


# THE AMERICAN ARCHITECT

Vol. XCV.

WEDNESDAY, MARCH 31, 1909

No. 1736

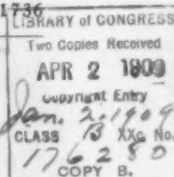

## The Small-Scale Model in Architecture

THERE are indications that the American architect is beginning to regard the scale model as an aid to design ranking with the rendered elevation and the perspective.

Only a few years ago the plaster model at a small scale was an architectural curiosity. One came upon a specimen now and then, but only in the largest offices, and then in connection with work of unusually great cost or importance. The model was regarded as a luxury, to be indulged in only upon state occasions.

Very different is the attitude of American architects to-day regarding this form of representing a design. The model has come to be regarded more nearly a necessity than a luxury. It is no longer a toy; it has become one of the most important means of studying a design. In the old days, the model was made after the design had been studied to its last refinement on paper; the model was the building itself in miniature. Now, on the other hand, it is merely a study, made, in many cases, in an early, plastic stage of the design. It seldom represents the building as it will eventually be erected; it is rather a representation, in three dimensions instead of two, of a period in the growth of the design toward its ultimate refinement. Take, for example, the Municipal Office Building for the City of

New York. The work at the present writing is in its earlier stages, yet the model of the tower, illustrated herewith, is the second one that has been made. Upon its high pedestal it stands in a draughting room of the architects' offices, merely as an aid to further study.

Differing greatly from the first model of the same subject, it marks a single phase in the progress of the design—an easily understood representation before the eyes of the men who are striving always toward its improvement.

Or, again, take the model of the Metropolitan Building. A comparison with the new tower itself would reveal many differences. Two or three models of the top portion have been made in the course of the work on the drawings, and the structure itself, nearing completion, shows improvements upon them all—due very largely to the employment of the three-dimension studies. In this particular problem the models were of unusually great assistance to the designers, because of the fact that the tower is not a perfect square. It is rectangular in plan,




METROPOLITAN BUILDING AND TOWER, NEW YORK

MESSRS. N. LE BRUN & SONS ARCHITECTS

with one edge some ten feet longer than the adjoining one, necessitating a difference in angle between the adjacent sides of the pyramidal member near the top. The transition from this form to the circular members at the extreme top was a problem that

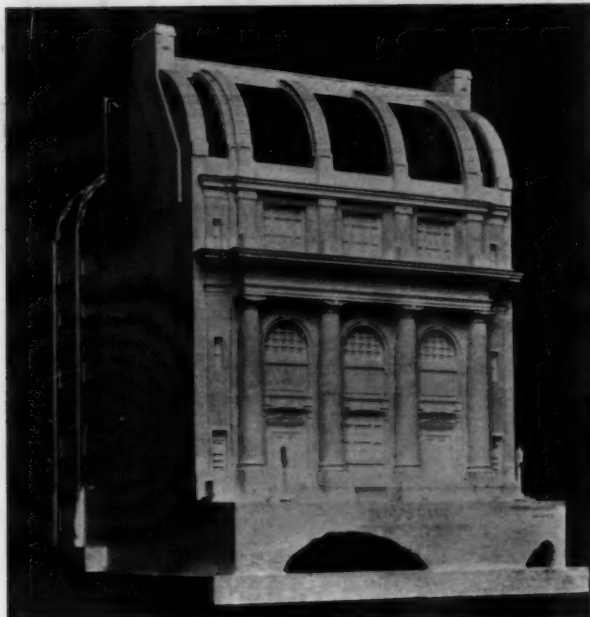

PUBLIC BATHS AND  
GYMNASIUM, NEW YORKMESSRS. WERNER & WINDOLPH  
ARCHITECTS

almost defied solution in the common forms of representation, such as direct elevations and perspectives. A scale model, however, brought about the proper solution without difficulty.

Every architect, of course, has schooled himself to think in all three dimensions while he is drawing in but two—to that end descriptive geometry has been held to be an absolutely essential part of the curriculum in all of the architectural schools. The man who cannot readily visualize in three dimensions the masses that he expresses in flat elevation—their relative positions in space, the contour of their intersecting planes, the approximate appearance of the ensemble from any point of view—will never be a great architect. Granting this, it may be asked, "Why, then, has an architect any need of the model?"

The answer is that the model is an invaluable check upon the results obtained in flat drawing. An engineering firm would never think of allowing to go out a set of drawings representing the deductions of even the head engineer as to how the stresses and strains should be met. The sizes of angles and plates, the location of rivets, the thickness of web plates, must be checked over, again and again. In the same way the results of all design in the flat need checking up. No matter how clearly a designer can picture to himself the depth of his reveals, or the appearance of a pier when viewed from the corner, a model will show it all to far better advantage and will permit of far greater refinements in proportion.


For the Frenchman the elevation and the plan stand supreme. In them he stakes all. His work succeeds or falls short just in so far as he has been able to supply in his mental picture that missing third dimension. His use of the model as an aid in design is almost negligible.

Nor does the Englishman employ the model to any appreciable extent. In his case, however, elevations and

plans do not suffice; he must make his studies in perspective as well. And doubtless to his facility in perspective drawing is due much of that charming feeling for proportion that distinguishes the English domestic work. One almost never sees a hard, angular country house in England; there is always the soft roundness of mass, the flowing quality in roof lines, the "growing-out-of-the-ground" feeling, that could never result from study merely in elevation and plan.

To the American architect there seems to come no such inherited skill in perspective drawing. By him a perspective is too often regarded merely as a necessary evil—something that has to be gotten out to show the client what he is getting in the way of a building. As a means of studying mass and proportion the perspective has not had the consideration it deserves. The growing popularity of the plaster model may foreshadow the perspective's further decline. It is such an easy matter to order a model made—provided always that the size of the commission warrants the expense. Then, too, with a model we need not be content with the perspective's single point of view—there is an infinite number of views to be had for the walking around.

One drawback is the expense. The work involved in most of the models here illustrated was far more than one would expect from a hasty inspection. The model of the Public Baths Building, for example, showing both the façade and the minute details of running-track, shower baths, and locker-rooms in the interior, was four months in the making. The model of the Metropolitan Building, with all the detail represented in a building facing on four streets and with its forty-six-story tower, cost in the neighborhood of four thousand dollars.

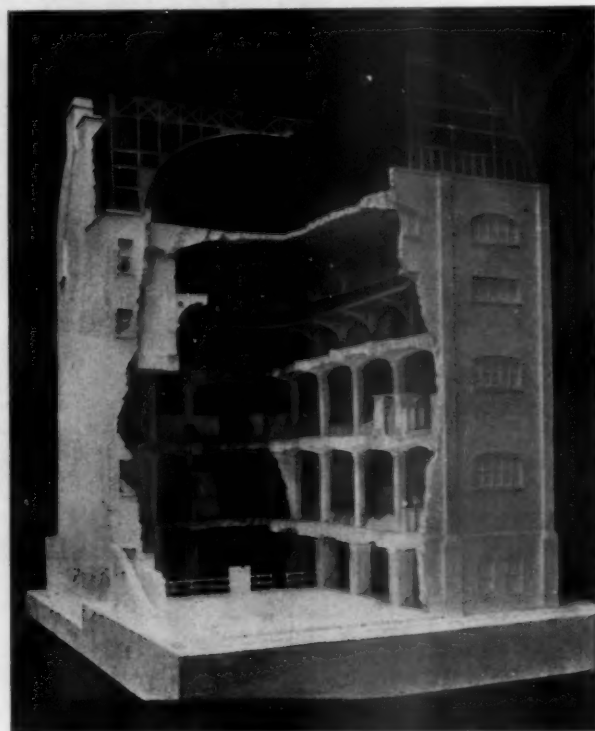PUBLIC BATHS AND  
GYMNASIUM, NEW YORKMESSRS. WERNER & WINDOLPH  
ARCHITECTS




CEILING FOR THE NEW THEATER, NEW YORK  
MESSRS. CARRÈRE & HASTINGS, ARCHITECTS

It might be well to suggest at this point, however, that a model made for the sole purpose of study need express very little more than the mass itself, like the rough-sketch model of the sculptor, leaving to the drawings the study of the finer detail and ornament, where the third dimension is not of such paramount importance.

The matter of full-size models is closely related to the one under discussion. Sculptural details, of course, are nearly always studied in this form, and the practice is becoming quite general of criticizing these details in position on the building.




THE BRYANT MEMORIAL, NEW YORK CITY  
MESSRS. CARRÈRE & HASTINGS, ARCHITECTS

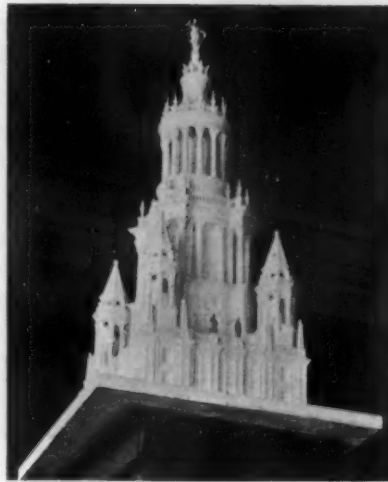

MUNICIPAL BUILDING TOWER, NEW YORK  
MESSRS. MCKIM, MEAD & WHITE, ARCHITECTS

There are several instances where it has been thought expedient to carry this practice to the extent of erecting a full-size model in stucco of a portion of the building. This was actually done in the case of the New York Public Library, where a whole bay was modeled in stucco on the spot.

Another instance where it was proposed to carry on the study to this extent was in Mr. W. S. Eames' suggestion of some years ago in connection with the proposed alteration of the East Front of the Capitol. In view of the inherent defects of elevation drawings, perspectives, and even of

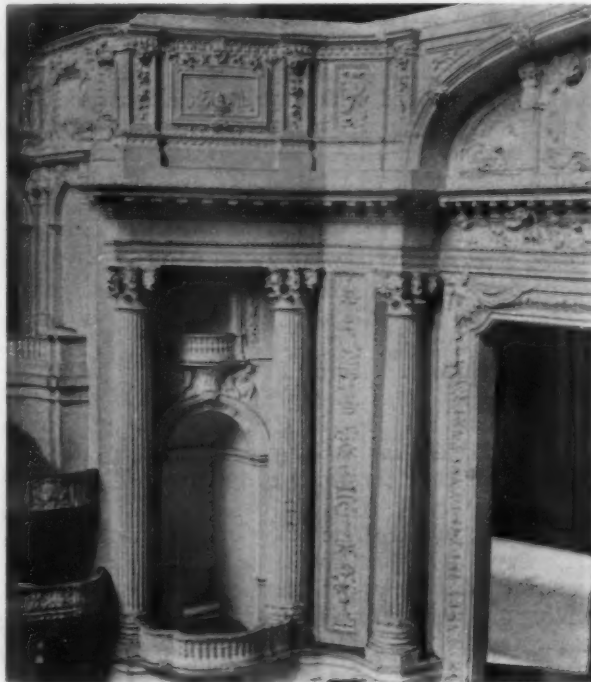

INTERIOR DETAIL, THE NEW  
THEATER, NEW YORK

MESSRS. CARRÈRE & HASTINGS  
ARCHITECTS



MANTEL IN  
CAEN STONE

MESSRS. YORK & SAWYER  
ARCHITECTS

scale models, where the latter may show too much of the work at a glance, and in view also of the importance of the building and the necessity for doing nothing that could possibly mar its beauty, Mr. Eames advised the appropriation of one hundred thousand dollars to pay for the execution in staff of the advisory architects' scheme.

The present statue of "The Republic," in the *Place de la Nation*, Paris, as well as Bartlett's "Lafayette," were for long represented by full-size models. And the Dewey Arch in New York was nothing more. Richardson often erected a section of wall at full size for the sake of a more certain means of study.

The model has evidently come to stay. As a convenient means of advanced study in refinements, and as

a valuable check upon the drawings, it deserves the attention of the whole profession.

It has been suggested in these columns that there is a real need in America, which these scale models might well fill. In the event of the necessary demolition of historical landmarks having exceptional architectural beauty, a record of these in plaster might well be kept in a national museum. It would be a collection of never-failing interest to both architect and layman, that would contain models at a uniform scale of the great buildings of this country. The new Council of Fine Arts might well be given the control of such a collection, passing upon all candidates for admission, and removing in time, when it saw fit to do so, those models which had lost their value for permanent records.



THE ROCHESTER TRUST AND  
SAFE DEPOSIT CO.

MESSRS. YORK & SAWYER  
ARCHITECTS



PUBLIC LIBRARY  
NEW YORK

MESSRS. CARRÈRE & HASTINGS  
ARCHITECTS

## PROPOSED BUILDING FOR COUNTY SAVINGS BANK, CHELSEA, MASS. MR. FRANK A. BOURNE, ARCHITECT.

The main entrance is on the center of the Broadway side, opening on the right into the savings bank and on the left into a store which may at any time be converted into an extension of the bank. In the center is a stairway giving direct access from Broadway to the apartments or offices on the upper floors.

The bank is arranged with a public space close to the entrance and with accommodation for the treasurer to the right and light iron screens for the tellers immediately beyond. This working space and the vault can be clearly seen from the street through the window and at the same time the public space is somewhat shut off from view. There is a passageway leading through a gate to the president's room on the Hawthorne Street side. This room is lighted by a large window, and through the open doors and glazed screen is given a direct view of the working space and all the banking room clear to the Broadway windows.

From the president's room there is a door leading into a large circular directors' room which also opens into the banking room at two points. This has a small ante-room, or consultation room, worked out in the peculiar angle left in the corner of the lot.


There is a large fireplace in the directors' room. A private toilet is provided, opening from the president's room. Private rooms for the clerks and for women are provided, which are reached from the passageway. There is also a staircase from this passage to the basement, which is under control of the bank.

In the basement, which is lighted by sidewalk lights, there is, in addition to the space for the bank, a janitor's room and a storage vault under the vault above. Under the store there is a large basement and on the Hawthorne Street side a boiler room with coal space under the sidewalk. The toilets for the store and the janitor are in the basement.


On the second floor are three apartments, one overlooking Broadway consisting of two rooms, bath and small kitchen, a bachelor's apartment with one room, bath and kitchen, and a larger apartment overlooking Hawthorne Street consisting of three rooms, bath and a small kitchen.

There are two separate exits from all floors, one to Broadway and one to Hawthorne Street. These rooms are arranged so as to get satisfactory and symmetrical lighting on the interior while giving a picturesque effect to the façade. It can be seen at a glance that these spaces, with slight alterations, would make very good offices for physicians or for other purposes, as they are well lighted and ventilated.




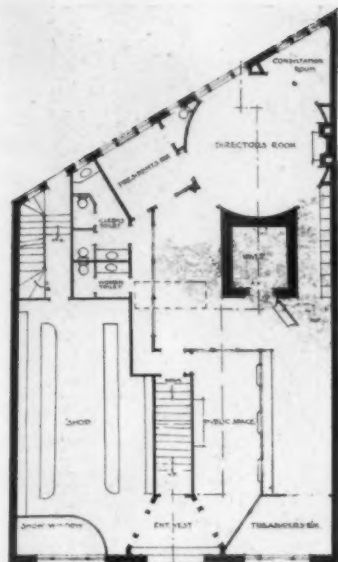

FIRST FLOOR PLAN  
SCALE 1/4" = 1'-0"

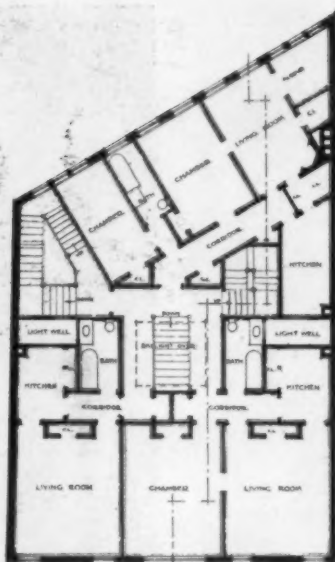

SECOND FLOOR PLAN  
SCALE 1/4" = 1'-0"

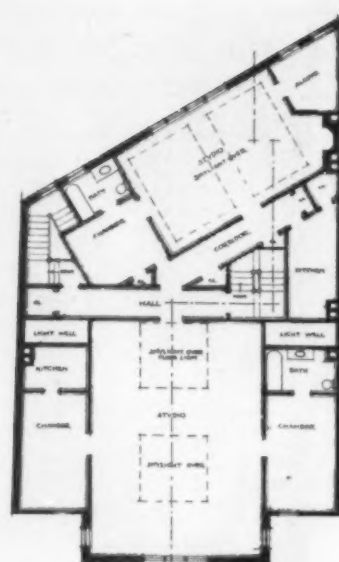

THIRD FLOOR PLAN  
SCALE 1/4" = 1'-0"

On the third floor are two studios, the one in Broadway, 22 x 28, having also two bedrooms, a bath and a small kitchen, and the one on the Hawthorne Street side, 23 x 21, having the same number of small rooms. These studios would let to people who would like a large and interesting living-room if they did not go to photographers, artists or musicians.


The exterior treatment of cement and tile lends itself very economically to a fireproof construction and gives an interesting and striking color note that will not be easily forgotten by the customers of the bank.

The alternative sketch is on the conventional classic bank lines. The rear elevation on Hawthorne Street


will prove simple and inexpensive, but is carefully studied to obtain good proportions.

It was the wish of the directors of this bank to have a building quite simple and inexpensive, but striking and different in design from the conventional bank building. It was therefore suggested to carry out the design on German lines using stucco and tile as material of construction; suggesting the high gable front of the older German towns, but keeping the front low enough to accent the first story. The upper floors were to be used as living floors by officers of the bank.

It is interesting to compare the effects of the alternative elevations for use with the same plan.

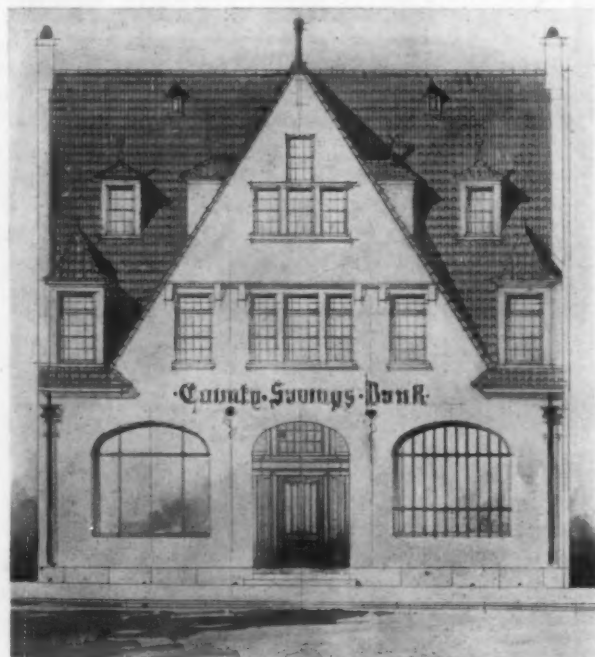

ACCEPTED DESIGN

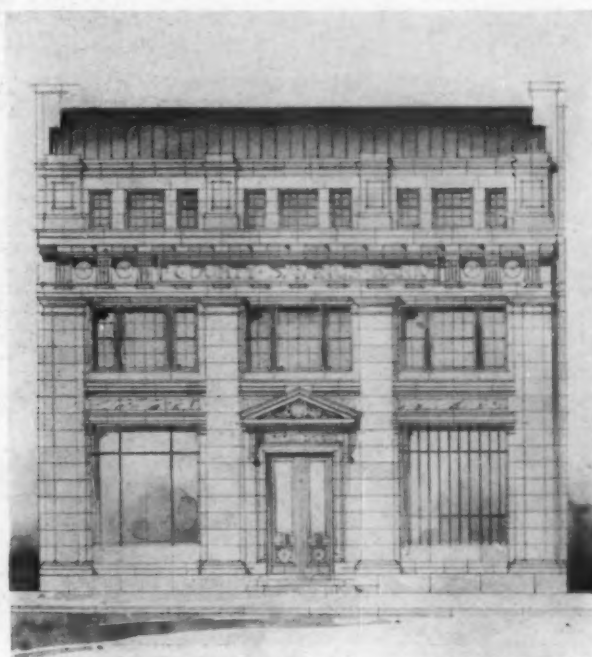

ALTERNATIVE DESIGN

**THE GREAT HALL OF THE COLLEGE OF  
THE CITY OF NEW YORK. MESSRS.  
GEORGE B. POST & SONS, ARCHITECTS**


One of the most striking features of the large group forming the City College is the Great Hall. When the matter of an appropriation for the buildings was under consideration by the City's Board of Estimate and Apportionment, it was suggested by Comptroller Grout that the city really needed a large hall, of suitable size and appropriate dignity of design for public meetings. There was no hall available for such purposes larger than the aldermanic chambers. Mr. Grout's suggestion resulted in the architects' being instructed to embody in the City College design a hall that would be of such size and scale as to conform to this need of the city. The result is the Great Hall, the interior of which is illustrated in the accompanying photographs. It extends back from the large tower—the most prominent feature of the great group of buildings, and measures 175 by 90 feet in plan, with a height of 65 feet. The Hall will seat 2,300 people.

Throughout the room the prevailing color is the warm yellowish brown of walls and plastered shafts. Above, the dark ceiling of oak boards is laid on the sturdy framework of Tudor-arched trusses, purlins and cross braces. These trusses, in the spandrels, are picked out in gold and subdued color. Between them hang the massive lighting fixtures of satin-finished brass, the heavy chains supporting groups of electric lamps under hoods of opalescent glass.

Along either side of the Hall is a comparatively narrow aisle between the shafts supporting the clere-



DETAIL OF ORGAN BAY.

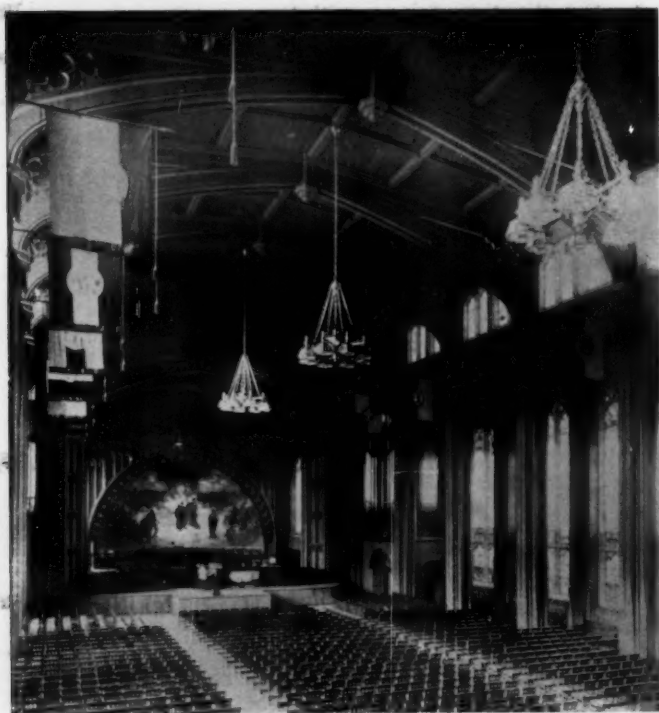

THE GREAT HALL, COLLEGE OF  
THE CITY OF NEW YORK

MESSRS. GEORGE B. POST  
& SONS, ARCHITECTS


story wall and the outer wall. The latter, from the Gothic style of the exterior of this, as well as of the entire group of buildings, consists largely of the great mullioned windows. Stained glass is used in these most effectively and with a restraint that seems in excellent keeping with the character of the building. On the lower portions, as will be seen from the illustrations, there is a band of geometric leading, with color, above which appears a series of the seals of the more prominent American universities, colleges and institutes. In the upper parts the plain diamond-leaded main portions give way to the more elaborate pattern with color, serving to make more harmonious the transition to the tracery that crowns the mullions.

At the front of the hall a covered lunette, bearing the great mural painting by Mr. Edwin H. Blashfield, serves as the focal center of the auditorium and incidentally as a reflector of sound from the speakers' rostrum. The painting is generally recognized as one of the great mural works of America. The strength and dignity of the composition, dominated by the great seated statue of Wisdom, the effective lighting directly from the central altar, and the strong chiarascuro in the color scheme of grays and luminous reddish high lights, all combine to give the painting the compelling force that is needed in the focal point of such a large room.

Mr. Blashfield's conception has the great merit of being easily understood. There is

none of that shadowy vagueness about it, so common in the mural work of those who seem afraid of real definition and real sunshine. Stretching in a semicircle from the central figure of Wisdom are the seated personifications of the great centers of learning—Leyden, Paris, Cordova, Alexandria, Heidelberg, Oxford, Rome, Bologna, Paris and Athens—all intent upon the Alma Mater in front, presenting to the student the torch and the scroll. In front of the seated universities and out toward the ends of the painting are grouped the immortals in learning, ancient and modern. Lavoisier, Democritus, Shakespeare, Sir Isaac Newton, Galileo, Beethoven, Michael Angelo, Democritus of Abdera, Augustus Caesar, Petrarch and Lord Kelvin, all watching with interest the ceremony of graduation. To the right of the center, dominating the foreground, stands Discipline, and in the darker lower corners of the composition are grouped the students, representing all sides of the college life.

At the rear of the Hall two balconies extend straight across the width between the lines of the clerestory columns. Their fronts and under surfaces are of plaster, paneled and painted to simulate wood. It seems most unfortunate that the appropriation for the work could not have been enlarged sufficiently to enable the architect to carry out the design as intended. That such a magnificent conception should have to be marred by a sham of this sort is to be deplored. Its presence in the balconies, where it is near enough at hand to be noticeable, leads the observer to suspect also the integrity of that fine old oak ceiling and even its trusses.

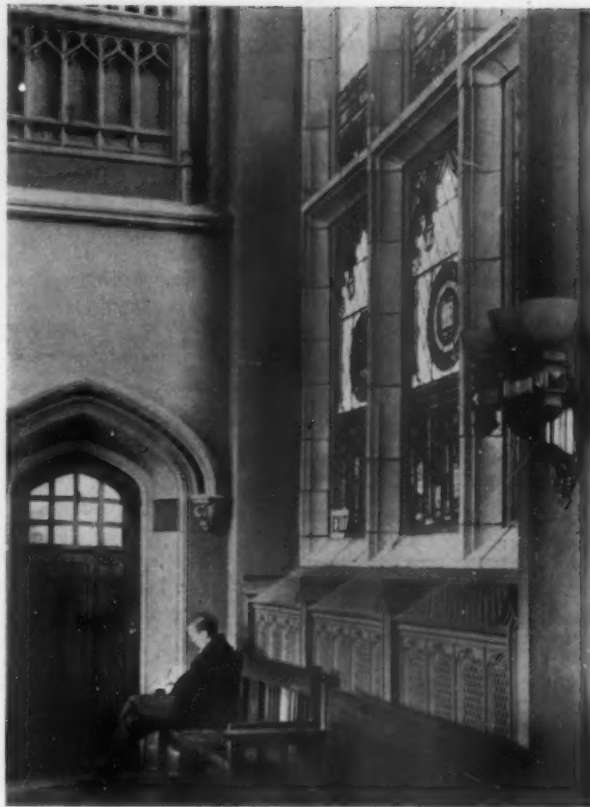

AT THE FRONT END OF THE AISLE.



THE AISLE FROM THE REAR OF THE HALL.

A brilliant note of color is introduced in the banners hanging at each column. They are not mere applied decoration, either, since each bears the arms or seal of one of the great centers of learning—a suggestion analogous to Mr. Blashfield's painting, manifesting the universal bond of brotherhood in the dissemination of knowledge.

Throughout the whole room all of the details have been designed to carry out the Collegiate Gothic atmosphere in the fullest way. The treatment of the radiators is an instance that is made clear in the pictures—how they are made unobtrusive under the windows. Again, the chairs have been especially designed, as in fact was all the furniture throughout the college. They are of oak, finished in a soft brown that brings out the full beauty of the grain.

An organ—probably one of the largest in the country—is disposed symmetrically at either side of the front. Its pipes are of satin-finish bronze, relieved by the dark oak tracery of their setting.

#### CALIFORNIA'S BUILDING ACTIVITY.

Reports from California show an encouraging amount of new building activity. For the month from Jan. 29 to Feb. 28 permits were issued for the following amounts in various cities: San Francisco, \$2,296,109; Los Angeles, \$584,470; Oakland, \$373,349; San Diego, \$220,310; Sacramento, \$75,456, and Stockton, \$31,225. The total value of permits since the fire now reaches \$128,514,575.



# THE AMERICAN ARCHITECT

PUBLISHED EVERY WEDNESDAY BY THE  
SWETLAND PUBLISHING COMPANY  
239 West 39th St., New York

H. M. SWETLAND, *President*. J. T. MORRIS, *Treasurer*. M. J. SWETLAND, *Secretary*  
G. E. SLY, *Advertising Manager*  
M. C. ROBBINS, *Western Manager*, Monadnock Block, Chicago, Ill.

E. J. ROSENCRANS, *Editor*.  
HENRY H. SAYLOR } *Associate*  
WILLIAM H. CROCKER } *Editors*.

## SUBSCRIPTION RATES

United States and possessions, Mexico, Cuba..\$10.00 per year  
All other countries.....\$12.00 per year

To insure the accuracy of our mailing lists, subscribers are requested to notify us promptly of any change of address, stating at the same time the address to which the paper was formerly sent. Our Subscription Department should also be notified if, for any reason, copies are not received promptly.

Entered at the Post-office, New York, as Second-class Matter.

Vol. XCV., No. 1736

March 31, 1909

## CONTENTS

|                                                             |     |
|-------------------------------------------------------------|-----|
| THE SMALL-SCALE MODEL IN ARCHITECTURE.....                  | 105 |
| THE COUNTY SAVINGS BANK, CHELSEA, MASS.....                 | 108 |
| THE GREAT HALL OF THE COLLEGE OF THE CITY OF NEW YORK ..... | 110 |
| EDITORIAL COMMENT .....                                     | 112 |
| An Index of Prosperity.                                     |     |
| The Future of the National Academy of Design.               |     |
| The Architect's Ability in Guessing.                        |     |

### ILLUSTRATIONS:

House of J. H. Jefferis, Esq., Wayne, Pa. (2 pages).  
State Armory, White Plains, N. Y. (4 pages).  
Clarendon County Court-house, Manning, S. C. (2 pages).

### Frontispiece:


Ruins of the Abbey, Siena, Italy.

THAT an era of great business activity is really upon us is shown by a summary of reports from nearly half a hundred cities of importance throughout the country. The reports compare the amounts of new business, as shown by the cost of buildings for which permits were issued, in the month of February last and in the same month a year ago. In but five cities only has there been a decrease, while the percentage of gain throughout reaches the gratifying amount of 132. The totals for the two months in all the cities reach the enormous amounts of \$19,715,440 and \$45,834,003 respectively. All previous records are exceeded in New York's showing, the gain being 372 per cent. It is an easy matter for anyone to prophesy an era of good feeling and material prosperity, but it remains for actual figures, such as these, to bear out such a conclusion and bring conviction in Show-me Land.

WHILE the project for the erection of a salon for the National Academy of Design in Central Park continues to command the attention of public-spirited citizens of New York and the surrounding country, it can hardly be said that any new or particularly potent arguments have been advanced since the

measure was first submitted for consideration by either its advocates or opponents. In fact further study and contemplation appears to have generally led to reiteration and emphasis in stating advantages and objections that were perfectly obvious at the outset. It is strikingly noticeable, however, that practically all of the arguments in favor of the invasion of the park are founded upon the assumption that it is a case of Central Park or nothing; and, moreover, they appear to disregard or are oblivious to the exceedingly unattractive feature of the dual character of the proposed building. Of course the assumption is entirely unwarranted, and well calculated to deceive, but the actual conditions should not be lost sight of or allowed to become obscured. It is perfectly feasible and entirely possible not only to secure the erection of a building for the Academy uses elsewhere in this city but to secure one more accessible, one infinitely better suited to the purpose by reason of its lack of restricting dimensions, one in fact truly adequate and fitting, and one not marred in both purpose and appearance by the indescribable characteristics that are inseparable from a police station. The requirements of the case would seem to demand, first, the defeat of the present unfortunate and ill-advised project; second, vigorous, constant and well directed efforts of all parties and persons interested in the future artistic welfare of the country, in securing the coöperation of public-spirited citizens of means, whose assistance will make possible a proper and deserved fulfilment of the hopes and ambitions of the Academy for a fitting future home.

IT is positively appalling to consider the weight of responsibility put upon the architect by the public in the matter of guessing. A client comes to an architect with the request to design for him a house that shall contain so many rooms, of such and such sizes, and with an equipment and finish that shall be thus and so. In the course of time the design reaches its preliminary stage of completion, where all requirements have been met, the plan is satisfactory, and the details of heating, plumbing, lighting and finish are roughly determined. Then comes the demand upon the architect's guessing power; the owner wants to know just how much it all will cost. In a case at hand the architect had applied the usual rules of thumb, estimated the building's cubical contents, multiplied it by a cost price per cubic foot obtained in previous experience with the same kind of work, and registered his "guess" as \$12,000. The work went ahead; the working drawings, scale details and specifications were made and put out for bids. And here comes the real point: With all the data before them, with rigid specifications and full details, the eight contractors submitted bids ranging from about \$11,000 to \$16,000. There is no moral; the point we want to make is that accurate guessing is an attribute of the practising architect that is occasionally overlooked. Among the almost innumerable branches of knowledge in which he is called upon to be fully equipped, from the theory of acoustics to the extermination of red ants, dependable-guesswork occupies an important place.

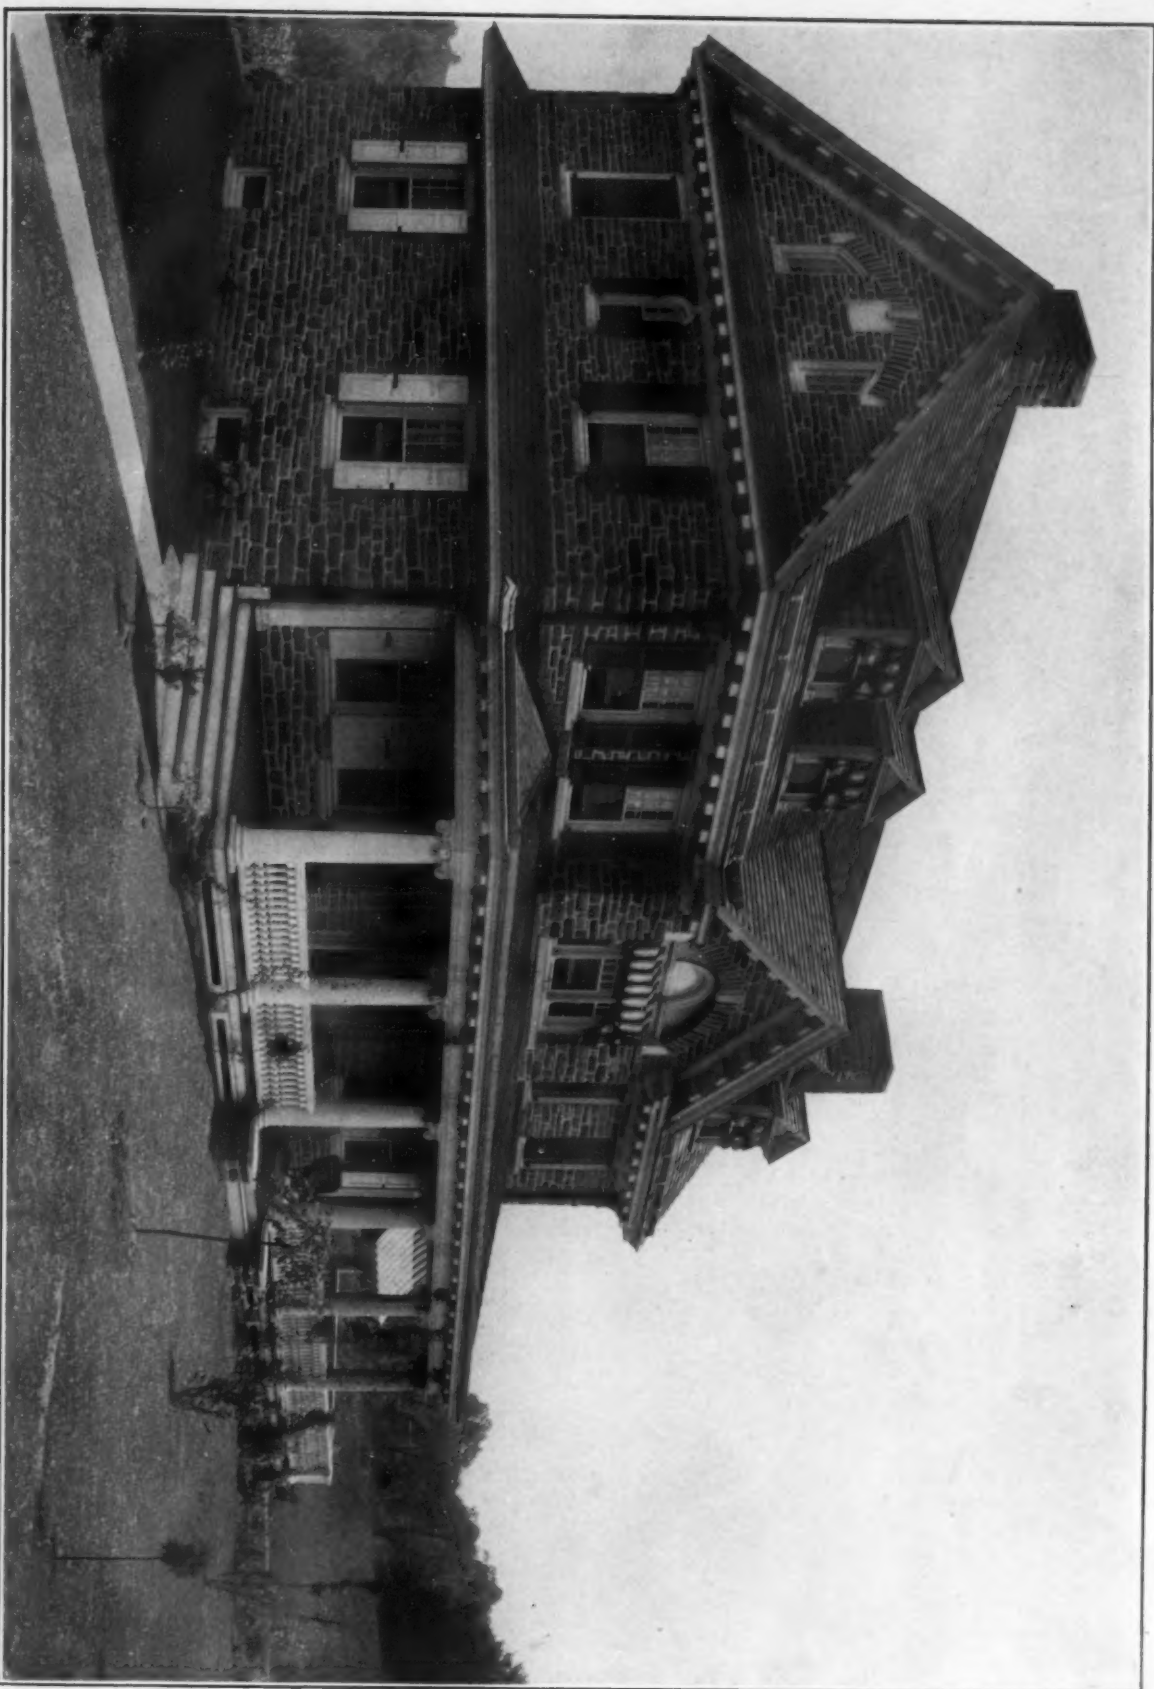

HOUSE OF J. H. JEFFERIS, ESQ.  
WAYNE, PA.

COPYRIGHT, 1909, BY THE SPECTACULAR PUBLISHING CO.  
MR. D. KNICKERBACKER BOYD  
ARCHITECT



First Floor Plan.

HOUSE OF J. H. JEFFERIS, ESQ.  
WAYNE, PA.





Second Floor Plan.


COPYRIGHT, 1909, BY THE SWETLAND PUBLISHING CO.

MR. D. KNICKERBACKER BOYD  
ARCHITECT



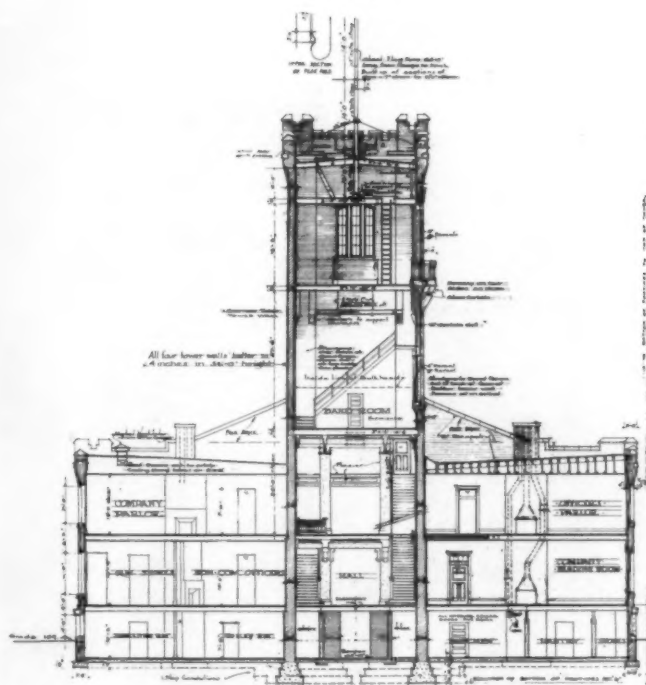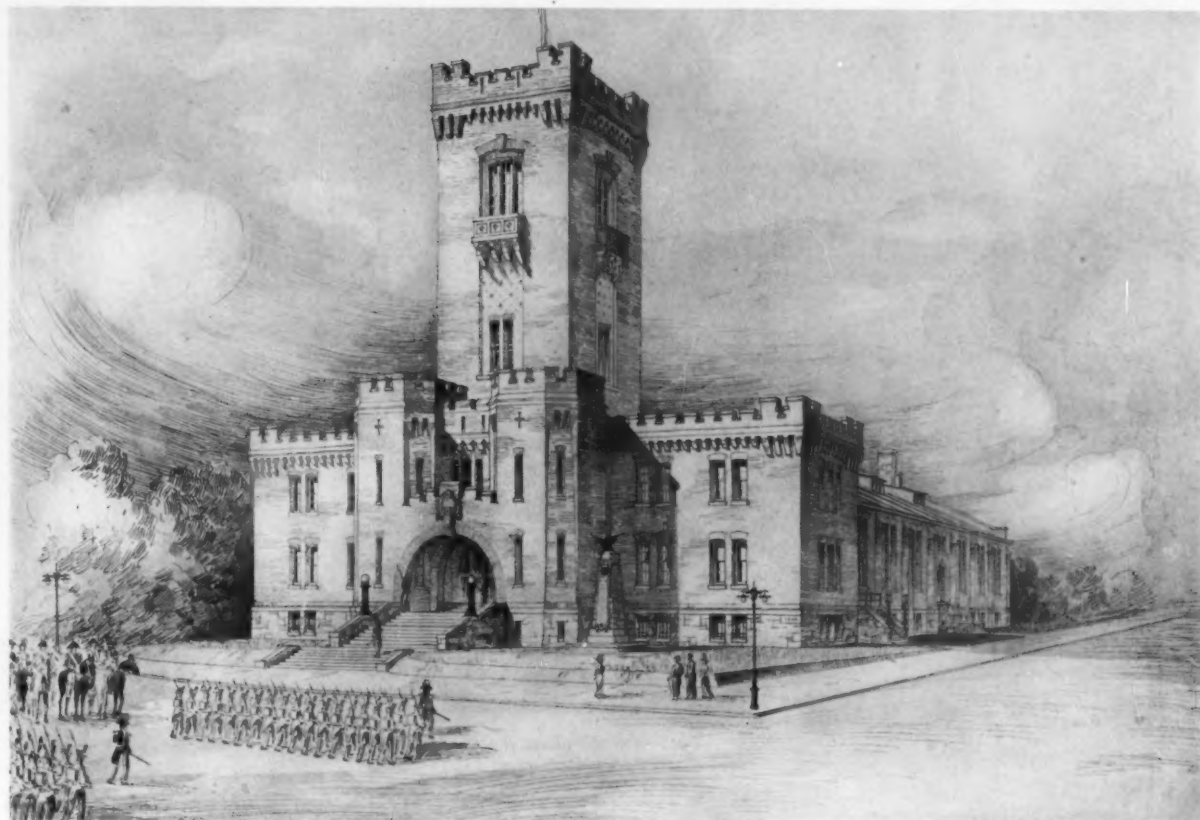

TRANSVERSE SECTION THROUGH ADMINISTRATION  
PORTION AND TOWER & A

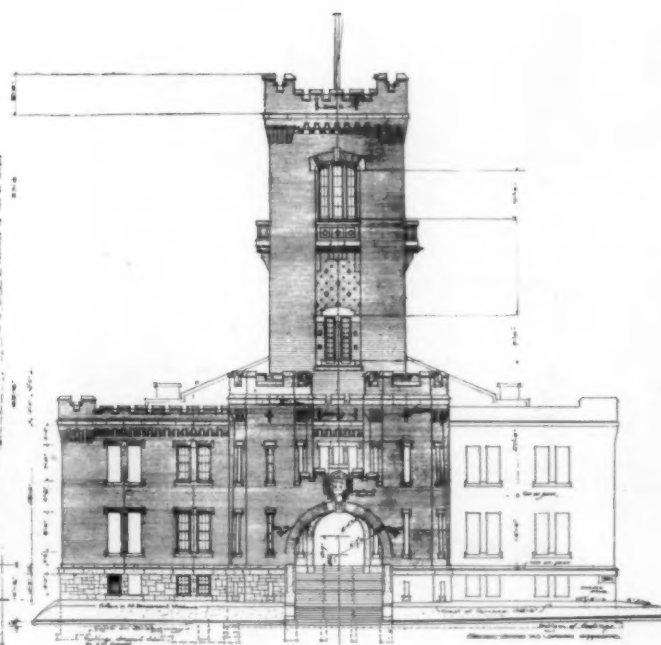


SECTION A  
ELEVATION OF TOWER & A


STATE ARMORY  
WHITE PLAINS, N. Y.

COPYRIGHT, 1909, BY THE SWETLAND PUBLISHING CO.

MR. FRANKLIN B. WARE  
STATE ARCHITECT

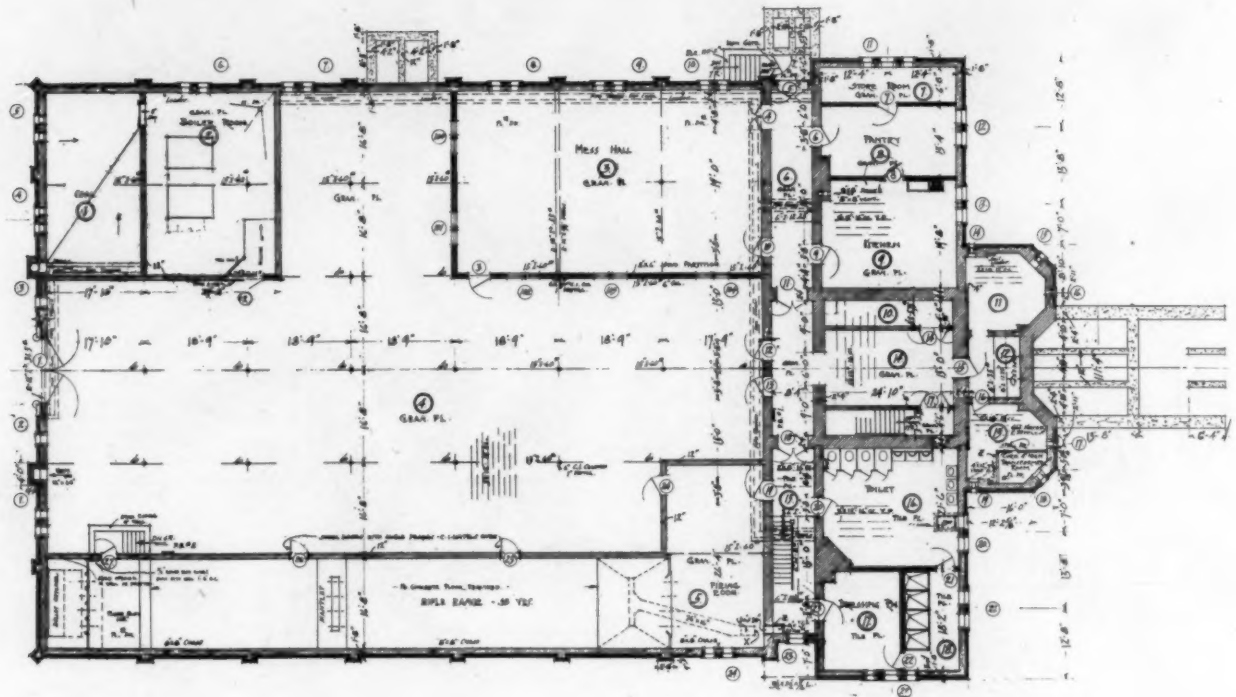

BASEMENT PLAN


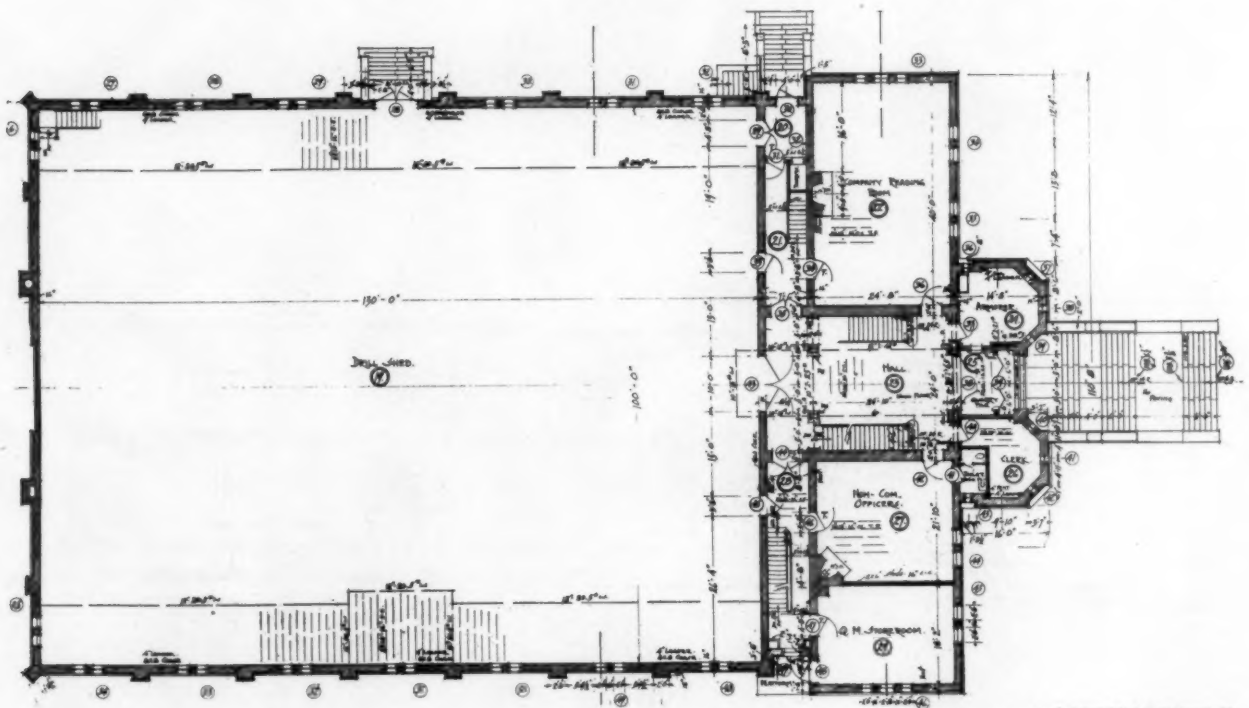


FIRST FLOOR PLAN

COPYRIGHT, 1909, BY THE SWETLAND PUBLISHING CO.

STATE ARMORY  
WHITE PLAINS, N. Y.

MR. FRANKLIN B. WARE  
STATE ARCHITECT

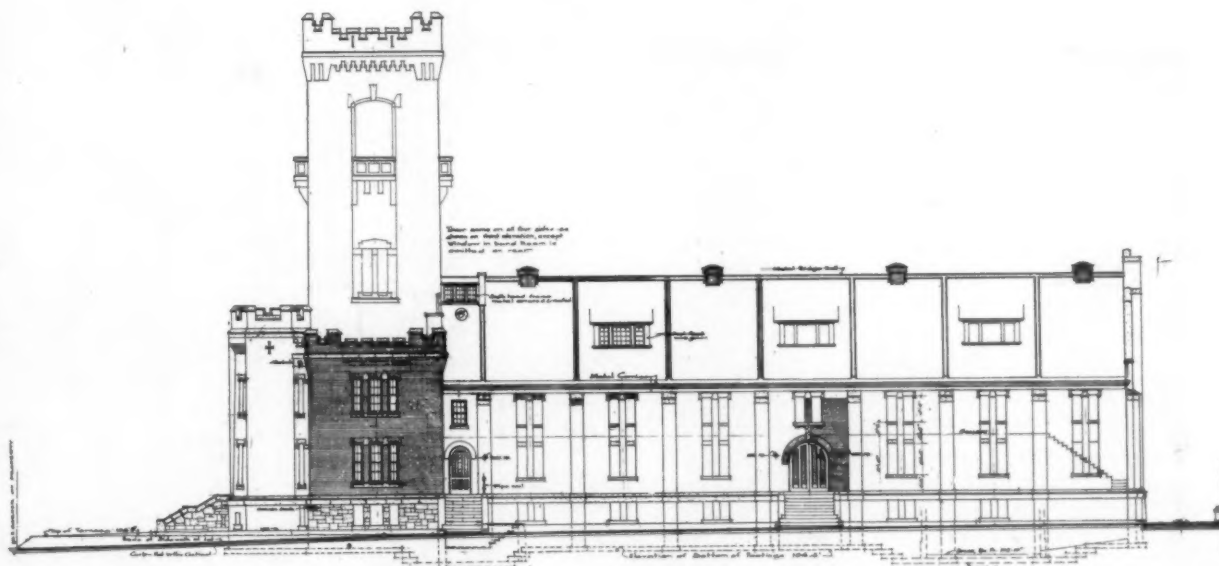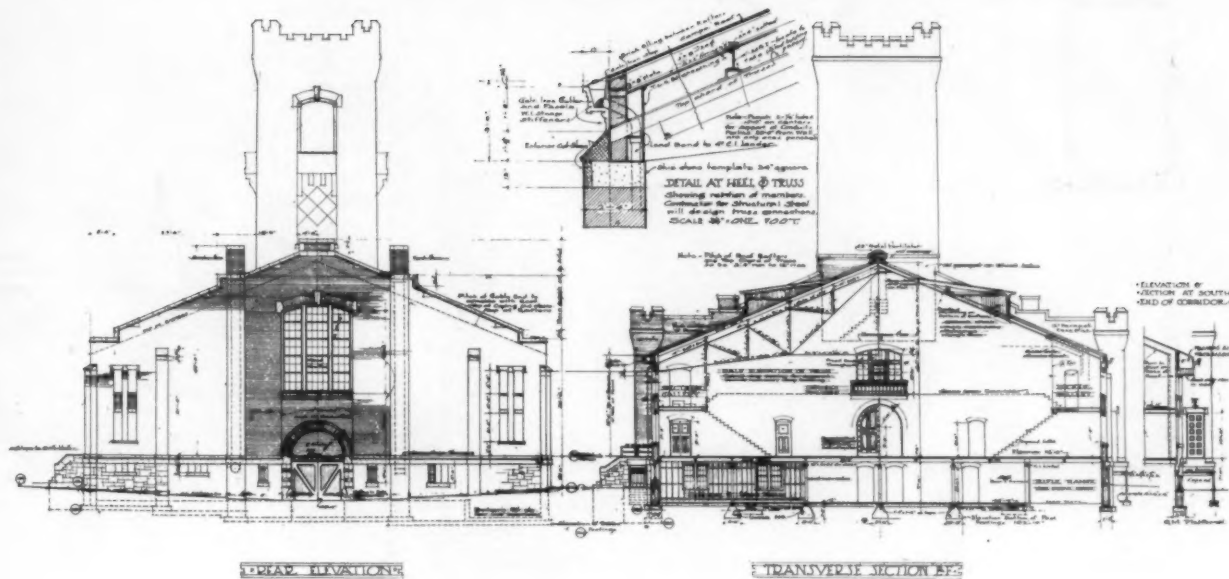


COPYRIGHT, 1909, BY THE SWETLAND PUBLISHING CO.

STATE ARMORY  
WHITE PLAINS, N. Y.

MR. FRANKLIN B. WARE  
STATE ARCHITECT



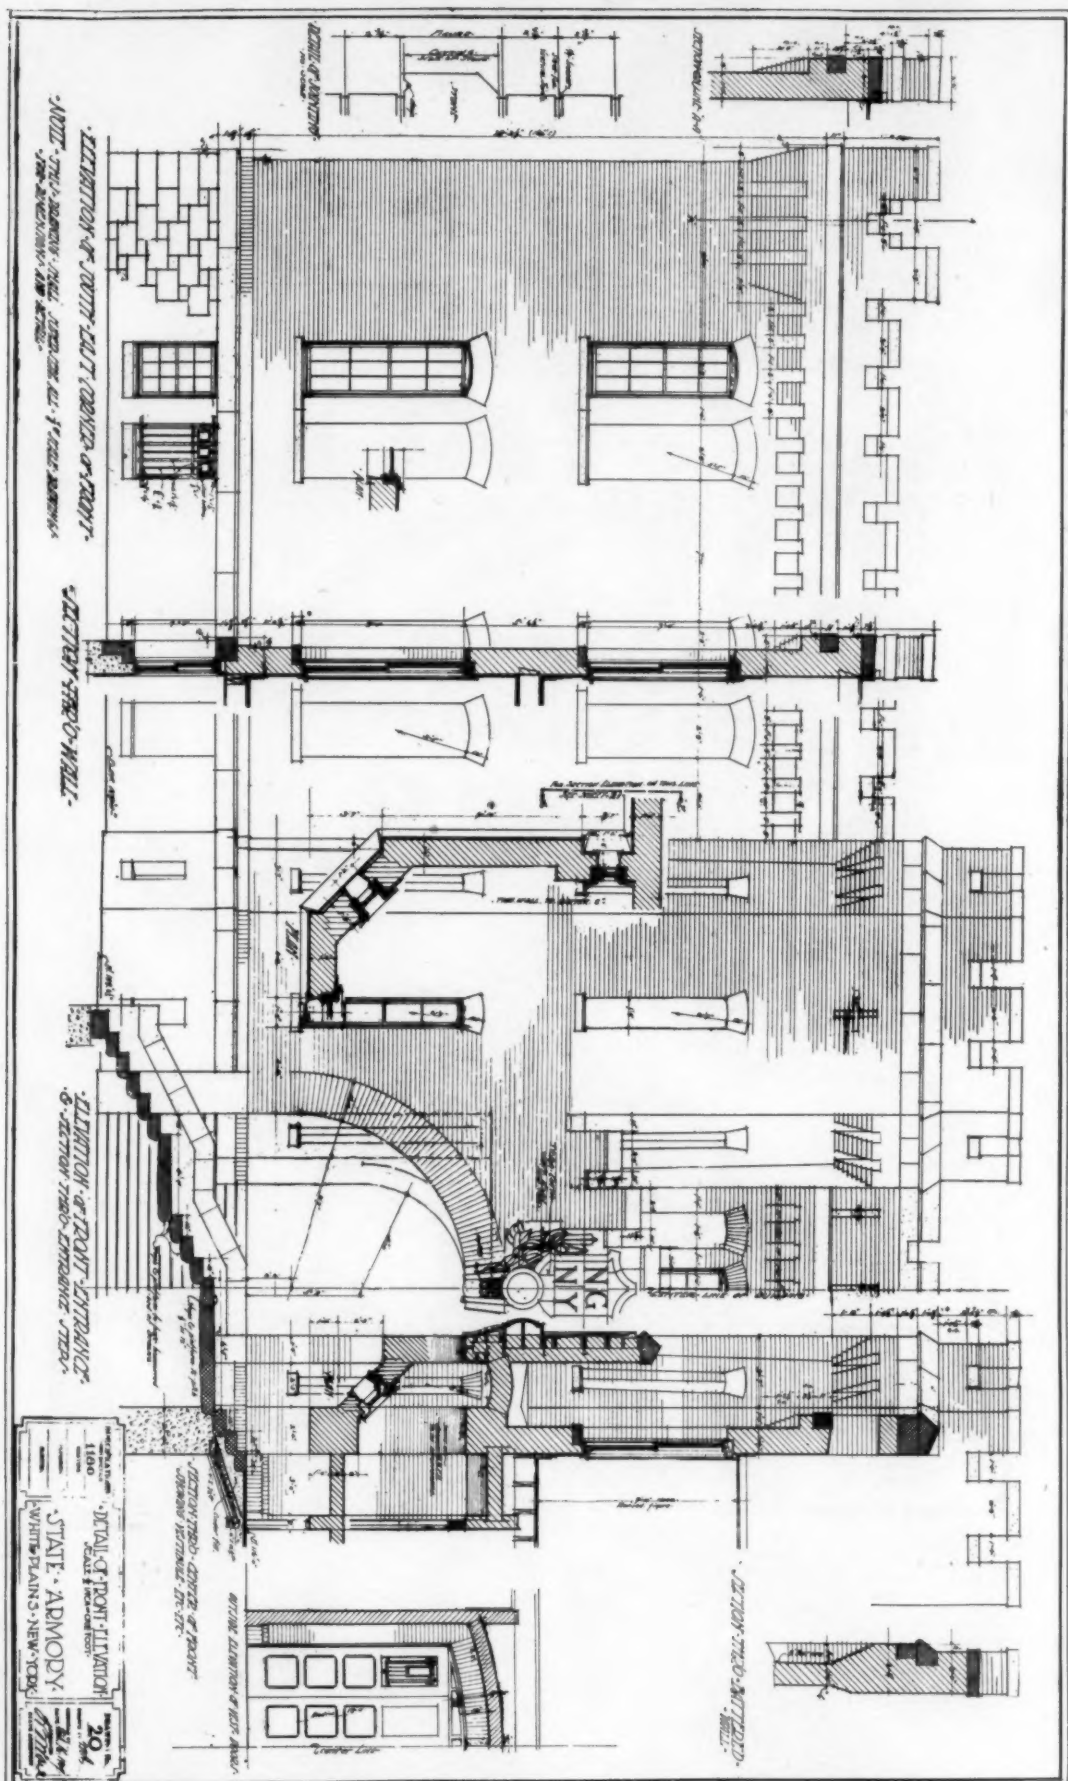


STATE ARMORY  
WHITE PLAINS, N. Y.

MR. FRANKLIN B. WARE  
STATE ARCHITECT



ELEVATION

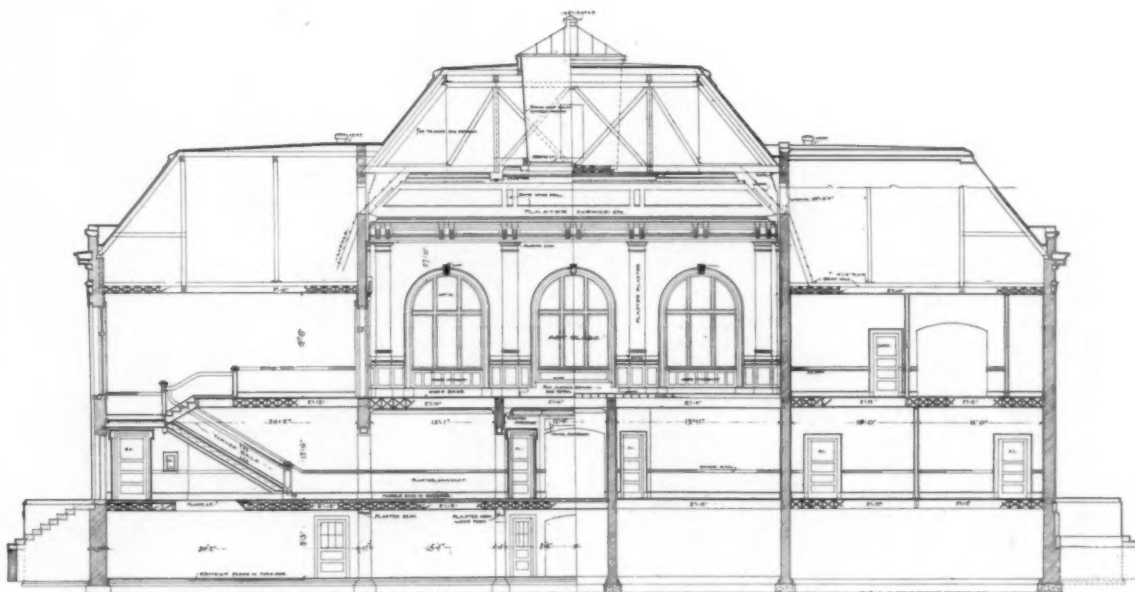


COPYRIGHT, 1909, BY THE SWETLAND PUBLISHING CO.


LONGITUDINAL SECTION

CLARENDON CO. COURT-HOUSE  
MANNING, S. C.

MESSRS. SHAND & LAFAYE  
ARCHITECTS

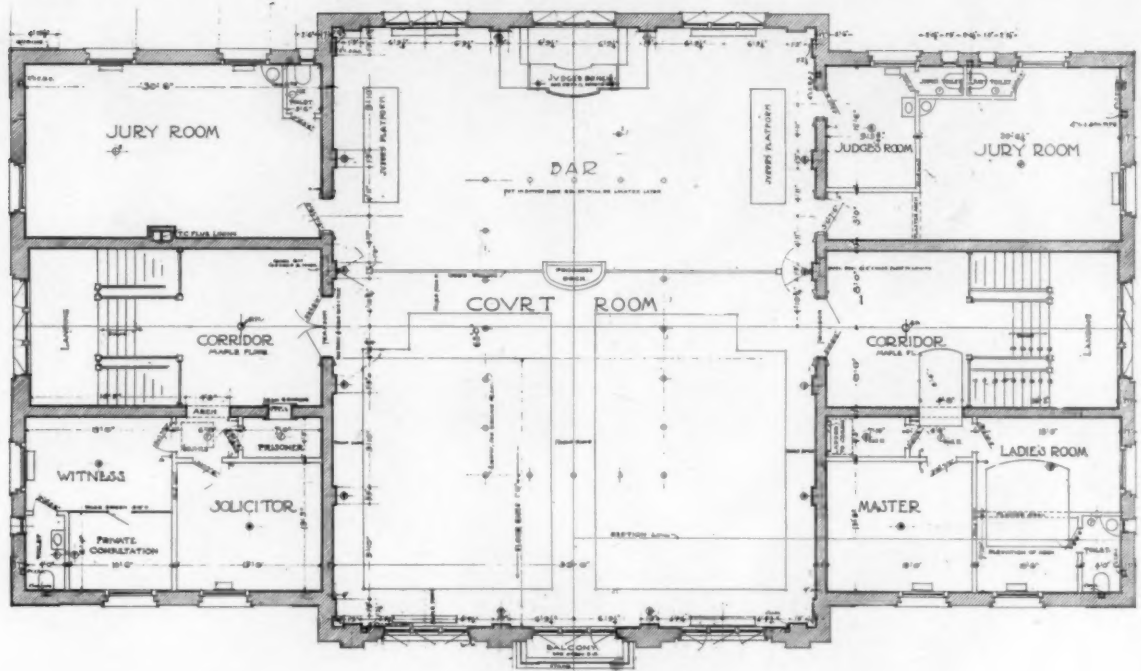

SECOND FLOOR PLAN

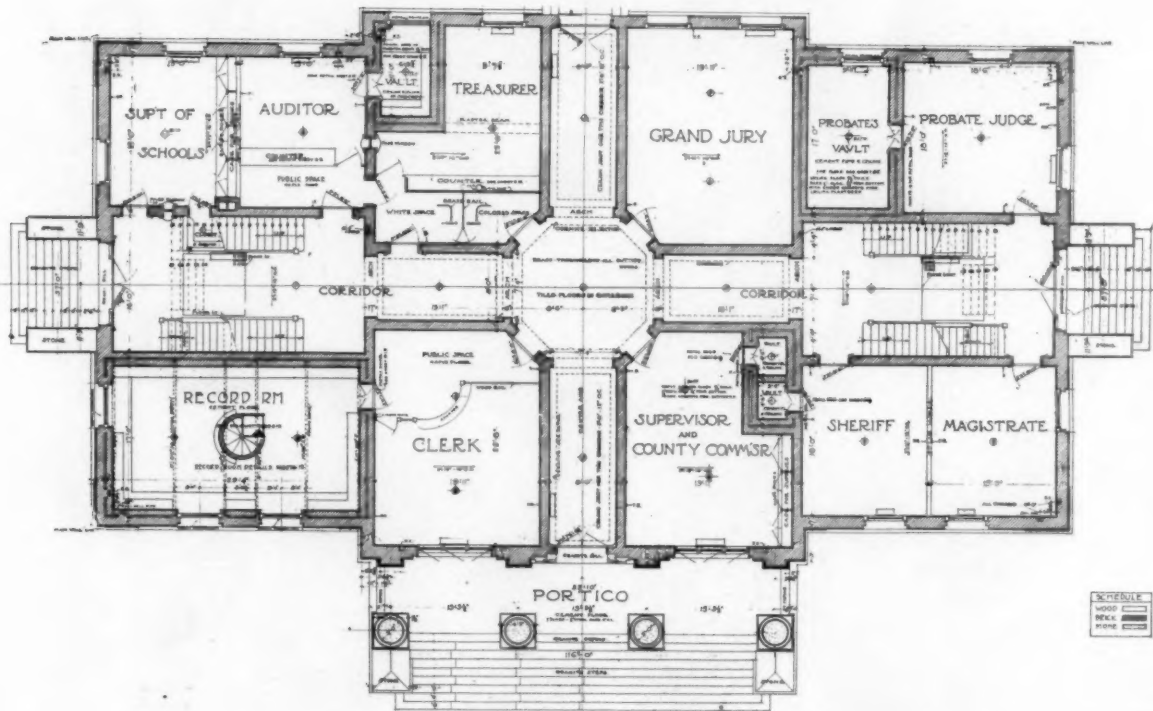

FIRST FLOOR PLAN

| SCHEDULE |  |
|----------|--|
| WOOD     |  |
| BRICK    |  |
| STONE    |  |

CLARENDON CO. COURT-HOUSE  
MANNING, S. C.

COPYRIGHT, 1909, BY THE SWETLAND PUBLISHING CO.  
MESSRS. SHAND & LAFAYE  
ARCHITECTS



# THE FORTY-SECOND ANNUAL CONVENTION, AMERICAN INSTITUTE OF ARCHITECTS. RÉSUMÉ OF SECOND DAY'S PROCEEDINGS.

The convention was called to order by President Gilbert.

On motion, duly seconded, the regular order of proceedings was suspended to permit the reading of communications from artists and foreign societies with reference to the St. Gaudens Memorial. Communications were read by the president from Sir L. Alma Tadema, the Royal Society of British Architects, the Royal Institute of British Architects, the Royal Society of Painters in Water Color, Society of British Sculptors, the Royal Academy of Arts, the Institute of Japanese Architects, Tokio, Japan; the Royal Glasgow Institute of Fine Arts, the Glasgow Institute of Architects, the Architectural Association of the Royal Architectural Museum, London; Royal Scottish Academy, of Edinburgh; Architects Association of the Province of Quebec. A letter was read from M. Rodin, Paris, and from many architectural and art societies in Europe. These communications all expressed in the highest terms appreciation of the work of St. Gaudens, and felicitated the American Institute of Architects on the memorial to St. Gaudens' memory and extended cordial wishes for its success.

Senator Newlands then addressed the convention as follows:

SPEECH OF SENATOR NEWLANDS, OF NEVADA.

Mr. President and Gentlemen of the American Institute of Architects: It was not my intention to make a speech this morning. I understood that the question of the organization of a Bureau of Fine Arts would be before the American Institute of Architects this morning, and that there would be a discussion regarding it.

I know little of art, but ever since I have been in public life I have realized the importance of art in the practical and harmonious development of our country, and I have taken some interest in legislation relating to these matters, acting under the advice of my artistic friends. And so I came here this morning to claim my privilege as an honorary member of the American Institute of Architects (applause), and to take part with you in the discussion relating to this subject. I am told by your president that there will be no discussion this morning—that the discussion will take place to-morrow morning, so my remarks will, of course, be rather premature and I am afraid that I shall make a sad display of my ignorance.\*

I have been struck by the report read by Mr. Trowbridge, with which I am in entire sympathy (applause), and particularly that part of it in which he urges the importance of democratizing art. That is the issue that we are to make before the country—the democracy of art. Art to-day is regarded as a kind of aristocracy, and a dude aristocracy at that, by a large portion of our country. Born in the South and coming from the West, I shall not sectionalize this sentiment, (Laughter.) Now the question is, How can we democratize art? We can do something through governmental action; and one difficulty about governmental action in this country is that it takes much longer to accomplish a needed thing here through governmental action than in almost any civilized government in the world. We call ourselves a democracy, but we really have the most conservative government in the world; necessarily so, because of its dual form. We have the national government, sovereign within the powers granted to the nation upon every inch of soil of every State in the Union, and upon every inch of the territory of the United States. And then we have the States, forty-six in number, each sovereign within its boundaries; and whenever a new question comes up, the objection arises that it does not belong to the national functions, but belongs to the State; and as each State acts separately it is very difficult, of course, to create a public sentiment that will operate upon all at the same time, in the same degree and by the same methods. The importance, therefore, of nationalizing this question is apparent, and you will have to address yourselves to that question at the very start—as to the power of the nation to enter upon this work. One would think that in view of the fact that the nation has entered upon much of

educational work, it has entered upon the work of agriculture in a very extensive degree—that this question would not be raised, but you will find that it will be raised—raised by men who are fond of discussing the constitution, who are fond of raising difficulties in any great movement; and then will come the question of centralization, outside of the mere question of national power, the indisposition of some people in the various localities to centralize things at Washington, the assumption being that in some strange way, the preservation of our liberties is absolutely dependent upon the localized action of every State, and that those liberties are imperiled whenever the whole people choose to act. Then you will find the objection of the practical man. Who believes in construction? Yes, but who does not believe in art; who believes that art will increase the cost of construction, and who does not realize the economic and the commercial value of art. Then you will have to determine where you will press the argument. Congress is a large body, consisting of about ninety Senators, and four hundred Congressmen or Representatives. Their work is largely done by committees, and you will have to single out the committee in each House, or the committees that have jurisdiction of this subject, or any part of this subject, and you will find in the legislative part of the government, as in the executive part of the government, powers largely divided; you will find that division of responsibility to which Mr. Trowbridge has referred; the division into various bureaus in the executive department, and the various bureaus entrusting powers to various individuals; and you will find, the same way, in Congress, that many of the powers that ought to be confined to a single committee are divided among many committees.

Now, we are just entering upon a great era of national constructive work. We have been in existence over a hundred years, and we yet have really accomplished no great national constructive work. We have only recently commenced to enter upon the great scheme of reclamation of our arid lands. We have been pottering for over a hundred years with the question of the development of our waterways and the matter of our harbors, and the American people are just beginning to be aroused to the importance of this question, concerning which they should have reached conviction a century ago. You will find that Albert Gavitt, one of the first secretaries of the treasury, outlined in an elaborate report to Congress, the scheme of waterways which, with some modifications, is being urged to-day.

Now, the manner in which this work has been done, so far as legislation is concerned, may furnish some guide to you; and I will give you a little of our experience regarding legislation upon these subjects. First, as to irrigation. We have over six hundred million acres of land, outside of Alaska and our insular possessions, which constitute the great public domain, and that domain is almost entirely either arid or semi-arid. The humid regions have been settled up under the homestead law. For years members from the Western States have been urging upon Congress and the nation the importance of irrigating arid lands; and yet it has been taken up by the Congress of the United States as if it were a new question, and as if it were a dangerous question, absolutely oblivious to the fact that throughout the ages irrigation has been practiced and successfully practiced. So a few men in Congress had to urge a propaganda month after month, year after year, obtruding themselves upon the attention of Congress whenever this question came up, making themselves offensive almost in the constant iteration and reiteration of their views; but, finally, as a result of their efforts, after ten years of agitation, the sentiment of the country was aroused upon this subject and public opinion made its impression upon Congress itself. For, let me say here, that Congress rarely leads in public opinion, you may say it never leads in public opinion. Public opinion is made outside by such organizations as these. Congress simply records public opinion in the statutes. So it is necessary that there should be a continued agitation upon the outside, and that agitation should take the form of organizations intended to accomplish a great purpose, just as is being done with the irrigation work. We organized what we called an Irrigation Congress, and we held a session every year, mainly in the arid regions and in various cities there. Finally, we held a session in Chicago, and within a year or two after that legislative action was taken. As the result of that work, we have to-day a

\*See AMERICAN ARCHITECT, issue of December 30.

reclamation service composed of three or four hundred of the most capable engineers of the country. We were careful in framing that act to give the executive large powers. We put the entire responsibility of execution upon the Secretary of the Interior; and provided a large fund from the sale of public lands, and instructed him whenever a project was deemed feasible to go ahead and to do the work; and we did not hamper him with details and with limitations; and the result has been that within a period of five years a very remarkably extensive work has been conducted, involving twenty-three projects in about sixteen or seventeen States and Territories, involving every problem that is now presented to the Panama Canal Commission in their work.

Then, as to the Panama Canal, we agitated that for a great many years, and opinion was divided between the Nicaragua Canal and the Panama Canal. It was threshed out before the people year after year. There was a division of sentiment regarding it, and finally we passed a bill putting the entire matter in the hands of the executive, giving him the power to purchase the Panama Canal; and if that could not be accomplished, immediately to go to work to acquire the property necessary for the construction of the Nicaragua Canal. We immediately in that bill provided for a fund of \$150,000,000, and gave the President practically the entire administration of the fund. We put upon one man the responsibility of that great work, feeling that it would be his highest pride to conduct it in a worthy manner, creditably to himself and to the nation.

Now, so far as this work of art is concerned, you will have, just as has been done with reference to the Panama Canal, and just as was done with reference to the irrigation work, to have your local organizations in every State, and to have some central organization to which delegates from the local organizations shall be centered. You will have to have your press bureau well organized, with men capable of presenting this whole question in a popular and attractive form in the newspapers, the papers that reach the average man, so that every week every person in the United States, pretty near, will come across some item that will aid in this great work.

You will have to organize your musical societies, your art societies, embracing the different branches of art, and you will have to instruct them to bring pressure to bear directly upon their representatives in Congress, for it is the local pressure addressed to a member of Congress which he regards more than he does what may be regarded as a general sentiment of the entire nation. He is responsible to his constituency; he seeks the favor of that constituency; he seeks to put in law the public opinion of that constituency, and you must bring, therefore, to bear upon the individual member of Congress, from every district in the country, the force of a local, public sentiment. This you can do by increasing the organization of art societies and musical societies, and it is amazing how appreciative they are of work of this kind, even in our most remote localities, particularly anything that relates to the development of music. You will find in almost every hamlet in the West now some woman's association, under the name of "Twentieth Century Clubs" and "Women's Clubs," et cetera, that are discussing these questions, and be wise to bring them into cooperation with you.

So much, then, for the general agitation of the subject. You should have a press bureau, you should have these local organizations which will be part of a great central organization that will meet every year in some great city of the country and educate public sentiment upon this question.

Now, as to the form that legislation should take: You can aim high at the start, or you can rely upon the process of evolution. The great Department of Agriculture, which is now one of the most important departments of the government, commenced, I believe, as a mere section or bureau in the Interior Department. The great Reclamation Service, of which I have spoken, commenced in the appointment of Mr. Newell, an engineer just graduated from the Massachusetts Institute of Technology, as an engineer in the Geological Survey, to make an inquiry into the subject of irrigation; and so it is with other work. The Department of Commerce and Labor was an aggregation of various bureaus that had been engaged in work of that kind.

If you rely upon the process of evolution, you have the germ of the great governmental organization in the office of the

Supervising Architect of the Treasury (applause), and I am glad to know that that office has at last been brought into harmony with the great body of architects throughout the country. (Applause.) It has been done by the effort of this organization, and by the cooperation of the gentleman who holds that office.

You might press a bill changing the name of that office to the Bureau of Arts, defining the jurisdiction by enlargement so as to cover not only architecture, but all the allied arts. I should like to see a bureau of this kind, of not only painting and sculpture and architecture, but to cover music also. I do not know whether music has much relation to the Treasury Department, in which the office of the supervising architect is now located. It may be wise in the bill providing for the evolution of the supervising architect's office in the Bureau of Fine Arts, to provide for the transfer of that bureau to the Interior Department, in which department these questions would more properly come. It might be wiser, however, to postpone that to the future—to first thoroughly organize your bureau, and then later on transfer it to the proper department, and later on I have no doubt it would gradually develop into a department of the government, the Ministry of Arts. (Applause.)

Now, this is the evolutionary process. If you wish to adopt the radical process you can urge a bill providing now for a Department of Arts, the Ministry of Arts—aim high; urge that, and as the less is always included in the greater, if you do not succeed in that you may at all events succeed in the organization of a Bureau of Arts.

I have addressed you thus far simply upon the practical side of this question. I would add one further word, and that is that your should address your work to the men in Congress who are either powerful in party and legislative action, or who have jurisdiction of particular questions that would be included in this bureau or department. The effect of your banquets—such banquets as you are to have to-night, should be educational; and you should, as far as practicable bring that education to bear at such banquets upon public men who are likely to have anything to do with this subject. No one could measure the educational effect of such addresses as we had last night (applause) upon such committees as the Public Building Committees of the Senate and the House. I do not know whether the members of those committees were invited.

The President: They were all invited.

Senator Newlands: I do not think I saw any of them there (laughter), and I would suggest that if they are invited I think there is no danger of their not coming, if you have special committees appointed to see to it that they do come.

The President: Good!

Senator Newlands: In applying the personal pressure, make this action as unobtrusive as possible, conducting it with as much good taste as possible.

Then, in addition to that, you should have your committees that will appear before these committees in Congress. You should never have a session here without appointing a commission of men capable of representing the Institute, and as to whether a bill shall have consideration, as to whether opportunity for debate shall be had, and having such a committee appear to present the matter to the Speaker of the House of Representatives. I admit he is rather hard formation (laughter and applause), but I would not withhold pressure on that account, because he is just as much impressed by public opinion as anybody else. (Laughter and applause.) The hammering he has had during the last campaign will, I think, do him good. (Laughter and applause.) And then, such a committee should appear before the Vice-President. It should get into conference with the five men constituting the Committee of Rules of the House, Mr. Payne, Mr. Dalzell, Mr. Tawney, I believe, Mr. Williams and Mr. Champ Clark, for these men, particularly the three belonging to the majority party, have a large influence in the direction of legislation in the House of Representatives, in the determination as to whether a bill shall have consideration, as to whether opportunity for debate shall be secured. Then you should have such a committee appear before the Building Committee of the House and the Building Committee of the Senate, or the Committee of Public Buildings, I believe it is termed. Then also before the Library Committees of both the House and the Senate, for by some chance artistic



matters seem to have drifted into the hands of the Committee on Library in both houses; and you will require the co-operation, perhaps, of the Committee on Public Buildings and the Library Committee to secure the thorough consideration by committees having jurisdiction of these subjects in which you are interested; and you should have at each one of these conferences some capable man to report in an interesting and engaging way the discussion that takes place, and to give it to the press of the country.

Public opinion will drive your bill through and public opinion alone; and the reason why you should present yourself upon every possible occasion before these committees is the importance of always bringing them face to face with public opinion. And if you will supplement this by an organization that will keep track of the pressure upon each individual member of Congress—keep a book account; do this thing in a businesslike way; have your secretary correspond with the art societies and the musical societies in the district of a Congressman who is particularly obtuse (laughter), and let them write him letters. Let them meet him with delegations when he returns to his constituency; and in every way possible impress him with the importance of this particular work.

Of course, this looks like a big work; as I outlined it, it looks as if it might take years to accomplish it. It is a big work, but if you prosecute it with energy, you will be amazed to find how quickly action will come. Just at the most hopeless hour, you will find that the psychological moment will arrive for action by Congress, and the probability is that such action will be taken, when public sentiment has crystalized almost without debate.

We are organizing to-day the great inland waterway movement. The President recently appointed an Inland Waterway Commission. He did me the honor to appoint me upon that commission, with which I have been visiting the various parts of the country. That commission has done great work, not through the individual efforts of its members, but simply because its presence in every section of the country aroused discussion. The hearings they had were published in the newspapers, and the result of that and other agitation upon the subject is that public sentiment became crystalized this year. Both of the national parties declared for the development of the waterways. A recent convention of three thousand members met here, called the Rivers and Harbors Congress, which is likely to be as powerful upon this matter as Congress itself.

The Conservation Commission, appointed by the President, has also been in session. It has made its report to the President; its committees have interviewed Congress, and I may say here in passing that it would be a wise thing to make your movement a part of this great conservation movement. (Great applause.)

We have been having a session recently in Washington of seven days' duration. This commission, appointed by the President, consists of sections—one on lands, one on waters, one on minerals, and the other on forests. Why should there not be a section of the arts? Why should you not apply to the President to add to that commission, which is a commission without the authority of the statute, but which has been appointed by him under his constitutional power to make recommendations to Congress, with a view of ascertaining the facts upon these great questions, and with a view to securing a vote from them, which he, in turn, can, if he approves, submit to Congress for action in the shape of legislation. Why should there not be a section of the arts in that great commission, which is likely to go down to history as one of the most useful commissions? And thus you can utilize all the agencies of that commission. In every State in the Union conservation commissions are being organized. As a result of the Conference of the Governors a year ago, we found in conference with us the other day twenty-two conservation commissions which have been appointed by the governors of the various States, and we found that some of them had prepared elaborate reports. I have in view particularly the State of Oregon, whose commission presented a report of nearly a hundred pages regarding the conservation of the resources of that State.

Now, if you will dovetail your work in with the work of this great constructive organization, claiming that your organization is a constructive organization, a practical organization which means much for the economic and the commercial development

of the country—if you will insist that in every one of these works art shall enter as a component part in order to make (applause) the useful thing also a beautiful thing, you will accomplish much. (Great applause.)

At the conclusion of Senator Newland's speech every delegate rose to his feet and showed his appreciation by continued applause.

Mr. Edwin H. Blashfield, artist, then addressed the convention.

By motion, duly seconded, the thanks of the convention were extended to Senator Newland and Mr. Blashfield.

Report of Committee on President's Address was then read and adopted.

Mr. George B. Post then addressed the convention as follows:

"I wish to offer a resolution, sir, that the Board of Directors be directed to consider, without delay, the matter of establishing an endowment fund for the Institute of Architects. This is a subject which I brought to the attention of the Board of Directors several times during the last three or four years of my membership on the board, and I was always requested, and I think at the time wisely requested, to withdraw the resolutions which I offered on the ground that the attempt to secure a proper and adequate endowment fund for the institute would interfere with the efforts of Mr. McKim to secure a proper endowment fund for the school at Rome. It seems to me that the emergency is so great that the need of funds for the institute to prosecute the great works which lie at hand for it to perform—the needs are such that all other objects ought to be subordinated to securing those funds so that the purposes for which the organization is instituted may not be hampered, and that the delay of a year in waiting for the report of a committee as to what can be done is a most serious matter. The members of this institute embrace in their clientèle all, or almost all, of the great financial institutions and of the great plutocrats of the country. If the members of the institute will earnestly go to their clients and ask for proper subscriptions to an endowment fund to enable this institute to carry on the great works for which it is organized, I am sure that the response would be one which would astonish its members, and furnish its organization. At the same time, the board should be authorized with power to take into serious consideration the question as to whether the great societies which are organized for many purposes connected with building operations might not properly be allowed the privilege, to a certain extent, of bearing their part of the burden of furnishing funds to carry out the schemes in which they are also thoroughly interested. (Applause.)

I offer a resolution, sir, that the board be instructed to take this matter into serious consideration and be empowered to act as they see fit.

MR. TROWBRIDGE: I second the motion.

THE PRESIDENT: The motion is made by Mr. Post, and seconded by Mr. Trowbridge.

The motion was duly carried.

MR. POST: I meant to say in conclusion one thing which I did not say, that I have formerly had considerable experience in this sort of thing, although my own individual influence in raising money is largely hampered from the fact that the great part of my individual rich clientèle has passed into the other world, but I agree that we would make a great mistake in naming any small sum of money. I believe that it would be really easier to raise a million dollars than it would be to raise \$100,000. (Applause and laughter.)

On motion of Mr. Trowbridge, duly seconded, it was resolved that a committee be appointed to act upon the suggestion of Senator Newland and to wait upon the President of the United States to request that, if possible, a section of fine arts be added to the Conservation Commission.

The convention adjourned to meet at 2 o'clock.

At the afternoon session, preceding the discussion of the schedule of charges, the president announced as follows:

"I will take the opportunity to announce that the committee to confer with the President of the United States is appointed as follows, and in advance I will say that it is understood that it is advisable to have a very small committee, rather than a large one in this instance: Mr. Trowbridge, chairman; Mr. Lafarge and Mr. Gilbert. I appoint myself because the members of the committee have requested me to serve with them.



Gentlemen, the hour has arrived for the consideration of the matter of the schedule by vote—the vote of the convention, which has become the order of business.”

MR. DAY: I move that the convention do now sit as a committee of the whole. Seconded.

The convention then went into committee of the whole to discuss the schedule of charges, Mr. D. K. Boyd in the chair. This discussion consumed the remainder of the session.

The convention was opened on the morning of December 17.

The following announcement of officers elected for the ensuing year was greeted with much applause:

President, Cass Gilbert.

Vice-Presidents, Ralph Adams Cram and Irving K. Pond.

Secretary and Treasurer, Glenn Brown.

Directors, F. C. Baldwin, S. B. P. Trowbridge and John M. Carrere.

Members advanced from associate membership to fellowship:

D. Knickerbacker Boyd, Myron Hunt, Goodhue Livingston, J. Harleston Parker, Dwight Heald Perkins and Edward L. Tilton.

After much debate, during which the subject was pretty thoroughly discussed, the following resolution was adopted:

“That it is the sense of the convention that the various chapters should prepare codes of ethics, as these may be determined by local conditions, submitting these codes to the Board of Directors of the American Institute of Architects for criticism, and to aid it in preparing a general code.”

Mr. Morgan's invitation to hold the next convention in Southern California was discussed at some length. It was the sense of the meeting that the matter be referred to the Board of Directors, and that if the next convention was not held in Washington, it was suggested that it be held in Southern California.

The convention then adjourned.

## Building News

### CALIFORNIA

FRUITVALE.—According to reports in the local press, the citizens of Fruitvale school district decided to-day to issue bonds to the amount of \$100,000 for the building of three school houses.

HAYWARD.—Plans for the proposed new fire house to be erected by the town for the Hayward Volunteer Fire Department, are being discussed by the Board of Town Trustees and the Fire Commissioners, it is said.

MELROSE.—A factory for the manufacturing of enamel letters and enamel paint is to be erected here soon after the first of the year, according to reports by A. L. Pattimore, it is said.

OAKLAND.—Extensive enlargement of the manufacturing plant of the Leona Chemical Company is provided for, it is said, by a bond issue of \$1,000,000, which has just been authorized by vote by the board of directors of the company.

OAKLAND.—We understand that it is the purpose of Theodore Gier to build a \$30,000 structure at once on the property acquired by him a few months ago on Eighteenth Street, just north of the junction of San Pablo and Clay.

PASADENA.—S. B. Marston, as architect for the Frank G. Hogan Realty Company, has prepared plans for a number of bungalows to be erected here at a probable expenditure of \$30,000. Bids for the construction are soon to be taken.

REDLANDS.—The trustees of the Redlands School District are about ready to call for the new school building to be erected on the north side of town, and to take the place of the present structure known as the Lugonia Building.

RIVERSIDE.—After a stubborn contest, according to current reports, the Treasury Department has selected as its choice for a post-office site in Riverside the lot at Seventh and Orange Streets.

SAN FRANCISCO.—A skyscraper hotel south of Market Street is to be erected immediately by Richard Garrett, of San José, upon his lot at the southeast corner of Fourth and Jessie Streets, between Market and Mission Streets. Plans have been drawn for this building by the architects, Stone & Smith, and after the first of the year contracts will be awarded for construction.

Plans have been definitely approved, it is said, for a four-story building for the Davis estate property at the southeast corner of Kearny and Sutter Streets, the site of the old Thurlow block. Estimated cost, \$250,000. Construction will begin within sixty days. E. P. Dutton is the architect.

A handsome six-story building will be erected immediately on the north side of Sutter Street, west of Grant Avenue, by Mrs. Rosenstock and Mrs. Nuttall for the C. M. Plum Company, which will occupy it next summer as a furniture store.

A new Lurline bathhouse is to be erected at Larkin and Bush Streets, which will cost not less than \$100,000. This building will be of reinforced concrete. Plans are nearly completed for the building and contracts may be let shortly.

A seven-story brick building is to be erected immediately on the west side of Powell Street, 21 feet south of O'Farrell Street, by the Haas Realty Company. A hotel covering the entire lot, 50 x 137½ feet, will be built according to the plans prepared by Herman Barth, the architect, who is now working on the specifications for contractors.

A Russian church is to be built on Vallejo Street, near Van Ness Avenue, on land acquired some time since for the edifice of the Russian house of worship in this city. The building will cost about \$30,000.

Mrs. P. F. Butler is having plans prepared for a seven-story building to be erected upon her lot at the northwest corner of Ellis and Powell Streets, in the same block as the new Haas Building. The estimated cost of this structure is between \$70,000 and \$80,000.

SAN JOSE.—Plans for remodeling the interior of the Unique Theatre for use as a store are being prepared by Architects Wolfe & McKenzie. The changes will be extensive and will cost about \$5,000.

### COLORADO

COLORADO SPRINGS.—We understand that steps are being taken toward the erection of a cure and rest resort for the members of the National Association of Letter Carriers. The buildings are to be located at Colorado Springs.

### CONNECTICUT

RICHFIELD.—Edgar & Curtis, of New York, as brokers, have sold a tract of nearly 1,000 acres at Richfield. It is said that the buyer is a prominent New Yorker, who will erect a residence, stables and outbuildings on the property, and will expend a large sum in its development.

### GEORGIA

SAVANNAH.—We understand from the daily press that plans for the Masonic temple to be erected here and which will cost approximately \$150,000, have been completed, and bids for construction work will soon be invited.

### INDIANA

EVANSVILLE.—Plans are being considered, we understand, by the Never-Split Seat Company, now housed in a factory on the West Side, for the acquirement of a new site and for the erection of a new and larger building.

The Evansville Packing Company will, within a short time, begin the construction of a new \$15,000 addition to its present plant, located at the corner of Harriet Street and Morgan Avenue.

It is reported that the Sears-Roebuck Company, at Chicago, Ill., will build and establish a branch house at this point.

FORT WAYNE.—Plans for the erection of a church at a cost of \$350,000 aside from the cost of a pipe organ and bells, are under consideration by the congregation of the English Lutheran Church of the Redeemer.

**INDIANAPOLIS.**—The Great Council of the Red Men of Indiana has purchased real estate in Indianapolis on which is to be built the new State wigwam. The building committee of the Great Council, of which A. T. Smith, of New Albany, is a member, will begin as soon as preliminaries are arranged the erection of a building, to cost nearly \$50,000.

**MICHIGAN CITY.**—Scaled bids will be received for the erection of the Young Men's Christian Association building of Michigan City until Jan. 18, 1909. Plans and specifications may be secured at the Y. M. C. A. headquarters and Bartholomew & Co.'s store.

#### IOWA

**DAVENPORT.**—A meeting of the board of directors and the life members of the Rock Island Club will be held soon for the purpose of furthering the plans now under way for the erection of a new club building.

**SIoux CITY.**—As a result of his visit to Sioux City, O. D. Woodward, of Kansas City, whose lease of the New Grand Theater expires next August, will build a new playhouse here. It will cost between \$60,000 and \$75,000, will seat about 1,300 people, and will be thoroughly modern in every respect.

#### KANSAS

**SALINA.**—The officials of the Free Methodist Church have purchased two adjoining lots at the corner of North Santa Fé Avenue and Decatur Street, and expect to erect a church on this property either this winter or early in the spring, it is stated.

**COFFEYVILLE.**—According to current reports in the local press, the City Council may erect a new station for Fire Department No. 2. At a meeting of the Council recently Councilman Wilhelm spoke of the bad condition of the present quarters and said that something should be done for the protection of the equipment.

**TOPEKA.**—Plans are being made by the officials of the Santa Fé for a new building to be erected somewhere within the limits of the Santa Fé shops which will be used as an office building by the different mechanical officials.

**WICHITA.**—It is reported in the local press that the Cudahy Packing Company will make extensive improvements on their Wichita plant during the coming year.

Architect J. P. Cochran has prepared plans for flats for Dr. Elder containing twenty rooms, and is now receiving bids for contract.

Same architect is preparing plans for a hotel, 50 x 140 feet, to be built on North Water Street, first block, to be of brick and cement; modern.

#### KENTUCKY

**BARBOURVILLE.**—The Cumberland Ice & Beverage Works plant, recently destroyed by fire, will be rebuilt, according to reports in the local press.

The Barbourville Brick & Tile Company is planning additional improvements, we understand, costing several thousand dollars.

**LOUISVILLE.**—Dr. E. Y. Mullins, president of the Southern Baptist Theological Seminary here, is reported to be taking steps toward the raising of \$600,000, to be used in the erection of new buildings.

The old Fort Standwyx property, located on the Prospect Line, has been purchased by the new Louisville Country Club for a consideration, according to reports. A clubhouse, or home for the new organization, will be erected on the site just purchased, at a cost of probably \$50,000.

#### LOUISIANA

**NEW ORLEANS.**—Plans are being drawn for the big warehouse to cover the whole square in the wholesale district, which is to be erected by the H. T. Cottam Company, wholesale grocers. Crosby & Henkey are making the plans for a building three or four stories high, of modern fireproof construction. It is also reported that architects are studying the situation with a view to drawing plans for the new buildings which the Ursulines will erect on the new site.

#### MAINE

**BLUE HILL.**—The Ladies' Social Library of the Congregational Church at Blue Hill has been donated a sum of money to be used in the erection of a new Library Building.

**HEBRON.**—From reports in the local press we learn that a new dormitory building is to be erected at this place, at an approximate expenditure of \$50,000.

#### MARYLAND

**BALTIMORE.**—The Harlem Park Methodist Episcopal Church, which was destroyed by fire recently, will be rebuilt at once, it is currently reported.

An apartment house will be erected at Liberty Heights and Garrison Avenue by H. E. Green. Plans for the structure are being prepared by Architect John R. Forsythe. The building will be of ornamental frame construction, with artistically arched windows. The building will be three stories high, and will front 40 feet with a depth of 110 feet.

Plans are being prepared by Architects Wyatt & Nolting, we understand, for the erection of a handsome cottage for John Bindford at Sherwood, near Sherwood Station. The cottage will be of ornamental frame construction, with a stone and concrete foundation, and will be built along modern and substantial lines.

For early development purposes Max Brafman has purchased a lot on the south side of Presbury Street, between Ninth and Tenth Streets, with a frontage of 197 feet and a depth of 200 feet, to Grayson Street.

Directors of the Eutaw Savings Bank have authorized extensive improvements and additions to the present bank building at Eutaw and Fayette Streets. This entire structure will be remodeled. Property fronting 65 feet on Fayette Street, immediately in the rear of the bank, has been bought. On this the addition will be erected.

Proposals will be received until January 13 by the Board of Awards of Baltimore City for furnishing and installing boiler, blow-off tank, etc., at Walter's Baths No. 3, at 1018-1022 Argyle Avenue, for the Mayor and City Council of Baltimore, for the use of the Free Bath Commission of Baltimore.

#### MASSACHUSETTS

**BOSTON.**—It is the wish of Rev. Alexander Mann, D.D., rector of Trinity Church, that work may be begun in the spring on the new Rachel Allen Memorial. The new structure will occupy a site on South Huntington Avenue, adjacent to the new Vincent Memorial Hospital.

**DALTON.**—It was announced at Dalton recently that it has been decided to locate the new Young Men's Christian Association building on the vacant lot between the opera house and the residence of Dr. W. W. Schofield on Main Street. Plans will be made at once, and the work of building will begin in the spring.

**HOLYOKE.**—If all plans which have been made up to this time go through successfully, Holyoke will have a home for its aged people on or before April, 1910. Architect James A. Clough has completed the plans for the building, the cost of which is estimated as being between \$20,000 and \$22,000.

**LOWELL.**—The congregation of St. Patrick's Church is contemplating the erection of a Catholic church, to be built on a lot of land in Mammoth Road, directly opposite Seventh Avenue. The lot contains about four acres, and has a frontage of about 260 feet.

#### MISSISSIPPI

**SHUQUALAK.**—Bonds to the amount of \$6,000 are to be issued at this place, we understand, to be used in the erection of a new school house.

#### MISSOURI

**KANSAS CITY.**—James A. Priestley is the architect for the 10-story office building to be erected on 31 feet of Baltimore Avenue land between Tenth and Eleventh Streets. The building will cost approximately \$150,000, and contract for the construction is soon to be let.

Paul A. Brooks, president of the organization of Kansas Free Staters of 1856, is taking measures toward the erection of a memorial building near the State University on Mount Oread, it is said.

#### NEBRASKA

**OMAHA.**—It is said that J. F. Bloom & Co., manufacturers of tombstones, now located on Farnam Street between Eighteenth and Nineteenth Streets, will build a new manufacturing plant on the lot acquired by that company on the northwest corner of Seventeenth and Cumming Streets.

## NEW JERSEY

**HOBOKEN.**—The new building which the First National Bank of Hoboken intends to erect will be located on the site of the present building, at Hudson and Newark Streets. Architect K. M. Murchison, of Manhattan, has been commissioned to prepare the plans.

Plans and specifications are being prepared for the erection of the new building of the Trinity Evangelical Lutheran Church, West New York. The new edifice will be started probably in the early spring at the corner of Palisade Avenue and Sixteenth Street, which site the church has owned for some time, and will be of English Gothic type. Charles G. Jones, of Manhattan, is the architect.

**JERSEY CITY.**—Director of Education John Bauer, of the Eighth Ward, has had plans and specifications adopted by the Board of Education of Jersey City for new School No. 33 in that ward. The site has been acquired by the Board and fronts on both Clendenny Avenue and Union Street, just west of West Side Avenue. Supervising Architect John T. Rowland, Jr., has drawn plans for a fine building. Bids will be received by the Board of Education on January 28.

**KEARNY.**—The Kearny Common Council of 1908 has accepted a design for the proposed new municipal building, which is estimated to cost about \$65,000. The successful architect is Herbert E. Davis, of No. 1 Madison Avenue, New York, whose plan was selected out of the nine designs from that number of architects who were invited to compete in the contest. Estimated cost, \$65,000.

**LONG BRANCH.**—We learn from exchanges that the Borough of Monmouth Beach has voted to issue \$14,000 in bonds to be used for the purpose of erecting a new school house.

**MILLVILLE.**—An agent of Nixon & Zimmerman, Philadelphia, the theatrical firm, has made visits to Millville with a view to looking over the ground for the erection of a theater. According to reports, the company intends erecting a theater in Millville within the next 15 months.

**NEWARK.**—The Central Railroad Company has definitely decided to raze its Broad Street Depot, it is said, and erect a modern structure, according to a statement made by C. W. Huntington, general manager of the railroad.

## NEW YORK

**BINGHAMTON.**—The Chenango Silk Co. will soon award plans for a new plant. The company has outgrown its present factory, and it may rebuild here or elsewhere. The new mill will be 150 x 150 feet, and three stories in height.

**EAST ONONDAGA.**—St. Andrew's Mission, in South Salina Street at East Onondaga, a mission conducted by St. Paul's Church, of Syracuse, is to have a new church building. Architect A. P. Taylor has plans, it is said.

**HICKSVILLE.**—We understand that the Board of Education has been empowered to secure plans for a new school building with a permanent assembly hall, to cost not more than \$60,000.

**JAMAICA, L. I.**—Douglas Robinson, Charles S. Brown & Co., New York, have sold the Cowenhoven farm of forty-eight acres on Rockaway Road, Jamaica, a quarter mile from the new railroad station. The buyers will develop it, we understand.

**NEW YORK.**—We understand from current reports that John Russell Pope, architect, has been commissioned to prepare plans for a new building for C. E. Rector.

Ruland & Whiting Co. have leased to Edward E. White, for twenty-one years, from May 1, next, Nos. 143-145 Fulton Street, through to Nos. 24-26 Ann Street, containing 6,000 square feet. Mr. White, who runs the restaurants on the Sandy Hook boats, will tear down the old four-story buildings and erect an elaborate three-story building from plans by Clinton & Russell, to cost \$60,000. The furnishings will cost \$45,000.

The Edison Company recently purchased a plot of ground on 149th Street, and will probably erect a building for their own use on the site, it is reported.

George Milne has sold No. 320 West Forty-fourth Street, five-story building, 25 x 100.5, to Charles and Arthur Scribner. On the seventy-five feet it is said they will erect an addition to the fourteen-story Scribner Building at Nos. 311 to 319 West Forty-third Street.

Sloane & Moller will build a six-story factory, 100 x 80, on

the north side of Sixty-fourth Street, 100 feet east of Second Avenue, from plans prepared by Architect H. Ptacek. The cost is placed at \$40,000.

Plans have been prepared for two twelve-story apartment houses to be erected on Cathedral Parkway, just west of Amsterdam Avenue, by the Carlyle Realty Company. Architects Schwartz & Gross estimate the cost at \$800,000.

O. C. Moore, president of the Ocemore Building Company, has announced that negotiations have just been considered for the erection of a nine story and basement, fireproof storage warehouse on Washington Heights, between 145th and 155th Streets.

Wood, Harmon & Co. report the sale of the southeast corner of East Fifteenth Street and Avenue H, Brooklyn, a plot 75 x 100, to the Abels-Gold Realty Company. The Abels-Gold Realty Company proposes to improve this parcel, it is said, with four-story store and flat buildings.

The Title Guarantee and Trust Company was the buyer of the property on the south side of 149th Street, 191.6 feet west of Third Avenue, in the Bronx. The plot is to be improved at once by the Title Company by the erection of a three-story fireproof building, with two large store offices on the ground floor and high class offices in the upper stories. A large street vault is also to be built, it is reported.

Henry D. Winans & May have sold Otto H. Kahn the lot in Fifth Avenue, 30 feet south of Seventy-fifth Street, 27 x 120. According to current reports the buyer will erect a handsome modern dwelling for his own occupancy.

Plans have been prepared for a twelve-story commercial building to be erected for Max Cohen at Nos. 131 to 137 West Twenty-seventh Street, at a cost of \$400,000. It is to be of brick and limestone with a façade. It will have a frontage of 100 feet and a depth of 90 feet with an extension. Cleverdon & Putzel are the architects.

Plans have been prepared, it is said, for remodeling and re-fitting the four-story and basement lofts and picture galleries at No. 313 Fifth Avenue and installing elevator service for the Mason-Hamlin Company as lessee. The architect is Edward Necarsubmer.

Henry D. Winans & May have sold a lot on Fifth Avenue, 30 feet south of Seventy-fifth Street, 27 x 120 feet. The buyer, according to reports, will erect a modern house for his own occupancy on the site.

The directors of the Sumner Savings Bank have determined to remodel the bank building at No. 776 Broadway, Brooklyn, this coming spring, under plans prepared by Architects Helmle & Huberty.

Bernard Smyth & Sons have sold to Bing & Bing a 52.5 x 150 plot on the north side of 127th Street, 140 feet west of Broadway. It gives the buyers 93 x 150, on which it is said they will erect high-class six-story elevator apartments.

Douglas Robinson, Charles S. Brown & Co., have sold the Church Extension Committee of the Presbyterian Church the 25 x 199, northeast corner, at 178th Street and Grand Boulevard and Concourse. An edifice will be erected on the site, it is reported.

Douglas Robinson, Charles S. Brown & Co. have sold to the New York Red Cross Hospital the lot at the southwest corner of Central Park West and One Hundredth Street, and also the adjoining lot on the south side of One Hundredth Street. According to reports, the property will be improved.

The newly organized City Athletic Club, of which Frederick Lewisohn is president, has had plans prepared for the remodeling of the private school building at Nos. 48 and 50 West Fifty-fourth Street into a building suitable for its purposes. The plans call for an expenditure of \$50,000, which includes the cost of installing a swimming pool 60 x 20 on the fourth and fifth floors and a squash court on the roof, with adjoining dressing chambers; a running track and a new façade of ornamental stone with mansard roof. Herts & Tallant and A. S. Gottlieb are the architects, we understand.

Alexander Duff has bought two lots on the south side of 182d Street, east of St. Nicholas Avenue, from a client of J. Romaine Brown & Co. Mr. Duff owns an adjoining lot, and will improve with a high grade, non-elevator apartment.

According to reports, plans have been prepared for remodeling the synagogue at No. 52 Attorney Street and making over the façade, with a new exterior staircase, from designs by William Fried, architect.



Plans have been completed for remodeling the three-story and basement dwelling at No. 9 West 119th Street and installing offices on the main floor, for Samuel Siskind, as owner. Charles B. Meyers is the architect.

ROSEDALE, L. I.—At Rosedale the Diocesan Mission of Long Island has purchased four lots at the Terrace, on Oxford Road and Clinton Avenue, making a fine site for the new church which will be started immediately. Directly opposite, it is said, Mrs. Julian E. Osbourne purchased four lots as a site for a residence.

#### NORTH CAROLINA

TAYLORVILLE.—Plans for \$125,000 cotton mill, to be located here, are under consideration, we understand. O. L. Hollar will provide a site, and Fred H. White, representing investors, will take the remainder of the \$125,000 stock of a cotton mill projected here.

#### OHIO

CLEVELAND.—At a meeting of the directors of the Cleveland Athletic Club it was decided to bring up for informal discussion the question of a site for the new clubhouse. The new building will be centrally located and will cost about \$250,000. It will contain a finely equipped gymnasium, with running track and swimming tank.

DEFIANCE.—If the plans of a large Detroit syndicate materialize, in the spring work will start on another modern hotel building for Defiance, we understand.

WARREN.—The supervising architect at Washington has filed plans at the Builders' Exchange for a new post office building to be erected at Warren. Members of the exchange are invited to submit proposals for this work.

#### OKLAHOMA

CARMEN.—Sealed proposals will be received up to January 15, 1909, for the furnishing of all materials and labor for the erection of additions to the Odd Fellows home at Carmen, as shown by plans and specifications prepared by W. B. Burdett, architect, of Guthrie.

CLEVELAND.—Knights of Pythias will erect an opera house and lodge hall at this point, it is currently reported in the local press.

GUTHRIE.—Architect Arthur G. Dale, No. 1009 Admiral Boulevard, Kansas City, Mo., is said to be making plans for a three-story store building, 75 x 140 feet, for F. O. Lutz, of this city. Brick, gravel roof, steam heat, electric lights, wood floors, plate and prism glass. Estimated cost, \$20,000.

MCALISTER.—From reports in the local press we learn that the Elks at this point are contemplating rebuilding their structure which was recently destroyed by fire.

MISHAWAKA.—Congressman Barnhart has begun the preliminary steps, it is said, in an endeavor to secure \$100,000 for a public building in Mishawaka.

SALLISAW.—An object is on foot, it is stated, to remodel the Brown Palace Hotel Building by adding two stories, putting in an elevator, etc. I. H. Wakdimen, president of the Sallisaw Bank & Trust Company, of Sallisaw, is said to be one of the stockholders.

TULSA.—W. H. Nicely recently purchased of A. F. Ault and J. D. Hagler the forty feet next to the Nicely Building adjoining the Frederick, on Second Street. Mr. Nicely stated immediately upon the conclusion of the sale that he would begin at once the erection of a new building on his property, to cost between \$12,000 and \$15,000.

WILBURTON.—According to the local press, a church, to cost \$10,000, will be built by the Baptist congregation at this point.

WOODWARD.—Architect W. E. Hules is making plans for a building, to cost \$30,000, for a stock company. The same architect is also making plans for a two-story building for A. W. Anderson; estimated cost, \$6,000.

This city will vote for a bond issue of \$50,000 for the erection of a school building.

#### OREGON

KLAMATH FALLS.—Crowded conditions in all of the rooms of the public schools in this city has brought the need of another school building to the attention of the Board of Directors, and plans are now being made for the erection of another large structure during the coming year.

#### PENNSYLVANIA

JOHNSTOWN.—Edwin S. Greer, of Westmont, has accepted plans prepared by Architect Henry M. Rogers for a handsome residence to be erected next summer on the plot recently purchased by Mr. Greer in Southmont. The house is designed in the attractive Italian villa style, and its cost will be between \$10,000 and \$12,000.

KNOXVILLE.—A stone church and parsonage will be built on Orchard Street, Knoxville, for the Maple Avenue Baptist Congregation. It will cost \$30,000, and Thomas Hannah, of Pittsburg, is the architect.

NORTHSIDE.—Architect R. M. Trimble, of Pittsburg, is planning the \$30,000 industrial school to be built at Chartiers and Washington Avenues, Northside.

PHILADELPHIA.—Architect J. Frank Bradley, it is reported, has completed plans for a three-story flat house, 16 x 81 feet, at the northeast corner of Market and Mellick Streets, for Berman Brothers, brokers. The cost will be \$5,000.

It is reported that the congregation of the Trinity Presbyterian Church, Frankford Avenue and Cambria Street, is contemplating enlarging the church building.

There is some talk, we understand, among the parishioners of St. John's Protestant Episcopal Church, at Elkhart and Emerald Streets, of rebuilding and enlarging their building.

A large housekeeping flat-house is projected at Midvale Avenue and Oak Road, Thirty-eighth Ward, close by the Queen Lane station, on the Pennsylvania Railroad. A corporation known as the Philadelphia Housekeeping Apartment Company will erect the building, which will be known as the Queen Manor. It will be an eight-story structure, 165 x 145 feet.

R. C. Loos is reported to be designing an apartment house to be built in West Philadelphia at a cost of \$75,000.

J. Frank Bradley has finished plans, we understand, for a flat-house to be built at the northeast corner of Market and Millick Streets, for Berman Brothers, who are taking estimates.

Architect Edgar V. Seeler has completed plans for the \$1,000,000 printing house for the Curtis Publishing Company, which will occupy the eastern portion of the block bounded by Sixth, Seventh, Walnut and Sansome Streets. Plans will be in the builder's hands for estimates shortly after the first of the year, and it is expected that work will be under way about February 1.

The residences at Nos. 216-18-20 West Washington Square, at the corner of Locust Street, have been bought by Charles F. Jenkins. The new purchaser contemplates erecting there at some future time a printing office, it is said.

According to reports, it is understood that there will be a police station built in the near future at Venango and Cedar Streets.

PITTSBURG.—A modern store and warehouse suitable for produce commission men is to be built on the McEldowney property on Penn Avenue, just east of Twenty-first Street. The structure will be four stories, and will cover 48 x 100 feet. Estimated cost, \$50,000.

Architect M. Nirdlinger is at work, it is said, on plans for a center hall brick residence for S. B. Goldsmith. It will be located on Bartlett Street, near Wightman Street, Squirrel Hill, on a lot recently bought, and is to cost \$25,000.

Architect Carlton P. Strong is working on plans of a brick store and hall building to be erected on North Highland Avenue adjoining the Rittenhouse for C. L. Flaccus. The building is to be large and attractive, in keeping with the Rittenhouse, which is considered the prettiest and most up-to-date structure of its kind in the city.

It is stated that Attorney Joseph H. Reich and George E. Evans will shortly have twenty brick dwellings built on Park Avenue, near Lemington Avenue, Twenty-first Ward, costing \$30,000.

WILKES-BARRE.—Another apartment-house is to be added to the structures of that nature that are already located in this city, it is said, J. M. Burdick having completed a deal recently whereby he secured the Buckley property on West Union Street.

Plans for the erection of a three-story stone and brick business house have been prepared for Isaac S. VanScoy, the new structure to be located on Northampton Street, between South Main and Washington Street. The building will be 20 x 150.

## RHODE ISLAND

KINGSTON.—Sealed proposals are hereby invited by the Board of Managers for the Rhode Island College of Agriculture and Mechanic Arts for the construction of a building to contain dormitory accommodations for 100 students, an assembly hall and a dining-room, kitchen and accessories to accommodate 150 persons; the said building to be erected on the ground of the said college at Kingston, R. I., and to be constructed in accordance with plans and specifications on file and to be seen at the office of the architect, Leslie P. Langworthy, No. 37 Weybosset Street, Providence.

## TENNESSEE

KNOXVILLE.—Plans for the new bridge structures which are to be built on Gay Street, between Vine and Jackson Avenues, by the Brown-Ross Shoe Company and Johnston & Reed, have about been completed by Baumann Bros., architects, and will be ready for the contractors shortly. Both of the proposed new buildings will be four stories high on Gay Street and five stories in the rear on the alley.

According to reports, plans are now being made by local architects by which it is proposed to remodel the Cumberland Hotel. It is intended to make it one of the most modern hotels in the city.

We understand that the city of Knoxville will, under the direction of S. A. Mynders, Superintendent of Public Instruction, secure a high school building, to cost approximately \$100,000.

MEMPHIS.—Members of the medical staff of the city hospital are said to be discussing the proposed erection of much-needed additions to the hospital buildings.

R. Brinkley Snowden has advertised for plans, we understand, for a three-story apartment house, to cost \$40,000, to be located on the northeast corner of Court Avenue and South Fourth Street.

The Young Men's Hebrew Association will soon have a new \$80,000 home on their lot at Dunlap Street and Madison Avenue. The building will be three stories in height, with a basement. Bids are soon to be called for.

The Fabachers, of New Orleans, associated with Chicago and Memphis capitalists, it is rumored, are endeavoring to purchase property in the neighborhood of Madison, Third, Main or Monroe Streets, on which they propose to build a twelve-story hotel building. It is also said that A. J. Fabacher will be the manager of the hotel.

SHELBYVILLE.—The lot on which the new Federal building is to be erected has, it is understood, been selected by the officials of the Treasury Department. The lot fronts on Martin Street, near the Public Square. It is further stated that the building to be erected will cost not less than \$50,000.

## TEXAS

EL PASO.—The J. H. Nations Packery is said to have under consideration the erection of a new structure, to cost approximately \$100,000.

FORT WORTH.—That Fort Worth will be the location for a large cotton factory now in the East is now reported to be assured, we understand.

HAMLIN.—The Christian church congregation of Hamlin has announced that construction of the new church will be begun directly after Christmas. The church is to be built on the Carnegie library plan and is expected to be very artistic as well as commodious.

MINERAL WELLS.—Bids will be received at the Bank of Mineral Wells, Mineral Wells, until January 12, for the construction of a two-story and basement bathhouse to be built of concrete, brick and iron. For plans and specifications apply to R. H. Parry, architect.

ORANGE.—Prof. E. W. Staples, principal of the West Orange school, has stated that plans were on foot for a handsome new schoolhouse in that district. It is proposed to erect the building next spring.

SAN ANGELO.—Sealed bids will be received at the office of M. L. Waller, architect, Fort Worth, and by Dr. C. P. Mays, San Angelo, Tex., until January 15, 1909, for the erection of a three-story brick and reinforced concrete office building at San Angelo.

SAN ANTONIO.—I. M. Putnam, proprietor of the Hot Wells Hotel, has announced that after the first of the year \$350,000 will be spent in making improvements and additions, it is said. A 210-room addition to the hotel will be built.

Practically \$350,000 will be spent during the next year in improvement of the grounds and buildings of the Hot Well Hotel Company. Work will begin shortly after the first of the year. Principal among the improvements will be an addition to the main hotel building.

## UTAH

SALT LAKE CITY.—The old Maxwell nursery, on East Fifth South Street, between Third and Fourth East Streets, is to be torn down within the next few days to make room for \$40,000 worth of improvements to be made by Fred Kuster, it is said. There will be erected on this ground nine five-room cottages and one flat of six apartments of four rooms each.

## VIRGINIA

RICHMOND.—The Seaboard Air Line, it is reported, will spend in Richmond \$125,000 and in Manchester \$45,000 for terminal improvements. W. L. Seddon is chief engineer at Portsmouth, Va.

## VERMONT

ROYALSTON.—The Mormons of Salt Lake City, Utah, are contemplating building an immense hotel at Royalston, it is reported in the local press.

ST. ALBANS.—The St. Albans Messenger Company's plant was destroyed by fire recently at an estimated loss of \$45,000. At a meeting of the company's directors it was decided to rebuild the plant at once.

## WASHINGTON

SEATTLE.—The Seattle Electric Company has under consideration plans for caring for the cars to be used during the exposition period, and a barn with a capacity of fifty cars may be erected on the old baseball grounds at Thirteenth Avenue and Jefferson Street. The expenditure for building will be somewhere near \$75,000.

Charles S. Miller has purchased lot 6, block 20, A. A. Denny Addition, situated on the west side of Fifth Avenue, between Union and Pike Streets. It is the purpose of Mr. Miller, we understand, to tear down the frame structures now on the ground and replace them with a substantial brick building.

Crawford & Conover, representing the estate of the late E. R. Durkee, of New York, has sold to A. Weinberg the south 40 feet of lot 2 in block 10 of Maynard's plot. Mr. Weinberg will either put three more stories on the one story building on the site or tear down the present structure and erect a new building.

SEATTLE.—Bonds of the Irondale Steel Company to the value of \$500,000 are to be issued, it is reported, and the money made available is to be used at once in great improvements and expansion of the work of the furnace.

According to the local press, the Electric Transportation Company is preparing to build a garage and launch factory on the southern shore of Lake Union.

TACOMA.—Architects Heath & Twichell have completed drawings, we understand, for a \$7,500 residence for L. A. Jacox, to be erected at 715 North G Street. The dwelling will contain two stories and basement, and will be fitted with all modern conveniences.

Architects Heath & Twichell have reported the completion, we understand, of plans for a modern two-story dwelling to be erected at 621 North D Street for J. A. Wolbert, at a cost of about \$6,000. The dimensions of the house will be 32 x 53 feet.

The board of directors of the Ferry Museum are said to be taking steps toward the erection of a new building.

## WEST VIRGINIA

BRISTOL.—The King's Mountain Memorial Hospital Association here has voted to accept the \$5,000 site in Northwest Bristol as a gift from the Bristol Home Company. The association will build, according to reports, a \$50,000 hospital on the site.

## Current News

### STREET TREES AND THEIR CARE

Many cities and towns throughout the United States have learned when too late the value of street trees. New York thirty years ago presented in most of its streets marked contrast to the same thoroughfares today. Many cities have had a similar experience, and the value of well cared for street trees in suburban towns, as a valuable enhancement of real estate values, is beginning to be realized.

In most instances the reason trees have been allowed to die, or have been removed as unsightly, is because of ignorance as to their care and preservation. This lack of knowledge is in a sense inexcusable. The national government has issued much valuable literature on the care and preservation of trees, but aside from areas covered by public parks, the trees in cities have each year become fewer, until street trees in our larger cities are practically non-existent.

Bulletin No. 256, issued by the department of Rural Art, College of Agriculture of Cornell University, on the care and preservation of street trees, is a timely and valuable publication, and, as it is issued for free circulation, it should be studied with care by every official having in charge the trees in city streets.

Every phase of the care of trees is scientifically treated in this pamphlet, which is splendidly illustrated with half tones showing the various vicissitudes that trees in city streets are subject to.

As this matter is one that should interest architects, we believe the pamphlet referred to would afford an hour's most instructive reading.

### THE INTERIOR DECORATION OF THE CATHEDRAL OF ST. JOHN THE DIVINE

Artists and sculptors throughout the country are much interested in the preliminary report on the plans for the interior decoration of the Cathedral of St. John the Divine, just made public.

All the inscriptions, unless for some special reason, are to be in English and will consist principally of quotations from St. John's Gospel and the Apocalypse. The vaulting is to be decorated in mosaic, with the central figure that of Christ. Supporting figures of the Virgin Mary and St. John will be represented in attitudes of adoration. The whole space of the vaulting about the central group will be filled with figures representing the host of saints.

Above each of the great pillars of the apse are to be carved large figures of angels with extended wings standing as though guarding the sanctuary. Seven of the spaces are to contain figures in mosaic of burning lamps to symbolize the "Seven Spirits of God." It is recommended that the subject of the central window in stained glass be "The Light of the World." The plan of the reredos provides for three large figures, one in the center and one on each side, and six half the size of these three on each side, and sixteen small

ones. The central figure will represent apostles and prophets.

Eight square panels, representing scenes from the Gospel of St. John, are to decorate the crossing. Visions from the Rock of Revelations are to be represented in the lunettes and below the dome. The culminating vision is to be in a fresco above the triumphal arch entitled "The Heavenly City," with St. John the Divine.

The committee, consisting of the Rev. Dr. William R. Huntington, Bishop Kinsman and C. Grant La Farge, architect, announces that it submits this tentative scheme for the consideration of those interested and desires that it be carefully scrutinized.—New York *Herald*.

### ART JURIES AND THEIR CRITICS

We note with some surprise a telegraphic item in a recent issue of the New York *Herald* in which it is stated that a picture by Mr. Bertram D. Betts, an art student, rejected by the jury of the Chicago Art Institute, had been accepted and awarded the Wanamaker prize at the Pennsylvania Academy of Fine Arts in a competition open to all art students in the United States.

Accepting the *Herald* correspondent's statement as accurate the inference might be that the tenets of art as recognized in Chicago and Philadelphia are as far apart as these cities are geographically, but we believe such an assumption entirely unwarranted. The Chicago exhibition we are led to believe was that of the work of professional artists. Mr. Betts' picture, however good, would not, nor should it be eligible to such an exhibition; but in a competition of art student's work, such as was held under the auspices of the Pennsylvania Academy, Mr. Betts' entry was properly in its right class, and it is a pleasure to note that it has received the recognition and award to which it was entitled.

The anarchist, lately arrived in this country, when asked his politics, is said to have replied: "If you have a government, I'm opposed to it." This may properly sum up the attitude of most laymen and many artists as to art juries. These hard-working bodies have many sins of omission and commission to answer for, but they should at least be allowed to be heard in their own defenses, and until we have their account of the rejection of Mr. Betts' painting we believe justice demands that the *Herald's* statement if quoted should be taken as liable to correction.

### Book Notes

TWO FAMILY AND TWIN HOUSES, consisting of plans, elevations and photographic views of a number of dwellings of this class from various parts of the country. Selected and compiled by the editor of the *Architects and Builders' Magazine*. Wm. T. Comstock, 23 Warren street, New York. \$2.00 net.



In the preparation of this work much time and correspondence have necessarily been spent. No one who has not attempted a compilation of creditable designs for small houses appreciates the difficulties to be overcome, and in collecting plans for two-family houses these difficulties are greatly increased. In this work of 127 pages the work of 29 contributors is shown, together with considerable text and two detailed specifications.

## Industrial

### ILLUMINATING TILE.

To best facilitate the transmission of light to underground or covered spaces to make them available as renting space is a problem that confronts every builder and owner.

While the direct transmission of light rays presents no very serious problem, their deflection is apt to lead to diminution of intensity to a degree that calls for much study as to best methods to accomplish desired results.

The P. M. Bruner Granitoid Company, of the Frisco Building, St. Louis, of which Messrs. Albert Grauer & Co., of the Union Bank Building, Pittsburgh, are agents, are manufacturing a series of illuminating tile for which many important improvements are claimed.

Their illustrated catalogue clearly explains these advantages, and presents many new adaptations of illuminating tile of much interest to builders and architects.

### HEATING FURNACES

Catalogue No. 72, issued by Richardson & Boynton Co., of 232 Water Street, New York, illustrates and describes the "Perfect" heating furnaces made by this company.

Its pages show with much detail the results of many years of successful experience in this line of manufacture.

The hygienic value of pure warm air is of course undisputed. To supply this to the interior of the house in needful quantity, easily controlled, is the problem which has been satisfactorily solved by the Richardson & Boynton Co.

Positive air circulation over the largest possible heating surface is the feature which has been successfully attained in the manufacture of this line of furnace.

In these furnaces the time necessary to their care has been reduced to a minimum, while the perfect combustion secured makes it a most economical method of heating interiors of any size.

### STORE FRONTS.

A novel form of store front, devised and put on the market by a practical architect, is interestingly described in a pamphlet issued by Wm. H. Hoover, Jr., Tannery Building, Elizabeth, N. J., entitled "Hoover's Mechanical Store Fronts."

Mr. Hoover has devised a system of store-front construction that enables the extension of the window space during business hours, and its withdrawal at the close of the day. It is not possible to give a detailed description of this feature here, but to parties interested,

Mr. Hoover will mail his pamphlet free of charge, on application.

### CONCRETE REINFORCEMENT

The William B. Hough Company, Monadnock Block, Chicago, have issued a little book describing their reinforcing bar for concrete work. Reinforcing steel should have high elastic limit, great ductility and a mechanical bond sufficient to develop the strength of the steel. It is claimed by this company that their bar is nearer the ideal than any other so far brought out. In the making of this reinforcing, square bars of low carbon steel having an elastic limit of approximately 30,000 pounds and an ultimate strength of about 55,000 are twisted cold. By this process both the elastic limit and ultimate strength are said to be increased, the elastic limit rising to between 55,000 and 65,000 pounds. As the steel is low carbon in the first place and consequently ductile, there is no change in its ductility by the twisting. Furthermore, in the process of twisting cold any scale that is present will be broken off, helping to make a better bond, and any weaknesses in the bar will be shown up in uneven twisting. It is stated that the bars can be bent cold around their own diameter without showing signs of crack or break, which is pointed out as a good indication of their ductility and ability to stand shock.

### FIREPROOFING.

The General Fireproofing Co., of Youngstown, O., has issued a pamphlet illustrating and describing its line of manufacture.

The present demand for non-combustible manufacture of not only everything that goes into construction, but also every portable thing placed within the finished building, is well shown in this pamphlet. This company manufactures metal studding, furring and lath, expanded metal and wire fabric reinforcement. In addition to this important construction material, they make metal furniture, under the trade-mark of "Allsteel." This furniture includes complete equipment for banks and offices. The pamphlet issued shows many styles of desks, filing cabinets, and cases, tables and other necessary office furniture.

### FLOAT BALL FLUSH TANKS.

The perfection and efficiency of the modern structure is not so much in its larger as in its minor units.

The constant study and inventive genius brought to bear on the thousands of small details that contribute to the successful whole is producing a condition of efficiency and utility, combined with a cheapening of construction, that is patent to the thoughtful observer. In cheapening construction the first cost may seem excessive, but the item of durability and the freedom from cost of maintenance and repair must be considered.

It is not possible, in this space, to state at length the many claims, which appear well founded, set forth by the Enameled Steel Tank Co., of Kalamazoo, Mich.

Their attractive illustrated pamphlet is a well-written exposition of their line of porcelain enameled flush tanks, and may be had for the asking.

# Building News

## CALIFORNIA

**PALO ALTO.**—According to current reports Peter Mullen is arranging to construct a brick building at 440 High Street, which will replace the frame structure now occupied by the Live Oak Stables.

**PASADENA.**—We understand that steps are being taken at this place by Mayor Earley for the erection of an engine house at the corner of Hurlbut Street and Pasadena Avenue.

Mrs. Amelia Seibert has purchased a beautiful home site in Oak Knoll. According to the local press it is Mrs. Seibert's intention to commence the immediate erection of a \$15,000 home which will be one of the handsomest in the beautiful Oak Knoll district.

**SAN FRANCISCO.**—A business building of six stories is to be erected by E. Gallois on the north side of Sutter Street, 107½ feet west of Grant Avenue, upon a lot having a frontage of 41½ feet on Sutter Street and a depth of 126 feet. This building will have a basement, and the first floor will be arranged for a store, while the upper floors will be lofts intended for business purposes.

**WILLOW.**—The plans and specifications for a one-story frame building to be used as a cement goods factory by the county of Glenn have been submitted to the supervisors by A. A. Brown, architect, and have been adopted. The board ordered that bids be asked for by February 3.

## CONNECTICUT

**NEW HAVEN.**—We understand that a ten-story, 15-family tenement house is to be built at the corner of Wooster and Olive streets by Pasquale Valente.

Extensive changes will be made in the New Haven House in the near future. Rumor has it that Mr. William H. Moseley intends to extend the hotel considerably, possibly including the building now occupied by the Quinnipiac Club. Also that he intends to secure the property adjoining the hotel on the College street and make it into an apartment hotel.

**WATERBURY.**—Sketches have been completed by Architect Joseph A. Jackson, of New York City, for the erection of a new store and apartment block at the junction of North Main and Cooke Streets. Thomas P. Hutchinson is to be the owner of the new block. The plans provide for a five-story brick building, 73 x 68 feet, arranged for sixteen apartments and three stores. The plans will be completely finished in a few days, when they will be put out for estimates.

Architects Freney & Jackson have plans out for figures for a new apartment block to be erected on Willow Street for John S. Finn. The block will be built of brick, and will be four stories high. The dimensions will be 45 x 80 feet. It will contain eight apartments of six rooms each.

## DELAWARE

**WILMINGTON.**—According to the daily press, H. B. Seeds is making preparations to erect, at Eleventh and Rodney Streets, eight fine residences. Work will be begun on them as soon as the weather settles.

## GEORGIA

**ATLANTA.**—A. Ten Eyck Brown, architect, has prepared plans for an addition to the Alfriend Building to cost approximately \$8,000.

## ILLINOIS

**CHICAGO.**—A new Sherman House, twelve stories in height, is planned by Joseph Beifeld, proprietor of the present hotel, it is stated.

An elaborate five-story factory, warehouse and exhibition building is to be erected in "Streeterville" by the University of Chicago for the W. K. Cowan Company, at an estimated cost of about \$200,000. The building will occupy an entire block on Lake Shore Drive, from which it will set back twenty feet behind an ornamental plot of flowers and lawn.

**JOLIET.**—We understand from the local press that the Central Trade Labor Council is discussing the erection of a Labor Temple in Joliet.

**PEORIA.**—The corner lots on Liberty and South Jefferson Streets, now occupied by the old Jefferson House, is to be improved with an eight-story building, it is said. The owners in back of the project are the Jefferson Safe & Deposit Company, W. L. Brackett and the Westlake Construction Company, the same parties who are erecting the Jefferson Safe & Deposit Company's building at the corner of Fulton and South Jefferson Streets.

Plans for the proposed city isolation hospital to be erected at the foot of Grant street on the river bank below the workhouse have been approved, it is stated. The plans have been prepared by Robert J. Hotchkiss, architect.

## IOWA

**MARSHALLTOWN.**—Plans for a building which will be erected next summer by Marshall Lodge, No. 312, of Elks have been accepted by the lodge, and the Elks' Improvement Company, which will finance the undertaking, is now in the process of organization. The building will cost \$40,000, and it is to be erected in the business section on a valuable tract of land owned by the lodge. It will be two stories in height, with ground dimensions of 90 x 120 feet.

## KANSAS

**WICHITA.**—Plans have been drawn for a California mission-style residence to cost \$35,000, which is to be built this spring by J. O. Davidson, president of the United Gas Company, at the Wichita Union Stock Yards.

A new theater is to be built next spring by the Klaw & Erlanger theatrical corporation. It is to be located just south of the present Crawford Theater.

## KENTUCKY

**DANVILLE.**—A movement is on foot to erect a public hospital on McDowell Park in Danville, it is reported.

**LEXINGTON.**—According to reports in the local press the Fayette Gun Club is to have a new club house in the near future.

The members of the Commercial Club, of Lexington, are said to be discussing the expending of \$75,000 in the erection of a new club building.

**LOUISVILLE.**—Architect C. A. Curtain, we understand, has been commissioned to prepare plans for extensive alterations to the City Hall Building at this point.

A five-story concrete and steel building with a 60-foot frontage is to be erected at 642 and 644 Fourth Avenue, to be occupied exclusively by Jennie C. Benedict & Company. When completed the building is expected to cost \$100,000, and will be the largest single building erected in the city during the year.

The congregation of the Central Christian Church has purchased a lot at Floyd and Oak Streets and are planning the erection of a handsome building. The church was formerly located at Second and Kentucky Streets, but the location was unsatisfactory and the property was sold.

## MARYLAND

**BALTIMORE.**—Architects Baldwin & Pennington have completed plans for the new moving-picture theater to be erected at 30 to 34 West Lexington street by Pierre C. Dugan & Nephew, agents, it is said.

We understand that Charles W. Hurst has bought, through Whyte & Thompson, the dwelling property at 24 East Preston Street. He will make extensive improvements to the property and occupy it as his home.

## MASSACHUSETTS

**HOLYOKE.**—The subject of a contagious hospital at this point is being discussed, we understand. It is probable that at one of the early meetings of the board of aldermen an appropriation of at least \$25,000 will be sought for the founding of such a hospital.

**LAWRENCE.**—Edwin J. Hylan has purchased the Musketaquid mill property in Howe Street. Mr. Hylan intends, it is said, to

tear down the old buildings and in the spring erect a five-story brick addition to the Musketaquid mills.

**NEW BEDFORD.**—We understand from the local press that the plans of Architects Clough & Wardener, of Boston, have been accepted for the new High School Building to be erected at this place.

The United Street Railway Company is said to be having plans prepared for a new building to be erected at the corner of North Water and Elm Streets.

Announcement has been made by Gedeon Poisson, of G. & L. Poisson Co., that the building situated on Cove Street, from First to South Water, would, this spring, be torn down and a new block for tenements and stores erected on the site, involving an expenditure of thousands of dollars.

### MICHIGAN

**DETROIT.**—One of the largest 5 and 10 cent theaters in the United States is planned by the Harris Amusement Company, of Detroit, to be installed in the Kanter Building at Monroe Avenue and Cadillac Square. John Harris, manager of the Grand Opera House, of Pittsburg, will be the active manager, and associated with him are the following Detroiters: Charles E. Kanter, Henry Kanter, Jr., Edwin A. Burch, James Howard, Ed. E. Kane, W. W. Hannan and Henry I. Forsyth. The company is capitalized at \$100,000.

**MONROE.**—The Boehma & Rauch Company will erect an addition to its board and box factory here at a cost of \$200,000, it is said.

### MISSOURI

**KANSAS CITY.**—Property at the northeast corner of Fifteenth and Main Streets was sold recently by the Rieke-Nolan Realty Company to William D. Crow. According to Mr. Crow, a new building will be erected on the site soon.

### NEBRASKA

**OMAHA.**—The Board of Education, after a number of executive sessions and committee meetings, has decided on Broadway and Oak Street as the location for the new school house to be erected for the accommodation of the children in the eastern part of the city.

Notice is hereby given that the Board of County Commissioners for the County of Douglas, and State of Nebraska, will receive bids for the construction of a court house for Douglas County, according to the plans and specifications on file in the office of the county clerk of said county until March 1, 1909. Copies of the plans and specifications can be obtained from D. M. Haverly or from the architect, John Latenser, 632 Bee Building, Omaha, upon application.

### NEW JERSEY

**FLORENCE.**—The Ladies' Auxiliary of the Ancient Order of Hibernians, of Florence, are said to be taking steps to provide funds for the erection of a rectory for the Roman Catholic Church at St. Clare.

**JERSEY CITY.**—John Mullins, of Newark Avenue, has had plans prepared for the erection of a three-story brick business building to be located at 173 Newark Avenue, Jersey City. The building will be 29 x 129 feet and will have all modern improvements.

James Billington will shortly start work on the erection of a four-story brick apartment house to be erected on the northeast corner of Tonnele and Van Reipen Avenues, Jersey City. The buildings will be 31 x 61 feet each; estimated cost, \$15,000 each.

### NEW YORK

**BUFFALO.**—The A. Schreiber Brewing Company has announced that within a few weeks it will break ground for the construction of a modernly equipped three-story office building at No. 658 Fillmore avenue. Plans for erection of the building have been prepared. The new office building will cost \$21,000.

**JAMESTOWN.**—Dr. W. W. Hotchkiss has purchased from James Doyle, through the real estate agency of Gilberts & Son, the property at 14 and 16 East Second Street, known as the Gron property. Dr. Hotchkiss intends to erect a block on the property on First Street in the spring.

**HILTON.**—If present plans materialize, Hilton is to have a cold storage plant to cost approximately \$90,000. A company

has been organized for the purpose of carrying the project through. The directors are Messrs. Rogerson, of Le Roy; Beckwith, of Albion; Berringberg, of New York; Frye, of Rochester, and V. A. Hovey, P. B. Clapper, W. I. Smith, E. E. Collamer and F. J. Simmons, of Hilton and Parma.

**NEW YORK.**—Maximilian Zipkes, architect, is drawing plans, it is reported, for the erection of a six-story apartment and store building at the northeast corner of 173d Street and Washington Avenue, for Louis E. Klevan. The building will cost about \$85,000.

Harry White has sold to Stephen B. Egan the lot, 25 x 100, on the west side of St. Nicholas Avenue, north of 176th Street. Mr. Egan owns the corner and will, it is said, improve the entire plot.

The properties at 114 East Fourteenth Street, 25 x 106, and 111 to 121 East Thirteenth Street have been bought by Sullivan & Kraus. On the property at present are several four and five-story buildings, which will be torn down when the existing leases expire next May, to make way for a new theater.

Plans have been prepared for three five-story residences to be built at 44, 46 and 48 West Eighty-sixth Street, for the Central Building & Investment Company. They are to be 25 feet front each and 64 feet deep. The three will cost \$135,000. Henri Fouchaux is the architect.

Samuel McMillan has sold to the A. C. & H. M. Hall Realty Company the plot of five lots at the northwest corner of West End Avenue and Ninety-seventh Street. According to reports, a 12-story apartment house will probably be erected on the site by the new owners.

The Fluri Construction Company has bought the block front on the east side of St. Nicholas Avenue, between 176th and 177th streets. The property will be improved with two high-class elevator apartment houses, it is reported.

Philip Freudenmacher has bought the southwest corner of Kelly street and Leggett Avenue, a plot 118 by 132 by 110, and, according to reports, will erect thereon three four-story flats from plans by A. E. Davis.

It is said that J. H. Monheimer will build eight-story studios and bachelor apartments at Nos. 225-227 West Fifty-eighth Street, 50 x 88. The house is to be of ornamental brick, with extension. There will be offices on the lower floors; on the second a small auditorium. The building is to cost \$260,000. C. W. Buckham, architect, has prepared the plans.

John H. Scully has bought the lot, 20 x 99, on the north side of 159th Street, east of Edgecombe Avenue. Mr. Scully owns 100 feet adjoining, and will, according to reports, erect three 40-foot apartment houses on the plot.

Architect Samuel Sass has prepared plans for a six-story apartment house, to be built by Leon Sobel at the northwest corner of Manhattan Avenue and 109th Street, at a cost of \$125,000.

Plans have been prepared for a six-story elevator apartment house to be built by the Zengendal Realty Company at the northeast corner of Broadway and 135th Street. Plans are by Townsend, Steinkle & Haskell. It is to cost \$130,000.

B. F. Goodrich Company has had plans prepared for the twelve-story and basement lofts and automobile storage to be built at Nos. 1780-1782 Broadway, 53.10 x 106. Howard Shaw, Waid & Willauer, the architects, place the cost at \$250,000.

Julia A. Fitzgerald will enlarge the nine-story lofts and store, Nos. 16 to 20 East Twelfth Street, with a side addition of nine stories, 20 x 103, at a cost of \$65,000. Architect W. C. Hazlett has prepared the plans.

Property at Garrison Avenue, northeast corner Hunts Point Road, is to be improved by one-story brick stores. H. Margenthau is the owner, and J. F. Meehan, architect. Estimated cost, \$30,000.

According to reports Architect Charles Stegmayer has prepared plans for enlarging the four-story West Side German Dispensary.

Michael Tully has bought the six lots on the east side of Whitlock Avenue, 250 feet north of Barretto Street, and will, we understand, erect four-story flats on the property.

**NIAGARA FALLS.**—The enlargement of the Parliament Building was discussed, it is understood, at the meeting of the Ontario Cabinet recently. It is proposed to erect a new wing to the present structure and to locate in it the library, archives,



patents, survey department, etc., which require to be carefully preserved. The cost of the addition to the building would, it is said, be about a half million dollars.

ROCHESTER.—J. H. Moore has formally accepted the plans of his architects, Leon H. Lempert & Son, it is reported, and March 1 work will be started on the new vaudeville theater, to be called the Temple, which will materially improve South Clinton Street.

SCHENECTADY.—The preliminary plans for the proposed county building have been submitted by Architect W. L. Stoddard, of New York City, and approved by the board on report of the committee on new buildings. These plans call for a building similar to the one previously proposed, the plans for which were rejected, the cost of construction and furnishing exceeding the amount appropriated, which is \$400,000.

SYRACUSE.—Through Mr. Hughes, Charles Parsons has purchased a vacant lot in Manlius street. It is 35x130 feet in dimensions, and we understand that Mr. Parsons will use it as a site for a handsome private residence, which he will build in the spring.

WHITE PLAINS.—Ten acres of land, on Purchase Street, has been bought by Robert Frothingham, of New York, who will build a residence on the property.

YONKERS.—Architect James A. Watson is now planning a six-family apartment for Messrs. Scott & Mack, to be erected on Van Cortland Park Avenue, and a seven-family apartment house for Charles Merritt, to be erected on Coddington Street. He is also drawing plans for a theater building to be erected on Main Street.

## OHIO

CLEVELAND.—Property at the southeast corner of Hough and East Fifty-fifth Streets has passed from J. Babin, with offices in the Society for Savings, to N. A. and B. T. Quilling. Mr. Babin has stated that he in turn has taken a lease on the property, and will at once improve this corner with the erection of a two-story brick block.

COLUMBUS.—It is understood that the Tracy-Wells Company is about ready to begin work on the new five-story building to be erected on the southwest corner of Spring and Front Streets. The architects, Richards, McCarty & Bulford, however, have not invited bids as yet, it is said.

H. Chas. Jones, architect, Deshler Building, is said to have been engaged by Mrs. Bessie L. Maullar to prepare plans and specifications for two up-to-date apartment buildings, to be built on the northeast corner of Neil and Fourth Avenues, both to face on Neil Avenue; estimated expenditure, \$32,000.

DAYTON.—The United Brethren Publishing Company has bought property on Market street, and, according to reports, will improve same with an eight-story reinforced concrete building.

NEWARK.—Architects Howell & Thomas, of Columbus, are preparing plans for six residences to be built at Newark for W. F. Wheyrle. They will be single and contain seven rooms each, with all modern improvements.

PIQUA.—The Piqua Furniture Company will begin the erection of a new building, 70x112 feet in size, as soon as the spring opens up sufficiently to get at the work. The factory will be located close to the present plant and be of modern factory construction three stories high, built entirely of brick.

## OKLAHOMA

GUTHRIE.—The board of regents for the State normal schools will soon advertise for bids for the new main hall at the Southwestern Normal School, for which the first State Legislature appropriated \$100,000.

HUGO.—The Choctaw County Commissioners have decided to submit to a vote of the people a proposition to issue bonds for \$125,000 for the purpose of erecting a court house and jail, the former to cost approximately \$90,000 and the latter about \$35,000.

OKEMAN.—Plans are being prepared, we understand from current reports, for a court house and jail, which are to be built here at a cost of \$100,000.

OKLAHOMA CITY.—We understand from reports in the local press that the Oklahoma City Club is taking measures to purchase the Knox Farm, just north of Belle Isle, with a view to improving same with a handsome club house.

Plans are being drawn, we understand, for the erection of a

five-story fire-proof office building at the corner of Main and Harvey streets. The building will be erected by Mrs. Augusta Wright. It is estimated that the new building as proposed will cost \$85,000.

TULSA.—A new structure will be erected by E. D. Mitchell and C. D. Jenal, owners of the Mitchell-Jenal building on Second, between Boston and Cincinnati Streets. The new structure will adjoin the present building. It will have a ninety-foot frontage, and will be constructed of brick, with stone trimmings. The building when complete will cost, approximately, \$30,000.

Adjoining the present Nicely Building, W. A. Nicely will erect, we understand, a new structure. Like its predecessor, it will be two stories in height. The building will have a frontage of forty feet, will be constructed of brick and stone, and will cost \$15,000.

VINITA.—From current reports we learn that this city is planning a hall to cost about \$50,000, which will also be large enough for all purposes.

## OREGON

FREEWATER.—At an election held recently it was decided to bond Freewater and Milton for \$35,000 and invest the amount in the erection and equipment of two school buildings. One of these structures, to cost \$25,000, will be located on the site of the old Milton School, and the other, to cost \$10,000, will be in Freewater.

PORTLAND.—It has been announced that plans are being drawn for a \$100,000 apartment house, to be erected as soon as possible on the southeast corner of Twenty-third and Ford Streets.

According to reports A. B. Ewing, who recently moved to this city from Boise, and George Hare, of St. Paul, Minn., are the owners of the lots and will erect the apartments.

## PENNSYLVANIA

ARDMORE.—Harbert, Claghorn & Hood, of Philadelphia, have sold a lot 125x200 feet at the corner of Montgomery Avenue and Glenn's Lane, Ardmore, to William A. Allison. The purchaser will probably build a house on the ground.

BELLEFONTE.—Plans for a large gymnasium and athletic field, to be built at State College, near Bellefonte, are in course of preparation in the office of Architects Seymour Davis & Paul A. Davis, 3d, of Philadelphia, it is said. The total cost will be about \$350,000.

GERMANTOWN.—Architects Brockie & Hastings, of Philadelphia, have a commission to plan a stone house to be built in Germantown for Alfred Scattergood at a cost of \$15,000.

GETTYSBURG.—It is said that Herman Miller, of Philadelphia, has won in the architectural competition for a banking house for the Gettysburg National Bank. It will be a granite structure, 45x100 feet, and will cost \$50,000.

MERION.—Settlement was made recently by John H. McClatchey for a tract of 3¾ acres at the corner of Montgomery and Highland avenues, Merion, which he purchased through William H. Wilson & Co., brokers of Philadelphia. Mr. McClatchey is having plans prepared by Architects McIlvain & Roberts, of Philadelphia, for the erection of a large stone Colonial residence on the land.

MORGANTOWN.—According to current reports, it is probable that within the next six months or a year plans for building an addition to the court house will be completed.

MOUNT POCONO.—Harry J. Kohler has had plans prepared by Henry J. Reinhold, Jr., of Philadelphia, for a \$500,000 hotel and sanitarium which it is planned to have built at Mount Pocono. The building is modeled after the Colonial, in Jacksonville, Fla.

NEW LEBANON.—J. L. Rutter, the real estate man, has closed up the sale of a Hathaway Park lot, fronting 412 feet on the south side of Walnut Street and extending between Second and Third Streets, to C. F. Copenhaver, the furniture dealer at 520 Lehman Street. Eighteen modern houses will be erected on the lot, it is said.

OAK LANE.—Architect Horace Trumbauer, of Philadelphia, has been commissioned to plan a large house to be built in Oak Lane for Peter Woll, Jr., it is said.

PHILADELPHIA.—Architect E. Allen Wilson is said to be planning a large flat house, to contain twenty-five suites, which will be built at Forty-fourth and Chestnut streets for the Real

Estate Bonding Company. It will be four stories high and will measure 150x80 feet.

Among the large improvements contemplated this year is a handsome granite church building for the Roman Catholic parish of Our Lady of Victory, to be built at Fifty-fourth and Vine Streets. Plans for this structure, which will cost about \$150,000, are in preparation by Rowland W. Boyle, architect. It will be of granite one story high.

E. Allen Wilson, architect, is preparing plans for a two-story house, to be built in Wildwood Crest for Mrs. Frank Soley. It will be of cement blocks and shingles, 43 by 36 feet in dimensions.

According to reports, new and more extensive quarters are being planned by members of the West Philadelphia branch of the Young Men's Christian Association.

The Way Muffler Company is reported in the local press as intending to build a five-story addition to its plant.

Architects Savery, Scheetz & Savery are said to be completing plans for two houses to be built for George M. Rundle at Wayne Avenue, near Horter Street.

We understand from current reports that Architect L. V. Boyd is planning a large suburban house, stable and garage.

E. E. Blackman has finished plans, it is stated, for the erection of a Methodist Episcopal Church at the northeast corner of Sixty-third Street and Grays Avenue. It will measure 47 x 70 feet.

PITTSBURG.—Architect H. E. Mills is taking bids for a four-story brick and stone warehouse at 329 Water street for J. and C. McCune.

We understand that the delegates to the convention of the Phi Kappa Sigma fraternity, in session here, decided to raise \$200,000 for the purpose of erecting 12 homes at different sections of the United States.

WAYNE.—George W. Pepper has commissioned Architects Newman & Harris, of Philadelphia, to prepare plans for practically rebuilding an old farmhouse on the Pepper estate at Wayne, at a cost of about \$25,000.

## TENNESSEE

MEMPHIS.—The old Elder homestead, 223 South Front Street, near Beale Avenue, has been sold to the Riechman-Crosby Hardware Company. The new owners will erect a four-story brick and stone building on the ground that will cost in the neighborhood of \$75,000. The contract will be let some time in January, and the building completed in time for the company to occupy it by Sept. 1, 1909.

According to current reports C. W. Talz, president of the Evansville (Ind.) Veneer Works, capitalized at half a million dollars, has purchased a large tract of land from the Union Land and Improvement Company, in Memphis, on which they will begin, within the next few weeks, the construction of a factory to manufacture veneering of different grades.

The Fabachers, of Mobile, associated with Chicago and Memphis capitalists, it is rumored, are endeavoring to purchase property in the neighborhood of Madison, Third, Main or Monroe Streets, on which they propose to build a 12-story hotel building. It is also said that J. A. Fabacher will be the manager of the hotel.

NASHVILLE.—We understand that measures are to be taken to employ an architect to draft plans for the remodeling of the County Court House at this point.

## UTAH

SALT LAKE CITY.—Bids on the material and the construction of the new building of the Salt Lake Stock & Mining Exchange, to be erected on Exchange Place, will be received at the office of the architect, J. C. Craig, 409 D. F. Walker Building, up to January 18, 1909.

## TEXAS

BEAUMONT.—The ladies composing the Woman's Reading Club of Beaumont have determined to erect a substantial and artistic club house on Magnolia avenue. The building was designed by Architects McDonald & Co., it is said.

DALLAS.—The erection of a seven-story structure adjoining the Slaughter Building on the east is planned by Col. C. C. Slaughter. Two additional stories will be added to the Slaughter

Building, so that the old structure and the new, adjoining one another, will be one of the same height.

An institutional church is being planned for erection on Cochran Street on the site purchased as the new location of Wesley Church. The institutional church is expected to cost about \$6,000. Rev. Daniel Shrimpf is pastor.

It is understood that Sanger Brothers will at once begin the demolition of the two-story building known as the Cozy Corner, at the corner of Lamar and Main Streets, and on that site there will be erected, in a style of architecture to correspond with the six-story building on Main Street, a structure of eight or ten stories. This ground measures 50 feet on Main Street and 100 feet on Lamar Street.

DENTON.—President Bruce, of the North Texas State Normal School, at Denton, has turned over to the State Board of Education plans and specifications of a principal's house which will be erected by the school at Denton. This board will approve the plans and specifications soon after Jan. 1, and return them to the local board of that institution to award the contract.

HEREFORD.—Petitions have been circulated among the taxpayers of Deaf Smith County requesting the Commissioners' Court to order an election for issuing bonds in the amount of \$75,000 for the purpose of erecting a modern courthouse.

PORT ARTHUR.—The City Council has given to John W. Gates, on his request, two plots of ground, on one of which is to be erected a coeducational college, to cost \$100,000. On the other will be constructed a hospital, to cost approximately \$20,000.

SAN MARCOS.—The State Bank & Trust Company, it is said, will in the next few weeks begin the erection of a three-story bank building on the northwest side of the square.

From reports in the local press we understand that the First National Bank will at an early date commence the erection of a three-story building on the southwest corner of the square.

WACO.—We learn from reports that Edward Toby has announced that he will erect a \$40,000 business college on South Fourth street, corner of Webster, on the old Woodward property.

The Clifton-Coffield Manufacturing Company will soon erect a big building at this point, we understand. Albert Clifton is president.

## WASHINGTON

SEATTLE.—Preparatory to the erection of an apartment house costing about \$60,000, Edward Brady recently transferred to the Monmouth Building Company, in which he is interested, the entire Yesler Way front of the block on the north side of the street between Twentieth and Twenty-first Avenues. The building to be erected will be brick veneer. It will contain fifty-one apartments of three, four and five rooms. The architects are Thompson & Thompson.

The Seaboard Security Company has transferred to the Boston Trust Company, a local corporation, seventeen lots in the Laurelhurst Addition. The property will be improved with residences costing from \$4,000 up. J. E. Pinkham also bought a lot in the same addition, and will, it is said, improve it with a residence costing several thousand dollars.

Josiah Collins is preparing to erect a three-story building on the east side of Second Avenue South, just below Yesler Way, after plans prepared by Somerville & Cote, architects, it is said.

The Pacific & Puget Sound Bottling Company is preparing to expend \$50,000 on an apartment house with stores on the first floor, at Minor avenue and Stewart street. The architects are Spalding & Umbrecht.

Architect J. O. Taft is making plans for a six-story hotel, to be built on Second Avenue, near Cedar Street, for A. A. Donaldson. The building will be semi-fireproof. The building complete will cost about \$70,000.

SPOKANE.—The Grote-Rankin Furniture Company, one of the largest furniture dealers in Spokane, will build a six-story warehouse on the Northern Pacific tracks near Division Street. The warehouse will cost \$80,000.

We understand that the trustees of the old National Bank are contemplating the erection of a new twelve-story structure.

Alki Lodge, No. 152, F. & A. M., is planning to erect a fine hall at West Seattle, it is said. The building proposed will be of brick, three stories high.

## CURRENT NEWS

### THE GARDEN OF THE GODS

One of the scenic wonders of the world, "The Garden of the Gods," has, through the gift by the heirs of the late Charles E. Perkins, passed to the possession of the people of Colorado.

The tract donated comprises about 400 acres. The heirs, with one exception, live in and around Boston. It contains marvellous specimens of rock formations, caused by the erosion of wind, water and gravel in ages past. Perhaps the most remarkable examples are the so-called "Cathedral Spires" and "The Seal and Bear."

The former are composed of several sharp, jagged crags that rise from an oblong formation, one of which towers above all the others, giving the impression of a main spire.

The other group represents a great bear with a paw poised to strike down a seal.

Most of the formations are of red and white sandstone, but the gateway is formed of two huge masses of bright red rock, 330 feet high, between which run the entering roads.

The late Charles Perkins bought the tract in 1879 and since, by his wish, it has remained ever open to the public.

### STREET WEATHER STATIONS

The first of what is intended to be a series of meteorological kiosks has been erected at Washington, D. C. This has been erected under the supervision of the United States Weather Bureau. Instruments installed in this kiosk comprise a thermograph, to automatically record the street temperature; thermometers, self-registering to record maximum and minimum temperatures; a hygrometer, to measure humidity, and an automatic self-registering rain gauge.

While the public will not be permitted to enter these kiosks, they may, through the four windows, read the instruments, the weather maps, and the forecast cards, all of which will be conveniently displayed.

It is the intention of the Weather Bureau, should the working of this kiosk prove successful, to establish similar booths in the larger cities throughout the country.

### INTERNATIONAL ARCHITECTURAL EXHIBITION, ST. PETERSBURG

Anyone visiting this exhibition and expecting to see a representative collection of European architecture would be disappointed, for the exhibition is international in intent only. France and Germany are represented by a few designs for industrial buildings, and America by one pavilion; that is all. It is a matter of deep regret that circumstances should have combined to prevent a suitable response to the efforts of the St. Petersburg Society of Civil Engineers. The Russian pavilions were designed in the style of the period of Peter the Great, the best painters and sculptors collaborating in the work. The Finnish pavilions are noticeable for their monumental severity. The educational

section, which exhibits students' work from the numerous schools of decorative art, carpenters' shops and goldsmiths' workshops, founded in different parts of Russia, illustrate the level and methods of art education in the country. Among other schools in Kiev, Warsaw, and elsewhere, we would mention the School of Architecture for Women and the Polytechnic School for Women. In the section for agricultural hygiene the English system of biological filtration of sewage attracts attention. At this moment the septic tank has been introduced into more than fifty localities in Russia. The exhibition is a success in so far as it attracts the public who show neither indifference to nor lack of interest in architecture, reputed to be the least popular among the arts.—*The Builder*.

### CO-OPERATIVE APARTMENTS

Co-operative building, by people of similar tastes, seems to be at its height in New York City at the present time. Among the earliest and most important examples of this class of building was the Home Club, completed about two years ago, after plans by Messrs. Tracy & Swartwout. Since then many apartments, modeled after the duplex plan, have been built. Artists appear to favor this form of building, and the 66th Street studios, the Gainsborough on Central Park South, and the large studio apartments adjoining the new Lotus Club building in 57th Street are recent examples.

The "duplex" form of construction appeals to the artist, painter or sculptor, as it admits of a studio room of good height, extending through two stories. Quaint old Gramercy Park is the site chosen for the latest of these co-operative dwellings. Here seven incorporators of widely different pursuits, but similar tastes, will erect a home of unique character in its appointments.

In buildings of this description the cost is defrayed by the incorporators, to whom stock is issued representing their equity in the venture. Each stockholder thus becomes virtually an owner for life in his apartment, as each holds a lease in perpetuity.

To conform to the tradition of this old section of New York, and the style of architecture of the dignified residences that front the park, this new venture in co-operative building has been planned on Colonial lines. Each of the several owners will dominate the architectural treatment of his apartment, and as they are all men of known wealth and culture, the result will no doubt present many interesting features of the modern home.

### PERSONAL

J. T. McLaughlin, C. G. Pettit, Jr., and S. S. Johnson, architects of Lynchburg, Va., have formed a co-partnership for the practice of their profession. Their offices will be located in Lynchburg, Va., and Danville, Va., under the firm name of McLaughlin, Pettit & Johnson. Mr. C. G. Pettit, Jr., will have charge of the Danville office, and would be glad to receive manufacturers' samples, catalogues and other descriptive matter.



George W. Graves, architect, announces that his new office is located at Suite 55-56 Rowland Building, 179 Shelby Street, Detroit, Mich.

We are advised that A. E. Gredig and S. H. Lynn have formed a co-partnership to practice the profession of architecture under the firm name of Gredig & Lynn, with offices at 405 Bank & Trust Building, Knoxville, Tenn.

Mr. William R. Powell has opened offices for the practice of architecture at 1106 Hippodrome Building, Cleveland, Ohio, and desires catalogues of manufacturers of building materials and appliances.

### BOOK NOTES

CONCRETE: ITS USES IN BUILDING, FROM FOUNDATION TO FINISH, by Thomas Potter. Third edition, revised and enlarged; cloth, 330 pp, 5½x8½; price, \$3.00 net. New York, D. Van Nostrand Co.; London, B. T. Batsford.

In looking through this extremely useful publication, we are reminded of a conversation held some twelve months or more ago, with a large property owner and builder in a suburban town. Replying to a question as to why, in view of the fact of the recognized merit of cement as a material in building small country houses, he had not availed of it, he replied that it was because his men did not know how to handle it. Since then we have a number of times had brought forcibly to our attention this same condition.

A book like the one in hand, written tersely and free of technical terms, is a valuable aid in the understanding of the method of present day cement practice, and it would seem that it would prove profitable reading for all engaged in building.

### INDUSTRIAL

#### "SOME GOOD BRICK WORK"

It is significant of the growing appreciation, and consequent demand for artistic effects in building, that the face brick industry in America has during the last decade been compelled to entirely change the character of its product.

The insistent demands of the architect for brick of varying color and texture to enable him to successfully complete the color scheme of his façades, has been met, and through the foresight and skill of the manufacturer had suggested to him many possibilities of form and color not hitherto attained.

Fiske & Co., Inc., of Boston, New York, Rochester and Schenectady, have issued an illustrated pamphlet 8 x 10 inches, of high typographical excellence, entitled, "Some Good Brick Work." This pamphlet, which we are advised may be had on request, should be of material assistance to the architect.

It describes the various grades of brick manufactured by the Fiske Co., and shows color, bond, texture, and combinations of sizes, colors and methods of setting that convey valuable suggestions of decorative effect.

The application of color to the façades of buildings is most desirable. It would redeem the life out of doors of much of its monotony. The artistic value of the judicious use of color cannot be overestimated, and with a product such as that made by the Fiske Co., guided and controlled by skilled methods, the resulting effect should be an artistic and therefore satisfying ensemble.

### HAND-MADE FURNITURE

Closely allied in its distinctive styles to architectural fashions, furniture has been the means, whenever the client has wisely relied on the architect in its selection to complete in a sane and artistic way the treatment of interiors. Unfortunately, the client does not always avail of the architect's knowledge in the matter of furniture, and often runs riot and ruins the interior of the house as far as its artistic ensemble is concerned.

It will be readily seen that well made, reliable furniture, based on artistic lines, is always a requisite. It is of daily contact, its surroundings influence the artistic sense more than is at first apparent. The interior of a house mirrors as nothing else can the social and mental status of the occupant. Modern furniture making is not always good, but we may by wise selection secure the best obtainable, which, if properly designed and honestly constructed, should serve our purpose during life and revert to posterity as heirlooms of not only sentimental but of artistic value as well.

The Tobey Furniture Co., of New York and Chicago, aim to supply just the sort of furniture we have described. They have been engaged in the making of furniture for more than fifty years, and in an interesting and well illustrated pamphlet, entitled "About Tobey Hand-made Furniture," which can be had on request, they give at much length the various processes in the manufacture of their goods.

In this "machine-made" age, individuality of style is lost, and no matter how good an article may be, its constant repetition begets lack of respect through very monotony. This hand-made furniture will, therefore, be welcomed, not alone on account of its reliability of manufacture, but also because of the variant of form and outline only possible with the tool when hand guided.

### HOT WATER HEATERS

Modern conveniences make modern houses; the result is cleanliness and comfort and consequent good health.

Hot water in sufficient quantity and at all times is a domestic necessity. The Pierce Improved Giant or Little Giant Tank Heaters, made by Pierce, Butler & Pierce Mfg. Co., of Syracuse, New York, are claimed to thoroughly solve the problem of an always ready supply of hot water.

These are adapted for large or small buildings, and are especially useful in Fall and Spring, when heavy fires are not wanted. They are made in eight sizes, for warming rooms and heating water. The Pierce, Butler & Pierce Mfg. Co. will mail, on application, to interested parties a fully illustrated pamphlet describing these heaters.

# BUILDING NEWS

## ALABAMA

**TUSCALOOSA.**—From current reports in the local press, we learn that extensive improvements will be made in the McLester Hotel the coming Summer.

## ARKANSAS

**FAYETTEVILLE.**—A modern gymnasium is needed by University of Arkansas, and an effort is going to be made to secure an appropriation sufficiently large to erect one, it is said.

## CALIFORNIA

**OAKLAND.**—Plans for the erection of a portion of the Bankers' Hotel are now being worked on by the board of directors of the company behind the project, it is said.

A plot of ground upon which to erect a \$25,000 stable has been purchased by the Wells-Fargo Express Company. The land is located on the corner of Fourteenth and Center Streets, and is 90 x 145 feet in size.

**REDLANDS.**—According to current reports, the Board of Charities and Corrections at San Francisco have approved the plans and specifications of the new city jail to be erected at this place.

**SACRAMENTO.**—According to reports it has been given out at the headquarters of the Western Pacific in San Francisco that the plans have all been drawn for a depot in the old Mission style of architecture in this city.

**SAN FRANCISCO.**—It is said that George Chase, of Kohler & Chase, has stated that he has plans ready for a Class A building—steel frame and concrete—to be ten stories in height, at the northwest corner of O'Farrell Street and Bagley Place.

Another building of the same height has been designed by Architect Lewis P. Hobart for a corner on California Street, it is reported.

Architects Meyers and Ward are said to have been commissioned to prepare plans for the remodeling of the Memorial Chapel of Stanford University.

Property on the north side of Ellis Street, west of Hyde Street, 34x137, has been purchased by Mr. I. V. Tadich. Mr. Tadich will build an apartment house suitable for the location, it is said.

Property at the corner of O'Farrell and Taylor Streets, having an area of 75x75 feet, is owned by Mr. Browne. It is reported that he will put up a steel frame building on the corner, to be either six or seven stories in height. The estimated cost of the building is \$100,000.

**SAN JOSE.**—The Scottish Rite Association has been granted a permit to construct the building which the association has had in mind for some time. The location will be on North Third Street, between St. John and St. James. The work will be commenced in the near future.

## CONNECTICUT

**BRIDGEPORT.**—John L. Schleichert, 60 Madison Avenue, has purchased the property at the corner of North Avenue and Main Street. Sketches are now being drawn by a local architect for a store and apartment block to be built on the site. It will be three stories high.

**WATERBURY.**—It is expected that bids for the new hospital to be erected on the former Holmes estate, south of Grandview Street, will be opened some time within the next few weeks.

## DISTRICT OF COLUMBIA

**WASHINGTON.**—Architect Frank P. Milburn has been awarded the contract for preparing the plans and specifications for a large printing and engraving bureau building for the Chinese Government at Pekin. The plans are to be completed by March 1, the building is to cost about \$500,000, and the work of erection is to begin about May 1.

## DELAWARE

**DOVER.**—The Hanover Market House Company will be organized at Dover shortly, with capitalization of \$100,000, for

the purpose of erecting a market house and cold storage plant at the southwest corner of Sixth and King Streets. Plans for the building are now being prepared by Architect E. L. Rice.

## GEORGIA

**MACON.**—It is now an assured fact that Macon will have a new Commercial Hotel and a Chamber of Commerce office building. At a meeting of the Chamber of Commerce held recently it was stated that citizens in Macon have subscribed \$65,000 toward the erection of a Commercial Hotel and \$35,000 toward the new office building. The hotel will likely be erected by individuals, instead of the Chamber of Commerce, although the chamber will be back of the project.

## ILLINOIS

**BELLEVIEW.**—We understand from reports that the Belleville Lodge of Elks is considering the erection of an office building and lodge quarters.

**CHICAGO.**—Antoine E. Sward has acquired a lot 100 x 180 ft. on the east side of Calumet Avenue, 150 feet north of Fifty-fourth Street, where a 12-flat building to cost \$35,000 will be constructed, it is said.

A new \$2,000,000 vaudeville structure to be erected and opened by November 1 is the latest addition to numerous theater schemes for Chicago. The new house is to be operated by William Morris, Inc., the vaudeville company which operates the American Music Hall, Lincoln Square Theater and the Broadway Theater in New York.

**PEORIA.**—At a meeting of the directors of the Farmers' Savings, Loan and Homestead Association, recently, it was decided to erect a brick building on part of the lot which they recently purchased on Liberty Street.

## INDIANA

**DELPHI.**—We understand that the Presbyterians of the city are preparing to erect a \$30,000 church this year. It will be 61 x 117 feet.

**ELKHART.**—St. Vincent's Catholic congregation has decided to build a new parochial school and home for the sisters, the contract to be let soon in addition to other extensive improvements to the church property in this city.

**GOSHEN.**—According to reports, S. F. Spohn, head of the Spohn Medical Company, will erect a three-story modern business block at the corner of Clinton and Main Streets, on the site of the old Coliseum.

## IOWA

**SIOUX CITY.**—The C. Shenkberg Company is said to be contemplating the erection of a new structure to cost approximately \$100,000.

We understand from current reports in the local press that extensive improvements are to be made to the City Hall at this point.

Ray E. Saberson, general manager of the Berkley System, located in the McMahon Building, at 421 Sixth Street, is said to have announced that the company is contemplating the erection of a new structure this year.

## KANSAS

**DODGE CITY.**—Probably, according to reports, the office of the Dodge City Weather Bureau will be moved to the northeast corner of Spruce Street and Railroad Avenue and be located in a \$12,000 building which the Weather Bureau will erect in the early Spring.

**GREAT BEND.**—A deal was closed recently whereby the Elks become the owners of the southeast corner of block 105, corner of Lakin Avenue and Stone Street. According to reports, they will spend \$20,000 in improving the site with a permanent home for the members.

**SALINA.**—The members of the Christian Church of Salina have decided to erect a new \$40,000 structure on the site of the present church within the next year, it is stated. Rev. David H. Shields is pastor.

**TOPEKA.**—The W. A. L. Thompson Hardware Company has

acquired property on Kansas Avenue, and, according to reports, may improve same with a fireproof building.

#### MARYLAND

BALTIMORE.—At an outlay of about \$60,000 Dr. Theodore Cooke and Mr. H. Webster Cooke will erect 24 handsome and modern two-story brick dwellings on the south side of Thirty-first Street, near Harford Road. Plans for the dwellings are being completed by Architect Jerome Love.

William S. Hilles has purchased a lot in Goodwood Gardens, Roland Park. Mr. Hilles has commissioned Edward L. Palmer, Jr., architect, to design a residence which will be of brick, the exterior walls covered with white stucco and with roof of red tiles.

Henry Ropp has purchased lots Nos. 109 and 110 Denmore Park. Mr. Ropp, we understand from the local press, will improve the lots with modern cottages.

Plans and specifications for the large administration building and three cottages to be erected on the grounds of the Maryland School for Boys, at Loch Raven, will be drawn and prepared by Architects Wyatt and Nolting.

#### MASSACHUSETTS

BOSTON.—Property on Dover Street and Harrison Avenue, consisting of a lot of land containing 13,666 square feet, has been purchased by Morris Kaplan, who will, according to reports, immediately improve the corner by erecting a large four-story brick and stone building containing stores and suites with all modern improvements.

Architects Winslow & Bigelow are said to be drawing plans for a new building to be erected for the Jordan-Marsh Company at 15-51 Avon Street. The building will be of terra-cotta, with a steel framework.

The plans for the new building for the Boston Safe Deposit & Trust Company, to be erected at Devonshire, Franklin and Arch Streets, have been drawn by Shepley, Rutan & Coolidge, architects, it is said.

#### MICHIGAN

DETROIT.—Preparations are well under way for the new pumping station to be added to Detroit's water works. It will be erected at the foot of Park View Avenue, adjoining the present holdings of the water board. In the office of Smith, Hinchman & Grylls, architects, is a model of the proposed new building; estimated cost, half a million dollars.

#### NEBRASKA

OMAHA.—A site for the new home proposed by the Board of Trustees of the Childs' Savings Institute has been secured on the west side of Twenty-sixth Street, between St. Mary's Avenue and Leavenworth, and has a frontage of 408 feet and depth of 135 feet.

#### NEW JERSEY

HOBOKEN.—Hebrews in Hoboken are contemplating the erection of a new synagogue in the city, and, to this end, the Daughters of Israel have joined hands with the organization known as the Star of Israel to raise a fund to procure a site, and to defray the cost of the building.

JERSEY CITY.—Sealed proposals will be received by the Board of Education of Jersey City, on Thursday, January 28, 1909, in the Assembly Chamber, City Hall, for all labor and materials necessary for the erection of school No. 33, Clendenny Avenue, in accordance with the plans and specifications on file in the office of the supervising architect, Mr. John T. Rowland, Jr., No. 15 Exchange Place, where blank form of bid and agreement of surety must be obtained.

From plans as prepared by Architects Van Vleck & Goldsmith, of 111 Fifth Avenue, Manhattan, a factory building will be erected on the corner of Coles and Eighteenth Streets by the Holbrook Manufacturing Company, of No. 1 Montgomery Street. The new building will be of reinforced concrete construction, seven stories in height, and will measure 50 x 108.

NEWARK.—The Eighth Ward Improvement Association is said to be discussing the advisability of erecting a new school structure in the Forest Hill section.

TRENTON.—Sealed proposals will be received by the Committee on Grounds and Buildings of the Board of Education of Trenton, for the erection of a twelve-room and auditorium

addition to, and for the alteration, renovation, sanitation and heating of the William G. Cook school, No. 23, in said city, in accordance with plans and specifications prepared by William P. Endebrock, architect.

WEEHAWKEN.—Nine lots on Bullsferry Road, near Jefferson Place, in the Hauxhurst Park section of Weehawken, have been sold to Herman Probst, builder, who has an office in the Terminal Building, Park Avenue and Forty-first Street, New York. Mr. Probst's intentions are to erect seven four-story apartment houses.

#### NEW YORK

BUFFALO.—Announcement has been made by an officer of the Niagara Cement Company that this concern intends to spend \$250,000 increasing the size of its plant on Hamburg and Katherine Streets and the Buffalo River.

Commissioner Ward, of the Department of Public Works, has sent to the Aldermen rough drawings of the plans for the Technical High School to be built upon the Sixty-fifth Arsenal site on Broadway. He has recommended that bids for architects' plans be invited.

According to the local press, the Saint Luke's German Evangelical congregation, Richmond Avenue and West Utica Street, is to have a new church erected on the site of the present structure. Plans for the new church, which is to cost about \$50,000, have been approved.

ELMIRA.—If plans under consideration are carried out, Elmira will have a new business block, located on the southwest corner of Lake and East Water Streets. It is reported that the building will be erected by Mrs. James Rathbone, and will be five stories high.

FAR ROCKAWAY, L. I.—The Lewis H. May Company, New York, has sold a plot, 100 x 150, at the northwest corner of Central Avenue and Virginia Place, Far Rockaway, to Mrs. Mary C. O'Donovan, who will, we understand, build a residence on the property.

NEW YORK.—The South Reformed Church of America, "Old South Church," has purchased a plot at the southwest corner of Park Avenue and Eighty-fifth Street, as a site for a new edifice. Cram, Goodhue & Ferguson, architects, have drawn plans for a church edifice to cost \$225,000. The church is now at Madison Avenue and Thirty-eighth Street, and the Rev. Thomas Reed Bridges is pastor.

Warren & Wetmore, as architects for William K. Vanderbilt, have amended the plans for the proposed seven-story dwelling to be built for him in East Fifty-second Street, adjoining the old William H. Vanderbilt stable, providing for a larger edifice having a 75-foot frontage instead of 50 feet, as originally designed.

T. J. McGuire Construction Company is about to begin work on the erection of a six-story apartment, 75 x 100, in the west side of Amsterdam Avenue, 25 feet south of 179th Street; also a six-story elevator apartment house in the south side of 178th Street, 150 feet east of Wadsworth Avenue, 75 x 97. The cost of each house will be \$85,000. George R. Ewell is the architect.

George C. Edgar's Sons have bought, through L. J. Phillips & Co., the plot, 72 x 100, on the north side of Manhattan Street, 100 feet east of Old Broadway. The buyers, according to reports, will erect a six-story bachelor apartment house on the site.

Plans have been prepared for a new six-story apartment house to be built by R. Ferguson & Sons, from plans by Schwartz & Gross, at the southwest corner of Broadway and 180th Street, on plot 111 x 139. It is to cost \$225,000.

The trustees of the Home Saving Bank, of 804 Manhattan Avenue, Brooklyn, are said to be contemplating adding a two-story extension to the present structure.

Edward Pearce Casey, architect for the city, has prepared plans for the new station house that Commissioner Bingham has authorized as a home for the police of the new Thirteenth Precinct, to replace their former quarters in the old Attorney Street Station, that has been a landmark since the days before the Civil War. The new building will be a fine type of the Florentine Renaissance. The building is to cost \$165,000.

Allen & Collens, of Boston, architects for the Union Theological Seminary, have completed plans for the chapel which is to be the fourth of the large edifices covering the quadrangle bounded by Broadway, Claremont Avenue, 120th and 122d Streets. The cost will be \$250,000.



H. S. Ely & Company have sold to Dodd, Mead & Company Nos. 103-05 East Thirtieth Street and Nos. 443 to 447 Fourth Avenue, the northeast corner. According to reports, the buyers will build on it for their own use.

Samuel Weil & Son have bought the property 25 x 100 at the northwest corner of Franklin and Greenwich Streets. It adjoins a building occupied by Weil & Son, and it is said that they will build a large structure on the combined site.

The new twelve-story building to be erected on the block bounded by Washington and West, Reade and Duane Streets, is to be a store and office structure. The Reade-Duane Cold Storage Company is said to be nominally behind the new enterprise. W. C. Hazlett is the architect.

According to reports Tiffany & Company are considering the reimprovement of the plot at 391 and 393 Fifth Avenue, adjoining their building. Architects McKim, Meade & White have prepared preliminary plans for a seven-story building on this plot.

Announcement has been made that a new theater is planned for the neighborhood of Schermerhorn and Bond Streets, Brooklyn. William H. Reynolds, head of the Long Beach Estates Company, is said to be at the head of the enterprise.

We understand that Architect W. H. McElfattrick has been commissioned to prepare plans for a business and theater building, to be located on the northeast corner of Forty-seventh Street and Seventh Avenue.

The negotiations for the sale of the property, 303-305 Fifth Avenue, northeast corner of Thirty-first Street, by the Fifth Avenue and Thirty-first Street Company, have been closed through Alwyn Ball, Jr., of Southack & Ball. The property will be taken over by a new company and will be improved with a twenty-story building.

Slawson & Hobbs have sold to the McMorrow Engineering and Construction Company the eight lots at the southeast corner of Broadway and 157th Street, on which the company will erect high-class elevator apartment houses, it is said.

ROCKAWAY PARK.—Architects Hopkins, McEntee & Speers, of Brooklyn, are preparing plans for a residence to be erected at this point at a probable expenditure of \$7,000. Estimates will be taken about the end of January.

SYRACUSE.—Architects Merrick & Randall have plans and specifications completed for a three-story brick block to be erected by Cahill Brothers upon the site of the First English Lutheran Church in South Salina Street, and estimates are shortly to be taken.

Dayton G. Amidon has sold a vacant lot in Comstock Avenue, between Madison Street and Comstock Place, to Mrs. Josephine D. Palmer. It is 57x165 feet. Mrs. Palmer, it is said, will improve the site with a house.

TOTTENVILLE.—At a meeting of Huguenot Lodge No. 381, F. & A. M., plans for the Masonic Hall, to be erected on their property in Main Street, near Amboy Avenue, were accepted, and the committee was authorized to receive bids, and award the contract, provided the building can be erected for \$13,000. The building committee is composed of Charles U. Thrall, Peter C. Miller, A. M. Donaldson, M. L. Fisher and J. H. Newstead.

#### NORTH CAROLINA

CHARLOTTE.—The Western North Carolina M. E. Conference invites, until March 4, competitive plans, it is said, for a proposed orphans' home. The building committee includes P. H. Hanes, Winston-Salem, N. C.; C. H. Irelan, Greensboro, N. C., and G. H. Detwiler, Charlotte, N. C.

#### OHIO

CINCINNATI.—Hartuot Bros. propose to build a thirty-room apartment building at the northeast corner of Helen and Burnet Avenues, Mt. Auburn. Plans for the improvement are now being prepared and ground for the foundation may be broken in about ten days.

CLEVELAND.—Several Cleveland men have just become the owners of a tract of 80 acres of land with 1,500 feet frontage on Lake Waubesa, on which they will erect a commodious and first-class Summer hotel and park at a cost of \$75,000. The deal was closed by John C. McKenna, of Madison, acting for the Waubesa Land Co., and the work of construction will begin at once. The plans were drawn by Architects Knox & Elliott, of Cleveland.

COLUMBUS.—It is said that the national headquarters committee of the Anti-Saloon League of America, Washington, D. C., have decided to erect a printing and publishing plant, at a cost of \$100,000, near Columbus, to be known as a "Lincoln Temperance Memorial," as headquarters for the League's official organ, "The American Issue."

We understand that plans for the new school building to be erected by the Board of Education on Hawthorne Avenue have been completed by Architects Riebel & Sons, and are ready for figures.

Architect E. H. Rickett is said to be preparing the plans for the erection of a three-story business and residence building to be erected for the North Side Land & Improvement Company, at Summit Street and Fifth Avenue. The building will cost about \$10,000.

DAYTON.—The Central Union Telephone Company has secured property on the north side of Fifth Street, near Samuel, and, according to the local press, will soon improve the site with a \$15,000 telephone exchange building.

NILES.—It is said that the Baltimore & Ohio Railroad Co. is contemplating the building of a new depot in Niles. The new building will be a modern structure, the estimated cost of which is a little over \$10,000.

#### OKLAHOMA

FORT GIBSON.—It is believed here that the State School for the Blind, now temporarily located at Wagoner, will be permanently established here by the legislature, and that an appropriation of \$100,000 will be made for the institution.

OKMULGEE.—Plans and specifications are being prepared by Architects Griffith & Keith, of Sapulpa, for a two-story and basement high school building to be erected at Okmulgee. R. W. Hamilton is clerk of the Board of Education. Approximate cost, \$50,000. Bids will be received by the architects.

SAPULPA.—Architects Griffith & Keith are said to be making plans for a five-story and basement business building, 100 x 100 feet, for Theo. Berryhill, of Sapulpa. It will be of brick and stone, cost about \$75,000. Bids will be received by the architect about March 1.

TULSA.—Mrs. Charlotte Hobbs, of Lawton, Okla., will shortly begin the erection of a three-story hotel building on the corner of Third and Frankfort. The deal was made through the Kirkpatrick agency.

#### PENNSYLVANIA

ALTOONA.—The plans for the remodeling of the building occupied by the Pennsylvania Railroad Young Men's Christian Association at Eleventh Avenue and Thirteenth Street have now been drawn, it is stated. They provide for an additional story on the rear section of the building.

GETTYSBURG.—Plans are in preparation by Herman Miller, architect, of Philadelphia, for a four-story hotel to be built in Gettysburg. It will contain forty rooms, and twenty-seven baths, and will be fire-proof.

HAZLETON.—The Hazleton Fruit Co. is having plans prepared for the erection of a one-story cement block building on West Chestnut Street, between Wyoming and Laurel Streets. The building will be 60 x 70 feet. When it is completed it will be used by Charles Miller as a garage.

KIRKLYN.—Architect J. Frank Bradley, of Philadelphia, is preparing plans for a bungalow at Kirklyn, for E. R. Steel, and for the remodeling of the store property at No. 6007 Market Street, Philadelphia, into a moving picture parlor for T. R. Howard.

MANAYUNK.—The German Evangelical Lutheran Church of Manayunk and Roxborough, has bought the dwelling at No. 409 Martin Street, Manayunk, lot 39 x 100 feet, and will, it is reported, erect there at some future time a Sunday school building.

NORTHSIDE.—Through the agency of W. L. Scott & Co., Northside, the property at 216-18 East Robinson Street, near Anderson Street, Northside, has been bought by J. B. Booth. The lot is 43 x 110 feet, and is to be improved, we understand, with a six-story fireproof building to cost about \$40,000.

Architect H. S. Estep, of Pittsburg, is receiving estimates on the construction of a three-story brick and terra-cotta hotel on Federal Street, Northside, for John Schmitt. The building will cost about \$20,000.

PHILADELPHIA.—The Board of Directors of the Kensington

Trust Company, which occupies temporary quarters at 2638 Kensington Avenue, has decided to invite an architectural competition for its new banking house, which will be erected at Kensington and Allegheny Avenues. The new building will be of stone, of fire-proof construction, and measure about 60x100 feet. The cost will be in the neighborhood of \$50,000.

Eight four-story houses, 16 x 80 feet, are to be built this spring by C. H. Charlton on Walnut, west of Fifty-fourth Street, at a cost of about \$100,000. Plans are now in preparation.

Architect Horace Trumbauer has completed all of the working plans for the big addition to the Union League and within two weeks builders will be invited to submit estimates. The new addition, which will cost close to \$400,000, will occupy the site of the stores on the western portion of the lot facing on Fifteenth Street. It will be a four-story structure measuring 100 x 150 feet.

It is said that a large apartment house is likely to be built on the southeast corner of Seventh and Main Streets by A. J. Gotshall.

At a meeting of the alumni of the Northeastern Manual Training School plans were discussed for the raising of a fund of \$10,000 for the purpose of erecting a club house on the plot of ground at Twenty-ninth Street and Lehigh Avenue, presented to the school by Councils some years ago.

Architect Ralph E. White is completing plans for the erection of the "Queen Manor," at Midvale Avenue and Oak Road, for the Philadelphia Housekeeping Apartment Company, at a cost of \$500,000.

Architect Werner Trumbower has been commissioned to prepare plans for the big pharmaceutical plant for John Wyeth & Bro. (Inc.), which will be erected on the site of two old coal yards at the northwest corner of Twelfth Street and Washington Avenue.

PITTSBURG.—Through Avey & Irish, Albert Curry has bought 100 feet on the north side of Liberty Avenue, near Sixteenth Street, running back to Spring Alley. On the 91 x 100 feet are 18 old brick dwellings, but as the district is one of the most convenient in the city for warehouses Mr. Curry will probably improve the property with such buildings ultimately.

Through James I. Kay, president of the Board of Trustees of the Newsboys' Home, a site for a new home has been purchased. It is at the southwest corner of Stevenson and Locust Streets. An architect has already been employed to draw plans for the institution, and work will be started as soon as possible.

WILKES-BARRE.—The plans for the alterations to the property recently purchased by Joseph Gillis, on South Main Street, are being prepared, it is said.

The proposed new high school building will be erected on North Washington Street. Architect Owen McGlynn has stated that the entire set of plans for the building will be in readiness for the estimators by the middle of this month, at which time the Board of School Control will probably advertise for bids.

Estimates will soon be asked for on the proposed new church building for the congregation of Holy Trinity Lithuanian Church, the plans having been completed by Architect Owen McGlynn. The structure will be 73 x 150 feet, and of Gothic design, with two large towers, and a seating capacity of 1,000. The cost of the new church, which will be located at the corner of South and Meade Streets, will be about \$50,000.

WILLIAMSPORT.—D. E. Gorman and F. H. Keyte are said to be discussing plans for the improvement of the lot they have purchased on West Fourth Street. It is understood that the erection of a combination structure of several stories is being considered.

At the meeting of the Masonic Temple Association it is expected that the final arrangements will be made for building a new Masonic building on the property adjoining the Masonic Temple, now occupied by the Sheets and Brownell stores.

#### RHODE ISLAND

NEWPORT.—Marc Klaw, of Klaw & Erlanger, and Charles B. Dillingham spent a day at Newport recently, with J. V. Jordan, proprietor of the New Cliffs Hotel here. They looked over several sites about the Cliffs, with the idea of erecting a combination theater and hotel for the spring, summer and fall seasons.

#### TENNESSEE

ATHENS.—Bonds have been issued for a \$15,000 school building, to take the place of the old public school building. Work is expected to begin on this building as soon as plans and contracts are made.

PARIS.—The directors of the Bank of Henry have authorized the building of a new banking house on the corner of Washington and Poplar Streets, it is said. The building will cost approximately \$12,000.

#### TEXAS

CHILDRESS.—According to the local press, the Board of Trade has closed a deal for the building of a starch factory in Childress.

DALLAS.—Leon Austin, manager of the Southland Hotel at this place, is said to be back of a scheme to erect a large hotel structure at some point in Texas at a probable expenditure of \$100,000.

An announcement has been made that the Juliett Fowler Orphans' Home management is to at once erect a \$50,000 building on a site owned by the association in East Dallas, which shall be used as a home for indigent women who are over seventy years old.

J. C. O'Connor is having prepared plans for a three-story brick warehouse building, to be located on the lot recently purchased by him on the north side of Pacific Avenue, just east of Ervay Street.

EL PASO.—Judge Smith has introduced a bill to appropriate \$600,000 for the improvement and enlargement of Fort Bliss at El Paso. The proposed enlargement would provide accommodation for eight companies of infantry, two of cavalry and one artillery.

#### UTAH

LOGAN.—The question of erecting a \$150,000 hotel structure at this point is being discussed, we understand, and Architects Camomile & Bittner have prepared tentative plans, it is said.

SALT LAKE CITY.—Young & Sons, architects, are said to be engaged on plans for a new home of Mr. Kenneth C. Kerr, to be located in the southeastern part of the city.

#### WASHINGTON

SEATTLE.—A building containing seventy-five rooms will be erected as a home for nurses, on the west side of Fifth Avenue, between Marion and Columbia Streets, by C. H. Burnett, it is said. Proposed structure will cost about \$40,000.

SPOKANE.—We learn from reports in the local press that John Simpson, of Kansas City, Kan., has announced that he will erect a soap factory with an equipment costing \$50,000 in Spokane within six months.

TACOMA.—According to reports, the trustees of the Chamber of Commerce at a meeting recently decided to expend \$15,000 in remodeling the present quarters of the chamber and providing them with better equipment.

According to E. J. Fuller, of the engineering firm of Fuller & Manley, plans and financing for the Skagit River Power Company, a Denver, Col., corporation, of which E. M. Biggs is president, have been completed, and actual construction work will begin by June. The plant will develop 100,000 horsepower, and its cost will approximate \$5,000,000.

We understand that the question of issuing \$150,000 in bonds to be used in the erection of a tuberculosis sanatorium is being discussed.

The Nisqually Hotel Company has been formed at this point for the purpose of forwarding a movement to erect a hotel structure to cost approximately \$500,000.

#### WEST VIRGINIA

MARTINS FERRY.—We understand that the local Foresters lodge may decide to erect their proposed building on their lot on North Sixth Street in the spring. The proposed building will cost about \$20,000.

#### WISCONSIN

MADISON.—Wisconsin State University has won recognition from the government of the United States, in being selected as the location for the great central and consolidated laboratory of the forest service.

TWO RIVERS.—The congregation of St. Luke's Catholic Church has decided to erect a new parochial school building, to cost \$40,000. The plans are now ready, and the contract will be let in a few days.

## CURRENT NEWS

### PRESIDENT ROOSEVELT TO NAME FINE ARTS COUNCIL

The American Institute of Architects has been requested by President Roosevelt to present the names of thirty men, representing all sections of the country, to compose a Council of Fine Arts. The object of this council, which is to consist of architects, painters, sculptors and laymen, and of which the Supervising Architect is to be the executive head, is to advise upon the character and design of all public works of architecture, painting, sculpture, all monuments, parks, bridges and other works of art of which the art of design forms an integral part, and to make recommendations and suggestions for the conservation of all historical monuments.

The President gives the assurance that as far as he has the power, he will issue executive orders that all departments of the Government shall refer to the proposed Council every matter upon which they should properly pass judgment.

Further, the President in his communication to the Institute suggests in outline the action of the Institute looking towards securing from Congress necessary legislation with regard to the establishment of a permanent bureau.

As soon as the Council has been organized, President Roosevelt will call upon it for a report as to the character and location of the proposed Lincoln Memorial at Washington. This subject alone is sufficient warrant for the creation of the Council of the Fine Arts, and will go far toward preventing the acceptance of any plan not consistent with the best devised scheme for the artistic betterment of the Capital City.

Since writing the foregoing, it is announced that President Roosevelt has appointed the following architects, painters and sculptors as members of the Council:

Architects—Cass Gilbert, C. Grant La Farge, Walter Cook, William A. Boring, S. B. P. Trowbridge, John G. Howard, Glenn Brown, Thomas R. Kimball, John L. Maura, D. H. Burnham, John H. M. Donaldson, George B. Post, Arnold W. Brunner, Robert S. Peabody, Charles F. McKim, William S. Kemes, James Rush Marshall, Abram Garfield, Frank Miles Day, William B. Mundie and C. Howard Walker.

Painters—John La Farge, F. D. Millet, E. H. Blashfield and Kenyon Cox.

Sculptors—Daniel C. French, Herbert Adams, H. A. MacNeil and K. T. Bitter.

Landscape Architect—Frederick Law Olmsted, Jr.

As further evidence as to how thoroughly Mr. Roosevelt appreciates the necessity for placing all public buildings and monuments under the care of competent and appreciative custodianship, pending the creation of the proposed Bureau of the Fine Arts, the following correspondence between Mr. Roosevelt and President Gilbert of the A. I. A., will be read with much interest:

"The White House,

"Washington, D. C., Dec. 19, 1908.

"MY DEAR MR. GILBERT:—Now that I am about to leave office there is something I should like to say

through you to the American Institute of Architects. During my incumbency of the Presidency the White House, under Mr. McKim's direction, was restored to the beauty, dignity, and simplicity of its original plan. It is now, without and within, literally the ideal house for the head of a great democratic republic. It should be a matter of pride and honorable obligation to the whole nation to prevent its being in any way marred. If I had it in my power, as I leave office, I should like to leave as a legacy to you, and to the American Institute of Architects, the duty of preserving a perpetual 'eye of guardianship' over the White House, to see that it is kept unchanged and unmarred from this time on. Sincerely yours,

"THEODORE ROOSEVELT.

"Cass Gilbert, Esq., President American Institute of Architects, The Octagon, Washington, D. C."

"11 East Twenty-fourth Street, New York.

"To the President,

"The White House,

"Washington, D. C.

"MR. PRESIDENT:—I have the honor to acknowledge the receipt of your letter of December 19, 1908, relative to the preservation of the White House in its present condition. The American Institute of Architects realizes that during your administration this beautiful structure has been wisely restored to its original plan with absolute fidelity to the architectural style, with great beauty, and with appropriate dignity and simplicity.

"The Institute appreciates Mr. McKim's masterly work in the restoration of this building, but recognizes that without your wise counsel and sympathetic understanding even his great skill would not have made it possible to bring about such an entirely successful result.

"I have no hesitation in assuring you, Mr. President, that the American Institute of Architects will accept all of the honorable obligations which your letter implies, and will lend its influence always to the preservation of the White House as it now stands, unchanged and unmarred for future generations of the American people.

"Your letter will be a treasured document among the archives of the Institute, and will, as need arises, be looked upon as our charter and as our authority for such defense of this structure, growing stronger with the years until the tradition shall have been firmly established that the building must remain inviolate from this time on. I have the honor to remain, respectfully yours,

CASS GILBERT."

### RESOLUTIONS ADOPTED BY THE EXECUTIVE COMMITTEE OF THE ARCHITECTURAL LEAGUE OF NEW YORK, JANUARY 14, 1909

WHEREAS, there is now before the Congress a Bill which proposes to place a monument to Lincoln on or adjoining the Union Station Plaza, in the city of Wash-



ington, and this Bill would authorize an ill-considered design, and

WHEREAS, the question of a site for a Lincoln Memorial has been carefully considered by the most expert Commission to be found in this country, who in their plan for the development of the city of Washington have given it a site of the first importance, making it a harmonious part of the general plan for the city, upon land already belonging to the Government; now, therefore, be it

*Resolved*, That the setting and embellishment of the railway station, though necessary and desirable, should not be provided by the general public; that no structure whatever should interrupt the vista from the railway station to the National Capital; and be it further

*Resolved*, That the Lincoln Memorial, properly to commemorate this great hero of our Nation, should occupy a position subordinate to no other structure; that the location in front of the railway station would be subordinate; that a suitable dignified and important site is designated by the Park Commission's plan; therefore, be it

*Resolved*, That we recommend to Congress that the Lincoln Memorial should not be placed at or near the railway station, or on any other site than that recommended by the Park Commission; and be it further

*Resolved*, That the design of the Lincoln Memorial should be entrusted to the highest authority only, with the advice and co-operation of the American Institute of Architects.

### SOCIETIES

At the annual meeting of the Washington, D. C., Chapter, American Institute of Architects, the following officers were elected:

President, J. R. Marshall; vice-president, F. B. Pyle; secretary, Louis A. Simon; treasurer, C. L. Harding.

At a meeting of the North Carolina Architectural Association, held at Greensboro, officers were elected for the ensuing year as follows:

President, Joseph Leitner, Wilmington; vice-president, William P. Rose, Greensboro; secretary and treasurer, Franklin Gordon, Charlotte. Directors: Herbert W. Simpson, Newbern; Willard G. Rogers, Charlotte.

### PERSONAL

Mr. W. P. White, architect, of Seattle, Wash., announces his removal to the Central Building, on Third avenue of that city.

We are advised that Frederick Johnck and J. Louis Putnam have opened an office for the practice of their profession at 216 N. Twenty-first street, Birmingham, Ala.

Messrs. Miller, Opel & Torbett, whose office was recently destroyed by fire, advise us they have opened new offices at 205 Exchange Bank Building, Springfield, Mo., and desire to receive manufacturers' catalogues and samples.

## INDUSTRIAL

### WHITE STAINLESS CEMENT

The Blanc Stainless Cement Co., of Allentown, Pa., with New York office at 5 West Thirty-first street, issue an attractively illustrated pamphlet in the interest of their product. This they will forward on request.

Assuming that purity, color, strength and quality are the essential elements of a perfect stainless cement, it is claimed by this company that their product fulfills all these requirements. As proof of this contention, half-tone illustrations of many pretentious structures now in course of erection or recently completed are shown, together with fac-simile letters from satisfied users of the Blanc product.

### UTICA CEMENT

Great binding strength, plastic qualities and uniformity are among the many advantages set forth by the Utica Hydraulic Cement Co., of Utica, Ill., for its product. Its low price is cited as proof of its economical use, and the fact that it has an unbroken successful record of seventy years puts it outside of competition met experimental products.

Cement users desiring further information as to Utica Cement, can have this company's illustrated pamphlet for the asking.

### A RECORD OF CONCRETE CONSTRUCTION

The rebuilding in concrete of the Chicago Union Stock Yards, a most important and desirable thing to do in many ways, is technically explained in the November bulletin issued by the Universal Portland Cement Company, of Chicago.

There are included, in addition, illustrations of recent important concrete construction, notably a well designed and constructed bridge at Gary, Ind., and the Allegheny County Workhouse, at Clairmont, Pa.

These bulletins present with each publication the rapid progress in cement construction, and are important records of the history of this form of structure.

### STEEL REINFORCEMENT

An interesting pamphlet of some fifty pages has been issued by the Concrete Steel Engineering Company, of the Park Row Building, New York. It is entitled, "Diamond Bars for Concrete Steel Construction," and gives reasons for this type of reinforcement, derived from practice and experience, and also the rules based on this experience for the proper design of concrete steel slabs, beams and girders. Included in this pamphlet are many useful formulæ, tables and examples, to facilitate rapid calculation. The text was prepared by Mr. Edwin Thacher, engineer, who has presented the subject in a readable and lucid way.

The vast amount of literature on the subject of concrete, and the various methods of its employment issued in form similar to the present, places in the hands of the student and practical worker, information of greatest value, and the publication above referred to is an important addition to what has already been written on the subject of steel reinforcement.

# BUILDING NEWS

## ALABAMA

**BREWTON.**—We understand that the question of appropriating \$75,000 to cover the cost of erecting a federal building at this point is being considered.

**EVERGREEN.**—It is said that the First National Bank has purchased the old Savage building on the corner of West Front and Rural Streets, which will be remodelled and another story added.

## ARIZONA

**TOMBSTONE.**—According to the statement of Supervisor G. J. McCabe, it is said that there will be several important improvements made as an addition to the county jail at Tombstone. The contemplated improvements will cost the county at least \$20,000 or \$25,000.

## CALIFORNIA

**CLIMO.**—According to the local press \$40,000 in bonds are to be issued at this place to be used toward the erection of a High School Building.

**LOS ANGELES.**—Having completed arrangements which seem to assure the financing of its project, the Los Angeles Athletic Club will soon start the erection of its magnificent clubhouse at Seventh and Hope Streets.

**PASADENA.**—Pasadena may acquire another magnificent hotel or apartment house through the investment here of C. D. Hillman, of Seattle, a prominent real estate man of Washington. It would probably be located somewhere on the north side of Colorado street.

**SAN FRANCISCO.**—Samuel Altshuler has acquired property at the southwest corner of Sacramento and Kearny Streets and according to reports has under consideration plans for a five-story reinforced concrete building to cost approximately \$60,000.

The plans for the new Argonaut Club at the northwest corner of Post and Powell Streets, fronting on Union Square, have been completed by Sylvain Schnaittacher, architect, and construction will begin immediately the preliminaries are arranged. The building will have a basement and three stories, with an ornamental exterior topped with a classic cornice.

A building will be erected by the William Ede estate, on the lot, 50 x 165 feet, at Market and Jones Streets. It will have six stories and a basement, an attractive front, and be fitted up for stores and lofts for retail purposes. The cost of this building will be about \$100,000.

The building committee of the Chamber of Commerce of San Francisco has agreed that the chamber should occupy its own building. It is said that the committee has requested Architects Bliss and Faville to prepare a plan and estimates to be submitted at the annual meeting.

## CONNECTICUT

**BRIDGEPORT.**—The Union Metallic Cartridge Company has invited bids for the erection of a 10-story factory building, which, with its equipment, is to cost approximately \$150,000. The structure will be of steel and brick, 88 x 130 feet, and it will be higher than any industrial building in Bridgeport.

**NEW HAVEN.**—According to current reports the Trustees of Yale University are said to be planning the erection of several new medical buildings, to be located near the present clinical building.

**WATERBURY.**—We understand that Architect Joseph T. Smith has been commissioned to prepare plans for a six-room addition to the Walsh school on Ashley Street.

**WINSTED.**—Architect E. E. Benedict, of Waterbury, has made revised plans which have been submitted to the building committee of the Winsted Lodge of Odd Fellows, for the new I. O. O. F. building to be erected on Main Street, Winsted, in the spring.

## COLORADO

**COLORADO SPRINGS.**—Action has been taken in the District Court to transfer the \$8,000,000 W. S. Stratton estate to the trustees of the Myron Stratton Home, an industrial and charitable institution, provided for by the will of the late Cripple

Creek mining king. It is understood that the erection of the home will be started at once. The institution will be modeled after Girard College, Philadelphia.

## FLORIDA

**JACKSONVILLE.**—An announcement has been made that probably within the next several months construction work on a magnificent 15-story hotel and a grand opera house will be commenced by Mr. W. A. Bisbee, who, at present, is erecting the splendid 10-story concrete building on the north side of Forsyth Street, between Main and Laura Streets.

The directors of the Children's Home Society of Florida held a meeting in the office of Secretary Richardson, of the board of trade, recently, for the purpose of discussing ways and means for raising funds for building in Jacksonville a receiving home for rescued children, the need for which is imperative. It was decided to raise \$20,000 for this purpose at the earliest possible moment.

**ST. AUGUSTINE.**—Contractors wishing to bid on the building to be erected at St. Augustine, for the Florida School for the Deaf and the Blind, can secure plans and specifications from Edwards & Walter, architects, 631 Candler Building, Atlanta, Ga. Bids will be received until February 8, at the office of H. P. Bryan, chairman, Jacksonville, Fla.

## ILLINOIS

**CHICAGO.**—A big project, said to be under consideration, involves the tearing down of the present State Street store of Mandel Bros., at the northeast corner of Madison Street, and the erection in its stead of a thoroughly modern fifteen-story mercantile building.

Rothschild & Co. are said to be planning the construction of a ten-story building covering the entire block from Van Buren Street to Jackson Boulevard, on the east side of State Street.

Property at the northeast corner of Adams Street is held under a long lease to the Dakota Building Company, the stock of which is held by John P. Wilson, A. L. Sercomb and Henry G. Foreman. The company is understood to have had preliminary plans prepared and a prospectus completed for a twenty-story building, the cost of which is expected to approximate \$2,000,000.

The Common Sense Novelty Company, now at 215 South Clinton Street, is to have a new home on the north side, having purchased from W. M. Gale, 118.4 x 113 feet at the northeast corner of Montana Street and Sheffield Avenue. The plans of the company in a building way have not yet been determined definitely, but it is said it is considering a reinforced concrete building to cost from \$40,000 to \$50,000.

## INDIANA

**ELKHART.**—The trustees of the Y. M. C. A. at this place are said to be discussing the advisability of erecting a gymnasium in connection with the present structure.

**INDIANAPOLIS.**—Arrangements are being made for the erection of a Methodist Church at the corner of Thirty-fourth Street and Arlington Avenue. A general committee has been appointed which consists of C. Johnson, J. Fultz, F. McLain, N. Lout, N. S. Bachfield and F. Beard.

**RICHMOND.**—Plans for the new Murray Vauderville Theater have been completed by Architect Fred W. Elliott, of Columbus, O., it is stated, and the contract for the structure will be let the first week in February.

**SOUTH BEND.**—The owners of the opera house block on North Main Street are having plans drawn by Architects Schneider & Austin, which it is said will be finished about February 15. Shortly after they will be given contractors for bids, and, it is expected, that by April 1 work will be started.

## IOWA

**DAVENPORT.**—The plans for the new building of the Union Savings Bank have been completed by Architects Temple, Burrows & McLane, and have been accepted by the board of directors of the bank. The building will be 48 x 75 feet. Archi-

tests Hanssen & Harfst won the second prize and C. R. Spink the third prize in the competition.

**DES MOINES.**—It is reported that a splendid club house will be built for the Des Moines Business Men's Club, recently organized.

**SIoux CITY.**—Plans for the Roman Catholic orphanage, to be built in Smith's Villa, are completed, it is said, and will be presented to the contractors shortly for inspection and bids.

#### KANSAS

**LAWRENCE.**—According to reports in the press, a memorial hall, to cost \$100,000, will be erected on the campus of the University of Kansas by the survivors of territorial struggles in Lawrence, Kan.

#### KENTUCKY

**RICHMOND.**—The Regents of the Eastern Kentucky State Normal School, Richmond, Ky., have advertised for bids on several improvements to be made throughout the State. Sealed bids will be received until February 18, 1909. Plans and specifications may be seen at the office of the Normal School at Richmond.

#### LOUISIANA

**NEW ORLEANS.**—The Otis Elevator Company has purchased the elevator plant of Peter O'Brien, at the corner of Carondelet and St. Joseph Streets. It is said that the Otis Company will put up a handsome building on the site, which will be used for their local sales and office-room and for storage.

#### MARYLAND

**BALTIMORE.**—The Maryland Boat Club will erect shortly a handsome home at Ferry Bar, fronting on the Patapsco. Plans and specifications are being drawn by Architect Theodore Wells Pietsch. The boathouse will have a frontage of 70 feet by a depth of 80 feet. Estimates are shortly to be taken.

#### MASSACHUSETTS

**NEW BEDFORD.**—There is some prospect that the South End will have in the near future a theater building of good size, to be erected on the William P. Butler property on the east side of South Water Street, south of Blackmer Street.

**NORTH CHELMSFORD.**—According to current reports, the Brookside worsted mill and the George C. Moore wool scouring plant, which were burned recently at a loss of approximately \$600,000, will be rebuilt.

**SPRINGFIELD.**—A meeting of the Berkshire Bar Association was held at the court house recently to consider the proposed changes in the structure. The report approved the plans drawn by Architect Vance, which call for an expenditure of \$18,000, and the meeting accepted and approved the report.

#### MINNESOTA

**DULUTH.**—It is understood that M. H. Alworth, owner of the Alworth Building, is either contemplating to add six stories to the present building if the foundations are strong enough or to erect a new building having eight stories on Superior Street and nine stories on Michigan Street. W. A. Hunt is said to have been commissioned to prepare plans.

#### MISSISSIPPI

**COLUMBUS.**—According to reports in the local press steps are being taken at this point to erect a Y. M. C. A. building. C. F. Sherrod is president.

#### MISSOURI

**SPRINGFIELD.**—Carl Boller, a theater architect, whose offices are in the Nelson Building, Kansas City, was in this city recently in conference with Manager George Olendorf, to provide some way by which Mr. Olendorf may take care of the season's theatrical bookings that were to have been presented at the Baldwin, which was destroyed by fire a short time ago.

#### NEW HAMPSHIRE

**KEENE.**—It is reported in this city that W. L. Douglas of the Douglas Shoe Company, of Brockton, Mass., has been here several times of late to confer with the owners of the old C. B. Lancaster shoe factory with the idea of establishing one of his factories in this city.

**MANCHESTER.**—Announcement has been made that a large addition will be made to the East Side McElwain shoe shop

at East Manchester. The factory is to be enlarged one-third of its present size, and the new part, four stories in height and 100 feet long, will be erected at the south end of the building.

#### NEW JERSEY

**ATLANTIC CITY.**—It is reported that the Estates and Mortgaging Company chartered at Trenton has under consideration plans for a big auto track of steel and concrete, with room for an audience of 20,000, and to cost about \$1,000,000. Louis Kuhnle and W. I. Cherry, of Paterson, are interested.

**COLLINGSWOOD.**—Architect Charles E. Oelschlager, of Philadelphia, has won in the architectural competition for two school buildings for the Board of Education at Collingswood, N. J. The plans provide for two-story stone structures, each 60 x 60 feet, containing five classrooms and a principal's room.

**HOBOKEN.**—Father Wahl, pastor of St. Boniface's R. C. Church, on First Street, Jersey City, has purchased some property on Second Street. It is said that on this property he intends to erect one of the finest young men's clubhouses in the State of New Jersey.

**SKILLMAN.**—Sealed proposals will be received at the office of the Commissioner of Charities and Corrections, State House, Trenton, on the 1st day of February, 1909, for all the labor and material necessary for the complete building and erection of a schoolhouse and cottage at the Village for Epileptics, Skillman, N. J., in accordance with the plans, drawings and specifications prepared by the Commissioner of Charities and Corrections.

**SUMMIT.**—The Summit Home Land Company has donated a tract of land at Maple Street and Morris Avenue as a site for a free public library building. It is said that Andrew Carnegie has offered \$50,000 toward the erection of the building.

**TRENTON.**—Early in the spring work will be begun on the demolishing of the old Woodruff dwelling on East State Street, and in its place will be erected a ten-story structure known as the American Mechanic Building. It will be built and owned by the American Mechanic Building Association, of which William H. Miers, of this city, is the president. The capital stock of the association is \$200,000, and the new building will be one of the largest and most costly structures in the city.

#### NEW MEXICO

**SANTA FÉ.**—Announcement has been made that work is to be begun within the next six months on a \$135,000 modern hotel to be built in the architectural style of the Alvarado at Albuquerque. J. P. Wagner is financing the project, and has obtained an option on part of the Fort Marcy reservation, at the corner of Palace Avenue and Lincoln Avenue, an ideal location for a tourist's hotel.

#### NEW YORK

**BUFFALO.**—The Automatic Transportation Company has purchased a plot of land comprising nearly five acres on Main Street at the junction of Hertel Avenue. Architect George J. Metzger is said to be preparing plans for a brick and concrete two-storied building 150 x 50 feet, which will be erected as soon as the plans are perfected.

**CORTLAND.**—The plans for the new hospital building, to be erected on the Wiltzie lot at the corner of Homer and Fitz Avenues, have been placed before the trustees of the hospital by Architect Bickford, of Elmira. They call for a building 215 feet in length and from 30 to 40 feet in depth, and two or three stories in height.

**EDGEMERE, S. I.**—Architect Oscar Lowinson, of Manhattan, is said to have been commissioned to prepare plans for a hotel structure, to be erected at Dickerson and Bay Avenues.

**ELMIRA.**—C. W. Dean, president of the Dean Lumber Company, No. 606 Maple Avenue, has announced that he has purchased the Arnot estate, a strip of land facing on Lake Street, between the old Ayres residence, at the corner of Lake and Second Street. Mr. Dean will erect a three-story apartment house in the early spring.

**NEW YORK.**—According to the daily press the plans for the new Bradford Street Hospital have been accepted, and construction has been authorized. Estimated cost, \$250,000.

Senator Construction Co., of which Jacob Somers is president, has bought 40 lots on East Fifty-first Street, between Linden and Church Avenues, Brooklyn, through G. J. Luhn,



also of Brooklyn. The company will improve its new site with rows of brick one-family dwellings.

**Pepe & Brother** were the brokers in the sale of No. 24 Barrow Street, 25 x 90. The buyers, Blake & Williams, will, according to reports in the daily press, erect a six-story building on the site.

Plans have been prepared for a six-story apartment house to be built by Emanuel M. Krulewitch at the northeast corner of Broadway and 177th Street. It will have a Broadway frontage of 99 feet and a depth of 102 feet, and will contain forty-two apartments. Architects Neville & Bagge estimate the cost at \$200,000.

Plans have been drawn for the nine-story garage to be built by the Island Realty Company for A. T. Demarest & Co., as lessees, at the southeast corner of Broadway and Fifty-seventh Street, on plot 66 x 116. Francis H. Kimball is said to be the architect. The building will cost \$150,000.

We understand that at the meeting of the Tremont Taxpayers' Association in the Masonic Temple Building the selection of a site for a new fire house in the Mount Hope section will be discussed.

A six-story brick and stone tenement, 99 x 110, is to be erected at the corner of 135th Street and Broadway, to cost \$130,000. Zengendal Realty Company, 135 Broadway, is the owner. Townsend, Steidle & Haskell are the architects.

Plans are ready, it is said, for the six-story high-class apartment house, 99 x 140 feet, which the George A. Fisher Company, of New Rochelle, N. Y., is to erect at Broadway and 144th Street, to cost about \$300,000. Architect, George Frederick Pelham.

Architect James Riely Gordon is said to have prepared plans for the proposed new building to be erected by the Elks at Forty-third Street and Sixth Avenue.

Archibald D. Russell has had plans prepared by Architect L. C. Holden, for a six-story cold storage warehouse, 214 x 110, to be erected at a cost of \$150,000 on the south side of Westchester Avenue, west of St. Ann's Avenue.

Hall J. How & Co. have sold the block front on the west side of Fort Washington Avenue, between 179th and 180th Streets to William H. Picken, who will, it is stated, erect two six-story elevator apartment houses.

Wood, Harmon & Co. have sold, through John F. James & Sons, a plot, 75 x 100, on the south side of Avenue J, Brooklyn, between East Fifteenth Street and the Avenue J station of the Brighton Beach line, to the McIntyre Construction Company for immediate improvement.

It is said that William Waldorf Astor will build six-story lofts, with ground floor stores, at Nos. 11 to 13 East 35th Street, 50 x 95. The structure will be a combination of brick and cement stone, finished with mullion bays. It is to cost \$60,000. Clarence L. Siefert, Architect, has drawn the plans.

Adolph Finkenberg will build a seven-story apartment store on the southeast corner of Third Avenue and 124th Street, 41.5 x 100. It is to be of ornamental brick and will cost \$55,000, according to the estimate of Architects Buchman & Fox, who drew the plans.

George L. Felt will build twelve-story lofts at Nos. 151 to 155 West 25th Street, 60 x 100, it is stated. He is the president of the Twenty-fifth Street Construction Company which will handle the operation.

**SYRACUSE.**—Carpenters' Union No. 26 has had plans prepared for a four-story building, to be known as the temple of Local No. 26 of the United Brotherhood of Carpenters and Joiners of America. The building as proposed will have two stores on the ground floor and an entrance seven feet wide in the center, with a portico across the walk. The structure will be of buff brick with terra cotta trimmings.

**WHITESTONE, L. I.**—Architect Albert Swasey, of Manhattan, has completed plans for a new casino and clubhouse, which will be erected by the Realty Trust at Malba, Whitestone, L. I. The site reserved for the building is a plot about 186 x 146, fronting on the Sound and Malba Drive. It will be used by the Malba Association, Samuel Avis, president, by whom the plans have been approved. The estimated cost of the new structure is \$31,000.

#### NORTH CAROLINA

**CAPE HATTERAS.**—A proposition to build a lighthouse to mark

Diamond Shoal, off Cape Hatteras, is being considered. Albert F. Eells, of Boston, Mass., and his associates are interested.

#### OHIO

**DAYTON.**—Architect Frank L. Sutter has been commissioned, it is said, to prepare plans for the proposed Wayne Avenue Market House, to be erected here at a probable expenditure of \$35,000.

A modern memorial church, to cost approximately \$100,000, to perpetuate the fame of Paul Lawrence Dunbar, is contemplated, by the congregation of the Eaker Street African Methodist Church, it is said.

#### OKLAHOMA

**MUSKOGEE.**—Negotiations are rapidly progressing and the time is not far distant when work will actually be commenced on the erection of the modern, five-story office building that Flynn & Ames, of Oklahoma City, propose to construct on Broadway and Third Street.

It is said that Judge C. W. Raymond will commence in the near future the erection of a fine, up-to-date, four-story business building to occupy the extensive tract of ground he owns lying between the Barnes Building and the Culbertson Building, on Broadway.

**OKLAHOMA CITY.**—Mrs. Will Jonte and I. Fleig, owners of the property at 312 and 314 North Broadway, have decided to erect a modern five-story building, it is said. The building will be 50 x 140, five stories, absolutely fireproof and modern in every respect. The cost will be in the neighborhood of \$100,000.

According to reports, plans will be completed this week by Williams & Wells for a flat and store building to be erected on North Broadway, near Sixth Street, by Minerva Lewis. The structure will cover a site 50 x 100 feet, and will be four stories. The structure will cost \$40,000.

**SHAWNEE.**—According to the local press, Shawnee Elks are preparing to purchase a local ranging ground on which to erect a building that will cost \$35,000.

**WEATHERFORD.**—The board of regents for the State Normal Schools has invited architects to present plans and specifications for a \$100,000 school building to be erected at Weatherford. Plans must be filed at the office of State Superintendent E. D. Cameron, with John L. Mitch, secretary of the board, no later than February 9, 1909.

#### OREGON

**PORTLAND.**—Waterfront property in North Portland has been purchased by G. L. Campbell. The property has a frontage of 400 feet on the harbor, and lies between that of the American Can Company and the Star Sand Company. According to current reports, the purchaser intends erecting docks and warehouses for storage and shipment of grain on a large scale.

William Steel, of Portland, is said to be endeavoring to acquire property in Crater Lake Park upon which to erect a summer resort, hotels and cottages.

#### PENNSYLVANIA

**BUTLER.**—John T. Comes, a Pittsburg architect, has been selected to make the plans and specifications for the new St. Paul's Catholic Church to be erected here.

**CHAMBERSBURG.**—The building committee of the Board of Trustees of Wilson College have accepted plans for a new recitation building at the college, which were drawn by Architect Kristian B. Odner, of Brooklyn. The building will cost about \$55,000. It will be two stories high, in addition to an English basement.

**JOHNSTOWN.**—Through the agency of D. G. LaFrance & Co., Charles E. Specht has bought a large plot of ground in Viewmont. It is said to be the intention of Mr. Specht to erect three new residences on the property, beginning next spring.

**PHILADELPHIA.**—Architects Ballinger & Perrot are said to have been commissioned to prepare plans for the erection of a large building at the northwest corner of Arch and 21st Streets for the Fleischmann's Vienna Model Bakery.

Architect Jacob Nasehold is designing a stone edifice to be built at the southeast corner of 20th and Parish Streets for the First Norwegian Trinity Lutheran Church. It will measure 35 x 70 feet, and will cost about \$20,000.

We understand that Architect Henry L. Reinhold, Jr., has

prepared preliminary plans for a three-story fireproof library building at Bryn Athyn, for the Academy of the New Church.

Sydney Asher, of Asher's Natatorium, has taken title to the George W. Child's mansion, at the southeast corner of 22d and Walnut Streets, lot 48 x 148 feet. It is said that the old mansion will be remodelled into a hall building, and on the site of the stable a swimming tank and gymnasium will be erected.

The Board of Education will shortly invite estimates for a three-story, six-division public school, 46 x 70 feet, on Ford Road, below Monument Road, in the Twenty-fourth Ward. The cost will be \$60,000.

Brokers W. H. Wilson & Co. have sold a tract of 6 2-3 acres, fronting on Highland Avenue, Lancaster Road and Melrose Avenue, Merion. The purchaser will, it is said, improve the property by the erection of a fine residence and stable. An artificial lake will also be built on the land.

According to reports, plans have been finished by E. Allen Wilson, Architect, and estimates will be taken shortly, for six four-story brick, limestone and terra-cotta flat-houses, to be built at Forty-fourth and Chestnut Streets for the Real Estate Bonding Company, at a cost of about \$75,000.

William G. Huey has acquired property at No. 1813 Vine Street. Mr. Huey also owns Nos. 1815-17 Vine Street, the three properties having a combined area of 100 x 125 feet, on which he contemplates erecting at some future time a large flat or apartment building, at a cost of \$200,000.

PITTSBURG.—It is currently reported that W. F. Panke will erect a \$20,000 store and flat building at Tioga and Dunfermline Streets, East End.

Robert A. McKean, it is stated, will have two \$10,000 brick, cement and plaster residences built on Northumberland Avenue, Squirrel Hall, from plans by Architect E. J. Schellentrager, who will soon ask for estimates on the work.

Plans have been prepared for another handsome banking house for Pittsburg. It will be the new home of the Safe Deposit & Trust Company, and will occupy the frontage on Fourth Avenue next to the Arrott Building. The plan is to erect a four-story building, with ample space for business rooms on the first floor, allowing the upper stories for the clerical forces of the two institutions.

SCRANTON.—Plans for the new hotel to be built by Casey Brothers on the old Fuller property at Adams and Lackawanna Avenues, are said to be in course of preparation by Architect Weatherogg, of New York. The building will be 12 stories and on the style of Keenan's Hotel Anthony.

VALENCIA.—H. P. Kuhn has purchased from J. R. Park, of Pittsburg, about 30 acres of land at Valencia, upon which he will erect a summer home to cost about \$15,000.

WYNCOTE.—Architects Thomas, Churchman & Molitor, of Philadelphia, are said to be planning a rectory, to be built in Wyncote for All Hallows' Protestant Episcopal Church.

#### RHODE ISLAND

PROVIDENCE.—Preliminary steps that may result in the establishment of a central historical museum for the State were taken at the annual meeting of the Rhode Island Historical Society. President Wilfred H. Munro in his annual address suggested the advisability of having such a museum.

#### SOUTH DAKOTA

YANKTON.—We understand that the State Independent Telephone Company is planning to spend \$25,000 in the erection of a new plant opposite the post-office.

#### TENNESSEE

BRISTOL.—The board of trustees of Washington and Tusculum College will hold a meeting in the Presbyterian Church in Greeneville soon, at which time the proposition to take over the Hotel Carnegie property and open a branch of the school in Johnson City will be considered.

EAST KNOXVILLE.—At the first meeting of the fiscal year of the City Council Alderman John E. McMillan will present an ordinance appropriating \$10,000 to build a primary school building in East Knoxville.

KNOXVILLE.—The trustees of the Eastern Hospital for Insane at Lyon's View are said to be discussing the advisability of erecting an additional building.

MEMPHIS.—The Speedway Land Company. Judge J. M. Dickinson, president, is planning to spend in the neighborhood of \$60,000 for improvements on the property and the building of a number of new houses.

NASHVILLE.—The Nashville Young Men's Christian Association will have a new home something similar to the one now being constructed by the local institution. In order to procure the funds for the erection of the new building a financial campaign will soon be inaugurated.

The Building Committee of the University of Nashville has received from its architect, Meyer J. Sturm, of Chicago, the completed plans and specifications for the university hospital, to be erected on the large square owned by the university and situated between Peabody and Franklin Streets and Second and Third Avenues, the former site of the old medical college. We understand that contracts are soon to be called for.

#### TEXAS

DENTON.—The School Board is said to have accepted the plans of Overton Parr, of McAlester, Okla., for the new central school building, costing approximately \$30,000, to be erected here.

FT. WORTH.—Having outgrown the present quarters, the question of building a \$15,000 church edifice and selling the present property is being considered by the board of elders and deacons of the Hemphill Street Presbyterian congregation.

SAN ANTONIO.—It has been announced that work will begin in a few days on the new edifice for the First Presbyterian Church, at the corner of Avenue D and Fourth Street. The structure will cost \$90,000. It will be built of limestone and the design is Gothic.

#### UTAH

SALT LAKE CITY.—The Board of Directors of the Western Association of the Adult Blind is said to be discussing the establishment of an institution where the afflicted may become self-supporting.

#### VIRGINIA

LYNCHBURG.—Thomas F. Ryan is arranging, it is reported, to erect an immense cow barn on his "Oak Ridge" estate during the coming season. The plans for the barn have been drawn, and it will be constructed entirely out of concrete. It is understood here that the structure will cost about \$60,000.

NORFOLK.—Plans have just been completed by Neff & Thompson, Architects, for a large building to be erected at Water and Fayette Streets for E. L. Simpson. The structure is to be five stories, with fifty feet front and one hundred feet of depth, and will be built at a cost of between \$30,000 and \$35,000. The building has been designed especially for use as a wholesale and storage house.

#### WASHINGTON

CHEHALIS.—According to current reports in the local press, several Chehalis business men are working on a plan to finance a theater building for Chehalis. It is proposed to erect a brick opera house, to cost not less than \$25,000.

TACOMA.—With the idea of improving the property in the near future, Parsons & Smith have purchased two lots on the lower side of St. Helens Avenue, near South Sixth Street. According to reports, a new apartment house or business block will be erected on the site in the near future.

The Judson Company has announced the closing of a deal for the purchase by the National Realty Company of the Kansas block, on the east side of Pacific Avenue, between Eleventh and Twelfth Streets. The property has been purchased by the National Realty Company, with a view to the erection of a sixteen-story steel, frame construction, absolutely fireproof office building.

The City Council recently reached an agreement with the Northern Pacific Railway Company, the outcome of which will be the immediate construction of a new \$500,000 passenger station in Tacoma for the use of the Northern Pacific and the Great Northern.

#### WEST VIRGINIA

TRIADPHILIA.—The question of issuing \$43,000 in bonds is being considered at this point, we understand, to be used in the erection of a new school building at Woodsdale.

#### MEXICO

CITY OF MEXICO.—Plans have been drawn for the construction of a \$4,000,000 hotel at Bucarelli Street and Paseo de la Reforma, which will be the largest and most costly hotel building in Mexico. The building will be constructed by a A. G. Pigeon. The hotel will cost \$4,000,000.

## CURRENT NEWS

### WHAT IT WOULD COST TO REBUILD THE PYRAMID OF GIZEH

In a paper read by Mr. E. S. Wheeler, at a recent meeting of the Society of Engineers, an interesting calculation was made as to what it would cost to-day to duplicate the Great Pyramid of Gizeh.

This structure, one of the wonders of the world, is founded on solid rock at a depth of about 120 feet below surface level, and rises to a height of 454 feet. Its base covers an area of almost fifteen acres.

Mr. Wheeler's scheme for the reproduction of this pyramid contemplates, first, the setting of a base of concrete. This would represent about 2,600,000 cubic yards of material, and would cost at least \$10,000,000. The estimate for the superstructure is about \$38,000,000, and it would contain 3,313,000 cubic yards of backing stone and 142,000 cubic yards of facing stone. Mr. Wheeler's estimate of labor is 24,000,000 days.

These figures are cited to show the great engineering skill of the Egyptians, and the fact that no task in construction appeared to be too large for a people whose extant monuments showed their patience and ability to overcome obstacles that would daunt even the modern engineer.

### VOLCANIC ASH AS A BUILDING MATERIAL.

Consul Scidmore, of Nagasaki, furnishes a pamphlet, which describes the use and importance of volcanic ash in combination with Portland cement, especially for construction work in salt water. The advantages claimed for this volcanic ash are that in combination with Portland cement it gives a greater tensile strength than cement mortar alone. It is also claimed that the mortar is denser than cement mortar, and does not permit the percolation of water, thus obviating the injurious action of sea water salts. This density gives it a superior quality for construction of water reservoirs and reinforced concrete for the protection of iron from oxidation. The Consul adds that should the correctness of the Japanese company's claims be proved by trial, it is highly probable that the enormous volcanic resources of the Philippines will provide for a new and profitable industry.—*Exchange*.

### THE RESTORATION OF THE OLD FORT AT TICONDEROGA ON LAKE CHAMPLAIN.

It is a fact worthy of mention that it is owing to the interest and initiative of an English-born architect that the old fort which crowns the hill at Ticonderoga on Lake Champlain will be restored.

This interesting landmark and important strategic point in the operations looking to the conquest of Canada, during the Revolutionary War, was, owing to neglect and also to the vandalism of a nearby railway company, fast disappearing. The State authorities had taken no action to check the ruin of the old buildings, and the railway company had removed many tons of stone to use for ballast, until Colonel Robert W. Townsend,

of New York, the father of Mrs. S. H. P. Pell, the owner of the property, decided to take the necessary steps to restore the old fort to as near as possible its original condition.

Mr. Alfred C. Bossom, an architect, induced Colonel Thompson to take up the work of restoration. Mr. Bossom has for a number of years been engaged in spare moments on a tentative plan for the restoration of the fort. He is an Englishman by birth and a graduate of the Royal Academy, and a member of the Royal Institute of Architects. His attention was first directed to the fort while on a visit to a friend in the neighborhood, and from the British point of view he became much interested in the history and traditions of Fort Ticonderoga.

A correspondent to the Burlington (Vt.) *Daily News*, states:

"Preservation as well as restoration is the aim of the rebuilding of Ticonderoga. All the old walls will be left intact and pointed up, while every patch of plaster which remains will be undisturbed. Most of the original stone is still on the place, although early in the last century it was the custom for citizens to organize sleighing parties and come down over the ice of Lake Champlain to gather material from the old walls for the building of their houses. Some of the blocks have been built into fences, from which they will find their way again to their pristine use. The entire front, including bastions and outer walls, was 520 feet across. The buildings on the inside of the fortifications were in the form of three sides of a square, while a bomb-proof completed the figure.

"The restoration will be made in accordance with documents of which the British and French Governments have given copies. It is likely that request will be made to France for some cannon of the period. The museum will be filled with Mr. Pell's own collection of Ticonderoga relics and any other mementoes which may be donated for the purpose, and it will on certain days be open to the public.

### SOCIETY OF BEAUX-ARTS ARCHITECTS' DINNER AND DANCE

The mid-winter dinner and dance of the Society of Beaux-Arts Architects will be held on the evening of Tuesday, February 9, at the Architectural League, Fine Arts Building. Members are requested to inform Mr. B. W. Morris, 345 Fifth Avenue, of their intention to be present.

### BOOK NOTES

SCOTTISH GARDENS. Being a representative collection of different types, old and new. By the Right Honorable Sir Herbert Maxwell; illustrated by Mary G. W. Wilson. Full cloth, 250 pages, 8 x 10, with 32 full-page illustrations in color. Price, \$6.00. New York: Longmans, Green & Co. London: Edward Arnold.

It is always a gratifying result in a book of this character when the author and the illustrator combine a



thorough knowledge of their subject with an appreciative sense of its picturesqueness.

Much has been written of the gardens of England and France and Italy, but it has remained for Sir Herbert Maxwell to take us on a most interesting and instructive saunter through these Scottish gardens, which, in their beauty, lose nothing in comparison with the more widely described gardens directly in the beaten track of the tourist.

This work is not alone an attractive one to the general reader, but the flower lover will find in its pages much of interest. While it describes the gardens, their history and that of their owners, it goes further, in that it includes an account of the various plants to be found in each, and in some measure describes their culture and why by reason of environment and care they have attained to their present perfection.

The well executed watercolor illustrations contribute in a large measure to the enjoyment of the work, and the volume is one that can be read with much satisfaction and profit.

## INDUSTRIAL

### INTERLOCKING RUBBER TILING.

Do you require a surface under foot where the noise of hurrying feet will be stilled? In the corridors of large buildings, or the floors of banks, or any place where the restlessness of business activity creates disturbing sounds. Do you want a floor surface that is noiseless? In the aisles and lobbies of churches, where the belated arrival seeking his seat will not disturb the congregation.

Or, do you want a non-slipping surface under foot when on some unstable platform, as, for instance, the decks of steamboats and steamships? And with these varied wants do you desire to include an artistic effect that, while insuring the enumerated requisites, provides a sanitant and durable surface?

If you do, the logical floor surface is rubber tiling.

All these features are splendidly illustrated in a catalogue de luxe issued by the Goodyear Tire & Rubber Co., of 1914 Broadway, New York, factory, Akron, Ohio, and with branches in all principal cities.

This catalogue is a triumph of the printer's and engraver's art. It is 8 x 11 inches in size and has 45 pages. Twenty of these show pictures in multi-chrome of the various styles and colors of tiles made by this company, together with views of office buildings, ships, churches and banks, whereon these tiles have been laid as flooring.

It is a splendid showing of the artistic possibilities of rubber tiling, and it can be used with confidence by architects in selecting patterns and colors, as the rendering, it is claimed, is exactly like the finished product.

### BOOK STACKS AND SHELVING

From the stately Congressional Library at Washington, and the monumental New York Public library, to the small library such as is to-day to be found in hundreds of American towns and villages, the Snead & Co. Iron Works, of Jersey City, N. J., in a recently issued

book, bound in full cloth, and containing 160 pages, size 9 x 12, present in many well executed halftones of exterior and interior views, what might be fittingly termed the history of library construction in this country.

This book has been prepared by the Snead Iron Works to direct attention to the very complete line of book stacks and shelving manufactured by them, and, as all of the various libraries illustrated have been of their equipment, the high character of their work must be conceded.

Aside from the Congressional Library, the New York Public Library probably contains the largest area of book stacks and shelving to be found in this country.

In this library there are sixty-five miles of shelves, with a capacity of 3,500,000 books. An idea of the area of this enormous stack room may be gained by the following dimensions: It is 297 feet long, 78 feet wide, and has seven floors, each 7 feet 6 inches high.

As the several collections of books which will find a permanent resting place in this vast stack room are probably of the greatest value of any public collection in America, the selection of the Snead Iron Works product would seem to indicate that it possessed every necessary feature of modern library equipment.

### APPLIED ORNAMENT

The standardization of sizes and forms used in modern buildings has made it possible to perfect many forms of applied ornament that can be readily supplied to meet any scheme of architectural treatment.

One has only to glance through the catalogues issued by the Frank A. Siefert Plastic Relief Co., of 2627 Dayton Street, St. Louis, Mo., to realize how high a degree of artistic excellence has been reached in the manufacture of the various ornaments in relief. We have received from this company two very attractive catalogues, one showing mouldings, panels, spandrels, pilasters and very many forms of relief for ceiling and wall decoration. The other shows capitals and brackets designed in all the various orders, and indicate rare artistic skill on the part of the modeler. The wide range of possibility of applied ornament can be readily seen by an inspection of these catalogues, which can be secured from the Frank A. Siefert Co. by architects and builders when asked for on office stationery.

### METAL BUILDING MATERIAL

In addition to the "Raydiant" sidewalk lights, mention of which has already been made in these columns, the Berger Mfg. Co., of Canton, O., with branch offices in New York, Chicago, St. Louis, and other large cities, are also manufacturers of an extensive line of metal building material, which has become so important a part of modern fireproof construction. This material is constructed for use in partitions, floors, roofs, sidewalk lights, and also for concrete reinforcement.

The adaptation of this product to varying forms of construction work is shown in a pamphlet entitled "Metal Building Materials," which the Berger Mfg. Co. will send on application.

# BUILDING NEWS

## CALIFORNIA

PASADENA.—According to reports, a modern three-story apartment house will be erected in the near future on the southwest corner of Twenty-second and Harrison Boulevard. The lot is 131 x 100, and was purchased by Dr. George W. Cauldwell, of Los Angeles. The deal was consummated through the Realty Bonds and Finance Company.

SAN FRANCISCO.—A large vacant lot at the southwest corner of Golden Gate Avenue and Devisadero Street has been sold through Landgrebe, MacNevin & Jones to Charles Loesch. Mr. Loesch will immediately build high-class flats on the property, it is said.

## FLORIDA

PENSACOLA.—A three-story apartment house is to be erected in the near future, it is reported, by L. S. Brown and associates, the site selected at the corner of Gregory and Spring Streets; estimated expenditure, about \$45,000.

## DELAWARE

DELAWARE CITY.—The War Department, it is said, has invited estimates for the erection of two groups of officers' quarters, to be erected on the Government reservation at Fort Dupont, near Delaware City.

## GEORGIA

MACON.—We understand that plans for the proposed apartment house that is to be erected on the corner of Walnut and Third Streets have been submitted to the directors of the Jones Home, and to the officers of Christ Church.

According to current reports Messrs. Etheridge, Foor & Co. have completed all their arrangements to spend the sum of \$100,000 on the remodelling of the Hotel Lauier.

## ILLINOIS

CHICAGO.—We understand that an apartment building, to cost \$75,000 and contain twenty-four apartments, will be built by Mrs. Bertha Cockburn, who has bought 104 x 180 feet at the southeast corner of Calumet Avenue and Fifty-third Street.

A. D. Hannah and his son, A. W. Hannah, have purchased the Inter Ocean's former location, at the northwest corner of Dearborn and Madison Streets. The purchasers are reported as planning to expend \$100,000 in remodeling the structure into a modern, well-appointed office building.

Three big apartment buildings, to contain eighty-four apartments and cost upward of \$300,000, exclusive of the cost of the land, are planned by Collins & Morris for Hyde Park as the result of recent purchases.

The erection in the downtown district of a \$500,000 hotel, to be conducted on the plan of the Mills hostelry in New York, is said by General Secretary L. Wilbur Messer, of the Y. M. C. A., to be one of the plans of the association as soon as the \$1,000,000 anniversary endowment fund has been fully subscribed.

## INDIANA

FORT WAYNE.—The school board of St. Paul's Lutheran congregation is planning a new school building, which they hope to begin building in the early summer months on the site of the old school building, now standing, at the corner of Barr and Madison Streets.

INDIANAPOLIS.—The Witherspoon United Presbyterian congregation has purchased the site of its proposed church building in North West Street, between Walnut and St. Clair Streets. The building committee hopes to begin work about May 1. Rev. D. F. White is pastor.

## KENTUCKY

LEXINGTON.—The Pythian Home at Lexington desires bids from contractors for the erection of a two-story, brick building, size 36 x 68 feet, located on the Harrodsburg Pike one mile from the city limits of Lexington. Plans and specifications will be ready by February 1. They can be obtained from Lanham Robinson, Architect, 413 Farmers' and Traders' Bank Building, Covington. Sealed proposals are to be sent to J. W.

Carter, No. 707 Trust Company Building, Lexington, not later than Feb. 15.

LOUISVILLE.—Hugh Nevin has acquired property at Second and Kentucky Streets, and, according to reports in the local press, will improve the site with a large apartment structure.

From the local press we understand that the congregation of the First Christian Church is considering the erection of a new church edifice.

Members of Louisville Aerie No. 332, Fraternal Order of Eagles, have voted unanimously in favor of a \$15,000 bond issue in order to erect a clubhouse or home for the local organization.

## LOUISIANA

LAFAYETTE.—Rev. Father Teurlings, Pastor of St. John's Catholic Church, is said to have plans under consideration for building a new church at some central point in Lafayette. The purpose is to erect a modern structure to cost approximately \$50,000.

RUSTON.—President Keeny, of the Louisiana Industrial Institute, has announced, it is stated, that arrangements have been made for erecting a boys' dormitory.

## MAINE

BELFAST.—A new building is to be erected by the City National Bank on the site of the old Alden D. Chase Building, on the corner of Main and Church Streets. The building, it is stated, has been designed by Miller & Mayo, architects, of Lewiston.

## MARYLAND

BALTIMORE.—For the erection of a modern school house the Board of School Commissioners, through the Mayor and City Council, has purchased a large tract of land extending from Carroll to Windermere Avenue. Contracts for the proposed structure will shortly be let.

## MASSACHUSETTS

BOSTON.—Three brick blocks will be erected in the South End on lots numbered 424 to 430 Harrison Avenue, for Abraham Blinder, it is said, from plans by F. A. Norcross.

We understand that plans for an apartment block, to be erected in Hemenway Street, Back Bay, at a cost of \$75,000, are being prepared by Architect F. A. Norcross. The building will be 71 x 81 feet, four stories high, and will be erected for Samuel Altman, of Roxbury.

LYNN.—L. D. Robbins, the senior member of Robbins Bros., has bought land at No. 156 Broad Street, where, it is said, he will erect a modern fireproof garage, which will cover practically the entire lot.

Prudent Lebeau and O. A. Brunelle are said to be interested in an enterprise to erect a theatre building on the southwest corner of Beetle Street and Acushnet Avenue. The lot has a frontage of 65 feet on Acushnet Avenue and is 125 feet deep.

According to reports Manuel L. Sylvia, a hardware dealer, and George F. Sylvia, proprietor of the Idle Hour, have combined partnership to erect a 110 x 40-foot theatre building with a seating capacity of 700, on the site at the corner of Morton Court and South Water Street. Plans have been drawn, we understand, calling for an expenditure of between \$20,000 and \$25,000.

PITTSFIELD.—The trustees of the Agricultural National Bank are planning to erect a new structure on North Street by the first of March. The bank expects to begin building a new \$50,000 office building, the plans for which have just been completed by Architect Vance.

## MICHIGAN

BAY CITY.—The Bay City Market Co. stockholders are reported to be discussing plans for the erection of the proposed market, and incidentally provided the greater portion of the ways and means required to push the work outlined to completion.

DETROIT.—The members of the Woodward Avenue Presbyterian Church are interested in a project to build a church edi-

face of modern ideas, to cost \$80,000. The new building will be located at Woodward and Grummond Avenues.

Architects Stratton & Baldwin are said to have prepared tentative plans for the proposed new building for the Harper Hospital. An expenditure of \$500,000 is contemplated.

### MINNESOTA

DULUTH.—The preliminary sketch for the new building at the northwest corner of Second Avenue West, and Superior Street has been approved by the eastern owner of the property, and Architect W. A. Hunt, we understand, has been notified to go ahead with the detailed plans.

VIRGINIA.—Virginia's municipal building is to be remodeled, we understand, and when this is done the city will have a metropolitan city hall. Architects Radcliffe and Price, of Duluth, are making drawings of the proposed improvement.

### MISSISSIPPI

HATTIESBURG.—Plans are now being drawn, it is reported, for a three-story brick hotel to be erected at the corner of Newman and Agnes Streets, to be built by H. C. Greer, proprietor of the proposed hotel.

LAUREL.—Charles E. Heald, president of the DeSoto Naval Stores Company, is said to have full plans for the big factory which his company will erect here in the place of that which was burned down a few months ago. Work will be taken up at once.

### MISSOURI

KANSAS CITY.—The Kansas City Stock Yards Company, Colonel Charles F. Morse, president, is said to be taking steps toward the erection of a new building, to cost approximately \$450,000. Work will probably be started in March.

Plans are being drawn for a four-story hotel building to be erected at the southeast corner of Sixteenth and Genesee Streets. The building will have outside dimensions 125 x 125 feet, and will be built of vitrified brick. It is to be built by J. H. White and Benjamin J. Dreyfoss. Jackson & McIlvain, in the Dwight Building, are the architects.

ST. LOUIS.—The congregation of the Grand Avenue Southern Methodist Church, at the corner of Grand Avenue and Utah Street, has taken steps toward the building of a church edifice on the southeast corner, and is to cost \$25,000. It will be of brick, built in two stories. Rev. Dr. J. W. Worsnop is the pastor.

It is proposed by the Southern Methodist Church Extension Board, if possible, to make the new Kingdom House a building to cost \$70,000. A complete institutional plant is to be provided, which will be located at the corner of Eighth and Hickory Streets.

### MONTANA

GREAT FALLS.—The Great Falls School Board has issued a call for architect's plans to be submitted on or before Feb. 17, for two school buildings to be erected in the city this year. One to contain six rooms and to cost not to exceed \$24,000, and the other to contain ten rooms and to cost not to exceed \$45,000, both with heating plants to be located in buildings separate from the main structure.

### NEBRASKA

OMAHA.—F. J. Kennard, who has bought the lots at Fifteenth and Davenport Streets, will, it is stated, build a new home for the wholesale glass and paint house of which he is the head. The new building will be of concrete and steel and will cost about \$40,000.

William A. Paxton will build an apartment house on Farnam Street, from Twenty-fifth Avenue to Twenty-sixth Street, which will cost when completed \$350,000. Plans, it is said, for this building have been drawn by John Latenser, Architect. Contractors will be asked for bids within a short time.

According to reports the Board of County Commissioners for the County of Douglas will receive bids for the construction of a court house for Douglas County, according to the plans and specifications on file in the office of D. M. Haverly, County Clerk, until March 1, 1909. Copies of the plans and specifications can also be obtained from the Architect, John Latenser, 632 Bee Building, Omaha.

### NEW HAMPSHIRE

CHESTER.—Sealed proposals will be received for building a town hall for the town of Chester, until February 8, 1909. Plans and specifications can be obtained by applying to the architect, Geo. G. Adams, Lawrence, Mass.

MANCHESTER.—The five Masonic bodies of Manchester have chosen a committee of ten, two from each, who will form a corporation to build a handsome Masonic home here. A bill to incorporate the committee, with \$200,000 capital, and with a privilege of issuing \$200,000 additional in bonds, has been introduced in the Legislature.

### NEW JERSEY

HOBOKEN.—Martin Daab, of Manhattan, has plans under way to improve his property in Hoboken, facing the Delaware, Lackawanna and Western Hoboken ferry terminal and in the immediate vicinity of the terminal on the Jersey side of the Hudson tunnels. The improvement will either take the form of a six-story hotel or an office building of the same height. Preliminary plans are said to have been prepared by Kenneth M. Muchison, Architect, of Manhattan. Estimated expenditure, \$200,000.

JERSEY CITY.—The New Jersey Riparian Commission has granted 100 feet on the Hackensack River at the foot of Broadway, Jersey City, to Vice-President Thomas J. Maloney, of the American Tobacco Company. The company intends to erect a plant at a cost of \$2,000,000 on this site.

NEWARK.—William E. Lehman, architect, has drawn the plans, it is said, of the four-story brick dwelling Herman C. Schneider will erect at 60 and 62 North Ninth Street. It will measure 62 x 80 feet. The estimated cost is \$27,000.

It is reported that at a joint meeting of the directors and trustees of the Young Men's Christian Association the plot of ground on Beechwood Road and Springfield Avenue was agreed upon as a site for the proposed new association building.

NEW BRUNSWICK.—The congregation of St. James's M. E. Church will build a new church on a new site. A building committee, consisting of Dr. Harvey Tredell, Alexander W. Pettit, Thaddeus Holman, W. H. T. Reeves and William Mailler, has been appointed to consider plans for a new church.

### NEW YORK

BUFFALO.—Plans have been accepted by the trustees of the First Church of Christ, Scientist, of this city, it is said, for a \$300,000 church, to be built on Chapin Parkway, at Potomac Avenue.

COLLEGE POINT, S. I.—The congregation of St. Fidelis' Catholic Church has made arrangements for the erection of a \$35,000 parochial school building on the site of the present parochial school, High and Fifteenth Streets. George Duer is chairman in charge of the Building Committee.

NEWBURGH.—The plans for the construction of the West Shore station are now practically completed. The architects expect to have the plans in the hands of builders by the 15th of February. Further information can be obtained from the officers of the Business Men's Association, it is said.

NEW YORK.—W. R. H. Martin has acquired the northeast corner at Sixth Avenue and Thirty-first Street, and will extend his building over the entire Thirty-first Street block front, it is said. It will represent an investment far over \$1,000,000.

J. M. Lowden has bought Nos. 143 and 145 West Fifteenth Street, 40x103, and will, according to the daily press, erect a seven-story warehouse from plans by C. Wellesley Smith, on the site.

Elks of the Bronx are to foregather in a club house of their own, which is to be erected at the Concourse and Burnside Avenue. The structure will have three stories and a substory, exclusive of a roof garden and pergola. It is designed by James Riely Gordon, Architect, at No. 402 Fifth Avenue.

A. W. & D. B. Lawrence, according to the daily press, will in the future begin the erection of six suburban Studio apartments. The buildings will represent an outlay of about \$500,000, exclusive of the property, and will be grouped in the vicinity of Bronxville.

In the residential district of Fifth Avenue Edwin Gould has purchased the south corner of Seventy-fifth Street for improvement, it is said.



Max Marx sold to the Pinehurst Realty Company the plot, 205 x 99, on the north side of 145th Street, east of Eighth Avenue. According to current reports the site is to be improved with four six-story flats, with stores.

According to reports, L. N. Clark has sold for Millard G. Fridberg two lots, 50 x 100, on the east side of Marble Hill Avenue, for improvement with an apartment house.

I. Randolph Jacobs & Co. have sold the plot, 78 x 100, on Riverside Drive, north of 116th Street. According to reports, the buyer will erect an eight-story apartment house on the site.

Salomon & Greenbaum have sold to the Castleton Construction Company the plot, 100 x 100, at the northeast corner of Broadway and 162d Street. The buyers of this property will, we understand, build a six-story elevator apartment house on the site.

According to the daily press, the plot, 120 x 70, on the west side of Claremont Avenue, north of 116th Street, was bought by the Michael E. Paterno Realty Company for improvement with a ten-story apartment house.

Henry Corn has had plans drawn for an eighteen-story offices and lofts building, to be erected on the southwest corner of Fifth Avenue and Seventeenth Street. It is to be known as the Mercantile Exchange, and will be of the Renaissance type. The building is to cost \$750,000, according to estimate of Maynicke & Franke, the architects.

A. L. Mordecai & Son have sold the plot, 108 x 90, on the south side of 111th Street, west of Amsterdam Avenue, to a builder who will, it is stated, erect a six-story elevator apartment house.

James H. Cruikshank has bought, through the McVicar-Gaillard Realty Company, a plot, 30 x 175, containing 5,300 square feet, running through to 32 Lighthouse Street. Mr. Cruikshank intends to improve this plot with a modern mercantile building.

It is said that the Schlegel Investing Company will build twelve-story manufacturing lofts, 194 x 84, on the southwest corner of Second Avenue and Twenty-second Street from designs by Charles F. Hoppe, architect. He estimates the cost at \$450,000. The structure will be of brick, trimmed with granite and bluestone.

From reports in the daily press we learn that Robert J. Mahoney will build a ten-story warehouse, 100 x 100, on the north side of Ninety-sixth Street, east of Riverside Drive.

Architect Henry Ives Cobb is said to have been commissioned to prepare plans for a thirty-story skyscraper to be erected at Liberty and Nassau Streets on the site of the Bryant Building.

ROCHESTER.—Four hundred thousand dollars has been donated to the City Hospital at this place, to be used for extensive improvements. Architects Gordon and Mabbett are said to have been commissioned to prepare the plans.

SYRACUSE.—Architect Merritt C. Conway has been employed by the Syracuse Turn Verein to prepare plans for the reconstruction of Turn Hall in North Salina Street, the plans to show what can be done at a cost not exceeding \$30,000.

Commissioner of Elections Seth D. Baker is said to have had plans drawn for a large modern house which he will erect at No. 801 Walnut Avenue, corner of East Adams Street. Russell & King are the architects.

## OHIO

CLEVELAND.—The Higbee Company is said to have leased property at East Fourteenth Street and Euclid Avenue for the purpose of erecting a business structure on the site. Abraham Garfield, architect, is said to have been commissioned to prepare plans.

Members of the Cleveland Athletic Club are said to be taking steps toward the erection of a club house to be erected at a probable expenditure of \$250,000. Property on Chestnut Street is being considered as a possible site.

It is said that a two-story fireproof garage will be erected on the south side of the avenue, facing East Sixty-sixth Street, formerly Dunham Avenue, for the Babcock Electric Co., of Buffalo, N. Y., at a cost of \$40,000.

CINCINNATI.—We learn from current reports that steps are being taken at this point to provide for a new jail structure to cost \$600,000.

COLUMBUS.—The members of the special committee of the

Board of Education have announced that they have decided to erect the new open air school at Neil Avenue and Hudson Street, on a site owned by the Board. This property is in the extreme north side. No time will be lost now by the school board architect in drawing plans.

Howard, Inscho & Merriam, Architects, are said to be preparing plans for an addition to the Capital Tavern, next to the Colonial Theatre on West Broad Street. It will be 30 x 60 feet. The contract will be let soon.

TOLEDO.—Col. S. C. Reynolds, trustee for the Mars Nearing estate, has announced, it is said, that the building occupied by the J. L. Hudson and Brown, Eager & Hull companies would be rebuilt at once, and plans are now being prepared for a new structure.

TULSA.—Burt Centers has had plans made for the erection of a three-story brick hotel to be erected on North Main Street, along the Frisco right of way. It is said that Moore & Hugenins are the architects.

## OREGON

PORTLAND.—According to reports in the Portland press, tentative plans have been initiated by Al Kader Temple, Ancient Arabic Order Nobles of the Mystic Shrine, looking toward the erection of a temple fashioned after the style of an Egyptian mosque, and to cost anywhere from \$150,000 to \$200,000, and perhaps more.

## PENNSYLVANIA

FRANKFORD.—A fine \$40,000 church is to be built in Frankford Avenue, above Harrison Street, by the North Baptist congregation, of Frankford. The plans are being prepared by J. Howard Murphy, of Philadelphia.

PHILADELPHIA.—We understand that Architect Frank R. Stuckert has prepared plans for a six-story store building, 19 x 127 feet, at No. 34 North Eleventh Street, for Harry C. Kahn. The new building will cost \$35,000.

Broker P. F. Kernan has sold to J. J. and E. J. Garty the property at the northeast corner of Twentieth and Locust Streets, lot 18 x 82 feet. The purchasers will, according to reports, erect a residence on the site.

The Thirty-third Street Boulevard, overlooking Fairmount Park, has been selected by John Stafford as the site for a group of flat houses, which he will erect at a cost of \$250,000. The plans, which have been completed by Architects Sauer and Hahn, provide for four separate buildings. Work will be started in the spring.

PITTSBURG.—Samuel Jamieson, member of the Central Board of Education, is the purchaser of the McCaslin frontage of 80 feet on Darlington Road, near Murray Avenue, Squirrel Hill. He is having plans made, it is said, for a residence to be erected on the lot.

Architects Vrydaugh & Wolfe are preparing plans for a residence to be erected for J. M. Russell, cashier of the Bank of Pittsburg. This residence will be a three-story Italian Renaissance type, constructed of brick and terra cotta, and will be erected between Fifth Avenue and Forbes Street.

It is said that C. M. Bartberger & Son have plans completed of a brick and stone residence to be erected on Atlantic Avenue, Shadyside, for Harry H. Heeren.

According to reports, R. M. Trimble is at work on plans of a \$20,000 summer residence for W. J. Patterson. It will be built near Harmarville.

Plans of a \$25,000 residence to be built at Irwin and Murray Avenues, Squirrel Hill, for D. F. Schafer, are being drawn by Architects Dean & Stophlet, it is reported.

PORTAGE.—The incorporators of the Emilie D. Martin Hospital are said to be taking active steps toward the erection of the proposed structure. As soon as the Board of Trustees decides on the plans, bids will be called for and a contract let. It is expected that by July 30th or August 1st the hospital will be ready to receive patients. The building will be built of rough brick and stucco, with steel beams for second floor and the ceilings of the wings to be fireproof plaster board.

WAYNE.—Architect David Knickerbacker Boyd, of Philadelphia, is preparing plans for a school to be built in Wayne which will be known as the Radnor High School. It will be two stories and a basement high.

**WILKINSBURG.**—Steps have been taken by the congregation of the Second United Presbyterian Church of Wilkinsburg, it is reported, toward the erection of a new building. Committees have been appointed to procure plans.

### RHODE ISLAND

**PAWTUCKET.**—The members of the To Kalon Club, whose home was burned out recently are said to be considering plans for the erection of a new and better home.

**PROVIDENCE.**—The committee on city property has decided, according to reports in the local press, to erect a 10-room primary school on Jenkins Street.

### TENNESSEE

**JACKSON.**—The congregation of the First Baptist Church is said to be considering the erection of a new edifice, to cost in the neighborhood of \$40,000.

**MADISONVILLE.**—Plans have been prepared for the Monroe County Jail and residence at Madisonville. The plans were made by the Pauley Jail Building Company, of St. Louis, Mo. The jail is to be fire proof and the residence to be ordinarily constructed. The bids will be opened Feb. 11.

**MEMPHIS.**—According to reports in the local press the Business Men's Club is planning extensive improvements to its present structure.

**NASHVILLE.**—From reports in the local press we understand that an effort is on foot to secure a club home for the women's clubs of Nashville. Mrs. Irby Bennett is interested.

**SWEETWATER.**—Chas. A. Hayes, architect, of Knoxville, has been awarded the work to draw the plans for the Tennessee Military Institute building at Sweetwater. The building will be 400 front, running back 300 feet, with drill court in the rear. It will be of brick, trimmed in marble, and is estimated to cost \$40,000.

### TEXAS

**CORSICANA.**—The house and senate committees appointed to visit the State Orphans' Home for the purpose of inspecting the needs of the institution are said to have recommended improvements at the home to cost something in the neighborhood of \$50,000.

**FORT WORTH.**—A deal has just been consummated by which Charles Nash and A. E. Want have acquired ownership of three-fourths of a block on Seventh and Jones Streets. It is said that Messrs. Nash and Want will erect a six-story building on the property.

We understand from current reports that Tempel & Modlin have closed a deal for New York parties for property on Throckmorton Street, to be used as a site for a contemplated Belasco Theater Building.

**GALVESTON.**—It is said that plans have now been completed and that shortly bids would be advertised for the erection on the Galveston Boulevard, near the Surf Bathing Company's property, of a hotel which will cost \$40,000. Mr. Marion Douglas is one of the prime movers in this enterprise.

**KINGSVILLE.**—We learn from reports in the local press that Kingsville will soon commence the erection of a \$20,000 public school building, which will be ready for occupancy the next term of school in September.

### UTAH

**SALT LAKE CITY.**—Salt Lake County is to have a new jail of the most modern type and equipment. The County Commissioners are now preparing to take the matter up. The county already owns a site on Second East, directly opposite the city and county building; estimated outlay, \$100,000.

### VIRGINIA

**NORFOLK.**—A church, to cost between \$10,000 and \$15,000, is what the congregation of the South Norfolk Baptist Church has under consideration erecting on its present site, and a committee composed of nine members has been selected to draw up the plans. Rev. Q. C. Davis is pastor.

Within the next few weeks the receivers of the Norfolk and Southern Railway will award the contract for the erection of an up-to-date office building, five stories, with pressed brick front, and at a cost of \$100,000. All the general offices of the company are to be located in this building.

**SUFFOLK.**—The Norfolk & Western Railway Company, of

Norfolk, is said to have under consideration plans for a new passenger station to be located at this point.

### WASHINGTON

**ABERDEEN.**—The Odd Fellows have purchased a lot on Market and K Streets, for which they paid \$6,000. It is proposed to erect a temple of Tenino stone on the site during the present year.

**NORTH YAKIMA.**—Two lots at Yakima and Second Avenues have been purchased by the Yakima Land Company. The purchasers have announced that they will begin immediately the erection of a four-story hotel building. The hotel is to be modern in every respect, we learn from current reports.

**OLYMPIA.**—The establishment of a home for the aged, blind and infirm, to cost \$200,000, is the plan of Representative T. J. Bell, of Pierce County, who has introduced a bill in the House to that effect.

**SEATTLE.**—Architects Graham and Meyers are said to have been commissioned to prepare plans for an addition to the building south of the Bon Marché. This property was recently acquired by the owners of the Bon Marché.

James A. Murray, through J. P. Gleason, has leased to E. V. Adams and J. D. Thagard the southwest double corner of Third Avenue and Union Street, the conditions of the lease requiring the erection of an eight-story office building.

It is said in the local press that W. D. Van Siclen, architect, will erect for himself in the near future an apartment house on Eighth Avenue, near University Street. The building will be six stories in height, and will cost \$75,000.

The Dominican Fathers, through Corinne Simpson, have just purchased property on Ninth Avenue Northeast, and East Fifty-second Street. According to current reports, work will be commenced at once, we understand, on a handsome church. A rectory, boys' school and monastery will be added later.

James Stephen, architect for the school board, is said to be preparing plans for a twelve or sixteen-room building to be situated on the Colman Tract, Atlantic Street, corner Twenty-third Avenue. The building will be of brick, with stone or terra-cotta trimmings.

**TACOMA.**—If the plans of the Peniel Mission culminate successfully, a lodging house for the homeless wanderers will be established in Tacoma, we understand.

Frank Vogel has purchased property between Fifteenth and Seventeenth Streets, and, according to the local press, proposes to erect a six-story building on the property within a year.

It is said that a 16-story steel frame office structure, plans for which are being drawn by Architects Heath & Twichell, and also a 14-story steel frame hotel building, plans for which are being drawn by the same firm, are contemplated for Tacoma. These will be structures fitted with up-to-date equipment.

### WEST VIRGINIA

**WHEELING.**—Sealed Proposals will be received at the office of the Supervising Architect, Washington, D. C., until the 16th day of February, 1909, for alterations to the Twelfth Street entrance at the U. S. Post Office, Court House and Custom House building at Wheeling, in accordance with the drawings and specification, copies of which may be had at this office, or at the office of the Custodian, at Wheeling, West Virginia. James Knox Taylor, Supervising Architect.

We understand that active steps are being taken to raise funds to be used toward the erection of a brick gymnasium building, and that property on Charles Street between Eighth and Ninth Streets is being considered as the site for the proposed structure.

### WISCONSIN

**GREEN BAY.**—A lot and a half of the property south of the St. Willebrord's Church on South Adams Street has been purchased by the St. Willebrord's congregation. The plans for the new proposed St. Willebrord's school, which it is expected will be started early in the spring, are said to be now nearly completed by the architects, Foeller & Schober.

Frederic G. Hall, proprietor of the Beaumont Hotel, is said to be interested in a scheme to erect a new hotel structure at this place.

**RACINE.**—Architects Chandler and Park are said to be preparing plans for the proposed Royal Arcanum club house, to be erected here at an estimated expenditure of \$40,000.

## CURRENT NEWS

### RESOLUTIONS BY SOCIETY OF COLUMBIA UNIVERSITY ARCHITECTS

The following resolution was passed at the January meeting of the Society of Columbia University Architects.

Whereas we are informed that Congress is considering a site in the vicinity of the Union Railroad Station, Washington, D. C., for the proposed Lincoln memorial.

And, whereas, we consider this site unsuitable and undesirable for said memorial,

Therefore, be it resolved, that we recommend and urge Congress to adopt the site provided by the Park Commission's plan for the development of the City of Washington for the Lincoln Memorial.

ALEX. McM. WELCH,

ALEX. RICE McKIM,

Committee.

### EXHIBITION OF PENNSYLVANIA ACADEMY OF THE FINE ARTS

The Pennsylvania Academy of the Fine Arts opened, January 31, with a private view of its 104th Annual Exhibition of oil paintings and sculpture. This exhibition is the largest American show of the year and the standard of the Pennsylvania Academy exhibitions is the highest in the country. The leading painters and sculptors of the country are well represented, but an especial feature of the present exhibition is the number of young artists whose arrival is now marked. It is also interesting to note that in the present exhibition there are seventy-six works from men who have never before exhibited at the Pennsylvania Academy.

The broad policy of the institution has proven a stimulus and encouragement for many years past to the comparatively unknown artist. The fruit of this policy is now in evidence, for the current exhibition is the best show of American paintings and sculpture which has been held by the Academy.

The Academy announces the following prize awards:

The Temple Gold Medal to Frederick P. Vinton for his portrait of Carroll D. Wright, president, Clark College.

The Walter Lippincott Prize for the best figure picture in the exhibition to Thomas P. Anshutz for his canvas entitled "The Tanagra."

The Jennie Sesnan Gold Medal for the best landscape in the exhibition to Theodore Wendel for his canvas entitled "Winter at Ipswich."

The Carol H. Beck Memorial Gold Medal, now awarded for the first time for the best portrait in the exhibition to John S. Sargent for his portrait of Miss Mathilde Townsend of Washington.

The exhibition in all comprises 447 pictures and 180 pieces of sculpture.

### PARIS PRIZE, SOCIETY OF BEAUX-ARTS ARCHITECTS

The competitions for the sixth Paris Prize Scholarship under the auspices of the Society of Beaux-Arts Architects are made possible through the generosity

of Mr. Lloyd Warren, the former president of the society. The first competition will be held on Saturday, March 13, of which further notice will be given.

### SAN FRANCISCO CHAPTER, A. I. A.

The San Francisco Chapter American Institute of Architects held its regular quarterly meeting in the Green room of the Hotel St. Francis on Thursday evening, January 21.

At the completion of the business session Mr. C. R. Ashbee, architect, of London and a leader of the Arts and Crafts movement in England, favored the Chapter with an interesting talk on the Arts and Crafts movement in England and the United States.

Mr. Wm. C. Hays, the Chapter's delegate to the American Institute of Architects' Annual Convention at Washington, D. C., presented his report of the proceedings of the convention.

### BOOK NOTES

LETTERING AND WRITING. A series of alphabets and their decorative treatment, with examples and notes illustrative of construction, arrangement, spacing and adaptation of letters to material. By Percy J. Smith. 15 plates, 8½ x 13½, printed on stout board, in portfolio. New York: Charles Scribner's Sons. London: B. T. Batsford, 94 High Holborn. Price, \$1.50.

The architectural draughtsman will find this a helpful work in mastering the higher and more artistic side of lettering. A true appreciation of the educational and artistic value will be gained by reference to the examples and clearly explained origin and construction of the various forms shown.

In addition to the plates explanatory of the Roman alphabet, its evolution and modernizing, there are plates on borders and devices that contain many good examples of much practical value.

TABLES FOR CALCULATING SIZES OF STEAM PIPES FOR LOW PRESSURE HEATING. By Isaac Chaemovitsch, M. E. Chicago: *Domestic Engineering*, 49 North Jefferson Street. 48 pages, full cloth; size, 4½ x 7 inches. Price, \$2.00.

In the installation of heating plants the engineer will naturally endeavor to combine economy of installation with economy of operation.

An error in the calculation of the sizes of pipes in the heating plant leads to many vexatious problems to remedy defects, and it is with a view to obviating these errors and to provide a ready and accurate solution of heating problems that these tables have been compiled. They furnish a method of determining required pipe sizes without the necessity of laborious calculation, and this alone is sufficient to insure their value to the heating engineer. Its compact size brings it within the range of pocket editions, and the little volume should be a useful and helpful guide.



## PERSONAL

Messrs. Shand & Jackson, Conroy Building, San Antonio, Texas, advise us that they desire to receive trade catalogues and samples.

George W. Graves, architect, desires to announce that since January 1, 1909, his office has been located at suite 55-56 Rowland Building, 179 Shelby street, Detroit, Mich.

## INDUSTRIAL

### "SOME TEST-Y REMARKS"

Under the above title, the United States Gypsum Co., of New York, with branch offices in Cleveland,\* Chicago, San Francisco and Minneapolis, present some interesting facts as to Sackett plaster board manufactured by them.

This pamphlet is really the description of a series of tests made to demonstrate the fire retarding and sound-proof qualities of this plaster board.

The United States Gypsum Company will be pleased to furnish additional information, specifications and quotations on request.

In addition to the plaster board mentioned above, this company are large manufacturers of hard wall plasters. This line is described in a small pamphlet called the "red book," which contains many tables of wall and ceiling dimensions that will be found valuable for ready reference.

### PURIFYING AND MODIFYING AIR

In this day and age, ventilating apparatus that does not purify the air and bring it to the proper humidity, is without value.

There are many devices on the market for giving the desired results, among them the Eclipse Air Washer, manufactured by The Donaldson Co., 7333 Wentworth avenue, Chicago, Ill. In a booklet issued by this company they point out some of the advantages claimed for their device. No special housing for spray chamber is required, as deflectors are attached to the top and sides. The perforated inclined trays break up both the air and water so that they come into immediate contact. All dirt is removed and no excess water is used, thus insuring the proper amount of moisture in the air. This can also be regulated by the temperature at which the spray water is supplied. A water pressure of only 5 pounds is necessary on the spray main.

### STEAM TURBINES AND HORIZONTAL CENTRIFUGAL PUMPS

Bulletin Series T. No. 9, treating of horizontal centrifugal pumps, and Leaflet No. 10, on steam turbines for direct-connected and belted service, issued by the D'Olier Engineering Co., of Philadelphia, New York and Pittsburg, are interesting illustrated pamphlets, showing the latest improved designs in these special lines of machinery. These pamphlets may be had on application.

## HEATING AND VENTILATING

Catalogue No. 197, Part I, issued by the Buffalo Forge Co., of Buffalo, N. Y., is a pamphlet of 150 pages, 6 x 9 inches, and is a veritable text-book on the subjects treated.

While it is, of course, intended to direct attention to the high class product of this company, this subject is introduced in such a way as to at no time lessen the value of the facts that are so concisely set down and lucidly explained.

Architects, engineers and builders will doubtless find that a perusal of this pamphlet will repay them for the time spent. It may be had for the asking.

### SASH OPERATING APPARATUS

The ventilation of large buildings becomes a matter of much inconvenience unless it can be easily and centrally controlled. The careless employee who leaves windows and ventilators open at the close of working hours has caused much damage from storm and unusual changes of temperature.

A sash operating apparatus that will easily and positively regulate a group of ventilating windows has become a necessary part of the equipment of all large buildings, and to meet this requirement the Lord & Burnham Co., of Irvington-on-the-Hudson, N. Y., have devoted many years to a solution of this problem. How successfully they have met the demands of modern construction can be learned from Catalogue No. 6, recently issued by them, and which can be had on request.

### EXPANSION PLINTH BLOCKS

The American Radiator Co., of Chicago, Ill., with branch offices in all leading cities, have perfected and put on the market an expansion plinth block, designed for use in buildings to overcome trouble due to expansion and contraction of radiator riser pipes, and to make a perfect finish where pipes pass through baseboards. This ingenious appliance is fully illustrated and described in a pamphlet issued by the American Radiator Co., and may be had at any of their offices upon request.

## CATALOGUES RECEIVED

E. J. JOHNSON & Co., 38 Park Row, New York.

An illustrated booklet, describing roofing slates, which they claim in color and thickness entitle them to be called "out of the ordinary."

THE MORGAN Co., Oshkosh, Wis.

An illustrated catalogue of forty pages, entitled "The door beautiful," which describes new and decorative styles of doors made by this company.

STAPLES VALVE Co., Newburgh, N. Y. New York office, 34 W. Thirty-third Street.

Illustrates and describes the "Unique Water Closet" made by this company. The many advantages claimed for this improved form of closet are worth investigation. This catalogue may be had on application.

# BUILDING NEWS

## ALABAMA

**HUNTSVILLE.**—Construction of the memorial building and headquarters of the National Primitive Baptist Association will, it is said, begin in this city on the 1st of April. Elder Elias Patton, of Huntsville, is treasurer. The proposed building will cost something over \$12,000.

## ARKANSAS

**EL DORADO.**—A company has been organized in this city for the purpose of establishing a wagon factory at this place. The company will incorporate for \$75,000. The officers are: F. L. Agee, president, and George S. Miles, first vice-president.

**HOT SPRINGS.**—The local lodge of the Improved Order of Red Men has purchased the site of the Burlington Hotel, which is to be rebuilt and made a national sanitarium for the members of the order in America. The property is situated on Park Avenue.

**LITTLE ROCK.**—The Arkansas Farmers' Union Cotton Company and warehouse men of Arkansas in session here adopted resolutions to incorporate a million dollar warehouse to control the cotton of the State and to co-operate with similar concerns in nine other cotton-raising States of the South.

## CALIFORNIA

**SACRAMENTO.**—According to the local press, a bill appropriating \$125,000 for a trade school to be erected upon a site to be selected by a commission appointed by the Governor was voted for passage by the Senate Committee on Finance.

**SAN FRANCISCO.**—The plans for the building which the Mechanics' Institute will erect on its property on the south side of Post Street, between Kearny and Montgomery, have been completed by Albert Pissis, architect, and adopted by the board of directors, it is said.

According to reports in the local press plans for the new Bohemian Club building will soon be completed. Once the plans are accepted and formally approved, little time will be lost in beginning construction of the magnificent club house at the northeast corner of Post and Taylor Streets. James McNab is chairman of the Building Committee.

It is said that C. O. Bocks has plans for an apartment house which he will build at the northeast corner of Pine and Powell Streets. The lot has an area of 50 x 68.

The property at the northeast corner of Eddy and Mason Streets has been sold to Mr. Blanco, the restaurant man. It is understood that a building of at least five or six stories will be erected upon the lot in the very near future.

We understand that plans have been prepared for Barker, Knickerbocker & Bostwick, who propose to erect a five-story class C brick building on the west corner of Second and Howard Streets. The estimated cost of the building is \$75,000.

Final approval has been given by the Board of Health to the plans by Architect Tharp for the new City and County Hospital which is to be located on Potrero Avenue, between 22d and 23d Streets. The new hospital is to be known as "The San Francisco Hospital."

Designs and plans of the new building of the Native Sons of the Golden West in this city have been selected by the Hall Association. A competition in which several architects were entered has been held, and the plans of Righetti & Headman, with whom E. H. Hilderbrand is associated, were accepted and adopted by the association. The new building will be erected upon the site of the former hall building, on the east side of Mason Street, between Post and Geary Streets, the lot is 70 x 137 feet.

Plans by A. Pissis, architect, have been finished for the Nuttall Building, on the north side of Sutter Street, west of Grant Avenue, covering a lot 52 x 126 feet. The building will comprise a basement and six stories. There will be a steel frame for the building, and the front will be in terra cotta.

**SOUTH PASADENA.**—Steps were taken at a mass meeting of the East Side Improvement Association recently to secure a grammar school building for that section of South Pasadena lying east of Fair Oaks Avenue.

## COLORADO

**LAS ANIMAS.**—Fifty cottages will be built at the Naval Hospital at Fort Lyon, near Las Animas, operated by the Federal Government for the treatment of tuberculosis patients, it is said. The total cost of the buildings will be \$150,000.

## CONNECTICUT

**NEW HAVEN.**—At a meeting of the New Haven Lawn Club Association recently it is said it was decided to build a new club house, for which the New Haven Lawn Company recently decided to double its capital stock.

**WATERBURY.**—It is reported that Architect C. Jerome Bailey is drawing plans for a new tenement block to be erected on River Street for Antonio Pannone. It will be built of brick, and will be 34 x 72 feet.

At a meeting of the members of the Masonic fraternity of Waterbury recently it was voted to erect a Masonic Temple here at a cost of \$100,000. The site chosen is at the corner of West Main Street and Central Avenue.

**WILTON.**—Folsom Bros., of New York, have sold the Beulah Morgan country place, twelve acres, at Wilton, Fairfield County, to Henry Breen, who, it is reported, will make extensive improvements.

## DELAWARE

**WILMINGTON.**—Active steps are being taken at this point, according to reports in the local press, looking toward the erection of a new Market House.

## DISTRICT OF COLUMBIA

**WASHINGTON.**—Former Secretary of State Elihu Root, now Senator-elect from New York, has purchased a large building lot on Sixteenth Street, this city, on which he intends to erect for himself a home to cost \$350,000. It is said that Carrere & Hastings, of New York, will make the plans.

## FLORIDA

**MIAMI.**—Notice has been given that the City Council of the city of Miami will receive sealed bids for the construction of the proposed Miami city building, according to plans and specifications in hands of W. C. De Garmo, architect. Bids will be opened at the regular meeting of the Council, March 4, 1909.

**MONTICELLO.**—The Board of County Commissioners are said to have accepted the plans for a new \$40,000 courthouse to be erected this year. Work on the new structure will begin about April 1. Mr. Osford, of Bristow, Fla., is the architect.

## ILLINOIS

**CHICAGO.**—An Eastern syndicate, of which Henry C. Frick, the Pittsburg steel man, is said to be the head, is negotiating for ground here on which it is planned to erect what is expected to be the largest office building west of New York. The property said to be involved is the Chamber of Commerce site and some adjoining land.

Another skyscraper is also said to be in contemplation. The Leander McCormick estate has practically decided to build a twenty-story commercial building on the site of the Victoria Hotel.

**ELGIN.**—A. L. Metzel is said to be considering the erection of a house which will be built along colonial lines and will be three stories high. The plans will call for an expenditure of at least \$18,000.

Architect George E. Morris has just completed the plans for a handsome two and one-half story brick house for Emil Althen. The building will be built along the colonial lines and will be located in the center of a lot 132 x 132 feet, at 275 Vincent Street.

C. E. Chapel has recently purchased the vacant property at the northwest corner of Highland and Commonwealth Avenues, where he plans a brick house on the arts and crafts order, according to reports. He has not as yet given his plans into the hands of an architect.

**OTTAWA.**—John Hilliard has concluded negotiations for the

purchase of the piece of ground on Main Street. The size of the lot is 52 x 40. It is Mr. Hilliard's intention to erect a business block on his newly acquired property.

### INDIANA

**COLUMBUS.**—According to current reports, the United States Amusement Company has leased ground in this city, and will erect a new concrete theater to be opened to the public the first of June.

**COVINGTON.**—We understand that the City Council has issued a call for a special election to vote on a \$20,000 issue of bonds for the construction of a new public school building.

**INDIANAPOLIS.**—The C. B. Cones & Son Overall Manufactory, now in the Century Building, has outgrown its present quarters and arrangements are being made, it is reported, to build a large factory.

The Loyal Order of Moose has appointed a committee composed of Eugene F. Harris, Carl C. Hartman, John E. Spann, Malcomb G. Porter, Dr. Emil G. Winter and Harry M. Gentry for the purpose of taking the necessary steps in the direction of establishing a new club house.

It was reported at a recent meeting that sufficient funds had been pledged to assure the building of a new home for the Knights of Columbus, to cost approximately \$50,000. The committee was instructed to go ahead with the selection of a site and plans for proposed structure.

**MICHIGAN CITY.**—City Engineer H. M. Miles has prepared plans, it is stated, for the new building Mayor Miller will erect on the site of his former structure, which was destroyed by fire last December. The plans call for a modern structure to be located in Franklin Street. It will be a three-story brick.

**SOUTH BEND.**—Architects Freyermuth & Maurer have about completed plans, it is said, for a three-story building for S. F. Spohn, of Elkhart. The structure is to be used for office purposes and a garage. It will be three stories high with a front of 44 feet and a depth of 155 feet. It will be constructed of brick and reinforced concrete and will cost approximately \$35,000.

Steps are being taken for the proposed Odd Fellows Building to be located at Main and Washington Streets. We understand that as yet no plans have been started.

### IOWA

**DAVENPORT.**—The plans of the new First National Bank Building, which will be erected at southwest corner of Second and Main Streets, are being drawn. The architects are now preparing the working plans, having finished the drawings. It is expected that the actual work of tearing down the upper part of the old structure will begin shortly.

### KANSAS

**LEAVENWORTH.**—The Rev. E. H. Wark, the pastor of the Methodist church, is said to be interested in the erection of a new church and special efforts will be made this year to get one.

**SALINA.**—According to current reports Salina is to have a new Y. M. C. A. building. It is estimated that the building will cost from \$18,000 to \$20,000.

### KENTUCKY

**HICKMAN.**—Elm Lodge No. 3, Woodmen of the World, has purchased lots on Jackson Street and will erect, it is reported, a large business building in the near future. The building will cost about \$12,000.

**LEXINGTON.**—Plans for the new Leland Hotel to be erected on the site of the old Clarendon Hotel are said to be nearing completion. Messrs. Klair and Mooney are said to be interested in the enterprise. Frank M. Andrews, of New York, is the architect.

According to reports a movement has been launched in Lexington to build a hall for the local lodges, Phoenix and Phantom, of the Knights of Pythias. About \$30,000 is to be raised for this purpose.

### LOUISIANA

**NEW ORLEANS.**—The Marquette Association has been formed for the purpose of building a great university in connection with the present Loyola College on St. Charles Avenue facing Audubon Park, it is said.

We understand that the Wells-Fargo Express Company has bought land in the square bounded by Dryades, Calliope, Rampart and Howard Avenues, on which it is to erect a handsome building to be used as a stable and warehouse.

A Trinity parish house is at last a reality, through the generosity of William H. Howcott, who has deposited \$25,000 in the bank subject to the order of the church wardens for the erection of this structure. The building committee, in consultation with the rector, consists of Messrs. Edmond Glenney, Warren Kearney and W. S. Parkerson. The architects selected are Messrs. DeBuys Churchill & Labouisse.

### MARYLAND

**BALTIMORE.**—St. John's-Emmanuel M. E. Church South will erect a parsonage at Laurens and McCulloh Streets. The new parsonage will be two stories high and have a frontage of 39 feet and a depth of 49 feet. The plans were drawn by E. L. Walsh, architect. It will cost about \$10,000.

William J. Garrett has sold to the German Land Improvement Company two lots on the northeast side of Park Heights Avenue. It is said that the lots will be improved in the spring with two handsome three-story residences.

By instructions of the Maryland School for Boys, sealed proposals will be received at the office of the architects, Wyatt & Nolting, on or before February 18, for the erection of an administration building, and two or three cottages on the site of the school, near Loch Raven, Baltimore County, Maryland.

A large parcel of ground on the north side of North Avenue, corner of Lovegrove Alley, near St. Paul Street, has been sold by Joseph Packard, trustee, to James W. Clayton, builder, who will develop the land with handsome dwellings.

The Architectural Commission of Baltimore is said to have selected the following architects for proposed structures in the city of Baltimore: Schools—Reisterstown Road and Fifth Avenue, Otto G. Simonson, \$125,000; Carroll and Windmere Avenues, Baldwin & Pennington, \$107,000; Mulberry and Payson Streets, Theodore Wells Pietsch, \$120,000; addition to the Western High School, Wyatt & Nolting, \$107,000; addition to school on Retreat Street, Archer & Allan, \$18,000. Engine and truck houses—Paca and Fayette Streets, G. Edward Lafferty, \$20,000; Gorsuch Avenue, Charles M. Anderson, \$24,000; Caroline Street and Eastern Avenue, Cassell & Sons, \$25,000; Edmondson Avenue and Bentalou Street, Ellicott & Emmart, \$24,000; Russell and West Streets, Paul Emmart, \$24,000; addition to No. 1 Truckhouse, Gay Street, near Baltimore, plan already prepared, \$25,000; pipe line station building, D. B. Banks, engineer in charge, \$50,000; new building at Bayview, Parker, Thomas & Rice, \$150,000.

**HAGERSTOWN.**—It is understood that the members of Trinity Lutheran Church Council have decided upon a Gothic design, submitted by A. A. Richter, of Lebanon, Pa., for the new church, Sunday school room and parsonage to be erected at the corner of Potomac and Randolph Avenues.

Architect Hesman Miller, of Philadelphia, is said to be preparing plans for the remodeling of the Maryland Surety Trust Company's building at Hagerstown.

### MASSACHUSETTS

**BOSTON.**—Plans for a four-story brick and stone dwelling house to be erected for Augustus F. Goodwin in Commonwealth Avenue, Back Bay, have been drawn by Otto Strack, of New York. The proposed structure will have a frontage of 26 feet and a depth of 67 feet, and will cost upward of \$40,000.

Plans for a new church to be erected for St. Mary's parish at Newton Upper Falls have been finished, it is said. The design of the proposed building is classic in character. The edifice will be constructed of fireproof blocks of concrete.

**CAMBRIDGE.**—From reports in the local press we learn that a three-apartment frame house for William Reardon will be erected in Drummond Place, Cambridge. It will be constructed of wood and will be 26 x 55 feet.

**NEW BEDFORD.**—Furnans & Brother have secured property at the corner of Union Street and Acushnet Avenue, and according to reports, they will improve the site.

The members of the Wamsutta Club are said to have decided to spend \$20,000 in the remodeling of the present club quarters. Francis Woodward is president.



At a meeting of the members of the South Baptist Church, it was voted to accept the plans for a new church as recommended by the committee. The church will be located on Brock Avenue, opposite the new engine house, and will be a neat edifice.

Edmund O'Keefe has purchased of John Burgess and other Kempton heirs the large tract of land on the southeast corner of County and Mill Streets, and, from reports in the local press, we understand that he will improve same.

PALMER.—We understand that the question is being considered of erecting a new high school building in the Depot Village, and raising and appropriating a sum not to exceed \$45,000 for the same.

Immediate steps will doubtless be taken by the members in the rebuilding of the Second Congregational Church, which was recently destroyed by fire, at an estimated loss of \$20,000.

It is currently reported that plans are being considered by the St. Joseph French Catholic Church Society in Salem for a new brick edifice.

SALEM.—William G. Cochrane has bought two more lots of land adjoining his other holdings in Harbor View Avenue, Juniper Point, Salem, and will build thereon, it is said, this year.

SOUTHBRIDGE.—The Sacred Heart Catholic parish has acquired the title to the old ball ground on Charlton Street and will immediately put up a church to cost \$200,000, it is said.

On Main Street corner of Foster Street, the town of Southbridge has bought a big piece of real estate from which four dwelling houses have already been removed, and as soon as spring opens will begin work on a \$100,000 public library building.

The congregation of Holy Trinity Episcopal church is said to have taken an option on a piece of land on Hamilton Street and has begun raising a fund of \$40,000 for a new church building.

WINTHROP.—Lot 31 Loring Road, Court Park, Winthrop, containing 5,500 square feet, has been bought by Dr. Adelbert R. Drury, of Roxbury, who in the spring will, it is said, build an attractive frame house for his occupancy. The Edward T. Harrington Company, of Boston, negotiated the sale.

#### MICHIGAN

BIG BAY.—The Brunswick-Balke-Collender (New York) interests are planning to build a large factory at Big Bay, on the Lake Superior shore, 20 miles northwest of Marquette, in the spring.

LUDINGTON.—According to current reports in the local press Architect Van Leyen, of Detroit, has just completed plans for a six-room addition to the present school building at this point.

#### MINNESOTA

DULUTH.—Architects Radcliffe & Price are preparing plans, it is said, for a new home for Capt. M. L. Fay at the corner of Twenty-first Avenue east and Superior Street. It will be a two-story brick and terra cotta building, to cost about \$10,000.

Radcliffe & Price are also, according to reports, preparing plans for a flat building for George Carino on West Third Street, near Seventh Avenue west.

We understand that Architect Frank L. Young is preparing plans for a home for Bert Rowe on Second Street between Thirteenth and Fourteenth Avenues east.

#### MISSISSIPPI

LAUREL.—Stewards representing the Main Street Methodist Episcopal Church have decided, it is said, to erect the new church at the intersection of Rumble and Summit Streets. Plans for the building will be drawn at once.

#### NEBRASKA

OMAHA.—The appropriation of \$50,000 for the erection of an additional building for the State Institution for the Deaf and Dumb in Omaha will be recommended to the Legislature by the legislative committee composed of Senator Charles A. Randall of Newman Grove and others.

#### NEW JERSEY

CAMDEN.—We understand that the Campbell Preserve Co.

will shortly begin the erection of a five-story addition to its present plant that will cost many thousand dollars to build.

EAST ORANGE.—It is said that an artistic stucco house is to be erected at 550 Mt. Prospect Avenue for Mrs. Inslee A. Hopper, of East Orange. Its type of architecture is that known as English suburban. The plans were drawn by Architect Albert Phillips, of Newark. Estimated cost is \$14,000.

NEWARK.—Decision was made to proceed with an addition to the Hebrew Orphan Asylum to cost between \$10,000 and \$15,000 at the annual meeting of the Hebrew Benevolent and Orphan Asylum Society. Plans will be submitted to the directors in another month.

A four-story brick double flat will soon be put up at 568 Warren Street by F. M. Weiler. Plans for the proposed structure have been completed by P. T. MacLagan. The cost will be about \$12,000.

PATERSON.—Milton Lowy will be the owner of the four-story brick dwelling, measuring 72 x 92 feet, to be erected at Summer Avenue, Summer Place and May Street, according to the permit granted the architect, Hyman Rosensohn, of Newark. The estimated cost is \$40,000.

A new church edifice, costing about \$25,000, is to be erected by the congregation of St. Stephen's Polish Catholic Church during the coming summer, it is said. The plans have not yet been drawn, but the congregation has decided, we understand, to instruct Architect William Fanning to prepare drawings.

Hyman Rosensohn, of Newark, has drawn plans of a two-story, brick dwelling that William Goldstein will erect at 128-130 Harrison Avenue, Harrison. The ground dimensions are 40 x 82 feet. The estimated cost is \$15,000.

The same architect has been commissioned by Dr. I. J. Rachlin to draw plans for seven four-story, brick dwellings to be erected in Morris Avenue, near South Orange Avenue. The ground dimensions of each structure are 33 x 73 feet. The estimated cost of each is \$15,000.

RIVERTON.—Architects Baily & Bassett, of Philadelphia, Pa., are planning, it is said, a house in Riverton for Miss Helen Lippincott.

#### NEW YORK

BUFFALO.—The Jacob Dold Packing Company has under consideration the erection of a three-story brick structure out in East Buffalo which will be used for salt cellars and hog chill rooms. The plans call for an expenditure of \$20,000.

Within the next two weeks definite steps will be taken to rebuild the Point Abino station of the Buffalo Yacht Club, which was destroyed by fire last fall, it is reported.

ELMIRA.—The proposition to build and equip a new club house is being discussed by the Elmira Knights of Columbus. It is estimated that the new club house will cost, when completed, in the neighborhood of \$20,000.

FREDONIA.—At a special meeting of the Fredonia Board of Education a resolution was passed which, if ratified by the people, will give the village a \$50,000 school building on the site of the present Barker Street, or Central, School.

JAMESTOWN.—The Board of Health and Park Commission in joint committee adopted a report favoring the construction of a municipal hospital on the O. E. Jones Memorial Hospital site. The plans provide for a building costing \$40,000.

NEW YORK.—Louis Corn and Maximilian Zipkes, architects, have revised plans for rebuilding the lofts owned by Moe Levy on the triangular plot at Baxter, Canal and Walker Streets, which were damaged by fire. The new structure will be a seven-story building with ornamental facade. The improvements are to cost \$25,000.

It is said that the Ocemore Building Company will put up a nine-story storage warehouse, 50 x 97, on the south side of 150th Street, west of Amsterdam Avenue, from designs by Moore & Landsiedel, architects. It is to cost \$140,000.

We understand from the daily press that Noble & Gauss will build five-story flats, 40 x 84, on the east side of Park Avenue south of 179th Street, from plans drawn by Architect Harry T. Howell. The cost is placed at \$30,000.

Having outgrown its home at No. 170 Bleecker Street, the Industrial-Christian Alliance has obtained title to the property at the southwest corner of Bond and Lafayette Streets, and will erect a new and modern home, it is said. Dr. Harvey Graeme Furbay is general secretary. The plans for the new

home have just been completed by James E. Ware & Sons, architects. The building will be six stories and a basement, and will cost \$200,000.

Architects Louis Korn and Maximilian Zipkes have drawn plans for twelve-story lofts, with store, 45 x 90 feet, to be erected at Nos. 40-42 West Twenty-second Street. The cost is placed at \$200,000.

The Marmac Construction Company has acquired property at 102-106 West Twenty-seventh Street, and, according to reports, will improve the site with twelve-story stores and lofts.

Samuel Cohen has, it is said, sold property 50 x 150 feet on the south side of Garrison Avenue, east of Hunt's Point Avenue, to Broad Realty Company, as the site for a proposed business building.

It is said that William Waldorf Astor will build a six-story mercantile structure at Nos. 11-13 East Thirty-fifth Street, 50 x 100 feet.

We understand that Architect George H. Griebel has prepared plans for enlarging the Hamilton Bank Building, Nos. 213-217 West 125th Street. Two stories are to be added, making it seven stories high. The improvements are to cost approximately \$48,000.

At the annual meeting of the Rocky Mountain Club of New York plans are said to have been under consideration for the club to build a home of its own.

John King and Edward Schlatter have purchased a piece of property, 50 x 100, at Palmetto Street and Onderdonk Avenue, Ridgewood, where, it is said, they propose erecting a big vaudeville show house. We understand that Louis Berger, Architect, of Brooklyn, is drawing the plans.

It is said that Architect Frederick C. Zobel has begun work on plans for a 10-story mercantile building to be erected at Nos. 260-262 West 35th Street, 50 x 98. J. W. Dimick owns the property.

According to reports in the daily press Architect Charles E. Birge has completed plans for 12-story lofts, 50 x 99, to be built at Nos. 19-21 West 24th Street, to cost \$200,000. A. J. Bastine is the owner.

Heil & Stern have sold Nos. 243-245-247 West 17th Street, through to Nos. 232-234 West 18th Street, old buildings, 50 x 184, to Daniel W. Richman and Gustavus A. Beyers, who will erect 12-story fireproof lofts to be ready, it is reported, for occupancy in January, 1910.

Central Building and Investment Company will build six-story flats on the east side of Convent Avenue, from 129th to 130th Streets, from designs by Henri Fouchaux, Architect. The structure is to be of the Italian Renaissance type. It is to cost, approximately, \$275,000.

In the 181st Street section of Washington Heights a group of flat houses will be built to cost \$1,000,000. Architects Sommerfeld & Steckler have completed the plans. The houses will be built on the south side of 181st, east of Fort Washington Avenue. The Syndicate Company is conducting the operation.

James Riley Gordon, architect for the Irving Corner Co., has drawn plans for the commercial building to be erected at the northwest corner of Irving Place and 16th Street. It is to be of Italian Renaissance design, eleven stories high, 148 x 225. It will be called the Borgfeldt Building, and is to cost \$900,000.

Architect J. Kearney has plans for the six-story building to be erected at Nos. 222 and 224 West 15th Street for the Convent of Jesus and Mary, connected with the Roman Catholic Church of Our Lady of Guadalupe at No. 229 West 14th Street. The building is to be of brick and limestone. It is to cost approximately \$50,000.

The congregation of the Holyrood Church has acquired the property at the northeast corner of Fort Washington Avenue and 179th Street, 100 x 179. According to reports the erection of a new church will begin soon.

Plans having been approved, work will shortly begin on the combined new church and Sunday school building to be erected for the First Church of Christ Scientists, on the southwest corner of Dean Street and New York Avenue, Brooklyn. The estimated cost of the structure will be \$30,000. The architect is Henry Ives Cobb, 42 Broadway, Manhattan.

Desmond Dunne Company has leased to George T. Hering a large plot of ocean front land between West Twentieth and West Twenty-first Streets, Coney Island, for a long term of

years. Mr. Hering will erect a hotel and bathing pavilion, it is said.

Ernestus Gulick Company has leased to L. B. Hollander, of Boston, the old dwelling No. 552 Fifth Avenue. The plot is 50 x 100. The Boston firm, it is reported, will build a structure for its own use, to represent an expenditure of \$1,000,000.

OCEAN SIDE, L. I.—The taxpayers of the Ocean Side School District are said to have voted favorably upon the proposition to raise \$75,000 for the purpose of building a new school house here.

OGDENSBURG.—It is said that Ogdensburg Aerie of Eagles has had plans prepared for the clubhouse which the order proposes to build in Ford Street. The building will have a large ballroom on the first floor and an assembly hall on the second floor.

PENN YAN.—Architect Leon H. Lempert, of Rochester, has been in consultation with Clinton B. Struble, owner of the Arcade Block, in relation to the opera house Mr. Struble proposes to build, with a seating capacity of from 700 to 800.

ROCHESTER.—Sealed proposals will be received by the Commissioners of Public Buildings, at the Purchasing Agent's office, Court House, up to February 24, 1909, for the construction of an annex or addition to the Monroe County Jail, in accordance with the plans and specifications prepared therefor by Messrs. Crandall & Strobel, architects, which may be seen at No. 401 Ellwanger & Barry Building, Rochester.

WEST NEW BRIGHTON, S. I.—Through Cornelius G. Kolff, Manhattan, Frederick A. Verdon has purchased a plot 100 x 155 on the east side of Elm Street, near Richmond Terrace, West New Brighton. According to current reports, he will erect a public garage, 50 x 125, on the site.

SYRACUSE.—Plans and specifications for the new Onondaga Hotel will be in the hands of contractors not later than February 15, and bids will be opened by the directors of the company at the Chamber of Commerce rooms March 1. The committee consists of Robert Dey, T. W. Meachem, C. W. Snow and De Forest Settle. The architects are Eisenwein & Johnson, Buffalo.

Architects have been invited to prepare sketches for a new building, the cost of which will be anywhere from \$20,000 to \$25,000, proposed by the members of an Anglers' club house at South Bay.

## NORTH DAKOTA

GRAND FORKS.—It is said that a new school building is to be located south of the present Belmont School, the site purchased being lots 13 to 24, block 10, Hackney's addition to Grand Forks.

## OHIO

CHILlicothe.—Architects Stribling and Lum, of Columbus, are said to be preparing plans for the erection of a two-story hospital building for Chillicothe, to cost about \$30,000. Other buildings will probably be erected on the ten acres of ground owned by the hospital association.

CLEVELAND.—Bids are to be asked this week on the new \$1,000,000 building to be erected for the Brotherhood of Locomotive Engineers at Ontario Street and St. Clair Avenue. Knox & Elliott, with offices in the Rockefeller Building, are the architects. Contracts for the structure will be let about the first of March.

COLUMBUS.—Complete plans and specifications have been prepared for the erection of a six-story family hotel building to be located at Ninth and Broad Streets, the cost of which will be more than \$100,000. The architects are Julian and Julian, who are working under the direction of Mrs. Mary A. Green, who has leased the old Wetmore estate and will own the building to be erected.

HARPSSTER.—Architects Stribling and Lum, of Columbus, are receiving bids on a \$15,000 residence to be constructed at Harpsster for Dwight Fowler. Bids will close February 15.

## OKLAHOMA

EL RENO.—Mr. A. Ashbrook, of the Conservative Investment Company, with offices in Nebraska and Oklahoma, has purchased the lot at 111 North Bickford Avenue, from Dr. John Threadgill, of Oklahoma City. Mr. Ashbrook has stated that he will erect a modern building on the lot, but the plans have not yet been drawn.

**ENID.**—It is reported that students of the Oklahoma Christian University have taken it upon themselves to raise \$12,000 for the construction of a gymnasium in connection with the college.

**HOBART.**—At a meeting of the local lodge of the I. O. O. F. a committee was appointed for the purpose of purchasing a suitable building site on which the lodge expects to erect a three-story brick building for its new home.

**OKLAHOMA CITY.**—Plans and specifications for the erection of a new \$25,000 office and store room building, southeast corner of Broadway and Reno Streets, have been prepared, it is said. The property belongs to Mrs. A. M. Laverich and work will begin shortly.

Fred C. Miller, of Detroit, has purchased a site, 100 x 140, at the corner of 12th and Robinson Streets. Mr. Miller contemplates the erection of a flat to accommodate 18 families and to cost \$50,000. The structure will be three stories high.

Having outgrown the present quarters for lodge purposes members of the Mystic Shrine have decided to erect a new Temple strictly for a lodge room for the shrine in this State, to cost \$150,000.

Charles F. Colcord has purchased the three-fourths interest of Robert Galbraith, of Tulsa, in the site at the northwest corner of Grand Avenue and Robinson Street, it is said. In the purchase of the interests Mr. Colcord also assumes a contract whereby he is to commence the construction of a large building; estimated to cost \$400,000.

**FORUM.**—According to reports in the local press Forum citizens are having the plans made for the erection of a new brick building, 65 x 125 feet. It will be used for a hall for the Odd Fellows and a business building.

### OREGON

**PORTLAND.**—Plans are being drawn, it is said, for a six-story brick warehouse for Blake, McFall & Co. at the southwest corner of Fourth and Ankeny, where the firm has a quarter block.

A local manufacturing enterprise was brought to light recently when the announcement was made that the Rudgear-Merle Company, of San Francisco, one of the largest manufacturers of brass, steel and iron beds on the Pacific Coast, with a capital of \$1,000,000, has decided definitely to establish a branch manufacturing plant here, and has already secured ground for that purpose.

### PENNSYLVANIA

**BUTLER.**—Architect John T. Comes, of Pittsburg, is said to be planning what is to be one of the finest church buildings in Butler County. It is to be located at Butler and is to cost \$100,000. The structure will be of the English Gothic type and will cover 70 x 150 feet. It will belong to the St. Paul Roman Catholic Church.

**MERCERSBURG.**—Mercersburg Academy is preparing to build one of the finest school gymnasiums in the country. The building will be about two hundred feet long and one hundred feet wide, and will cost about \$100,000.

**NANTICOKE.**—Some half a hundred women of Nanticoke, inspired by a great need of a hospital there, have formed an organization and will raise funds to erect and maintain one.

**PHILADELPHIA.**—Competitive plans by George W. Rehffuss, Architect, have been chosen by Sydney Asher for the erection of the new swimming and dancing school he intends erecting on the rear of the Childs mansion property, 22d and Walnut Streets. The new building will be two stories high, 48 x 148 feet.

M. B. Medary, Jr., has plans practically finished for St. Bartholomew's Protestant Episcopal parish house, to be built at 25th Street and Lehigh Avenue. It will be of brick, 45 x 100 feet, three stories high. It will cost about \$35,000.

The Operative Plasterers' Mutual Protective Union, of Philadelphia, has bought the old Clermont wagon works, on Ridge Avenue, below Melon Street. It is understood that the purchasers will improve the property by the erection of a hall building.

Wolstenholme & Clarke, the worsted yarn manufacturers of Manayunk, have just bought a plot of ground, 400 x 700 feet, in this city, on which they will erect a new plant. They propose erecting a five-story reinforced concrete building of the latest and most improved mill construction.

T. Frank Miller is said to have finished plans for the completion of the Evangelical Lutheran church at Fifth street and Sedgley avenue.

According to current reports, architect Frank Seeburger has a commission to design a house in Bryn Mawr for William E. Cash.

Architect C. E. Oelschlager is planning alterations to the building at 413-17 South Fifth Street, to fit it for a moving-picture hall, it is said.

The three store properties at Nos. 1419-21-23 Chestnut Street which the Girard Trust Company acquired several years ago are shortly to be demolished and on the site will be erected, at a cost of \$100,000, three fine marble front buildings according to plans designed by Architects Furness, Evans & Co.

According to reports in the local press, John Wyeth & Brother are about to build a concrete structure, for which plans are being prepared by Architect Werner Trumbower.

A syndicate headed by Magistrate John J. Grellis has purchased a plot at Twenty-eighth and York Streets, on which, it is stated, a big moving picture and vaudeville house will be erected, at a cost of \$10,000. It will be a one-story structure, 40 x 125 feet.

Plans have been completed, we understand, for the erection of a large building in Cedar Street, above Allegheny Avenue, for the Pennsylvania Polish College. It will be an L-shaped structure, measuring 122 x 160 feet.

Architects Bissell & Sinkler are said to be planning a large fraternity house to be built at 3537-39 Locust Street for the Alpha Chapter of the Phi Kappa Sigma Fraternity, of the University of Pennsylvania. It will be three stories high, with an exterior of stone.

**PITTSBURG.**—John A. Sharp has sold to W. C. McElheny a vacant plot 65 x 160 feet on the east side of Shady Avenue, near Northumberland Avenue, Squirrel Hill, and it is said that on the lot the purchaser will have a fine residence erected for his own use.

Francis E. McGillich has bought property on Penn Avenue, through the J. J. McKenna Company, and, according to reports, he will improve the site with brick stores and dwellings.

Architect R. Maurice Trimble will ask for estimates in a few days on the construction of a three-story fireproof building to be used as an industrial school, and to be located at Washington Avenue and Gladstone Street, old Sixth Ward, North-side. The building will cover 34 x 90 feet, and is to cost about \$30,000. Bids will close February 25.

**SCRANTON.**—It is reported that the Wyoming Cut Stone Company is planning the erection of an addition to their plant on Meridian street.

Ford & Kendig, of Philadelphia, have purchased the lots of A. L. Derry & Co. in Pine Brook and will erect a large manufacturing plant there. W. F. Vaughan is looking after the company's interests in this city.

Albert Freitag, of Troy, N. Y., manufacturer of church organs, has purchased the property at 1757 Monroe avenue, and will in the course of a few weeks erect a factory on the rear of that site.

A syndicate headed by Lewis B. Carter and architect Harvey J. Blackwood, of this city, is planning the erection of a twenty-five family apartment house at Madison avenue and Mulberry street, on the site of the old Christian Science building. The plans of the building, which were drawn by Mr. Blackwood, call for a five-story, press-brick structure.

The Lackawanna Cold Storage Company, of Wyoming Avenue, will in a few weeks commence building an addition to its present plant, that will more than double the storage capacity of the company.

**WILKES-BARRE.**—The stockholders of the Cumberland Company at a recent meeting voted to erect an apartment building. Plans have been sketched for this structure and it is thought that work will be started within a short time. Estimated outlay, \$50,000.

The property of the Bergunder estate on East Northampton Street, opposite to the car barn of the traction company, is to be improved by the erection of a three-story brick store and flat building. Architect Alfred Free-



man, of New York City, has prepared the plans for the building, work on which will be started on April 1.

WILLIAMSPORT.—The people of the parish of St. John's Episcopal Church, South Williamsport, are said to have under consideration the erection of a new rectory in addition to the edifice now in course of construction.

Joseph J. Bower and Harry J. Slack, both residents of West Fourth Street, have purchased property on West Fourth Street, near Campbell Street. The old building, it is said, will be razed to make way for a new apartment house.

YORK.—Jacob D. Harnish, of his city, will receive bids in the near future for the erection of a four-story apartment house at 205-207 West Market Street. Work on the structure will be started early in April.

#### RHODE ISLAND

PROVIDENCE.—It is said that a resolution appropriating \$50,000 for a tuberculosis hospital for advanced cases, and creating a commission of five persons with power to erect such hospital has been introduced into the House by Mr. Bliss, of Cranston.

#### TENNESSEE

KNOXVILLE.—It is said that plans have been completed for a 10-story steel construction building for the Anderson-Dulin-Varnell Company, owners of the Miller Store. The plans were designed by R. Graf, Architect. The plans call for a building 40 x 124 feet.

MARYVILLE.—According to current reports, Ellis, Chandler & Company will erect a building on Main Street in the near future.

MEMPHIS.—The vacant property at the northeast corner of Fourth street and Court avenue has been bought by Horn Brothers. The property has a frontage of 70 feet on Court avenue and extends back 163 feet facing Fourth street.

According to reports Horn Brothers will build a four-story brick and stone store and office building on the site, and it is estimated that the cost of the building will exceed \$50,000.

NASHVILLE.—Plans for the proposed hospital to be erected by the University of Nashville on the square bounded by Franklin and Peabody Streets, Second and Third Avenues, are at the office of C. S. Ferguson, Architect, and bids will be closed Feb. 17. The plans were prepared by Meyer J. Sturm, of Chicago. The plans call for a handsome 5-story and basement fireproof building.

According to reports 110 acres of land have just been purchased in the 13th District of Davidson County for the establishment of a juvenile reformatory in accordance with an act passed by the last Legislature.

#### TEXAS

ARLINGTON.—Architects C. W. Bulger & Son, of Dallas, are said to have been commissioned to prepare the plans for the new edifice to be erected by the congregation of the new Baptist Church of Arlington, at an estimated expenditure of \$12,000.

BROWNWOOD.—At a meeting of the School Board the plans of Architect Walker, of Fort Worth, for the new school building were accepted. The plans call for a 10-room building, with four rooms in the basement. The material to be used will be brick and stone with reinforced concrete. When completed the building will cost \$25,000.

CLARENDON.—At a special session of the Quarterly Conference held recently it was voted to build a new \$30,000 Methodist Church this year and a new site was selected, corner of Fourth and Jefferson Streets.

CORSICANA.—President Fred Doke, of the Corsicana Commercial Club, has received advice from J. S. Taylor, supervising architect of the Treasury Department at Washington, notifying him that the preliminary sketches of the new government building to be erected here at a cost of \$80,000 have been approved. It is probable that the department will advertise for bids for the building about May 1.

DALLAS.—Dr. G. Beaumont has sold to J. C. Casler 100 x 110 feet on the northeast corner of Jackson and Harwood Streets. Mr. Casler and associates are the owners of the Independent telephone franchise. According to reports, they will at once erect on the property a fine building with a floor space of 20,000 square feet, for the home of the company. Local

architects have already been engaged to prepare plans and specifications for it. The company will within twelve or eighteen months invest between \$1,000,000 and \$1,500,000 in the new enterprise.

STAMFORD.—According to reports, plans are invited for a Carnegie Library building for Stamford, building to cost not exceeding \$15,000. Homer D. Wade, secretary, Stamford.

TULSA.—The general superintendent of the Missouri, Kansas & Texas station has notified Agent Leachman that the chief engineer has received instructions to make plans for a new station at Tulsa.

#### UTAH

OGDEN.—The Sixth Ward in this city is to have a new meeting house, to be located on the corner of Twenty-third and Madison Streets. It will be of brick and stone and will be modern in every way. Architect S. T. Whittaker is at work on the plans, which call for a two-story building 66 x 86 feet in extent.

SALT LAKE CITY.—The question of directing the regents of the University of Utah to expend \$250,000, or so much thereof as may be necessary, to erect a central building on the university campus is said to be under consideration at this point.

#### VIRGINIA

NORFOLK.—It is expected that bids for the erection of the new Y. M. C. A. will be asked for about March 1. The new building is to be erected at Granby and Freemason Streets and will cost approximately \$150,000. Architect Russell Edward Mitchell is working on the plans.

SUFFOLK.—The members of the Main Street Methodist Church are said to have in view the building of a new \$60,000 church edifice at this point.

#### WASHINGTON

ABERDEEN.—It has been decided by the Pythians to build a hall at a cost of \$20,000. According to reports, plans are being drawn for the building.

HILLYARD.—According to reports in the local press, the Great Northern has plans ready for enlarging its shops at Hillyard, at a cost of \$200,000.

SEATTLE.—Architect A. Warren Gould is preparing plans for a six-story apartment house to be constructed on Broadway near Pine Street. The house will cover a lot 80 x 120 feet. It will be of brick and steel construction. The cost will be approximately \$100,000. Merrill Brothers are the owners of the lot.

Mayor John Mueller, of Georgetown, will begin next fall the construction of a seven-story building at the southeast corner of First Avenue South and King Street. It will cost about \$70,000. Architect F. A. Sexton has drawn the plans.

TACOMA.—The Northern Pacific Railway Company has decided to give the Washington Parlor Furniture Company a lease on a factory site facing on Eleventh Street, east of the marble works, on the city waterway. It is said that the furniture company will erect a large three or four-story brick building on the tideflats, covering a ground space of about 175 x 200 feet.

We understand that Architects Russell & Babcock have been given orders by the Chamber of Commerce to draw the plans and superintend the work of remodeling its rooms and installing the permanent exhibit of city and county products.

Architects Heath & Twichell are said to be preparing plans for the new Swedish Mission Church at South Tenth and I Streets.

#### WEST VIRGINIA

MARTINSBURG.—The directors of the Merchants' & Farmers' Bank in this city have consummated a deal whereby they have secured property on South Queen Street for the site of the proposed new banking building.

#### WISCONSIN

GREEN BAY.—Bids will be received by the Board of Education of Green Bay up to March 3, for the various branches of work required in the erection of a High School Building in accord with plans and specifications prepared for the same by J. C. Llewellyn, Architect. Plans may be seen at the office of the Board of Education in Green Bay, or at the office of the architect, No. 1520 First National Bank Building, Chicago.

# CURRENT NEWS

## WHAT IS BEING DONE

Five hundred manufacturers of explosives, pulp wood and similar products have been asked by the National Conservation Commission for information as to all possible uses of sawdust. From this it will be seen the Commission is going into fine details in its inventory of the natural resources of the country. Seven thousand lumbermen have been asked for their opinion as to the waste of lumber in saw mills, and more than two thousand lumber dealers and cooperage, veneer, furniture, box, vehicle and implement manufacturers have been asked to point out striking features of waste in their respective lines. Yet all this is only one part of the general scheme of hunting down waste which the commission is following in making its inventory. It is going after the little wastes here and there, which, added together and put into dollars and cents, make an astonishing total.

For instance, take the making of veneer. At first blush it may not seem worthy of consideration with the manufacture of other products mentioned. Yet the scarcity of the more attractive finishing woods in the last few years has led to the annual production of over 1,100,000,000 square feet of veneer. This, of course, has been made possible only by the introduction of new veneer-making machinery.

The use of veneer is generally regarded as exemplifying the scarcity of the finer woods and typifying the complete utilization of various kinds of woods, yet from one of the schedules of the National Conservation Commission it is evident that the Commission expects to discover great waste even in veneer manufacture.

Though the word veneer carries many meanings, from a glaze applied to pottery to the "polish" of a man of the world, it is most commonly employed as the name for the thin slices of wood now extensively used in the manufacture of all sorts of articles of use, such as wood plates, baskets and the exterior finish of furniture and woodwork. The manufacture of veneer in the last few years has advanced by leaps and bounds.

The best veneer is sawed, but a great deal is sliced, and still more is "rotary cut." By the last-named process logs of the desired wood are steamed until they are soft and then fixed in a lathe-like machine, in which they are turned against a wood knife. As the log rotates against the knife veneer of the desired thickness is peeled off in a continuous slice, as if you should pare an apple, going deeper and deeper at each complete turn, until nothing is left but the core. The center of the log left after the veneer is cut is also called a "core."

The woods principally used for making veneer are red gum, maple and yellow poplar, which together yield more than half of the total product. Red gum is largely used for baskets and maple for furniture. More valuable than these, however, are white oak and walnut veneer. Beech, which can be cut very thin, is used very largely for wooden plates. A number of other kinds of woods are used.

A good deal of waste occurs in the manufacture of veneer. It is always a problem, for instance, what use to make of the cores left by the rotary process. In many cases these are used for pulp wood, pillars or panel headings, and they are largely used also for fuel, excelsior, crates, boxes and baskets.

In the schedule of inquiries which the National Conservation Commission, through the Forest Service, is sending out, several questions are aimed to secure information as to the amount of waste in veneer manufacture and the possibilities of finding ways to utilize it.—*The National Builder*.

## A NEW ATELIER

We are advised that a new atelier of the Society of Beaux-Arts Architects has been formed under the direction of Mr. L. E. Jallade. Applications for membership should be addressed to the Jallade Atelier, 216 E. Forty-second street, New York.

## PERSONAL

Messrs. Somerville & Cote, architects, announce their removal to their new offices in the White Building, Fourth Avenue and Union Street, Seattle, Wash.

Messrs. Wilder & White, architects, have moved to 186 Fifth Avenue, New York City.

## BOOK NOTES

### ACADEMY ARCHITECTURE AND ARCHITECTURAL REVIEW, 1908

The present issue is volume thirty-four of this record of the best in architecture and sculpture exhibited in England and France during the last half of 1908. The illustrations are presented in the usual excellent manner, and the selections have been carefully made, thus producing a work which is of much interest. M. A. Vinson, Caxton Building, Cleveland, O., is the agent for the United States and Canada. The price of the work is \$1.75.

### RECENT ENGLISH DOMESTIC ARCHITECTURE

A special issue of the *Architectural Review*, of London, which comprises 200 pages, bound in cloth, stiff boards, presents 188 half tones and 52 line cuts of floor plans, of recent English domestic architecture.

This is an interesting and very valuable compilation of the best country houses recently erected in England. The text, which has been edited by Mr. Mervyn E. Macartney, F.R.I.B.A., F.S.A., is printed in English, French and German, each page containing three parallel columns, one in each language.

The American architect, engaged in planning country houses, should possess himself of a copy of this issue. Every subject is very thoroughly presented by several views and large plates of details, by the aid of which the construction can be carefully studied. With few exceptions, floor plans are shown with each house. This issue has been imported by M. A. Vinson, Caxton Building, Cleveland, O. The price is \$2.50, express prepaid.

### INDUSTRIAL

The Cobb-Eastman Co., furniture makers and interior decorators, of Boston, Mass., have opened a New York office at 101 Park avenue.

This office will be under the charge of Mr. William Fischel, formerly connected with the office of Messrs. Lord & Hewlett, architects.

### SOUTH DOVER MARBLE

In our issue of February 3, it was stated that the marble used in the Maxine Elliott Theater was from Dover, Mass. We are advised that this marble was quarried and furnished by the South Dover Marble Co., South Dover, Dutchess County, N. Y.

### A WORKING DEMONSTRATION OF THE RAYMOND CONCRETE PILE

In order to afford engineers, architects and others interested in foundation construction an opportunity of familiarizing themselves at first hand with its methods, the Raymond Concrete Pile Company, of New York and Chicago, will give, at the coming Chicago cement show, working demonstrations of its system of making and placing concrete piles. The Raymond system consists of placing a sheet steel shell in the soil by means of a collapsible steel core, withdrawing the core and thereupon filling the shell, previously subjected to a searching examination, with concrete. The entire operation will be shown at the Raymond Company's booth. A model pile driver will be employed in the placing of the shells.

### SOME LIGHT EFFECTS

It is found that in an ordinary room from which sunlight is excluded, the brightness of the daylight commonly runs as low as 1-10 or even 1-100 candle-power per square inch. The intrinsic brightness of nearly all artificial lights is much greater than this, which accounts for the injurious effects they produce on the eyes if situated within the range of vision. In a paper read before the Illuminating Engineering Society of Philadelphia, J. E. Woodwell discussed this subject, arriving at the conclusion that the best illumination is a diffused light of from 2-10 to 1-10 candle-power per inch. Although ultra-violet light has heretofore been held accountable for strain and other injury of the eye, he points out that there is less ultra-violet light in the rays of various incandescent illuminants than in direct or even reflected sunlight.—*Exch.*

### A NEW MATERIAL FOR CLOSET SEATS AND FLUSH TANKS

Many of the objectionable features of wooden seats seem to have been overcome in an easy way in the line recently placed on the market by the H. W. Johns-Manville Co., New York, called "Sanitor." These seats and tanks are molded in one piece from indurated fiber. This material is familiar to most of us in connection with fibre pails, wash tubs, water cooler tanks, etc., many of which have given satisfactory service for thirty years or more.

This material is non-porous and cannot absorb water; therefore no lining is required in tanks made of it, which does away with the danger of corrosion.

It is claimed that this material will not swell, shrink, warp, crack or sweat.

By a clever mechanical process, the exact grain of mahogany and oak is transferred to these seats and tanks. This is done so perfectly that few would be able to distinguish them from wood. The manufacturers are sending a sample of this material and descriptive booklet to interested parties.

### HEATING AND VENTILATION

The Buffalo Forge Co., of Buffalo, N. Y., in Catalogue 197, present a catalogue of their manufacture and a treatise on heating and ventilation that makes an instructive work, and its edited pages entitle it to a place in the architect's library. This book may be had on application. It contains 145 pages.

In all the branches of the so-called Fine Arts the engineer has become more and more a necessity in providing for the architect a safe, economical and practical way by which he may work out his ideas.

It is recorded in modern building that there are few problems the engineer cannot solve, whether it is the main structural idea or the equally important one of supplying fresh air and proper ventilation to the structure.

This pamphlet can be read with much profit by the builder and the architect, who will find in the product of the Buffalo Forge Co. every form of apparatus to meet usual requirements.

This company claim that their long experience in the field of heating and ventilation has equipped them to meet and overcome unusual conditions, and they solicit correspondence, not alone with reference to standard apparatus, but to the designing and instilling of equipment out of the usual.

### "CENTURY" ASBESTOS SHINGLES

A novel form of advertising instituted by the Keasbey & Mattison Co., of Ambler, Pa., takes the form of photographic postal cards illustrating recent suburban house, roofed with "Century" asbestos shingles.

In addition to showing the method of laying these shingles, the subjects selected for illustration are of the higher class of suburban house, and offer good suggestive ideas of construction. We are advised that these postal cards may be had on application of the Keasbey & Mattison Co.



# BUILDING NEWS

## ALABAMA

**BIRMINGHAM.**—A committee of the Jefferson County Board of Revenue has recommended that five acres of the alms-house property be sold to the Board of Control of the Mercy Home, to be used as a site for a training school for girls. The erection of school buildings to the cost of \$50,000 is contemplated.

## CALIFORNIA

**SAN BERNARDINO.**—Plans are being drawn, it is said, for the new home for the Odd Fellows. The original plans have been elaborated upon until the building will now occupy a site 60 x 140 feet, with three floors and a basement. The committee in charge of the building is composed of F. A. Rowe, T. W. Duckworth, John Shay, James Shedden, J. B. Frith, Joseph Strawser and W. A. Vale.

**LOS ANGELES.**—As the county's portion of proposed improvement of Agricultural Park, a property of the State, the Supervisors have adopted resolutions pledging the county to build a historical museum and art gallery on the property at a cost of \$150,000.

**ONTARIO.**—We understand that the local Current Estate Events club is planning to erect a new club house in the near future. Plans and specifications have been looked over and the proposition has been very fully discussed.

**PASADENA.**—According to current reports, All Saints' Church is to build another mission, according to plans announced recently by Rev. Mr. Learned.

**SACRAMENTO.**—The People's Savings Bank, of this city, has purchased a piece of property on the southwest corner of Eighth and J streets, and intends in the near future to erect a modern bank building thereon; the building will be a Class A structure and the cost will not exceed \$250,000.

**SAN FRANCISCO.**—The estate of Adam Grant has plans completed for the new Marquis Hotel, which will be erected at the northeast corner of Geary and Mason streets immediately. The Marquis Hotel will be an eight-story Class A building, with an exterior of white Caen stone in pleasing design. MacDonald & Applegarth are the architects.

The Swain Restaurant Company is said to have acquired property at O'Farrell and Stockton Streets, and, according to reports, will spend \$100,000 in the erection of a six-story building to be constructed after plans prepared by Albert Pissis, Architect.

**SAN JOSE.**—The trustees of the University of the Pacific have authorized President W. W. Guth to make contracts for the immediate construction on the campus of a dormitory for young women students. The structure will cost about \$25,000, according to the terms of the trustees' resolution. Plans have been prepared and contracts will be let in a few days for a president's house.

**SOUTH PASADENA.**—According to advices, W. C. Zimmerman, architect of Chicago, has been selected to prepare plans for the new buildings of Huntington Hall, which are to be erected at Oneonta Park in the near future.

## DELAWARE

**WILMINGTON.**—The Twelfth Ward Democratic Club is considering the advisability of purchasing a site for a new clubhouse, the club's present quarters in Searles Street being inadequate.

## GEORGIA

**ATHENS.**—On the first of June J. D. Moss will commence the tearing down of the building on Clayton Street, known as the Moss warehouse. In its place will be erected a handsome building for the firm of H. M. Miller & Son, of Brunswick, who will move to this city.

## ILLINOIS

**CAIRO.**—Architect C. Kusener is said to have prepared sketch plans for a proposed structure to be erected in Halliday Park. Ex-Alderman Fraser is said to be interested.

**CHICAGO.**—According to the local press plans are being prepared for a high-grade apartment house on the north side which

is expected to cost around \$350,000. Holabird & Roche are said to have made sketches for the building, which William Le Moine plans to erect at 42-50 Scott Street, near the Lake Shore drive.

The Board of Trade, Mr. Bunnell president, is said to have under consideration plans for a new 16-story structure, to replace the present building.

The American Luxfer Prism Company, whose present plant at 135 Superior Street has been taken by the Northwestern road for right-of-way purposes has acquired a tract of 27,200 square feet of land, 200 feet west of Morgan Street on the Chicago Junction Railway. The company will improve it with a two-story fireproof warehouse and manufacturing building to cost upward of \$25,000.

**PEORIA.**—According to report, plans for the new temple for the Order of the Mystic Shrine have just been completed by the architect, Herbert E. Hewitt. The building is to be erected on Monroe Street.

**ROCK ISLAND.**—The Trustees of the Augustans' College at this point are said to be contemplating the expenditure of \$100,000 in the erection of a library building in connection with the college.

## INDIANA

**ELKHART.**—The building committee of the Presbyterian Church has adopted the plans and specifications for their proposed new building as prepared by Architect E. Hill Turnock, it is said. This building is 67 feet wide on High Street and 112 feet long on Second Street. Estimated expenditure, \$50,000.

**FORT BRANCH.**—The First National Bank of Fort Branch is said to be preparing to erect a one-story brick structure to meet its present requirements.

**INDIANAPOLIS.**—Plans for a children's state hospital, to replace the recently abandoned Eleanor Hospital, to be built by private subscriptions and supported by the State, were outlined at a meeting in the board of trade building last week. Articles of incorporation for the institution, which will be known as the Children's Hospital of Indiana, are being drafted, and the work of raising \$300,000 will be started this week.

**MILROY.**—The effort is being made to raise funds to build a new church, estimated to cost \$20,000, by the congregation of the M. E. Church.

**WHITING.**—It is currently reported in the daily press that at a meeting of the Whiting City Council a resolution was passed to spend \$80,000 for a new manual training and high school in Whiting.

## IOWA

**MOLINE.**—The congregation of the Second Congregational Church is said to be contemplating the erection of a new edifice to cost in the neighborhood of \$18,000. Rev. R. S. Haney is pastor.

## KANSAS

**SALINA.**—R. J. Holmquist is reported to have under consideration the erection of a new building on South Fifth Street to be thoroughly modern.

## KENTUCKY

**GEORGETOWN.**—At the regular meeting of the Georgetown School Board, Chairman Robert Quincy Ward appointed a committee, composed of Messrs. William G. Abbett, Louie Snell and Dr. Mumma, to procure an architect to get plans and specifications for improvements that are to be installed in the city school building. Frank L. Smith, architect of Lexington, has been consulted in regard to the work, it is said.

**LEXINGTON.**—L. H. Ramsey has decided to build a new theater. There is a plan on foot to make a combination theater and office building with storerooms on the ground along with the lobby of the theater. Such a building as this will cost in the neighborhood of \$150,000.

Martin Geertz, architect, has been awarded the contract for the erection of a handsome residence for Mr. Hawkins, of Versailles, which will be located on High street. Mr. Geertz has also been awarded the contract to make extensive improvements

and additions to the residence recently purchased by Mrs. Sallie F. Carter, of Versailles.

At a recent meeting of the quarterly conference of the Methodist Episcopal Church, South, it was decided to remodel the place of worship at Sixth street and Broadway. The architects are now being communicated with, and it is said that within a few days plans will be submitted covering the proposed alterations and changes. The work contemplated will cost approximately \$25,000.

LOUISVILLE.—Plans for the remodeling of the Union Methodist church, known as the old Jewish Temple, at Sixth Street and Broadway, are now being prepared by architects and will be submitted to the members of the congregation within the next few days. The plans contemplate improvements costing approximately \$25,000.

Owen Tyler, trustee and manager of the Tyler estate, is said to have had Architects McDonald and Dodd prepare plans for a hotel structure to be located at Third Avenue and Jefferson Street.

#### MARYLAND

BALTIMORE.—Telfair W. Marriott, real estate broker, has sold to the Stoddard-Dayton Automobile Company the large lot on the north side of Mount Royal Avenue, between Maryland Avenue and the Lyric. Plans are being prepared for the erection of a modern and handsome garage there. The lot is 24 feet by 80 feet.

According to reports Dr. John Turner, from plans prepared by Architect R. B. Mason, will erect a three-story addition to his apartment house at 1814 North Charles Street.

Architect Jacob F. Gerwig has completed plans for the erection of six two-story brick dwellings for Morris Gumenick on the south side of Grason Street, near Bloomingdale Road. Each of the dwellings will be 14 x 76 feet.

#### MASSACHUSETTS

BOSTON.—Land in the Aberdeen section of Brighton has been conveyed by the Aberdeen Land Company to Carl Trumberbak. The property is located at the corner of Strathmore Road and Englewood Avenue, containing about 9,600 square feet. The new owner will erect a large, up-to-date apartment house, it is stated.

LAWRENCE.—So great has been the influx of pupils at the County Training School in this city that it has outgrown its quarters, and the county commissioners have made plans for the erection of an additional school house, two stories in height, with a basement, containing four rooms in all. An appropriation of \$50,000 to construct the building will be asked.

NEW BEDFORD.—The congregation of the South Baptist Church is said to have accepted the plans prepared by Architect K. B. Nevin, of Boston, for the proposed new edifice. Rev. T. S. Sayer is pastor.

PITTSFIELD.—The members of the Pittsfield Masonic Association are said to be discussing the question of new quarters, to meet present requirements.

A new villa is to be built by Warren E. Salisbury, of Chicago, on the Valentine place, which he bought a few months ago. It has been said that Mr. Salisbury has had plans prepared for a dwelling house to cost \$250,000, and that work will begin upon it the coming spring.

Architect George E. Haynes has completed plans for a three-story brick block to be built by James W. Meehan, undertaker, on his Melville Street property, and the plans will be given to the contractors this week for bids.

SPRINGFIELD.—According to reports in the local press, the congregation of St. Williams' Church is said to be contemplating the erection of a new structure.

#### MINNESOTA

MINNEAPOLIS.—A new \$100,000 hospital, to be located at the Soldiers' home, is proposed in a bill introduced in the House recently by Representative George McKenzie, Gaylord.

TOWER.—A hotel for Tower and a summer resort on Lake Vermilion, seem assured, it is said. F. E. Kolb, N. J. Graf and W. A. Moser, of Pittsburg, Pa., are said to be interested in the project.

#### MONTANA

GREAT FALLS.—The Masonic Building Association, composed of the several branches of the order, has just purchased two

lots at Central Avenue and Ninth Street, upon which they will erect a three-story building. Plans have already been prepared for the building and a large fund has been raised to be devoted to the cost of the structure. The building will cost in the neighborhood of \$34,000.

PLAINS.—At a result of considerable agitation in the local papers the trustees of this school district (No. 1) have decided to call a special election for the purpose of authorizing the district to issue bonds to the amount of \$25,000, the money to be used in putting up a high school building.

#### NEBRASKA

OMAHA.—The S. D. Mercer Company is asking bids for a new three-story hotel to be erected on the northwest corner of 10th and Howard Streets. The plans have been prepared by Fisher & Lawrie. The new building will be brick and will be 66 x 70 feet.

#### NEW HAMPSHIRE

ANDOVER.—From current reports in the local press we learn that the members of the Unitarian Churches at this point have raised money for the erection of a new structure to be built in the village of Andover Center.

#### NEW JERSEY

BRIDGETON.—It is practically assured that in the spring work will be started upon the new edifice for St. Mary's Roman Catholic Church, the plans for which entail an expenditure of \$30,000.

LONG BRANCH.—According to current reports, The Takanassee Hotel will be improved at a cost of \$15,000. The hotel is now owned by Judge Wilbur A. Heisley, who has approved the plans.

B. J. Greenhut, of New York, will expend \$150,000 on a country seat in Norwood Avenue, Norwood Park, it is said. This house will be built of stone. The house will occupy the Norwood Park Casino lot.

NEWARK.—Architect Hyman Rosensohn is working on the plans, it is said, of two brick dwellings that the University Realty and Building Company will erect at Garfield Avenue and Pierson Street, Greenville. Each will be four stories high and together they will measure 93 x 68 feet in ground dimensions. The estimated cost of both is \$40,000.

About \$18,000 will be expended by J. William Clark for the erection of two terra cotta and reinforced concrete dwellings in Parker Street, near Second Avenue, according to plans prepared by Squires & Ugnkoof, architects.

WILDWOOD.—Wildwood is said to be making preparations for the erection of a handsome \$20,000 high school building, opposite the Pennsylvania Railroad station.

#### NEW YORK

BUFFALO.—The Supervisors voted to advertise for bids on the improvements at the Penitentiary, recommended by the State Prison Commission, it is said.

CORTLAND.—The L. D. Garrison property in East Court Street has been sold to the Cortland & Homer Laundries Company, according to current reports. A three-story brick block will be erected on the lot next spring.

GOWANDA.—Sealed proposals for tuberculosis hospital at Gowanda State Homeopathic Hospital, Gowanda, will be received by the State Commission in Lunacy at the Capitol, Albany, N. Y., up to February 24. Drawings and specifications may be consulted and blank forms of proposals obtained at the Gowanda State Homeopathic Hospital, and at the office of the State Architect, Franklin B. Ware, Albany, N. Y.

LOCKPORT.—Orders have been received from the War Department by the Quartermaster at Fort Niagara to advertise for bids for the construction of a set of double quarters to be used by junior officers at the post, it is said. The expenditure will be between \$25,000 and \$40,000.

NEW YORK.—William H. Wheeler is the buyer of 28 and 30 West 38th Street. According to local reports plans are being drawn for a 12-story loft building.

Thomas W. Slocum and several other members of the Harvard Club have purchased No. 31 West 44th Street, adjoining the club house. The property is to be remodelled for club purposes.

It is said that Architects Buchman & Fox, are working on plans for an eight-story building, to be erected for L. P. Hol-

lander & Company, at 550 and 552 Fifth Avenue, near the old Lotos Club.

W. B. Greenman, who owns the old Lefferts house, a pre-Revolutionary landmark, at 1224 Fulton Street, near Bedford Avenue, Brooklyn, plans its demolition, so as to use the site for a new business building, it is said.

Plans are being drawn for six-story elevator apartments to be built by Keane & Haas on the southwest corner of Clinton Place and Jerome Avenue, 79 x 115 feet.

It is currently reported that the Presbyterian Hospital authorities have announced that the institution has acquired property on the East River shore in the block bounded by 67th and 68th Streets, the East River and Avenue A, with a view to improving same for hospital purposes.

Plans have been prepared for two six-story apartment houses to be built by Jacob Hirsch on the Broadway block between 152d and 153d Streets. They will have a frontage of 99 feet and a depth of 115 feet each and each contains 45 suites of apartments. They will be of brick trimmed with limestone and terra cotta and cost \$450,000. Schwartz & Gross and B. N. Marcus are the architects.

Belgrade Realty Co. has had plans drawn for six-story apartments of Renaissance design to be located on the southeast corner of Broadway and 136th Street. The drawings are by Neville & Baggs, architects. The house will be 99 x 95 feet, with 31 apartments. It is to cost \$200,000.

Charles E. Duross has leased the southeast corner of 11th Avenue and 21st Street, to George Holober and Daniel W. Blumenthal. According to reports Mr. Blumenthal has stated that he would build.

Mrs. William P. Douglas is the buyer of the lot, 25 x 80, on the east side of Park Avenue, south of 38th Street. Mrs. Douglas will erect a five-story dwelling on the lot just purchased, it is said.

William Roffler is the buyer of the plot, 108 x 100, on the south side of 111th Street, 125 feet west of Broadway, sold recently by Bing & Bing. Mr. Roffler, according to reports, will build a six-story elevator apartment house on the property.

Plans for the new theatre to be built for Percy Williams at the southwest corner of Melrose Avenue and 150th Street by the American Real Estate Company have been prepared by William H. McElpatrick, architect. It will have a capacity of about 1,800 and will cost \$200,000.

William L. Sutphin and Andrew F. Gilsey have bought Nos. 146 to 150 W. Twenty-seventh street, 45 x 98. The buyers are planning to build ten-story lofts, we understand.

Architect George F. Pelham has drawn plans for the six-story apartments to be erected by the Sterling Building Co., John J. Schwartz, president, on Wadsworth avenue, West Side, north of 176th street. The house will cost approximately \$100,000.

William Rossler has bought from Bing & Bing 108.4 feet on the south side of 111th street, west of Amsterdam avenue, and will erect six-story elevator apartments. The 108 feet adjoining on the west was bought by Samuel D. Davis, who intends to build an elevator house.

ROCHESTER.—Plans have been prepared, it is said, for a factory to be built by the John Hoffman Company, manufacturers of showcases and fixtures. The factory will be at Crouch and Leighton Streets, and will cost about \$45,000. It will be 110 feet wide, 350 feet long and one story in height.

The H. P. Sickels Company is about to build an addition to its plant in Elton Street, according to current reports.

TROY.—The Board of Contract and Supply at its regular meeting approved the plans and specifications for the new public school building to replace the present No. 1 structure in the 13th Ward. The plans for the structure were prepared by Architects M. F. Cummings & Son. Bids for the work will be received at a meeting of the board to be held February 23.

WAVE CREST, L. I.—Wave Crest, located between Edgemere and Far Rockaway on the Atlantic Coast, is to have a new hotel to be built by Joseph Stern, from plans by Oscar Lowinson, Architect, Manhattan. The structure, which is located on a plot 78 x 200, facing the ocean and bounded by Fulton, Dickerson and Bay Avenues, will be ready for occupancy for the season of 1909. The building has been designed in the French Colonial style.

WOODHAVEN, L. I.—The building Committee appointed by the

Woodhaven Exempt Veteran Volunteer Firemen's Association to take charge of the erection of a headquarters for the association, on its property on Broadway, has approved the plans drawn by Architect Harry Osborne, of Jamaica, for the proposed structure. The building will be of the Spanish Renaissance style of architecture, two stories high, and will cost about \$25,000.

## NORTH CAROLINA

ASHEVILLE.—Plans for the five-story office building to be erected by J. R. Oates on the site of the old Legal Building on Pack Square are completed by architects, and Mr. Oates states that he expects to begin tearing down the old building by March 1. The new building will be 61 x 80 feet, and will be of reinforced concrete.

RALEIGH.—According to reports the House Committee on Agriculture unanimously, by a rising vote, endorsed the bill allowing the Agricultural Department to borrow \$100,000 and erect a fireproof building, containing its great museum, offices and laboratories.

## OHIO

CINCINNATI.—The pastor and people of St. Joseph's parish are said to have commissioned Architect Anthony Rieg to prepare plans for a parochial school, to be of modern construction.

CLEVELAND.—Preliminary sketches for the new Higbee Building to be erected at Euclid Avenue and E. 13th Street, by the Bailey Realty Company, have been completed by Architect Abram Garfield. Although the building is to be only four stories in height, foundation to carry eight stories will be laid. Work on the building will begin March 1.

A 24-suite apartment house, two stories in height, will be built on W. 102d Street by H. G. Oppmann. The building will have a frontage of 300 feet on W. 102d Street, 120 feet on West Madison Avenue and 32 feet on West Boulevard. Plans for the apartment are completed, but bids have not been let.

COLUMBUS.—A site for the new First Methodist Protestant church has been secured at 12th and Indianola Avenues, according to an announcement made recently.

DAYTON.—The Board of Managers of the W. C. A. have selected the firm of Schenck & Williams, architects of this city, to plan and supervise the erection of the proposed W. C. A. building. It is proposed to erect the building of fireproof construction with a frontage of 106 feet on Third Street and 218 feet on Wilkinson.

## OKLAHOMA

OKLAHOMA CITY.—A fourteen-story business building with steel framework and to be erected at an estimated cost of \$400,000, as a combined office building and a home for the new Bankers' Trust Company of Oklahoma, is the latest item of news for Oklahoma City. The new company is now being promoted by J. O. Moore, of St. Louis.

## OREGON

OSWEGO.—About \$300,000 will be expended in buildings by the Dominican Fathers on the west bank of the Willamette River, just above Oswego, within the next two years, it is said. The order intends to make that point the headquarters for clerical students for the entire Pacific Coast. Rev. Father A. L. MacMahon is the head of the order in the West.

## PENNSYLVANIA

ALTOONA.—The members of Jaffa Temple Ancient Order Nobles of the Mystic Shrine have decided to build the home long in contemplation, during the present year. The edifice will be erected on the site purchased at 709-11 Chestnut avenue. The building will be erected at a cost of between \$40,000 and \$50,000, and will be as beautiful as it will be substantial. Fireproof construction will prevail throughout.

DRAYOSBURG.—A \$15,000 brick hotel building will be put up at Kemp and First Streets, Dravosburg, for Samuel Ferdeber, it is reported.

HOLLIDAYSBURG.—Architect Julian Millard, of Altoona, has completed the drawing of the plans for the new church edifice for St. John's Reformed congregation at Hollidaysburg, it is said. The new church edifice will be located on Montgomery Street in the western section of the town.

NANTICOKE.—We understand that Architects Reilly & Schroeder, of Wilkes-Barre, have completed plans for the erection of



a three-story brick hotel at Nanticoke for L. C. Gabriel. The new structure will be located at the corner of Market and West Main Street and will be used as a hotel, floral store room and dance hall.

**PHILADELPHIA.**—Two tracts of land, comprising 116 acres in Springfield Township, have been bought by Broker Samuel W. Levis for H. Frazer Harris, who will erect there a handsome country seat, according to current reports.

According to reports, E. Allen Wilson is planning an amusement hall to be built in 13th Street, south of Tioga, a number of operations to be built in different sections and houses in Hadden Heights and Darby.

Plans for a large apartment house to be called the Whitehall, which is to be built at the southwest corner of Wayne and Chelton Avenues, are being prepared in the office of Ballinger & Perrot, it is said. It will be seven stories high and will measure 87 x 135 feet.

Within a short time the congregation of the North Baptist Church will begin to build a new home on Columbia Avenue, west of 27th Street. Plans for the proposed new church building have been completed by Heacock & Hokanson, architects, although they have not yet been approved.

Horace Groskin has sold a large lot at the north corner of Tioga and Emerald Streets to Harry G. Faulkner. Upon the lot, which measures 667 x 86 feet, the purchaser will erect an operation of modern dwellings.

The Children's Homeopathic Hospital has taken title to the dwelling at 780 Thompson Street, lot 15 x 60 feet, with the adjoining property already acquired, at 778 Thompson Street, will form the site for an additional building, shortly to be erected there.

John Stafford has taken title from the Fidelity Trust Co. to a plot on the Thirty-third Street Boulevard adjoining the Reservoir Mansion at Columbia Avenue. On these lots will be erected four large housekeeping flat houses to cost \$400,000, for which plans have been completed by Architects Sauer & Hahn. Each of the four buildings will measure 45 x 110 feet. The work of erection will be begun in a few weeks.

The Gloucester Ferry Company is said to be having plans prepared for a new ferry house to cost \$40,000, which will replace the present structure, at South street. The new building will be of steel frame and corrugated iron.

**PITTSBURG.**—Architect R. Maurice Trimble has prepared plans and is taking bids for a three-story brick and fireproof structure to be erected at Washington Avenue and Gladstone Street, in the old Sixth Ward, North Side, to cost about \$30,000. It is to be a manual training school.

A home site has been sold through John E. Kane to Dr. Charles A. Stillwagon, it is said. The property comprises 65 x 110 feet on the south side of Center Avenue. On the lot the purchaser will have a brick and plaster residence built at a cost of \$16,000. Plans of the house have been drawn by Billquist & Lee, architects.

**WARREN.**—The Armory of Company I, Sixteenth Regiment, National Guard of Pennsylvania will be built on Hickory street, it is said. The plans for the Warren Armory are now in Harrisburg, where they will be passed on by the State Armory Board. The plans were drawn by Architect Mount, of Corry.

**WEST FAIRVIEW.**—The East Pensboro School District intends to erect a six-room school building. Architects who desire to furnish plans in competition will please see the secretary for particulars. Plans must be submitted to the secretary of the district on or before February 25, 1909. Franklin Martin, secretary.

**YORK.**—Plans are being prepared by Architect J. A. Dempwolf for the erection of four buildings on the southeast corner of Market Street and Richland Avenue, for St. Rose of Lima Catholic congregation. The structures will consist of a church building, parochial school building and hall, a sisters' home and rectory. They will be of early Gothic design. Three of the buildings, it is proposed, will face on Market Street.

#### RHODE ISLAND

**NEWPORT.**—A gift of \$125,000 to the city of Newport for the erection and maintenance of a home for aged men, provided by the will of William H. Anderson, who died in 1897, has now become available, according to an announcement made by the trustees of the Anderson estate to Mayor Boyle.

#### TENNESSEE

**KNOXVILLE.**—Plans are now being drawn for an addition to the Colonial Hotel, which, it is said, will be built during the coming spring. C. B. Atkin is owner of the building.

At a meeting of the board of directors of the Lyceum and Art Museum, a committee composed of Mesdames Chas. T. Cates, Jr., chairman; George F. Mellen and W. S. Nash, and Miss Kate White, was appointed to formulate plans for the improvement of the present building and for an annex to be added.

#### TEXAS

**AUSTIN.**—At the convention at the Swedish Methodist Church, in which almost 200 pastors and laymen participated, it was decided after thorough discussion to build the Swedish Methodist College in this city. The work on the new college is to commence at once, and the cost of the entire work will approximate \$80,000.

**COMANCHE.**—The Masons of Comanche, consisting of the chapter and blue lodges, have decided to build a Masonic temple upon their lot at the southeast corner of the square. Plans and specifications for the temple, which will be a three-story structure of pressed brick, with stone trimmings, are now being prepared by the architects, and work on the building will begin within less than sixty days.

**DALLAS.**—It is said that a residence for Edgar L. Flippen is to be erected here after plans by C. D. Hill & Co. The building to be an exact replica of Washington's old Mount Vernon home, but will be fitted with modern comforts.

**DENISON.**—Mr. Freeman, secretary of the Young Men's Christian Association, has stated that he expects that work on the new building, to be erected, will begin in early spring. If the present plans are carried out the structure will cost \$30,000.

**MARLIN.**—The congregation of the Methodist Church at this point, Rev. I. F. Betts, pastor, is said to be contemplating the erection of a new edifice to cost approximately \$30,000.

**MINERAL WELLS.**—Plans have been completed, it is said, for a \$30,000 church to be erected by the Baptist people of this city, located on the corner of South Pecan and Hubbard streets.

Plans have been completed for a \$75,000 pavilion by the owners of the Carlsbad Wells of this city, and the building is to be of brick and is to be located on the corner of Wichita and Watt streets.

**SAN ANTONIO.**—Mrs. A. E. L. Wickes-Neace, owner of the present building at Crockett Street and Alamo Plaza, has announced that the old building will be razed and architects employed to plan the new structure. The new theatre will occupy a site extending from Alamo Plaza to Losova Street and will be the largest building in the State.

**WICHITA FALLS.**—According to reports, the Methodist Episcopal Church, South, has purchased a site and will build a new \$35,000 church.

#### VIRGINIA

**NORFOLK.**—At a meeting of the directors of the Norfolk National Bank it was decided to tear down the present building in Main Street and erect on the site a handsome building, modern in every detail, the cost of which will be about \$75,000. It is said that Ferguson and Carlow, architects, have been employed to draw up plans for the building.

#### WASHINGTON

**TACOMA.**—Active steps are being taken, we understand, by the members of the Tacoma Yacht Club looking toward the erection of permanent club quarters.

#### WISCONSIN

**LA CROSSE.**—Architects Schick and Roth have prepared plans for a parsonage to be erected for the congregation of the Reformed German Church.

**MILWAUKEE.**—Property, 60 x 120 feet in size at the corner of Broadway and Detroit Streets, has been purchased by C. H. Kalvelage, who contemplates the erection of a commission house.

Architect N. J. Dornbach is reported to have prepared plans for a flat building to go up on Harmon Street, near Idaho Street, for Anton Caldeux.

## CURRENT NEWS

### RUSSELL STURGIS DEAD

Russell Sturgis, architect, and author of many well-known books on architectural subjects, died at his home in New York City, on February 11, at the age of seventy-two years.

Mr. Sturgis, a native of Maryland, at an early age moved to New York, where in 1856 he was graduated from the College of the City of New York, after which he studied architecture at Munich.

Mr. Sturgis' best known works are the buildings erected by him at Yale University, together with many office buildings and residences in New York City and throughout the country.

During the last years of his life Mr. Sturgis' activities were confined to his literary work, and his books and monographs form important additions to the literature of architecture.

### IMPROVING THE ARC LAMPS

A patent recently issued to Willis R. Whitney describes a means for improving the operation and increasing the efficiency of arc lamps by improving the quality of the electrodes employed. The claims cover an arc light electrode formed out of a pure metal having a melting point materially higher than that of iron and yielding a luminous or flaming arc, the metal having a good electrical conductivity and melting at a temperature exceeding 2,000 deg. Cent. The metal may be either titanium, molybdenum, tungsten, chromium, thorium, or uranium. It is stated that electrodes formed from these materials are very slowly consumed in the normal operation of the lamp, and give a luminous or flaming arc, which furnishes a very intense light of an excellent color. Such electrodes may be employed as negative electrodes in connection with non-condensing positive electrodes.—*Exch.*

### ENLARGING METROPOLITAN MUSEUM

Sir Caspar Purdon Clarke, director of the Metropolitan Museum of Art, New York, speaking at the annual luncheon of the New York branch of the Vassar College Alumnae Association, at Delmonico's, told of plans that are being slowly worked out to enlarge the museum to six times its present size. The institution, when these plans are fulfilled, will occupy twenty-six acres of ground in Central Park.

### BALTIMORE'S ART GALLERY

With the opening of the splendid Walters art gallery to the public Baltimore will have for its own one of the finest collections of art objects in the world.

The new white marble building at the corner of Charles and Center Street contains not only the famous Massarenti collection of old masters and ceramics, purchased in 1902 for nearly \$1,000,000, but also the works of art previously owned by Mr. Walters and those since added to his collections.

Henry Walters, the art collector, whose generosity has given Baltimoreans the new gallery, is one of the city's best known philanthropists.

### SOCIETIES

The architects of Indianapolis, Ind., have organized under the name of Architects' Association of Indianapolis, with a large charter membership. The new society has started out in a most promising way—the profession has taken a live interest in the organization.

The officers of the Association are: President, Arthur Bohn; Vice-President, Clarence Martindale; Secretary and Treasurer, Henry Dupont; Directors, Wilson B. Parker, Anton Scherrer.

At the last meeting of the Association, Mr. Henry W. Fox, director of the John Herron Art Institute, was elected an honorary member in recognition of his well directed services in stimulating the public interest in art in the city of Indianapolis.

### PORTLAND (ORE.) ARCHITECTURAL CLUB

March 22 to April 20 is the period settled on by the Portland Architectural Club for its annual exhibit of drawings and photographs in Portland. The place selected for the exhibit is the same as last year—the Museum of Art, at Fifth and Taylor Streets.

### NEW JERSEY CHAPTER A. I. A.

The New Jersey Chapter of the American Institute of Architects will hold a second exhibition of architectural drawings at the Free Public Library during the last two weeks of March. All the members are interested and those on the various committees are working energetically to make the affair a success. The previous exhibition was held at the Library in 1903.

### PERSONAL

Messrs. Stebbins & Watkins, architects, advise us that they have recently opened an office at No. 42 Chauncey street, Boston, Mass., and that they desire to receive catalogues from manufacturers and dealers.

Messrs. Ludlow & Peabody announce their removal to new offices at No. 12 W. Thirty-first Street, New York. Mr. W. O. Ludlow was formerly of the firm of Ludlow & Valentine, which has now been dissolved.

Messrs. Jensen & Abbott, architects, of Pittsburg, Pa., have moved to the Renslaw Building, Liberty Avenue and Ninth Street.

Mr. Charles A. Gunn, architect, has moved to 205 Dithridge Street (Bellfield Dwellings), Pittsburg, Pa.

## INDUSTRIAL

### WATER SUPPLY SYSTEMS

The National Steel Tank Co., of Pekin, Ill., are manufacturers of water supply systems, for which many advantages are claimed.

These systems range in size and efficiency from the moderate size, sufficient for the small dwelling to a larger one capable of affording ample fire protection to villages and public buildings.

The National Steel Tank Co. invite correspondence from prospective builders, and will furnish full information as to their product on request.

### STEEL LATH

The new truss loop steel lath, made by the Bostwick Steel Lath Co., of Niles, Ohio, is furnished either plain, painted or galvanized, and the manufacturers claim that this form of lath is not only a most economical one, but that it has the added recommendations of rigidity, strength, and secures a perfect key for the material applied.

It can be applied to either exterior or interior work. In backing up tile walls its economy is apparent as the walls can be scratch coated and prepared to receive the tile in an expeditious manner.

The Bostwick Steel Lath Co., issue some interesting leaflets, which together with a sample of the lath may be had on application.

### AIR COMPRESSORS

With each succeeding year the uses to which compressed air may be advantageously and economically employed become extended.

The building of machinery for supplying compressed air in sufficient quantities and under constant pressure has engaged the inventive and mechanical skill of manufacturers for years.

A comprehensive idea of the high state of efficiency attained by modern apparatus may be gained from a perusal of an illustrated catalogue issued by the National Brake and Electric Company of Milwaukee, Wis., with sales offices in principal American cities, as well as in London, England. This publication, known as No. 386, shows the various types of compressors made by this company and clearly sets forth the merits claimed.

### ASBESTOS INSULATION

A glance through a pamphlet recently issued by the H. W. Johns-Manville Co., of New York, leaves the impression that there can be no form of pipe or boiler, or any conduit through which steam or hot air or water can pass, that cannot be thoroughly insulated by the various forms of asbestos insulation made and sold by this company.

This pamphlet is a handbook on insulation and can be had for the asking.

### CONVENTION OF CEMENT TILE MANUFACTURERS' ASSOCIATION

The Interstate Cement Tile Manufacturers' Association will hold its third annual convention in the Armory at Minneapolis, Minn., on March 2, 1909.

The membership of this association is located in eight

States and represents an invested capital of more than one million dollars.

### MONOLITH STEEL BARS

The present day catalogues issued by makers of cement and cement reinforcement present an amount of technical matter pertinent to the subject that is valuable to the architect and engineer. This matter is ordinarily reliable, because it is based on tests and actual practice, and presents in a terse and readily accessible way information that the practical worker could only secure as the result of much research and reading, for which he has not always the time.

An example of this class of catalogue is that published by the Monolith Steel Co., Colorado Building, Washington, D. C. Of more than fifty pages, 6 x 9 inches, it not only shows by well executed halftones the many forms to which this bar is applicable, but there is also much valuable information as to reinforcing methods, formulas for use in designing reinforced columns, unhooped columns, double reinforcement, and many calculations of stress and load of much technical value.

## CATALOGUES RECEIVED

### SWARTMONT GRAVITY CLOSING VENTILATORS

The Ohio Blower Co., Cleveland, O., are the makers of these positive and tight-closing ventilators, the merits of which are set forth in an illustrated leaflet.

### SPENCER HEATER CO., SCRANTON, PA.

Have recently issued their trade catalogue 1A and regular catalogue No. 6. These are illustrated descriptions of the Spencer Heaters for either steam or hot water. A most interesting feature is the modern device which is intended to burn the cheaper variety of coal, with a minimum amount of attention, two important factors to the user. These pamphlets may be had on application.

### THERMOGRADE VALVE CO., BOSTON, MASS.

Have published a pamphlet showing a semi-automatic method of heat regulation, by which it is claimed is secured the most advantageous utilization of live and exhaust steam at low pressure. This valve has been adopted by many large railway companies, to equip stations, by hospitals, public libraries and other important buildings, and the manufacturers claim it is doing its work in an economical and efficient manner. The Thermograde Valve Co. will forward pamphlets giving full information on request.

### THE 1908 EDITION OF MERCHANT & EVANS CO., "Red Book"

This old-established house has issued in this "Red Book" a most complete catalogue for general use, of everything into which either raw or manufactured metals enter. Of particular interest is the complete set of rules of the "Master Sheet Metal Worker," as to how tin roofing should be properly laid, a valuable feature to everyone engaged in the proper and efficient laying of roofs.



# BUILDING NEWS

## ALABAMA

**BIRMINGHAM.**—It is understood that the Coosa Manufacturing Company, of Piedmont, has purchased some land and will erect a new mill. The erection of such a factory would cost between \$400,000 and \$500,000.

## ARIZONA

**PHOENIX.**—The Trustees of the National Bank of Arizona, at the corner of Washington and Center Streets, will erect a modern bank building. The cost will be at least \$60,000.

Property at the northeast corner of Center and Adams Streets has been purchased by Dr. R. W. Craig, according to reports. Dr. Craig has said that he would probably erect some sort of a business building on the property.

**TUCSON.**—According to current reports, the local Aerie of Eagles is contemplating the erection of a home and theater on North Stone Avenue, next to the site occupied by the post office. The building will probably occupy a plot of ground 100 x 175 feet, and will be so constructed as to seat 1,500 people.

## CALIFORNIA

**AUBURN.**—According to current reports in the local press, the question of issuing \$50,000 in bonds to be used for school purposes is to be considered at this point.

**PACIFIC GROVE.**—A project under discussion by members of the Pacific Grove Museum Association and the Woman's Civic Club is the erection of a \$20,000 auditorium on the site now occupied by the small museum building, which faces the park on Grove Street.

**SAN FRANCISCO.**—A. J. Rich & Co. have bought for Alexander Heynemann a residence lot on the east side of Buchanan Street, between Pacific Avenue and Jackson Street. The purchaser will, it is said, build immediately a handsome home upon the land.

C. E. Knickerbocker has sold his lot on the north line of Ellis Street, 177 feet east of Leavenworth, on which the purchaser intends to erect a six-story apartment house of thirty apartment suites. The agent who conducted the negotiations for the seller is W. D. Brown.

R. T. Sheridan, of Cook County, Ore., has bought, through R. S. Browne & Company, the large lot situated at the southeast corner of O'Farrell and Jones Streets. According to reports in the local press, the new owner will erect a four-story and basement brick building upon the lot immediately, the building to cover the entire lot.

After a competition in which several architects were entered, it is said, the building committee of the Bohemian Club has accepted the plans of Loring P. Rixford, architect, for the new clubhouse which is to be erected at the northeast corner of Taylor and Post Streets. The exterior design contemplates a Romanesque effect.

**SAN LEANDRO.**—Plans for the proposed new school building for this district have been received by the School Trustees and a bond issue of at least \$20,000 is to be made. The plans intend a 14-room structure built of brick and concrete. It is to be of two stories, fronting 190 feet with a depth of 80 feet.

**VALLEJO.**—According to current reports in the local press, the Board of Education at this point is discussing the advisability of erecting a new high school to meet present requirements.

## CONNECTICUT

**EAST HARTFORD.**—According to current reports, this place is to have a new Masonic building, probably as early as the coming spring. It is to be built by Orient Lodge, No. 68, F. & A. M., and will be on Connecticut Boulevard.

**SOUTHPORT.**—It is said that Architect Ernest G. Southey, of Bridgeport, is drawing plans for a mortuary chapel to be erected in Southport for the Oaklawn Cemetery Association.

**WATERBURY.**—Architects Griggs & Hunt have plans out for figures for a new factory building to be erected on Mill and Liberty Streets for the American Mills Co. It will be of brick, mill construction, 64 x 191 feet, two stories and basement.

Architects Freney & Jackson have completed plans for a new

apartment block to be erected on Baldwin Street for Miss Anna A. Healey. It will be a four-story brick building, 55 x 65 feet, and will contain eight apartments of five rooms each.

## DISTRICT OF COLUMBIA

**WASHINGTON.**—John S. Warren will erect a house of 24 apartments on property located on M Street, between 17th Street and Connecticut Avenue, it is stated.

Property located on Florida Avenue, just north of Massachusetts Avenue, is to be improved with an apartment house in keeping with the general style of building in the vicinity. A. F. Fox Company consummated the deal.

## ILLINOIS

**AURORA.**—Rev. Leon Linden, of Aurora, is said to be interested in a project to establish a German Catholic church in the southeast part of Aurora.

**CHICAGO.**—The Railway Terminal & Warehouse Company is said to be considering the expending of \$600,000 in the erection of a warehouse at the northwest corner of Indiana and Kingsbury Streets, to handle the oriental business of the Milwaukee & St. Paul road. James Pugh is president of the company.

Land fronting north on the Lake Shore Drive east of Lincoln Park Boulevard has been acquired by the Potter Palmer estate, which is said to be planning the construction of an ultra high grade apartment building. Architects Marshall & Fox are said to be drawing the plans for the proposed building.

## INDIANA

**Mt. VERNON.**—Architect Clifford Shopbell, of Evansville, is said to have been commissioned to prepare the plans for the re-modeling of the old Rosenbaum homestead, purchased by the Elks for a home.

## IOWA

**DAVENPORT.**—We learn from current reports that an expenditure of \$100,000 has been authorized by the Board of Directors of the Standard Table Oil Cloth Company, for the erection of a big addition to its plant in the west end of the city.

## KENTUCKY

**LEXINGTON.**—Report has it that the Lexington and Interurban Railway Company intends erecting at an early date a Union Station for all the traction lines running into this city.

It is said that at a meeting of the members of the Fayette Gun Club recently in the County Court room the plans submitted by Prof. F. Paul Anderson, of State University, for the new club house to be located on the grounds of the club on the Leestown Pike were accepted.

Architects Richards, McCarty and Bulford, of Columbus, Ohio, are said to have been commissioned to prepare plans for the proposed Phoenix Hotel to be located here. John McClintock is president.

**LOUISVILLE.**—Property at Broadway and Barret Avenue is to be purchased, according to current reports in the local press, as a site for a proposed new school building for the First Ward.

A new and modern distillery plant will soon arise from the ashes of the Bernheim plant, destroyed by fire recently, according to a statement to that effect made by B. Bernheim, vice-president of the Bernheim Distilling Company. Estimated expenditure, \$75,000.

The old Lewis homestead at 714 Fourth Avenue will shortly disappear to make room for five new one-story buildings, to be used for store purposes. This announcement has been made by John H. Brand, who represents the heirs of the Lewis estate, and who has been commissioned by his clients to begin work on the new structures March 15. A sum of \$10,000 probably will be invested in each building, aggregating a total of \$50,000 or more.

More than \$100,000 is to be expended by the Country Club in improving the property on the River Road. Plans are now being prepared for a handsome new clubhouse, summer houses, bowling alleys, tennis court and golf links, and the work of

construction will begin as soon as the plans are approved by the Board of Governors.

### LOUISIANA

BIENVILLE.—Superintendent E. S. Richardson is advertising for bids, it is said, on the new school building to be erected at Bienville. A \$20,000 house will be built, fitted with all modern appliances.

NEW ORLEANS.—The Whitney-Central Bank and office building will be erected on the square bounded by Camp, St. Charles, Gravier and Common. The building is to be of steel skeleton frame, with reinforced concrete floors, fireproof walls and all steel work protected with fireproofing. The architects are Messrs. Clinton & Russell, of New York City, and Emile Weil, of New Orleans, who received the award over eleven competitors, and the plans will be ready for bidders within ten days.

MOREAUVILLE.—A new brick church, with a seating capacity of 600, will be built at Moreauville, La. It is said that information and plans may be had from Rev. Rector, of Moreauville, Avoyelles Parish, La.

### MARYLAND

BALTIMORE.—The large vacant lot at 1917 and 1919 North Charles Street has been leased by Mr. Dixon C. Walker, and a large and modern garage will be erected there. Though the plans have not been completed, it is understood the structure will be three stories high with a basement.

A new garage is to be built on the property at the southwest corner of North Avenue and Lovegrove Alley, owned by Geo. Eisenhauer. The structure, which is to be designed by Architect C. Montgomery Anderson, will be suggestive of the old English inns. It will be two stories high, with a basement, and will cover the entire lot, which is 39 x 175 feet. Plans for the structure are now being prepared, and contracts will shortly be awarded.

George C. Wilson, of Tyrone, Pa., has purchased the vacant lot at 14 North Gay Street, through Herman Isaac, real estate broker. This lot, together with the one recently purchased, will give Mr. Wilson a total frontage of 43 feet. It is understood that the purchaser will soon erect a moving picture and vaudeville theatre upon the site.

The Gardiner Dairy Company is contemplating improvements at a cost of about \$150,000. Besides rebuilding its present quarters into a reinforced concrete structure, the company will construct a large ice cream factory in the rear.

According to reports, Rice Bros. Company will build an extensive addition to its bakery plant on North Gay Street. The new building will be three stories high and will face on Mechanics Court.

The Fleischman Company, of Ohio, has purchased 417, 419, 421 and 423 East Monument Street. The lot is about 70 x 100 feet, and is now occupied by four brick dwellings, which the company proposes to raze and erect additional facilities for its large plant adjoining. Negotiations were conducted through King & Behn and J. Harry West, representing the purchaser.

### MASSACHUSETTS

HOLYOKE.—A large apartment block is to be built by John A. Oberlander at the corner of Elm and Hampshire Streets. The lot is 75 x 130 feet. According to reports, Mr. Oberlander has engaged Architect Oscar Beauchemin to draw the plans.

PITTSFIELD.—Architect J. McA. Vance is said to have prepared plans for extensive alterations to be made to the Wendell Hotel, at the corner of South and West Streets. Samuel W. Bowerman is president of the corporation which has the matter in charge.

WRENTHAM.—The Trustees of the Wrentham State School will receive bids for the erection of a wooden dormitory building, according to plans by Architects Kendall, Taylor & Company, 93 Federal Street, Boston, Mass. Bids will be received until March 1.

### MINNESOTA

DULUTH.—It is said that G. G. Hartley, who owns the corner of Third Avenue and Superior Street, will erect a modern building to house the News Tribune.

Austin Terryberry, architect, is preparing plans for three houses to be built in a row on the south side of Superior

Street, between Sixteenth and Seventeenth Avenues, east.

ST. PAUL.—Plans are drawn for adding two stories to the six-story building which houses the Soo line general offices in Minneapolis, preparatory to the consolidation pending between that line and the Wisconsin Central. The addition of two stories is expected to cost about \$60,000.

VIRGINIA.—Edward Finch, owner of lots at the corner of Chestnut Street and Wyoming Avenue, is having plans drawn for a business block by W. R. Parsons, of Minneapolis. The building will be two stories and basement, 50 x 150 feet.

### MISSOURI

KANSAS CITY.—A three-story apartment house is to be built at 3411 Broadway this spring by R. B. Kirwan. The apartment house will have vitrified brick walls with trimmings of Carthage stone. The cost will be approximately \$22,000. Edgar P. Madorie is the architect.

### NEBRASKA

OMAHA.—Martin Beck, of Chicago, general manager of the Orpheum circuit, has secured an option on the Creighton Theater. In the event Mr. Beck takes the theater, he expects to spend some \$25,000 remodeling and redecorating it.

### NEW JERSEY

EAST ORANGE.—J. B. & M. A. Haliday contemplate the construction of an apartment house fronting on South Arlington Avenue, on property acquired some time ago. It is said that they have had plans drawn for the construction of a four-story building, to be erected in Main Street, near South Arlington Avenue, which will cost \$36,000.

NEWARK.—In consequence of information secured during a recent investigation it has been decided to secure a fund of \$350,000, instead of \$200,000 as originally planned, for the proposed new home of the Young Women's Christian Association. The structure will go up on the site of the old Howell homestead, Broad Street, near Fulton.

Plans are under way, it is said, for a 10-story office building of up-to-date type for J. Wiss & Sons, to be erected at 671, 673 and 675 Broad Street, to cost about \$185,000.

According to reports, the officials of the Third Presbyterian Church contemplate erecting a modern apartment house at a possible cost of \$500,000. The building is to be situated at the corner of William and Halsey Streets.

S. Scheuer & Sons, wholesale and retail grocers, of Newark, are to erect, it is said, a 12 or 13-story office structure at 726 Broad Street.

PERTH AMBOY.—A large, new market building will be erected on Smith Street. The plans are being rapidly completed and will be placed in the hands of contractors for estimates in a few days. John Noble Pierson & Son have been selected as the architects.

SEA BRIGHT.—Architects Watson & Huckel, of Philadelphia, are preparing plans for a 300-room hotel at Sea Bright and for a cottage at Spring Lake, N. J., for Miss Mary H. Wright.

STONE HARBOR.—Architect Henry L. Reinhold, Jr., of Philadelphia, is preparing plans for a pumping station at Stone Harbor, N. J., for the South Jersey Realty Company, it is said.

TRENTON.—Architect Henry J. Blauvelt, of Philadelphia, has been commissioned, we understand, to prepare plans for a 10-story office building, 51 x 155 feet, at Trenton, for the American Mechanic Building Association.

### NEW YORK

BUFFALO.—Sinclair, Rooney & Co., wholesale milliners, have bought the property at the southeast corner of Washington and Mohawk Streets and, after razing the building, it is said, will erect a modern structure of brick and steel to cost about \$125,000.

The American Radiator Company, Pierce Plant, at Elmwood Avenue and the Belt Line, intends at once to erect a large addition to its buildings. The extension will be a warehouse of iron and concrete construction, 200 feet square, with a wing 99 x 115 feet. The new building will adjoin the present main works on the east side of Elmwood Avenue.

CUTCHOGUE.—The Polish population at this point is said to have under consideration the erection of a temple, on property

recently purchased, the Rev. Father Muscynski, of Riverhead, is interested.

**NEW YORK.**—The First German Presbyterian Church will soon have a new edifice, to be erected on Prospect Avenue near Metropolitan Avenue. It will be 50 feet front and 138 feet deep. The front will be built of Indiana limestone on the modern French Renaissance style of architecture. The architects, Davis & Otto, 130 Fulton Street, Manhattan, estimate the cost of the structure at \$50,000.

The Woodstock Exchange has sold the plot, 50 x 100, at the northwest corner of 167th Street and Prospect Avenue, to Isaac Brown, for improvement with two five-story apartment houses.

Architect L. A. Goldstone has completed plans for a six-story elevator apartment house to be erected on the south side of 111th Street, 341 feet west of Amsterdam Avenue, for the Highwood Realty & Construction Company. The building is estimated to cost \$165,000.

Architect F. C. Zobel has plans for a twelve-story fireproof commercial building for the Twenty-fifth Street Construction Company, to be erected at Nos. 151-155 West Twenty-fifth Street. It is to be of brick, finished in limestone, 59 x 90, with an extension. Estimated cost, \$300,000.

John Brady will build an eight-story factory at Nos. 518 to 534 West Twenty-sixth Street, to cost approximately \$300,000. It will be 225 x 85. William Higginson, architect, prepared the plans.

Joseph Solomon has sold Nos. 22-24 West 27th Street, 50 x 98, with two old four-story dwellings. The buyer, it is reported, will build a 12-story mercantile structure on the site.

The Mitow Realty Company has bought the 80 x 100 plot on the west side of Broadway, 221 feet north of 122d Street, as the site for six-story elevator flats, it is said.

Plans have been drawn for a six-story apartment house, with 30 suites of apartments and elevator service, to be erected for the Floutte Construction Company on Washington Heights at 143d Street, just west of Broadway, by Neville & Bagge, architects. Estimated cost, \$85,000.

Meteor Realty Company will build twelve-story lofts and stores at Nos. 40 and 42 West Seventeenth Street, 50 x 82. The buildings are to be of brick, finished with limestone. The cost is estimated at \$200,000 by Architects Schwartz & Gross, who prepared the plans.

M. Cohn & Co. have sold 155 x 99 on the north side of 163d Street, between Broadway and St. Nicholas Avenue, to Middletown Realty Company, which will erect two six-story apartment houses, it is said.

Dean Realty Company will build a nine-story garage on the east side of Broadway, 66 feet south of Fifty-seventh Street, on an "L" plot through to Fifty-seventh Street. It has been leased to the Peerless Motor Car Company. The cost is estimated at \$130,000 by Architect F. H. Kimball, who prepared the plans.

The North Side Board of Trade will build its new home at 138th Street and Third Avenue. At a recent meeting the necessary \$78,000 in cash was subscribed, and a resolution was adopted to purchase the plot at the south end of the 138th Street Plaza, 40 x 179 x 175 x 80. It is to cost \$165,000.

A. L. Mordecai & Son have sold 75 feet on the south side of 157th Street, 200 feet east of Broadway, to James C. Picken, who will, we understand, improve it with six-story elevator apartments.

Realty Transfer Company will build two six-story flat houses, 39 x 87 feet, each, on the north side of 124th Street, 270 feet east of Second Avenue. Plans drawn by Architect C. B. Meyers, who places the cost at \$80,000.

Property on Fox Street, west side, north of 163d Street, is to be improved with six five-story flat houses, 40 x 89 feet, each. Bates & Oesting, Jr., Company are the owners. H. T. Howell, architect, estimates the cost at \$180,000.

Plans are being prepared for an eight-story apartment house to be located at the corner of Keap Street and Bedford Avenue. The matter is being pushed by a syndicate of Eastern District residents, James B. Fisher, being at its head. Helmle & Huberty, of Montague Street, Brooklyn, are the architects who have received the contract to draft the plans.

**RIVERHEAD, L. I.**—The Riverhead Bank has decided to purchase two buildings and their sites on Main Street, and in

the course of a few years erect a new and modern banking building on the sites of the two old structures.

**ROCHESTER.**—We understand that an addition is being planned for the Hahnemann Hospital at this point. The committee in charge consists of W. H. H. Rogers, chairman; Arthur E. Sutherland, H. B. Graves and C. L. Griffith. It is proposed to begin work on the building early in April.

## OHIO

**CINCINNATI.**—According to reports in the local press, William H. Pugh has purchased a 50-foot lot at Smith Road and Melrose Avenue for the purpose of improving same in the near future.

**CLEVELAND.**—Goakes & Dettelback recently purchased the old four-story residence on Walnut Avenue, just east of East Ninth Street. It has a frontage of about 90 feet and a depth of nearly 200 feet. According to reports, a modern structure is to be erected on the site.

The new center at East Ninth Street and Huron Road is to have a new building erected this spring. The Herrick estate leased to John Anisfield, of the John Anisfield Cloak Company, West Ninth Street, the entire northeast corner. Mr. Anisfield is said to have instructed Knox & Elliott, architects, in the Rockefeller Building, to prepare plans for a new building to occupy the site.

A new seven-story office structure, to be known as the Universe Building, is to be erected on Huron Road this year, it is reported. Plans for the building have been prepared by D. Mason Hosford, an engineer with offices at 613 Caxton Building.

The bids for the construction of the new south public library at Scranton Road and Clark Avenue have been rejected by the building committee of the Public Library Board, and Whitefield & King, architects, 160 Fifth Avenue, New York, will be asked to remodel the plans, and new bids will be advertised for.

**COLUMBUS.**—The Grace Lutheran Church, having purchased two lots on Oakwood Avenue near Mound Street, will erect a \$20,000 building on the site very shortly, it is said. The following building committee was appointed: J. M. Snyder, chairman; J. L. Traverger, N. J. Stimmel, J. M. Reuter and John Kohl.

Property at Goodale and Parks Streets is said to be under consideration as a site for the proposed "Machinery Hall," proposed by Secretary J. Y. Bassell, of the Columbus Board of Trade.

**DAYTON.**—It is currently reported that the Dayton Motor Car Company is planning the erection of a large and extensive addition to its plant on Bainbridge Street.

**SPRINGFIELD.**—It is reported that the congregation of the High Street Christian church will begin preparations at once for the erection of a \$20,000 edifice.

**TOLEDO.**—From reports in the local press we learn that plans are being prepared by Architect Tschumy for a hostelry, which will contain 100 rooms and be located near the Union Depot.

## OKLAHOMA

**EL RENO.**—From reports in the local press we learn that the matter of erecting a convention hall is being brought to the attention of the Commercial Club at this point.

**WEATHERFORD.**—The Normal School regents have adopted the plans of Architect Charles Subhoelter, of Muskogee, we understand, for the new main hall of the Southwestern Normal School at Weatherford. The building will cost practically \$100,000.

## OREGON

**PORTLAND.**—We understand that a seven-story annex is planned to the Hotel Oregon at Seventh and Stark Streets. Estimated expenditure \$60,000.

Plans and specifications for alterations in the interior arrangements and seating capacity of the Orpheum Theater are being prepared by the local architect, and will be submitted for the approval of Messrs. Sullivan & Considine within the next month or so. The plans call for changes that will cost in the neighborhood of \$35,000.

## PENNSYLVANIA

**BERWYN.**—Architect D. K. Boyd, of Philadelphia, according to reports in the local press, has finished plans for a house to be built at Berwyn for R. S. McNamee.



**BLUE RIDGE SUMMIT.**—We understand that Mack & Kountz, architects, Aughumbaugh building, Hagerstown, Md., have completed plans for a 12-room cottage to be erected at Blue Ridge Summit for H. A. McComas.

**HARRISBURG.**—It is said that the Harrisburg Park Golf Club at its meeting in the offices of the Harrisburg Park Commission recently, took steps for the erection of a new clubhouse on the outskirts of Reservoir Park, where links are now maintained by the city.

The Board of Trustees of the Harrisburg Public Library are said to be considering the plan of a new building to be erected at the corner of Front and Locust Streets. The plan was prepared by T. H. Hamilton, architect.

**PHILADELPHIA.**—Negotiations have been practically completed for the sale of the Colonnade Hotel, at the southwest corner of 15th and Chestnut Streets, to a company, headed by a well-known hotel man, which will remove the old building and erect on the site a 20-story hotel to cost about \$1,000,000. Negotiations for the deal have been carried on by Joseph J. Greenberg, a member of the firm of Kahn & Greenberg.

A commission for planning a new banking house for the Kensington Trust Company, at Kensington and Allegheny Avenues, has been given to Architects Heacock & Hokanson, who won it in competition. The building will be a one-story structure, with a mezzanine floor, and will cost about \$25,000.

The brownstone mansion at No. 1410 North Broad Street has been purchased by Mary S. Geiger, who, it is reported, will erect there a large flat or apartment building, at a cost of \$100,000.

Plans for a large moving picture theater, to measure 48 x 200 feet and containing a seating capacity of over 1,000, have been completed by Architects Stearns & Castor, it is said.

**PITTSBURG.**—The Board of Trustees of the Protestant Orphan Asylum of Pittsburg and Allegheny has purchased property at Ridge and Grant Avenues, Northside, as a site for new hospital structures, it is said.

J. Walton Cook, of the firm of Cook & McClintock, has bought a 100-foot frontage on Darlington Road near Schemley Park. On the lot Mr. Cook will have a \$20,000 residence built for his own occupancy. Plans of the dwelling are being prepared by Architects Jannsen & Abbott.

Mrs. Maude M. Houle, of Spokane, Wash., is going to have a \$60,000 apartment house built on Homewood Avenue, near Penn Avenue. The matter is in charge of her attorney here, J. W. Prescott, under whose direction plans of the structure are being drawn by Architect H. D. Gilchrist.

**WILLIAMSPORT.**—While the plans for the new building of the Scottish Rite branch of the Masons, which is to be erected on their lot lately acquired on Market Street, immediately south of the Masonic Temple, have not been completed or fully decided upon, it is likely that building operations will be commenced in the early spring. The plans are now being worked upon by Architect Reitmeyer, it is said.

**WOODVILLE.**—County Controller John A. Fairman and the County Commissioners have decided to issue \$400,000 bonds for the erection of new buildings at the county home, Woodville. Andrew McMaster, Pittsburg, was selected as architect to design the structure, consisting of an administration building, residence for the superintendent, and two wards for male patients. The structures of cottage design will occupy 345 x 150 feet. They will be built of brick and stone. The contract for the foundations will probably be let within two weeks.

**YORK.**—A. M. Hake & Company, operative builders of this city, have prepared plans for the erection of 67 modern dwelling houses in this city. The structures will be located on West King Street, Dewey Avenue, East Philadelphia Street and Tremont Street.

#### RHODE ISLAND

**PROVIDENCE.**—E. A. Corbett, Jr., superintendent of the Sunday Breakfast Mission, is planning to start a fund for the erection of a \$20,000 building in which to house the mission, it is said.

#### SOUTH CAROLINA

**FAIRFAX.**—Architects Pracher & Holman, of Augusta, Ga., are said to have prepared plans for a store and office building to be erected at Fairfax, for Jno. T. Compton, at an estimated expenditure of \$15,000.

#### SOUTH DAKOTA

**ABERDEEN.**—At a business meeting of the congregation of the Scandinavian Lutheran Church it was decided to erect a new parsonage in the spring on the site of the present one.

**BRENTFORD.**—Notice has been given that sealed bids for the erection and completion of a school house upon the school grounds in the town of Brentford will be received by the clerk of Brentford Independent School District No. 35 up to the 19th day of March. The plans and specifications of said school house may be examined at the office of the clerk of said school district or at the office of Geo. Issenhuth, architect, Huron, S. D.

**HURON.**—Sealed proposals for the erection of a Masonic Temple at this point will be received until March 15 by S. H. Plummer at the office of Trevitt, Mattis & Abell.

**TYNDALL.**—Sealed proposals for the construction of a bank building for the First National Bank of Tyndall, according to plans and specifications now on file with them, will be received up to March 12.

#### TEXAS

**BROWNWOOD.**—President Yantis of the Brownwood National Bank has announced, it is said, that his bank would begin March 1 the erection of a \$60,000 five-story brick building.

**FT. WORTH.**—Preparations for the erection of one of the handsomest church structures in Fort Worth have been launched by the parish of St. Andrew's Episcopal church. The plans have already been drawn up for an edifice on the church lot at the corner of Jackson and Lamar Streets, the building to cost not less than \$65,000.

J. J. and R. L. Parker have purchased eight east-front lots in Hemphill Heights, on which, according to reports, residences will be erected.

**MARLIN.**—Pencil sketches of the plans for the new house of worship to be erected by the Methodists of Marlin have been submitted to the building committee and approved. The plans in pencil were obtained by Dr. Betts in Dallas.

**MASON.**—An election has been ordered to be held March 27 for the issuance of \$40,000 worth of bonds with which to build a new court house for Mason County.

**SNYDER.**—The erection of Snyder's new court house will begin in the near future, it is said. It will cost \$70,000, exclusive of the jail.

**TEMPLE.**—A movement is now afoot to provide this city with a modern hotel building to be located on the corner of Third Street and Avenue A. The property is owned by James Rudd, who is interested in the plan with other prominent citizens of Temple. It is proposed to expend about \$75,000 on the building.

#### VIRGINIA

**RICHMOND.**—According to reports, the Trustees of the American National Bank have purchased property adjoining the bank's present building, for the purpose of improving same with a similar structure.

#### WEST VIRGINIA

**MARTINSBURG.**—After an extended discussion by the members of the Board of Education it was decided to employ Architect J. W. Woltz, of Waynesboro, Pa., to design the new third ward building, as well as the additions to the other buildings, and, it is said, he was instructed to commence work upon the plans immediately.

It is said that the officers and members of the United Brethren Church, whose edifice is located on Pennsylvania Avenue, in North Martinsburg, are about to consummate a deal for a fine new site, upon which they will erect a new structure. The site is located on North Queen Street, near Pennsylvania Avenue.

Property on West Burke Street has been purchased by C. W. Boyer, and, according to reports, he will improve same into an office building for the "Statesman-Democrat."

#### WISCONSIN

**MILWAUKEE.**—The plant of the H. W. Johns-Manville Company which was recently destroyed by fire is to be rebuilt, we understand.

## CURRENT NEWS

### EXTRACT FROM MINUTES, PHILADELPHIA CHAPTER, A. I. A.

The regular meeting of the Chapter was held Tuesday evening, January 12, 1909, in the rooms of the T Square Club.

The President, Mr. D. Knickerbacker Boyd, in the chair.

There were twenty-three members present.

Motion was adopted that the action of our delegates to Washington in organizing, with the other delegates from Pennsylvania a State Association of Architects, be approved and that the Executive Committee be authorized to continue a membership and representation of the Chapter in such a State Association of Architects, the same to be composed of representatives from the Chapters in Pennsylvania, now, and to be formed.

A special discussion of the aims of the Institute and the results achieved at the recent convention in Washington was had.

At the request of the Chair, Mr. Borie opened this part of the proceedings by speaking in regard to the following subjects, among others: A Code of Ethics, The Institute Finances, Contractors and Specifications, Competitions, Mr. Totten's Report on the International Congress at Vienna, the Report on Affiliated Societies, the advocacy of a Student Membership, a National Bureau of the Fine Arts, Schedule of Charges and Endowment Fund.

The question was brought up of changing the name of the Philadelphia Chapter to the Philadelphia Architectural Society. The discussion was participated in by many present, as to the position of those who were not members of the Institute but were members of the Chapter; and the anomaly of the present situation was forcibly presented but nothing definite resulted.

On motion a resolution was adopted that it is the sense of the Chapter that the Committee on Practice prepare a Code of Ethics to be submitted to the Chapter.

A motion was then adopted that a Special Committee of the Chapter be appointed to consider all phases of the Institute's work as brought out at the Convention and by the discussion of this evening. This committee to draw up resolutions looking to the memorializing of the Board of Directors of the Institute on all these matters, including the provision for one or more Committees of Publicity and Publication in connection with the annual conventions. This Special Committee to first present such resolutions to the Chapter, at the next meeting if possible, with the end in view that all the Chapters of the Institute shall be brought into closer touch one with the other by being asked to consider and act upon similar recommendations.

### THE PUBLIC LIBRARY, WASHINGTON, D. C.

The more progressive city libraries of the country are paying increased attention to engineering and technical subjects in their work with the public. Among those which are especially active in this field is the Public Library of Washington, D. C., as shown by

the Annual Report for 1907-08 just issued. This institution has organized a special department, the Useful Arts Department, to meet the demands of its readers for books on the engineering branches, trades and handicrafts, business and industries in general. Here on open shelves are placed about 6,000 well-selected volumes, purchased very largely within the last three years and many of them expensive. Over 160 periodicals are received, which include nearly all the important American publications and some foreign, such as *The Transactions of the American Societies of Civil and of Mechanical Engineers*, the *American Institute of Electrical Engineers* and the *Illuminating Engineering Society*, *Engineer*, *Engineering*, *Engineering Index*, *Chemical Abstracts*, *Journal of Industrial and Engineering Chemistry* and *Journal of the American Chemical Society*, and *Kunst und Dekoration*. Business, general science, decoration and ornament, marine and municipal engineering, construction, printing, agriculture, are all well represented. On the subject of electricity alone, for example, twelve periodicals are received.

All these periodicals, both current and back numbers, are freely accessible. All but current numbers are issued for home use. Various engineering indexes make their contents accessible.

An important feature of the room is the collection of trade catalogs issued by manufacturers. These catalogs are classified and arranged by subjects on open shelves and are indexed by firms. This feature, according to the report, is much appreciated by patrons of the room. Manufacturers and others in distributing advertising literature would do well to keep this library in mind.

### BOOK NOTES

PICTORIAL COMPOSITION AND THE CRITICAL JUDGMENT OF PICTURES. By Henry R. Poore, A.N.A. 4to; fine cloth; eighty illustrations. Net, \$1.50 (postage 14 cents). New York: Baker & Taylor Co.

Here we have a book written by a man who knows his subject. Mr. Poore's position as an artist, combined with a scholarly and thoughtful temperament, enables him to write with authority on the subject.

The book is valuable not only to the student but to the professional artist as well.

A careful study of the theory and practice of composition is of great benefit to every one engaged in the fine arts, and we believe the architect will find much between the covers of this book to repay him for its perusal.

There are three principal divisions to the work. The initial chapters deal with pictorial composition, followed by others on the æsthetics of composition, and the remainder of the book treats on the critical judgment of pictures.

These last few chapters offer up a wide vista of much interest and naturally assist the reader to appreciate what was perhaps but poorly understood before reading this book.

## INDUSTRIAL

### THE QUALITIES OF TILE.

From an artistic and sanitary standpoint the introduction of tile into interior construction is a much to be desired thing. The harmonies of color, unfading and imperishable, when judiciously selected, add a charm to the domestic interior not to be attained by paint or flat washes of less durable color. The growing use of tile for decorative purposes has caused manufacturers to exert every facility at their command to produce a product that would satisfactorily meet this demand, and its accomplishment is interestingly shown in a pamphlet, illustrated in color, issued by the Trent Tile Company, of Trenton, N. J.

This pamphlet, which we understand can be had upon application, is something in advance of the usual advertising matter. Its text has been prepared by Mr. Charles F. Binns, who is the director of the New York State School of Clayworking and Ceramics at Alfred University, New York. Mr. Binns has written an instructive article, and one that can be read with much profit.

### AUTOMATIC VENTILATORS

Opening the windows when the air within the room becomes vitiated does not ventilate the room, unless you keep the windows open. That means drafts, discomfort, and is often the cause of sickness, the origin of which is always the subject of speculation.

To change the air within, to provide for its ingress in sufficient quantity and the egress of the dead air, is the ideal ventilation.

The Pullman Automatic Ventilator Manufacturing Co., of York, Pa., believes it has solved this problem. Its experience in the manufacture of modern ventilating appliances entitles any claim made by it to consideration, and its rather original pamphlet describing the Pullman product is a good exposition of the subject and contains some ideas not always thoroughly understood.

### DUMB WAITERS AND ELEVATORS

The Sedgwick Machine Works of Poughkeepsie, N. Y., present in Catalogue J leading types of hand-power elevators and dumb waiters for all purposes.

Various types, both the usual and the unusual, to meet unusual conditions, are shown in this catalogue. The prospective builder requiring waiters or elevators will find it of interest to examine the product of this company.

### CONCRETE-STEEL FLOOR CONSTRUCTION

Leibu Hermann, C. E., concrete engineer and specialist, of No. 11 Broadway, New York, has perfected a system of floor construction, for which it is claimed that its use effects a saving of from four to twelve cents per square foot over types now in use. These claims of economy with others of strength, architectural merit, etc., are set forth in a pamphlet which may be had for the asking.

### AN UNUSUAL CEMENT MANUFACTURER'S CATALOGUE

From the raw material in the quarry to the completed cement structure, the Edison Portland Cement Co., St. James Building, New York, in a recently issued pamphlet of sixty pages, show by text and well executed half-tones, the various stages of their product.

This pamphlet is an important addition to the literature of good advertising methods, as it not only serves to direct attention to a standard product, but it contains information as to the various phases of cement manufacture not generally known.

Many examples of the best specimens of architectural progress in cement construction are illustrated in this pamphlet, but perhaps the most noteworthy showing is the large number of illustrations of Federal and Municipal buildings of recent construction.

This publication would seem to emphasize the fact that there are no limits to the possibility of modern cement construction.

There are examples of monolithic construction, showing filtration plants, storm relief sewers, viaducts and subways, and other interesting subjects.

There are many examples of recently constructed dwellings, garages, high buildings, whose interior views in some cases show length of spans that not so very long ago were considered impossible of safe construction.

The architect and the builder will find this a valuable and interesting publication, and one worth asking for.

## CATALOGUES RECEIVED

### AIR PURIFIERS AND HUMIDIFIERS

Under the above title, the Kauffman Heating & Engineering Co., of St. Louis, Mo., explain, with many illustrations and lucidly written text, in a pamphlet recently issued, the merits claimed for their air purifying apparatus. The many pretentious buildings equipped with this apparatus would seem to emphasize its merits, and the makers solicit correspondence with prospective users.

The catalogue tells all of the more important points claimed and may be had for the asking.

### CHURCH ORGAN SUGGESTIONS

The long-established Estey Organ Co., of Brattleboro, Vt., has issued a pamphlet with the above title. This pamphlet may be had on application. It offers many valuable suggestions on the placing of church organs, which are the result of many years of successful practice in organ building.

### NEW FURNITURE ON OLD LINES

An interesting catalogue with illustrations in many colors is that of the Stickley Bros. Co., of Grand Rapids, Mich.

This company are makers of high class furniture and have a special line, designed to follow well accepted old models. Its adaptability to modern decorative schemes is well shown in this pamphlet, which can be had on request.



# BUILDING NEWS

## ALABAMA

**MOBILE.**—Rev. E. E. George, pastor of the Dauphin Way Baptist Church, has announced that the building committee had received plans and specifications for their new church and were ready to receive bids for the construction of the same. The bids will be opened about March 10.

## CALIFORNIA

**SACRAMENTO.**—The California National Bank has had plans drawn, we understand, for extensive improvements to its building on the corner of Fourth and J Streets.

**SAN FRANCISCO.**—Samuel B. Mertes has bought, through Joseph Rucker & Co., the lot on the southwest corner of Clayton and Grove Streets, with an area of 40 x 112 feet. Mr. Mertes has announced his intention of building an apartment house upon the corner, and his architect is already working on the plan. The total investment, it is estimated, will be in the neighborhood of \$25,000 to \$30,000.

Property at the southerly end of Kearney street will soon be filled by the erection of a six-story and basement brick building at the southwest corner of Kearney street and Union Square avenue, between Geary and Post streets. The lot is owned by the Levi Strauss Realty Company. The estimated cost of the structure is nearly \$150,000.

## CONNECTICUT

**BRIDGEPORT.**—The Wintter estate is contemplating the construction of a four-story brick building at the juncture of William and Knowlton Streets. The plan under consideration is to tear down the present frame structure and have two stores on the ground floor of the projected building and living apartments above.

**DERBY.**—Architect C. T. Beardsley, Jr., of Bridgeport, has completed plans for some changes at the plant of the Sterling Piano Co., in Derby. Two of the buildings will be carried up an additional story, with new gravel roofs, etc.

**UNIONVILLE.**—Charles W. House & Sons, manufacturers of felt supplies, whose plant was burned recently, involving a loss of approximately \$75,000, have decided to rebuild, it is stated.

## FLORIDA

**JACKSONVILLE.**—The plans and specifications for the new hotel, to be erected at northeast corner of Bay and Newnan streets, and which have been accepted by the company, were prepared by J. H. W. Hawkins, of this city.

**MIAMI.**—We understand that Gus. A. Muller, proprietor of the Hotel San Carlos, is arranging to build a large addition to his hotel during the summer months.

## GEORGIA

**ALBANY.**—The plans of the proposed city hall, which have been accepted by council, were furnished by Robinson & Reidy, architects, of Savannah, and bids for the new building will be advertised for at once. The new city hall will cost about \$30,000.

## INDIANA

**ELKHART.**—The Strubler Scale Company is preparing to erect a new factory building on the site of the former C. A. Foster carriage and wagon factory and will begin work this spring. The building will be of brick, two stories high, 40 x 225 feet in dimension.

**FORT WAYNE.**—Architects of the city are preparing plans for the new edifice to be erected during the summer by the congregation of the English Lutheran Church of the Redeemer on the site of the present church, corner of Fulton and Washington Streets. The plans will be considered by the congregation at a special meeting on March 5 and a selection will then be made and work will be begun in the early spring. The church will be in English gothic style, low broad steeple, and will cost approximately \$40,000.

**INDIANAPOLIS.**—The Wulschner-Stewart Music Company has

closed a contract with John H. Holliday by which Mr. Holliday will erect a building at No. 227 North Pennsylvania Street, to be taken on a long-time lease by the music company. It will be four stories high and of white enameled terracotta, with elaborate trimmings and a modern front.

**RICHMOND.**—Plans for a high school building, three stories, 147 x 144, are being prepared by Architects W. S. Kaufman & Son. School Board, T. A. Mott, Superintendent, is the owner. Architects will receive bids.

**SOUTH BEND.**—According to reports, the Tryber Piano Company, of Chicago, has under consideration the moving of the present plant to South Bend.

Improvements are contemplated by the Central Union or Bell Telephone Company and will result in an expenditure of nearly \$200,000 in rebuilding the entire plant within the present year. A three-story structure of brick, stone and steel will be provided.

**VINCENNES.**—At a special meeting of Cornerstone Lodge, No. 596, of the Knights of Pythias, committees were elected to have plans prepared for a new lodge building to be erected in the near future at the corner of Second and Portland Avenue.

## KANSAS

**COFFEYVILLE.**—According to reports, voters of the city will be asked to vote bonds this spring to the amount of \$55,000, for the purpose of better equipping the schools of the city.

**HUTCHINSON.**—T. J. Ryan is said to be interested in a scheme to erect a four-story building on North Main Street, at a probable expenditure of \$100,000.

**LEAVENWORTH.**—Jacob Gaiser has sold a 400 acre tract of land near the old Eight Mile House near Lowemont, to the Mottin brothers. They expect to build a suitable residence and erect new out buildings on the site, it is said.

**WICHITA.**—Charles F. Fox, of Haverhill, Mass., has purchased a tract of 910 acres of land four miles west of Valley Center, this county. It is said that Mr. Fox intends to build a country home on the tract.

## KENTUCKY

**DAYTON.**—Architects C. C. and E. A. Weber, Cincinnati, Ohio, have prepared plans for a bank and apartment building for the Bank of Dayton. Five apartments, banking room, three stories

**FT. THOMAS.**—Architects C. C. and E. A. Weber, Cincinnati, Ohio, are preparing plans for a church edifice for the Ft. Thomas Episcopal congregation, at Ft. Thomas, Rev. A. Fletcher, pastor. It will be built of stone, with galvanized iron cornice. Cost, about \$15,000.

They are also preparing plans for a lodge building for the Ft. Thomas Lodge, F. and A. M.

**LOUISVILLE.**—According to current reports, Col. James P. Whallen and his brother are contemplating the erection of a new theatre structure on Jefferson Street, between Third and Fourth Avenues.

## LOUISIANA

**AMITE CITY.**—The question of spending \$30,000 in the erection of a new school building at this point is being discussed, we learn from reports in the local press.

**BOGALUSA.**—Colonel W. H. Sullivan, general manager of the Great Southern Lumber Company, has announced that a \$20,000 Young Men's Christian Association Building is to be erected here in the near future. The building will be located on Avenue B, just opposite the Lumber Company's offices. The plans are now being drawn by Du Buys, Churchill & Labouisse, architects, of New Orleans.

**JENNINGS.**—We understand Architect C. H. Page, Jr., of Austin, Tex., has presented the plans and specifications for the clubhouse on the Jennings lawn tennis grounds to the directors of the company.

## MASSACHUSETTS

**AMHERST.**—Plans drawn by Clarence P. Hoyt, of Boston, for the new zoological buildings, for which the Agricultural

College has asked the Legislature to appropriate \$80,000, have been presented by Prof. H. T. Fernald.

**CAMBRIDGE.**—The heirs of Otis Shebard have sold a valuable piece of land on Albany street, Cambridge, having a frontage of 340 feet on the street and 285 feet on the B. & A. tracks and a total area of 89,901 square feet. The purchasers are the Lamb & Ritchie Co., who will remove their business to the new site as soon as the buildings can be constructed.

**DORCHESTER.**—A lot on the corner of Washington and Normandie streets, Dorchester, containing 7,130 square feet, has been sold to William J. Welch, who will improve the site, it is said.

Three vacant lots on the corner of Talbot avenue and Iola street, containing 9,874 square feet, have passed to the ownership of Elias Hartstein. It is reported that the new owner will erect three up-to-date apartment houses.

**LAWRENCE.**—The County Commissioners have selected Architect John Ashton to prepare plans for the proposed addition to the county training school, and he has already begun the work of making preliminary drafts, it is said.

**NEW BEDFORD.**—E. G. Bullard has under way plans for a ten-apartment house to be erected on the east side of Seventh Street for George W. Lewis, of Westport. The apartment house will be 45 x 70 feet, five stories in height, and will be built of wood. The cost will be from \$25,000 to \$30,000.

**PITTSFIELD.**—At a special meeting the trustees of the Berkshire Athenæum and Museum of Natural History and Art voted unanimously to accept an offer made by Zenas Crane, of Dalton, to build an addition on the north end of the Museum, which will be an exact duplicate of the south addition. Harding & Seaver are the architects and work will commence early this spring. The cost will be about \$35,000.

#### MICHIGAN

**DETROIT.**—A new \$150,000 temple will be built in Detroit by the Independent Order of Foresters. The new building, it is expected, will be located somewhere in the downtown district at some point convenient of access to the principal car lines.

#### MINNESOTA

**DULUTH.**—Plans are being made by Radcliff & Price, architects, for a new Bethel building, which will be built on lower Lake avenue. The new building, according to the specifications, will cost approximately \$200,000.

**MINNEAPOLIS.**—The "Chicago Bakery," of which Messrs. O'Connor & Nolan are the proprietors, are going to build a modern up-to-date bakery building, 129 x 148 feet, at the corner of Plymouth and Lyndale Avenues. Plans and specifications are being prepared for the same by C. M. Bartberger & Son, architects, of Pittsburg, Pa.

#### MISSOURI

**KANSAS CITY.**—The F. P. Burnap Printing and Stationery Company has taken a ninety-nine year lease on fifty-six feet of ground on the south side of Tenth street, between Baltimore avenue and the alley immediately west of the Dwight building. A six-story, reinforced concrete building will be erected on the site to cost \$50,000.

A new church for the St. James parish is to be built this summer near Fortieth and Harrison Streets, it is said. Plans for the new building are being prepared by Edgar C. Faris, architect, to be after the Romanesque style of architecture. The estimated cost of the new church is about \$65,000.

Plans have been completed for the construction of a new church building for the Holy Name Church, at Twenty-third street and Benton boulevard. Plans drawn by Wilder & Wight, architects, show a building having a length of 166 feet, a width at the nave of 67 feet, and at the transept of 101 feet. It is to be built of Bedford stone. The church building will cost \$150,000.

J. C. Gates will begin work soon toward the erection of a five-story fireproof building at the southwest corner of Tenth street and Grand avenue. The walls of the structure will be sufficiently heavy to carry seven additional stories. Mr. Gates is now in consultation with his architect, A. B. Anderson, who has offices in the New York Life Building.

**ST. JOSEPH.**—Andrew Carnegie has offered St. Joseph a second public library and the City Council, at its meeting, decided

to accept the gift. The steel king gives \$25,000 for a building to be erected in North St. Joseph, on condition that a site is furnished and that the city agrees to maintain the library.

#### NEW HAMPSHIRE

**CONCORD.**—Architect Guy Lowell, of Boston, has drawn plans for the new building the New Hampshire Historical Society expects to build on property fronting on Park, State and Green streets, in this city.

#### NEW JERSEY

**EAST ORANGE.**—Work will be started in the spring on the erection of a large addition to the Edgemere Hotel at 301 William street, East Orange, to cost about \$60,000. Plans have been completed by Edward V. Warren, architect, of Newark. The hotel is owned by William H. Culbert.

**NEWARK.**—The Hedden Iron Construction Company of this city has purchased a tract of land comprising about ten acres in Hillside avenue for the purpose, it is understood, of erecting a large plant on the site within a few months.

The Ironbound Trust Company has decided to erect the proposed new banking house at the junction of Market and Ferry Streets, just east of the Pennsylvania Railroad. The trust company will also build a two-story brick building for commercial purposes on property just in the rear of the bank building, work to begin the early part of May. The money to be expended for both the structures will be between \$40,000 and \$50,000, it is understood; the bank building alone will cost in the neighborhood of \$35,000. The new bank is to be a one-story structure, about 25 feet high. The type of architecture followed by the architects, John H. & Wilson C. Ely, is classical.

A new office building for the New York and New Jersey Telephone Company, to cost approximately \$500,000, has been planned for this city. Construction will be started this spring on property acquired by the company in Washington street, between Market and Camfield streets. The plans, prepared by Eidlitz & McKenzie, architects, of Manhattan, provide for a nine-story structure.

#### NEW YORK

**ELMIRA.**—Snyder Brothers, printers, have closed a deal for the purchase of the Stanchfield property on Main street, between the Elmira Arms Company and Werdenberg buildings. A member of the firm has stated, it is said, that they will erect upon this site a brick block at a probable cost of \$30,000.

**LAKE GEORGE.**—We understand the architects, Ludlow & Peabody, of New York, have prepared plans for a clubhouse for the members of the Lake George Club, 150 x 35 feet; also a dormitory in connection with same. Estimates will soon be taken.

**LE ROY.**—The Le Roy Board of Education at a meeting recently considered the plans for the new high school buildings, which have been revised by the architect, E. E. Joralemon, of Niagara Falls, and accepted and approved them.

**NEW YORK.**—Adolph Lewishon has sold a block front on Washington Heights to John Schreiner, who it is said will build elevator apartments on it to represent a total outlay of \$750,000.

Annie M. Pissarra and Victoria V. Cavaganaro will build a seven-story flat, in the heart of Little Italy, at Nos. 210 to 214 Thompson street. The building will be 70 feet high. It will cost \$70,000. Janes & Leo are the architects.

New York's largest hotel is to be erected on the site of the old Greek Hotel, Forty-second street, opposite the Grand Central Station, unless plans under way fall through. It will be a twenty-four story structure, covering a plot 150 x 200 feet, and will contain 1,500 bedrooms. E. M. Statler, proprietor of the Hotel Statler, of Buffalo, is slated to be the lessee of the new hostelry.

L. Wolf has bought Nos. 518 to 534 West Twenty-sixth street, 225 x 98, with old buildings. According to report he will build a bookbindery for his own use on the site.

Next to its \$1,000,000 new buildings in the Grant's Tomb section the Union Theological Seminary will erect and operate a big apartment house. It will not be of the dormitory type, but a genuine housekeeping structure. Architects Allen & Colens, of Boston, are finishing plans for the seminary house.

It will cover a plot 46x144 on the southeast corner at Claremont avenue and 122d street. The cost is estimated at \$200,000.

According to reports, there has been purchased in Seventy-seventh and Seventy-eighth Streets, between Avenues A and B, eighteen lots, making a plot 225 feet frontage, extending from street to street. On this site will be constructed four buildings, six stories high, containing apartments for 350 or more families. The plans have been prepared by Architect Henry A. Smith, on suggestions made by Dr. Henry S. Shively, head of the tuberculosis clinic of Presbyterian Hospital. Mrs. William K. Vanderbilt has given \$1,000,000 toward the enterprise.

Paul J. Rainey has bought a tract of land of more than 250 acres in the Wheatley Hills section of Long Island, and will shortly commence the erection of a handsome country place.

Irving Judis Construction Co. will build six-story flats, with stores, 90 x 75, on the northwest corner at Amsterdam Avenue and 105th Street, from plans drawn by Architects Euell & Euell. They place the cost at \$110,000.

Pease & Elliman have closed a twenty-one years' lease for No. 13 East Fortieth Street, 25 x 98 feet. The building is to be torn down and replaced by a modern studio and office structure in the French Renaissance style of architecture for the sole occupancy of H. F. Huber & Co., of No. 382 Fifth avenue.

Plans have been prepared for a six-story apartment house, to be built at a cost of \$150,000, at the southwest corner of Cathedral Parkway and Columbus Avenue, and for a similar structure at the corner of Columbus Avenue and 109th Street, to cost \$120,000. Both buildings are to be erected by the Cathedral Realty Company, of which Leon Sobel is head, and have been planned by Sommerfeld & Steckler.

Benjamin R. Lummis has sold Nos. 114 to 118 West Forty-fourth Street to the Rocky Mountain Club. The club, according to reports, is to erect a very handsome house for club purposes on the site.

A 12-story office building is to be erected at 152-154 West 45th Street, a plot which the Surety Realty Company recently acquired.

Heinrich Schniewind, Jr., of Greenwich, Conn., will build the five-story structure at No. 8 East Seventy-ninth street. It is to be of brick and granite, in the Italian Renaissance style. It is to cost \$50,000, and Henry C. Pelton is the architect.

Architect Robert D. Kohn is completing plans for the addition to Dr. Felix Adler's Ethical Culture Society Hall. It will cover the 100x100 south corner at Central Park West and Sixty-fourth street.

It is said that the Gracehull Realty Company will build nine-story fireproof apartments, 108 x 86, on north side of One Hundred and Tenth street, 325 feet east of Broadway, from designs by Waid & Willauer, architects. The house is to have façades of brick, finished with limestone and terra cotta. It is to cost \$350,000.

H. D. Baker & Bro. have sold to the Sun Construction Company, of which Benjamin Neiberg is president, the northwest corner of Broadway and One Hundred and Fifty-second street, with two lots adjoining on the street, making 100x150. The buyers will erect six-story elevator apartments similar to the ones they are completing on the southwest corner.

The Brown Construction Company will build six-story apartments on the northwest corner of Audubon avenue and One Hundred and Seventh-eighth street, 75x90. The design is of French Renaissance with ornamental brick and stone trimmings. The house will cost \$150,000. Lorenz F. J. Weiher, architect, prepared the plans.

**OZONE PARK.**—The First National Bank of Ozone Park has purchased a plot of ground at the northwest corner of Broadway and Hatch Avenue, with a frontage of 25 feet on the former street and a depth of 100 feet. The bank will immediately build a brick and concrete banking house.

**SYRACUSE.**—There is a likelihood of Charles W. Snow adding two stories to the Snow Building in South Warren street next spring for the accommodation of the Citizens' Club. Mr. Snow has consulted Architect Archimedes Russell, of the firm of Russell & King, concerning the work.

**VALATIE.**—Architects are said to be at work on plans for the new hotel which Edward Gerst, of Valatie, proposes to erect at Electric Park. Preliminary drawings show a two-story

structure entirely of concrete. The building will be between 200 and 300 feet long, and will contain 100 rooms.

**YONKERS.**—We are informed that Architect James Watson has prepared plans for work on several proposed improvements to be made in Yonkers.

## OHIO

**CINCINNATI.**—It is reported that the Cincinnati Bickford Tool Company will build a plant at Oakley large enough for the present needs of the business.

**COLUMBUS.**—A new office building will undoubtedly be erected at the northeast corner of Spring and High Streets this year. A 90-year lease on the property, which is owned by J. R. Hughes, will be sold at auction soon.

Architect Frank L. Packard has prepared plans for a new building to be erected for the Jefferson Springs Water Company at its springs on the line of the Scioto Valley Traction Company. It will be two stories high and 40 x 60 feet in dimensions. Estimated cost, \$20,000.

The members of the House of Jacob are said to have commissioned Architect E. H. Rickett to prepare plans for a \$20,000 structure to be erected in Donaldson street.

**MIAMISBURG.**—Architect Frank L. Packard, of Columbus, is preparing plans for the erection of a new Carnegie Library building at Miamisburg, to cost about \$18,000. It will be constructed along the regular library style of architecture.

## OKLAHOMA

**OKLAHOMA CITY.**—The J. I. Case Plow Company, which recently sustained a loss of \$125,000 in a warehouse fire here, has purchased a site 125 x 140 on East California street and will begin the erection of a large building here within sixty days.

## OREGON

**ROSEBURG.**—Plans for construction of a \$20,000 theater for Roseburg will be drawn at a meeting of local citizens, when a stock company will be organized under the direction of H. T. Hazelrigg, of Medford, who has Klaw & Erlanger bookings.

## PENNSYLVANIA

**BUTLER.**—A sketch of the new St. Paul's Catholic church, which was submitted by John T. Comes, the Pittsburg architect, has been accepted by the building committee and the architect is now at work developing the plans and specifications. The building will have a frontage of 80 feet, including the tower at the south side of the church, which will be 160 feet high.

**HARRISBURG.**—The congregation of Harris Street United Evangelical Church, Harris and Susquehanna streets, have adopted resolutions that provided for the erection of a new church.

**PHILADELPHIA.**—Lamb & Co. have closed negotiations for the sale of a block of ground bounded by Fifty-fourth, Fifty-fifth, Race and Summer Streets. Upon the entire lot the purchaser will erect, during this spring and summer, 140 modern two-story houses. The total cost of the operation is expected to exceed \$300,000.

H. M. Downsborough has bought two large lots on both sides of Forty-sixth Street, between Spruce and Pine Streets, from the Drexel estate. Within a few weeks, it is said, he will start work upon the erection of twelve large modern houses, which will cost between \$12,000 and \$17,000 each.

Within the next three months a sanitarium for the treatment of consumptive patients will be opened in the vicinity of Philadelphia, to be known as the Philadelphia Jewish Sanatorium for Consumptives. Dr. Max Staller, Dr. A. J. Cohen, Maurice J. Speiser, H. Wolf, S. C. Kraus and Charles Krengel are interested in the enterprise.

It is stated that William A. Young is preparing plans for a moving picture house, 28 x 85 feet, on Twenty-ninth Street, below Fletcher, for Wallace C. Powelson.

It is said that plans are being prepared by a local firm of architects for a \$1,000,000 wool warehouse, to be built for Charles J. Webb & Co., at Delaware avenue and Walnut street. An apartment hotel, to be known as the Whitehall, will be erected by John W. Ross at the southwest corner of Wayne and Chelten avenues, Germantown, at a cost of upward of \$150,000. The building, which has been designed by Architects Ballinger & Perrot, will be of the French Renaissance style, with ex-



terior walls of brick and terra-cotta. It will be a six-story and basement fireproof structure.

**PITTSBURG.**—F. H. De Arment has been commissioned to design a \$25,000 eight-room brick school building for Hays Borough. The former school building was burned about a year ago.

It is said that O. R. Minnemeyer has sold to Anna P. Englert 50 x 200 feet in Beechwood Boulevard, between Irwin Avenue and Northumberland Street, old 22d Ward. The buyer plans a fine residence.

What is known as the C. I. Shannon holding at West Lacock and Corry Streets, old First Ward, Northside, have been bought by a downtown candy-making company. The lot is 54 x 64 feet and has on it three small brick and two small frame dwellings. It is said these are to be razed to make way for a modern factory and warehouse to be used by the purchaser.

**POTTSVILLE.**—Having secured the mansion of the late Senator William L. Torbert, at Girard Manor, with 200 acres, at a great altitude, Pottsville capitalists have formed a company to convert the place into a most up-to-date sanitarium. Bonds in \$100,000 for the project have been floated.

**SCRANTON.**—The plans for the Old Forge Deposit and Discount Bank have been completed by Architect John A. Duckworth, and work will be commenced on the building at once. The building will be of Romanesque style, with Indiana limestone front, and absolutely fireproof throughout.

### RHODE ISLAND

**BARRINGTON.**—Five house lots, one on Maple Avenue, Barrington, owned by Roby A. E. Spink, and four more adjacent to the factory of the New England Steam Brick Company at Barrington Centre, owned by Charles E. Smith, have been transferred to Rt. Rev. Matthew Harkins, bishop of the Catholic diocese of Providence. One of the lots will be utilized for a parish house, and upon the other four a church for the Italian Catholics of Barrington and vicinity will be built.

### TENNESSEE

**CLARKSDALE.**—According to current reports in the local press Clarksdale Elks have decided to erect a home, at a cost of not over \$25,000.

**KNOXVILLE.**—We understand that the board of public works will ask for sketches of plans to be submitted for the McMillan schoolhouse that is to be erected in the third ward.

**MEMPHIS.**—F. M. Norfleet, of the firm of Sledge & Norfleet, has purchased the property located at 107 and 109 South Front Street. The sale was effected through R. Brinkley Snowden. The lot is 30 x 230 feet. After the deal had been closed Mr. Norfleet said his firm would erect a modern three-story and basement building, fronting on the railroad tracks.

**NASHVILLE.**—A tract of 103 acres of the Zelner farm, eleven miles from the city, has been purchased by John W. Love, of this city. It is said Mr. Love means to improve the place, making it a model country home.

### TEXAS

**BROWNWOOD.**—Sealed bids will be received at office of M. L. Waller, architect, Fort Worth, and at office of I. J. Rice, Brownwood, until March 8, for the erection of a three-story brick and reinforced concrete school building.

**DALLAS.**—It is reported that a three-story office building is to be erected on Commerce Street, at the intersection of Kendall, shortly, by A. D. R. Collie and S. W. King, Jr., both of Dallas.

**FT. WORTH.**—Plans for a three-story well-equipped hotel, to cost approximately \$50,000, when completed and furnished, are being drawn up by Architect Louis B. Weinman, under the instructions of E. B. Daggett, who will build the new structure on the southwest corner of 15th and Jones Streets, near the Sante Fé depot.

**HOUSTON.**—We understand from current reports that Architects Warren & Wetmore, of New York, have been commissioned to prepare plans for a terminal station to be erected here by the Houston Belt & Terminal Company, of which F. G. Pettibone is president. Approximately \$500,000 will be expended for this purpose.

**PARIS.**—Sealed bids will be received at the office of O. J. McKnight, City Secretary, until March 8, 1909, for the construction of a brick high school building. Plans can be had by applying to Barry & Smith, architects, Paris.

**TEMPLE.**—Architects Sanguinett & Staats, of Ft. Worth, have been commissioned, it is said, to prepare plans for the proposed structure to be erected on Main Street and Avenue A for the City National Bank.

### UTAH

**SALT LAKE CITY.**—G. S. Holmes, proprietor of the Knutsford Hotel, has purchased 50 feet on State Street, facing west, between First and Second South Streets, and, according to reports, will improve the site with store structures.

### VERMONT

**ROCHESTER.**—Rochester is soon to feel the benefits of the activity of the progressive New England States Hotel Company, which is placing modern hotels in the beauty spots of New England. It is planned to erect a \$100,000 hotel of over 100 rooms on the hills above the town. Mr. M. J. Meagher, of Boston, Mass., is president of the hotel company.

### VIRGINIA

**DANVILLE.**—Messrs. W. A. Coleman and Garland P. Peed, of Norfolk, are interested in a stock company to build a handsome apartment house here. They have secured an option on the Talbott property at the corner of Main and Chestnut Streets.

**NORFOLK.**—Plans are being prepared by Benjamin F. Mitchell for a brick warehouse to be erected for J. W. Gamage on the Norfolk & Western Railway at Granby Street, and to cost close around \$15,000. The building will be 100 x 210 feet.

### WASHINGTON

**SEATTLE.**—It is said that work will probably begin soon on the new First Baptist Church, at Boylston avenue and Seneca street. The proposed building will cost about \$250,000.

Plans for the "Kenyon Home for Destitute Children" have been prepared, and work on the construction of a \$25,000 building to be erected on Ravenna Heights will begin soon. The plans were drawn by Knapp & West, local architects.

Construction work on The Michigan, an eight-story bachelor apartment hotel, to be erected by the McLaughlin Realty Company on the southwest corner of Pike street and Belmont avenue, will begin within ten days, according to Charles Haynes, architect. The Michigan is planned to cost \$125,000 and to be of steel and masonry construction.

Preparations have been practically completed for the construction of a handsome riding and driving club building to be the future home of the Seattle Riding and Driving Club. The building and equipment, when completed, will represent an outlay of \$100,000. L. H. Gray is president, J. E. Shrewsbury, vice-president. Architect W. P. White prepared the plans.

**SPOKANE.**—In order to secure the best and most artistic plans possible for the twelve-story building which it will erect this Summer on its new property at Riverside avenue and Stevens street, the Old National Bank will hold a competitive contest, open to all architects. The architect whose plans are adopted will receive no prize, but the second best plans will receive a prize of \$1,000 and \$500 will be paid to the firm submitting the plans judged to rank third.

### MEXICO

**JUAREZ.**—A Louisville architect—D. X. Murphy—is preparing the plans for the Juarez \$500,000 racing plant, which is the first of four to be established in the Mexican Republic within the next two years. He has been engaged by Colonel Matt J. Winn, of Louisville, who has been elected general manager of the Juarez Jockey Club, and who will fill a similar position with the Mexico Jockey Club, the governing body of racing in Mexico City, Guadalajara and Monterey.

In addition to building a track, grand stand, club house, stables and other necessary equipment at Juarez, work on which will be begun within two months, there will be erected at the same time a \$200,000 hotel, which has already been leased by New York individuals. The hotel, however, will not be planned by Mr. Murphy.

# CURRENT NEWS

## SOCIETIES

### PENNSYLVANIA STATE ASSOCIATION OF ARCHITECTS-ORGANIZED

Delegates from the Pennsylvania State Chapters of the American Institute of Architects and other members from Pennsylvania formally organized at Harrisburg the New Pennsylvania State Association of Architects, which promises to be a powerful factor in advancing the interests of the Institute and the profession and many matters concerning the welfare of the State. This is the only State organization of the American Institute of Architects in existence to-day.

The following officers were elected: President, D. Knickerbacker Boyd, of Philadelphia; Vice-President, Edward Stotz of Pittsburg; Secretary and Treasurer, William L. Baily, of Philadelphia.

Mr. Boyd is now the President of the Philadelphia Chapter of the Institute.

Mr. Stotz is the President of the Pittsburg Chapter of the Institute.

Mr. Baily is well-known in Philadelphia as an architect and as an ornithologist, being a member of the Academy of Natural Sciences and other kindred societies.

After discussion of several matters relating to bills now before the State Legislature and of other matters of general welfare, the following resolutions was passed:

*Resolved:* That the Pennsylvania State Association of Architects strongly approve the report of the Fine Arts Council recommending that the proposed Lincoln Memorial to be erected in the national capital shall be upon the site at the end of the Mall as originally provided for; and,

That, the Pennsylvania State Association of Architects is heartily in favor of Senator Newland's bill now before Congress to create a Bureau of the Fine Arts.

A general discussion took place on the advisability of studying and revising the Building Laws of the entire State of Pennsylvania to conform to all modern conditions of construction and materials used. It was pointed out that in many of the cities of the State, particularly those of the second and third class, the laws under which buildings are erected are not only very inadequate, but antiquated.

The creation of a committee to go over the matter and bring it before the attention of the next session of the Legislature with a view to having a Commission appointed to revise and codify the Building Laws of the State, was authorized.

Among other matters discussed, but upon which no definite action was taken, was the Registration and Licensing of Architects.

The matter of the appointment of an Art Jury for the City of Philadelphia as authorized by Act of Legislature was also taken up and referred to a committee.

The meeting adjourned to meet again at the call of the president.

A special meeting of the San Francisco Chapter, American Institute of Architects, was held on February, 18, 1909.

Business of interest to the profession was transacted. Resolutions endorsing the Newlands Bill for the location of the Lincoln Memorial at Washington were adopted; also resolutions endorsing the action of President Roosevelt in appointing a council to advise and suggest regarding the Bureau of Fine Arts.

At the conclusion of the business portion of the meeting, Mr. R. B. Guernsey delivered a very interesting address on Heating and Ventilation, fully illustrated by diagrams.

The Portland Art Association and the Portland Architectural Club will open their joint exhibition in the Museum of Fine-Arts, Portland, Ore., on March 22.

The opening of this exhibition will be marked by the assembling of delegates from the larger Pacific Coast towns, to discuss the formation of a Pacific Coast League of Architecture, to be affiliated with the American Institute of Architects in ways to be determined.

The number and character of entries announced insures the technical and artistic success of this exhibition.

## PERSONAL

In our issue of February 17, the address of Messrs. Wilder & White, architects, was stated as No. 186 Fifth Avenue, New York. This should have been printed No. 156 Fifth Avenue.

We are informed by Mr. Harry Leslie Walker, architect, Atlanta, Ga., that he has moved to his new offices in the Studio Building.

J. Rutland Larmour and Roy E. Lane, of Waco, Tex., announce that they have formed a partnership for the practice of architecture with offices in the Times-Herald Building, Waco. They would like to receive catalogues and samples.

Mr. Roscoe C. Tindall, architect, Wilmington, Del., has opened an office in the Equitable Building. He desires catalogues and samples.

Messrs. William Curlett & Son, architects, announce their removal to the Phelan Building, San Francisco, Cal.

Mr. George Lawrence Smith announces that he has opened an office for the practice of architecture at 22 Congress Street, Boston, Mass.

Mr. Frank M. Schurman, architect, advises us that he has opened permanent offices at 18 Maple Street, Buffalo, N. Y., and that he would like to receive catalogues and samples from manufacturers and dealers.

We are advised that the copartnership heretofore existing between Messrs. George Lohman and W. N. G. Place, architects, at Seattle, Wash., has been dissolved.

The business will be continued by Mr. George Lohman, whose office will be, as before, at 16 Hancock Building.

### BOOK NOTE

**FREEHAND AND PERSPECTIVE DRAWING: A MANUAL OF THE PRINCIPLES OF ARTISTIC PERCEPTION AND THE ART OF CORRECT GRAPHIC DELINEATION.** By Herbert E. Everett and William H. Lawrence. Cloth, 124 pp., 7 x 10. Price, \$1.00. Chicago: American School of Correspondence.

This work is divided into two parts—part I on Freehand Drawing, by Mr. Everett, of the Department of Architecture, University of Pennsylvania, and Part II, Perspective Drawing, by Prof. Lawrence, of the Massachusetts Institute of Technology.

As a manual for students who are unable to avail of the usual courses of instruction, the book will be found a valuable guide, as it combines in an interesting way the practical teaching of men of acknowledged ability as instructors in these necessary branches of the education of a draughtsman.

### INDUSTRIAL

#### LEATHER FOR UPHOLSTERY AND WALL DECORATION

The American Oak Leather Co., of 177 South Street, Boston, Mass., has sent to this office a book of sample leathers which in colors, character of surfaces and thicknesses exceed in variety the usual line of this class of goods.

The possibilities in the use of these leathers, either in upholstery or decorative uses, appear unlimited.

Of particular interest are the samples, in a variety of colors, of an "antique" leather, the value of which for decorative purposes must be seen to be appreciated.

The absence of the usual application of gilt, either flat or embossed, is to be commended, as it permits the architect and decorator, when he has decided on the color and surface to be used, to apply either by stencil or directly with the brush, such ornamentation as will best suit his scheme of decoration.

The "flat" effect of these leathers lends itself readily to decorative treatment and places within the reach of the user a surface on which he can work out many effective ideas.

The American Oak Leather Co. advise us that they will mail one of these sample books, with full particulars, prices, etc., to the architect, builder or decorator upon request.

#### ELECTRICAL APPARATUS

The Pettingill-Andrews Co., of Boston, Mass., in their monthly publication of live information about

electrical material, known under the suggestive title of "Juice," present in their March issue interesting information about Pittsburg transformers, and also illustrate a good line of ornamental street lighting fixtures. The Pettingill-Andrews Co. are the exclusive New England representatives of the Pittsburg Transformer Co.

The new models of ornamental street lighting fixtures combine in an admirable way an artistic effect with efficiency, and are worthy of attention.

Parties interested in the latest and best forms of electrical apparatus will do well to place their names on Pettingill-Andrews Co.'s mailing list.

#### ART AND SCIENCE IN ILLUMINATION

Proper illumination by artificial light has passed from the experimental stage and is now regulated by well established principles that can be clearly demonstrated.

The manufacture and installation of lights and fixtures has been for a number of years carefully studied by the Enos Co., of No. 52 West Thirty-ninth street, New York, and a visit to their salesrooms will show what artistic craftsmanship can achieve in this direction.

This company, whose branch offices are in the more important cities, have issued an interesting pamphlet showing the various types of reflectors made by them. These reflectors have been calculated to meet every possible problem of lighting by scientifically computed curves, and architects will find much to interest them in this pamphlet which will be mailed on request.

#### DYNAMOS AND MOTORS

The Eck Dynamo & Motor Co., of Belleville, N. J., will, upon request, send copies of the various bulletins issued by them, that clearly explain the many merits claimed for their protected type direct current dynamos and electric motors.

These bulletins, some fifty-four in number, are each one monographs on special service in various classes and types of building, and the prospective user can gain much valuable information by correspondence with this company, whose large faculties it is claimed enable them to render prompt and efficient service.

#### ORNAMENTAL BUTTS AND HINGES

The National Mfg. Co., of Sterling, Ill., is placing on the market an extensive line of butts and hinges, which offer many possibilities of decorative treatment. Their illustrated pamphlet describes these novelties in detail and may be had on application.

#### THE ORIGIN OF THE COLLINWOOD SCHOOL FIRE, NOT A WARM AIR FURNACE PIPE

We have been asked to correct a statement made in several magazines and daily papers that the origin of the recent disastrous Collinwood school fire was an overheated warm air furnace pipe.

The records in the State fire marshal's office at Columbus, O., and the written statement of the clerk of the board of education of Collinwood shows that this was not the cause of the fire and that no warm air furnace or furnace pipes were used for heating the building.



# BUILDING NEWS

## ALABAMA

**BIRMINGHAM.**—We understand the construction of the new skyscraper hotel on the southeast corner of Fifth Avenue and Twentieth Street is assured. The Fifth Avenue Hotel Company has been organized for this purpose, of which W. H. Woodward is president and F. B. Fowlkes, secretary and treasurer.

## ARIZONA

**LOWELL.**—If the plans now being formulated by the officials of the Copper Queen are carried out a handsome new company hospital will be erected in the vicinity of Lowell, at a cost of about \$100,000.

**TUCSON.**—It is the purpose of the Scottish Rites Lodge at Tucson to erect a structure for its home. Grounds have been purchased near the Santa Rita Hotel. The structure, which will be known as the Scottish Rites Cathedral, will cost not less than \$60,000.

## CALIFORNIA

**CHICO.**—Sealed bids will be received by A. J. Bryan, architect, up to March 10, for furnishing materials and erecting a three-story and basement brick and concrete store and office building for H. Silberstein. Plans and specifications of the proposed building may be examined at the office of the architect in Chico, Cal., or at the Builders' Exchange, 180 Jessie Street, San Francisco, Cal.

**GRIDLEY.**—The Mormons at this point have acquired property opposite the High School with a view to improving same with a church edifice to cost about \$12,000.

**HAYWARD.**—Plans for the proposed new church for All Saints' Parish have been submitted and are to be placed in the hands of the contracting builders for estimates at an early date, according to Rev. Father Viladomat, head of the parish. Estimated cost of the proposed church is placed at \$40,000.

**OROVILLE.**—The congregation of the Episcopal Church of Oroville will erect a fine edifice this summer. Dr. Clary, of Benicia, pastor of the church in this city, has plans prepared by the firm of Burnham & Co., architects, of San Francisco.

**PASADENA.**—George D. Webb, president of the Webb Granite & Construction Company of Worcester, Mass., is said to be considering the re-establishing of his plant here, which was recently destroyed at Worcester.

**SACRAMENTO.**—From reports in the local press, we learn that architects are now preparing plans for extensive alterations to the Clunie Theatre. Approximately \$100,000 will be used for this purpose. Mrs. Thomas J. Clunie is the owner, and Charles P. Hall lessee of the building.

**SAN BERNARDINO.**—If present plans carry, the Redlands district within a very few years will have one of the largest medical colleges in the country, as preparations are now on foot to greatly enlarge the facilities of the school at Loma Linda by adding new buildings. J. A. Borden is president of the school.

A new two-story flat building is among the building improvements scheduled for this city. The plans are in the hands of Architect C. W. Grigg.

**SAN FRANCISCO.**—Harron, Pickard & McCone are said to have leased property on Townsend Street, between Second and Third Streets, with a view to improving same with a five-story building, to cover the property.

An apartment house to cost about \$100,000 is planned by J. W. Baldwin for a lot on Bush Street, near Mason. The structure will be five stories high.

The local aeries of the Order of Eagles are preparing to build on their lot at Golden Gate Avenue and Leavenworth Street. A competition of architects was held, but for some reason a change was made in the plans, and a second competition is understood to be in progress.

Sydney B. Newsom has designed an apartment flat building for C. F. A. Postel, to be erected at the southeast corner of Fillmore and Union Streets, upon a lot 34 x 87. The building

will consist of three stories and an attic story and basement. The building will cost \$20,000.

According to reports, a four-story and basement apartment house will be erected by Charles Heinz on the east side of Van Ness avenue, north of Green street, at a cost estimated at \$25,000.

According to reports, announcement has been made that the Mission Savings Bank has plans in preparation for a three-story and basement building of brick for its large lot at the northwest corner of Valencia and 16th Streets. The estimated cost of the building is about \$100,000.

Property at the southeast corner of Stockton and Union Square Avenue, fronting on the square, has been leased to the Town and Country Club and A. M. Robertson for a term of years. Plans are being prepared for a Colonial building for this corner to be used for club purposes.

**WATSONVILLE.**—By an overwhelming majority the people of Watsonville have decided by vote to issue school bonds for the erection of a new primary school building in this city. The bond issuance will be for \$40,000.

**WILLOWS.**—The trustees of the Orland School District have decided to call an election for the purpose of bonding the district to the amount of \$20,000, which amount will be spent in erecting a new school house in the county.

## CONNECTICUT

**HARTFORD.**—At the meeting of Charter Oak Lodge, I. O. O. F. a committee was formed for securing new and larger quarters. The proposition of erecting a new structure at the corner of Main and Morgan Streets is being discussed.

**NEW HAVEN.**—A six-family tenement is to be built by Silas J. Stow at Bradley and Leonard Streets. According to current reports F. E. Brown is the architect.

**WATERBURY.**—Plans of Architect Joseph A. Smith are being figured on for the erection of a new block at the junction of North Main and Cooke Streets, for Thomas P. Hutchinson. It will be five stories high, 68 x 73 feet, and will contain three stores and sixteen apartments.

P. H. Carroll is having sketches prepared by Architect Joseph T. Smith for a five-story brick block to be erected on Meadow Street, opposite the railroad station. It is planned to have ten stores and forty apartments.

**WINSTED.**—Clifton Lodge, I. O. O. F., will erect a five-story brick block with an armory building on Main Street this spring. Architect has not been selected as yet; estimated cost \$75,000.

## GEORGIA

**ATHENS.**—Architects have been secured and preliminary arrangements have been completed for the construction of a sixteen-story office building at the corner of Marietta and Broad Streets, the building to be erected by John W. Grant, at an approximate cost of a half million dollars. The architects engaged by Mr. Grant are Morgan & Dillon, A. Ten Eyck Brown, of Atlanta, and W. T. Downing, of Chattanooga.

**ATLANTA.**—Plans have been perfected whereby the Piedmont Hotel is to be enlarged by the addition of a ten-story annex, which will face on Peachtree, adjoining the hotel, and run through the block to North Forsyth Street, where it will have a similar frontage, entailing a cost of \$200,000 for the addition and improvements to the present hotel. Architect A. Ten Eyck Brown has been instructed to prepare the plans at once, and the owners of the hotel plan to begin the actual work of construction for the annex on June 1.

From reports in the daily press, we learn that Architect M. H. Hubbard, of Utica, N. Y., has been commissioned to prepare plans for a church edifice to be erected here.

**MILLEDGEVILLE.**—The Methodists of Milledgeville have raised \$22,000 for the purpose of building a new church here. Rev. Ford McCree is pastor.

## ILLINOIS

CHICAGO.—M. H. Eichengreen & Co., commission merchants, are said to have acquired property at the southeast corner of South Water and La Salle Streets, with a view to improving the site with a six-story structure.

The Auditorium Hotel is to be remodeled, according to an announcement made by R. Floyd Clinch, president of the Chicago Auditorium Association. Two or more stories will be added.

A skyscraper will be erected on the southwest corner of La Salle and Madison Streets within the next two years. Holabird & Roche are preparing plans for the structure, which is to be a modern 20-story office building.

A concrete building is to be erected in the downtown district for the Moser Paper Company by F. M. Gray, of Niles, Mich., on the east side of Plymouth Court, 175 feet south of Harrison Street.

Meyer H. Eichengreen and Moses Uhlmann have leased from Clarence I. and Ferdinand Peck the southeast corner of South Water and LaSalle Streets, on which they plan to construct a modern mercantile building at a cost of \$300,000.

GALESBURG.—A deal has been consummated whereby the law firm of Hardy, Welsh & Hardy has purchased property on South Cherry Street, near Simmons Street. It is reported that an office building will be erected there as soon as the weather permits.

PEORIA.—A crowd of men closely connected with the Central National Bank and for the most part directors of that institution have leased the Rouse property, at Main and Adams Streets, for a period of ninety-nine years. The purpose of the lease is the erection of a magnificent modern fireproof office building approximately ten stories in height.

QUINCY.—The members of the Quincy Motor Boat Club are taking steps looking toward the erection of a proposed club building this coming season.

## INDIANA

EVANSVILLE.—Plans have been announced for the construction by the Schelosky Table Company of a new \$40,000 brick factory building and plant at First Avenue and the Belt Railroad. The present factory is at Harriet and Virginia Streets.

INDIANAPOLIS.—It is said that Dr. John M. Kitchen will begin the erection of a building on his property at Pennsylvania and New York streets, opposite the Federal Building, after the leases expire, April 1. Plans for the new Kitchen building have been drawn by D. A. Bohlen & on. It will be a four-story-office building of brick and steel construction.

At the annual dinner of Mu Chapter of the Phi Chi Fraternity, composed of physicians and students at the Indiana University School of Medicine, steps were taken to organize a movement to erect a clubhouse for the chapter. It is proposed to raise a stock subscription of \$15,000 among fraternity members with which to build the clubhouse. Dr. Charles D. Heimes is interested.

SEYMOUR.—At a public meeting held here recently, a committee of ten representative citizens was selected to formulate plans for raising \$15,000 for a new city hospital and for accepting the gift of Mrs. Louis Schueck of \$5,000 toward that amount.

SOUTH BEND.—Tentative plans for the new Odd Fellows' Temple to be erected on the Main-Washington Street corner, were discussed at a recent meeting of the lodge's building committee.

## IOWA

COUNCIL BLUFFS.—The question of erecting a grade school at this place at an approximate expenditure of \$20,000 is under consideration, we understand. J. J. Hughes is secretary of the Board of Education.

DAVENPORT.—The half block on Brady Street, of the St. Anthony's Church square, will be greatly improved during the coming year, according to plans of the owners of the buildings. The old frame structures at the rear of the buildings will be torn down and brick additions will be erected in their place.

DES MOINES.—Messrs. Fleming Bros. & Frankel Bros. have secured property from the O'Callahan estate, and it is rumored that they are engineering a deal for the erection of a mammoth fireproof building on the site.

MARSHALLTOWN.—After a short campaign for stock subscriptions to the Elks' building fund, the lodge has announced that \$38,000 in cash has been subscribed, and bids for the new \$40,000 Elks' home will be advertised for soon. The contract will probably be let by April 1.

MASON CITY.—Harry Woods, of Eldon, has purchased a tract of land near the fair grounds here, and will erect a large training and breeding stable, it is said. The land is purchased from F. N. Norris.

SIoux CITY.—It is currently reported that a building, two stories high, and to cost about \$25,000, is planned by the German-American societies of Sioux City.

## KANSAS

HUTCHINSON.—Captain George B. Seeds, of the Salvation Army, is completing arrangements for building new headquarters in Hutchinson. The local command has bought lot No. 32 West Sherman Avenue, immediately opposite the city hall. It is on this site that the army proposes to construct the new building. Estimated cost, \$10,000.

LEAVENWORTH.—According to current reports, the Lysle mill-plant at Sixth and Choctaw Streets proposes improvements that will require the expenditure of about \$35,000.

SHARON SPRINGS.—Arrangements have been completed whereby Sharon Springs is to have a new modern hotel block two stories, 75 x 150 feet, to be built at an estimated cost of \$13,000. H. W. Rust is back of the scheme. The building will be made of reinforced cement blocks, and will occupy the entire corner on Front and Main Streets.

## KENTUCKY

GLASGOW.—Glasgow is soon to have a new \$18,000 Methodist Church, it is said. The present edifice will be sold and a site bought on upper Depot Street.

LExINGTON.—From reports in the local press we learn that the congregation of the Christ Church Cathedral is contemplating extensive improvements.

LOUISVILLE.—According to the local press, Charles Buschmeyer is said to be planning a twenty-story office building for the southeast corner of Fourth Avenue and Market Street.

A modern hospital will be added to the present quarters of the Children's Free Hospital. The plan calls for the expenditure of \$55,000, and were prepared by Architects Murphy & Murphy.

A theater, music hall and business house costing in excess of \$1,000,000 is among the possibilities for Louisville within the next few months. Plans and specifications are being prepared. Louis Seelbach, Col. John T. Macauley and James B. Speed are the persons chiefly interested in the project.

Sealed proposals will be received by the Building Committee of the Louisville Free Public Library, Fourth Avenue and Library Place, until March 24. Plans and specifications may be seen at the office of Architect Arthur Loomis, Todd Building, and at the Building Contractors' Exchange, 900 Lincoln Savings Bank Building.

SOMERSET.—The official board of the Main Street Baptist church has announced that all plans and specifications have been completed for the erection of a new church. The new edifice will occupy the site of the present structure, but will be much larger. The cost will be about \$20,000.

WILLIAMSTOWN.—The Odd Fellows and Knights of Pythias of Williamstown have under consideration the erection this year of a three-story, commodious, brick building on their lots on Main Street. The cost of the proposed building has not yet been determined upon, but it will likely range from \$10,000 to \$15,000.

## MARYLAND

BALTIMORE.—The Brookline Land Company has sold to Mr. Louis J. Roth part of its tract of land in Forest Park. The land sold to Mr. Roth comprises seven acres, and borders on Garrison Avenue, Liberty Heights Avenue and Fourteenth Street. According to reports, Mr. Roth will erect residences on the site, to cost approximately \$6,000 each.

Architect E. Selckman is completing plans for the erection of a moving picture theater at Francis Street and Fulton Avenue for Messrs. Theodore Doukas and George Konstant. The proposed theater will be one story high and will have a frontage of 28 feet by a depth of 50 feet.

Mr. H. Clay Waldman, Jr., has purchased from the Lake View Realty Company a lot fronting 160 feet on the west side of Lake View Avenue, north of Whitelock Street, with a depth of 120 feet, which he will improve with ten three-story dwellings.

The trustees of the Times Savings Bank are said to be having plans prepared for extensive improvements to property recently acquired.

Plans and specifications for the new school building to be erected at Mulberry and Payson Streets have been prepared. According to the plans, the schoolhouse will be a three-story building, symmetrically constructed. The drawings were prepared by Architect Theodore Wells Dietsch.

To provide room for the increasing number of communicants, the members of St. Anthony's Catholic Church, at Gardenville, will make extensive improvements and additions to the church building. Architect Robert C. Ullrich has been commissioned to prepare the plans and specifications. Rev. A. Gamp is pastor of the church.

Twelve brick dwellings will be erected on the Reisterstown road near Shirley lane by Joseph T. Flaunt, who has commissioned Architect Jacob F. Gerwig to prepare the plans.

There is talk in theatrical circles of a new moving-picture theatre to be erected here by Lubin. It was said it would occupy the space now taken up by the two Lubin theatres, on East Baltimore Street, and will cost about \$100,000. Mr. Edward C. Earle is resident manager of the Lubin theatres.

FREDERICK.—At a large mass-meeting of farmers, preliminary plans were made for the building of a horticultural hall in this city to cost \$15,000. The meeting was under the auspices of the Farmers' Mid-Winter Exhibit Association, and was presided over by Louis F. Kefauver, of Middletown, president of the association.

#### MASSACHUSETTS

BOSTON.—According to current reports, the New England Deaconess Association has received a gift of \$30,000 to establish a home for aged women. The gift was announced at the recent annual meeting.

CAMBRIDGE.—Announcement of the gift of \$150,000 to Harvard University for the purpose of endowing a chapel to be known as the Edward Wigglesworth Memorial Chapel has been made at the university office; givers are James Norton Drew, Mary G. Pitcher, Henrietta G. Fitz and George Wigglesworth, all of Boston.

DORCHESTER.—Charlotte A. Powell has purchased property in Glenarm Street, with a view to improving same with two two-family houses, from plans prepared by F. G. Powell, architect. The houses will cost about \$10,000 each.

HAVERHILL.—Plans for an eight-story brick building to be erected at Granite and Essex streets by Horne & Stevens, the sole leather dealers, have been prepared, we understand. The proposed building will cost \$40,000. There are seven stories above the street with a high basement, making it practically an eight-story structure.

Another building that is contemplated will be erected on West street by H. C. Hess. It will be a three-story brick structure with cement block facing. The plans as yet are not complete, but it is planned to have the two upper stories made into bachelors' chambers.

HOLYOKE.—We understand that the Elks at this point are taking steps toward the erection of an assembly hall in the rear of the present home.

We understand that two new apartment blocks are to be built and extensive alterations made in the block at the corner of High and Division Streets in the immediate future from plans by George P. B. Alderman and Company, architects.

LAWRENCE.—The Brightwood Manufacturing Company, of North Andover, manufacturers of worsted dress goods, has had plans and specifications prepared for a new mill, to be erected on the Lawrence side of the Shawshin River, just over the boundary line. The structure will be of brick, about 250 feet long, 80 feet wide, two stories in height, and embracing the most modern equipment.

SALEM.—According to current reports in the local press the St. Joseph's French Catholic Society of Salem has made plans to build a new church on Lafayette Street.

#### MICHIGAN

BAY CITY.—Pratt & Koeppe, architects, have completed plans, it is said, for the remodeling of the building on the east side of Saginaw Street, between Center and Fifth Avenues, owned by M. J. O'Malley.

DETROIT.—The erection of a music hall in connection with the Detroit Conservatory of Music at 530 Woodward Avenue is a prospect that is taking definite shape. It is proposed to erect an addition to the present institution that will cost from \$15,000 to \$20,000.

#### MINNESOTA

DULUTH.—According to reports in the local press it is said that five additional stories will be erected on the Wolvin Building this year.

J. J. Wagenstein is taking bids for the \$25,000 residence of Dr. J. J. Eklund, which will be erected on the corner of Twenty-fourth Avenue, East, and Third Street. Mr. Wagenstein is now preparing plans for two brick terraces, of four houses each, to be erected on East Third Street. They will cost about \$35,000. Plans are also being prepared by the same architect for two large brick residences to be erected in the East End.

MINNEAPOLIS.—The congregation of the Hennepin Avenue Methodist Church is said to be discussing the erection of a \$200,000 building on the site of the present structure.

#### MISSISSIPPI

HATTIESBURG.—The Yaryan Naval Stores Company, which has been financed by Toledo capital and which expects to place plants throughout the North and South for the manufacture of resin and turpentine from pine stumps, is making arrangements to start a factory at Hattiesburg. The company has a capital of \$2,500,000. Jay K. Secor, of Toledo, is interested in the company.

MERIDIAN.—The congregation of the 15th Avenue Baptist Church is said to be taking active steps toward the erection of a new church building to cost \$14,000.

The Alden Knitting Mills, New Orleans, will build a large branch plant at Meridian, it is stated. This company has secured a site and will arrange for beginning the erection of the necessary buildings in the near future.

#### NEBRASKA

HASTINGS.—Rev. Hiram B. Harrison, pastor of the First Congregational Church of this city, has announced that it is his intention to have a roller skating rink established in the basement of the proposed new church edifice, which is to cost \$20,000.

#### NEVADA

CARLIN.—Carlin Aerie of Eagles own two lots here, and are making arrangements to build a large hall two stories high, the upper floor to be exclusive for lodge work and the lower floor will be an opera house. The building will cost several thousand dollars.

#### NEW HAMPSHIRE

CLAREMONT.—The question regarding the remodeling of the Stevens High School is being considered at this point, and the appropriating of \$50,000 for this purpose.

#### NEW JERSEY

ASBURY PARK.—Henry Welsh Rogers, senior partner of the coal firm of Rogers, Holloway & Company, of No. 1 Broadway, New York, is about to erect a \$65,000 summer residence in Spring Lake. The building will occupy the center of a block of fourteen lots, purchased from E. V. Patterson last spring, and will face in Ocean Avenue.

ATLANTIC CITY.—J. C. Jefferies, of Philadelphia, is planning two apartment houses and a garage, to be built at Atlantic City for Henry Weiberholt.

Plans are being completed for a new million and a half dollar hotel to be erected on the old Hippodrome site, Arkansas Avenue and the beach. Captain John L. Young, associated with a number of New York and Philadelphia capitalists, will finance the new venture.

Architects Seymour Davis, 3d, and Paul A. Davis, 3d, of Philadelphia, are about to ask bids on the First Presbyterian Church and the Marine Trust Building, in Atlantic City.



**CAMDEN.**—Architects Ballinger & Periot, of Philadelphia, are planning a large addition to the plant of the Victor Talking Machine Company, in Camden, it is said.

**COLLINGSWOOD.**—We understand from current reports that Clyde S. Adams, of Philadelphia, is finishing plans for a high school to be built in Collingswood.

**JERSEY CITY.**—The Fairmount Company, of Jersey City, is about to build an apartment hotel, at a cost of \$50,000, at the southwest corner of Fairmount Avenue and Hudson County Boulevard.

**NEWARK.**—School Architect Ernest F. Guilbert has completed the designs and plans for the proposed addition to Lafayette Street School and for the Barringer High School "gym," it is reported.

**PERTH AMBOY.**—Architect C. Howard Smith has completed plans for a three-story brick building to be erected at State and Lynde Streets by S. Moretko.

**PRINCETON.**—Property at Witherspoon and Spring Streets is to be improved into a three-story structure, to cost approximately \$50,000. E. P. Branch is the owner.

**SOMERS POINT.**—Mr. Louis Steuber, of Atlantic City, is said to have acquired property here, with a view to improving same with a modern hotel structure.

### NEW YORK

**BUFFALO.**—James N. Byers has bought property, with 68 feet frontage on Main Street, and, according to reports, will tear down the buildings to make room for a brick and steel store building.

John J. Albright has purchased 19 acres of land to the north of Delaware Park, facing the park and running back on Colvin Street to the Belt Line tracks. In the near future an institution is to be erected on the property for use as a school to prepare young men for the large universities. The new school building will represent an investment of about \$200,000. S. H. Knox is said to be interested in the plan.

Plans are being prepared for a club house for the C. Y. M. A., in connection with St. Mary's Church on Broadway. The building will adjoin the church. It will be a three-story brick structure, costing about \$50,000.

**LILTON.**—Architect M. H. Hubbard, of Utica, is said to have prepared plans for the proposed new structure to be erected here by the Odd Fellows, at an approximate expenditure of \$30,000.

**NEWARK.**—Architect J. Mills Platt, of Rochester, is said to have prepared plans for the new government building to be erected on Union Street.

**NEW YORK.**—Meyer Sacks will build two six-story flat houses on the north side of 130th Street, west of Lexington Avenue, at a cost of \$80,000. The structures will be 50 x 86 each. Architect A. Berres prepared the plans.

The Highwood Realty Company, of which Julius Weinstein is president, will build six-story apartments, 108 x 78, on the south side of 111th Street, west of Amsterdam Avenue, from plans by Architect S. A. Goldstone. The cost is figured at \$200,000.

It is said that Henry D. Winans & May have sold to David H. Morris 28 feet on the north side of 70th Street, west of Madison Avenue, on which he will erect at once a residence.

The Art Students' Inn Corporation has bought a plot 130 x 102 feet on the south side of 79th Street, 100 feet east of Riverside Drive, as the site for a studio apartment and club site. The cost of the new building is estimated at about \$700,000. Walter Russell is interested in the enterprise, and will superintend the work of construction.

M. & L. Hess have sold to the Realty Holding Company 119 to 131 West 27th Street, old buildings on plot 150 x 98. A 12-story loft structure will be erected on the site as soon as the old buildings are razed.

Property one block south of the Vanderbilt mansions on Fifth Avenue is to be improved with an imposing private banking house, which will be built by Henry S. Redmond, of Redmond & Company, bankers.

James S. Maher is preparing plans for a three-story cold

storage building to be erected at the southwest corner of Brook Avenue and 153d Street by the Conron Brothers Company.

Sealed proposals will be received at the office of the Supervising Architect, Washington, D. C., until the 3d day of April, for the construction of foundation to the extension and remodeling of the United States Assay Office Building, New York, in accordance with drawings and specifications, copies of which may be had at the office of the Superintendent of Construction of the U. S. Custom House, at New York, N. Y., or at the office of the Supervising Architect, James Knox Taylor.

Strohmeyer & Arpe Co. will build a ten-story warehouse, 52 x 101, at Nos. 139 and 141 Franklin Street, to cost \$125,000. We understand that plans have been completed by Architects Maynicke & Franke.

Near the Cathedral of St. John the Divine, S. D. Davis will build six-story apartments, 108 x 78, on the south side of 111th Street, west of Amsterdam Avenue. Plans were drawn by Architects Bernstein & Bernstein, who place the cost at \$150,000.

William J. Casey has sold to Anthony Schwoerer, Jr., the plot, 50 x 100, on the north side of 115th Street, east of Riverside Drive. The buyer, it is reported, will build eight-story apartments.

William C. Reid bought a plot on the east side of East Fifth Street, 100 feet north of Avenue F, Kensington Park, Brooklyn, and will build at once five high-grade, detached, two-family dwellings, to cost \$6,000 each.

William F. Havemeyer has sold to the Stockton Realty Company, Nos. 5, 7 and 9 East Thirty-first Street and Nos. 6, 8 and 10 East Thirty-second Street, a plot of about 13,000 square feet, with a frontage of about 66 feet on either street. The purchasing company, of which Anderson Price is president, will get possession of the plot on May 1, when the present buildings will be torn down and a fifteen-story office and loft building erected.

George F. Johnson is said to have acquired property at the northwest corner of 113th Street and Broadway, and according to current reports contemplates extensive improvements.

Plans have been drawn for a ten-story and basement apartment house to be built for the West Side Construction Company, as owner, at the southeast corner of Riverside Drive and Ninety-ninth street. It is to be of the Italian Renaissance design from drawings by G. F. Pelham, architect, with façade of brick, with limestone trimmings. It will cost approximately \$300,000.

Plans have been completed for a twelve-story commercial building to be erected for the Marmac Construction Company, at Nos. 102 to 106 West Twenty-seventh street. It will have a frontage of 60 feet and a depth of 90 feet, the façade being finished in brick, terra cotta and copper trimmings. It is to cost \$225,000, according to the estimate of the architect, Frederick C. Browne.

Kuhn & Lawson have bought the plot, 70 x 90, on the north side of 177th Street, east of Broadway, and according to reports will immediately improve the site with a five-story apartment house.

The Advance Realty Company is said to be having plans prepared for a six-story elevator apartment house, 100 x 100, to be erected on the north side of 112th Street, east of Broadway. George and Edward Blum are the architects.

Casey & Irwin and Otto Kindler have sold to a builder the northeast corner of Westchester and Hoe Avenues, a plot 48 x 192. According to reports Architect Harry T. Howell is preparing plans for three five-story apartment houses to be erected on this property by the Henry F. A. Wolf Company, at a cost of \$110,000.

According to a report in the daily press Nathaniel Wise was not the purchaser of the John C. Rodgers property at 206th Street and the Harlem River, but a client of the office of Hall J. How & Co., who will improve the site.

Jacob Leitner has sold to the Winnie Realty Construction Company the southwest corner of Intervale Avenue and Fox Street, a plot 115 x 100 and irregular, which will be improved immediately with four four-story double flats.

It is said that on the Ancient Order of Hibernians' property, northeast corner at Fifth Avenue and 116th Street, will be built three-story lodge rooms and offices, 110 x 100.

On the northwest corner of 34th Street and Eighth Avenue the West Side Bank will build a classic home structure in marble. It will be of the Italian type, designed by Architect Thomas J. Duff. The cost is estimated at \$125,000.

The Grand Street Realty Company, which has bought through Hallock & Company, Nos. 253 to 257 Division Street, will build seven-story stores and lofts on the site, it is said. The plot is 60 x 75.

George Backer will build a three-story dwelling, 25 x 93, on the east side of Hamilton Terrace, south of 144th Street, from designs drawn by Schwartz & Gross, architects. It is to be of Colonial style. It is to cost approximately \$15,000.

Architect Lorenz F. J. Weiber is preparing plans for seven six-story apartment houses, each 40 x 87 x 100, to be erected by Mary Ehrmann, on the north side of 136th Street, east of Brook Avenue, and for seven similar houses to be erected on the abutting lots on the south side of 137th Street. The estimated cost of the structures is \$700,000.

According to the daily press, extensive alterations are planned to the Wallabout Market, Brooklyn. About sixty-one new buildings are planned.

Henry D. Winans & May have sold the lot on the north side of Seventieth Street, west of Madison Avenue. The buyer will improve the site immediately with a dwelling for his own occupancy.

Michael Coleman has sold Nos. 52 and 54 West Thirty-eighth Street, two four-story dwellings, on plot 42 x 98.9. According to reports the buyer will erect a twelve-story building on the site.

Stockton Realty Co. has bought Nos. 5 to 9 East Thirty-first Street, through to Nos. 6 to 10 East Thirty-second Street, 66 x 197.8. The new owners say they will build fifteen-story offices, lofts and stores.

John C. Rodgers has sold the plot on the north side of 206th Street, east of Tenth Avenue, with a frontage of 150 feet, and extending to the Harlem River, where it has a frontage of 100 feet. The buyer is Nathaniel Wise, who intends to bulkhead the water front and establish a large building material yard on the property.

Plans have been drawn for converting the five-story dwelling at No. 158 Madison Avenue into a store and office building. The alterations are to be made at a cost of \$15,000 for Caroline X. McLanahan, as owner, from plans by Kafka & Lindenmeyr.

SYRACUSE.—City Engineer Henry C. Allen is said to have been commissioned to appoint an architect to prepare plans for remodeling the City Hall, at a probable expenditure of \$60,000.

## OHIO

BARBERTON.—A three-story building, 25 x 100, to cost \$12,000, from plans by Architects Harpster & Bliss, Central Savings Bank Building, Akron, is to be erected for the Barberton Savings Bank, at Barberton; plans in progress.

BUCYRUS.—The question of improving property on Sandusky Avenue with a three-story brick business block is being considered we understand. H. M. Oberlander, B. B. Myers and H. F. Miller are interested.

CLEVELAND.—The Otis Elevator Company, Oliver Gardner, manager, 702-704 Penobscot Building, is said to be looking for site upon which it purposes to erect a building for itself.

Coshocton; plans will be ready for figures about April 1. erected in Coshocton, according to plans by Architect W. S. Epperson, Courtland Building, Canton. Owner, H. W. Bachert, Coshocton; plans will be ready for figures about April 1.

Architect Franz C. Warner, Citizens' Building, has prepared plans and is receiving bids for a \$6,000 brick house for Harry Abels to be erected on East 107th Street, near Wade Park Avenue, N. E.

Architect Edward E. Smith has prepared plans for a new apartment building to be erected on East 77th Street, near Euclid Avenue, for Nathan E. Warwick. The new structure will be four stories in height and 99 x 98 feet.

MANFIELD.—Architect Vernon Redding, Bird Building, is said to be preparing plans for a new church and parsonage for the congregation of the First M. E., Rev. L. C. Sparks, pastor; bids will be received later. Church to be built of limestone, with Bedford stone trimmings.

TOLEDO.—Through the Close Realty Company the vacant lot on Monroe street at the head of Twentieth street has been sold to Clara Allion, who is to improve the property at once by

the erection of a two-story store building, 40x100 feet in size.

## OKLAHOMA

EL RENO.—Frank Swaggart has purchased the property at the corner of Hayes and Bickford avenue and will at once, according to current reports, begin the erection of a modern four-story structure.

HOBART.—It is stated that Mrs. Joseph Clyne, of Tampico, Ill., owner of the Dixie store building, which burned recently, will erect a new building, to be a modern brick structure and to cost about \$30,000, on the site.

PENDLETON.—The local lodge of Elks has taken steps to secure a permanent building of its own. It is proposed to have a club room and a hall combined.

PORTLAND.—Rose City Park and Rossmere are to have a new Presbyterian Church, as a result of a meeting of citizens of those suburbs. A quarter block at the corner of Tillamook and East 45th Streets will probably be purchased for the site. Rev. Mr. Griswold, representing the Home Missionary Board of the Portland Presbytery, is interested. The following officers were elected: President L. E. Cartin; secretary, O. F. Cady; treasurer, A. V. Beesley.

Negotiations are being closed by the Portland Railway, Light & Power Company for the erection of a 10-story office building at the northeast corner of Seventh and Alder Streets. The skyscraper will be of steel construction, and will cost in the neighborhood of \$250,000.

## PENNSYLVANIA

ARDMORE.—Lower Merion Township proposes building a high school at Ardmore, costing about \$150,000. Information can be obtained from Supt. H. J. Wightman, Ardmore.

BUTLER.—The Standard Steel Car Company has completed the purchase of a three and one-half-acre plot on the Kohler farm on Pierce avenue, and reports have it that on the plot the company will erect a new office building to take the place of the old buildings the company has on the west side of their property.

FRANKFORD.—Architects Naschold & Knutzer, of Philadelphia, are preparing plans for alterations to the Empire Theater, in Frankford, it is reported.

KNOXVILLE.—At a meeting in the Knoxville Presbyterian Church recently a movement to raise \$50,000 for a Y. M. C. A. building on the Hilltop was launched. Fred Sankey is chairman of a special finance committee having the project in charge.

MONONGAHELA CITY.—Architect F. P. Keller, of Monongahela City, is receiving bids on the putting up of a \$75,000 school building to be located at Ninth and Lincoln Streets.

PHILADELPHIA.—J. Paul Emrey is about to erect four houses in the colonial and old English styles of architecture at North Wynnefield. They have been designed by Philip H. Johnson, and will cost from \$17,000 to \$40,000.

The Board of Education, City Hall, will receive bids until March 8, on various alterations and additions to be made to school structures throughout the city. William Dick is secretary.

We understand that the erection of a central building for Catholic societies, with features of the clubhouse, gymnasium, night school and library combined, is being discussed by the members of the Catholic Young Men's Archdiocesan Union.

Architect Rowland W. Boyle has revised plans in preparation for the chapel wing of the Apostolic College, Cornwells. It will be one story, of stone, and cost about \$50,000.

Two plots, each 495 x 137 feet, at the northwest corner of Seventh and the northeast corner of Eighth and Butler Streets have been sold by Frank H. Moss to Robert F. Garrett. A large operation of dwellings will be started there shortly.

A big ice manufacturing company is being formed that will purchase the McCann Brothers' storage house, at the southeast corner of Twelfth Street and Washington Avenue, and erect a \$50,000 plant on the plot, which measures 80 x 200 feet.

PITTSBURG.—The W. G. Wilkins Company is preparing plans of a brick residence for T. Chalmers Darsie. The house will be built on the Bughman lot, at Fifth Avenue and Woodland Road.



Several old buildings at 905-07 Fifth Avenue are soon to be torn down to make way for a \$75,000 mercantile building. Plans now being drawn call for a six-story fire-proof structure, with terra cotta front, to cover 48x116 feet. The building will be built by Goorin, Shapira & Co., wholesale hatters.

An eight-story and basement building, designed by Charles Bickel, architect, for B. White, is to be erected at the corner of Ohio and Sandusky Streets, North Side, Pittsburg. The building will be of steel skeleton construction, strictly fireproof and arranged for an addition of four more stories.

Upon his return from California Walter P. Fraser will begin work on a modern store and warehouse on his property on Liberty Avenue, near 16th Street. The building will cover 50 x 100 feet, and is to be six stories high, although two additional stories may be decided upon.

Plans are being drawn by D. A. Dyche, architect, for a third three-story building for H. G. Hugus, to be located on Penn Avenue, near Fairmount Avenue, East End. Proposed structure will cost about \$40,000.

SCRANTON.—The Scranton Canoe Club propose to build a three-story clubhouse on the shores of Lake Winona in the early part of this spring. The plans have been made by Architect Percival Morris.

VERONA.—The Masons of Verona will have a temple built in that town, at a cost of \$30,000. H. A. Lord, of Oakmont, is designing the building.

#### RHODE ISLAND

PROVIDENCE.—Plans are now being made by the Hope Congregational Church of East Providence for the erection of a new church, and it is hoped that operations will be begun this spring.

#### SOUTH CAROLINA

FAIRFAX.—Architects Preacher & Hohman, Augusta, Ga., are preparing plans for a residence to be erected here for J. B. Brunson.

MARION.—Recently Northern capitalists made the citizens of Marion a proposition to erect a \$225,000 mill there if they would subscribe \$75,000 of the stock. This stock has been subscribed, and the promoters of the enterprise say that the company will be formally organized and work begun on the plant at an early date.

#### SOUTH DAKOTA

ABERDEEN.—It has just become a certainty that the Citizens' Bank Company will, during the coming season, erect a six-story and basement structure at a cost of between \$150,000 and \$200,000. This immense edifice is to be located on the corner of Main Street and Second Avenue, West. Architect F. H. Ellerby, of St. Paul, will submit the sketches for this structure.

#### TENNESSEE

BRISTOL.—Hotel St. Lawrence is soon to have a 45-room, three-story brick annex, fronting on Cumberland Street, according to Col. J. M. Parker, who owns the land on which the new annex is to be built.

KNOXVILLE.—The W. W. Woodruff Hardware Company has purchased a lot on the corner of Jackson Avenue and Humes Street, extending back to the Southern railway. It is said that the company will at once erect a warehouse upon this lot.

MEMPHIS.—It is rumored in real estate circles that the Isele Brothers had about concluded arrangements to build a twelve-story hotel, beginning early next fall. It is said that the hotel might be constructed at Beale and Main Street.

Herman Kahn, president of the Marion Hotel Company, is said to be contemplating the expending of \$200,000 in the erection of an annex to be built in the spring.

#### TEXAS

BAIRD.—Plans are now being made by the School Board to commence the erection of a \$20,000 central school building, to be completed, if possible, by September 1, this year.

CUERO.—The Cuero Commercial Club has received assurance from G. P. Taft, superintendent of the Wells-Fargo Express Company, that a new building will be erected at the Sap depot here.

DALLAS.—Work on the erection of two flats for D. W. Shanks, to be built on Ervay and Beaumont, will begin within

two weeks. The plans for these buildings are being drawn by H. A. Overbeck.

Within three weeks work on a \$20,000 brick office and store building on the corner of Akard Street and Pacific Avenue will begin. Plans for this structure are being made by C. D. Hill & Company. The building will be two stories high. The structure is being erected by Rhodes Baker.

FORT WORTH.—At a meeting of the official board of the Christian Tabernacle it was decided to build the new house of worship at the corner of Magnolia and Alston Avenue.

Sealed bids will be received at the office of M. L. Waller, architect, until March 12, for the erection of an eight-room addition to the Sixth Ward school. Plans and specifications are on file at the above office.

HOUSTON.—Announcement has been made of plans for the erection of a large apartment house on Main Street near Pease Avenue. The property has been acquired by Mr. J. E. McAshan. It is said that he contemplates the erection of a thoroughly modern and up-to-date structure.

PORT ARTHUR.—Proposals for the construction of a three-story business brick building are desired until March 15. For plans and specifications apply to C. A. Logan, architect, Port Arthur.

SAN ANTONIO.—Property at the northwest corner of West Commerce and Flores Street has been bought by Samuel and Solomon Dalkowitz. The property will be improved by Messrs. Dalkowitz with the construction of a four-story building, involving an expenditure of between \$50,000 and \$60,000.

STAMFORD.—Bids will be received for the erection of a three-story brick building, 75 x 165 feet, with basement, to be built in Stamford for Penick-Hughes Company hardware store. Said bids will be opened on March 20 at S. B. Elliott's (architect) office.

VAN ALSTYNE.—The City Council has ordered an election for the purpose of deciding whether this independent school district shall issue bonds for the purpose of building a \$25,000 school building.

#### VIRGINIA

NORFOLK.—L. Berkley has plans drawn for the erection of five houses in Walnut Street, corner Westmoreland, to occupy the property on which the old Berkley homestead stood. The buildings are to be frame, and modern in every respect.

The members of the Berkley Avenue Church are said to be considering the erection of an addition to the present church edifice.

#### WASHINGTON

SPOKANE.—The Odd Fellows of Spokane have had plans drawn for a 20-story skyscraper on its lot at Main Avenue and Wall Street—a lot 70 x 142 feet in size. The huge building, which will cost upward of \$1,200,000, will be called the Railway Exchange.

TACOMA.—It is reported that Architect William Farrell has just finished plans for two modern cottages to be erected on North Junett street in the Badgerow addition.

The Carstens Packing Company is contemplating the expenditure of over \$50,000 in improvements to its big packing plant, including a four-story addition to the main building on the south side, estimated to cost in the neighborhood of \$50,000.

#### WISCONSIN

ANTIGO.—It is stated that plans are being prepared for an addition to the Hoffman house, the addition to increase the guest rooms of the building about 20.

BELOIT.—It is currently reported that Beloit will soon have the sum of \$55,000 available for the erection of the Federal Building.

GREEN BAY.—Fred B. Warren is said to be interested in a scheme to erect a hotel structure in this city. About \$200,000 will be spent for this purpose.

Edward Irmiger, of East Walnut, has closed a deal for the purchase of one lot at the corner of Adams and Doty Streets with George G. Greene, and it is his intention to eventually erect a modern building on the site.

RACINE.—According to current reports, a new English Lutheran Church is to be established here at Quincy and Wright Avenues. The committee appointed on plans are: Arthur Larson, Amandus Markussen, Chas. Knudsen and Andrew Hansen.



# CURRENT NEWS

## SOCIETIES

The Washington Architectural Club had a royal good time on the evening of Tuesday, Feb. 23, when The Thumb Tack Theatrical Troupe presented "Her Future Husband," a cereal comedy in two helpings, supplemented by the hair-raising melodrama, "Handsome Jack: or, the Misery of the Sierras." Quite aside from the plots of the plays—which called for no great brain-work on the part of the audience—the incidental songs, skits and gentle knocks were given a local color in thick, vivid splashes.

"Her Future Husband" was named in the programme as "A Ridiculous Comedy with the Following Ridiculous Cast":

|                                                 |                         |               |
|-------------------------------------------------|-------------------------|---------------|
| Olmstein,                                       | { Associate Architects. | H. C. Meyer   |
| Weissenpimpfel,                                 |                         | J. F. Mathieu |
| Charette, Beaux-Arts Man.....                   |                         | W. P. Rider   |
| Commissioner East, of the District of Columbia, |                         |               |

|                                       |                    |
|---------------------------------------|--------------------|
|                                       | J. C. Wheeler, Jr. |
| Chas. E. Hughes, Gov. of New York.... | R. M. Powers       |
| Hon. John Brown, Client.....          | R. M. Powers       |
| Ben, Porter.....                      | C. E. Parker       |
| Pingle, a Christian Scientist.....    | Ed. H. Brown       |
| Lizette, Stenographer.....            | E. B. Morris       |
| Helen Augusta Wind, Millionairess.... | H. S. McAllister   |

According to the programme the "Plaster Cast" of the hair-raising melodrama was:

|                                      |              |
|--------------------------------------|--------------|
| Rudolpho, Mexican Greaser.....       | R. M. Powers |
| Jack Dalton, a Real Hero.....        | W. P. Rider  |
| Grace Fortesque, a Thoroughbred..... | E. B. Morris |

To Mr. Edwin Bateman Morris belongs the credit for the authorship of both plays, and the lyrics were by him and R. H. Atkinson, H. C. Meyer and F. P. Sullivan.

On the managerial staff were the following: Chairman of building fund committee, George Oakley Totten, Jr.; treasurer, Charles S. Salin; business manager, Leo J. Weissenborn; stage manager, producer of storms, tornadoes, sun rising, etc., D. J. E. Lix; scenic artist, H. C. "Billiken" Meyer; wardrobe mistress, Merwin.

## COMPETITIVE DESIGNS FOR AUTOMOBILE TROPHY

A trophy valued at \$2,000 will be given to the winner of the automobile race from New York City to the Alaska-Yukon-Pacific Exposition in Seattle and a prize of \$250 will be awarded for the best design submitted for this trophy. The trophy is to be of silver. No restrictions are imposed as to character of the design.

All designs are to be submitted to Welford Beaton, care of the Alaska-Yukon-Pacific Exposition, Seattle. They must be in his hands by March 31 and should be accompanied by return postage. The designs submitted will be passed upon by a committee, which will be appointed by the president of the exposition corporation, which committee will award the prize and assure the return of such designs as are accompanied by the necessary postage.

## MUNICIPAL BUILDERS' ASSOCIATION OF NEW YORK OPPOSE THE BILL FOR A CITY ARCHITECT

The Municipal Builders' Association has declared its opposition to the measure before the Legislature providing for a municipal architectural department in New York City. The letter addressed by the association to Mr. Hoey, who introduced the bill, is as follows:

James J. Hoey, Assembly Chamber, Albany, N. Y.:

Dear Sir—The Municipal Builders' Association of Greater New York, after careful consideration of the bill, No. 326, introduced by you, providing for a municipal architectural department in the City of New York, has determined to oppose by all means in its power the enactment of the bill into law, which bill would be very detrimental to the interests of the City of New York. There are reasons which we can sufficiently establish at the proper time before the legislative committee, and we request that a hearing be given us on this bill, providing you do not see your way clear to withdraw it at once.

## PERSONAL

Messrs. A. Van Brunt & Bro. announce that on March 1, 1909, Mr. Ben J. Lubschez became a member of the firm, and that the practice of architecture will be continued at 200 Reliance Building, Kansas City, Mo., under the firm name of A. Van Brunt & Co.

Mr. J. Adam Fichter, architect, informs us that he has opened an office in the Savings & Loan Building, Akron, Ohio, for the practice of his profession. He desires catalogues and samples.

## BOOK NOTE

LAW AND BUSINESS OF ENGINEERING AND CONTRACTING, with numerous forms and blanks for practical use. By Charles Evan Fowler, C. E. 162 pp., 6 x 9 inches, full cloth. Price, \$3.00. New York: The McGraw Publishing Co., 231 W. Thirty-ninth street.

The opening chapter in this book deals with the much discussed question, that of the relation between the engineer and the contractor. A careful reading of these pages will, we feel sure, tend to a better appreciation on the part of both parties to the discussion, and insure a better feeling, as they may come together on contract work, which is a consummation devoutly to be wished.

The remaining chapters are an elaboration of a series of lectures delivered to the engineering students of the University of Washington. They treat of ordinary forms of contracts and specifications, special forms, the inspection and bidding of engineering work, with a concluding chapter on the organization of contract work.

The volume is one of greatest help to the engineering

students, and much will be found in the book that will prove useful to the practicing engineer.

The forms of contracts, specifications and blank business forms are in themselves worth the price of the book.

## INDUSTRIAL

### AMERICAN ART MARBLE

It is a credit to American ingenuity that a manufactured marble has been produced that, in color, texture and artistic effect, so imitates the genuine as to permit their use side by side. The colored veinings, the luster and the depth, and, what is more, the *feeling* of the genuine, appear to have been secured in this manufactured article.

Its application is claimed to be possible, when the weight of genuine marble would prevent its use, instances being cited in its use for columns, pilasters, wainscotings, cornices, ceiling beams and panels, and other forms. Even the most delicate mouldings and enrichments are said to be possible with this manufactured marble.

An instance is given of a column thirty feet high, four feet in diameter, where this material was built around a structural iron column, and, as it had no unsightly seams and joints that would appear in natural marble, presented the appearance of having been turned from a solid block.

The American Art Marble Co., of Philadelphia, manufacturers of this material, have issued a handsomely illustrated pamphlet which shows in actual colors five varieties of marble in most common use, together with many illustrations of State, municipal, business and private buildings of much importance, where this marble has been extensively used.

This catalogue may be had on application.

### ELECTRIC LIGHTING CONTROL

In the extensive increase in the use of electrical appliances, the architects and the contractor, in the construction of the modern building, are often obliged to spend much time and thought in determining the best method for the distribution and control of the electric light and power service.

The Pettingill-Andrews Co., of Boston, Mass., in addition to an extensive line of electrical machinery already referred to in these columns, are makers of the P. & M. Remote Control Switch, which is intended to simplify wiring systems.

The advantages claimed for this switch are set forth in a pamphlet describing with many illustrations its possibilities and application, not only to business buildings, but theaters, churches and residences.

The catalogue may be had for the asking.

### TO PROTECT CONCRETE EDGES

The protection of exposed corners of concrete edges, where by reason of traffic or carelessness they are liable to become broken, has been the subject of much inventive skill.

A very efficient method, and one that would seem to fill the requirements of adaptability, is the Wainwright

system, made by the Steel Protected Concrete Co., Real Estate Trust Building, Philadelphia, Pa.

This system is made of galvanized steel Tee bars, with dovetailed webb. The bars are made in two sizes; No. 1 for curb work and heavier uses; No. 2 for steps of narrow tread, light traffic and the corners of small columns.

The Steel Protected Concrete Co. invite correspondence regarding the use of this corner bar, of which a large stock is carried to insure prompt delivery.

### SOME REQUISITES MADE OF STEEL

Messrs. J. B. Prescott & Son, of Webster, Mass., are manufacturers of an interesting line of goods made of steel.

There is the Ruty steel wall plug, a most desirable form of nailing base for interior finish in brick and concrete construction, and the Ruty steel non-furring plug, a most ingenious way of securing metal lath, obviating the necessity for furring.

The Morse steel wall ties, veneer ties and steel anchors, are all requisites in efficient modern construction, while the Prescott steel corner bead places at the disposal of the builder a sure method of protection for plaster corners.

This line is shown by many illustrations in a pamphlet issued by J. B. Prescott & Son, which will be sent on application.

### HARD PLASTER

The United States Gypsum Co., whose offices are located in New York, Boston, Chicago, Cleveland, Minneapolis and San Francisco, have issued from the Information Bureau much interesting and instructive literature describing the several well known brands of hard plaster made by them.

They invite correspondence from builders and others interested, as they feel sure with technical knowledge, based on much experience, they can help the prospective user to select the best plaster to secure specific results.

### ELEVATORS FOR PASSENGERS AND FREIGHT

It has been many times interestingly demonstrated that the problems involved in handling the elevator traffic of a large office building are as many and varied as those that beset the management of the surface lines before the days of electricity.

Safety and speed are the first requisites of modern elevator service. To these must be added capacity. These questions of efficiency have engaged the attention of elevator manufacturers and commanded the skill of the best engineers.

The result of this experience is interestingly shown in an illustrated catalogue, issued by Kaestner & Co., 241 Jefferson Street, Chicago. This firm are builders of a full line of electric elevators, including the traction and double-worm and spur-gear tandem type. They also build vertical, horizontal and plunger types of hydraulic elevators, all of speeds and capacities as desired.

The catalogue referred to illustrates many special installations and can be had upon request.

# BUILDING NEWS

## ALABAMA

**DOTHAN.**—Proposals will be received by Jas. Knox Taylor, Supervising Architect, Treasury Department, Washington, D. C., April 5, 3 P. M., for the construction, including plumbing, gas piping, heating apparatus, electric conduits and wiring, of the U. S. postoffice building.

## ARKANSAS

**LITTLE ROCK.**—The Exchange National Bank, of which C. A. Pratt is president, will erect an 11-story bank and office building on the old Fones property, which was recently purchased for that purpose. John Gaisford, of Memphis, will be the architect.

The Citizens' Bank will soon award a contract for the erection of a six-story office building; structure will be erected at Second Avenue and Pine Street, and will cost \$200,000.

## CALIFORNIA

**AUBURN (Placer County).**—Funds are being collected by the Catholic congregation for the erection of a \$30,000 church; plans call for an all-stone building of Gothic architecture. Rev. Richard Vereter is Rector.

**FORT MASON.**—A site for an Army Department headquarters building has been selected by Major-General J. F. Weston. Structure will be three stories, and cost \$100,000.

**FERNDALE.**—Bids will be received until April 1, noon, by the board of trustees of the Town of Ferndale for constructing a reinforced concrete library building. Warren Skillings, 404 F Street, Ferndale, is the architect; G. W. Dungan, clerk.

**SAN FRANCISCO.**—The California Promotion Committee and the Merchants' Association are urging the need of a municipal auditorium; cost, \$750,000 to \$1,000,000. Rufus Jennings, chairman, Promotion Committee.

E. A. Blangure has purchased a site at the corner of Clay and Taylor Streets and will expend \$30,000 in the erection of a high-class apartment house.

## CONNECTICUT

**BRIDGEPORT.**—Vincent Bros., coal dealers, have purchased property at the corner of State Street and Bassick Avenue, and will erect a handsome business block on the site this spring; architect has not yet been selected.

Architect Ernest G. Southey has been commissioned to prepare plans for a handsome residence for Judge John S. Pullman, to be built in the Brooklawn district.

**HARTFORD.**—A. A. Welch, T. S. Weaver, T. F. Kane, A. W. Gilbert and F. L. Ford, a special committee on technical high schools, have recommended the erection of the entire building as a unit and the adoption of plans by Architects Davis & Brooks, of Hartford, which were selected in competition; total cost, \$790,000.

**WATERBURY.**—Architects Freney & Jackson are drawing plans for a new brick block to be erected on Brook Street for Thomas H. Hayes. Block will furnish accommodations for two stores on the first floor, a large storehouse on the second floor, and six tenements above.

## DISTRICT OF COLUMBIA

**WASHINGTON.**—To provide for a building in Washington for the Geological Survey and the Reclamation Service, a provision for which was stricken out of the sundry civil bill on a point of order, Representative Batholdt, of Missouri, has introduced a bill appropriating \$1,500,000 and authorizing the immediate expenditure of \$100,000 for preparing plans.

Proposals will be received by H. L. Pettus, Construction Quartermaster, Takoma, March 31, for the construction of one garage and wagon shed at the Walter Reed Army General Hospital.

The Ashbury A. M. E. Church is considering plans for the erection of a new church, at a cost of \$60,000. Rev. E. S. Williams, district superintendent.

Andrew Carnegie has just authorized Justice Job Barnard, President of the Board of Trustees of Howard University,

to draw on him for \$50,000 as his part of the construction fund for the new library at the university. The library is a structure badly needed by the university, and construction will be begun as soon as possible. A committee, of which Chief Justice Peelle was chairman, employed the firm of Whitfield & King, of New York, as architects; preliminary drawings have just been submitted.

## FLORIDA

**TAMPA.**—Council has passed a resolution requesting the Board of Public Works to ascertain the cost of erecting a City Hall in order that the amount may be embodied in a bond issue.

## GEORGIA

**ATHENS.**—Plans are being drawn by Charles Peabody, of New York, for the Alumni Y. M. C. A. building, to be erected on the campus of the University of Georgia, at a cost of about \$100,000. Messrs. J. W. Barnett and E. J. Boudmant comprise the building committee.

**FORT OGLETHORPE.**—Bids will be received by John M. Morgan, Constructing Quartermaster, April 8, for construction of one field officers' quarters and one double set of lieutenants' quarters.

## IDAHO

**KOOSKIA.**—C. A. Day, of Chicago, and W. J. Bell, of Newaygo, Mich., will build a \$1,000,000 pulp and paper mill on the upper Clearwater River. The site has been purchased and large tracts of timber acquired; they will dam the Clearwater River to get power for the big plant.

## ILLINOIS

**NORTH CHICAGO.**—Bids will be received April 26, noon, by J. E. Pillsbury, chairman of Bureau of Navigation, Navy Dept., Washington, D. C., for the construction of a Commandant's house and six houses for officers' quarters at the Naval Training Station.

**STREATOR.**—Contracts will be let very soon for the erection of three new buildings at the Streator Motor Car Company's plant, improvement will aggregate a \$10,000 expenditure.

## INDIANA

**ELKHART.**—The St. Joe Ice Company will erect a \$35,000 artificial ice plant very soon. W. H. Russell is prime mover.

**FORT WAYNE.**—The English Lutheran Church of the Redeemer has appointed Wm. F. Vergeus, Thomas Baxter and W. S. Lindberg a committee to take charge of the erection of a new church edifice; total cost, \$35,000.

**INDIANAPOLIS.**—The Board of Public Works will erect a \$45,000 engine house on a site on South New Jersey Street and a \$15,000 to \$18,000 one on the North Side.

**MISHAWAKA.**—Funds have been secured for the proposed new hospital which will be erected by the Sisters of the Poor Maids from St. Agnes' Convent. Work will begin about May 1; cost, \$40,000.

**OXFORD.**—The Town Board will erect a \$30,000 schoolhouse this summer.

**SOUTH BEND.**—Mrs. Minerva J. Good has set aside 36 acres for the founding of an Old Ladies' Home; a building will be erected and equipped at a cost of \$100,000.

## IOWA

**DAVENPORT.**—Architects G. A. Hanssen and D. J. Harfat are preparing plans for a new storage warehouse for the Mueller Lumber Company.

## KANSAS

**GREAT BEND.**—Hickman and Wilson, of the Berlin Theatre, will be the managers of the proposed new theatre, which will be erected at a cost of \$20,000.

## KENTUCKY

**LOUISVILLE.**—Plans for the construction of a stag apartment house at Second and Guthrie Streets are being prepared for George W. Cuscaden, president of the Cuscaden Ice Cream



Company; building is to be three stories high, and will have a number of suites of two rooms and bath.

An office building to cost \$20,000 will be built by the C. C. Mengel Box Company this spring; plans are now being prepared, and the work of construction will soon begin; building will be located at Twelfth and Dumesnil Streets.

#### LOUISIANA

NEW ORLEANS.—The Frisco & Southern Railway will petition Council for a franchise to allow them to replace their present terminal passenger station by a mammoth affair covering a block and with skyscraping office buildings attached; terminal company desires to build a union station which will extend from the lake side of Basin Street to North Rampart Street, with a depth of probably 1,000 feet. It would be of skyscraper design, ten or twelve stories in height, and the upper floors would afford office facilities for the railways using the terminals.

#### MARYLAND

BALTIMORE.—Plans for the new skyscraper to be erected by the Fidelity and Deposit Company of Maryland at Charles and Lexington Streets, have almost been completed by Baldwin & Pennington, architects, and work on the proposed structure will begin in the early spring; new building will be one of the largest and finest office buildings south of Philadelphia and is expected to be finished within a year and a half; cost \$500,000.

The Architectural Commission has approved plans for No. 14 Truckhouse, to be erected on Gorsuch Avenue. Charles M. Anderson is the architect. Bids for the building will be asked for.

Building Inspector Preston has been authorized to prepare plans for the new fireboat quarters, to be erected on the end of Pier No. 7; building will cost \$15,000.

The Supervisors of City Charities have approved plans for group of hospital buildings to be erected at Bayview Asylum; group will consist of four structures; first will be erected this year, at cost of about \$100,000, and will accommodate about 100 patients; at least a total of \$500,000 will be expended.

#### MASSACHUSETTS

BOSTON.—Faculty, undergraduates and alumni of Wesleyan are considering the advisability of establishing a woman's college in the near future; at least \$250,000 will be expended on new buildings. Dr. J. M. Buckley is chairman of the committee having the project in hand.

FITCHBURG.—The City Property Committee is considering a substantial remodeling of the city hall building.

GLOUCESTER.—Plans are being prepared for an up-to-date hotel which will be erected on the site of the Colonial Arms Hotel, which was destroyed by fire; twenty or thirty cottages will also be erected in the immediate vicinity of the building. G. O. Stacey, proprietor of the Hawthorne Inn, is the moving spirit in this enterprise.

HOLYOKE.—The Union Club has purchased a site at the corner of Sargeant and Commercial Streets, and will erect a three-story clubhouse. John Reid, Jr., is president.

NEW HAMPTON.—A. F. Keusman, Secretary Library Board, will receive bids March 25, noon, for the erection of a library building, on plans by O. A. Hougland, architect, of Chariton.

WESTFIELD.—Dr. H. D. Chadwick, of Pittsfield, Vt., is directing the designing of the new State Tuberculosis Hospital; work will begin about April 1; \$94,000 is available for the erection and equipment.

#### MICHIGAN

CADILLAC.—The Special Building Committee of the Swedish Lutheran Society has adopted the plans and specifications submitted by Architect J. C. Peterson, of Traverse, for the proposed new house of worship; cost, \$12,000.

SAGINAW.—Proposals will be received by the State Military Board, at office of adjutant general, Lansing, March 29, 1 P. M., for the erection of an armory building; plans may be obtained from W. T. Cooper and Sons. Jas. N. Cox, secretary.

#### MINNESOTA

MINNEAPOLIS.—The Hennepin Methodist Episcopal congregation, Rev. A. Gillies, pastor, has not yet selected an architect to plan its \$200,000 church.

ST. PAUL.—The West End Commercial Club will erect a \$25,000 club house; architect not yet selected.

#### MISSISSIPPI

LONG BEACH.—The Long Beach Methodist Church has passed a resolution authorizing the sale of the present church and lots, and a building committee has been appointed to devise ways and means and plans for the erection of a \$15,000 church on the beach lot, which has been purchased. Rev. L. E. Alford, pastor.

PONTOTOC.—R. H. Hunt, Chattanooga, Tenn., has prepared plans for \$25,000 school building. W. E. Whiteside, Mayor.

STARKVILLE.—A first-class three-story up-to-date hotel will soon adorn the city. It will be built of brick and complete in every appointment; cost, \$25,000. Mayor H. A. Beattie, promoter.

VICKSBURG.—A \$14,000 amphitheater and annex to the State Charity Hospital will be built at once to accommodate the University of Mississippi medical students, who will begin their studies here in September.

#### MISSOURI

FORSYTH.—Ozark College will erect a \$10,000 two and one-half-story president's residence; architect not yet selected.

KANSAS CITY.—The Columbia Amusement Company has not yet selected an architect for its proposed \$150,000 theatre.

#### NEW JERSEY

BERNARDSVILLE.—Citizens are considering the problem of bonding the township to erect a \$40,000 high school building.

HACKENSACK.—Jas. Ruly Gorden, architect, 402 Fifth Ave., Manhattan, has completed working plans for the Bergen County Court House; bids will soon be advertised.

HARRISON.—The West Hudson County Trust Company is soon to have a classic and artistic banking house in place of the present corner which it has temporarily occupied since it was started some years ago; new building will be located on Harrison Avenue. Plans are now being prepared by Architects Mowbray & Uffinger, of No. 92 Liberty Street, Manhattan.

JERSEY CITY.—Bids will be received March 25, 9 p. m., for all the labor and materials required for the enlargement and improvement of School No. 15, Dwight Street; also for School No. 33, Clendenen Avenue. John T. Rowland, Jr., 15 Exchange Place, architect. Fred Ege is secretary of the Board of Education.

The Duncan Realty Company will erect a four-story casino on Summit Avenue at a cost of \$50,000. Jos. H. Rudiger, No. 880 Summit Avenue, is president of the company.

MILLVILLE.—The Board of Education is considering final plans for the erection of the new 16-room Grammar School for which Council has appropriated \$48,000.

NEWARK.—The Young Men's Christian Association will erect a six-story addition at the rear of present building. J. Harry Bachellor, E. R. Denny and H. H. Dawson have been appointed as a building committee.

The American Concrete Steel Company has designed a five-story building of concrete and steel construction that will be erected on the property at Halsey and Court Streets, recently purchased by R. W. Littell; approximate cost is \$35,000.

The Mutual Distributing Company is planning to erect a six-story brick fireproof warehouse and rectifying building in Lafayette Street, near Broad, the approximate cost being \$25,000.

PALMYRA.—The Board of Education has not yet selected an architect for its proposed \$25,000 two-story school building. F. S. Day, secretary.

PERTH AMBOY.—J. S. Hanson, 54 Brunswick Avenue, is considering the erection of a seven-story building on Madison Avenue; cost \$150,000.

Architect J. K. Jensen has plans under way for a big varnish producing plant for the New Jersey Wood Finishing Company, in the western part of the city.

SPRING LAKE BEACH.—Henry Welsh Rogers, of Rogers, Holloway & Co., 1 Broadway, New York, will erect a \$65,000 summer residence in Spring Lake; building will occupy the center of a block of 14 lots, and will face on Ocean Avenue.

TRENTON.—The Legislature has passed a bill authorizing the Board of Freeholders of Mercer County to build an addition to the County Workhouse; bonds will be issued.

Plans are being prepared by Messrs. Klemann and Fowler for a 2½-story stone and brick residence to be erected on Perdicas Avenue; structure will cost \$10,000.

### NEW YORK

**CENTRAL ISLIP.**—Bids will be received by the State Commission in Lunacy March 24, 3 p. m., for construction of Nurses' (Attendants') Home, including heating, plumbing and electric work, and for glass enclosures for verandahs, at the Central Islip State Hospital. F. B. Ware is State Architect. T. E. McGarr is secretary.

**JOHNSTOWN.**—Bids will be received by Henry Veghte, chairman of the School Board, April 6, 2 p. m., for furnishing the necessary labor and materials required for the construction and completion of a high school building; work will be divided as follows: Mason, structural iron, ornamental iron, carpenter, painting and glazing, roofing, electric, plumbing and heating work; bids will be received separately for each of above branches, or one bid for entire work may be submitted. Fuller & Pitcher, 95 State Street, Albany, are architects.

**NEW YORK.**—Max Zipkes is preparing plans for two six-story brick flats to be erected on 173d Street for Jas. E. Eldon, at a cost of \$60,000.

Meville & Bagge, architects, have prepared plans for a four-story flat to be erected on Trumby Avenue for Ernest W. Mungnaro; cost, \$25,000.

Henry Korn has purchased a site on West Thirty-seventh Street and will erect twelve-story offices and stores.

E. De Forest Simmons is forming a syndicate to build a 12-story co-operative apartment house to replace the old Lorimer and Boston houses, West 59th Street; operation involves \$1,000,000.

Plans have been filed by McKim, Mead & White for enlarging the new Tiffany Building on Thirty-seventh Street, at a cost of \$100,000.

City will expend \$17,000 on remodeling the pergola in De Witt Clinton Park, from the designs of Architect T. C. Videto.

Proposals will be received by Jas. Knox Taylor, Supervising Architect, Treasury Department, Washington, D. C., April 3, 3 p. m., for the construction of foundation to the extension and remodeling of the United States Assay Office building, New York City.

A. Van Horne Stuyvesant will enlarge the two-story private stable, No. 146 West 57th Street, into a garage, adding a new third story. Improvements are to cost \$15,000 from designs by Albert Morton Gray, architect.

Supreme Court Justice Fitzgerald has granted permission for the minister, elders and deacons of the Reformed Dutch Church in Garden Street, now of 38th Street and Madison Avenue, to sell the corner of 83d Street and Park Avenue; proceeds will be used to acquire a larger plot at the corner of 85th Street and Park Avenue, as the site for a new church, rectory and parish house.

Trowbridge and Livingston, architects, have prepared plans for a two-story brick laundry to be erected on Riker's Island, cost, \$20,000.

Society Chel Torah will enlarge its school, 802 Sixth Street, by adding the adjoining three-story house and building an ornamental façade for the united buildings. Gross & Kleinberger, architects.

Four-story lofts will be built at 406 West Twenty-fourth Street for Mrs. Amalia Giol de Commons, of Jersey City, at a cost of \$18,000. A. G. Rechlin, the architect, has filed plans.

The Standard Lithograph Company, O. J. Schwarzler, president, will erect a three-story brick factory on Brook Avenue, at a cost of \$30,000. A. J. Schwarzler is the architect.

Architect H. J. Feiger has prepared plans for six-story flats and stores to be erected for J. Tannenbaum on Grand Street at a cost of \$23,000.

St. Joseph R. C. Church will build a four-story brick school on Washington Avenue from the plans of Architect J. E. Kirby; structure will cost \$60,000. Rev. Peter Farrell, Rector.

Tremont Temple Congregation, Gates of Mercy, has received plans from Architect J. E. Kirby for a one-story brick synagogue to be erected near Burnside Avenue at a cost of \$30,000.

**NIAGARA FALLS.**—A new vaudeville theater is to be erected on North Main Street by the North End Amusement Company; structure will cost between \$25,000 and \$30,000 and the plans

for it are about completed. The North End Amusement Company.—The Postoffice Department has selected a site on Main Street for the proposed \$50,000 postoffice building.

**POUGHKEEPSIE.**—The Campbell Hall Presbyterian congregation, Rev. Wm. B. Johnson, pastor, will erect a one-story and basement church; architect not selected.

**ROCHESTER.**—Architect A. B. Headley is preparing plans for a first-class apartment house to cost \$75,000. It will be erected at 123 North Street by B. S. Meyer, of the German-American Realty Company.

**SCHENECTADY.**—The plans for the proposed county building to be erected in State Street, opposite Crescent Park, have been placed before the Board of Supervisors. W. L. Stoddart, of New York City, is the architect; cubical contents of the new design is 800,000 cubic feet. The old design had a cubical contents of 1,450,000 cubic feet. The cost of the present proposed building is not to exceed \$400,000, which includes the

The First Congregational Church will begin work in the spring on a new \$40,000 church building which will be erected at Rugby Road and Parkwood Boulevard.

### NORTH CAROLINA

**GREENSBORO.**—The St. Andrew's congregation has purchased a lot and will erect a church in the near future. Architects are requested to submit sketches or plans for the proposed structure. Rev. Samuel R. Guignard, rector.

### OHIO

**COLUMBUS.**—W. K. Williams, secretary of the Mercy Hospital Association, will soon invite bids, according to present plans, on the new \$25,000 addition to the Mercy Hospital at Southwood and High Streets. Architect Dauben has prepared the plans; building will be four stories high, of brick and stone, and contain all modern appliances.

Another addition to the factory of the Columbus Oil Cloth Company will be built in the spring. The plans have not yet been prepared.

A big factory building, 90 by 300 feet, of brick and steel construction, will be erected as an addition to the plant of the Kinnear Manufacturing Co., located at the Big Four tracks, near Fifth Avenue. Architects Richards, McCarty & Bulford have completed the plans and work will commence as soon as the company decides exactly on the plans, so that bids may be received.

**CONSHOCTON.**—Architects Marriott & Allen have been selected by the Board of Education to draw plans for an eight-room modern school building.

**MARION.**—Proposals will be received by Jas. Knox Taylor, Supervising Architect, Treasury Department, Washington, D. C., April 7, 3 P. M., for the construction, including plumbing, gas piping, heating apparatus, electric conduits and wiring, of the U. S. post office building.

**TOLEDO.**—Zehner Brothers Packing Company will expend \$100,000 in the erection of a five-story building for cold storage and a three-story tank house.

### OKLAHOMA

**OKLAHOMA CITY.**—The American National Bank will erect a \$350,000 building on the corner of Main and Robinson Streets; contracts for seven floors will be awarded after April 1.

**PAWHUSKA.**—Bids will be received April 6 by the Commissioner of Indian Affairs, Department of the Interior, Washington, D. C., for furnishing material and erecting a dormitory at the Osage Indian School.

### PENNSYLVANIA

**CORRY.**—The United States Brake Shoe & Foundry Company is considering the erection of a foundry building, but has not yet selected an architect.

**HARRISBURG.**—Chairman Garland has informed the School Board that the Special Committee on High Schools has practically decided that a new building is needed on the ground about the Technical High School and that sketches of this building are being drawn by the school instructors.

**PHILADELPHIA.**—The City Hall, which cost more than \$24,000,000 to build, and which has 634 rooms, is already inadequate for the city's needs, and the joint committee of councils which was appointed to consider the matter has prepared a report recommending that a temple of justice, to cost \$5,000,000, be erected to relieve the congestion.



Mcllvain & Roberts, architects, have plans about finished for a three-story stone house to be built in Ardmore for Rollin Norris; structure will be of Colonial style and will cost about \$15,000.

Charles L. Hoffman, architect, of this city, has finished plans for a three-story and basement hotel to be built in Sea Side Park, for the Sea Side Park Hotel Company; plans provide for a structure 125 x 150 feet in dimensions, to cost about \$80,000; only a portion of it will be erected this season.

Rankin, Kellogg & Crane, No. 1012 Walnut Street, are preparing plans for a large addition to the Second Regiment Armory on Broad Street; extension will give additional space, 100 x 160 feet to the drill floor.

Horace W. Sellers has finished plans for a \$20,000 house to be built in Villanova for E. F. Saxman.

The Henry Phipps Institute for the Treatment of Tuberculosis has purchased a number of properties at Seventh and Lombard Streets as a site for a proposed new building which will be erected at a cost of \$300,000.

Architect Henry L. Reinhold is preparing plans for a three-story library building to be erected on the campus of the Academy of the new church at Bryn Mawr; cost, \$60,000.

PITTSBURG.—The Apple Avenue Presbyterian congregation has purchased a site on Lincoln Avenue and will begin the erection of a \$25,000 church in April. Rev. D. P. MacQuarrie is Pastor.

SCRANTON.—Architect John A. Duckworth is preparing plans and specifications for a double store building to be erected by P. P. Jordan & Company, candy manufacturers, on North Main Avenue; building will cost about \$5,000.

The old Penn Avenue Baptist Church will start work in the spring on the erection of a new church for Jefferson Avenue; cost, \$125,000. Rev. W. M. Walker, D.D., pastor.

VERONA.—H. A. Lord, of Oakmont, is designing plans for a \$30,000 temple for the Masons of this city.

WILLIAMSPORT.—Charles Goodbrod, proprietor of the Eagle Hotel, will erect a \$12,000 boarding stable in the vicinity of the City Hall; building will be substantially constructed along attractive lines.

#### RHODE ISLAND

PROVIDENCE.—The Metacomet Golf Club has decided to issue \$25,000 bonds for the entire remodeling and enlargement of the clubhouse and improvement of the grounds.

#### TENNESSEE

KNOXVILLE.—The plans of Gredey & Lynn, architects, for the new McMillen school building, have been accepted by the School Board Committee of Council; contract, representing an outlay of \$10,000, will be let in a short while.

MEMPHIS.—The Legislative Council has passed an ordinance authorizing the issue by the Board of Education of \$500,000 bonds for the providing of two school buildings for the city.

#### TEXAS

CLARENDON.—The M. E. Church, South, Rev. O. P. Kiker, pastor, will receive competitive designs for a church, to cost not more than about \$35,000 nor less than \$30,000; building will be of Colonial design and built of brick; main auditorium will seat 750. W. D. Van Eaton, chairman Building Committee.

The Trustees of Clarendon College desire plans for a three-story dormitory for girls; cost, \$30,000. C. N. N. Ferguson, Box 63.

DALLAS.—The congregation of the First Presbyterian Church is considering the sale of the present house of worship and the erection of a larger and more modern structure; cost, about \$100,000.

Bids will be received March 29, 9 A.M., by Hon. K. K. Leggett, president Board of Directors of the A. and M. College, for furnishing labor and material necessary to erect an experimental station. F. E. Giesecke, architect.

Funds have been provided for the \$50,000 building which the Southern Methodist Church will erect on forty acres of land already purchased in Oak Cliff.

FORT WORTH.—Plans for St. Andrews Episcopal Church, to be constructed at the corner of Jackson and Lamar Streets, at a cost of \$65,000, have been accepted, and work will begin as soon as practicable.

GAINESVILLE.—The Presbyterian Church, of this city, of which Dr. R. L. Irving is pastor, will begin in a short time to erect a handsome new brick church to cost upward of \$20,000. The old Cumberland Church on South Denton Street will be torn down and the new building will be erected on the site.

GALVESTON.—Bids will be received March 25, noon, for the erection of a fire engine house. V. E. Austin is commissioner of streets and public property.

ORANGE.—Work will begin on the addition to the Orange Yellow Pine Paper Mill early in May; plans call for an expenditure of \$200,000.

SAN ANGELO.—Two lots on Chadbourne Street have been sold to O. F. Flowers and J. B. Stewart, late of Eagle Lake, who contemplates the erection of a two-story steel structure to cost \$20,000.

SAN BENITO.—Edw. E. Cox, secretary of the San Benito Sugar Company, has announced that the construction of a \$500,000 sugar mill will be begun here in a few weeks.

#### UTAH

SALT LAKE CITY.—Patrick Gibbons has purchased a site on Third and South Streets and will at once erect stores and apartments on the grounds.

Bids will be received by the Commercial Club, April 15, for the erection of a six-story, fireproof clubhouse. Ware & Treganza, No. 610 Utah Savings Building, architects; Fisher Harris is secretary.

#### VIRGINIA

DANVILLE.—The State Corporation Commission has authorized the Dan River Power & Manufacturing Company to increase its capital stock to \$3,500,000; money derived from stock issue will be used to enlarge model plant at Schoolfield.

NORFOLK.—If the present plans of the Navy Department are carried forward to a conclusion, additional improvements which will entail an outlay of \$75,000, are to be made to the Naval Hospital; improvements include two new wings.

PORTSMOUTH.—Calvary Baptist Church, Scottsville, has decided to erect a new house of worship which will cost \$25,000.

#### WASHINGTON

BREMERTON.—The site on which the city hall now stands has been sold to McElroy & Straub, retail grocers, who will immediately erect a \$25,000 building.

SEATTLE.—Studebaker Bros. Company, Northwest, has purchased a site and will at once erect a two-story brick structure to be used as an automobile repository, salesroom and warehouse.

John M. Moran has purchased a site on the Seattle Tidelands and will erect a four-story reinforced concrete building at a cost of \$50,000.

Plans are being prepared by Architect J. O. Taft for a six-story building to be erected on First Avenue for J. H. Steele; structure when completed will cost \$135,000.

TACOMA.—If plans which have been started materialize, the Tacoma Commercial Club will have for its permanent home a magnificent 12-story office building to be erected at a cost of \$500,000; first step in getting for Tacoma a modern, steel construction. Local business men are to raise \$200,000 to purchase a site for the Gillies Imperial Building, which is to be 24 stories high.

The Nickerson-McFarlane Machinery Company will erect a modern machinery and foundry building at a cost of \$10,000.

Heath & Twichell are at work on the plans for the National Realty Company's proposed sixteen-story office building, which will be erected on the site of the Kansas block on Pacific Avenue, near Twelfth Street. Ground will be broken for this building about June 1.

#### WISCONSIN

MILWAUKEE.—The Odd Fellows' Realty Company has purchased a site on 12th Street for the erection of a three-story \$50,000 temple for the Independent Order of Odd Fellows.

#### WEST VIRGINIA

WHEELING.—The Commercial Bank, No. 1330 Main Street, is having plans prepared for very extensive improvements, including the remodeling of the building.



## CURRENT NEWS

### WHERE WE GET OUR MAHOGANY

For refined expression in the manufacture of furniture and all other forms of interior decoration, mahogany is undoubtedly the peer of the hardwoods. No wood is so universally used to-day for this purpose in every city and country of the world; no wood is so freely and successfully imitated.

America's architects and men of the furniture and cabinet-making industries draw heavily upon the markets of the world in the struggle to supply an ever-increasing demand for genuine mahogany. Hundreds of tons of logs annually are imported into this country and worked into beautiful forms to grace fine homes or dignify the interior of public buildings, large hotels or railway cars.

A few years ago mahogany was regarded as a very precious wood, and was employed only in the interior of the finest houses and in the manufacture of the most expensive furniture. During the past few years, however, there has been a wonderful development in mahogany importation and use.

The total quantity of mahogany imported last year was nearly 42,000,000 board feet. Of this large amount North America supplied 65.6 per cent. and Europe 18 per cent.

Though Europe supplied only a little more than one-fourth as much mahogany as there was imported from North America its average value per thousand feet was more than twice as much, due to finer quality. The remainder of the imports came from Africa, South America, and Asia.

Mexico furnished 46.2 per cent. of the mahogany coming from North America, Nicaragua followed with 10.2 per cent., British Honduras with 15.5 per cent., Cuba with 8 per cent., and Honduras with 7.4 per cent. Other Central American countries furnished the small remaining percentage.

### LARGE DECORATIVE PAINTING FOR A NEW YORK CHURCH

One of the largest paintings ever made in the United States, on a single stretcher, is a mural painting by W. L. Harris. The subject is the Crucifixion and the canvas measures fifty-five feet by twenty-five feet. The canvas, woven in one piece, was made in Holland. This painting is for the Church of St. Paul the Apostle, at Columbus Avenue and Sixtieth Street.

Mr. Harris has been working on his sketches for three years and is doing all the work with his own hands, even to filling in the background. He has given attention to every detail, for the painting is to be placed just back of the great gallery over the entrance to the church.

### MASSACHUSETTS INSTITUTE OF TECHNOLOGY SUMMER COURSES, 1909

The Massachusetts Institute of Technology offers summer instruction during the months of June and

July, supplementing the work of the regular school year. The requirements for admission, and in general the work performed and the final examinations are expected to correspond with those of the regular school year, and similar records and reports will be given. In case such a final record is based on an examination, no student taking the examination for the purpose of making up a condition will be entitled to admission to the September examination in the same subject.

Bulletin No. 2, Volume 44, issued by the institute, and which may be had on application, gives schedule and full particulars of this course in architecture and other subjects.

### THE DANGER OF FIRE IN EARTHQUAKE ZONES

It now seems certain that the dirge of the newspaper correspondents—"Messina is no more; Messina is blotted out and will never rise again"—was a little premature; for the inhabitants and the Italian Government have other ideas, and despite the treacherous nature of the soil on which they live, are determined that Messina *shall* rise again. Already the task of excavating the ruins is begun; this work and the removal of the many bodies which, alas! are still lying under the debris, must occupy a considerable amount of time. Plans for the rebuilding of the city are being discussed; commissions are being appointed to consider the most suitable form of structure for the troubled area, and the experience of other countries subject to earthquake shocks will doubtless be considered in formulating a decision. But in most of the discussions that have ensued, as a consequence of the recent terrible disaster in Calabria and Sicily, small attention appears to us to have been bestowed upon the important question of fire, which invariably follows in the track of severe and destructive earthquakes, and which, in the case of San Francisco, created greater havoc than the seismological disturbance.—*The Builder* (London).

## SOCIETIES

### INDIANAPOLIS ARCHITECTS ORGANIZE

After many unsuccessful attempts the architects of Indianapolis have at last perfected an organization. It is hoped in time to complete a State organization, of which the present society will form the nucleus.

The officers of the newly-formed association are: Arthur Bohn, president; Clarence Martindale, vice-president; Henry Dupont, secretary and treasurer; Wilson B. Parker and Anton Sherrer, directors. The other members are Hermann Sherrer, Adolph Sherrer, R. P. Daggett, James B. Lizius, D. A. Bohlen, W. Scott Moore, Henry C. Brubaker, Philip N. Stern, Elmer E. Dunlap, Charles G. Mueller, Herbert L. Bass, Herbert Foltz, G. A. F. Rigg, Charles A. Wallingford and Charles H. Byfield.

## BOOK NOTE

THE PORTLAND CEMENT INDUSTRY FROM A FINANCIAL STANDPOINT. By Edwin C. Eckel. Cloth, 6x9 inches, 95 pp. New York: Moody's Magazine.

As its name would indicate, this work is addressed more to the prospective investor in cement securities than to the architect or builder. At the same time, the progressive man who desires to become thoroughly informed will find in Mr. Eckel's book much of interest.

As stated in the preface, the object of the work is to enable either banker or investor to differentiate between securities offered against successful existing plants or sound projects, with reasonable prospects of success, and those issued against foolishly planned or fraudulently promoted propositions.

The importance of the cement industry is now so thoroughly recognized that, like all successful enterprises, it affords an opportunity for unscrupulous promoters to snare into investment parties not thoroughly conversant with the exact state of the subject. We believe that familiarity with the facts as set down by Mr. Eckel will enable the investor to intelligently regard every proposition presented, and for this reason, if for no other, believe the work is timely and valuable.

## INDUSTRIAL

## WIRE CLOTH FOR REINFORCEMENT

The National Wire Cloth Co., of Sandusky, O., are manufacturers of a wire reinforcement for concrete construction. By a method, which it is stated is practiced only by this company, the wire at intersections is fastened without kinking, bending or welding. In this way, it is claimed that the strength of the fabric is conserved, and the reinforcement has every requirement of strength and stability.

## A DAMP PROOF PREPARATION

Dexter Bros. Co., of Boston, Mass., issue a little book describing "Petrifax," a damp proof composition, which they recommend for use for undercoats on cement, brick, plaster, stone and wood.

This preparation is white in color, and is said to dry perfectly flat in about an hour. Messrs. Dexter Bros. & Co. are manufacturers of long experience and their products are always worthy of careful consideration. They invite correspondence and will send this booklet on request.

## "SNOW WHITE" PORTLAND CEMENT

The Berkshire White Portland Cement Co. are manufacturers of a grade of cement under the trademark of "snow white." This cement is manufactured at Clayton, Mass., from pure white materials, which, it is claimed, contain all the elements necessary for the manufacture of a high-grade, true Portland cement.

The materials used are pure white calcite and pure white clay, containing silica and alumina in uniform and correct proportions. The process is identical to that employed by manufacturers of the highest standard,

the only exception being that the rotary kiln is heated by an oil flame, instead of using coal, which would stain the raw material.

A booklet explaining the various uses for this form of cement may be had on application to George W. de Smet, Distributor, Chicago, Ill.

## SLATE ROOFS

The many advantages claimed for slate roofs are interestingly set forth in a novel line of advertising cards and booklets issued by the Matthews Slate Co., Sears Building, Boston, Mass. Probably the most valuable of these to the prospective user is the pamphlet of specification forms, size tables and prices. This booklet contains much information and answers in a thorough way all possible questions or objections to this form of roofing. This old-established house has built up a large business by reason of the reliability of its product. It invites correspondence from architects and builders.

Its advertising matter can be had on application.

## STEEL GLASS REFRIGERATORS

Steel and glass, used in the manufacture of refrigerators, appear to solve the question of perfect sanitary qualities, durability and attractiveness. While in most cases the location of the refrigerator is such that it is only seen by those who have occasion to use it, the florist, the fruiterer, and the small dealer find a refrigerator that will serve the double purpose of an ice-box and display case a desirable fixture.

The steel glass refrigerators made by the Fort Wayne Refrigerator Co., Fort Wayne, Ind., appear to meet the requirements of modern usage, together with the features referred to, and the attractive catalogue, fully describing the advantages claimed for these refrigerators, may be had on application.

## GAS ENGINES

The Dubois Iron Works, of Dubois, Pa., have been builders, since 1877, of single cylinder gas engines, both tandem and twin types, arranged to operate on natural, illuminating and producer gas.

Their long experience and successful installation of various types of gas engines, varying in importance from the smaller types to the larger and complicated municipal plant, would seem to guarantee the reliability of their manufacture.

An interesting illustrated pamphlet, showing the complete line made by this company, may be had on application.

## SANDUSKY PORTLAND CEMENT

The Sandusky Portland Cement Co., of Sandusky, Ohio, have issued a booklet of twenty-five pages which readily slips into the vest pocket, entitled "Many Everyday Uses, Suggestions and Application," which in its contents fulfills the promises of its title.

It is one of the most useful little books the everyday cement worker can have in his pocket for handy reference. It may be had on application.

# BUILDING NEWS

## ALABAMA

**BIRMINGHAM.**—The Sixteenth Street Colored Baptist Church, at Sixth Avenue and Sixteenth Street, has been condemned. The congregation will at once erect on the site a \$40,000 edifice.

**TUSCALOOSA.**—S. F. Alston has purchased the old court-house corner; building will be torn down and a four-story fireproof office building will be erected.

## ARKANSAS

**LEACHVILLE.**—The Methodist Church is considering plans for the erection of a new church building. Rev. R. E. Jones is interested.

## CALIFORNIA

**ALAMEDA.**—The Alameda Elks' Club has decided to erect additions to their clubhouse; completed plans call for a large banquet hall and billiard rooms; cost about \$50,000.

**GRIDLEY, BUTTE COUNTY.**—Funds have been raised by the Mormon people of this vicinity and a \$12,000 church will be erected opposite the High School Building.

**PASADENA.**—A Chicago architect has prepared plans for an up-to-date school which Miss Housel, principal of Huntington Hall, Los Angeles, is to build just south of Oneonta Park.

**POMONA.**—Citizens have voted \$30,000 bonds for the erection of a new City Hall.

**REDLANDS.**—The First Baptist Church will erect a new parsonage in the near future. About \$11,000 will be expended on this and other improvements.

**SACRAMENTO.**—Sites for the three large buildings to be erected at Agricultural Park have been selected by the members of the State Board of Agriculture. The \$40,000 Agricultural Pavilion will be located at the head of the main drive, facing the entrance with an imposing arch. To the right of the main drive will be the Manufacturing Building, equipped with pumps and reservoirs and erected at a cost of not less than \$30,000. Directly opposite will be Machinery Hall, a building of the same cost and similar type. Plans are being prepared by the State Engineer.

**SAN BERNARDINO.**—The Santa Ana lodge of Elks has purchased a site for the erection of a \$25,000 building to be used exclusively for lodge purposes.

Architect Griggs is preparing plans for a modern brick flat to be erected on Court Street.

**SAN FRANCISCO.**—A lot at the corner of Bush Street and Chelsea Place has been sold to a corporation organized to erect a five-story studio building upon the land; estimated cost is \$75,000. Plans have been completed. Among the artists named as those interested in the building are John Stanton, Del Mue, Latimer, Keith, Neuhaus, McComas, Wores, Porter, Breuer, Sparks, Perzonnii, Patigian, Deakin, Gamble, Mrs. Chittenden, Mrs. Lee, Miss Perine and several other ladies.

The Order of Eagles has purchased a site on Golden Gate Avenue for the erection of a new hall; plans have been submitted.

The Police Commissioners have recommended the plans and specifications for the Hall of Justice and County Jail prepared by City Architect Newton J. Tharp, which have been completed and are ready for use; contract will be awarded at once.

## CONNECTICUT

**NEW BRITAIN.**—F. W. Seibert, secretary of the Land Development Company, is having plans prepared by a Hartford architect for a hotel building to be erected on the land on Arch street recently acquired by the company. Building will be a six-story brick structure, and will cost in the neighborhood of \$60,000.

**NEW HAVEN.**—Funds are being secured for the erection of a \$75,000 boathouse at Yale University. Julian W. Curtiss, Yale '79, has general charge.

**WATERBURY.**—Architects Freney and Jackson have prepared plans for a new apartment block to be erected for Miss A. A. Healey on Baldwin Street.

## DISTRICT OF COLUMBIA

**WASHINGTON.**—The Washington Country Club has selected plans for a \$12,000 clubhouse which will be erected near Jewell. Dr. J. Tabor Johnson president.

The general plans of the new \$2,000,000 building for the Bureau of Engraving and Printing have been completed and the Supervising Architect of the Treasury and the Director of the Bureau are now going over the details of the interior plans with a view to completing all the preliminary arrangements in the near future. Ground will be broken late in the coming summer.

The church of the Holy Comforter, Rev. C. E. Wheeler, pastor, has purchased seven lots with the object of building a larger edifice to replace the present church.

## FLORIDA

**PENSACOLA.**—The Board of County Commissioners is considering the enlargement of the county jail. Commissioners Brown and McQuarrie have been appointed to take the matter in charge.

## GEORGIA

**ALBANY.**—Bids will be received about April 10 for the erection of the City Hall from plans of Robinson & Reidy, of St. Augustine, Fla. Cost \$30,000.

**SAVANNAH.**—Mrs. W. T. Bull has announced that she will erect a hospital as a memorial to her late husband.

## ILLINOIS

**CHICAGO.**—The Inter Ocean Building, at the corner of Dearborn and Madison Streets, will be remodelled into a hotel at a cost of \$75,000. R. L. Grout will be the proprietor.

**DECATUR.**—The Illinois Traction System has authorized the erection of a wood-working shop at the Decatur shops. About \$100,000 will be expended for the building and machinery. General Manager Chubbuck has the matter in charge.

**MONMOUTH.**—Bids will be called for in April for the erection of a \$100,000 High School. Architect has not yet been selected. O. S. French is Secretary of the Board of Education.

## INDIANA

**ANDERSON.**—The Board of School Trustees will sell a \$125,000 bond issue for the erection of a high school building and an addition to one of the grade schools.

**INDIANAPOLIS.**—Jesse M. Tindall and J. R. Messick will erect four apartment houses in the Fall Creek boulevard territory; cost, \$50,000.

**LAFAYETTE.**—Perdue University will expend \$170,000 on the erection of a new building for the shops, drawing rooms and laboratories for the engineering department and \$50,000 for two new buildings for the school of agriculture.

**MUNCIE.**—The Blue River Valley Creamery Company will establish a large plant here.

**NORTH VINCENNES.**—A committee of seven composed of Messrs. Cauble, Snooks, Johnson, Schmeiderskamp, Hurst, Pennington and Van Meter, has been selected to procure plans and consider ways and means of erecting the new Knight of Pythias building to be erected this Spring in North Vincennes by the Cornerstone Lodge No. 526 K. of P.

## IOWA

**BURLINGTON.**—Bids will be received by James Knox Taylor, supervising architect, Treasury Department, Washington, D. C., until March 30, for improvements at the local post-office.

**DAVENPORT.**—An office building, eight stories and basement, will be erected at the corner of Second and Main Streets. Plans have been completed for the Putnam Estate by D. H. Burnham & Co., Chicago architects; specifications will be ready in about three weeks.

**MARSHALLTOWN.**—The First Baptist Church has selected a



Minneapolis architect to prepare plans for improvements which will be made to the church; \$15,000 will be expended.

### KANSAS

GOODLAND.—The Library Board, consisting of G. L. Calvert, Thomas P. Leonard, R. A. Kent, William Walker, Mrs. H. S. Brown, Mrs. Eva Murphy, Mrs. F. H. Smith, Mrs. E. W. Sullivan, Miss Maude Williams, Anthony Shaw and Albert Reed, has selected the site for the new library building which will be erected with \$10,000 given by Andrew Carnegie.

HAZLETON.—Bids will be received until April 1 by B. L. Drake, Clerk of School District No. 37, for erecting a new two-story brick school on site of old school. Fred G. McCune, Architect, Wichita.

PITTSBURG.—Bids will be received until 3 P.M. April 14, by James Knox Taylor, Supervising Architect, Washington, D. C., for the complete construction of the post-office.

SALINA.—A lot has been donated to the local Y. M. C. A. as a site for a \$25,000 building. The Commercial Club is behind the plan.

### KENTUCKY

LEXINGTON.—Architects Richards, McCarty & Bulford are preparing plans for the erection of a combination hotel and theater building to be erected by the Phoenix Hotel Company.

The Highland Baptist Church is considering plans for the erection of a larger church edifice. Rev. Leonard Doolan is pastor.

Plans are being prepared for the erection of a \$25,000 apartment house for Mrs. M. A. Smith, on Ormsby Avenue.

The Crescent Hill Improvement Club is considering plans for a handsome clubhouse to be built on Cherokee Road.

### MASSACHUSETTS

BOSTON.—G. T. Tilden, of Boston, has drawn plans for a \$100,000 gymnasium which Bowdoin College undergraduates propose to erect in the near future.

NORTH ATTLEBORO.—Taxpayers have voted \$30,000 bonds for the erection of a school building.

QUINCY.—Council has appropriated \$6,000 for the erection of the proposed Sea Street, Hough Neck, school building.

SALEM.—The Naumkeag Steam Cotton Company will immediately erect a new weaving shed at a cost of about \$100,000.

### MINNESOTA

DULUTH.—The United States Steel Corporation is considering plans for the erection of another great steel plant which will be erected at a cost of \$30,000,000.

### MISSISSIPPI

GREENVILLE.—The Greenville Savings Bank and Trust Company has purchased a site on Washington Avenue. A handsome bank and office building will be erected.

### MONTANA

GREAT FALLS.—The trustees of School District No. 1 ask for bids, on April 8, for two new school buildings, to be erected in this city. One building is a six-room building to cost about \$25,000, for which W. E. Donovan is the architect. The other building will be a ten-room building to cost about \$50,000, for which Kent & Shanley, of Butte, are the architects.

The general plans for the Great Falls Federal Building, which is to cost \$225,000, are completed and the detailed plans are being prepared. Contract for this building will be let about June 1.

The Great Northern Railway will build a new passenger station at this city the coming Summer. Plans are being prepared in St. Paul and when approved will be submitted to bidders.

### NEBRASKA

HASTINGS.—Architect Way has prepared plans for the new \$20,000 structure which the Odd Fellows will erect at the corner of Second street and Hastings avenue. Work will begin immediately.

### NEW HAMPSHIRE

CONCORD.—The Buffum bill, providing for a \$400,000 bond issue for the remodeling and enlargement of the present State House, will be favorably reported by the appropriations committee.

### NEW JERSEY

HOBOKEN.—C. M. Bartberger & Son, architects, of Pittsburg, are preparing plans for a concrete bakery to be erected for J. Schmolz Son's Company in place of the one destroyed by fire. Cost, \$200,000.

NEWARK.—Dodd Marsh has completed plans and specifications for the proposed headquarters of the Association of Exempt Firemen, which will be erected on Springfield Avenue; contracts will be let soon. Chas. E. McCraith is president of the local exempts.

ORANGE.—J. J. & I. T. Marsh, architects, have been selected by Council to draw plans for the erection of an almshouse, at a cost of not more than \$15,000.

PASSAIC.—The Felician Sisters, Order of St. Francis, have purchased the old Van Dusen farm, and will erect a \$25,000 convent.

PATERSON.—St. Stephen's parish will erect a building for church and school purposes on Bond Street at an estimated cost of \$35,000; plans have been prepared and contract will be let about April 1. Rev. Father Knappek is pastor.

PERTH AMBOY.—Architect J. H. Dayton is preparing plans for a \$30,000 building for George Kuzusko, to be erected at Hall Avenue and Catharine Street; the same architect has completed plans and specifications for a \$16,000 apartment house for Guiseppi Guiffre, to be erected in upper Washington street. He is also planning a handsome parsonage for the Hungarian Reformed Church, to be erected in Kirkland Place. It will be three stories high and will cost, approximately, \$5,000.

ROSELAND.—The School Board has voted to build an \$8,000 school on site of present school.

TRENTON.—Henry J. Blauvelt, of Philadelphia, has prepared plans for an office and lodge building which the Junior Order of United American Mechanics will erect on East State Street.

### NEW YORK

CORINTH.—The Delaware and Hudson Railroad will erect a large and commodious station at this place. The matter has the backing of the Corinth Business Men's Association.

ELMIRA.—The Hygeia Refrigerating Company will build another large storehouse. Plans are now being prepared by Manager Floyd M. Shoemaker.

FT. NIAGARA.—Bids will be received by the Constructing Quartermaster, U. S. A., until April 9, for constructing, plumbing, heating and wiring two double sets lieutenants' quarters at this post.

GENEVA.—The Ontario County Supervisors and the County Medical societies are considering sites for the proposed tuberculosis hospital; \$15,000 has been appropriated.

NEWBURGH.—The Newburgh Silk Company is considering the erection of a new mill building. Site has not yet been selected.

The contract for the \$65,000 station to be erected for the West Shore Railroad Company will be let in May. Miles Bronson is the division superintendent.

NEW YORK.—Whitehouse & Porter have sold a four-story dwelling, between Thirty-seventh and Thirty-eighth Streets, to Henry Welsh Rogers, who will erect an American basement dwelling.

George M. McCabe, as architect for the estate of Hamilton Fish, has filed plans for making over the old Fish mansion, at the corner of Irving Place and Gramercy Park, into a studio and office building. Improvements will cost \$35,000.

D. H. Burnham & Company, architects, of Chicago, have drawn plans for the ten-story fireproof structure to be erected for Gimble Bros., Philadelphia, on Greeley Square, between Thirty-second and Thirty-third Streets. Estimated cost is about \$4,000,000. Site has been purchased.

To enlarge St. Luke's Hospital on Morningside Heights, the nine-story Travers Pavilion will be built as an east wing adjoining the administration building. It is to be fireproof, of brick

with marble trimmings, from designs by Ernest Flagg, architect. There will be a solarium on the eighth story and a roof garden; building will cost \$200,000.

The Benevolent and Protective Order of Elks has secured funds for the erection of a lodge hall and theater on West Forty-third Street. \$450,000 is available.

S. B. Eckerson will build six-story apartments, to house thirty-nine families, on the corner of St. Nicholas Avenue and 179th Street, from designs by Schwartz & Gross, architects. Cost, \$175,000.

Clairburne Woodhouse, Jr., will erect three two-and-one-half-story dwellings on Andrews Avenue; cost \$24,000. Charles S. Clark is the architect.

St. Brandaris R. C. Church will build a one-story brick edifice on the corner at Perry Avenue and 207th Street, from plans filed by Architects Clermont & Jackson. Cost is placed at \$27,000. Rev. D. O'Donovan is rector.

Esther B. Goldman will build five-story flats with six apartments at No. 137 East Thirty-ninth Street, to cost \$25,000. Plans have been filed by Architects Schwatz & Gross.

Bids will be readvertised at once for the erection of the city's \$8,000,000 skyscraper, which is to be built just north of the Brooklyn Bridge. Plans have been changed and legal obstacles removed. McKim, Mead & White are the architects.

Sali Ajid, a vaudeville manager, will build a five-story hall and store from designs by Thomas W. Lamb, architect, at Nos. 58 to 62 Clinton street. The building will be erected for the Custer estate as owner at a cost of \$80,000.

D. D. Bailey, of White Plains, will build five-story lofts, with store, on Crosby Street; plans have been filed by Architect C. M. Straub; cost, \$30,000.

The Cohooton Realty Company will build ten-story lofts on Thirty-second Street from plans filed by Architect P. C. Hunter; cost is placed at \$75,000.

George Doctor Company has purchased the corner of St. Nicholas Avenue and 157th Street; elevator apartments will be erected.

John S. Downey will build six-story loft with ground floor for stores at No. 329 Fifth avenue, from designs by Clarence L. Sefert, as architect. The cost will be \$25,000.

Architect B. Ebeling has prepared plans for four two-story dwellings to be erected for Peter McBride on Valentine avenue; cost, \$32,000.

G. F. Johnson, Jr., and Frederick Johnson have purchased a site on the corner of Thirty-eighth Street and Madison Avenue. A large apartment house is being considered for the property.

Charles E. Rector has leased the corner of Broadway and Forty-fourth Street. J. R. Pope is drawing plans for a fourteen-story transient hotel, restaurant and café.

ROCHESTER.—The East Side Presbyterian Church will soon erect a \$16,000 edifice on a site purchased at Parsells Avenue and Denver Street. Rev. A. D. D. Fraser is pastor.

SAG HARBOR.—Architect Augustus Allen has prepared plans for a \$75,000 library which Mrs. Russell Sage will give to her townspeople; building is to be completed by Nov. 1.

SYRACUSE.—The total appropriation for the New York State Fair to be made by the present Legislature will be practically \$837,000, of this amount \$278,000 is available for the erection of a new State Grange Building and a 400-stall racing stable; \$30,000 for a live stock building; \$20,000 for an annex to the present carriage building, and \$30,000 for a poultry building. Lieutenant-Governor Horace White is President of the State Fair Commission.

The Beebe Electric Railroad interests have engaged Sheaff & Jaastad, architects and engineers, of Boston, to prepare plans for an immense car barn to be used by the Lakeshore & Northern Railroad Company.

#### NORTH CAROLINA

FAYETTEVILLE.—Bids will be received until 3 P.M. April 15, by James Knox Taylor, Supervising Architect, Washington, D. C., for the construction of the U. S. post-office.

#### OHIO

CLEVELAND.—If Council approves the agreement reached between the museum committee on building and the Park Engi-

neer's Department, work will begin at once on the proposed Cleveland Museum of Art, in Wade Park. The building committee will prepare drawing and specifications within thirty days from the deeding of the necessary ground by the city. L. F. Holden, H. C. Ranney and H. A. Kelley are the committee.

Citizens will vote April 20 on the issuing of \$200,000 bonds for the erection of a tuberculosis sanitarium at Warrensville. Dr. T. H. Lowman, president of the Anti-Tuberculosis League, has the matter in charge.

COLUMBUS.—Architects Stribling & Lum are preparing plans for a three-story brick building to be erected on West Broad Street at a cost of \$14,000.

Plans for the large addition to be erected on the grounds of the Kinnear Manufacturing Company, near Fifth Avenue, will soon be ready by the architects, Richards, McCarty & Bulford. The building will cost \$50,000.

GREENVILLE.—The Board of Education is considering the erection of the \$100,000 St. Clair Memorial on the west school grounds. A committee has been appointed to look over plans.

MARION.—Plans and specifications for the new \$70,000 post office building have been received at the headquarters of the Builders' and Traders' Exchange.

TOLEDO.—Youdota Lodge, Knights of Pythias, has decided to erect a \$225,000 structure. Site has not yet been selected. Clyde Long is secretary of the Building Committee.

The General Electric Company will erect a \$100,000 addition to its plant at Mulberry and Champlain Streets.

Col. S. C. Reynolds has announced that the lot on the corner of Summit and Adams Streets will be improved by the erection of a six-story and basement building to cost \$200,000.

#### OKLAHOMA

MUSKOGEE.—Bids will be received until noon, April 1, by Architects Ashby, Radford & Niemann, No. 206 Estes Building, for the construction of a five-story business block for Graham-Sykes & Company.

OKLAHOMA CITY.—Work on the \$250,000 Federal building will begin July 1. Plans have been prepared and submitted to the Cabinet.

STIGLER.—Citizens have decided to issue \$20,000 bonds for the erection of a city high school. Work will begin as soon as practicable.

#### PENNSYLVANIA

CHESTER.—The congregations of the Temple Baptist Church and the Calvary Baptist Church, both colored, of this city, have joined forces, and a new \$25,000 brick and stone church will be erected on West Third Street. Rev. A. R. Robinson is pastor.

GETTYSBURG.—Sealed proposals will be received by the Gettysburg Battlefield Memorial Commission, Gen. St. C. A. Mulholland, Post-Office Building, Philadelphia, chairman, April 17, noon, for the complete construction of Pennsylvania's memorial; proposals will cover excavation, foundations and the complete iron and granite work, omitting the cost of the models for the four granite bas-reliefs, the cost of the bronze crowning piece, the two portrait figures and the bronze inscription tablets. H. S. Huidekofer and C. F. McKenna are the other members of the Executive Committee. W. L. Cottrell, East Twenty-third Street, New York, is the architect.

HUNTINGDON.—A site has been secured at Warm Springs Avenue and 12th Street by the J. C. Blair Memorial Hospital Association for the erection of hospital; cost, \$50,000. E. M. C. Africa, President.

LEBANON.—The Dime Savings Deposit and Discount Bank will be organized as soon as a site can be secured and a building erected; about \$100,000 will be expended.

PHILADELPHIA.—Architects Ballinger & Perrot have completed plans for a \$300,000 plant for the Grape Products Company at Northeast.

C. E. Schermerhorn, architect, 430 Walnut street, has completed drawings and specifications for a residence to be erected in Germantown for Edw. Behrend. Bids will be received March 31. Separate bids will be taken on a hot water system later. Plans call for two stories with laundry in basement.

The American Catholic Union has purchased property with a view of erecting in the near future a building suitable for its needs.

G. E. Savage has finished plans for the new Westminster Greenway Presbyterian Church to be erected at Fifty-eighth Street and Chester Avenue. Cost, about \$60,000.

Herbert H. Downsborough is preparing to build twelve four-story houses from plans by W. Frisbey Smith, on Forty-sixth above Pine Street. They will be of brick and will cost about \$144,000. Owner is taking estimates from subcontractors.

Architect A. A. Ritcher, Lebanon, Pa., has been selected in competition to prepare plans for the M. E. Church, at Frankfort Avenue and Foulrod Street, Frankford, Philadelphia, one story and basement store; cost not to exceed \$50,000 complete. Rev. W. E. P. Haas, pastor.

Senator McNichol, of the State Legislature, has introduced a bill appropriating to the Academy of Natural Sciences \$250,000, of which \$150,000 is for erecting fireproof buildings and altering the old structure.

Plans are being prepared for the erection of a new wing, containing a large library and gymnasium, which will be added to the buildings of the Catholic Theological Seminary of St. Charles Borromee at Overbrook.

PITTSBURG.—Architects have about finished plans for the new \$100,000 newsboys' home, which will be erected at the corner of Stevenson and Locust Streets.

Bellquist & See are at work on plans of a \$17,000 brick residence to be erected on Center Avenue, Schenley Farms, for Dr. C. A. Stillwagon.

READING.—The consistory of St. James Reformed Church, West Reading, Rev. George W. Gerhard, pastor, has adopted the drawings of Architects Stetler & Mengel, of Wyomissing, for a \$30,000 edifice at the corner of Penn Avenue and Seventh Street.

The St. James' Reformed congregation, of West Reading, will build a \$30,000 brownstone church.

SCOTSDALE.—Bids will be received until March 29 by the Board of Education for furnishing material and erecting a high school. A separate bid will be received for a ventilating and heating system; probable cost, \$60,000. Allison & Allison, Westinghouse Building, Pittsburg, architects. O. I. Hess, Secretary.

SHARON.—Bids will be received until March 29 by the School Board for erecting an eight-room school at Jefferson Avenue and Linden Street; also bids for heating and plumbing same. W. W. Whitehead, Secretary.

WASHINGTON.—Citizens will vote April 14 on \$150,000 bonds, for the erection and furnishing of a new high school building.

WEST CHESTER.—The Chester County Homeopathic Medical Society is considering the erection of another hospital.

WILKES-BARRE.—Bishop Hoban, of the Scranton Diocese, has selected a site at Dalton for the proposed Catholic Boys' Industrial Home.

#### RHODE ISLAND

PROVIDENCE.—Plans and specifications have been completed for the remodeling and renovating of the Narragansett Hotel at a cost of about \$150,000; work will be undertaken at as early a date as practicable.

#### SOUTH CAROLINA

CHARLESTON.—Local architects and builders will soon have a chance of furnishing plans and bidding on the building of the Fire Department station which the city will erect on Huger Street, at a cost of \$7,500.

#### SOUTH DAKOTA

ABERDEEN.—The Citizens Bank Company will erect \$150,000 six-story bank building on Main Street and Second Avenue. F. H. Ellerby, of St. Paul, Minn., is preparing the plans.

LEAD.—Architect Morthland is preparing plans for the Lawrence County Infirmary to be erected by the County Commissioners; bids will be advertised for about April 6.

#### TENNESSEE

JACKSON.—Architects Hearn & Dickey have submitted plans for the proposed new church for the congregation of the First

Baptist Church. J. A. Thompson is chairman of the Building Committee.

#### TEXAS

ABILENE.—J. F. Cowden will erect a commodious home on a site just purchased on College Heights addition.

DALLAS.—Plans have been completed by S. P. Brinkley and Son for a three-story brick building which will be erected at once; cost, \$35,000.

DUBLIN.—The Baptist Church has decided to erect a new church at a cost of \$40,000.

FORT WORTH.—Winfield Scott has purchased a site on the Katy Road and will at once erect an oil mill, refinery, soap factory and compound card factory; cost, \$150,000.

Plans have been accepted for the new First Ward school building which will be erected at a cost of \$35,000; bids will be advertised for at once.

HOUSTON.—Sanguinet & Staats, architects, have about finished plans for the new \$150,000 Shearn church building. Work will begin May 1. Dr. Wray is chairman of the Building Committee.

Plans have been prepared for the magnificent bank to be erected by the South Texas National Bank on the site of the present bank building.

SAN ANTONIO.—The G. A. Stowers Furniture Company, 701 Main street, Houston, will receive bids March 29 for the erection of a store in this city.

Council No. 786, Knights of Columbus, is planning the erection of a home for the order, and will spend \$40,000 on the project. No site for the structure has been selected as yet.

SNYDER.—Lang and Mitchell, Dallas architects, will soon let contract for a \$60,000 court house.

#### VIRGINIA

ALEXANDRIA.—Armour and Company are considering the erection of a large packing house on the square bounded by Cameron, Queen, Henry and Fayette Streets.

#### WASHINGTON

ABERDEEN.—Plans for a high school have been drawn. They call for a building to cost \$25,000, but before work can be started bonds must be voted and a special election has been called.

OLYMPIA.—Work on the State Historical Building to be erected in this city will begin early in the Summer and rushed to completion. The building will cost \$25,000.

SEATTLE.—Architect E. W. Houghton has about finished plans for a new four-story theater, to be erected for John W. Considine; work will commence about April 1; cost between \$150,000 and \$175,000.

SPOKANE.—Henry C. Merriam will erect a six-story office building on First avenue, to cost \$600,000.

TACOMA.—Potter & Merrill, architects, have completed plans for the erection of a four-story brick apartment house overlooking Wright Park. The estimated cost is \$25,000.

The Jackson estate will erect an apartment house on the west side of Eighth Avenue, between Pike and Pine Streets, at a cost of \$60,000, after plans prepared by Architect W. D. Van Sicken.

WALLA WALLA.—A new conservatory, cost \$50,000, will be erected this summer at the New Whitman. Dean A. W. Hendrick has the matter in charge.

#### WISCONSIN

EAU CLAIRE.—City has not yet selected an architect for its proposed new \$30,000 City Hall.

MILWAUKEE.—Architects Betts & Hosmer have prepared plans for the new \$50,000 administration of Wayland Academy, Beaver Dam.

A new home will be erected for J. E. Cameron at Newberry Boulevard and Summit Avenue from the plans of Architect H. W. Buemming; cost \$30,000.

Architect F. W. Andree has finished plans for a \$10,000 residence to be erected for Philip Schmidt.



## CURRENT NEWS

### THE CEMENT SHOW AT MINNEAPOLIS

One hundred and thirty-five separate exhibits were to be seen at the recent Cement Show given by the Northwestern Cement Products Association in the armory at Minneapolis. In connection with the show the association held its convention, and that the whole subject of cement and its uses was rather fully threshed out is indicated in the titles of papers that were read in the course of the three-days session. These were as follows: "Overcoated Houses," Ernest McCullough, Chicago; "Concrete Silos and Building Blocks," Edward E. Smith, Barron, Wis.; "Small Concrete Houses," C. D. Warner, Chicago; "Real Concrete," E. P. McManus, Keokuk, Iowa; "What Can Be Done to Popularize Cement Products?" C. W. Boynton, Chicago; "Sidewalks and the Curing of Cement Blocks," Lee Stover, Watertown, S. D.; "The Concrete Highway Bridge and Its Advantages," J. A. Anderson, Ortonville, Minn.; "Forms for Concrete Highway Bridges," F. A. B. Patterson, Fairmont, Minn.; "Good Roads and How to Get Them," H. H. Gross, Chicago; "Fireproof Construction vs. Fire Losses," J. C. Burch, Des Moines, Ia.; "Reinforced Concrete," illustrated, C. A. P. Turner, Minneapolis, Minn.; "General Talk on Concrete and Cement Products," Richard L. Humphrey, Philadelphia; "Concrete and Common Sense," Capt. Freeman, St. Paul, Minn.; "Cement Street Paving in Bozeman," C. M. Thorpe, City Engineer, Bozeman, Mont.; "Cement Silos and Cement Sidewalks," Henry E. Murphy, Manitowoc, Wis.; "Cement Building Blocks," A. H. Laughlin, Lisbon, N. D.; "The Possibilities of Concrete," George C. Walters, Atlanta, Ga.

At the end of the session the Association held a joint meeting with the Interstate Cement Tile Manufacturers.

### DESCRIPTION OF THE WHITE PLAINS ARMORY

The new White Plains Armory will be what is known as a one-company armory, providing accommodations for a company of one hundred enlisted men and commissioned officers. The exterior of the building is designed in the architecture of the Tudor period. Large wall surfaces pierced by windows and surmounted by battlemented parapets are shown with turrets at the corners and over the entrance. In the center of the building, set back from the front, is the tower, rising to a height of 110 feet, and surmounted by a dignified battlement.

The first floor of the building will be located with reference to the higher level of the site and the ground in front of the armory will be terraced. A wide stone stairway forms the approach and the main entrance will be through a series of brick arches sprung from the flanking bays.

A wide central hallway leads from the entrance direct to the drill shed. On the right of this hallway, on the first floor, are located the armorer's room and company reading-room, and on the left the non-commissioned officers' room, quartermaster's room and clerks' office.

On either side of the main entrance hall are the side corridors containing the stairs to the basement, and to the second story and gallery entrance. In the main entrance hall a monumental staircase will be carried to the second floor and from it the officers' gallery in the drill shed is reached.

The drill shed is 100 feet wide and 130 feet long, with galleries on both sides, one for spectators and one for the company's locker room.

On the second floor are the captain's room, officers' parlor and company parlor.

The band room will be located in the first floor of the tower.

In the basement, under the drill shed, are located the boiler room, a fully equipped rifle range, and mess hall, with space to spare for installing bowling alleys in the future.

The kitchen, pantries, shower baths apparatus, etc., are located in the basement under the administration building.

The building will be built of light, buff-colored brick with red sandstone trimmings, and will cost, when completed, about \$85,000.

The building was designed by Franklin B. Ware, State Architect.

### PERSONAL

Messrs. McLoughlin & Siebert, architects, announce that they have opened an office at Pittsfield, Mass., and desire samples and catalogues.

L. M. Weathers Co., architects, Memphis, Tenn., inform us that they have removed to their new offices, 420 Scimitar Building, Memphis, Tenn.

### BOOK NOTE

GRAMMAR OF LETTERING.—A handbook of alphabets systematically arranged for the use of art students, architects, decorators, signwriters and all classes of craftsmen, by Andrew Lyons; 109 pages text, with 93 pages of illustrative plates, full cloth, 6x9 inches, price \$2.50 net. Philadelphia: J. B. Lippincott Co.; London: Maclaren & Co.

This book presents in a practical way the formation of various letters and numerals. It shows their construction, spacing and the method followed by best practice in brushwork. Careful study of its pages should enable the draughtsman to construct the best forms of lettering, and it will stimulate a creation of character and form.

The work, while called the "Grammar of Lettering," might with equal truthfulness be styled the anatomy of letters, as it clearly demonstrates the fixed relative proportions, thus making it possible for the student to embellish and improve his style of lettering. The work is to be commended.

## INDUSTRIAL

### PLANS FOR CONCRETE RESIDENCES

Under the above title the Universal Portland Cement Co., of Chicago and Pittsburg, has issued an illustrated pamphlet of 65 pages, 6x9 inches, showing the prize-winning and other designs submitted in a recent competition held by this company, under the auspices of the Chicago Architectural Club.

This is a valuable and interesting publication. The houses illustrated were all designed to cost \$8,000. The variety of design and planning affords an opportunity to study the possibilities and advantages of cement construction for the country and suburban house.

The illustration of each house is accompanied by a description of the design and estimate of cost.

We are advised that this book can be had by the architect or builder upon request.

### RETAINING WALL CONSTRUCTION

The Ferro Concrete Co., West End Trust Building, Philadelphia, Pa., are the New York and Pennsylvania agents of the Concrete-Steel Retaining Wall Co., whose office is in the Traction Building, Cincinnati, O.

They have issued an interesting illustrated pamphlet, setting forth the many advantages claimed for the Bone system of retaining wall construction.

It is stated that by this system of construction many stresses overcome in a plain concrete wall by mass of material are, by the Bone wall, taken by the steel reinforcement. The wall under these conditions would therefore be thinner and correspondingly more economical.

It is claimed that a broad base with uniform pressure is obtained by this system, and that the earth pressure can be distributed over the foundation to suit the conditions.

A detailed description of this system will be found of much interest to the engineers. The Ferro Concrete Co. invite correspondence from interested parties, and will send their pamphlet upon request.

### THE KEWANEE SYSTEM OF WATER SUPPLY

Pneumatic systems of water supply are proving their adaptability to the varying conditions of the climate in this country in a manner to warrant the claims of their manufacturers. The condition of the water delivered for consumption, both as to its purity and temperature is of greatest importance. To this must be added the certainty of an adequate supply.

The Kewanee Water Supply Co., of Kewanee, Ill., have issued a pamphlet of seventy pages, 8x10 inches, which is a fine example of the printer's and engraver's work.

It shows, with many illustrations, every phase of the question of water supply, whether to the small isolated country house, or to the plant for the factory or town. Every side of the subject is intelligently covered and to those in search of the latest information on the important question of a pure and sufficient water supply, this pamphlet will provide a fund of valuable information.

It may be had on request.

### THE NEW FACTORY FOR THE AMERICAN LUXFER PRISM CO.

A novel system of concrete construction is being employed in the erection of the new \$75,000 factory for the American Luxfer Prism Company at Thirty-seventh and Morgan streets, Chicago. This is to be made a model "daylighted" plant through the installation of an extensive application of the Luxfer system. The building is to be 170 feet by 200 feet, two stories in height, and of fireproof construction, embodying the Mahler concrete T-beam floor and roof system.

This system is one in which the members are previously cast and cured, and are handled on the work in a manner similar to the handling of steel members. In the Luxfer Prism factory only one form of beam is involved, this being laid on a steel cage frame as a floor beam.

In the building of the Luxfer Prism Company the Mahler beams are placed side by side on a fireproof steel frame so as to form a solid floor and roof. For the surfacing of the floor, maple flooring is laid on 2x4 inch sleepers laid on the concrete. The roof is to have a cinder covering. The floors are designed for a live load of 125 pounds per sq. ft. and the beams have a 16-ft. span. There will be about 2,000 of these beams, which are being cast in about 200 molds in the beam shops on the south side of Chicago.

The engineering experts of this company have applied to its factory building every necessary application of the Luxfer System to make the structure perfectly "daylight" throughout, creating a plant where the workmen may do their work under the most favorable conditions of natural illumination.

### OVERCOATED HOUSES

In an illustrated pamphlet bearing the above title, the Northwestern Expanded Metal Co., of Chicago, have endeavored to show how easy it would be to effect a transformation in a frame house by an exterior application of cement mortar.

Some of the buildings illustrated are shown by two photographs, one before, the other after treatment.

For this class of work the Northwestern Expanded Metal Co. recommend their Kno-Burn Steel Plastering Lath.

The pamphlet above referred to can be had on application.

### SIDEWALK LIGHTS

Albert Graner & Co., Pittsburg, Pa., are the manufacturers of sidewalk lights, constructed under the Bruner system of reinforced concrete.

The points claimed for this form of sidewalk light are that they are constructed entirely of reinforced concrete and glass, there being no iron nor concrete beams. Spans up to sixteen feet are said to be possible, and they are guaranteed for a period of three years as permanent and absolutely waterproof.

The pamphlet issued by this company illustrates many novel and difficult problems in sidewalk construction, and may be had for the asking.

# BUILDING NEWS

## ALABAMA

**BIRMINGHAM.**—Citizens will vote on a bond issue, probably \$200,000, for the erection of a larger and more modern jail.

City will begin at once to prepare for the erection of a High School. \$140,000 is available.

**FOLEY.**—A modern steam-heated reinforced concrete hotel of from 200 rooms upward, to cost in the neighborhood of \$90,000, and to be erected on Chicago Beach is part of the plans of the Chicago Gulf Beach Company. H. B. Hamm is president.

**FORT MORGAN.**—Bids will be received until 1:30 P.M. April 20 by Capt. H. B. Chamberlin, Q. M., U. S. A., Fort Morgan, for the construction, plumbing, heating and electric wiring at Fort Morgan, of one barrack, one field officers' quarters, four single sets of company officers' quarters, one mess hall, one lavatory, one double set firemen's quarters, one wagon shed, alteration and addition to of porches on buildings Nos. 3, 24, 34 and 35, and for moving Administration building and two sets N. C. O. quarters.

## CALIFORNIA

**SAN FRANCISCO.**—The members of the Pacific Union Club have decided to proceed with the erection of a club-house on the Flood property at Mason and California Streets, and also to construct a building on the old club site at the northeast corner of Post and Stockton Streets. The directors have been authorized to incur a bonded indebtedness of \$900,000; \$150,000 will be used for the improvement of the Post and Stockton Streets corner, and \$500,000 to buy the Flood lot and erect a club-house on it.

The Chutes Amusement Company has leased the block bounded by Turner, Fillmore, Eddy and Webster Streets and will spend \$250,000 in erecting a theatre and ballroom.

O. B. Baldwin is having plans prepared for a tall building to be erected at the corner of Grand Avenue and Harlan Place.

The Order of the Eastern Star has purchased a lot on the corner of Franklin and Olive Avenues as a site for a club house. Jas. E. Gordon is president.

Competitive plans for a \$4,000,000 City Hall will be received by City Architect Newton J. Tharp.

The Mechanics' Institute is now assured of its plans for an imposing office building on the site of the old library, the south side of Post Street, between Kearny and Montgomery Streets, where the new library and offices of the Institute will be permanently established; the plans for this building have been accepted and a loan of \$300,000 obtained.

## CONNECTICUT

**BRIDGEPORT.**—Architect Jos. W. Northrop has been commissioned to draw plans for the proposed addition to the Summerfield school house; cost \$25,000.

The committee in charge of the proposed improvements to the Black Rock school house has recommended the erection of an eight-room addition and Architect C. T. Beardsley, Jr., has been commissioned to draw the plans. The improvements will cost about \$30,000.

Architect Joseph W. Northrop has been commissioned to prepare plans for the proposed store and tenement building to be erected on Main Street. The plans will be ready to figure about April 1.

**EAST HARTFORD.**—Orient Lodge, A. F. and A. M., has decided to develop plans for the erection of a Masonic Temple on Hartford Avenue. H. E. Bidwell is chairman of the Building Committee.

**NEW HAVEN.**—The Orelton Court Apartment & Realty Company, W. J. Garland, president, will erect an apartment house on the corner of Edgewood Avenue and Park Street, at a cost of \$45,000.

**WILLIMANTIC.**—Bids will be received by James Knox Taylor, supervising architect, Treasury Department, Washington, D. C., until 3 P. M. April 22, for the construction (including plumbing, gas piping, heating apparatus, electric wiring and conduits) of the U. S. post-office.

## DISTRICT OF COLUMBIA

**WASHINGTON.**—The Sundry Civil Act, signed by the President, makes appropriations as follows for work at various public buildings: Atlanta, Ga., \$550,000; Beloit, Wis., \$55,000; Bluefield, W. Va., \$50,000; Boise, Ida., \$85,000; Bowling Green, Ky., \$60,000; Charleston, W. Va., \$50,000; Cleburne, Tex., \$50,000; Cleveland, O., \$1,025,000; Colorado Springs, Col., \$65,000; Wilmington, N. D., \$100,000; Wilmington, Del., \$80,000; Toledo, O., \$150,000; Spokane, Wash., \$75,000; Sioux Falls, S. D., \$80,000; Shreveport, La., \$75,000; San Antonio, Tex., \$75,000; Oklahoma City, Okla., \$75,000; Minneapolis, Minn., \$150,000; Los Angeles, Cal., \$137,000; Fort Dodge, Ia., \$105,000; Houston, Tex., \$200,000; Jersey City, N. J., \$150,000; Denver, Col., \$200,000; Des Moines, Ia., \$225,000; Detroit, Mich., \$125,000, and Devils Lake, N. D., \$75,000.

Plans for a \$25,000 substation to be located at Seventh and C Streets, Southwest, by the Pennsylvania Railroad Company have been submitted to the Commissioners for their approval. The contract for the work will be let within a few days after the District heads have agreed on the specifications.

## FLORIDA

**MONTICELLO.**—Jefferson County Board of Commissioners is considering the erection of \$10,000 jail building to replace structure recently burned; tentative sealed bids are invited according to plans and specifications on file in office of County Clerk R. C. Parkhill, Monticello, after April 21. Bids will be opened May 5 by J. T. Budd, Chairman.

## GEORGIA

**FITZGERALD.**—Ben Hill County will award contract April 20 for erection of court-house; two stories and basement; tower; fireproof; steam heat; electric lighting; cost, \$50,000. H. H. Huggins, Roanoke, Va., architect.

**GRIFFIN.**—Commissioners of Roads and Revenues, Masonic Temple, Griffin, Spalding County, will open bids April 10 for erection of stockade and hospital for convicts. W. E. H. Searcy, Jr., Clerk.

## IDAHO

**ST. ANTHONY.**—Proposals will be received by I. N. Corey, Clerk, Board of Commissioners of Fremont County, until 2:30 P. M., April 19, for the construction of a brick, stone and concrete Court House, separate bids on heating and plumbing. Wayland & Fennell, Architects, Sona Building, Boise, Idaho.

## ILLINOIS

**EAST ST. LOUIS.**—The East St. Louis & Suburban Railway Company has leased property at the corner of Broadway and Third Street. J. J. Wies, owner, will remodel the building into offices at a cost of \$20,000. Work will begin at once.

## INDIANA

**BLOOMINGTON.**—The trustees of each of the following church congregations are planning to ask for bids for the erection of church buildings: The Holy Trinity Church, Kirkwood Avenue and Grant Street, cost \$25,000; Morton Street Christ Church, \$30,000, and the Eighth Street M. E. Church, \$40,000.

**FORT WAYNE.**—Engineer and Architect Ralph M. Snyder is preparing plans and specifications for a large fireproof business block to be erected at the corner of Clay and Columbia Streets for Fischer Bros.

**INDIANAPOLIS.**—Architects Rubush & Hunter are preparing plans for improvements at the County Poor Farm; \$25,000 is available.

The Indiana Tuberculosis Commission, which received \$130,000 from the Legislature with which to construct a tuberculosis hospital on the site purchased near Rockville, is considering the preliminary work. The architect has not been selected.

**MICHIGAN CITY.**—The School Board is giving notice that it intends to issue \$95,000 bonds for the purpose of erecting the proposed new high school building and making other improvements to the city school property.



**PORTLAND.**—The Redkey Lodge, Knights of Pythias, has appointed a committee with power to confer with architects and let the contract for plans and specifications of a new lodge home. The lodge expects to spend about \$10,000 the coming summer in the construction of a modern and commodious brick building.

#### IOWA

**CLINTON.**—Competitive plans and approximate estimates will be received for an up-to-date store and office building, with 75-ft. frontage, 130 to 140 ft. deep. Cost approximately \$30,000 to \$35,000. G. E. Wilson, Jr., has the matter in charge.

**CRESTON.**—The Federated Ladies' Clubs has not yet selected an architect for the proposed library building.

**ORANGE CITY.**—Separate bids will be received until 2 P. M., April 7, for the construction of a jail and sheriff's residence, from plans by Geo. Pass, architect, Mankato, Minn. Herman Te Paske is County Auditor.

#### KANSAS

**PROTECTION.**—Bids will be received by W. R. Backman, Clerk, School Board of School District No. 15, until noon, April 5, for the erection of a school house. Laura M. Rodgers, Treas.

**TOPEKA.**—Work on the erection of the proposed Grace Cathedral of the Episcopal Church will be commenced early in the fall. The edifice will be erected at the corner of Eighth and Polk Streets at an estimated cost of \$90,000. Dean Kaye is pastor.

#### MAINE

**PORTLAND.**—The City Hall Commission will soon ask bids for the stone and steel work in connection with the erection of a City Hall. J. C. Stevens, Portland, and Carrere & Hastings, New York, architects.

#### MARYLAND

**BALTIMORE.**—Plans have been completed by Architect Francis E. Tormey for improvements, to cost about half a million dollars, to the new Mercy Hospital at Calvert, Saratoga and Cortland Streets, formerly known as the City Hospital.

A new six-story warehouse will be erected on the lots in the rear of the building at the corner of Pratt and Light Streets and having a frontage on both streets. It will be an L-shaped structure. The plans were prepared by Robert C. Ullrich, architect.

Architects Wyatt & Nolting are preparing plans for the Harriet Lane Hospital for Children to be erected on the grounds of the Johns Hopkins Hospital. Building will be four stories high and will have a roof garden for tuberculous children.

#### MICHIGAN

**DETROIT.**—Health Officer Kiefer has recommended the erection of an addition to the contagious disease hospital on Hamilton Boulevard; cost \$150,000.

**GRAND RAPIDS.**—Bids will be received by Thos. D. Perry, Secretary, Board of Education, until May 1, for additions to the Union High School, on Fourth Street. Robinson & Campau, Architects.

**KALAMAZOO.**—Citizens are considering the issuing of \$35,000 bonds for the completion of the East Avenue school.

**MANISTEE.**—Proposals will be received by Jas. Knox Taylor, Supervising Architect, Treasury Department, Washington, D. C., until 3 P. M., April 21, for the construction complete of the United States Post Office Building.

#### MISSISSIPPI

**LAUREL.**—Plans for the new church for the Main Street Methodist congregation of this city, as prepared by Architect Gordon Shaw, of Meridian, have been adopted by the Building Committee. The site has been selected and work will begin at once. The building will cost in the neighborhood of \$20,000.

**MERIDIAN.**—Mrs. E. H. Hart will soon let contracts for the construction of a \$7,000 building made of concrete block, to be known as the Meridian School of Music. The building will be located at the corner of Twenty-eighth Avenue and Ninth Street.

#### MINNESOTA

**ST. PAUL.**—Bids are being received by C. H. Johnston, architect, Manhattan Building, on the construction of a pressed brick

and cut stone, two-story gymnasium for Hamline University, St. Paul. G. H. Bridgman, president.

#### MONTANA

**GREAT FALLS.**—Bids will be received until 3 P. M., April 8, for the erection of the Hawthorne School on plans by W. E. Donovan, Architect, Great Falls; also for the Washington School, on plans by Kent & Shanley, Architects, Butte. A. E. Cary, Clerk, District No. 1.

#### NEBRASKA

**FORT CROOK.**—Bids will be received until 11 A. M., April 12, by Capt. Joseph F. Gohn, Constructing Quartermaster, for construction of a brick addition to the Post Hospital and for installing plumbing and electric wiring in the additions.

**PLAINVIEW.**—Bids will be received until April 6 by A. G. Cole, secretary, Board Education, for erecting a brick and stone school. Eisentraut Company, architects, 713 Scarritt Building, Kansas City, Mo.

#### NEW JERSEY

**ASBURY PARK.**—Citizens will vote on \$150,000 beach bonds. The largest and most important improvement planned is the construction of hot and cold sea water baths. Competitive plans on a \$75,000 building will be asked by the Beach Commission.

**EAST ORANGE.**—C. A. Morel plans to line the south side of Park Avenue, between North Clinton and Prospect Streets, and facing the Ashland School, with a row of two-family houses.

**EAST ORANGE.**—Ludlow & Peabody, New York architects, have been commissioned to draw plans and specifications for a church building for the Elmwood Presbyterian congregation.

**FT. HANCOCK.**—Proposals will be received by First Lieut. W. J. Hawkins, Construction Quartermaster, U. S. A., until 2 P. M., April 14, for repairs to floors and stairways in barracks Nos. 22, 23, 24 and 25.

**LONG BRANCH.**—Dr. E. Fahnestock has purchased the Stillwell farm at Shrewsbury and will shortly erect a \$40,000 residence on the property.

**MONTCLAIR.**—Work will be commenced shortly on a large new school building for the Montclair Academy.

**OCEAN CITY.**—H. F. Stanton, a local real estate broker, is about to erect an office building at the corner of Eighth Street and Ocean Avenue.

**PRINCETON.**—Plans for the new dormitory, for which Mrs. Russell Sage has given Princeton University \$250,000, are now completed and bids are to be called for early in April, so that work can be started on the building this spring or early in the summer.

**RAHWAY.**—Council has passed an ordinance calling for the issuing of \$75,000 worth of school bonds. A site has been purchased on Campbell Street and a modern building will be erected.

**WESTFIELD.**—Town is considering the erection of a \$75,000 Town Hall at Elm and Orchard Streets.

#### NEVADA

**LOVELOCK.**—Bids will be received until 2 P. M., April 21, by the Commissioner of Indian Affairs, Washington, D. C., for the construction of employees' quarters, a schoolhouse and a well at new day school to be established at Lovelock. Calvin S. Asbury, superintendent Indian School, Stewart.

#### NEW YORK

**BAYSIDE.**—The Oakland Golf Club is preparing to build a new club house on their grounds. R. A. C. Smith, 100 Broadway, is Chairman of the Building Committee.

**BINGHAMPTON.**—Competitive plans will be received at once by Architect H. S. Gardner, 508 Ackerman Building, for a \$17,800 addition to the Laurel Avenue School. Bids will be received in about 20 days.

**BROOKLYN.**—Oscar Hammerstein has decided to build an opera house in this city. About \$1,500,000 will be expended.

**BUFFALO.**—J. D. Larkin has purchased property on the corner of Pearl and West Genesee Streets as a site for an eight-story, fireproof men's hotel to be conducted by the Y. M. C. A. A company, organized to build it, will issue \$175,000 in bonds. Work will begin in the summer.

Spencer Kellogg, Jr., has bought a lot on Lincoln Parkway on which he intends to build himself a \$40,000 home. Plans are now being prepared by the architects and ground will be broken soon.

The Barcalo Manufacturing Company has purchased property on Tecumseh Street and will expend \$10,000 in remodeling the building.

The G. J. Meyer Malting Company has plans for the erection of a \$25,000 four-story brick malthouse.

The C. Klinck Packing Company will start work immediately on a one-story brick addition to its present large plant on Depot Street. The building will cost about \$6,000.

**COHOES.**—Boswel and Davidson have not yet selected an architect for the two-story warehouse which will be erected on Canvass Street in the spring.

**DUNKIRK.**—The American Locomotive Company has decided to erect a new boiler shop at the Brooks plant; \$300,000 will be expended on this building and \$100,000 on other improvements.

**EAST HAMPTON, L. I.**—St. Luke's Church, Rev. O. F. R. Treder, pastor, has secured funds for the erection of a new \$35,000 edifice.

**JAMESTOWN.**—The Board of Public Works has recommended that the city erect a municipal hospital on Jones Hill, a tract of ten acres of land given to the city by the provisions of E. O. Jones's will. The Board estimates that the cost of erection and equipment of such an institution would be \$50,000 and recommends that the amount be raised by a bond issue.

**NEW YORK.**—Proposals will be received by the Bureau of Yards and Docks, Navy Department, Washington, D. C., until 11 A. M., April 17, for remodeling contagious annex for female nurses' quarters at the Naval Hospital, New York. R. C. Hollyday, Chief of Bureau.

Architect N. Serracino has been commissioned by the Rev. Father Cherubinus to prepare plans and specifications for a new St. Anthony's School at Nos. 60-62 Macdougall Street. It will be fireproof, with five stories and basement, to accommodate 1,500 children.

Mrs. Augusta Morris de Peyster has sold the block bounded by Clay and Teller Avenues, 167th and 168th Streets. The purchaser will improve it with apartments.

Mrs. F. F. Thompson will make over the four-story and basement high-stoop dwelling, Nos. 281-283 Madison Avenue, into an American basement house, with new elevator and remodeled interior. The improvements are to cost \$15,000, from designs by Crow, Lewis & Wickenhoefer, architects.

Gustave Heubach will build a \$35,000 Italian villa on Euclid Avenue at once.

Charles E. Blaney is planning to erect a new theatre in Lincoln Square. Contracts will be let during April.

George G. Segal has effected a lease to the Lures Hotel Company for a long term of years of the premises 223½ and 225 Bowery. The owner will erect a ten-story fireproof lodging house on the site.

Ernest Wenigmann will build five-story flats on the corner of 165th Street and Clay Avenue, from plans filed by Architects Neville & Bagge. They place the cost at \$55,000.

Samuel Weil will build a six-story warehouse, of brick with limestone trimmings, on the corner of Greenwich and Franklin Streets. Architects Buchman & Fox place the cost at \$30,000.

Col. John Jacob Astor will build two-story lofts, for George F. Fish, at Nos. 405 to 409 West Thirteenth Street. The cost is placed at \$20,000, by James S. Maher, architect, who filed the plans.

**ROCHESTER.**—The American Laundry Machinery Company will erect the largest laundry machinery plant in the United States. The plant will cover several acres and cost \$400,000. Work will begin as soon as plans are prepared.

**SCHENECTADY.**—Bids will be received by the Board of Supervisors until April 26, for the general construction of the Schenectady County Court House. W. L. Stoddard, 31 Union Square, New York, N. Y., architect. J. H. Peters, clerk.

**SYRACUSE.**—Architect B. W. Morris, of New York, is preparing plans for the reconstruction of the block at South Warren and East Jefferson Streets, opposite the site for the new Onondaga Hotel, for Arthur R. Peck. The work will be done during the spring and early summer at a cost of between \$15,000 and \$20,000.

City Engineer Henry C. Allen has designated architects and mechanical engineers who are to be employed for the remodeling of the City Hall and for the building and remodeling of three school houses. Charles E. Colton has been assigned to the proposed remodeling of the City Hall, Gaggin and Gaggin as architects to design and help supervise the construction of the new Vine Street school, M. D. Makepeace as the architect to plan and help supervise the building of an eight-room addition to Sumner School and Merrick & Randall to plan and aid in the supervision of the repairs and the four-room addition to Croton School.

The Property Board of the Salvation Army, with headquarters in New York, has under consideration the erection of a modern block at Nos. 341 and 343 East Genesee Street. Cost, \$20,000. Adjutant Samuel J. Young is in charge of the Salvation Army work in this city.

#### NORTH DAKOTA

**GRAFTON.**—Bids will be received until noon, April 7, by Dr. H. A. Lamoure, superintendent, for the erection of a hospital at the institution for Feeble Minded. Hancock Bros., Fargo, N. D., are the architects.

**MAYVILLE.**—Bids will be received until 10 A. M., April 13, for the completion of the dormitory, except heating, plumbing and wiring, and for a boiler house complete, except boilers and piping. Separate bids will be taken for the heating and plumbing of the dormitory, and for the boilers of the boiler house and changing the entire heating apparatus of the main building to a vacuum system.

#### OHIO

**CLEVELAND.**—Architects are preparing tentative plans for the large Andrews Institute for Girls to be built just this side of Willoughby; work will not begin until late in the spring. V. P. Kline, attorney for trustees.

**COLUMBUS BARRACKS.**—Jas. Knox Taylor, Supervising Architect, Treasury Department, Washington, D. C., has forwarded plans to Capt. H. J. Hirsch, Construction Quartermaster, Columbus Barracks, for a two-story fire engine house; cost \$25,000.

**NORWALK.**—Felix Kugel, of the Troy Laundry, will soon commence the erection of a one-story building adjoining the Troy Laundry.

**TOLEDO.**—The proposition of making a \$100,000 addition to the Toledo Lamp Works in return for the vacation of a dead end of Mulberry Street, to be covered by the improvement, has been made to the Council Committee on Public Improvements.

#### OKLAHOMA

**OKLAHOMA CITY.**—The College Board of the State Baptist Convention has selected a site for the location of a university, which John D. Rockefeller has promised to give \$500,000. It will be one of the largest denominational colleges in the Southwest and will cost probably \$1,000,000.

For the purpose of making a general plan for the campus and future buildings to be added on the Epworth University site, J. P. Jameson, representing the architectural firm of Cope & Stevenson, of Philadelphia, has been retained by the Board of Trustees of the University and is now inspecting the university grounds. The first building to be built will be the girls' dormitory.

**TULSA.**—The Elks' Lodge of this city has incorporated a building company for the purpose of building a club house, which will be located at Third and Boulder Avenues. It will cost \$40,000.

#### OREGON

**PORTLAND.**—Mrs. C. A. Wells is having plans drawn for a modern apartment of twenty rooms, on the East Side. The site is at the corner of East Glisan and East Twenty-eighth Streets, and the structure will cost \$25,000.

**PORTLAND.**—R. L. Glisan has purchased a site at the corner of Twentieth and Wilson Streets, and will erect a five-story apartment house during the summer.

#### PENNSYLVANIA

**ALTOONA.**—Plans and specifications have been prepared by Architects Shollar & Hersh for the proposed annex to the Adams school building. Bids will be advertised in a week.

**HARRISBURG.**—The Building Committee of the School Board,

G. E. Kraber, chairman, will recommend that a new building be erected to replace the present Hamilton school.

**JOHNSTOWN.**—Contracts will be let soon for the erection of a handsome addition to the First National Bank on Franklin Street. Plans have been drawn by Architect W. R. Myton.

**PHILADELPHIA.**—W. Percival Johnson will build ten two-story houses on Media Street, east of Sixtieth; stores and dwellings at the northeast corner of Sixtieth and Media Streets and northwest corner of Media and Redfield Streets; two houses on Sixtieth Street, north of Media, and two on Redfield Street, north of Media. The total cost will be \$33,700.

Architect E. Allen Wilson is preparing plans for a four-story flat-house at Fortieth and Spring Garden Streets. It will contain four apartments, and will cost \$10,000.

Frank E. Aubel will build eight two-story houses on Wagner Avenue at a cost of \$24,000.

Bids will be received at the office of the Constructing Quartermaster, Twenty-sixth Street and Gray's Ferry Road, until 11 A. M., April 20, for the construction of a fireproof storehouse. Lt.-Col. F. G. Hodgson, Constructing Quartermaster.

The Globe Amusement Company has purchased a site at Fifty-ninth and Market Streets for the erection of a large moving-picture and vaudeville theatre, to cost \$50,000.

A. B. and C. F. Millett will build seven three-story houses on North Broad Street, at a cost of \$38,450.

A \$41,000 building will be erected on Allegheny Avenue for C. Kiely.

S. J. Cairns will erect five two-story houses on Erie Avenue; cost \$16,500.

Edw. W. Diehl has purchased a site at King of Prussia Road and Gypsy Lane and will improve the same by the erection of a \$50,000 residence.

E. Allen Wilson is preparing plans for a \$30,000 store and flat building at Sixty-third Street and Lansdowne Avenue, for Daniel Crawford, Jr., and plans for ten dwellings, costing from \$5,000 to \$15,000 each, at Wynnewood, for Samuel Shoemaker.

Arrangements have been completed for the erection of new institutional buildings at Green Lane and Spencer Street, in the Forty-second Ward, for the Home for Hebrew Orphans. Competitive plans for the new home by Magaziner & Potter have been selected, and bids will be asked shortly.

William C. Benkert has sold property on Marshall Street to a purchaser who will erect on the site a factory at a cost of about \$25,000.

**PITTSBURG.**—G. H. Shickler has purchased the old St. James' Protestant Episcopal Church property at Penn Avenue and Sixteenth Street. Site will be improved with six four-story brick buildings to cost \$120,000. Architect James T. Steen has prepared plans.

**SCRANTON.**—Architects Hartman & Dady have prepared plans for a double frame dwelling to be erected for E. A. Strohl on Taylor Avenue. Cost, \$7,000. Plans have also been prepared by the same architects for a double frame dwelling to be erected for John Coar, at a cost of \$8,500, and one for Edward Evans at a cost of \$5,000.

## SOUTH DAKOTA

**PIERRE.**—Architect William Hoover will receive bids until April 2, for a two-story hotel and residence building for E. L. Brown, of Ft. Pierre.

**WATERTOWN.**—Bids will be received until 7 P. M., April 23, for the construction, exclusive of the heating, plumbing and ventilating, of the central high school. H. D. Rice, Clerk, Board of Education.

## TENNESSEE

**BRISTOL.**—A \$25,000 building, to be used as a boarding hall, will be erected at King College at once.

**HUNTINGDON.**—Plans are well under way by the Methodists for the erection of a new and modern church at the corner of Nashville and Church Streets. Architect Hugh McGee, of Jackson, is preparing plans. Cost \$7,000.

**NASHVILLE.**—Plans are being considered for the remodeling of the County Court House. Another story will be added. T. L. Herbert, chairman of Building Committee.

**SHELBYVILLE.**—United States Treasury officials have selected a site on Martin Street for the proposed \$50,000 Federal building. Bids will be opened at an early date.

## TEXAS

**HANDLEY.**—Citizens will vote April 24 on \$20,000 bonds for the erection of a new school building.

**WACO.**—Plans have been accepted by the Congregation Rodef Sholom for the erection of a new synagogue, which, when completed and furnished, will cost \$25,000. The specifications were prepared by Scott & Lane, of this city. Bids will soon be asked for construction.

**WICHITA FALLS.**—United States District Attorney W. H. Atwell has purchased a site for the proposed Federal Building. Work will begin soon.

## UTAH

**AMERICAN FORK.**—The Directors of the Dickerson Automatic Governor Company have decided to increase their plant for the manufacture of their governors. The building will be enlarged and the capacity of the shops increased by the addition of new machinery. They expect to spend \$10,000.

**MANTI.**—The stockholders of the proposed new Opera House have selected a site on Main Street for the erection of a \$20,000 building. W. C. Snow is secretary of the company.

**MURRAY CITY.**—City has accepted the offer of \$5,000 from Andrew Carnegie for the erection of a public library.

**SALT LAKE CITY.**—The State Senate has passed a bill authorizing the State Armory Board to erect a new State Armory on the Capitol grounds; \$85,000 will be expended on the erection of the building.

## VERMONT

**BARRE.**—Bids will be received until 3 P. M. April 26 by James Knox Taylor, Supervising Architect, Treasury Department, Washington, D. C., for the construction (including plumbing, gas piping, heating apparatus, electric conduits and wiring) of the U. S. post-office.

## VIRGINIA

**FORTRESS MONROE.**—Bids will be received by Ernest R. Tilton, Captain and Construction Master, for the construction, heating, plumbing and electric lighting for addition to post exchange until April 9.

## WASHINGTON

**BREMERTON.**—Bids will be received by R. C. Hollyday, chairman of Bureau of Yards and Docks, Navy Department, Washington, D. C., until 11 A. M. April 24, for constructing three buildings and their connecting passages for the Naval Hospital at the U. S. Navy Yard, Puget Sound, Washington.

**SEATTLE.**—Seattle and King County public schools will have a building at the A.-Y.-P. Exposition for demonstration and exhibition purposes, and plans are now under preparation by Saunders & Lawton, architects. The estimated cost of the educational building is \$8,000 and it will be completed by May 1.

## WEST VIRGINIA

**ELKINS.**—The Odd Fellows will expend \$150,000 on the grounds and buildings for the proposed Odd Fellows' Home.

## WISCONSIN

**CUMBERLAND.**—Citizens have voted a \$25,000 bond issue to erect a City Hall. Plans and specifications will be prepared at once.

**GREEN BAY.**—The trustees of Washington Lodge No. 21, F. S. A. M., have been authorized to receive bids for the erection of the proposed \$45,000 temple.

Sketches and specifications for the proposed Agricultural and Teachers' Training School submitted by Architects Foeller & Schober have been accepted by the Special School Committee of the County Board. Cost, \$45,000.

**JANESVILLE.**—Between \$20,000 and \$25,000 will be expended in an addition to the plant of the Wisconsin Carriage Company should the Council grant the petition for an overhead tramway by means of which the carriage company propose to connect the new addition with the old buildings.

**OSHKOSH.**—The First Presbyterian Church, A. M. Ayers, pastor, has not yet selected an architect for the proposed gymnasium.



c. w. + p. v. v  
2

THE  
AMERICAN  
ARCHITECT  
PUBLISHED  
EVERY WEDNESDAY  
IN NEW YORK

73  
594



WITH THIS PUBLICATION  
IS MERGED  
THE INLAND ARCHITECT

VOLUME  
XCV

JANUARY 6, 1909

NUMBER  
1724

•TWO•THIRTY•NINE•WEST•THIRTY•NINTH•STREET•

# Ferroinclave

is a tested and proven proposition. It is no "thought to be good" or "near good" or "about as good," it is positively and surely the highest development in concrete reinforcement. Not because we, as makers, claim this, but because the severest possible tests, undertaken with the

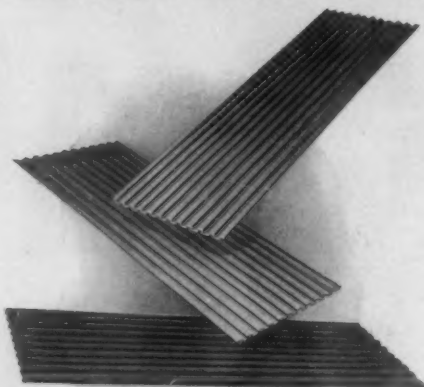


Figure 1—THE MATERIAL

express intention of developing any weak spots, which weaknesses never developed, have demonstrated *Ferroinclave* superiority.

*Ferroinclave* is a corrugated sheet steel, so made as to provide a grip for the concrete, which is applied to both sides in section. *Ferroinclave* looks like this



and is crimped 1-2 inch deep and 2 inch center to center. One end is

crimped slightly wider so that sheets may be dovetailed.

*Ferroinclave* is for use in building walls, roofs, arches, stairways, cornices and other surfaces, either flat, curved or irregular. It is the most rigid of all reinforcement; it will not sag, and resists all stresses, tensile, shearing or transverse, and direct compression. It is fire and waterproof.

*Ferroinclave* is the most economical from the standpoint of application. It goes together and on to surfaces rapidly and the concrete may be applied by the most unskilled labor.

Every architect and builder on earth should have our catalog, which is an exhaustive treatise of the *Ferroinclave* subject, and well worth reading and studying. It is sent on request to those who evidence a desire to know more. May we send a copy?



Figure 2—METHOD OF APPLYING TO SIDES OF BUILDINGS

**BROWN HOISTING CO., Cleveland, Ohio**

# Ferroinclave



Banking Rooms, New Corn Exchange Bank, Chicago

It would be hard to find a more beautiful and artistic job of painting work than that recently completed in the banking rooms of the new Corn Exchange Bank, Chicago.

This work is greatly admired by architects, decorators and visitors. Such soft, velvety and clear tints speak well for the painters who did the work and for the material used.

## **CARTER** Strictly Pure **White Lead**

was used on this work throughout. It would be impossible to produce such clear, beautiful tints with any other brand of lead.

Carter White Lead is **really white**—a pure white. Other white leads are gray by comparison. This extreme whiteness insures strong, pure colors of great brilliancy. Carter produces those soft, velvety and delicate tints so often desired by architects, and which cannot be produced with ordinary lead.

Specify Carter on your next particular job—watch the results carefully. We are sure that after one experience you will continue to specify Carter on its merits.

Send for our booklet, "Pure Paint," with set of modern color schemes showing actual houses decorated with different combinations. We will also send a free sample of Carter to any architect who will mention this publication.

### **Carter White Lead Company**

W. P. Station 100

CHICAGO, ILLINOIS


Factories: CHICAGO—OMAHA

"To Be Sure It's Pure,  
Look for **CARTER**  
on the Keg"



## THE "SPENCE" Hot Water Boiler

is a most unique and most successful hot water boiler. It is made in four styles, A, B, C and D, in 51 sizes, with capacities from 350 to 2750 feet direct radiation.

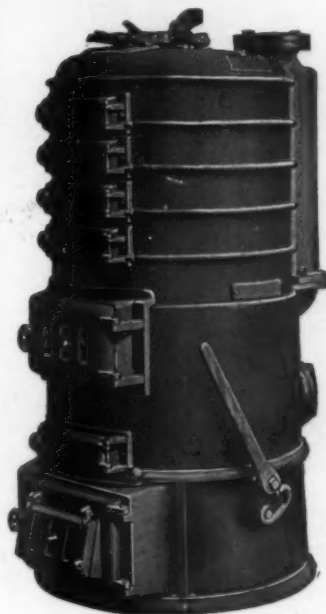

All four styles have the detachable water post which is an exclusive feature found only on the "Spence." The style "D" has a special high base with a sifting grate that will sift the ashes inside the heater without dust or dirt escaping and will furnish a good fuel for banking the fire.

*A Blue Book describing all styles  
will be sent on request.*

**Pierce, Butler & Pierce Mfg. Co.**  
Dept. 10, Syracuse, N. Y.

NEW YORK  
254 4th Ave.BOSTON  
61 High St.PHILADELPHIA  
936 Arch St.





Wm. L. Rouse  
Architect  
New York City

HENDRIK HUDSON APARTMENTS  
Riverside Drive and 110th St.  
New York City

David Miller  
Cut Stone Contractor  
New York City

**"OLD HOOSIER BLUE" has been adopted for use in the Cathedral of Immaculate Conception, Denver, Colo. (Cove & Walsh, Architects, Denver, Colo.), which will be one of the representative jobs of the country. This speaks for itself as to the quality of "OLD HOOSIER" produced only from OLD HOOSIER QUARRY OF THE BEDFORD QUARRIES COMPANY.**

**The price of "OLD HOOSIER" does not fluctuate.**

**Correspondence solicited.**

## **THE BEDFORD QUARRIES COMPANY**

**204 Dearborn Street  
Chicago, Ill.**

**1 Madison Avenue  
New York, N. Y.**

**818 Euclid Avenue  
Cleveland, Ohio**

It is indeed gratifying to note that in the last TWO WEEKS we have received nearly 500 REQUESTS from prominent architects for copies of our 64-page 1909 De Luxe Catalogues on

## "Ventilation by the Royal System"

It will also be sent to you on request without cost. It will fully explain Proper Ventilation; no side lines in it to fill up. You should have it on file in your office. It is the architect's friend. It will help you explain to your customers that the "ROYAL" is the Best Ventilator made.

### MANY TRY TO IMITATE, BUT NEVER EQUAL THE "ROYAL"

Our orders for November exceeded those of any month in the history of our company. All because TRUE MERIT, SATISFACTORY PRICES AND PROMPT SHIPMENTS WIN OUT.



**Points that Count** We call your special attention to the above skeleton of a "ROYAL" VENTILATOR showing our Edgewise Braces, our Substantially Constructed Double Cones and Patent Ribs. This with our Double outside Deflector makes the "ROYAL" the Strongest, Most Durable and Efficient Ventilator on the market. *DON'T FORGET to send for new booklet, and always specify "ROYAL" Ventilators.*

## THE ROYAL VENTILATOR & MFG. COMPANY

Office and Factory: 421 LOCUST STREET, PHILADELPHIA

# PEERLESS RUBBER TILING

— CUSHION BACK —

The Most Durable and Economical  
Floor Covering Made

**BEAUTIFUL DESIGNS      EFFECTIVE COLORINGS**

Noiseless, Waterproof and Non-absorbent

---

¶ Peerless Rubber Tiling is made in large continuous sheets, and is impregnable to dirt and moisture.

¶ It is sanitary, beautiful and a durable rubber floor covering.

¶ Beware of cheap substitutions and imitations purporting to be sheet rubber tiling.

SEND FOR OUR CATALOGUE ILLUSTRATED IN COLORS.

*PRICES ON APPLICATION.*

---

MANUFACTURED EXCLUSIVELY BY

**The Peerless Rubber Manufacturing Company**

16 Warren Street and 88 Chambers Street

**NEW YORK**



# RICHARDSON FIRE PROOF DOORS

"Make each room a separate building"



OLD COPPER ENTRANCE, COLUMBIA SAVINGS BANK  
Shand and La Faye, Architects, Columbia, S. C.

We work to Architects' details in Copper or Bronze Covered wood work for Entrances for All Classes of Buildings. Working details will be submitted from sketches or elevations.

Richardson Standard Doors are recommended by the National Board of Underwriters for Corridor and Communicating Doors for Office Buildings, Theatres and Buildings of like nature.

REPRESENTATIVE IN PRINCIPAL CITIES

Thorp Fire Proof Door Co.

Minneapolis, Minn.

# STUDENTS' EDITION OF THE GEORGIAN PERIOD

IN PORTFOLIO - \$15.00

One hundred pages of illustrations, embracing some of the best examples of Colonial Architecture, and twenty-four pages of illustrated text taken from the parent Georgian Period.



This work is especially recommended to students of architecture. Its educational value is unquestioned and its moderate price is appealing to many architects who realize the growing importance of the Georgian type of modern building construction.

We call attention here to the two reduced pages taken from the Students' Edition. These pages (originals  $11\frac{1}{2} \times 7\frac{1}{2}$ ) are typical of the measured drawings comprising the whole portfolio.

The editor, Wm. Rotch Ware, realizing the importance of this practical feature, secured the co-operation of architects and draughtsmen who have contributed to and made understandable details of buildings and parts shown in photographing.

The Students' Edition of the Georgian Period is ready for immediate delivery and will be shipped upon day order is received.

THE AMERICAN ARCHITECT,  
231-241 W. 39th St., New York.

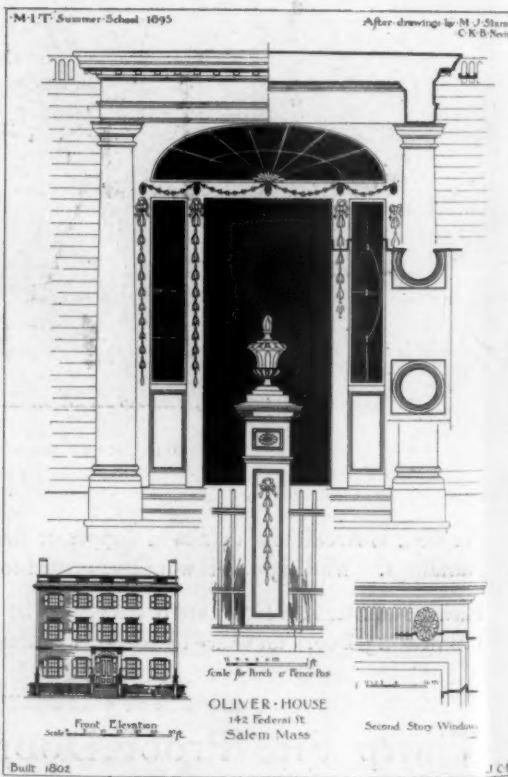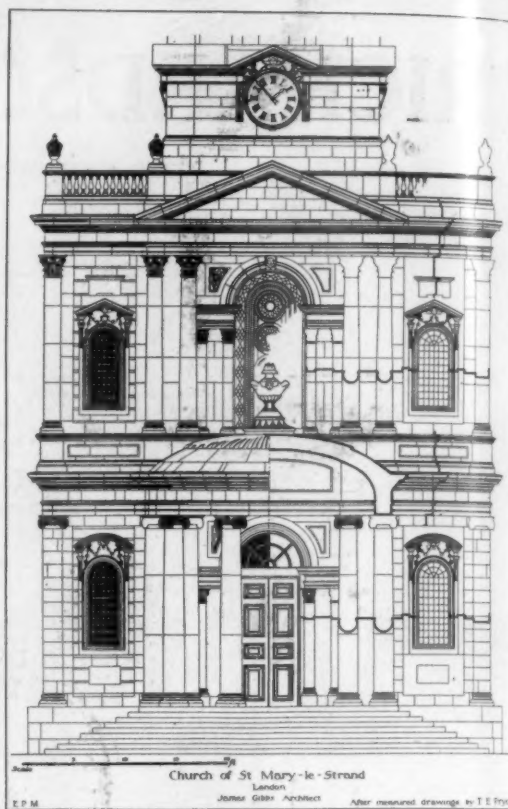



# RENAISSANCE DOORWAYS

AN ESPECIALLY  
VALUABLE COLLECTION

Sent Carriage Prepaid on Receipt of the  
Price, \$6.50

**T**HIS portfolio constitutes one of the most practically valuable collections of illustrations ever suggested and recommended by the American Architect.

Renaissance Doorways is a portfolio made up of ten groups, totalling 109 illustrations, photographed from the original Italian subjects.

These portfolios are arranged as follows:



| GROUP | CLASSIFICATION | EXPRESSION             |
|-------|----------------|------------------------|
| ONE   | Square Headed  | Decorated Architecture |
| TWO   | Square Headed  | Lintel over Lintel     |
| THREE | Square Headed  | Triangle over Lintel   |
| FOUR  | Square Headed  | Arc over Lintel        |
| FIVE  | Round Headed   | Lintel over Arc        |
| SIX   | Round Headed   | Triangle over Arc      |
| SEVEN | Square Headed  | Arc between Lintel     |
| EIGHT |                | Canopied or Hooded     |
| NINE  | Round Headed   | Arc over Arc           |
| TEN   |                | Dual Motive            |

This collection will be sent, carriage prepaid, upon receipt of the price, \$6.50. Bound in red cloth, gilt top, \$7.50.

THE  
AMERICAN ARCHITECT

231-241 West 39th Street  
New York



# FOREIGN BUILDING PORTFOLIOS

## GERMAN

## ITALIAN

## FRENCH

Being comprehensive portfolios of some best examples of modern and older French, German and Italian Architecture.

These portfolios are made up of overprints from THE AMERICAN ARCHITECT and are of more than ordinary practical worth to architects.

They show typical examples of Dwellings, Town Halls, Museums, Courts and other private and public structures, together with some detail drawings and "close range" views of windows, doors, etc.

We have made the prices consistently low and we confidently recommend the portfolios as described below, to practicing architects everywhere. Read the descriptions:



LUTHER'S HOUSE, FRANKFORT-ON-THE-MAIN, PRUSSIA.



PART OF THE BIBLIOTECA DEL SEMINARIO, VICENZA, ITALY.



CHATEAU DU DUC D'ANJOU A ANGERS

### GERMAN BUILDINGS

Two collections, containing fifty or more sheets and from 60 to 70 illustrations including such buildings as (Number 1) New University Library, Strausburg; Martin Luther's House in Frankfurt, and The Neustadter Thor, Tangermunde, Prussian Saxony. (Number 2) Royal Law Courts, Berlin, Town Hall, Haarlem, Holland, The New Bourse, Amsterdam, Holland.

These portfolios, particularly rich in diversity of architectural periods, will be sent on receipt of price.

\$2.50 Singly.

\$4.50 For Both.

### ITALIAN BUILDINGS.

We especially recommend this collection as exemplifying beautiful Italian ideas, both old and new. It is replete in illustrations of public and private buildings, interiors, mantels, doorways and other interior and exterior reproductions.

The portfolio consists of fifty or more sheets containing a large number of illustrations. It will be sent on receipt of price, \$2.50.

### FRENCH BUILDINGS.

A typical collection of French Chateaux, Hotels, Dwellings, Villas, etc., covering several of the most interesting periods of French architecture.

We commend this collection highly, our sales have indicated its worth and the price is in itself an inducement sufficiently strong to warrant its possession.


This portfolio consists of fifty or more sheets, containing from 60 to 70 illustrations, including floor plans, etc. It will be sent, prepaid, on receipt of price, \$2.50.

To those who would appreciate this collection of portfolios, we will make the following offer.

Send us \$9.00, check, money order or currency, and we will forward, charges paid, all four, two German, one French, one Italian.

THE AMERICAN ARCHITECT

231-241 W. 39th St., New York

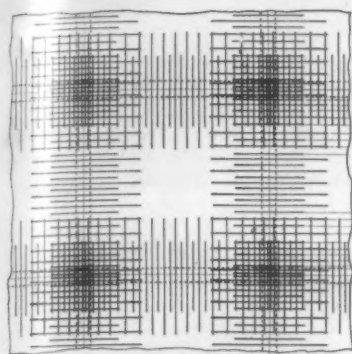

Top Reinforcement


## You Can Save From Four to Twelve Cents per Square Foot

and still have strong and easily built floors, architecturally pleasing ceilings, if you use

### The Hermann (Patented) System of Concrete-Steel Floor Construction

We furnish plans and specifications for buildings in accordance with our system, and we superintend and inspect the work, if desired. We are also ready to furnish with our designs the well-known RANSOME TWISTED BARS. Estimates and preliminary sketches free of charge.

Write for Descriptive Circular "AA"

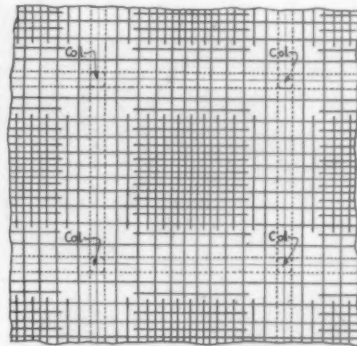

Bottom Reinforcement

**Leibu Hermann, C. E.** Specialist in Concrete Construction 11 Broadway, New York

## Atlantic Terra Cotta Company

The largest manufacturers of

### Architectural Terra Cotta

in the World.

THE FIRST TO INTRODUCE AND DEVELOP

### Architectural Faience

Our work is the Standard of Excellence

Our facilities for the prompt and skilful execution of contracts are unequalled

FOUR LARGE FACTORIES AT

Tottenville, N. Y.

Perth Amboy, N. J.

Rocky Hill, N. J.

General Offices, No. 1170 Broadway, New York City.

#### BRANCH OFFICES AND AGENCIES

BOSTON, 294 Washington St.  
PHILADELPHIA, 1308 Commonwealth Bldg.  
PITTSBURGH, 1113 Fulton Bldg.  
ATLANTA, Atlantic Terra Cotta Co., Gen. Agents for  
Southern States, Alfriend Bldg., 97 Peachtree St.  
SAN FRANCISCO, Baumiller, McNear & Co., 255 California St.

MONTREAL, CAN., D. McGill, Merchants' Bank Chambers.

WASHINGTON, D. C., W. A. Mills, 729 15th St., N. W.  
NORFOLK, Va., G. S. Friebe, Carpenter Bldg.  
MILWAUKEE, WIS., L. H. Taylor, Miller Bldg.  
BUFFALO, John H. Black Co., Builders' Exchange.  
MINNEAPOLIS, MINN., Union Ry. Storage Co., Security Bank Bldg.  
KANSAS CITY, Bryant Supply Co., Bryant Bldg.

## Ornamental Iron and Bronze



Bronze Doors, 2nd Story Corridor, New York Custom House. Cass Gilbert, Architect.

The Winslow Bros.  
Company



CHICAGO

NEW YORK

## Tanks



WE make a specialty of the design and construction of steel tanks for fire protection and general service. Our elevated tanks give a positive direct supply of water under pressure which is independent of the operation of any machinery to maintain the pressure until the tank is entirely empty.

The structure illustrated is built entirely of steel, including the ornamental features. Erected at Roslyn, L. I., on the estate of Mr. Benjamin Stern. Capacity 50,000 gallons, height 84 feet. Schickel & Ditmars, Architects.

CHICAGO BRIDGE AND  
IRON WORKS

105th and Throop Streets, CHICAGO, ILL.





## Warranted not to Crack, Split or Warp for 5 years

That's the warranty that goes with J-M SANITOR SEATS AND TANKS. If they don't live up to it we will furnish new ones absolutely free of charge.

Doesn't that prove to you that we must be pretty sure they will do as claimed? How could we make anything out of them otherwise?

## J-M Sanitor Seats and Tanks

are not a gamble. Many articles made of this same material are about as good as new to-day after over 30 years' service. They have greater durability and tensile strength than any kind of wood.

The tanks are absolutely waterproof without any lining. Are furnished complete, with all fittings, in mahogany, oak and white enamel. An expert can't tell them from wood.

Think what an advantage it is to be able to back up your opinion of the seats and tanks you recommend with such a strong warranty.

Write to-day to nearest Branch for Booklet and Sample of Sanitor Material.

### H. W. JOHNS-MANVILLE CO.



Manufacturers of Asbestos and Magnesia Products, Asbestos Roofings, Packings, Electrical Supplies, Etc.

New York  
Milwaukee  
Chicago  
Boston  
Philadelphia

St. Louis  
Pittsburg  
Cleveland  
Buffalo  
Detroit

Baltimore  
New Orleans  
Kansas City  
Minneapolis  
San Francisco

Los Angeles  
Seattle  
Dallas  
London  
936



## THE LOVELL WINDOW AND SHUTTER OPERATING DEVICE

is the strongest, most simple and easily handled apparatus of its kind now in operation in Factories, Shops, Foundries, Mills, etc.

Through the agency of the Lovell device long lines of sash can be operated from a single station just as easily as a single window—

### The LOVELL WINDOW and SHUTTER DEVICE


placed on the wall at end or side of building allows all windows to be quickly closed in case of fire—a most pronounced advantage to owners of large factories and mills.


Note by accompanying illustration that the arms operate by a straight push and pull—not by the wrenching twist used in ordinary sash operators.

Although but five years on the market, the Lovell device is now in use in Canada, Mexico, British Columbia, the Phillipines and South America, and in scores of great railroad shops, factories, mills, etc., all over the United States.

Send for our advertising literature, or mail us specifications and we will demonstrate all of our claims for The Lovell Window and Shutter Operating Device.

**THE G. DROUVE COMPANY, BRIDGEPORT, CONN.**  
CHICAGO

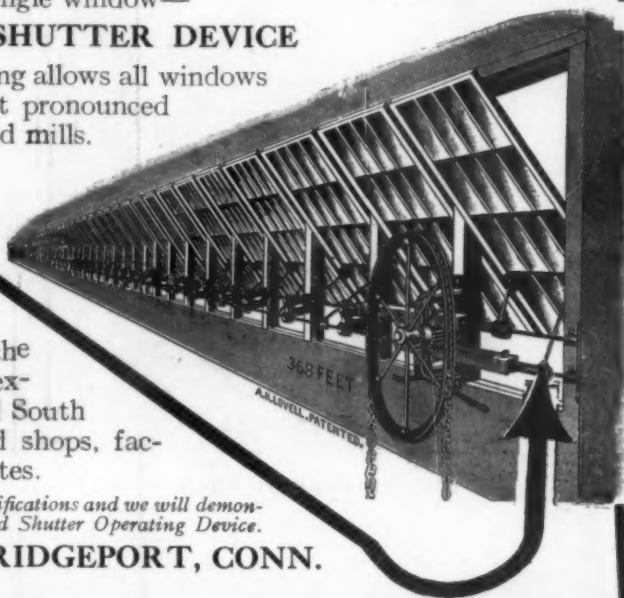

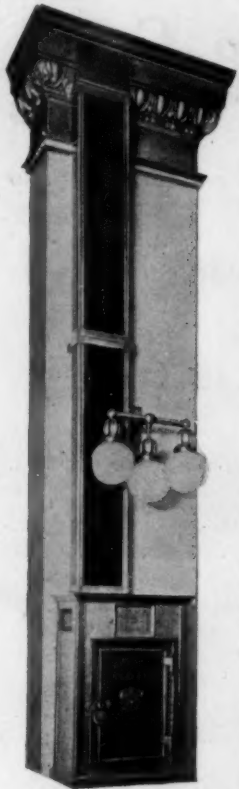

## ARCHITECTS, CONTRACTORS OWNERS

WE wish to call your attention to the latest and without a question the best mail chute ever constructed as illustrated by the accompanying cut. This chute as you will observe shows no sign of hinges, locks, levers or back ground, still is so constructed as to swing open from floor to ceiling. In operation it is absolutely perfect.

Ask us for estimates and you will find that we can sell a perfect mail chute at a satisfactory price.

This is the only mail chute built to-day which meets both the spirit and letter of the law and has this fine appearance, perfect operation and the right price.

**U. S. MAIL CHUTE EQUIPMENT CO.**  
ST. LOUIS, MO.

## PORCELAIN PLUMBING GOODS



THE CHELSEA BATH ROOM COMBINATION NO. 15

A Bath Room for  
High Class Resi-  
dences.

U

Catalogue "C" is ready  
for distribution. Write  
us on you own letter  
head if you have  
not received a  
copy.

The  
**Monument Pottery  
Company**

*Manufacturers of Porcelain  
Plumbing Goods and  
Vitreous Lavatories*

TRENTON, New Jersey,  
U. S. A.

NATIONAL CITY BANK OF BROOKLYN, DECORATED WITH NATIONAL LEAD COMPANY'S WHITE LEAD



Write for Booklet of "Artistic Interiors"

**National Lead Co.**

New York, Boston, Buffalo, Chicago, Cincinnati, Cleveland, St. Louis, Philadelphia, (John T. Lewis &amp; Bros. Co.), Pittsburgh (National Lead &amp; Oil Co.)

**PAINT**

FOR

**INSIDE WALLS**

Compare a well painted wall with one upon which paper, cloth or other material has been pasted. No matter whether the comparison be based on sanitation, quality, art or wear, the impartial verdict is bound to favor paint.

In the up-to-date office or the modern banking room, for example, every appointment should speak quality. No one thing contributes more to quality than painting the walls with pure white lead and pure linseed oil.

Besides being beautiful and lasting there is no limit to the effects of tint, shade and tone to be gotten with paint made from the Dutch Boy Painter brands of pure white lead.

FIFTY THREE YEARS OF QUALITY  
WOLFF'S PLUMBING GOODSFIFTY THREE YEARS OF QUALITY  
WOLFF'S PLUMBING GOODS**"GUARANTEED"**

Architects are cautioned that there are many guarantee labels being used on porcelain enameled iron plumbing fixtures and that, in accepting a *guaranteed* tub, it will be the part of caution to identify the firm issuing the guarantee label as to financial responsibility and record of having made good, in a broad way, all that a guarantee label both states and implies.

The WOLFF GUARANTEE is fifty-three years old, and during that time has made a reputation for itself unique in the relation of a manufacturer to his product.

The cost of tearing out and replacing imperfect plumbing fixtures is so great that a guarantee label must have a broader meaning on plumbing equipment than on any other branch of building equipment. The guarantee label that is not backed by reputation and undoubted financial responsibility is indeed an empty statement.

**L. WOLFF MANUFACTURING CO.,**

Manufacturers of PLUMBING GOODS EXCLUSIVELY

The Only Complete Line Made by Any One Firm

**DENVER****CHICAGO****TRENTON**

SHOWROOMS: 91 DEARBORN ST.

Branch Offices: 615 Northwestern Bldg., Minneapolis, Minn.; Builders' Exchange, Cleveland, Ohio; 1209 Scarrett Bldg., Kansas City, Kans.; 337-328 Bond Bldg., Washington, D. C.; Monadnock Bldg., San Francisco, Cal.; 77 Richmond Ave., Buffalo, N. Y.; 1108-1112 Nicholas St., Omaha, Neb.



# A Puritan Sanitary Floor

is an essential to the equipment of a modern building as is the most perfect system of heat, light and ventilation.

¶ Architects have studied the problem of sanitary floors, and studied in vain until the introduction of "Puritan."

¶ It is dependable, non-slippery, free from fibrous and vegetable matter, incombustible, agreeable to the tread and practically indestructible under any traffic to which it may be subjected.

## Puritan Sanitary Floor is laid in the

Deaconesses' Hospital, Boston.  
St. Alphonsus Seminary, Esopus, N. Y.  
House of the Good Shepherd, Boston.  
Wellington School, Cambridge, Mass.  
City Hospital, Boston, Mass.  
Douglas Hospital, Brockton, Mass.  
St. Barnabas Hospital, Portland, Me.


Channing Home, Brookline, Mass.  
Amherst College, Amherst, Mass.  
High School, Malden, Mass.  
Soldiers' Home Hospital, Boston.  
Butler Hospital, Providence, R. I.  
Harvard Medical School, Boston.  
Wentworth Hospital, Dover, N. H.

Salvation Army's "People's Palace," Boston.

## Warren Brothers Company

Boston, Massachusetts

# Luxfer

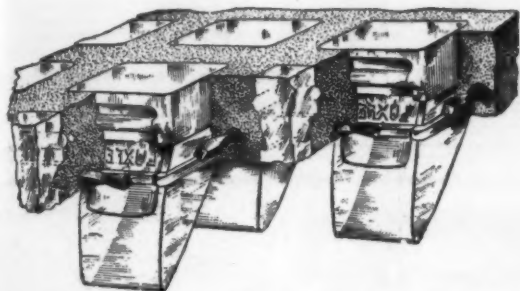

Detail of Luxfer Sidewalk, showing Prism Lights No. 60

A light shaft is expensive. The room it occupies might otherwise be valuable floor space, and it increases insurance rates.

The work of any light shaft can be done and done better by a proper

## Luxfer

installation.

SEE OUR CATALOGUE IN  
"SWEET'S INDEX"

AMERICAN Luxfer Prism COMPANY

#### OFFICES.

CHICAGO, Heyworth Bldg.  
BOSTON, 49 Federal St.  
BALTIMORE, 32 Builders' Ex.  
CLEVELAND, 1022 Garfield Bldg.  
CINCINNATI, 37 Thoms Bldg.  
DULUTH, 106 W. Michigan St.  
INDIANAPOLIS, 342 E. Washing-  
ton St.  
KANSAS CITY, 948 N. Y. Life  
Bldg.  
LOS ANGELES, 232 Bradbury Bldg.

MILWAUKEE, 1112 Railway Ex.  
NEW YORK, 507 W. Broadway.  
NEW ORLEANS, 904 Henden Bldg.  
PITTSBURGH, 1022 Fulton Bldg.  
PHILADELPHIA, 608 Chestnut St.  
ROCHESTER, 38 Exchange St.  
ST. LOUIS, 1022 Carleton Bldg.  
ST. PAUL, 615 Ryan Bldg.  
SAN FRANCISCO, 245 Oak St.  
SEATTLE, 31 Maynard Bldg.  
DALLAS, Builders' Exchange.

## EVERY ARCHITECT and BUILDER

Knows good Store  
Front Construction when  
he sees it. Years of  
experience have  
brought him  
face to face  
His client has

with many difficult problems.  
been clamoring for satisfactory

### VENTILATION AND DRAINAGE

of show windows—greater display space, incon-




spicuous construction—artistic design—low rate  
of Plate Glass insurance.

## THE Kawneer System


OF STORE FRONTS

### MEETS EVERY DEMAND

No point within the range of  
Store Front Construction has  
been overlooked—every  
problem scientifically  
solved. No wood to rot  
or warp—every part

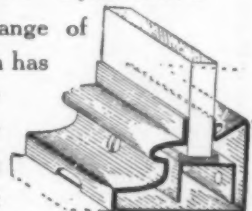

correctly designed. Whether it is  
a \$10,000 or \$100,000 building the

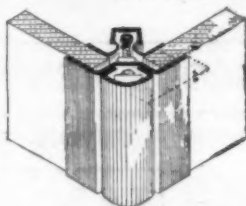

### "KAWNEER SYSTEM"

is the construction  
for you.

Use it in 1909 and you  
will always use it.

*It stays and pays*

Ask for Price List C and we will tell you "Why"

## KAWNEER MFG. CO.

HOME OFFICE, NILES, MICH.

#### BRANCH OFFICES

CHICAGO  
UNITY BLDG.

ATLANTA  
CENTURY BLDG.

KANSAS CITY  
R. A. LONG BLDG.

ST. LOUIS  
VICTORIA BLDG.

NEW YORK  
TOWNSEND BLDG.

PORTLAND  
WELLS, FARGO BLDG.



## BOSTON COPPER BOILERS

**IN THE FIRST PLACE, MR. ARCHITECT,** you want to know that the Boiler you specify is right, right for yourself and right for your client.


## BOSTON COPPER BOILERS

Are right in every detail, and guaranteed to be the best made. We make four grades of tank and pressure boilers to stand any pressure up to 600 pounds, all sizes to order.

They have been placed in the leading buildings of the country by some of the best known architects; let us send you list and give you prices. You will be interested in our illustrated boiler circular, and price list, whether you are ready to specify now or later.

**DAHLQUIST MFG. CO.,** Coppersmiths and Metal Workers

40 WEST 3d STREET, SOUTH BOSTON, MASS.

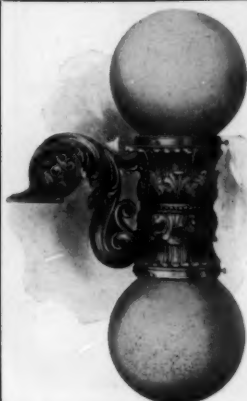

The **ARMSTRONG**  
**Electric**  
**Elevator Signal**  
FOR  
Passenger Elevators

**ELEVATOR SUPPLY  
and REPAIR CO.**

76 W. Monroe St.  
Chicago

116 Liberty St.  
New York



ORNAMENTS IN STAFF  
PLASTER AND COMPO-  
SITION FOR INTERIOR  
EMBELLISHMENT, COM-  
POSITION AND CEMENT  
WORK FOR EXTERIOR  
USE. WE ISSUE TWO  
VERY COMPLETE AND  
EXTENSIVE CATALOGS.

**FRANK A. SEIFERT PLASTIC RELIEF CO.**

2623-29 DAYTON STREET, ST. LOUIS



"The 'GLOBE' is built on honor  
and sold on merit."

## The "GLOBE" Ventilator

IN BRASS, COPPER, GALVANIZED IRON  
AND WITH GLASS TOPS FOR SKYLIGHT PURPOSES

SIMPLE SYMMETRICAL STORM-PROOF EFFECTIVE

FOR PERFECTLY VENTILATING BUILDINGS OF EVERY CHARACTER


Smoky Chimneys Cured

SEND FOR MODEL  
AND PAMPHLET

Globe Ventilated Ridging

MANUFACTURED BY

**GLOBE VENTILATOR COMPANY, TROY, N. Y.**

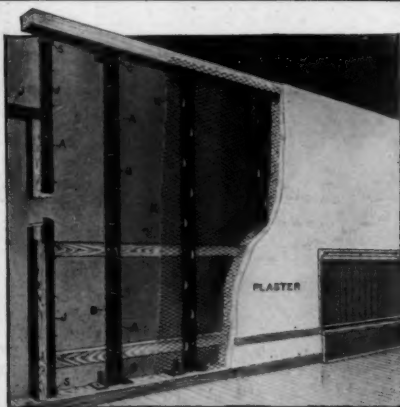

THE MECHANICAL SIMPLICITY OF

## BERGER PRONG LOCK STUDS and FURRING

Is Backed by Their All-Around Convenience and Efficiency

THEIR ability to resist fire and shock was signally demonstrated in the San Francisco fire. The exceptional ease of applying the lath is apparent at once. One man unaided can hang the lath on the prongs and fasten it securely. The tap of a hammer clinches the prong over the lath and makes a firm ground to plaster on. There's no wiring, and no waiting for the plaster to harden before the fastening is rigid—it's rigid from the start.

Prong Lock Partitions economize space; save time; save money; and the lath can't get away

Ask for catalogue Fig. 5, showing its application to various classes of construction  
Write **TO-DAY**

**THE BERGER MFG. CO., Canton, Ohio**

New York, Chicago, St. Louis, Boston, Atlanta, Philadelphia, Minneapolis, San Francisco

Specialties — Fireproofing, Vault and Sidewalk Lights, Steel Ceilings, Ventilators, Skylights, Etc.



## "DIABLO" ASBESTOS WINDOWS

ABSOLUTELY FLAME-PROOF


ADDRESS:

U. S. ASBESTOS FIREPROOFING CO., 25 West 33d St., New York  
525 "The Rookery," Chicago

## THE L. SCHREIBER & SONS CO.

STRUCTURAL STEEL  CINCINNATI  ORNAMENTAL IRON

BRANCH OFFICES NEW YORK • CHICAGO • PITTSBURG • ATLANTA • NEW ORLEANS • SAN FRANCISCO • RICHMOND

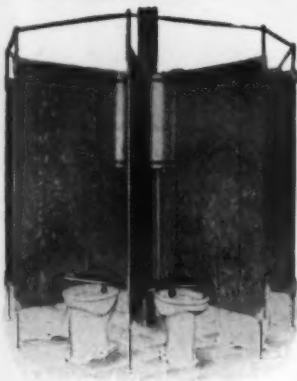


## KELLY OCTOPUS

WATER CLOSET COMBINATION

Patented  
Oct. 17, 1908

Requires NO SKILL to fit it up. Saves 50 per cent. of space, labor and material. Requires no measuring. Tested and complete as shown with Steel, Wood, Slate or Marble partitions. We furnish everything complete except the "soil pipe." Write for Circulars and Prices.

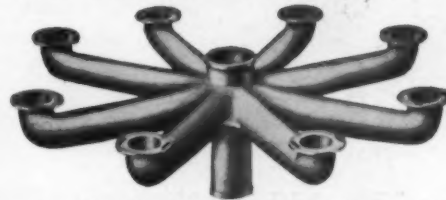

THOS. KELLY & BROS., Congress St. & 45th Ave., Chicago, Ill.

### ARCHITECTS' PORTFOLIO

## DETACHED DWELLINGS

We call attention to this excellent collection of illustrations, embodying the best modern architectural studies obtainable, feeling confident that it will meet the requirements of practicing architects who specialize this branch of work.

The portfolio, "Detached Dwellings" contains one hundred examples of modern homes, each half tone illustration accompanied by detail drawings of floor plans, etc. In addition we present a number of pen and ink sketches in this portfolio, all exhibiting masterly treatment of the subjects under consideration.

*Wood, brick, concrete and combination structures are here reproduced from photographs that exhibit a considerable amount of fine detail.*

Interiors and dooways add to the value of the "Detached Dwellings" collection, and we earnestly recommend it to those interested as a well rounded, comprehensive exhibit of the work of men who do things well. "Detached Dwellings" will be sent, carriage prepaid, upon receipt of \$5.00—a most moderate price.

THE AMERICAN ARCHITECT

231-241 W. 39th Street New York City, N. Y.

If you want an establishment which will handle your engraving promptly and furnish you as perfect cuts as can be produced for letterpress printing

SEND US  
YOUR ORDERS

**MOSS**  
PHOTO-ENGRAVING  
COMPANY

295-309 Lafayette Street, cor. Houston ("Puck" Building)  
NEW YORK

**ITALIAN DOORS & WINDOWS****FIFTY ILLUSTRATIONS PRICE \$2.00**

We have a limited number of portfolios of this collection which we will send pre-paid on receipt of price, \$2.00



This collection is recommended as exemplifying some of the most celebrated types of Italian Detail Architecture, and the price we have placed upon the collection is not at all in keeping with its intrinsic worth to architects.

If you want to take advantage of this offer, act promptly. The supply is limited.

**THE AMERICAN ARCHITECT**  
231-241 West 39th St., New York

**VENTILATION****ARCHITECTS and OTHERS**

Will be interested to know that a complete, self-contained mechanical ventilating apparatus is now on the market that can be installed and operated in the room or rooms you desire to ventilate at a comparatively small cost without making any change whatever in the present construction of the building.  
Write for Pamphlet A.


**Garner Ventilating Co.**

CHICAGO:  
115 Dearborn Street.

NEW YORK:  
136 Liberty Street.

**The Yeomans Automatic Sewage Ejector**

COMBINED WITH PIT

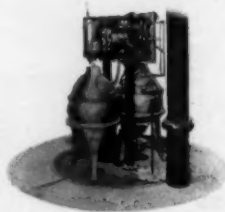

Duplex or  
Single

Electric or  
Steam  
Driven

**A Complete System of Sewage Pumping for City Buildings**

Requiring one-quarter the space and one-half the power needed by pneumatic ejectors of the same capacity

Used by most prominent architects and engineers from San Francisco to New York

**Yeomans Brothers**  
1141 Monadnock, Chicago

## AGENTS:

C. A. Burton Machinery Co., Kansas City, Mo.  
A. C. Hanna, Monadnock, San Francisco.  
Wm. E. Quimby, Inc., 3 West 29th Street, New York.  
Arundel Iron Works, 757 West Pratt Street, Baltimore.  
P. D. Tabler, First National Bank, Birmingham.  
Quay Engineering Co., Cleveland, Ohio.  
Hampson-Fielding Engineering Co., Denver, Col.  
Buerkel & Co., Boston, Mass.

Send for our Catalogue "B" with full particulars.

**MANUFACTURERS and**

Business Firms are requested to send us copies of all Catalogues as soon as issued. These will be mentioned in the columns devoted to such information and then placed in our permanent file.

Please address

CATALOGUE FILE DEPARTMENT  
**The American Architect**  
231-241 WEST 39TH STREET, NEW YORK

# VARNISHING

DONE WITH BERRY BROTHERS' CELEBRATED VARNISH

## LIQUID GRANITE

produces a finish, which for durability, is without an equal. This Varnish has for years been the leading Varnish on Floors, Stairways, Balustrades, Window Sills and Seats, Bath Rooms, etc., or wherever the wear is greatest, and its reputation for withstanding hard usage has made its fame wide spread. Architects will do well to consider **Liquid Granite** in their specifications.

### BERRY BROTHERS, Limited

Varnish Manufacturers

DETROIT

Established 1858

NEW YORK, 262 Pearl St.

BOSTON, 520 Atlantic Ave.

PHILADELPHIA, 26-28 North 4th St.

BALTIMORE, 29 South Hanover St.

CHICAGO, 25 Lake St.

CINCINNATI, 420 Main St.

ST. LOUIS, 112 South 4th St.

SAN FRANCISCO, 666-668 Howard St.

## PORTFOLIOS OF CHURCHES

An intensely practical exposition of church architecture ranging from the most modern and widely known edifices in America to the restored primitive churches of some of the one-time colonies.

The portfolio of churches is made up of 100 sheets exhibiting—

Photographic Reproductions of EXTERIORS  
INTERIORS

Color Reproductions of EXTERIORS  
INTERIORS

Elevations  
Doorways

Pulpits  
Exterior Sketches

Detail Drawings  
Windows

From the modest \$10,000 Village Church to the great structure that runs into millions is the range of illustrations offered in this valuable collection, showing—

Designs by the best architects of the present and past—from McKim, Mead & White to Charles Bulfinch.

The price of this collection of plates is \$5.00—a very modest one, when the practical, suggestive worth of the portfolio is considered.

Shipment will be made on day order is received with carriage prepaid.

### THE AMERICAN ARCHITECT

231-241 WEST 39th STREET  
NEW YORK

We have about fifty portfolios of churches containing 250 sheets, priced at \$10.00 each while they last.





## A Scientific Insulator

Contains innumerable minute dead-air spaces, giving highest insulating power. Warmer than back-plaster or six layers of rosin paper and costs less than 1c. a foot. Decay, moth and vermin proof and unflammable.



## A Perfect Deafener

Prevents the transmission of sound through walls and floors by absorbing and breaking up the sound-waves. The only deafener that does this. Send for Report of Prof. Norton on Sound-proofing tests for New England Conservatory of Music.

**Samuel Cabot, Inc., Boston, Mass.**  
1133 Broadway, New York 28 Dearborn Ave., Chicago

Samples also on request

## ASPHALT FLOORS, ROOFS, SIDEWALK and CARRIAGE WAYS

of Public Buildings, Hospitals, Warehouses, Stables, Cellars, etc., laid with

### VAL de TRAVERS ROCK ASPHALT

Durable, Fireproof and Impervious. For estimates, and list of works executed, apply to

The Neuchatel Asphalt Co., Limited, 265 Broadway, New York

## Jenkins Improved Automatic Air Valves



for steam radiators, heating coils, etc. Thousands are in use, and giving entire satisfaction. They are inexpensive, neat in design and take up no more room than an ordinary air cock. Besides being very simple, they are most sensitive and durable. Write for catalog and prices.

**JENKINS BROS.**  
New York, Boston, Philadelphia, Chicago

## Have You USED Mathews Natural Color Roofing Slates?

WE DO NOT MEAN

## SPECIFIED, WE MEAN USED

THE MATHEWS SLATE COMPANY

SEARS BUILDING, BOSTON

Metallurgists and experts a year ago prescribed the "Open Hearth" manufacture to secure perfect steel rails. The Bessemer process has failed to produce pure steel. Bessemer steel contains excess of dangerous Phosphorus and Sulphur. So molecular crystallization and popularization take place, and the rails become brittle and break, and trains are wrecked.

By the same token Tin Plate made by the Open Hearth Process is far superior to Bessemerized plate. Excess Sulphur and Phosphorus are even more disastrous in thin roofing plates.

TRADE MARK  
SCOTT'S  
IX  
EXTRA COATED  
REGISTERED  
HAMMERED  
OPEN HEARTH

## SCOTT'S EXTRA COATED ROOFING TIN

TRADE MARK  
SCOTT'S  
IX  
EXTRA COATED  
REGISTERED  
HAMMERED  
OPEN HEARTH

is hammered free from this excess. It doesn't deteriorate. The base plates are ductile, durable and easily worked. They last as long as the building. No leaky roofs if you use Scott's Extra Coated.

**FOLLANSBEE BROTHERS COMPANY, Pittsburgh, Pa.**

Only American Manufacturers of Hammered Open Hearth Roofing Tin

Mention "American Architect and Building News" when writing

# INTERLOCKING RUBBER TILING



Copyright, 1907, by New York Belting & Packing Co., Ltd.

Particularly adapted for Court Houses, Banking Institutions, Church Aisles, Hospitals, Libraries, Business Offices, Restaurants, Vestibules, Elevators, Kitchens, Laundries, Pantries, Bathrooms, and for Steamships and floating property generally.

MANUFACTURED SOLELY BY

**New York Belting & Packing Co., Ltd.**

91 and 93 Chambers Street, New York

Chicago, 150 Lake St.; St. Louis, 218-220 Chestnut St.; Philadelphia, 118-120 N. 8th St.; San Francisco, East 11th St. & 3d Ave., Oakland; Boston, 232 Summer St.; Indianapolis, 229 S. Meridian St.; Baltimore, 114 W. Baltimore St.; Buffalo, 600 Prudential Building; Pittsburg, 913-915 Liberty Ave.; Spokane, Wash., 163 S. Lincoln St. Sole European Depot—Anglo-American Rubber Co., Ltd., 11 Southampton Row, London, E. C.



Baillargeon Bldg., Seattle, Wash. Saunders & Lawton, Architects.  
Equipped with Mullins Fire-proof Windows.

## Exposed Sides Protected

The back and side of this attractive Seattle building are fitted with Mullins Fire-proof Windows. The owners, following the example of others in this progressive city were anxious to obtain the sure protection, permanent satisfaction and lower insurance rates that always follow the installation of

## Mullins Fire-Proof Storm-Proof Dust-Proof Windows

which are famous for their perfect construction and fire-baffling qualities.

Mullins Windows are entirely lock-seamed metal with no soldered joints in frame, sill or sash. They cannot warp or buckle and are not affected in any way by heat contraction or expansion.

Mullins Fire-proof Windows are manufactured under supervision of Underwriters' Laboratories, Inc., according to the latest specifications of the National Board of Fire Underwriters and every window is inspected, approved and labeled with their official label. Send for descriptive catalog.

**W. H. Mullins Company**

206 Franklin Street,

Salem, Ohio.



## STANLEY'S BALL BEARING HINGES

In WROUGHT BRONZE and STEEL

Never Wear Down. Never Creak. Never Require Oiling.

The improved washer protects the balls against moisture and dust. For Sale by Leading Hardware Dealers.

Attractive Literature for the asking

**THE STANLEY WORKS**  
NEW BRITAIN, CONN. NEW YORK CHICAGO

## FRENCH'S CROWN WHITE and COLORS

ARCHITECTS'  
TIME SAVER



HERMETICALLY  
SEALED CANS

WHY? — ASK

**SAMUEL H. FRENCH & CO.,** Paint and Varnish Manufacturers  
Established 1844. Philadelphia, U. S. A.

## Petz Patent Store Front Construction

(JOHN PETZ, PATENTEE)

### IT'S WORTH WHILE

to look into store front construction before specifying. If you will investigate, you will find the leading architects and builders are selecting the Petz system of metal store front construction, because of its great strength and durability, because of its artistic possibilities, and because it gives the greatest possible amount of light and window display space. It allows glass to be set from outside. You will understand why it gets the endorsement of the leading architects and builders, if you will send for our booklet "Modern Store Front Construction." It gives full description and illustration of our different bars. Show Case Makers to Progressive Merchants  
**DETROIT SHOW CASE CO.** 482-490 W. Fort St., Detroit, Mich.



ESTABLISHED 1868

THE "HAYES" METALLIC GLAZED STRUCTURES

SKYLIGHTS FIRE PROOF WIRE GLASS WINDOWS

71-8TH AVE. NEW YORK

METAL LATHINGS ETC.

## ALPHABETICAL LIST OF ADVERTISERS

|                                              |                                          |                                                |                                 |    |
|----------------------------------------------|------------------------------------------|------------------------------------------------|---------------------------------|----|
| <b>A</b>                                     | Adams, James.....                        | 42                                             | Keasby & Mattison Co.....       | 19 |
|                                              | Alsen Cement.....                        | 49                                             | Kelly, Thos., Bros.....         | 41 |
|                                              | American Luxier Prism Co.....            | 17                                             | Kewanee Boiler Co.....          | 41 |
|                                              | American Mason Safety Tread Co.....      | 40                                             | Kewanee Water Supply Co.....    | 40 |
|                                              | American Radiator Co. (e.o.w.).....      | 40                                             | <b>L</b>                        |    |
|                                              | American Steel & Wire Co.....            | 40                                             | Leader Iron Works (e.o.w.)..... | 40 |
|                                              | Art Metal Construction Co.....           | 43                                             | Loomis-Manning Filter Co.....   | 41 |
|                                              | Artesian Well & Supply Co. (e.o.w.)..... | 11                                             | Lufkin Rule Co.....             | 41 |
|                                              | Atlantic Terra Cotta Co.....             | 49                                             | Lupton, David, & Sons Co.....   | 41 |
|                                              | Atlas Portland Cement Co.....            | 49                                             | <b>M</b>                        |    |
| <b>B</b>                                     |                                          |                                                | Marquette Cement Mfg. Co.....   | 50 |
| Beaver Mfg. Co. (o.a.m.).....                | 4                                        | Mathews Slate Co.....                          | 22                              |    |
| Bedford Quarries Co.....                     | 18                                       | McCray Refrigerator Co.....                    | 14                              |    |
| Berger Mfg. Co.....                          | 21                                       | Merchant & Evans Co. (e.o.w.).....             | 19                              |    |
| Berry Bros.....                              | 46                                       | Monument Pottery Co.....                       | 19                              |    |
| Bird, F. W. (o.a.m.).....                    | 46                                       | Moss Photo Engraving Co.....                   | 43                              |    |
| Blaisdell Machinery Co.....                  | 38                                       | Muckenhiem, C. H. Co.....                      | 37                              |    |
| Bostwick Steel Lath Co.....                  | 43                                       | Mueller, H., Mfg. Co. (e.o.w.).....            | 37                              |    |
| Branch & Co.....                             | 2                                        | Mullins Co., The W. H. (e.o.w.).....           | 45                              |    |
| Brown Bros. Mfg. Co. (e.o.w.).....           | 42                                       | Murdoch Shaw Co. (e.o.w.).....                 | 41                              |    |
| Bull & Roberts.....                          | 42                                       | <b>N</b>                                       |                                 |    |
| Burt Mfg. Co. (e.o.w.).....                  | 42                                       | National Fireproofing Co.....                  | 15                              |    |
| <b>C</b>                                     |                                          | National Lead Co.....                          | 22                              |    |
| Cabot, Samuel, Inc.....                      | 22                                       | Neuchatel Asphalt Co.....                      | 41                              |    |
| Cahill Iron Works.....                       | 44                                       | Never-Split Seat Co.....                       | 37                              |    |
| Campbell, Walter M.....                      | 42                                       | New York Belting & Packing Co. (e.o.w.).....   | 45                              |    |
| Carter White Lead Co. (e.o.w.).....          | 3                                        | Northwestern Terra Cotta Co. (e.o.w.).....     | 45                              |    |
| Chicago Bridge & Iron Works.....             | 12                                       | <b>O</b>                                       |                                 |    |
| Chicago Portland Cement Co.....              | 50                                       | Okonite Co. (Ltd.) (e.o.w.).....               | 40                              |    |
| Cobb-Eastman Co.....                         | 46                                       | <b>P</b>                                       |                                 |    |
| Corrugated Bar Co.....                       | 41                                       | Peerless Rubber Mfg. Co. (o.a.m.).....         | 6                               |    |
| Coulson & Co., J. W. (e.o.w.).....           | 40                                       | Pierce, Butler & Pierce Mfg. Co. (e.o.w.)..... | 3                               |    |
| Cutler Mfg. Co.....                          | 40                                       | Potteries Selling Co.....                      | 45                              |    |
| <b>D</b>                                     |                                          | Prometheus Electric Co.....                    | 45                              |    |
| Dahlquist Mfg. Co.....                       | 18                                       | <b>R</b>                                       |                                 |    |
| Dahlstrom Metallic Door Co.....              | 48                                       | Raymond Concrete Pile Co.....                  | 47                              |    |
| Dean Bros.....                               | 41                                       | Reliance Ball Bearing Door Hanger Co.....      | 43                              |    |
| Deming Co., The.....                         | 41                                       | Richardson & Boynton Co.....                   | 44                              |    |
| Detroit Steel & Products Co.....             | 40                                       | Royal Ventilator & Mfg. Co.....                | 5                               |    |
| Detroit Show Case Co. (o.a.m.).....          | 38                                       | <b>S</b>                                       |                                 |    |
| Dexter Bros.....                             | 47                                       | Samson Cordage Works.....                      | 46                              |    |
| Dixon Crucible Co., Jos.....                 | 50                                       | Sandusky Portland Cement Co.....               | 45                              |    |
| Drouve, G., & Co.....                        | 13                                       | Schreiber & Sons Co., The L.....               | 19                              |    |
| Dunning, W. D.....                           | 48                                       | Seifert, Frank A., Plastic Relief Co.....      | 18                              |    |
| <b>E</b>                                     |                                          | Silver Lake Co. (e.o.w.).....                  | 43                              |    |
| Edison Portland Cement Co.....               | 49                                       | Smith Co., H. B. (e.o.w.).....                 | 43                              |    |
| Elevator Supply and Repair Co. (e.o.w.)..... | 18                                       | Society of Beaux-Arts Architects.....          | 42                              |    |
| Estabrook's Sons, R.....                     | 41                                       | Standard Sanitary Mfg. Co.....                 | 48                              |    |
| Estey Organ Co. (e.o.w.).....                | 41                                       | Stanley Works.....                             | 38                              |    |
| <b>F</b>                                     |                                          | St. Louis Portland Cement Co.....              | 50                              |    |
| Faber, A. W. (e.o.w.).....                   | 50                                       | <b>T</b>                                       |                                 |    |
| Farr & Bailey Mfg. Co. (e.o.w.).....         | 40                                       | Taylor, J. W.....                              | 42                              |    |
| Fisher Co., Robert C.....                    | 22                                       | Thomas & Smith (e.o.w.).....                   | 7                               |    |
| Follansbee Bros. (e.o.w.).....               | 38                                       | Thorp Fireproof Door Co.....                   | 40                              |    |
| French & Co., Samuel H.....                  | 41                                       | Triumph Ice Machine Co. (e.o.w.).....          | 40                              |    |
| Frink, I. P.....                             | 41                                       | Trussed Concrete Steel Co.....                 | 40                              |    |
| <b>G</b>                                     |                                          | Turner Construction Co.....                    | 40                              |    |
| Garner Ventilating Co.....                   | 20                                       | <b>U</b>                                       |                                 |    |
| Globe Ventilator Co.....                     | 18                                       | U. S. Asbestos Fireproofing Co.....            | 19                              |    |
| Gorham Co. (o.a.m.).....                     | 47                                       | U. S. Changeable Sign Co.....                  | 41                              |    |
| Goodyear Tire and Rubber Co. (e.o.w.).....   | 39                                       | U. S. Mail Chute Equipment Co.....             | 14                              |    |
| Gurney Heater Mfg. Co.....                   | 50                                       | U. S. Mineral Wool Co.....                     | 41                              |    |
| <b>H</b>                                     |                                          | Union Fiber Co. (e.o.w.).....                  | 41                              |    |
| Hampshire Paper Co. (e.o.w.).....            | 47                                       | Universal Portland Cement Co.....              | 50                              |    |
| Hart & Cooley Co.....                        | 46                                       | University of Illinois.....                    | 42                              |    |
| Hartman & Sanders.....                       | 38                                       | University of Michigan.....                    | 42                              |    |
| Hayes, Geo.....                              | 11                                       | University of Notre Dame.....                  | 42                              |    |
| Hermann, Leibu C. E.....                     | 43                                       | University of Pennsylvania.....                | 42                              |    |
| Higgins & Co., Chas. H. (e.o.w.).....        | 50                                       | <b>V</b>                                       |                                 |    |
| Hunt & Co., Robert W.....                    | 40                                       | Vaile & Young.....                             | 40                              |    |
| Hunt Metal Corner Co. (e.o.w.).....          | 40                                       | Vapor Heating Co.....                          | 40                              |    |
| <b>I</b>                                     |                                          | Venclos Co., The.....                          | 40                              |    |
| Imperial Brass Co.....                       | 20                                       | Von Hartsfeld, Carl.....                       | 40                              |    |
| International Moulding Co. (e.o.w.).....     | 17                                       | <b>W</b>                                       |                                 |    |
| International Text Book Co.....              | 17                                       | Warner Co., Charles (o.a.m.).....              | 16                              |    |
| <b>J</b>                                     |                                          | Warren Bros. Co.....                           | 42                              |    |
| Jenkins Bros.....                            | 13                                       | Washington University.....                     | 43                              |    |
| Johns-Manville Co., H. W.....                | 50                                       | Weld Co., Geo. A. (o.a.m.).....                | 12                              |    |
| Johnson & Co., E. J.....                     | 40                                       | Winslow Bros. Co., The.....                    | 15                              |    |
| Jones, T. W. (e.o.w.).....                   | 40                                       | Wolf Mfg. Co. (o.a.m.).....                    | 43                              |    |
| <b>K</b>                                     |                                          | Woodbury Granite Co.....                       | 43                              |    |
| Kasch Roofing Co.....                        | 40                                       | <b>Y</b>                                       |                                 |    |
| Kawneer Mfg. Co. (o.a.m.).....               | 17                                       | Yeomans Bros.....                              | 20                              |    |

## Bostwick Truss-Loop Metal Lath

Marks a new era in modern building construction. We are prepared to furnish absolute proof of its great economy.

**BOSTWICK STEEL LATH CO., Niles, Ohio**





## INTERLOCKING RUBBER TILING



3-8 TYPE.

Improved

Interlock  
Composition  
Colorings  
Methods

OUR TILING DEPARTMENT

offers the most perfect Interlocking Rubber Tiling  
on the market.

SEND FOR OUR NEW ILLUSTRATED  
CATALOGUE, ALSO SAMPLES

**THE GOODYEAR TIRE  
& RUBBER COMPANY**



5-16 TYPE.

HEADQUARTERS TILING DEPARTMENT,  
1914 Broadway, New York City.

FACTORY AND EXECUTIVE OFFICES,  
Akron, Ohio.



## RENAISSANCE FIRE PLACES

THIS PORTFOLIO  
NOW READY  
FOR IMMEDIATE  
DELIVERY

PRICE, \$5.00  
CARRIAGE PREPAID

**A Most Desirable Collection**



The publishers of the American Architect call the attention of practising architects to this set of classified illustrations embodying the highest types of the subject they treat.

*This collection represents the highest type of the photographer's art, and embodies the fine details of the rare old subjects they illustrate.*

Fifteenth and Sixteenth Century Fireplaces make up this collection, embracing typical examples from

ITALY GERMANY ENGLAND FRANCE IRELAND BELGIUM

William Rotch Ware, Collaborator of the Georgian period, has also edited **RENAISSANCE FIREPLACES**—a sufficient guarantee of the excellence of the collection.

Embracing—

English Manors, Halls and Galleries  
Irish Castles  
French Chateaux, Houses and Palaces  
Italian Museums and Palaces  
German Council Chambers  
Belgium—Hotel de Ville and Palais de Justice

THE AMERICAN ARCHITECT

239 West 39th Street

New York City

## KAHN SYSTEM

Kahn Trussed Bars—Hy-Rib Sheathing—Rib Metal—Rib Lath—Rib Studs—Cup-Bars. Catalogues and samples on request.  
(See our full page ad. last week and next week.)  
TRUSSED CONCRETE STEEL CO., 618 Trussed Concrete Bldg., Detroit, Mich.  
Offices in Principal Cities.

## TRIANGULAR MESH CONCRETE REINFORCEMENT

Made by  
**AMERICAN STEEL & WIRE COMPANY**  
See our ad last week or next week, page 5  
Chicago, New York, Deaver, San Francisco

Established 1830

**THE ROBERT C. FISHER COMPANY,**  
Successors to FISHER & BIRD  
**MARBLE, MOSAICS and TILING**  
139th-140th Sts.—Locust Ave. and East River, New York

## "DETROIT-FENESTRA" Steel Metal Sash

See our full page advertisement last week or next week in  
this paper or write to  
**DETROIT STEEL PRODUCTS CO.,** Detroit, Mich.



**VAILE & YOUNG'S**  
**Patent Metallic Skylights**  
WITHOUT PUTTY  
Construction adapted to all forms and styles  
of Skylights.  
Thousands of feet in use have proved its  
superiority. Particularly adapted for Depots,  
Mills, Factories, etc., where large and contin-  
uous lights are required.  
Send for Illustrated Catalogue.  
214 N. Calvert St., Baltimore, Md

**THE AMERICAN ARCHITECT'S** Book Depart-  
ment is prepared to furnish any architectural work now  
in print on short notice. Our book advertising, appear-  
ing from time to time, will keep you posted. All  
inquiries promptly answered. **THE AMERICAN**  
**ARCHITECT, 231-241 W. 39th St., New York.**

## LOOMIS FILTERS

Improved System Established 1880 Simple and Effective  
**LOOMIS-MANNING FILTER CO.**

Main Office:  
828 Land Title Bldg., Broad and Chestnut Sts., Philadelphia  
Boston Buffalo New York Baltimore Washington Chicago

## WE BUILD

Fireproof Metal Windows, Cornices, Skylights and all  
forms of Structural Metal Work. We are prepared to  
submit estimates and construct work anywhere.

Let us figure on your next job.

**KASCH ROOFING CO.,** Akron, O.

## Reinforced Concrete

ask us for estimates.

**Turner Construction Co.**

Engineers, Contractors 11 Broadway, New York City

When you have a water supply problem to solve  
Investigate the

*Kewanee System of Water Supply*

See our full page ad in the next or last issue of American  
Architect, or better still, write for our catalog now.

**Kewanee Water Supply Co.** - - - **Kewanee, Ill.**

## MASON SAFETY TREADS

For Stairs, Wood, Iron, Marble or Cement, new or old  
HUNDREDS OF THOUSANDS IN USE

**American Mason Safety Tread Co., Boston**

## Lightning Rods, Weather Vanes

Protection assured by our continuous copper con-  
ductors. Our booklet "Flashes of Lightning"  
sent free. Also catalogue of weather vanes, etc.

**THOMAS W. JONES, 180 Front Street,**  
**NEW YORK**

## CUTLER MAIL CHUTES

Have behind them 25 years of success-  
ful business and ample resources

Descriptive Circular and Estimates on application

**Cutler Manufacturing Co., Rochester, N. Y.**

## CARL VON HARTZFELT Metallurgical Chemist

**WHEELING, W. VA.**

Plans, specifications, estimates and supervision for **Continuous Industrial Alcohol Distillery Apparatus**, for light, heat and power purposes from natural gas and portable stills for vegetable waste matter. Economy and rapidity of construction a specialty. Unquestionable references.

ACTING DIRECTOR OF THE CONTINENTAL NATURAL GAS ALCOHOL CO  
WHEELING, W. VA., U. S. A.

See Harper's Weekly, Oct. 3, 1908. Patent Serial No. 450,294—Aug. 2

## OKONITE INSULATED Electric Light Wires

Are pronounced by leading Architects to be **SAFE, DURABLE,**  
and **EASILY ADJUSTED** for the inside wiring of **PUBLIC and**  
**PRIVATE BUILDINGS.**

Sole Manufacturers

**THE OKONITE CO., Ltd.**

353 Broadway, New York

Willard L. Candee, Managers  
H. Durant Cheever,  
Geo. T. Manson, Gen'l Supt. W. H. Hodgins, Sec'y.  
W. C. Candee, Asst. Sec'y.



**ARCHITECTS** who Specify **DEMING PUMPS**

insure the owner against troubles from  
**WATER SUPPLY.**

Electric Driven Pumps operated from  
any current. Send for Catalog "G"—  
Power Pumps for all uses.

THE DEMING COMPANY, Salem Ohio.  
See Sweet's Index for double-page announcement

**Twin-Light Reflectors**

Made by "FRINK" are superior to any others on  
the market. Those who have windows to light  
should certainly get full information regarding  
these fixtures. Correspondence invited. : : :

**I. P. FRINK, 551 Pearl Street, NEW YORK**

**Mineral Wool**

**FIRE, SOUND and VERMIN PROOF INSULATOR**  
SAMPLES AND CIRCULARS FREE

**U. S. MINERAL WOOL CO.,** 140 Cedar St.  
NEW YORK

**LUFKIN STEEL TAPES**

Are Indispensable for Accurate Work

Made in all styles and sizes for all classes of work

Send for catalog


**THE LUFKIN RULE CO.** Saginaw, Mich., U. S. A.  
New York London Eng  
Windsor, Can.

**DEAN BROS.' STEAM PUMP WORKS**  
**INDIANAPOLIS, IND.**


VERTICAL AND HORIZONTAL  
**ELEVATOR PUMPS**

Atlantic Type Boiler Feeders, Water  
Supply Pumps, Fire Pumps, Electric  
Pumps, Vacuum Pumps.

SEND FOR  
CATALOGUES

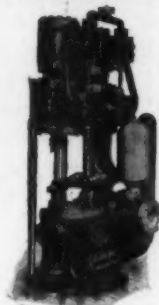

Vertical Elevator Pump.

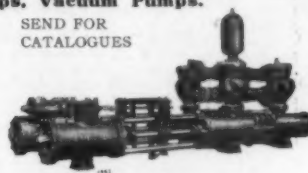

Horizontal Plunger Pump

**WRITE IT IN**  
THE SPECIFICATIONS—IT SHOULD BE  
**ESTABROOK'S GREASE TRAP**

IF YOU DON'T KNOW IT, LET US  
SEND YOU ILLUSTRATED BOOKLET  
See our ad in last week's American Architect

**R. ESTABROOK'S SONS**

1st and C Streets SOUTH BOSTON, MASS

**National Fire Proofing Co.,** Manufacturers of Terra  
Cotta Hollow Tile.

Contractors for Construction Fireproof Buildings.  
You can not be sure that you have either the best or the cheapest fireproofing  
unless you give us an opportunity to figure on your plans.

Chicago, Commercial National Bank Bldg. Pittsburgh, Fulton Bldg.  
New York Flatiron Bldg. Philadelphia, Land Title Bldg. Washing-  
ton, D. C., Colorado Bldg. Minneapolis, Minn., Lumber Ex. Boston,  
Old South Bldg. Los Angeles Calif., Union Trust Bldg. St. Louis,  
Mo. Cleveland, Cuyahoga Bldg. San Francisco, Monadnock Bldg.  
London Eng., 26 Chancery Lane.

**"NEVER-SPLIT" SEATS**

Are guaranteed for five years not to  
split or come apart at the joints

See Full Page Every Other Week

Specification terms may be obtained from page 8 of Catalogue "C."

See Sweet's Index Pages 678-679

**NEVER-SPLIT SEAT COMPANY**

EVANSVILLE, INDIANA

**U. S. Changeable Directories**  
**ARE SOLD OUTRIGHT**

Made according to architects' designs or sold out of stock  
in quartered oak or bronze.

**U.S. CHANGEABLE SIGN CO.,** 3 West 29th St., New York

**USE KEWANEE BOILERS and RADIATORS**

They are best for ALL kinds of heating. Fit any job.

**KEWANEE BOILER COMPANY**  
KEWANEE, ILLINOIS.

**SPECIFY CORRUGATED BARS—**  
**BENT READY FOR PLACING**

See our advertisement  
in next week's issue

**CORRUGATED BAR CO.**  
ST. LOUIS

**UNION FIBRE CO.,** 66 Fibre Ave., Winona, Minn.

Dear Sirs:—Send Samples and Specifica-  
tions (for sheathing and sound-deadener)  
of the new linen building felt—**LINOFELT**—

"38 TIMES as effective as BUILDING  
PAPER."

(Sign your name and let us prove it to you)

**NOT EXPENSIVE**

500 Million Yards in Use.  
Adds less than 1 per cent. to  
cost of building.

**THE PHILIP CAREY**  
COMPANY, Distributors,  
CINCINNATI

Branches and Warehouses  
in all large cities in the U.S.,  
Canada and Mexico.

A roll  
ready for use

**LINOFELT IS MADE BY THE MAKERS OF "LITH," THE COLD STORAGE AND REFRIGERATOR INSULATION**



**UNIVERSITY OF PENNSYLVANIA****SCHOOL OF ARCHITECTURE**

**FOUR-YEAR COURSE.** (Degree B. S. in Arch.) (Architectural engineering may be taken in lieu of advanced design, etc.)

**GRADUATE YEAR.** (Degree M. S. in Arch.) (Allowing specialization in design or in architectural engineering, etc.)

**SPECIAL COURSE OF TWO YEARS.** (Certificate.) (For qualified draughtsmen; affording option in architectural engineering.)

**COMBINED COURSES IN ARTS AND ARCHITECTURE,** by which A. B. and B. S. in Arch. may be taken in six years.

**COLLEGE GRADUATES** granted advanced standing.

**SUMMER COURSES** in elementary and general subjects through which advanced standing may be secured.

For full information address: DR. J. H. PENNIMAN, Dean, College Hall, University of Pennsylvania, Philadelphia, Pa.

**PERSPECTIVES RENDERED**

In Pen-and-Ink and Water Color  
WALTER M. CAMPBELL  
8 Beacon Street Boston, Mass.

**UNIVERSITY OF ILLINOIS**

Four-year professional courses in Architecture, in Architectural Engineering and in Architectural Decoration. Special courses for draughtsmen and constructors. Excellent library and equipment. University fees nominal.

DEPARTMENT OF ARCHITECTURE,  
W. I. PILLSBURY, Registrar, URBANA, ILL.

**THE SOCIETY OF BEAUX-ARTS ARCHITECTS**

has established

**A FREE COURSE OF STUDY**

open to draughtsmen and students of any city, modeled on the general plan pursued at the Ecole des Beaux-Arts in Paris, and comprising frequent problems in Orders, Design, Archaeology, etc. An annual registration fee of two dollars is required of all students, except those paying tuition at a school of architecture.

For information apply to the Secretary of the Committee on Education, 3 East 33d St., New York City.

**UNIVERSITY OF NOTRE DAME****College of Architecture**

The most attractive programs in the United States are the courses of study NOW offered by the University.

- A 4 year Course in Design.  
American—not French—ideals.
- A 4 year Course in Engineering.  
Structural—not Esthetic—problems.
- A Short Course—2 years—  
of Special Value to Draughtsmen.

Send for the latest Bulletin.

Rev. John Cavanaugh, C. S. C., President,  
Notre Dame, Indiana

**J. W. TAYLOR'S Photograph Series of American Architecture**

324 Dearborn Street, CHICAGO, ILL.

**WASHINGTON UNIVERSITY  
ST. LOUIS, MO.**

offers a four-year course in Architecture, leading to the degree B. S. in Arch. Admission by examination or by diploma from accredited schools or certificate from other colleges. Qualified draughtsmen admitted as special students.

For information apply to the Department of Architecture, Washington University.

**UNIVERSITY OF MICHIGAN  
ANN ARBOR, MICH.****DEPARTMENT OF ARCHITECTURE**

Four-year course in Architecture and in Architectural Engineering. Draughtsmen and others adequately prepared are admitted as special students. For Bulletin describing work, address Dean of Department of Engineering.

**TESTING**

Special attention to paints, enamels, varnishes, water-and-fire-proofing materials, cement, concrete, stone, etc., reports on water supplies.

**BULL & ROBERTS, Chemical Experts**  
100 Maiden Lane, New York

**TO ARCHITECTS**

**Competition Designs and Perspectives** in Water Colors or any Brush Medium, expert—assistance on Preliminary Sketches, and general architectural work, per mail from any distance or at Architects' offices by arrangement. Address JAMES ADAMS, 27 East 21st Street, New York City.

**HELP AND POSITIONS WANTED**

The rate for advertising under this heading in uniform style, solid type, is 50 cents for 50 words or less, payable in advance. Copy received until 12 m. Monday. Replies may be sent in care of American Architect, 231-241 West Thirty-ninth Street, or 1664 Monadnock Block, Chicago, as advertisers may desire.

**POSITIONS WANTED**

**DRAUGHTSMAN,** architectural engineer, experienced designer of fireproof and non-fireproof construction, capable of preparing complete working plans for important buildings, general specifications and superintendence, thoroughly familiar with all regulations of Tenement House and Building Departments, offers his services to architects and builders requiring temporary assistance; best references; moderate compensation. Address 21-A, care American Architect. (1723-24-25-26)

**EXPERIENCED** architectural draftsman, at present employed by structural steel firm, desires a position with a good architect, with a chance for advancement. Address C. W. Eldridge, 112 Plymouth Ave., Buffalo, N. Y. (1724)

**WANTED**—Situation by architectural draftsman; six years' experience; can complete work from sketches; full size and scale details; will submit samples of work; good references; moderate salary. Address "A. R. B.," care American Architect, New York. (1724-25)

**HELP WANTED**

**ORNAMENTAL** iron and Architectural draftsmen needed constantly. Membership \$200 per year.

The Engineering Agency, Inc.,  
Monadnock Block, Chicago.  
(1723&tf)

**PROPOSALS**

Treasury Department, Office of the Supervising Architect, Washington, D. C., December 21, 1908.—Sealed proposals will be received at this office until 3 o'clock

p.m. on the 1st day of February, 1909, and then opened, for the construction (complete) of the U. S. Post Office at Fayetteville, Ark., in strict accordance with the drawings and specification, copies of which may be had at this office or at the office of the Postmaster at Fayetteville, Ark., at the discretion of the Supervising Architect.—James Knox Taylor, Supervising Architect. (1723-24)

Treasury Department, Office of the Supervising Architect, Washington, D. C., December 24, 1908.—Sealed proposals will be received at this office until 3 o'clock p.m. on the 4th day of February, 1909, and then opened, for the construction (complete) of the extension to the U. S. Post Office and Court House at San Antonio, Texas, in accordance with the drawings and specification, copies of which may be had at this office, or at the office of the Custodian at San Antonio, Texas, at the discretion of the Supervising Architect.—James Knox Taylor, Supervising Architect. (1723-24)

**NOTICE TO CONTRACTORS.**

Sealed proposals, endorsed "Proposal for Structural Steel Work," for bath house, laundry and shop building, and connecting corridor, at the Eastern New York Reformatory, Napanoch, N. Y., will be received by Joseph F. Scott, Superintendent of Reformatories, Napanoch, N. Y., up to 12 o'clock m., on the 12th day of January, 1909, when they will be opened and read publicly.

Proposals shall be accompanied by a certified check in the sum of 5 per cent. of the amount of the proposal, and the contractor to whom the award is made will be required to furnish surety company's bond in the sum of 50 per cent. of the amount of contract. The right is reserved to reject any and all bids.

Drawings and specifications may be consulted and blank forms of proposal obtained at the Eastern New York Reformatory, Napanoch, N. Y., or at the office of the State Architect. Complete sets of plans and specifications will be furnished to prospective bidders upon reasonable notice to and in the discretion of Franklin B. Ware, State Architect, Albany, N. Y. (1723-4)

**NOTICE TO CONTRACTORS.**

Sealed proposals endorsed "Proposal for Switchboard and Feeder Cables; Motors, and Interior Wiring for Four Staff Residences," at the New York State Agricultural Experiment Station, Geneva, N. Y., will be received by L. P. Haviland, Chair-

man of the Building Committee, New York State Agricultural Experiment Station, Geneva, N. Y., up to 10 o'clock A.M., on the 18th day of January, 1909, when the bids will be opened and read publicly.

Proposal shall be accompanied by certified check in the sum of \$200, and the contractor to whom the award is made will be required to furnish surety company's bond in the sum of \$1,500. The right is reserved to reject any and all bids.

Drawings and specifications may be consulted and blank forms of proposal obtained at the New York State Agricultural Experiment Station, Geneva, N. Y., or at the office of the State Architect. Complete sets of plans and specifications will be furnished the prospective bidders upon reasonable notice to and in the discretion of the State Architect, Franklin B. Ware, Albany, N. Y. (1724-25)

Sealed proposals for Wesley Memorial Church, Atlanta, Ga., will be received as follows: (a) for building, (b) for heating and ventilating, (c) for plumbing and drainage, (d) for wiring and fixtures, (e) for elevators. Bids received up to 12 o'clock M., January 13, 1909.

Specifications and drawings will be sent to contractors of high standing on deposit of certified check for \$25.00 and good references.

Address, George C. Thompson, Architect, 1230 Candler Bldg., Atlanta, Ga. (1724)

Treasury Department, Office of the Supervising Architect, Washington, D. C., December 31, 1908.—Sealed proposals will be received at this office until 3 o'clock P.M. on the 8th day of February, 1909, and then opened, for the construction complete of the U. S. Post Office at Clarinda, Iowa, in accordance with the drawings and specifications, copies of which may be had at this office or at the office of the postmaster at Clarinda, Iowa, at the discretion of the Supervising Architect.—James Knox Taylor, Supervising Architect. (1724-25)

**Wanted** Copies of the American Architect  
Dated October 7th, 1908—No. 1711.  
We will pay 25c. a copy for this number.

ADDRESS  
**AMERICAN ARCHITECT**  
231-241 West 39th Street New York



**Reliance**  
**DOOR HANGERS**

**SILENT, SMOOTH-ACTING, DURABLE**

Through an ingenious but simple ball bearing device render sliding doors perfectly mobile. The heaviest panels move with a touch. **THREE SPEEDS. NOISELESS OPERATION.**

The Largest and Best Known Municipal, Corporation, and Private Buildings in America are Equipped with Reliance Hangers.

Write for particulars before specifying.

Reliance Ball Bearing Door Hanger Co., 1 Madison Ave., New York

## The NATURO Idea

Solves the Water Closet Problem

The NATURO Slant gives the erect position—which makes soiling the rim impossible. The NATURO Seat (higher in front than at rear), eliminates the wetting-the-seat-evil. NATURO Combinations are guaranteed in every way. NATURO Bowls are superior in operation to the old-fashioned kind you know. NATURO Catalog "C" free for the asking. It's worth asking for.



The C. H. Muckenhirn Closet Company, Detroit, Mich.

## ARE YOU A WESTERN ARCHITECT?

The Bank of the Ohio Valley, Wheeling, W. Va. (Giesey & Faris, Architects), is a good example of well-carved Woodbury Gray Granite.


The Wisconsin State Capitol is our latest contract in Hardwick White, the whitest granite known.

We make quick deliveries.

**WOODBURY GRANITE COMPANY,**  
Hardwick, Vermont.

Chicago, Pittsburg and New York City

## WELD Hot Water Regulators

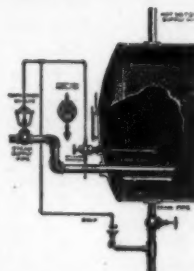

In general use in U.S. and other countries. Especially adapted for use in tank and heaters for Hospitals, Hotels, Colleges and Public Buildings.

They maintain a constant supply of hot water and prevent strain upon pipes and packings.


**SIMPLICITY OF ACTION** and adjustment, and **ABSOLUTE ACCURACY** are the strong points.

It operates any size of valve with from 1 to 500 lbs. pressure.

Write for full description, prices, discounts, etc.

GEO. A. WELD CO., 79 Milk St., BOSTON, MASS.

## JUST WHAT YOU HAVE BEEN LOOKING FOR

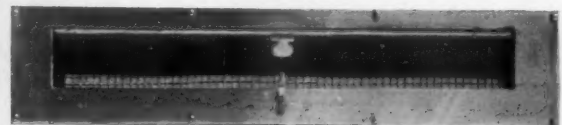


### THE HARRIS SASH VENTILATOR

This device is installed directly in either old or new sashes—it is unique in its simplicity—it is effective in use—no fear of damage from storms—no danger from burglars—the window can always be closed and locked—quickly adjusted—easily installed.

Inside plate has a shutter which you can regulate—outside plate has a fine screen which keeps out dust, flies, etc. Made of solid brass, in three sizes, having 6-inch, 10-inch, and 15-inch air space respectively. Finished in dull brass, polished brass, oxidized brass and gun metal. Made with or without sash lifts. Prices that attract. Why don't you write us?

**BRANCH & CO., Sales Mgrs., White Bldg., Buffalo, N. Y.**

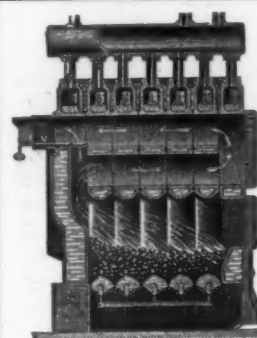

ESTABLISHED 1848.  
Send for Catalogue.

## The H. B. Smith Co.

133-135 Centre St., New York

MANUFACTURERS

**STEAM and WATER**

**Heating Apparatus**

Factory: Westfield, Mass.

NEW YORK, PROVIDENCE, PHILADELPHIA.




**HIGGINS'**

DRAWING INKS  
ETERNAL WRITING INK  
ENGROSSING INK  
TAURINE MUCILAGE  
PHOTO-MOUNTER PASTE  
DRAWING-BOARD PASTE  
LIQUID PASTE  
OFFICE PASTE  
VEGETABLE GLUE, Etc.

ARE THE FINEST AND BEST GOODS OF THEIR KIND. Emancipate yourself from the use of corrosive and ill-smelling inks and adhesives and adopt the Higgins Inks and Adhesives. They will be a revelation to you, they are so sweet, clean and well put up, and withal so efficient. They are specially adapted for use in Architects' and Engineers' Offices, as well as for general home and office use.

AT DEALERS' GENERALLY

**Chas. M. Higgins & Co., Manufacturers**  
Branches: Chicago, London 271 Ninth St., BROOKLYN, N. Y.

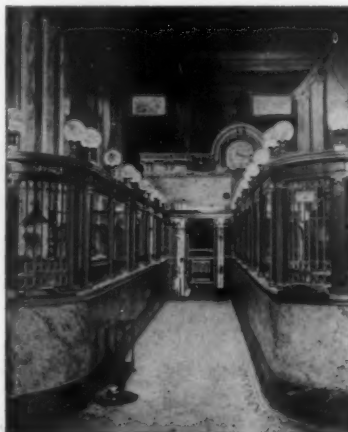

## Specialties

Bronze, Steel and Marble Equipment for Banks.


Fireproof Steel Filing Devices for Vaults and Record Rooms in Court Houses, Public Buildings, Banks, &c.

"Standard" and "Bracket" Stacks in Steel for Libraries.

An Extensive Line of Fireproof Steel Furniture for all Public and Business Buildings.

Many Notable Installations. Every Customer a Reference.

**ART METAL CONSTRUCTION CO.**  
JAMESTOWN, N. Y.

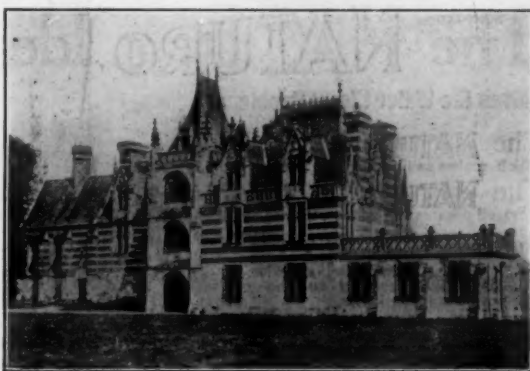

## MINOR FRENCH CHATEAUX

Probably there is no profession or calling to which the record of the past is of more value than architecture. The material evidences left in the form of architectural achievements of former times are of inestimable aid to the architect of to-day. Not by slavishly imitating or copying the forms of past monuments, but by a careful study and a thorough understanding of them are the faculties cultivated and prepared to meet present-day requirements.


It has been truthfully said that the safest architect to trust with the solution of problems of to-day was he who knew most of the past. Appreciating this fact and the value to the profession represented by them, The American Architect has, during recent years, published a series of half-tones made from photographs of minor French Chateaux.

These plates, thirty in number, taken from back issues of the paper (two are here reproduced), present views of something like forty of the best examples of the lesser, but justly celebrated French Manor houses. To the thoughtful architect this collection of illustrations should constitute a source of unusual inspiration and assistance. The set will be forwarded upon receipt of One Dollar and Fifty Cents (\$1.50).

### THE AMERICAN ARCHITECT

239 West 39th Street

NEW YORK

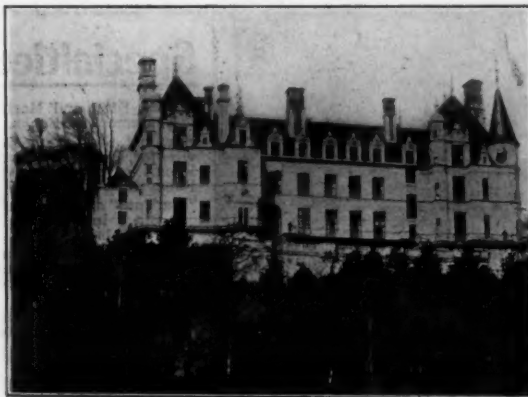

## YOU WILL MAKE NO MISTAKE

IF YOU SPECIFY THIS SINK

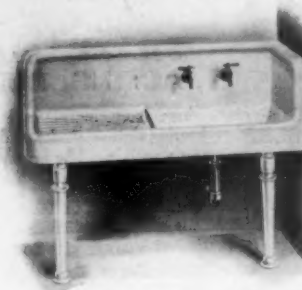


Plate D-93 Sink (Patent applied for)

The only sink made with back, apron, drain board and end piece cast integral. The handsomest, most convenient and most sanitary sink on the market. Every house-keeper who sees this sink wants it in her kitchen, and leading architects everywhere have discovered this and are specifying it. Sink made for either right or left hand corner; also made without corner piece with right or left hand drain board. Handled by leading jobbers and plumbers everywhere. Ask for special sink circular illustrating our entire line of roll rim and apron sinks, or catalogue showing "Southern Beauty" lavatories, kitchen sinks, slop sinks, etc.

### THE CAHILL IRON WORKS, No. 12 14th Street, Chattanooga, Tenn.

Eastern Branch Office and Warehouse, 76 W. 36th St., New York, N. Y.  
Thos. H. Hutchinson, Manager.

San Francisco Office, 1749 Sacramento St.  
Culin & Stanyan, Sales Agents.

Portland Branch, 650 Sherlock Bldg. H. A. Heppner & Co., Sales Agts.



## "RICHARDSON" BOILERS

For Steam and Water

"Perfect" Furnaces

"Perfect" Ranges

Specified by Leading Architects

**RICHARDSON & BOYNTON**

234 Water St., New York

CHICAGO

BOSTON





## Vacuum Cleaning Systems

Engineers, Designers and Manufacturers  
OF COMPLETE

Stationary Vacuum Cleaning Equipments  
FOR

|                   |            |                     |
|-------------------|------------|---------------------|
| Office Buildings  | Hotels     | Hospitals           |
| School Buildings  | Churches   | Power Stations      |
| Library Buildings | Residences | Telephone Exchanges |
| Lodge Buildings   | Stores     | Theatres            |
| Club Buildings    | Mills      | Factories           |

Portable Vacuum Wagons for House to House Cleaning

Architects  
Contractors  
Builders

|| WRITE FOR ESTIMATES  
|| Illustrated and descriptive matter

## The BLAISDELL MACHINERY CO.

General Office and Factory, BRADFORD PA

BOSTON  
10 P. O. Square

Sales Offices  
NEW YORK  
90 West Street

CHICAGO  
428 Monadnock B'k



## Electric Plate Warmers

FOR THE BUTLER'S PANTRY  
OF HIGH CLASS

RESIDENCES and APARTMENTS

Electric Heating is eminently practical for PLATE WARMERS. Safe, convenient, clean and economical. Gas or steam heated PLATE WARMERS are out of place in modern buildings equipped with modern conveniences.

WE GUARANTEE OUR PLATE WARMERS

Write for illustrated Booklet to-day and  
file it for future reference

THE PROMETHEUS ELECTRIC CO.  
234 East 43d Street, New York



## Medusa Waterproof Compound

MAKES ALL CONCRETE IMPERVIOUS TO WATER


It is not a wash or experiment. Gives permanent results and will not affect the strength of concrete. Beware of imitations and adulterations that are sold for less than it costs to manufacture MEDUSA.



Picture of water-proofed concrete swimming pool. Olympic Club Bldg., San Francisco, California. Thompson-Starrett Co., General Contractors

WRITE FOR PAMPHLET

SANDUSKY PORTLAND CEMENT CO., Sandusky, O.  
Send for free sample of true Portland White Cement

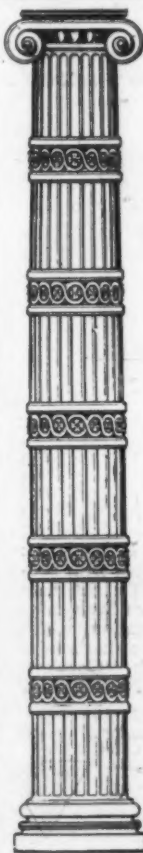

## The Northwestern Terra Cotta Co.

CHICAGO

manufactures the  
Highest Grades of  
ARCHITECTURAL  
TERRA COTTA  
ENAMELED  
WORK  
A SPECIALTY

### THOSE WHO RECOMMEND, SPECIFY AND BUY

Window Cord are aware that this item is an important one, and that initial cost of inferior brands, although primarily low, will double itself in repairs incident to its rotting and breaking.

#### SAMSON SPOT CORD

Is here presented to the favorable attention of practicing architects for the following most cogent reasons:

First—Because it is made of extra quality stock.  
Second—Because it is inspected and guaranteed free from bad splicings or rough braiding.  
Third—Because tests show that it wears three times longer than the best chain and forty times longer than the rough cords so often found on the market.

All round economy and convenience demand a durable window cord and

#### SAMSON SPOT CORD

meets this demand. We will prove this if you will write for our literature.

**SAMSON CORDAGE WORKS**  
BOSTON, MASS.

## The Cobb - Eastman Company

WE beg to announce that after January first, 1909, our department for Interior Decoration will be in charge of Mr. William Fischel, of New York City.

Mr. Fischel has had a long and thorough experience as a Designer with the Architectural firms of Hunt & Hunt, 28 East 21st Street; Lord & Hewlett, 345 5th Avenue; John Russell Pope, Fifth Avenue, New York; Janssen & Abbott, Pittsburg, Pa.

FURNITURE

DECORATIONS

372-378 Boylston Street  
Boston, Massachusetts

*The best building paper costs a little more, but the difference is soon saved in fuel-cost and comfort.*



Residence at Forest Hill, N. J. (Sheathed with Neponset), P. T. MacLagan, Architect.

### NEPONSET BUILDING PAPER Keeps Houses Warm

It keeps more cold out and more heat in. It keeps the indoor temperature from running up and down with sudden changes outside. It enables the heat to distribute itself to those parts of the house farthest from the heating centers. It makes possible perfect ventilation, which cannot be had without discomfort in a house that's hard to heat. If you haven't a copy of our book, "Comfortable Homes," write for it and a sample of NEPONSET Building Paper.

Remember, Paroid Roofing is suitable for many roofs and porches—it is time-tested; and Florian is the cleanest and most efficient sound-deadening felt made.

**F. W. BIRD & SON** East Walpole, Mass.  
(Established 1817)  
Chicago New York Washington




## KOLL'S PATENT Lock-Joint Columns

Suitable for Pergolas, Porches or Interior Use  
are made exclusively by

### HARTMANN-SANDERS COMPANY

Elston and Webster Avenues, CHICAGO, ILL.  
Eastern Office, 1123 Broadway, NEW YORK

Send for Catalogue W-19 of Columns,  
or W-29 of Sun-dials, Pedestals, etc.

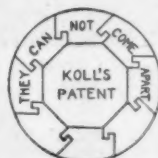

## "H. & C." LOCKERS

Are made in different styles for different kinds of buildings.

They are made of sheet steel, reinforced with steel angles, are

**STRONG  
RIGID  
DURABLE**


Catalogue "C" gives complete information about them.

It's yours for the asking.

**THE  
HART & COOLEY CO.**

NEW BRITAIN, CONN.

79 Chambers Street, New York  
15 Lake Street, Chicago

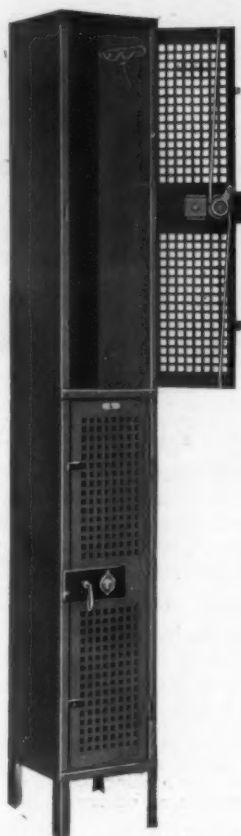

BRONZE ELEVATOR ENCLOSURES, FIRST FLOOR  
MASSACHUSETTS MUTUAL LIFE INS. CO.'S BUILDING  
SPRINGFIELD, MASS.  
TROWBRIDGE & LIVINGSTON, Archts.



**THE GORHAM CO ARCHITECTURAL BRONZE**  
FIFTH AVENUE, NEW YORK Works at PROVIDENCE, R. I.



COULTER & WESTHOFF, Architects, Saranac Lake.

PRESERVING  
DURABILITY

FAST COLORS  
ODORLESS.

WHEN YOU SPECIFY

## DEXTER BROTHERS English Shingle Stains

You are doing the best office for your client that it is possible to do.  
Send for samples.

**DEXTER BROTHERS COMPANY**  
103-105-107 BROAD STREET, BOSTON, MASS.

AGENTS: H. M. Hooker & Co., 128 W. Washington St., Chicago;  
W. S. Hueston, 6 E. 30th St., New York; John D. S. Potts, 218 Race  
St., Philadelphia; F. H. McDonald, 619 The Gilbert, Grand Rapids;  
F. T. Crowe & Co., Seattle, Spokane, Tacoma, Wash., and Portland,  
Ore.; Klatt-Hirsch & Co., 113 Front St., San Francisco, Cal.; W. W.  
Lawrence & Co., Pittsburgh, Pa.

## This Structure is being erected on Raymond Concrete Piles



MEMORIAL HALL, PITTSBURGH

Palmer & Hornbostel, Architects

P. W. Finn, Contractor

When the excavations were begun a stratum of blue clay, from six to twelve feet thick, underlaid by a soft, sandy, spongy stratum, partaking of the nature of quicksand, was encountered. It was therefore deemed necessary to place Raymond concrete piles under the footings which were below the stratum of blue clay.


Our engineering department will co-operate with architects and engineers in the planning and executing of difficult foundations, dock work, etc.

A copy of "The Raymond System of Concrete Piling"  
can be obtained at any of our offices.

## Raymond Concrete Pile Co.

Chicago, 135 Adams St. New York, 140 Cedar St.  
Pittsburgh, Union Bank Bldg. Baltimore, Pratt & Concord Sts.  
St. Louis, 620 Chestnut St. New Orleans, 204 Perrin Bldg.  
Philadelphia, Land Title Bldg.



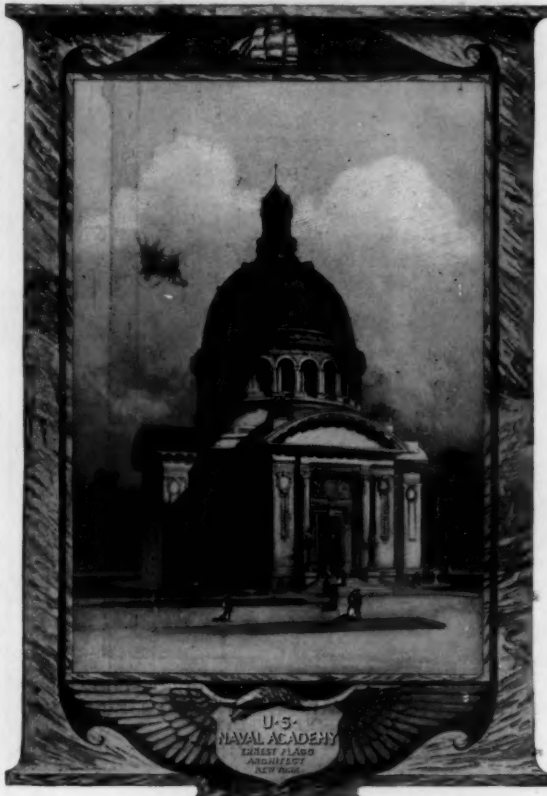

Standard Sanitary Mfg. Co.

*A Combination of Impressive Architecture and Sanitary Soundness*

is presented in a concrete form at

**The U. S. Naval Academy**

Annapolis, Md.

the buildings of which are equipped with

**"Standard"**

**Porcelain Enameled Plumbing Fixtures**


The Government insists in all its plumbing specifications that the first requirements shall be the highest possible degree of Sanitation and all-round Efficiency. The installation of "Standard" fixtures in this instance is therefore a most significant fact.

The architect who specifies and employs "Standard" Ware ensures for himself and his client the greatest possible satisfaction, not only from the standpoint of Sanitation, but from those of Durability and Adaptability as well.

When you specify "Standard" Porcelain Enameled Ware, protect yourself against the installation of inferior fixtures by making sure the Guarantee Label is on every piece, as otherwise the fixture is not genuine.

PITTSBURGH, PA.

**DAHLSTROM PATENT**  
HOLLOW SHEET METAL DOORS  
ARE USED IN THIS BUILDING

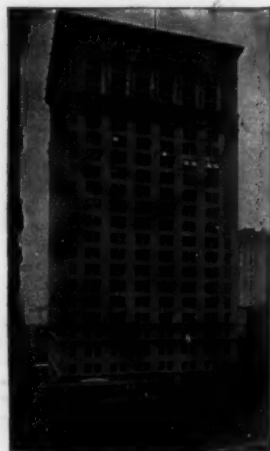


U. S. Express Building, New York. Clinton & Russell, Architects

We also make  
**COLD DRAWN MOULDINGS**

For Casings, Crown Mouldings, etc. Catalogue showing numerous designs sent upon application

**DAHLSTROM METALLIC DOOR CO.**  
JAMESTOWN, N. Y.

*The*  
**Broughton Mixer**

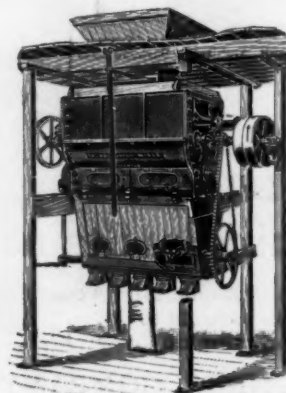

For Plaster,  
Cement, Lime,  
Patent Floor-  
ing, Etc. :: ::

Ask for Circular

**WILLIAM D. DUNNING**

231 W. WATER STREET.

SYRACUSE, N. Y.

## EDISON "POURED" CONCRETE HOUSE

We invite you to visit our exhibit at the CEMENT SHOW, CLEVELAND, OHIO, where sample castings of the famous "Edison Concrete House" will be on exhibition.

### EDISON PORTLAND CEMENT



Look for Trade-Mark  
on every bag.

is fast being preferred by the leading architects, engineers, contractors and builders all over the country for its fineness, color, uniformity, soundness and sand-carrying capacity.

The anchorage of the Manhattan Suspension Bridge, the Bridge Loop connecting Brooklyn and Williamsburg Bridges, New Brooklyn Dry Dock No. 4, Bronx Storm Relief Tunnel Sewer, New York City; U. S. Navy Yard, Portsmouth, N. H.; Filtration Plants, McKeesport, Pa., and Philadelphia, Pa.; Sea Wall, North River, New York, are a few of the many construction works of importance into which "Edison" is going.

Every barrel of "Edison" guaranteed to pass standard specifications.

85% thru 200 **EDISON PORTLAND CEMENT CO.** 98% thru 100


SALES OFFICES:

NEW YORK, St. James Bldg.  
PHILADELPHIA, Arcade Bldg.

PITTSBURG, Macheson Bldg.  
BOSTON, Post Office Sq. Bldg.

NEWARK, N. J., Union Bldg.  
SAVANNAH, National Bank Bldg.

For nearly fifty years we have catered to the most important works of the leading architects of the world.  
**THE STANDARD IN ALL COUNTRIES WHERE CEMENT IS KNOWN**

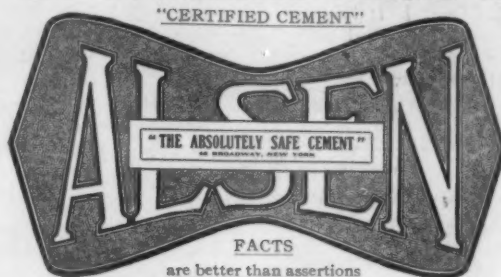

**YEARLY CAPACITY OVER TWO MILLION BARRELS**

SEE PAGE 132 IN "SWEET'S" FOR FULL PARTICULARS.

## ARE YOU GOING TO BUILD?

No matter what kind of a structure you contemplate building, it will pay you to post yourself on the advantages of concrete construction made with

Daily  
Capacity

**ATLAS**  
PORTLAND CEMENT

Over  
40,000 Barrels

A concrete building means protection from fire, vermin and decay. It is cool in summer and warm in winter; requires no paint or repairs, yet permits of pleasing architectural effects and color schemes. In most cases you will find concrete construction the least expensive in the beginning and in all cases the cheapest in the end.

The success of concrete construction depends largely on the quality of cement used. ATLAS is the highest grade of Portland Cement manufactured.

This company makes but one quality—the same for everybody.

Tell your architect to specify ATLAS. Ask your dealer for it. You will know it by the Trade-Mark.

Building books FREE on request.

As a guide to prospective builders we have published the following books which will be sent FREE on receipt of postage.

|                                                      |                   |
|------------------------------------------------------|-------------------|
| Concrete Country Residence.                          | Postage 25 cents. |
| Concrete Cottages.                                   | Postage 1 cent.   |
| Concrete Construction about the Home and on the Farm | Postage 4 cents.  |
| Reinforced Concrete in Factory Construction.         | Postage 10 cents. |

**The Atlas Portland Cement Company**

Industrial Dept., D., 30 Broad St., New York



Reinforced Concrete Carpenter Shop National Cash Register Company, Dayton, Ohio.

## Save the expense of wood flooring

No need of wood flooring in concrete buildings when *Corkolin* is used. It can be permanently cemented directly on the concrete.

## CORKOLIN

Warm as carpet—Lasting as linoleum

An artistic, durable, inexpensive, noiseless, sanitary, easily cleaned floor covering, for offices, libraries, churches, gymnasiums, schools, dormitories and other public buildings.

Equally desirable on both wood and concrete floors.

*Corkolin* is superior to all cork carpets. It is a composition of cork and oxidized linseed oil, and is made in sheets  $\frac{3}{16}$  inch thick and 2 yards wide and 30 yards running length. Pliable and easily unrolled. Solid colors.

Shall we send you an unique and useful sample of *Corkolin*, together with photographs showing it in actual use, and full information? Drop us a line to-day.

**Farr & Bailey Mfg. Co.**  
Camden, N. J.

Manufacturers of Corkolin.  
Linoleum and Floor Oil-Cloth



WEARS LIKE OAK  
TRADE MARK

“Artistic and Commercially Practicable Concrete Surface Finishes.”

The series of illustrated articles now appearing under the above title in our Monthly Bulletins are of real value to architects desiring to inform themselves on this important subject.

Upon request, your name will be placed upon our mailing list for copies of the Bulletin free of charge.

A Standard Portland for Universal Use.



Daily Output 17000 Barrels. Plants at Chicago & Pittsburg.

**Universal Portland Cement Co.**

Chicago—Pittsburg



**“CHICAGO AA”**  
1,000,000 BARRELS ANNUALLY  
HIGHEST QUALITY  
THE BEST THAT CAN BE MADE  
**Chicago Portland Cement Company**  
108 La Salle Street, CHICAGO, ILL.



The Highest Grade of  
Portland Cement Manufactured  
LIGGETT BUILDING,  
ST. LOUIS, MO.



The expense and annoyance of painting will not recur every year or two if you use

## Dixon's Silica Graphite Paint

the “Proven Shield for Steel Work.” Durability records in all climates; write for a few.

JOSEPH DIXON CRUCIBLE CO. JERSEY CITY, N. J.

John J. Cose A. W. Flare Robert W. Hunt Jas. C. Hallsted D. W. McNaugher

## Robert W. Hunt & Co.

90 West St. 1121 The Rookery Menongahela Bank Bldg. Norfolk House, Cannon St., E.C.  
New York Chicago Pittsburgh London  
445 Washington St., San Francisco

Inspection of Structural Steel and Iron, reinforcing bars, cement and other building materials. Examination and supervision of reinforced concrete work a specialty. Chemical and Physical Laboratories.



**UNIFORM** in color and tensile strength, sound and reliable. Strictly conforms to standard and Government specifications.

Send for 72-Page Booklet

**MARQUETTE CEMENT MFG. CO.**  
CHICAGO

Established 1884

**THE E. J. JOHNSON CO.**  
38 PARK ROW, NEW YORK

Producers of

## ROOF SLATES

OUT OF THE ORDINARY  
BLACK—GREEN—PURPLE—RED

We will forward Architects our book, “Roof Slates Out of the Ordinary,” upon application

**SLATE BLACKBOARDS**

Our pamphlet gives full size detail of frame and directions for setting slate. Correspondence solicited.

## GURNEY HEATERS

HEATING ANY DESCRIPTION OF BUILDING BY STEAM OR HOT WATER

**GURNEY HEATER MANUFACTURING CO.**

NEW YORK OFFICE 122 42nd St. Tel. 100-2007





# THE AMERICAN ARCHITECT

PUBLISHED  
EVERY WEDNESDAY  
IN NEW YORK



WITH THIS PUBLICATION  
IS MERGED  
THE INLAND ARCHITECT

VOLUME  
XCV

JANUARY 13, 1909

NUMBER  
1725

•TWO•THIRTY•NINE•WEST•THIRTY•NINTH•STREET•


# Ferroinclave

## A Revolution in Concrete Reinforcement

The Most Modern System Now in Use

*Ferroinclave* is corrugated sheet steel with specially devised concrete gripping corrugations as illustrated here. By reason of its peculiar construction it is the strongest, most permanent and completely fire-and-water resistive material used in buildings, in this day when safety and strength are of paramount importance.

*Ferroinclave* is the most economical from the standpoint of application. It goes together and onto surfaces rapidly and the concrete may be applied by the most unskilled labor. After ten days' setting it will support a uniformly distributed load of 300 pounds per square foot.

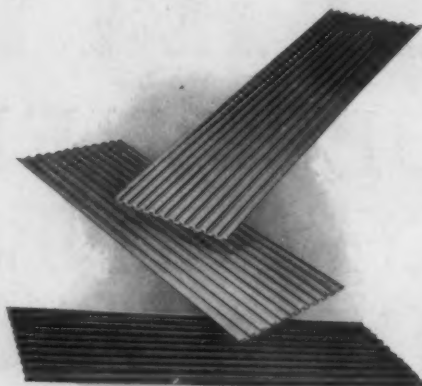

*Ferroinclave* is for use in building walls, roofs, arches, stairways, cornices and other surfaces, either flat, curved or irregular. It is the most rigid of all reinforcement; it will not sag, and resists all stresses, tensile, shearing or transverse, and direct compression. It is fire and waterproof.

*Ferroinclave* is the only logical concrete reinforcing device in every instance where this form of construction is called for.



These pictures show the application and the finished result. Nothing is so easily applied or looks so well, or is as durable and safe as "*Ferroinclave*."




Adaptable to almost any building use and the best thing that can be had for the purpose. The story of *Ferroinclave* is an education in itself. Practicing architects and others everywhere are invited to read it. Send for a copy to-day—it will interest you.

**BROWN HOISTING MACHINERY CO., Cleveland, Ohio**

# Ferroinclave

## Indirect Heating.

Where a limited amount of space does not permit installing direct radiation, air-ducts passing fresh outside air over an AMERICAN Indirect Radiator and into the apartment, in the manner shown in the accompanying illustration frequently solve the problem.

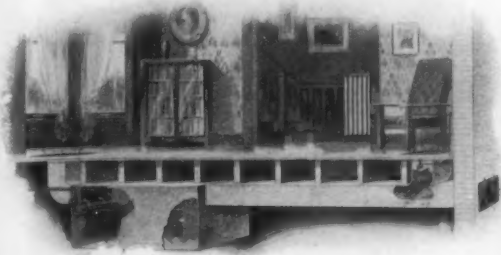

A good method for incasing indirect radiation and a simple way to secure rotary circulation air in the room when outdoor supply is shut off.

AMERICAN Indirect Radiators are made in a broad range of patterns to meet widely varying conditions and architectural requirements.

**AMERICAN & IDEAL**  
RADIATORS & BOILERS

**AMERICAN RADIATOR COMPANY**

General Offices: 282-286 Michigan Ave., Chicago

PHILADELPHIA  
NEW YORK  
BOSTON

BUFFALO  
PITTSBURG  
CINCINNATI

CLEVELAND  
INDIANAPOLIS  
CHICAGO

MILWAUKEE  
ST. LOUIS  
KANSAS CITY

ATLANTA  
MINNEAPOLIS  
OMAHA

DENVER  
SEATTLE  
SAN FRANCISCO



New Hotel Fairmount, San Francisco. Equipped with Burt Ventilators.

constructed of the very best material and embodying every modern improvement. **Burt Ventilators** are storm- and dust-proof whether open or closed and are easily opened or closed by simply pulling a cord. No knots to tie, merely press the rope against a patent fastener and the damper is held firmly and not affected by air currents as in the common flat damper.

The glass top Burt Ventilators are efficient sky-lights from which the light cannot be shut out. The "ventilating pull" of the Burt Ventilator is the greatest of any, causing an imperceptible change of air without causing dangerous drafts. Furthermore, **Burt Ventilators** are being used in all the large and most prominent buildings in the country.

Send for our 96-page catalog which shows Burt Ventilators in use on all kinds of buildings, mills, shops, factories, and residences.

**The Burt Manufacturing Company**

550 Main Street,

Akron, Ohio.


Geo. W. Reed & Co., Montreal, Sole Manufacturers of Burt Ventilators for Canada.

## Progress in Re-building

In re-building the great city of San Francisco, which was destroyed by earthquake and fire, the latest and best improvements of building appliances are being used. The illustration shows the great Fairmount Hotel which is now equipped with

## Burt Ventilators

which are known to be the standard ventilators of the world,

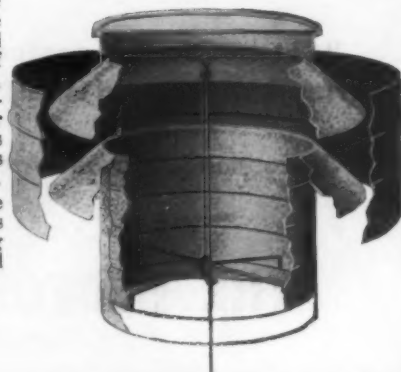

Notice adjustable sliding sleeve damper (Pat.) Can be furnished with metal top if desired.





Allen & Collens  
Architects  
Boston

THOMPSON MEMORIAL LIBRARY  
(Vassar College)  
Poughkeepsie, N. Y.

Furst & Fanning  
Cut Stone Contractors  
Chicago

## **"The Ideal Stone"**

Every Architect has his own ideas as to the "Ideal Stone" to be used in his work. "Old Hoosier" is to-day considered by a majority of the best Architects in the country to be the IDEAL Stone to use because it has been proven to be the closest grained, even colored and sound weatherproof stone of any so-called Bedford Stone produced in Indiana.

"Old Hoosier" is produced only from The Hoosier Quarry of The Bedford Quarries Company and is sold at a standard fixed price which does not fluctuate.


Correspondence with Architects respectfully solicited.

## **THE BEDFORD QUARRIES COMPANY**

204 Dearborn Street  
Chicago, Ill.

1 Madison Avenue  
New York, N. Y.

818 Euclid Avenue  
Cleveland, Ohio

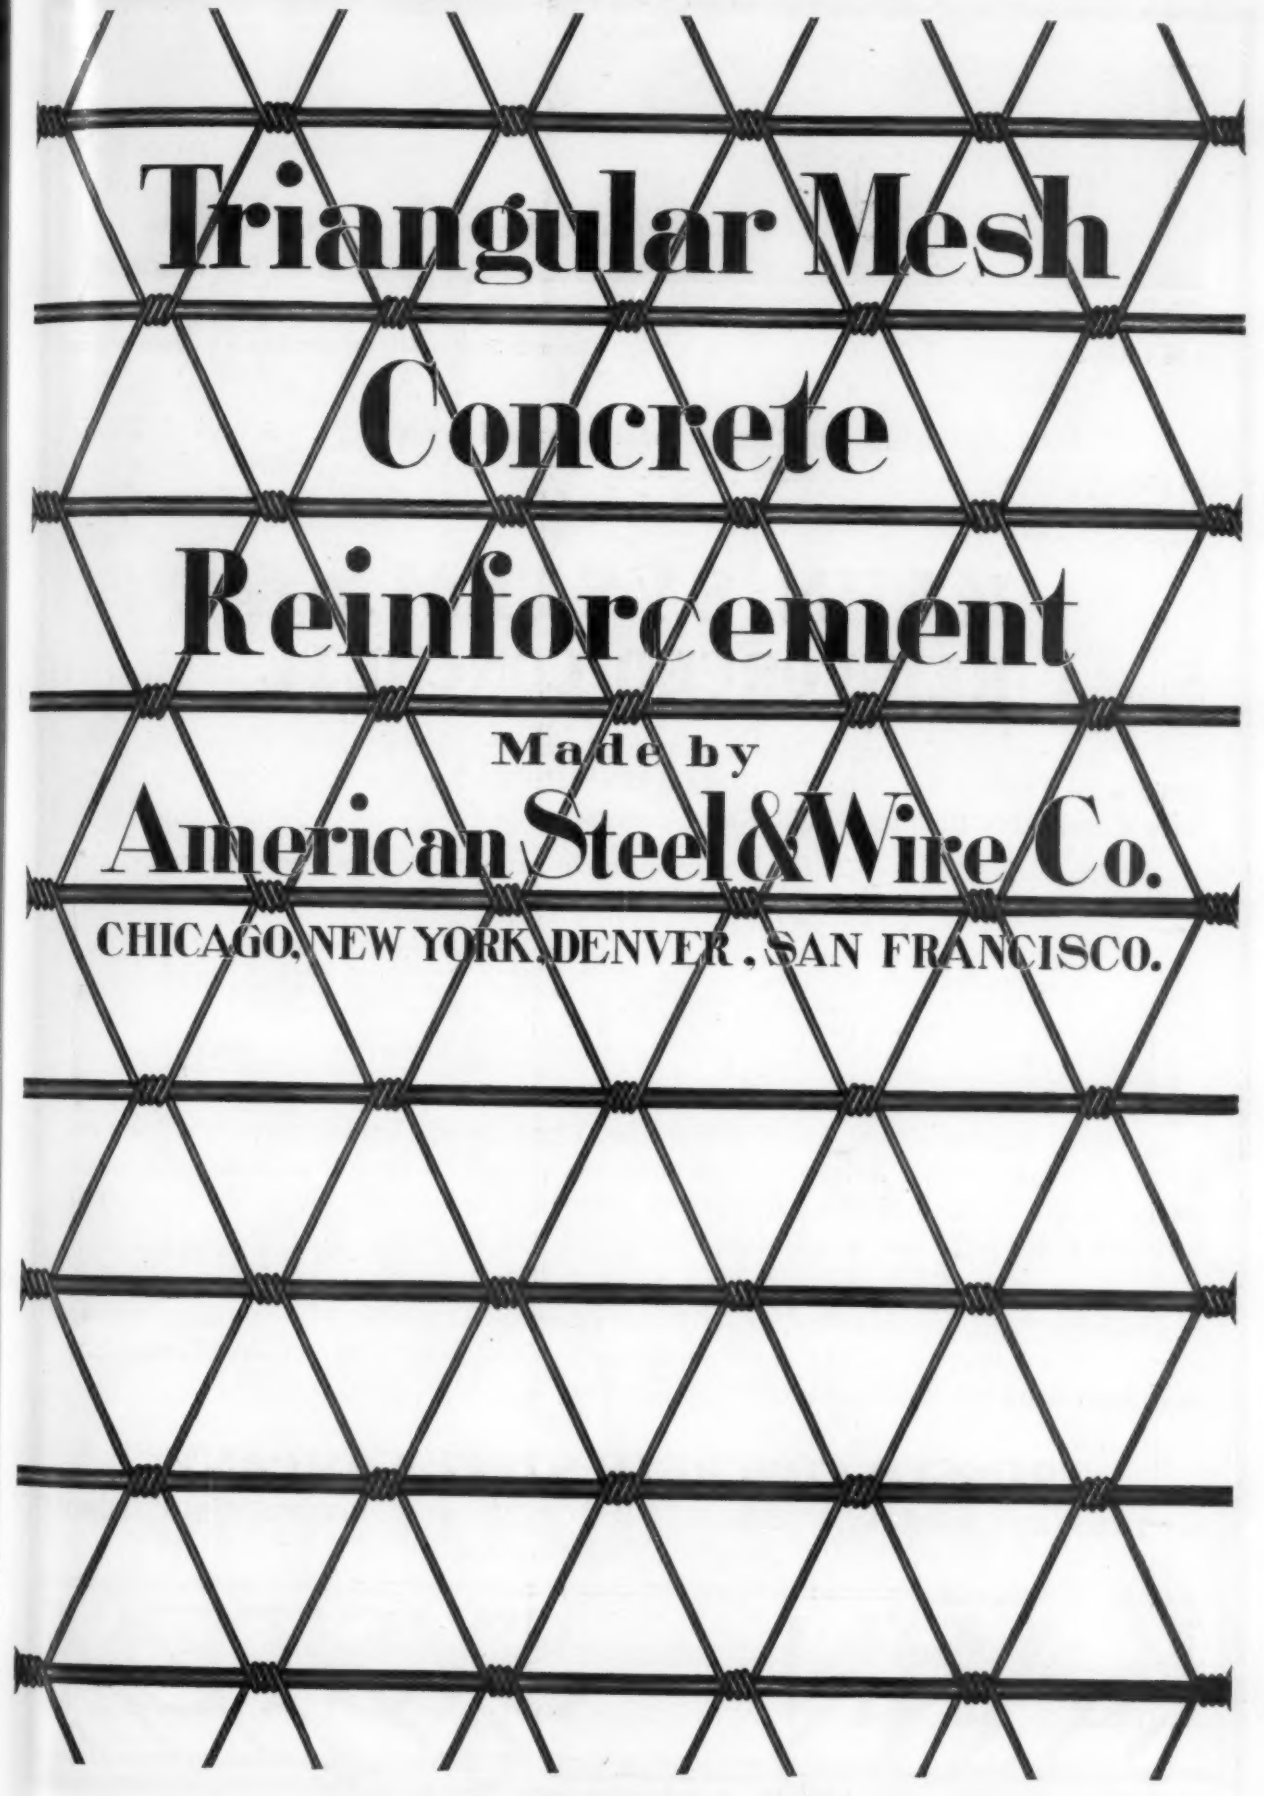


# Triangular Mesh Concrete Reinforcement

Made by

**American Steel & Wire Co.**

CHICAGO, NEW YORK, DENVER, SAN FRANCISCO.

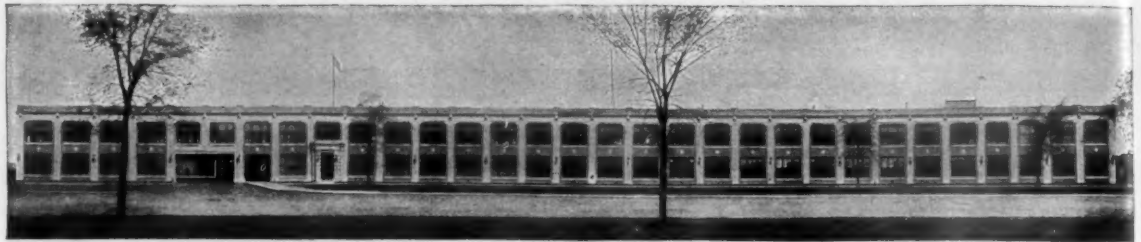

ADMINISTRATION BUILDING, PACKARD MOTOR CAR CO., DETROIT

Albert Kahn, Architect.

Concrete Steel &amp; Tile Construction Co., Contractors

The Administration Building of the Packard Motor Car Co.—a typical KAHN SYSTEM building—is one of twelve large buildings erected for the Packard Motor Car Co. during the past three years—over 10 acres of floor space built according to

## KAHN SYSTEM of REINFORCED CONCRETE

The construction work has been carried on continuously and is now going on. Besides the Factory Buildings, the Packard Motor Car Co. has erected in New York City a Garage and Store Building—built KAHN SYSTEM.

The Packard Motor Car Co. is only one of 20 large automobile companies who have used the KAHN SYSTEM in their factories and garages. This includes:

The Geo. N. Pierce Co., Buffalo, N. Y.  
E. R. Thomas Co., Buffalo, N. Y.  
Chalmers Detroit Motor Co., Detroit, Mich.  
Cadillac Motor Car Co., Detroit, Mich.  
Ford Motor Co., Detroit, Mich.  
Stoddard-Dayton Co., Dayton, Ohio.

Garford Manufacturing Co., Elyria, Ohio.  
Olds Motor Works, Lansing, Mich.  
Automobile Club of America, New York City  
Boldt Brothers Garage, New York City  
Winton Garage, Cleveland, Ohio.  
Palmer & Singer Garage, New York City.  
C. J. Fisher Garage, Indianapolis, Ind.

Many hundred Factories, Power Plants, Warehouses, Hotels, Apartment Houses, Office Buildings, Public Buildings, Residences, etc., in all parts of the country show the merits of the Kahn System of Reinforced Concrete. Let us submit designs and estimates in connection with any building work you may be planning.

Catalogues of structures of all kinds, of tests, and detailed information regarding our various Kahn System Products—KAHN TRUSSED BARS, HY-RIB SHEATHING, RIB METAL, RIB LATH, CUP-BARS—sent on request, also "Kahn System Standards" the best Handbook on Reinforced Concrete Design.

### TRUSSED CONCRETE STEEL COMPANY

618 TRUSSED CONCRETE BUILDING

DETROIT, MICHIGAN

OFFICES IN ALL PRINCIPAL CITIES

# KAHN SYSTEM



---


**T** HIS COMPANY'S development has been contemporary with, and, indeed, corollary to the evolution of the modern tall building.

The same indomitable spirit that met and solved the high service elevator problems of the past and made practically possible the tower buildings of the present, shall also meet and solve yet more difficult problems in the future as they arise.

Every type of apparatus, for every class of service, under all conditions of installation, is within our purview.

**OTIS ELEVATOR COMPANY**

---

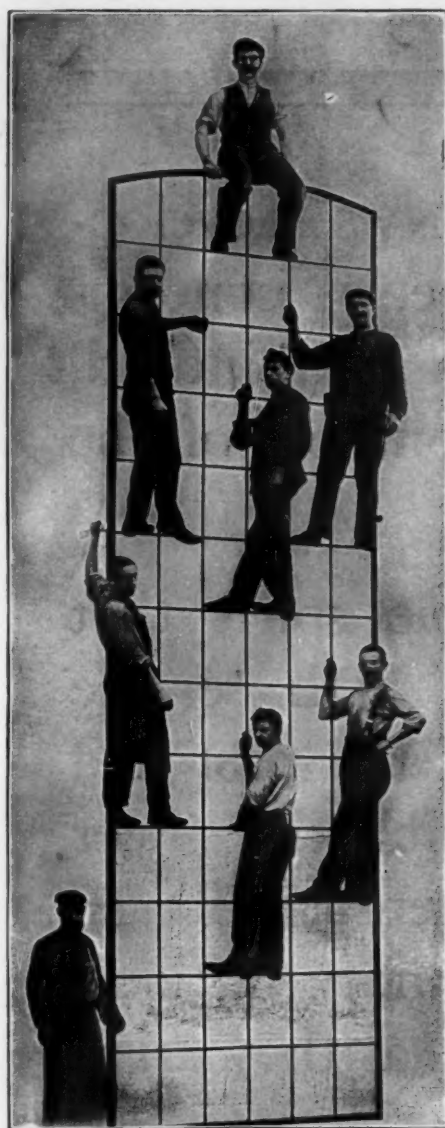

COMPLETE "FENESTRA" WINDOW "Patented"

# DETROIT "FENESTRA"

## WROUGHT STEEL WINDOW SASH

A Fireproof Window

A Strong Window

An Inexpensive Window

FOR

FACTORIES  
POWER HOUSES  
WAREHOUSES  
PUBLIC BUILDINGS  
INSTITUTIONS  
JAILS, etc., etc., etc.

DETROIT FENESTRA SASH is manufactured from special rolled steel section, and is preferable to any other metal sash on the market for the certain class of substantial construction heretofore mentioned. Its cost is much below that of other metal sash, while its strength and durability is readily appreciated.

It can be made to fit any opening, large or small, and to withstand wind pressure up to 16' x 20' without reinforcement. Expensive frames are done away with, and more light area is obtained from the given opening.

The sash with all its strength has a light and sightly appearance; it can be divided into various sizes of panes, from the smallest to the large paned, say 20 x 30 inches, if desirable.

In basement windows of city houses the sash becomes a steel grating, giving protection from thieves and burglars, and nothing to interfere with washing.

For use in institutions and insane asylums, its combined value as a grating, without the apparent visible effect, can be at once understood.

In paper mills, soda ash works and other similar plants where chemical action or dampness destroys sheet metal and wood, the *Detroit Fenestra Sash* are being used to replace.

We invite correspondence, and if encouraged will gladly send an expert to consult. Write to us to-day.

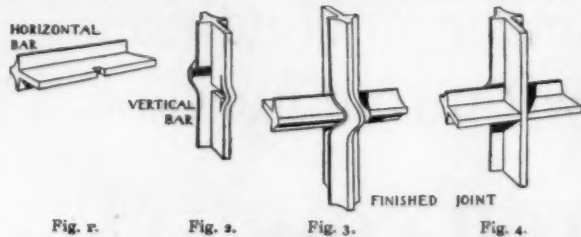


Fig. 1.

Fig. 2.

Fig. 3.

Fig. 4.

### THE "FENESTRA" JOINT

In the "Fenestra" joint, as can be seen above, a small cross slot is made in one of the bars (Fig. 2), only sufficiently large to allow the flange of the other bar (Fig. 1) to pass through it. The moulded portion of the bar (Fig. 2) is then hydraulically pressed out far enough to allow of the moulded portion of the other bar (Fig. 1) to pass between it and its flange.

The inserted bar (Fig. 1) is only cut in one place, a small nick being made to allow of its being locked in position.

DETROIT  
STEEL PRODUCTS COMPANY  
DETROIT, MICHIGAN

## RAISED REAR VENT CLOSETS ADOPTED BY THE NATIONAL GOVERNMENT IN EQUIPPING THIS BUILDING



CADET BARRACKS, WEST POINT MILITARY ACADEMY

We illustrate in this issue the New Cadet Barracks recently completed at West Point, New York, and the type of Raised Rear Vent Water Closet used in this building.


The Raised Rear Vent Water Closet ventilates perfectly the room in which it is placed. No germicide, disinfectant, or deodorizer is necessary to kill the odors, as there are no odors.

No mechanical fan, gas jet, or steam coil is needed, the heat in the building being ample to cause that degree of rarification in sheet metal vent duct necessary to create a perfect draft, sufficient to carry off all odors.

We appeal to the Architects (no one knows better than they the inestimable value of perfect ventilation) to specify Raised Rear Vents for every place where a Water Closet is used. These vents are not confined to any one type of Water Closet. We furnish these Raised Rear Vents on all the different grades of Water Closets we manufacture—the cheapest as well as the highest priced.

The plumber can be supplied with these different types of Raised Rear Vent Closets by any jobber of Plumbing Material in the United States.

**POTTERIES SELLING CO.**  
TRENTON, N. J.

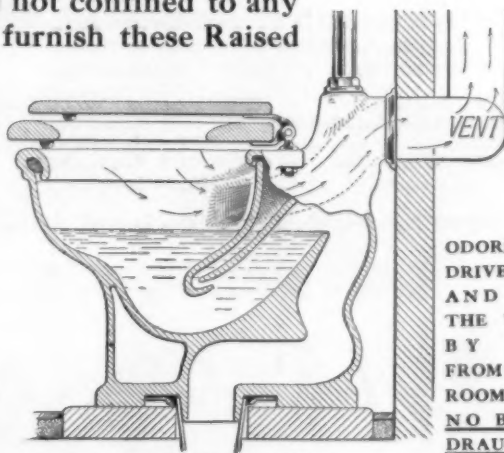

ODORS ARE  
DRIVEN UP  
AND OUT  
THE VENT  
BY AIR  
FROM THE  
ROOM.  
NO BACK  
DRAUGHTS



## Decreasing Fireproofing Cost

Are you familiar with  
the new methods of using

# Terra Cotta Hollow Tile

in connection with re-enforced concrete structural members?

Are you familiar with the economy, efficiency and strength of long span Hollow Tile Floors (re-enforced) used in spans up to 25 feet?

Are you aware of the greatly decreased cost of fireproof construction under these methods?

How can you be sure of the best fire-proof construction, or the lowest cost, or either, unless you figure with the largest fireproofing organization in the world?

Send us your plans to figure.  
Estimates cheerfully made.

## National Fire Proofing Company

Manufacturers of

## Terra Cotta Hollow Tile

Contractors for Construction of Fireproof Buildings

The largest firm in the world devoted exclusively to the business of fireproof construction.  
Capital Twelve and one-half Million Dollars.

|                                      |                                           |
|--------------------------------------|-------------------------------------------|
| PITTSBURG, Fulton Building           | CHICAGO, Commercial National Bank Bldg.   |
| PHILADELPHIA, Land Title Building    | NEW YORK, Flatiron Building               |
| WASHINGTON, D. C., Colorado Building | MINNEAPOLIS, MINN., Lumber Ex.            |
| BOSTON, Old South Building           | LOS ANGELES, CALIF., Union Trust Building |
| ST. LOUIS, MO.                       | LONDON, ENG., 26 Chancery Lane            |

Twenty-six factories throughout the United States.

# NOTHING IS LEFT TO THE IMAGINATION

Every feature of the "Never-Split" Closet Seat is shown with distinctness so that you will receive fully as favorable an impression from our advertising and catalogue as though the seats themselves

were sent to you for inspection.



This is the underside of the "NEVER-SPLIT" Seat as it appears with bolts tightened. The next step is the filling of the eight mortise holes with a composition matching the color of the wood and which sets as hard as rock.

The result is an absolutely perfect understanding of the various styles and qualities of finish and the distinction between the lasting qualities of the "Never-Split" Seat as compared with the ordinary kind.

Those who have had experience with the "Never-Split" Seat will not enter any other closet seat into the construction of any building.

"Never-Split" Closet Seats are *built*, bolts inserted, and finished by skilled hands and are positively guaranteed to Architect, Building Contractor, Plumber and Owner for five years, not to

split or come apart at the joints a hair's breadth. Specify "Never-Split" Seats and run absolutely no risk.

Specification requirements may be obtained from page 8 of our Catalogue "C." Please make requisition by Post Card.

SEE SWEET'S INDEX, PAGES 678-679.

## NEVER-SPLIT SEAT COMPANY

EVANSVILLE, INDIANA

# FOREIGN BUILDING PORTFOLIOS

## GERMAN

## ITALIAN

## FRENCH

Being comprehensive portfolios of some best examples of modern and older French, German and Italian Architecture.

These portfolios are made up of overprints from THE AMERICAN ARCHITECT and are of more than ordinary practical worth to architects.

They show typical examples of Dwellings, Town Halls, Museums, Courts and other private and public structures, together with some detail drawings and "close range" views of windows, doors, etc.

We have made the prices consistently low and we confidently recommend the portfolios as described below, to practicing architects everywhere. Read the descriptions:



LUTHER'S HOUSE, FRANKFORT-ON-THE-MAIN, PRUSSIA.



PART OF THE BIBLIOTECA DEL SEMINARIO, VICENZA, ITALY.



CHATEAU DU DUC D'ANJOU A ANGERS

### GERMAN BUILDINGS

Two collections, containing fifty or more sheets and from 60 to 70 illustrations including such buildings as (Number 1) New University Library, Strausburg; Martin Luther's House in Frankfurt, and The Neustadter Thor, Tangermunde, Prussian Saxony. (Number 2) Royal Law Courts, Berlin, Town Hall, Haarlem, Holland, The New Bourse, Amsterdam, Holland.

These portfolios, particularly rich in diversity of architectural periods, will be sent on receipt of price.  
\$2.50 Singly.

\$4.50 For Both.

### ITALIAN BUILDINGS.

We especially recommend this collection as exemplifying beautiful Italian ideas, both old and new. It is replete in illustrations of public and private buildings, interiors, mantels, doorways and other interior and exterior reproductions.

The portfolio consists of fifty or more sheets containing a large number of illustrations. It will be sent on receipt of price, \$2.50.

### FRENCH BUILDINGS.

A typical collection of French Chateaux, Hotels, Dwellings, Villas, etc., covering several of the most interesting periods of French architecture.

We commend this collection highly, our sales have indicated its worth and the price is in itself an inducement sufficiently strong to warrant its possession.

This portfolio consists of fifty or more sheets, containing from 60 to 70 illustrations, including floor plans, etc. It will be sent, prepaid, on receipt of price, \$2.50.

To those who would appreciate this collection of portfolios, we will make the following offer.

Send us \$9.00, check, money order or currency, and we will forward, charges paid, all four, two German, one French, one Italian.

THE AMERICAN ARCHITECT

231-241 W. 39th St., New York



# MEURER BROS. CO. GUARANTEED ROOFING PLATES

THE STANDARD OF THE HIGHEST QUALITY


**MEURER OLD METHOD  
MEURER ROOFING**

**MEURER FLUSHING  
MEURER PULLMAN**



Soldier's Home, Johnson City, Tenn.  
Covered with "Meurer's Genuine Tinned Iron Sheets."

**A Heavily Coated Plate on a Base of Pure Re-hammered Charcoal Iron.  
For Long Life It Has No Equal.**

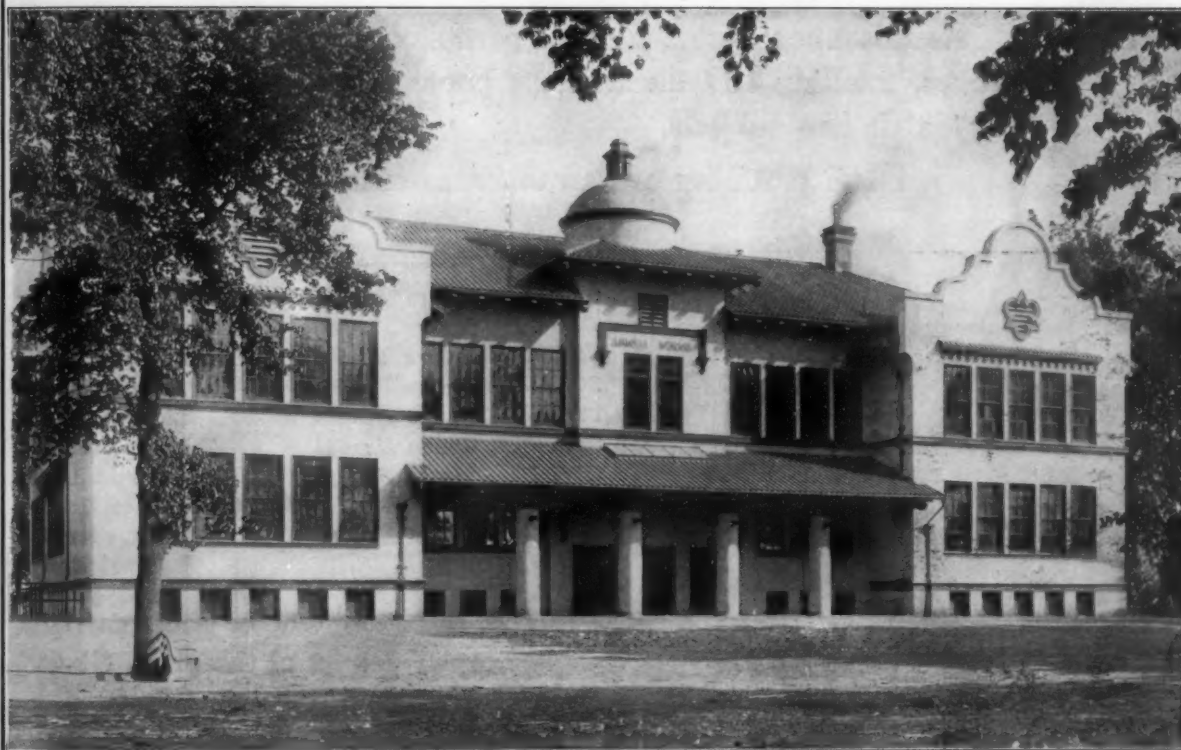

Lowell School, San José, Cal.  
Covered with "Meurer's Galvanized Spanish Tile."

**MEURER'S METAL MISSION TILE IS A PERFECT REPRODUCTION IN METAL OF THE OLD  
CALIFORNIA CLAY MISSION TILE—BOLD AND HANDSOME.**

**MEURER BROS. CO.,**

**BROOKLYN, N. Y.**



# RENAISSANCE DOORWAYS


AN ESPECIALLY  
VALUABLE COLLECTION

Sent Carriage Prepaid on Receipt of the  
Price, \$6.50

**T**HIS portfolio constitutes one of the most practically valuable collections of illustrations ever suggested and recommended by the American Architect.

**Renaissance Doorways** is a portfolio made up of ten groups, totalling 109 illustrations, photographed from the original Italian subjects.

These portfolios are arranged as follows:

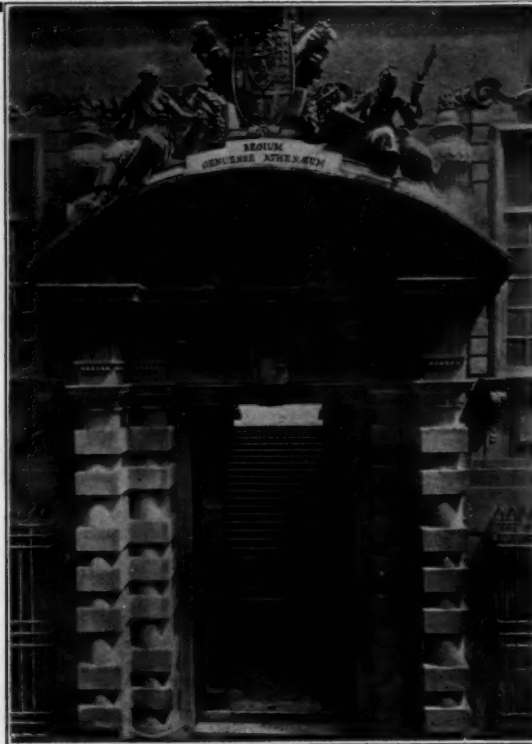

| GROUP | CLASSIFICATION | EXPRESSION             |
|-------|----------------|------------------------|
| ONE   | Square Headed  | Decorated Architecture |
| TWO   | Square Headed  | Lintel over Lintel     |
| THREE | Square Headed  | Triangle over Lintel   |
| FOUR  | Square Headed  | Arc over Lintel        |
| FIVE  | Round Headed   | Lintel over Arc        |
| SIX   | Round Headed   | Triangle over Arc      |
| SEVEN | Square Headed  | Arc between Lintel     |
| EIGHT |                | Canopied or Hooded     |
| NINE  | Round Headed   | Arc over Arc           |
| TEN   |                | Dual Motive            |

This collection will be sent, carriage prepaid, upon receipt of the price, \$6.50. Bound in red cloth, gilt top, \$7.50.

THE  
AMERICAN ARCHITECT

231-241 West 39th Street  
New York

# A Problem

*10 years Experience  
+ 10 years of Experimenting  
+ 9000 Successful installations  
+ Expert Engineering knowledge  
+ Brain, labor + material  
Total = The Kewanee System of Water Supply*

**Q** Yes, the Kewanee System involves something more than just so much material. That is a point worth remembering, when you select a water supply system.

**Q** It is much like the building which you design for a client. That building represents a great deal more than so much lumber, brick, cement, etc. It is the result of your experience, technical knowledge and exclusive design. If someone else wants to put up a similar building, it is only fair that he should go to you to get the same results, instead of to an imitator who says, "I can furnish something just as good at less cost."

**Q** Our record of results deserves your confidence in us. There are over nine thousand **Kewanee Systems** in successful operation. We invite you to take advantage of our services. You and your client will be protected by our guarantee.

**Q** If our catalog is not in your files, better write us for one. Your inquiry will enable us to indicate what we can do for you. We make no charge for preliminary specifications and estimates.

*When you write please mention this publication.*

**Kewanee Water Supply Company, Kewanee, Illinois.**

1566 Hudson-Terminal Building, 50 Church Street, New York City.

710 Diamond Bank Building, Pittsburg, Pa.

1212 Marquette Building, Chicago.





# Corrugated Bars

—FOR—

REINFORCED CONCRETE CONSTRUCTION

|| Corrugated Squares ||  
|| Corrugated Flats ||  
|| Corrugated Rounds ||

A BAR FOR EVERY SPECIAL REQUIREMENT



TURNBULL BUILDING, BALTIMORE  
Bayard Turnbull, Architect

WE SUPPLY CORRUGATED BARS

**Bent—Ready for Placing**

LET US FIGURE ON YOUR NEXT BUILDING

**Corrugated Bar Company**

(Formerly Expanded Metal and Corrugated Bar Co.)


Bank of Commerce Bldg.

ST. LOUIS



## KOLL'S PATENT Lock-Joint Columns

Suitable for Pergolas, Porches or Interior Use  
are made exclusively by

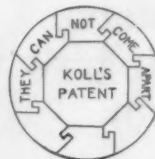

**HARTMANN-SANDERS COMPANY**

Elston and Webster Avenues, CHICAGO, ILL.  
Eastern Office, 1123 Broadway, NEW YORK

Send for Catalogue W-19 of Columns,  
or W-29 of Sun-dials, Pedestals, etc.



Berger Raydiant Lights in accounting room below court,  
First National Bank, Birmingham, Ala.

**ECONOMY OF INSTALLATION  
MAXIMUM EFFICIENCY**

That's what you get when you put in

**BERGER'S**  
*Raydiant* **SIDEWALK LIGHTS**


**NO CENTERING REQUIRED**

Easily and quickly installed. Galvanized steel forms hold glass  
in position while concrete and reinforcing rods are being applied

**Catalog F-8-V on request**

**THE BERGER MFG. CO. :: CANTON, OHIO**  
New York, Philadelphia, Boston, Chicago, St. Louis, Minneapolis,  
Atlanta, San Francisco

# Luxfer

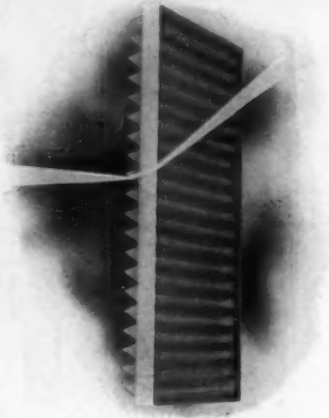

This illustration shows how light rays are bent by means of prism angles.

From every point of view the **LUXFER SYSTEM** stands out as the one scientific product for the work of **Daylighting**. We were the pioneers and while we have had a number of imitators no other concern has added a single thing to the art of natural illumination.

The reason we have kept in the lead is that each one of our products is made perfectly to perform an exact function. You cannot use a substitute for there are none.

SEE OUR CATALOGUE IN "SWEET'S INDEX"

## AMERICAN Luxfer Prism COMPANY

### OFFICES.

CHICAGO, Heyworth Bldg.  
BOSTON, 49 Federal St.  
BALTIMORE, 32 Builders' Ex.  
CLEVELAND, 1022 Garfield Bldg.  
CINCINNATI, 37 Thoms Bldg.  
DULUTH, 106 W. Michigan St.  
INDIANAPOLIS, 343 E. Washington St.  
KANSAS CITY, 948 N. Y. Life Bldg.  
LOS ANGELES, 232 Bradbury Bldg.

MILWAUKEE, 1112 Railway Ex.  
NEW YORK, 507 W. Broadway.  
NEW ORLEANS, 904 Hennen Bldg.  
PITTSBURGH, 1022 Fulton Bldg.  
PHILADELPHIA, 608 Chestnut St.  
ROCHESTER, 38 Exchange St.  
ST. LOUIS, 1022 Carleton Bldg.  
ST. PAUL, 615 Ryan Bldg.  
SAN FRANCISCO, 245 Oak St.  
SEATTLE, 31 Maynard Bldg.  
DALLAS, Builders' Exchange.

# Tanks



**W**E make a specialty of the design and construction of steel tanks for fire protection and general service. Our elevated tanks give a positive direct supply of water under pressure which is independent of the operation of any machinery to maintain the pressure until the tank is entirely empty.

The structure illustrated is built entirely of steel, including the ornamental features. Erected at Roslyn, L. I., on the estate of Mr. Benjamin Stern. Capacity 50,000 gallons, height 84 feet. Schickel & Ditmars, Architects.

## CHICAGO BRIDGE AND IRON WORKS

105th and Throop Streets, CHICAGO, ILL.

## Mueller Self-Closing Work

(PATENTED)

Men living in remote localities know the value of a watch dog which guards with jealous fidelity property entrusted to its care.

From them the men who live in centers of population and provide modern buildings for tenants may learn a lesson. Tenants are careless. They don't appreciate that a little waste of water here or there or that failure to close a faucet piles up a useless expense on the owner.

Mueller Self-Closing work is the modern "watch-dog" which jealously guards with mechanical precision against such waste. It is always on duty, prevents wastes and makes a continual waste impossible.

UNCONDITIONALLY GUARANTEED.

TRADE MARK  
**COLONIAL**  
REGISTERED


Works and General Offices  
**DECATUR, ILL., U. S. A.**  
West Cerro Gordo St.

**H. MUELLER MFG. CO.**



A strong phosphor-bronze spring closes the cock against pressure. Its operation is easy because of roller bearings in the cap. A sixth turn either way gives a full opening. Mueller self-closing work is made in all styles of bibbs, basin, urinal, stop and pantry cocks.

Eastern Division  
**NEW YORK, N. Y., U. S. A.**  
254 Canal St., Cor. Lafayette

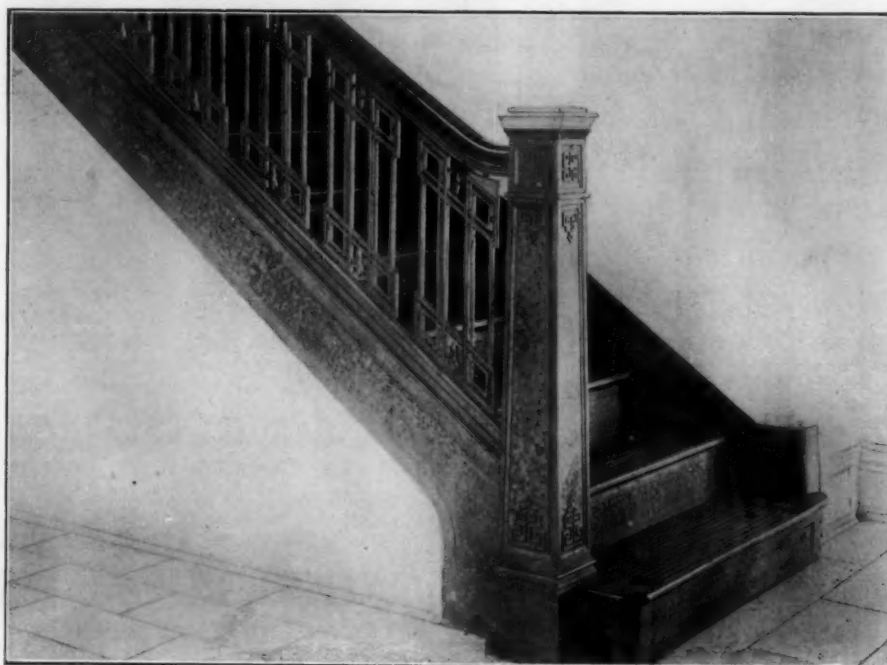

STAIRWAY, R. A. LONG OFFICE BUILDING, KANSAS CITY, MO.  
*Hove, Hoyt & Cutler, Architects*

**BROWN BROS.  
MFG. CO.**

22d St. and Campbell Ave.  
**CHICAGO**



ESTABLISHED 1860



**Ornamental  
Iron and  
Bronze**



# "CASTELL"

## DRAWING PENCILS

Made in 16 degrees, 6B to 8H

## THE FINEST IN EXISTENCE

Sold by all stationers and dealers in artist's materials. Sample sent to all parties interested on receipt of 10 cents in postage stamps.

A. W. FABER, 41 Dickerson Street  
NEWARK NEW JERSEY

## "DIABLO" ASBESTOS WINDOWS

ABSOLUTELY FLAME-PROOF

ADDRESS:

U. S. ASBESTOS FIREPROOFING CO., 25 West 33d St., New York  
525 "The Rookery," Chicago

## ESTEY ORGAN COMPANY

BRATTLEBORO, . . VT.

Builders of Organs for churches  
and private residences.

SPECIFICATIONS, ETC., FURNISHED ON APPLICATION.

## THE L. SCHREIBER & SONS CO.

STRUCTURAL STEEL  CINCINNATI  ORNAMENTAL IRON

BRANCH OFFICES NEW YORK • CHICAGO • PITTSBURG • ATLANTA • NEW ORLEANS • SAN FRANCISCO • RICHMOND

On Page 46 of this issue we have called  
your especial attention to our Portfolio on  
COLONIAL ARCHITECTURE

### THE STUDENT'S EDITION OF THE GEORGIAN PERIOD

Read this over carefully. It will  
interest you.

THE AMERICAN ARCHITECT

231-241 W. 39th Street

New York

They throw back the flames and  
heat in the actual emergency just as  
they did in the actual fire test.

## Mullins


## Fire-Proof Windows

Proved Best by Every Test

Made from specially prepared galvanized steel,  
lockseamed, and riveted, with no soldered joints.  
Heat expansion and contraction provided for. Absolutely perfect in every detail.Let us send you our instructive  
catalogue. Drop us a postal today.

The W. H. Mullins Co.

206 Franklin Street, Salem, Ohio.

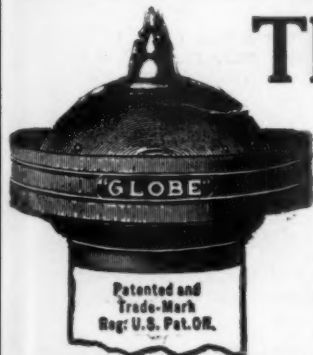

## The "GLOBE" Ventilator

IN BRASS, COPPER, GALVANIZED IRON  
AND WITH GLASS TOPS FOR SKYLIGHT PURPOSESSIMPLE SYMMETRICAL STORM-PROOF EFFECTIVE  
FOR PERFECTLY VENTILATING BUILDINGS OF EVERY CHARACTER

Smoky Chimneys Cured

SEND FOR MODEL  
AND PAMPHLET

Globe Ventilated Ridging

MANUFACTURED BY

"The 'GLOBE' is built on honor  
and sold on merit."

GLOBE VENTILATOR COMPANY, TROY, N. Y.



Charles Barton Keen, Architect, Philadelphia


## Cabot's Shingle Stains

The Original and Standard, and the Only Creosote, Wood-preserving Stains

Distinguishable by the softness, depth and transparency of their colors, and their durability. No muddy or tawdry colors, no blackening, no washing off.

SAMPLES OF ALL COLORS ON REQUEST

SAMUEL CABOT, Inc., Sole Manufacturer, Boston, Mass.  
1133 Broadway, New York 28 Dearborn Avenue, Chicago

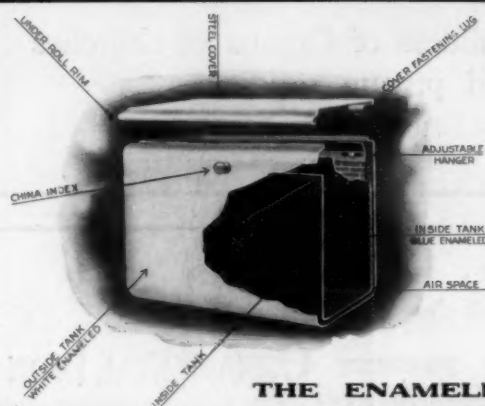

## SOLVED AT LAST

The Closet Tank trouble which has caused Architects, Manufacturers, Jobbers, Plumbers and House Owners great annoyance, is done away with by specifying

### THE "KAZOO"

The All-Steel Porcelain Enameled Closet Tank

It cannot leak, has no joints or seams. No copper, solder, or wood in its construction. A tank within a tank with a 1/4-inch air space between them absolutely prevents sweating under any condition. Porcelain enameled inside and out. Will not crack, craze or turn yellow.

**OUR GUARANTEE.**—We guarantee the All-Steel Porcelain Enameled Closet Tank line for 3 years, but believe they will last a lifetime. Send for Catalog

THE ENAMELED STEEL TANK CO., Kalamazoo, Mich.



## JENKINS BROS. VALVES

have the favor of engineers because they are the easiest to keep tight. Made of new steam metal of best quality. Interchangeable parts. Contain genuine Jenkins Discs—either Hard, for steam and hot water use; or Soft, for cold water, air or gas. May we send you catalog?

Jenkins Bros., New York, Boston, Philadelphia, Chicago.

## ASPHALT FLOORS, ROOFS, SIDEWALK and CARRIAGE WAYS

of Public Buildings, Hospitals, Warehouses, Stables, Cellars, etc., laid with

### VAL de TRAVERS ROCK ASPHALT

Durable, Fireproof and Impervious. For estimates, and list of works executed, apply to

The Neuchatel Asphalt Co., Limited, 265 Broadway, New York



## THOSE FULL SIZE DETAILS of the Anti-Pluvius Skylight

(PUTTYLESS)

May Simplify a Skylight Problem. Sent on Request.

THE G. DROUVÉ CO.  
CHICAGO

Bridgeport, Conn.

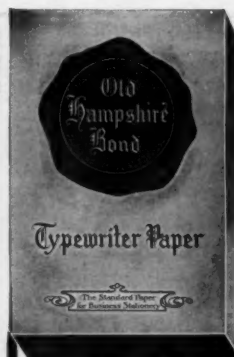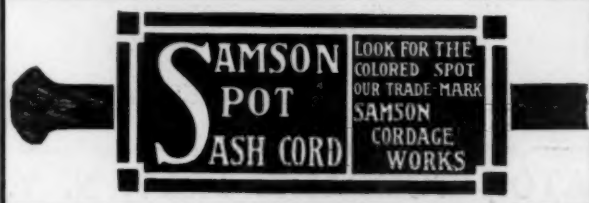

What  
Typewriter  
Paper  
Do You Use?

Have you ever considered the use of a finely made, distinctive paper apart from the pleasure there is in handling it and writing upon it?

Any letter that carries a hope ought to be on paper that wins a welcome, and will make friends with the reader's eyes and his sense of quality.

Specifications and documents of any nature need, further, a paper that will stand plenty of usage and hold its strength and color indefinitely.

The great majority of professional men will thoroughly appreciate Old Hampshire Bond Typewriter Paper. It is sold by the best stationers. A specimen book will be mailed upon request.

Hampshire Paper Company, South Hadley Falls, Mass.



WAR COLLEGE

McKIM, MEAD &amp; WHITE, Architects

WASHINGTON, D. C.

WHERE  
**MATHEWS**  
**UNFADING GREEN SLATES**  
were SPECIFIED and USED

**OUR DEPOSITS OF NATURAL**  
**UNFADING GREEN ROCK**

are sufficient to meet all demands. No operation too large for the capacity of our quarries and mills, which is practically

**UNLIMITED**

The No. 1 Slates cost but \$3.50 to \$5.25 per square, according to size; and, grade for grade, are the lowest in cost of any slates in the world. The *net* prices are published, are always available and never fluctuate. Send for brochure containing prices for several Natural Colors, Descriptions, Specification Forms, etc

**THE MATHEWS SLATE COMPANY**  
MAIN OFFICE: SEARS BUILDING, BOSTON, MASS.





"True in the Long Run"

Hotel  
Hospital  
Office Bldg. } **REFRIGERATING  
AND ICE  
WATER PLANTS**

Triumph installations suit all requirements. Let us bid.  
Bulletin "Triumph Originality."

**THE TRIUMPH ICE MACHINE CO**  
CINCINNATI, OHIO

Established 1884

**THE E. J. JOHNSON CO.**  
38 PARK ROW, NEW YORK  
Producers of

**ROOF SLATES**

OUT OF THE ORDINARY

BLACK—GREEN—PURPLE—RED

We will forward Architects our book, "Roof  
Slates Out of the Ordinary," upon application


**SLATE BLACKBOARDS**

Our pamphlet gives full size detail of frame and directions  
for setting slate. Correspondence solicited.

**OUR** engineering department will co-  
operate with architects and engineers  
in the planning and executing of difficult  
foundations, dock work etc.

**RAYMOND CONCRETE  
PILE COMPANY**

NEW YORK: 140 Cedar St.  
CHICAGO: 135 Adams St.  
PITTSBURGH: Union Bank Bldg.  
PHILADELPHIA: Land Title Bldg.  
BALTIMORE: Pratt and Concord Sts.  
ST. LOUIS: 620 Chestnut St.  
NEW ORLEANS: 204 Pernin Bldg.

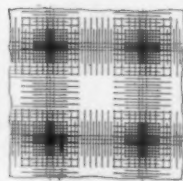

Top Reinforcement

**Floor Construction**


We furnish plans and specifications for buildings in  
accordance with our system, and we superintend  
and inspect the work, if desired. We are also ready  
to furnish with our designs the well-known RAY-  
SOME TWISTED BARS. Estimates and prelim-Bottom Reinforcement  
inary sketches free of charge. Write for Descriptive Circular "AA"

**Leibu Hermann, C. E., 11 B'dway, New York**  
Specialist in Concrete Construction

**You Can Save From Four to  
Twelve Cents per Square Foot**

and still have strong and easily built floors  
architecturally pleasing ceilings, if you use

**The Hermann  
(Patented) System of  
Concrete-Steel**

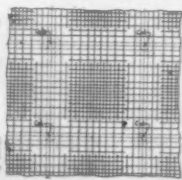

## ALPHABETICAL LIST OF ADVERTISERS

|                                                 |                                                       |    |
|-------------------------------------------------|-------------------------------------------------------|----|
| <b>A</b>                                        | Kelly, Thos., Bros.....                               | 19 |
| Adams, James.....                               | Kewanee Boiler Co.....                                | 38 |
| Alsen Cement.....                               | Kewanee Water Supply Co.....                          | 15 |
| American Luxfer Prism Co.....                   | <b>L</b>                                              |    |
| American Mason Safety Tread Co.....             | Leader Iron Works (e.o.w.).....                       | 42 |
| American Radiator Co. (e.o.w.).....             | Loomis-Manning Filter Co.....                         | 41 |
| American Steel & Wire Co.....                   | Lufkin Rule Co.....                                   | 42 |
| Art Metal Construction Co.....                  | Lupton, David, & Sons Co.....                         |    |
| Artesian Well & Supply Co. (e.o.w.).....        | <b>M</b>                                              |    |
| Atlantic Terra Cotta Co.....                    | Marquette Cement Mfg. Co.....                         | 50 |
| Atlas Portland Cement Co.....                   | Mathews Slate Co.....                                 | 37 |
| <b>B</b>                                        | McCray Refrigerator Co.....                           |    |
| Beaver Mfg. Co. (o.a.m.).....                   | Merchant & Evans Co. (e.o.w.).....                    | 49 |
| Bedford Quarries Co.....                        | Monument Pottery Co.....                              | 49 |
| Berger Mfg. Co.....                             | Moss Photo Engraving Co.....                          | 43 |
| Berry Bros.....                                 | Muckenhirn, C. H. Co. (e.o.w.).....                   | 43 |
| Bird, F. W. (o.a.m.).....                       | Mueller, H., Mfg. Co. (e.o.w.).....                   | 18 |
| Blaisdell Machinery Co.....                     | Muerer Bros Co.....                                   | 13 |
| Bostwick Steel Lath Co.....                     | Mullins Co., The W. H. (e.o.w.).....                  | 19 |
| Branch & Co.....                                | Murdock Shaw Co. (e.o.w.).....                        | 44 |
| Brown Bros. Mfg. Co. (e.o.w.).....              | <b>N</b>                                              |    |
| Brown Hoisting Machine Co.....                  | National Fireproofing Co.....                         | 10 |
| Bull & Roberts.....                             | Neuchatel Asphalt Co.....                             | 20 |
| Burt Mfg. Co. (e.o.w.).....                     | Never-Split Seat Co.....                              | 11 |
| <b>C</b>                                        | New York Belting & Packing Co.<br>(e.o.w.).....       |    |
| Cabot, Samuel, Inc.....                         | Northwestern Terra Cotta Co.<br>(e.o.w.).....         |    |
| Cahill Iron Works.....                          | <b>O</b>                                              |    |
| Campbell, Walter M.....                         | Okonite Co. (Ltd.) (e.o.w.).....                      |    |
| Carter White Lead Co. (e.o.w.).....             | Otis Elevator Co.....                                 | 7  |
| Chicago Bridge & Iron Works.....                | <b>P</b>                                              |    |
| Chicago Portland Cement Co.....                 | Parker Preston Co.....                                |    |
| Cobb-Eastman Co.....                            | Peerless Rubber Mfg. Co. (o.a.m.)<br>(e.o.w.).....    | 9  |
| Corrugated Bar Co.....                          | Pierce, Butler & Pierce Mfg. Co.<br>(e.o.w.).....     | 41 |
| Coulson & Co., J. W. (e.o.w.).....              | Potteries Selling Co.....                             |    |
| Curdells, F. E.....                             | Prometheus Electric Co.....                           | 41 |
| Cutler Mfg. Co.....                             | <b>R</b>                                              |    |
| <b>D</b>                                        | Raymond Concrete Pile Co.....                         | 38 |
| Dahlquist Mfg. Co.....                          | Reliance Ball Bearing Door Hanger<br>Co.....          | 44 |
| Dahlstrom Metallic Door Co.....                 | Richardson & Boynton Co.....                          | 47 |
| Dean Bros.....                                  | Royal Ventilator & Mfg. Co. (e.o.w.).....             |    |
| Deming Co., The.....                            | <b>S</b>                                              |    |
| Detroit Steel & Products Co.....                | Samson Cordage Works.....                             | 20 |
| Detroit Show Case Co. (o.a.m.).....             | Sandusky Portland Cement Co.....                      | 47 |
| Dexter Bros.....                                | Schreiber & Sons Co., The L.....                      | 19 |
| Dixon Crucible Co., Jos.....                    | Seifer, Frank A., Plastic Relief Co.<br>(e.o.w.)..... | 43 |
| Drouve, G., & Co.....                           | Silver Lake Co. (e.o.w.).....                         | 43 |
| Dunning, W. D.....                              | Smith Co., H. B. (e.o.w.).....                        | 41 |
| <b>E</b>                                        | Society of Beaux-Arts Architects.....                 | 48 |
| Edison Portland Cement Co.....                  | Standard Sanitary Mfg. Co.....                        | 48 |
| Elevator Supply and Repair Co.<br>(e.o.w.)..... | Stanley Works.....                                    | 43 |
| ENAMELED Steel Tank Co.....                     | St. Louis Portland Cement Co.....                     | 50 |
| Estabrook's Sons, R.....                        | <b>T</b>                                              |    |
| Estey Organ Co. (e.o.w.).....                   | Taylor, J. W.....                                     | 41 |
| <b>F</b>                                        | Thomas & Smith (e.o.w.).....                          | 44 |
| Faber, A. W. (e.o.w.).....                      | Thorp Fireproof Door Co.....                          | 42 |
| Farr & Bailey Mfg. Co. (e.o.w.).....            | Triumph Ice Machine Co. (e.o.w.).....                 | 38 |
| Fisher Co., Robert C.....                       | Trussed Concrete Steel Co.....                        | 6  |
| Follansbee Bros. (e.o.w.).....                  | Turner Construction Co.....                           | 41 |
| French & Co., Samuel H.....                     | <b>U</b>                                              |    |
| Frink, I. P.....                                | U. S. Asbestos Fireproofing Co.....                   | 19 |
| <b>G</b>                                        | U. S. Changeable Sign Co.....                         | 42 |
| Garner Ventilating Co.....                      | U. S. Mineral Wool Co.....                            | 42 |
| Globe Ventilator Co.....                        | Union Fiber Co. (e.o.w.).....                         | 41 |
| Gorham Co. (o.a.m.).....                        | Universal Portland Cement Co.....                     | 50 |
| Goodyear Tire and Rubber Co.<br>(e.o.w.).....   | University of Illinois.....                           | 41 |
| Gurney Heater Mfg. Co.....                      | University of Michigan.....                           | 41 |
| <b>H</b>                                        | University of Notre Dame.....                         | 41 |
| Hampshire Paper Co. (e.o.w.).....               | University of Pennsylvania.....                       | 41 |
| Harbison & Walker.....                          | <b>V</b>                                              |    |
| Hart & Cooley Co.....                           | Vacuum Engineering Co.....                            | 46 |
| Hartman & Sanders.....                          | Vaile & Young.....                                    | 42 |
| Hayes, Geo.....                                 | Vapor Heating Co.....                                 |    |
| Hermann, Leibu C. E.....                        | Venclos Co., The.....                                 | 9  |
| Higgins & Co., Chas. H. (e.o.w.).....           | Von Hartzfeldt, Carl.....                             | 41 |
| Hunt & Co., Robert W.....                       | <b>W</b>                                              |    |
| Hunt Metal Corner Co. (e.o.w.).....             | Warner Co., Charles (o.a.m.).....                     | 41 |
| <b>I</b>                                        | Washington University.....                            | 41 |
| Imperial Brass Co.....                          | Weld Co., Geo. A. (o.a.m.).....                       | 39 |
| International Text Book Co.....                 | Winslow Bros. Co., The.....                           | 39 |
| <b>J</b>                                        | Wolf Mfg. Co. (o.a.m.).....                           | 47 |
| Jenkins Bros.....                               | Woodbury Granite Co.....                              | 47 |
| Johns-Manville Co., H. W.....                   | <b>Y</b>                                              |    |
| Johnson & Co., E. J.....                        | Yeomans Bros. (e.o.w.).....                           |    |
| Jones, T. W. (e.o.w.).....                      |                                                       |    |
| <b>K</b>                                        |                                                       |    |
| Kasch Roofing Co.....                           |                                                       |    |
| Kawneer Mfg. Co. (o.a.m.).....                  |                                                       |    |
| Keasby & Mattison Co.....                       |                                                       |    |

## USE KEWANEE BOILERS and RADIATORS

They are best for ALL kinds of heating. Fit any job.

**KEWANEE BOILER COMPANY**  
KEWANEE, ILLINOIS.

# INTERLOCKING RUBBER TILING



3-8 TYPE



## For Quality



5-16 TYPE


*Send for our New Illustrated CATALOGUE and SAMPLES*

## The Goodyear Tire & Rubber Co.

Headquarters Tiling Department  
1914 Broadway, New York City

Factory and Executive Offices  
Akron, Ohio

## ORNAMENTAL IRON AND BRONZE

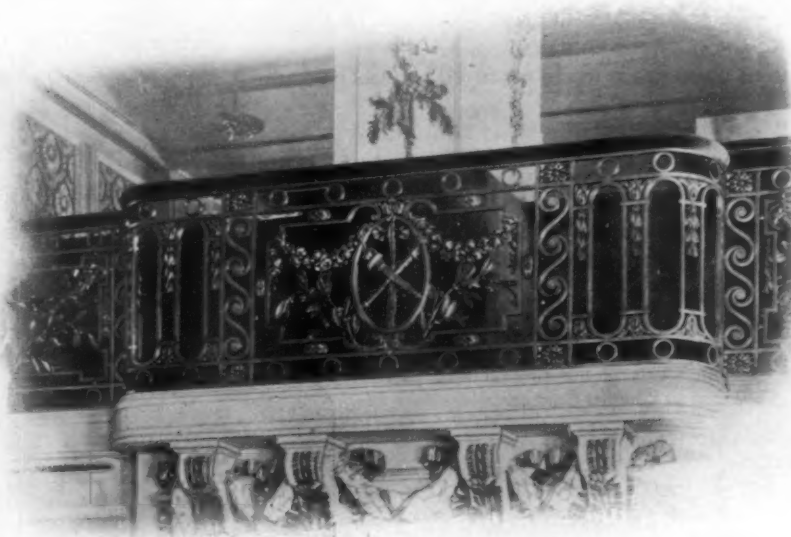

Bronze Railing, Musicians' Balcony, Plaza Hotel, New York.  
H. J. Hardenbergh, Architect.

## The Winslow Bros. Company

CHICAGO        NEW YORK

## HELP AND POSITIONS WANTED

The rate for advertising under this heading in uniform style, solid type, is 50 cents for 50 words or less, payable in advance. Copy received until 12 m. Monday. Replies may be sent in care of American Architect, 231-241 West Thirty-ninth Street, or 1664 Monadnock Block, Chicago, as advertisers may desire.

### POSITIONS WANTED

**DRAFTSMAN**, architectural engineer, experienced designer of fireproof and non-fireproof construction, capable of preparing complete working plans for important buildings, general specifications and superintendence, thoroughly familiar with all regulations of Tenement House and Building Departments, offers his services to architects and builders requiring temporary assistance; best references; moderate compensation. Address 21-A, care American Architect. (1723-24-25-26)

**WANTED**—Situation by architectural draftsman; six years' experience; can complete work from sketches; full size and scale details; will submit samples of work; good references; moderate salary. Address "A. R. B.," care American Architect, New York. (1724-25)

**ARCHITECTURAL** engineer, draftsman and superintendent, with 16 years' varied experience; good designer, first-class construction man; know steel reinforced concrete masonry, carpenter work, plumbing and steam heating; desires permanent position east of Mississippi. 2 C. American Architect. (1725)

**POSITION WANTED** by thoroughly experienced building superintendent in both commercial and residential work. Can

design, make working drawings, details, etc., also thoroughly versed in writing specifications; will furnish best of references. Address 2A, 1725, American Architect.

**POSITION WANTED** by draughtsman; good in designing and perspectives rendering; large experience. 2 B. American Architect. (1725)

### HELP WANTED

**ORNAMENTAL** iron and Architectural draftsmen needed constantly. Membership \$2.00 per year.

The Engineering Agency, Inc.,  
Monadnock Block, Chicago.  
(1723&tf)

### PROPOSALS

#### NOTICE TO CONTRACTORS.

Sealed proposals endorsed "Proposal for Switchboard and Feeder Cables; Motors, and Interior Wiring for Four Staff Residences," at the New York State Agricultural Experiment Station, Geneva, N. Y., will be received by L. P. Haviland, Chairman of the Building Committee, New York State Agricultural Experiment Station, Geneva, N. Y., up to 10 o'clock A.M., on the 18th day of January, 1909, when the bids will be opened and read publicly.

Proposal shall be accompanied by certified check in the sum of \$200, and the contractor to whom the award is made will be required to furnish surety company's bond in the sum of \$1,500. The right is reserved to reject any and all bids.

Drawings and specifications may be consulted and blank forms of proposal obtained at the New York State Agricultural Experiment Station, Geneva, N. Y., or at the office of the State Architect. Com-

plete sets of plans and specifications will be furnished the prospective bidders upon reasonable notice to and in the discretion of the State Architect, Franklin B. Ware, Albany, N. Y. (1724-25)

Treasury Department, Office of the Supervising Architect, Washington, D. C., December 31, 1908.—Sealed proposals will be received at this office until 3 o'clock P.M. on the 8th day of February, 1909, and then opened, for the construction complete of the U. S. Post Office at Clarinda, Iowa, in accordance with the drawings and specifications, copies of which may be had at this office or at the office of the postmaster at Clarinda, Iowa, at the discretion of the Supervising Architect.—James Knox Taylor, Supervising Architect. (1724-25)

Treasury Department, Office of the Supervising Architect, Washington, D. C., January 6, 1909.—Sealed proposals will be received at this office until 3 o'clock p. m. on the 15th day of February, 1909, and then opened, for the construction (including plumbing, gas piping, heating apparatus, electric conduits and wiring), of the U. S. Post Office at Shenandoah, Iowa, in accordance with drawings and specification, copies of which may be had from the Custodian of site at Shenandoah, Iowa, or at this office, at the discretion of the Supervising Architect.—James Knox Taylor, Supervising Architect. (1725-1726)

**Wanted** Copies of the American Architect  
Dated September 2, 1908—No. 1706.  
We will pay 25c. a copy for this number.

ADDRESS

AMERICAN ARCHITECT

231-241 West 39th Street

New York

## PORTFOLIOS OF CHURCHES

An intensely practical exposition of church architecture ranging from the most modern and widely known edifices in America to the restored primitive churches of some of the one-time colonies.

The portfolio of churches is made up of 100 sheets exhibiting —

Photographic Reproductions of **EXTERIORS**  
**INTERIORS**

Color Reproductions of **EXTERIORS**  
**INTERIORS**

**Elevations**  
**Doorways**

**Pulpits**  
**Exterior Sketches**

**Detail Drawings**  
**Windows**

From the modest \$10,000 Village Church to the great structure that runs into millions is the range of illustrations offered in this valuable collection, showing—

Designs by the best architects of the present and past—from McKim, Mead & White to Charles Bulfinch.

The price of this collection of plates is \$5.00—a very modest one, when the practical, suggestive worth of the portfolio is considered.

Shipment will be made on day order is received with carriage prepaid.

## THE AMERICAN ARCHITECT

231-241 WEST 39th STREET  
NEW YORK

We have about fifty portfolios of churches containing 250 sheets, priced at \$10.00 each while they last.





### UNIVERSITY OF PENNSYLVANIA SCHOOL OF ARCHITECTURE

**FOUR-YEAR COURSE.** (*Degree B. S. in Arch.*) (Architectural engineering may be taken in lieu of advanced design, etc.)  
**GRADUATE YEAR.** (*Degree M. S. in Arch.*) (Allowing specialization in design or in architectural engineering, etc.)  
**SPECIAL COURSE OF TWO YEARS.** (*Certificate.*) (For qualified draughtsmen; affording option in architectural engineering.)  
**COMBINED COURSES IN ARTS AND ARCHITECTURE,** by which *A. B.* and *B. S. in Arch.* may be taken in six years.  
**COLLEGE GRADUATES** granted advanced standing.  
**SUMMER COURSES** in elementary and general subjects through which advanced standing may be secured.

For full information address: DR. J. H. PENNIMAN, Dean, College Hall, University of Pennsylvania, Philadelphia, Pa.

### PERSPECTIVES RENDERED In Pen-and-Ink and Water Color

WALTER M. CAMPBELL  
8 Beacon Street Boston, Mass.

### UNIVERSITY OF ILLINOIS

Four-year professional courses in Architecture, in Architectural Engineering and in Architectural Decoration. Special courses for draftsmen and constructors. Excellent library and equipment. University fees nominal.

DEPARTMENT OF ARCHITECTURE,  
W. I. PILLSBURY, Registrar, URBANA, ILL.

### THE SOCIETY OF BEAUX-ARTS ARCHITECTS

has established

#### A FREE COURSE OF STUDY

open to draughtsmen and students of any city, modeled on the general plan pursued at the Ecole des Beaux-Arts in Paris, and comprising frequent problems in Orders, Design, Archaeology, etc. An annual registration fee of two dollars is required of all students, except those paying tuition at a school of architecture.

For information apply to the Secretary of the Committee on Education, 3 East 33d St., New York City.

### UNIVERSITY OF NOTRE DAME College of Architecture

The most attractive programs in the United States are the courses of study NOW offered by the University.

A 4 year Course in Design.  
American—not French—ideals.  
A 4 year Course in Engineering.  
Structural—not Esthetic—problems.

A Short Course—2 years—  
of Especial Value to Draftsmen.

Send for the latest Bulletin.  
Rev. John Cavanaugh, C. S. C., President,  
Notre Dame, Indiana

### J. W. TAYLOR'S Photograph Series of American Architecture

324 Dearborn Street, CHICAGO, ILL.

### WASHINGTON UNIVERSITY ST. LOUIS, MO.

offers a four-year course in Architecture, leading to the degree B. S. in Arch. Admission by examination or by diploma from accredited schools or certificate from other colleges. Qualified draughtsmen admitted as special students.

For information apply to the Department of Architecture, Washington University.

### UNIVERSITY OF MICHIGAN ANN ARBOR, MICH.

DEPARTMENT OF ARCHITECTURE  
Four-year course in Architecture and in Architectural Engineering. Draftsmen and others adequately prepared are admitted as special students. For Bulletin describing work, address Dean of Department of Engineering.

### TESTING

Special attention to paints, enamels, varnishes, water-and-fire-proofing materials, cement, concrete, stone, etc., reports on water supplies.

BULL & ROBERTS, Chemical Experts  
100 Maiden Lane, New York

### TO ARCHITECTS

Competition Designs and Perspectives in Water Colors or any Brush Medium, expert—assistance on Preliminary Sketches, and general architectural work, per mail from any distance or at Architects' offices by arrangement. Address JAMES ADAMS, 57 East 21st Street, New York City.

## LOOMIS FILTERS

Improved System Established 1880 Simple and Effective  
LOOMIS-MANNING FILTER CO.

Main Office:  
828 Land Title Bldg., Broad and Chestnut Sts., Philadelphia  
Boston Buffalo New York Baltimore Washington Chicago

## MASON SAFETY TREADS

For Stairs, Wood, Iron, Marble or Cement, new or old

HUNDREDS OF THOUSANDS IN USE

American Mason Safety Tread Co., Boston

### J-M Asbestos and Magnesia Products

Asbestos Roofing, Keystone Hair Insulator, Asbestos Wood, Asbestos Wall Plaster, Pipe Covering, Etc.

### H. W. JOHNS-MANVILLE CO.

New York, Milwaukee, Chicago, Boston, Philadelphia, St. Louis, Pittsburg, Cleveland, Buffalo, Baltimore, New Orleans, Kansas City, Minneapolis, San Francisco, Los Angeles, Seattle, Dallas, London

THE AMERICAN ARCHITECT'S Book Department is prepared to furnish any architectural work now in print on short notice. Our book advertising, appearing from time to time, will keep you posted. All inquiries promptly answered. THE AMERICAN ARCHITECT, 231-241 W. 39th St., New York.

## GURNEY HEATERS

FOR HEATING ANY DESCRIPTION OF BUILDING BY STEAM OR HOT WATER

GURNEY HEATER MANUFACTURING CO.

NEW YORK OFFICE 12 E. 42ND ST. 188-200 FRANKLIN ST. BOSTON

### CARL VON HARTZFELT

Metallurgical Chemist  
WHEELING, W. VA.

Plans, specifications, estimates and supervision for Continuous Industrial Alcohol Distillery Apparatus, for light, heat and power purposes from natural gas and portable stills for vegetable waste matter. Economy and rapidity of construction a specialty. Unquestionable references.

ACTING DIRECTOR OF THE CONTINENTAL NATURAL GAS ALCOHOL CO.,  
WHEELING, W. VA., U. S. A.


See Harper's Weekly, Oct. 3, 1908. Patent Serial No. 450,294—Aug. 2

## Reinforced Concrete

ask us for estimates.

### Turner Construction Co.

Engineers, Contractors 11 Broadway, New York City

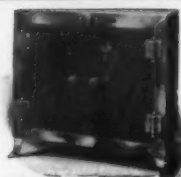

### ELECTRIC PLATE WARMERS

are now specified by all prominent ARCHITECTS for high-class RESIDENCES and APARTMENTS. The old-time GAS or STEAM heated Plate Warmer is out of place in modern buildings equipped with modern conveniences.

See our adv. on page 45 of Jan. 6-09 issue.

Write to-day for illustrated booklet.

THE PROMETHEUS ELECTRIC CO.  
234 East 43d Street, New York

## WE BUILD

Fireproof Metal Windows, Cornices, Skylights and all forms of Structural Metal Work. We are prepared to submit estimates and construct work anywhere.

Let us figure on your next job.

KASCH ROOFING CO., Akron, O.

## ARCHITECTS who Specify DEMING PUMPS

insure the owner against troubles from  
**WATER SUPPLY.**

Electric Driven Pumps operated from any current. Send for Catalog "G"—Power Pumps for all uses.

THE DEMING COMPANY, Salem Ohio.  
See Sweet's Index for double page announcement



## A DRILLED WELL

Is the ideal source of water supply for country residences. Architects should get in touch with

ARTESIAN WELL & SUPPLY CO.  
PROVIDENCE, R. I.

## Economy in Shades

lies in buying those that reflect the most light and last the longest. Frink's Reflecting Shades are the best made. All sizes and styles

I. P. FRINK, 551 Pearl Street, New York

## LUFKIN STEEL TAPES

Are Indispensable for Accurate Work

Made in all styles and sizes for all classes of work  
Send for catalog

THE LUFKIN RULE CO. Saginaw, Mich., U. S. A.  
New York London Eng  
Windsor, Can.



## Richardson Fireproof DOORS

See our full page advertisement in this paper last week or next or write to

THORP FIREPROOF DOOR CO., MINNEAPOLIS.

## U. S. Changeable Directories ARE SOLD OUTRIGHT

Made according to architects' designs or sold out of stock in quartered oak or bronze.

U.S. CHANGEABLE SIGN CO., 3 West 29th St., New York

## Bostwick Truss-Loop Metal Lath

Marks a new era in modern building construction. We are prepared to furnish absolute proof of its great economy.

BOSTWICK STEEL LATH CO., Niles, Ohio

## The Broughton Mixer

for plaster, lime, patent flooring, etc. See display ad next week. Ask for circular.

WM. D. DUNNING, 231 W. Water St., Syracuse, N. Y.

WE MANUFACTURE *Leader* Pneumatic Tanks, Leader Hot Water Storage Tanks, Leader Water Supply Systems for urban Homes, Country Clubs, County Farms, etc.

Write for catalog or see Sweet's Index.

LEADER IRON WORKS, DECATUR, ILL.,  
15 William St., New York

## CUTLER MAIL CHUTES

All the essentials of Modern Mail Chute Construction are covered by the Cutler patents.

Descriptive Circular and Estimates on application.

Cutler Manufacturing Co., Rochester, N. Y.



The expense and annoyance of painting will not recur every year or two if you use

Dixon's Silica Graphite Paint

the "Proven Shield for Steel Work." Durability records in all climates; write for a few.

JOSEPH DIXON CRUCIBLE CO. JERSEY CITY, N. J.

## Mineral Wool

FIRE, SOUND and VERMIN PROOF INSULATOR  
SAMPLES AND CIRCULARS FREE

U. S. MINERAL WOOL CO., 140 Cedar St. NEW YORK

Established 1830

THE ROBERT C. FISHER COMPANY,

Successors to FISHER & BIRD

MARBLE, MOSAICS and TILING

139th-140th Sts.—Locust Ave. and East River, New York




VAILE & YOUNG'S  
Patent Metallic Skylights  
WITHOUT PUTTY

Construction adapted to all forms and styles of Skylights.

Thousands of feet in use have proved its superiority. Particularly adapted for Depots, Mills, Factories, etc., where large and continuous lights are required.

Send for Illustrated Catalogue.

214 N. Calvert St., Baltimore, Md

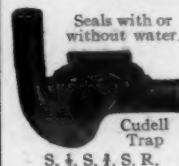

Seals with or without water.

Cudell  
Trap  
S. & S. S. R.

Put into the White House by the U. S. Government.


F. E. CUDELL'S

Patent Sewer-Gas and Backwater Trap

For Wash Bowls, Sinks, Bath and Wash Tubs.  
CLEVELAND - OHIO



## JUST WHAT YOU HAVE BEEN LOOKING FOR

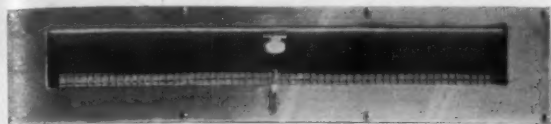

## THE HARRIS SASH VENTILATOR

This device is installed directly in either old or new sashes—it is unique in its simplicity—it is effective in use—no fear of damage from storms—no danger from burglars—the window can always be closed and locked—quickly adjusted—easily installed.

Inside plate has a shutter which you can regulate—outside plate has a fine screen which keeps out dust, flies, etc. Made of solid brass, in three sizes, having 6-inch, 10-inch, and 15-inch air space respectively. Finished in dull brass, polished brass, oxidized brass and gun metal. Made with or without sash lifts. Prices that attract. Why don't you write us?

BRANCH & CO., Sales Mgrs., White Bldg., Buffalo, N. Y.

WHEN YOU GET TO **SASH CORD** SPECIFY

**SILVER LAKE A**

And insist upon having it put in. To insure you against substitution, we stamp our name on every foot of our cord.

**SILVER LAKE BRAIDED SASH CORD**

Was originated by us, and for forty years has been recognized as—

**THE STANDARD**

Established 1869

## STANLEY'S BALL BEARING HINGES

In WROUGHT BRONZE and STEEL

Never Wear Down. Never Creak. Never Require Oiling.

The improved washer protects the balls against moisture and dust. For Sale by Leading Hardware Dealers.

Attractive Literature for the asking

**THE STANLEY WORKS**  
NEW BRITAIN, CONN. NEW YORK CHICAGO

## The NATURO Idea

Solves the Water Closet Problem

The NATURO Slant gives the erect position—which makes soiling the rim impossible.

The NATURO Seat (higher in front than at rear), eliminates the wetting-the-seat-evil.


NATURO Combinations are guaranteed in every way.

NATURO Bowls are superior in operation to the old-fashioned kind you know.

NATURO Catalog "C" free for the asking. It's worth asking for.



The C. H. Muckenhirn Closet Company, Detroit, Mich.

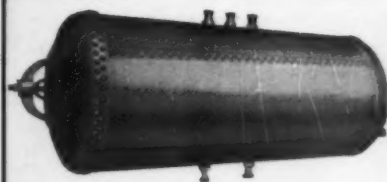**"Dahlquist"**

THAT IS THE NAME  
TO REMEMBER  
WHEN YOU  
SPECIFY BOILERS

**BOSTON COPPER BOILERS**

ARE, BY TEST THE BEST

Will give satisfaction to you and your client.

Our Copper Range Boilers are the best made and every one guaranteed. Let us send you illustrated booklet and price list.

DAHLQUIST MFG. CO., 38 W. 3d St., BOSTON

## FRENCH'S CROWN WHITE and COLORS

ARCHITECTS'  
TIME SAVER



HERMETICALLY  
SEALED CANS

WHY? — ASK

**SAMUEL H. FRENCH & CO.,** Paint and Varnish Manufacturers  
Established 1844. Philadelphia, U. S. A.

# MOSS

## PHOTO-ENGRAVING COMPANY

295-309 Lafayette Street, cor. Houston ("Puck" Building)  
NEW YORK

Best quality of work guaranteed.


Write for Samples and Prices

HALFTONES  
ZINC ETCHING  
COLOR WORK



## DEAN BROS.' STEAM PUMP WORKS

### INDIANAPOLIS, IND.

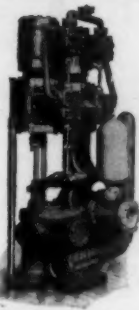


Vertical Elevator Pump.

### VERTICAL AND HORIZONTAL ELEVATOR PUMPS

Atlantic Type Boiler Feeders, Water Supply Pumps, Fire Pumps, Electric Pumps, Vacuum Pumps.

SEND FOR CATALOGUES

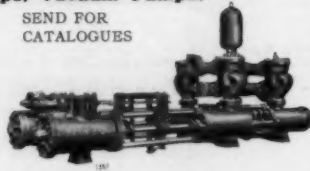

Horizontal Plunger Pump

## RELiance BALL BEARING DOOR HANGER CO.

*Reliance*  
**DOOR HANGERS**

**SILENT, SMOOTH-ACTING, DURABLE**

Through an ingenious but simple ball bearing device render sliding doors perfectly mobile. The heaviest panels move with a touch. **THREE SPEEDS. NOISELESS OPERATION.**


The Largest and Best Known Municipal, Corporation, and Private Buildings in America are Equipped with Reliance Hangers.

Write for particulars before specifying.

Reliance Ball Bearing Door Hanger Co. 1 Madison Ave., New York

## PREVENT SMOKY FIREPLACES

Do You Know Murdock-Shaw Perfect Fireplace Dampers Are Specified by Architects Throughout the Country?

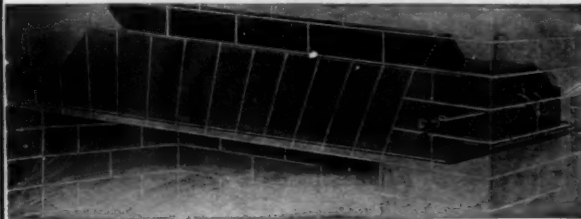

Ask for Circular and Prices from

**MURDOCK-SHAW CO.**

127 Federal Street  
BOSTON, MASS.

**THOMAS & SMITH**  
Manufacturers  
17-19 So. Carpenter St.  
Chicago

N. Y. . . 288 Hudson St. . . L. Thomas  
Cleveland . . . Hickox Building  
McDonald Bros.  
Cincinnati . . . Mercantile  
Library Bldg.  
McDonald Bros.

*Thomas' Home Air Purifying and Cooling System*  
GOVERNS HUMIDITY  
CLEANSES AIR

Detroit  
Majestic . . . McDonald Bros.  
Minneapolis . . . Security  
Bank Bldg. . . Geo. A. Yokoms Co.  
St. Louis Chemical . . . T. K. Peters Co.  
Kansas City . . . Postal City Eng. Co.  
Denver Mining Exch. . . Thomas & Smith, Inc.  
Pittsburg, Pa. . . 1101 Park Bldg. . . J. A. Lienendecker  
Boston . . . 88 Broad St. . . Benj. K. Hough  
Philadelphia . . . Bailey Bldg. . . Theo. Kolischer Eng. Co.



## Do You Know

Our Corner, Ground and Picture Hanging BEADS are made of the best Galvanized Steel, Solid Zinc, Brass or Bronze. Make straight, solid corners on roughest brick walls, wood or metal lathing.

Sample and points on 15 different applications sent free on request.

**Hunt Metal Corner Co.**

561 Atlantic Ave., Boston, Mass.



## ESTABROOK'S GREASE TRAP

There is a good reason, Mr. Architect, why you should know about this Grease Trap. It will satisfy you—and your client. Send us your address and say you saw this ad.—we will answer promptly.

WITH EXTENSION TOP. Also made without extension top. We have a Grease Trap Booklet—Can we send it?

**R. ESTABROOK'S SONS**

Cor. First and C Sts.  
So. Boston, Mass.

ESTABLISHED 1868

THE "HAYES"

METALLIC GLAZED STRUCTURES

SKYLIGHTS FIRE PROOF WIRE GLASS WINDOWS

71-8TH AVE. NEW YORK

METAL LATHINGS ETC.



## Specialties

Bronze, Steel and Marble Equipment for Banks.

Fireproof Steel Filing Devices for Vaults and Record Rooms in Court Houses, Public Buildings, Banks, &c.

"Standard" and "Bracket" Stacks in Steel for Libraries.

An Extensive Line of Fireproof Steel Furniture for all Public and Business Buildings.

Many Notable Installations. Every Customer a Reference.

**ART METAL CONSTRUCTION CO.**  
JAMESTOWN, N. Y.

## Atlantic Terra Cotta Company

THE LARGEST MANUFACTURERS OF

### ARCHITECTURAL TERRA COTTA

— IN THE WORLD —

The first to introduce and develop ARCHITECTURAL FAIENCE. Our work is the standard of excellence. Our facilities for the prompt and skillful execution of contracts are unequalled.

#### FOUR LARGE FACTORIES AT

Tottenville, N. Y. Perth Amboy, N. J. Rocky Hill, N. J.

#### GENERAL OFFICES:

No. 1170 Broadway, New York City

Branch Offices and Agencies in All Principal Cities

## YOU WILL MAKE NO MISTAKE

IF YOU SPECIFY THIS SINK

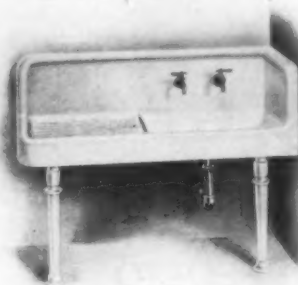


Plate D-93 Sink (Patent applied for)

The only sink made with back, apron, drain board and end piece cast integral. The handsomest, most convenient and most sanitary sink on the market. Every housekeeper who sees this sink wants it in her kitchen, and leading architects everywhere have discovered this and are specifying it. Sink made for either right or left hand corner; also made without corner piece with right or left hand drain board. Handled by leading jobbers and plumbers everywhere. Ask for special sink circular illustrating our entire line of roll rim and apron sinks, or catalogue showing "Southern Beauty" lavatories, kitchen sinks, slop sinks, etc.

### THE CAHILL IRON WORKS, No. 12 14th Street, Chattanooga, Tenn.

Eastern Branch Office and Warehouse, 76 W. 36th St., New York, N. Y.  
Thos. H. Hutchinson, Manager.

San Francisco Office, 1749 Sacramento St.  
Culin & Stanyan, Sales Agents.

Portland Branch, 650 Sherlock Bldg. H. AHeppner & Co., Sales Agts.



## Vacuum Cleaning Systems

Engineers, Designers and Manufacturers  
OF COMPLETE  
Stationary Vacuum Cleaning Equipments  
FOR

|                   |            |                     |
|-------------------|------------|---------------------|
| Office Buildings  | Hotels     | Hospitals           |
| School Buildings  | Churches   | Power Stations      |
| Library Buildings | Residences | Telephone Exchanges |
| Lodge Buildings   | Stores     | Theatres            |
| Club Buildings    | Mills      | Factories           |

Portable Vacuum Wagons for House to House Cleaning

Architects || WRITE FOR ESTIMATES  
Contractors || Illustrated and descriptive matter  
Builders

### The BLAISDELL MACHINERY CO.

General Office and Factory, BRADFORD PA

#### Sales Offices

BOSTON  
10 P. O. Square

NEW YORK  
90 West Street

CHICAGO  
428 Monadnock B'k

## "H. & C." LOCKERS

Are made in different styles for different kinds of buildings.

They are made of sheet steel, reinforced with steel angles, are

**STRONG  
RIGID  
DURABLE**


Catalogue "C" gives complete information about them.

It's yours for the asking.

### THE HART & COOLEY CO.

NEW BRITAIN, CONN.

79 Chambers Street, New York  
15 Lake Street, Chicago

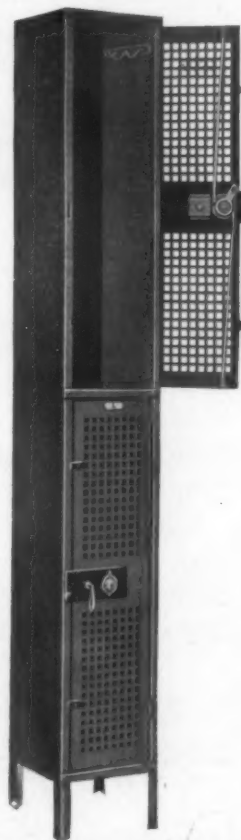

# STUDENTS' EDITION OF THE GEORGIAN PERIOD

IN PORTFOLIO - \$15.00

One hundred pages of illustrations, embracing some of the best examples of Colonial Architecture, and twenty-four pages of illustrated text taken from the parent Georgian Period.



This work is especially recommended to students of architecture. Its educational value is unquestioned and its moderate price is appealing to many architects who realize the growing importance of the Georgian type of modern building construction.

We call attention here to the two reduced pages taken from the Students' Edition. These pages (originals  $11\frac{1}{2} \times 7\frac{1}{2}$ ) are typical of the measured drawings comprising the whole portfolio.

The editor, Wm. Rotch Ware, realizing the importance of this practical feature, secured the co-operation of architects and draughtsmen who have contributed to and made understandable details of buildings and parts shown in photographing.

The Students' Edition of the Georgian Period is ready for immediate delivery and will be shipped upon day order is received.

THE AMERICAN ARCHITECT,  
231-241 W. 39th St., New York.

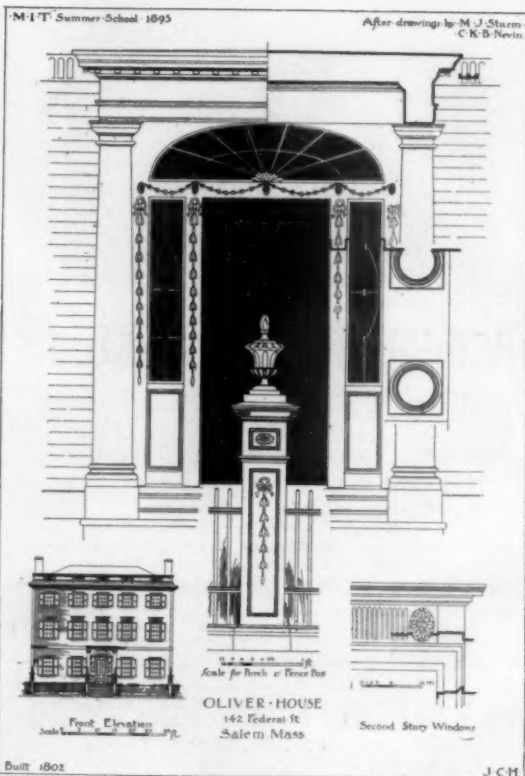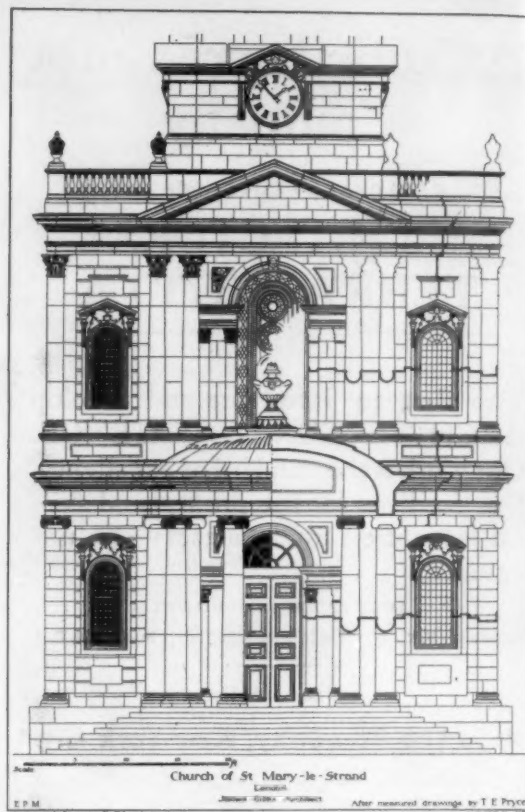





### Medusa Waterproof Compound

**MAKES ALL CONCRETE IMPERVIOUS TO WATER**

It is not a wash or experiment. Gives permanent results and will not affect the strength of concrete. Beware of imitations and adulterations that are sold for less than it costs to manufacture MEDUSA.



Picture of water-proofed concrete swimming pool. Olympic Club Bldg., San Francisco, California. Thompson-Starrett Co., General Contractors

WRITE FOR PAMPHLET

**SANDUSKY PORTLAND CEMENT CO., Sandusky, O.**  
Send for free sample of true Portland White Cement

## THE ART OF KARL BITTER

will be expressed in the carved pediment of the new Wisconsin State Capitol, which we are building in our Hardwick White Granite. The whitest granite known. Hardwick White Granite is a material worthy of such a sculptor. The most unique building stone produced in America, and the choicest. For a city residence of real distinction no stone is better fitted.

### WOODBURY GRANITE COMPANY

Hardwick, Vermont

MR. GEORGE H. BICKFORD, General Manager

NEW YORK: 1 Madison Ave.

CHICAGO:  
832 Monadnock Block

PITTSBURG:  
2419 Farmers Bank Bldg



### "RICHARDSON" BOILERS

For Steam and Water

"Perfect" Furnaces

"Perfect" Ranges

Specified by Leading Architects

**RICHARDSON & BOYNTON**

234 Water St., New York  
CHICAGO BOSTON

THE  
AMERICAN VIGNOLA

PART I

## The Indispensable Books

THE AMERICAN VIGNOLA, Part I and Part II, is a work of Wm. R. Ware, former Professor of Columbia University.

Part I provides instruction by which one may proportion the details of any classic composition through rules and measurements which he easily memorizes, and which do away entirely with the needlessly complicated subdivision of the orders into "Modules and Parts."

Part II applies the same methods to practical purposes and constructions and provides a definite system for proportioning arches, domes, wall openings, etc., in the same terms as the architectural orders used in their designs. The application of columns and pilasters to wall treatment, and the introduction of pilasters and cornices on external and internal angles is thoroughly treated as is also the subject of stairways and balustrades of classic proportions.

The price of each part is \$2.50, or \$4.50 for the set if you send us the coupon attached.

If your time is valuable, these books will save you a large sum of money.

International Textbook Co.

Box No. 943, Scranton, Pa.

I enclose \_\_\_\_\_ for which please send me American Vignola Part I and Part 2.

Name \_\_\_\_\_

St. & No. \_\_\_\_\_

City \_\_\_\_\_

State \_\_\_\_\_



Standard Sanitary Mfg. Co.

*A Combination of Impressive Architecture and Sanitary Soundness*

is presented in a concrete form at

## The U. S. Naval Academy

Annapolis, Md.

the buildings of which are equipped with

# "Standard"

## Porcelain Enameled Plumbing Fixtures

The Government insists in all its plumbing specifications that the first requirements shall be the highest possible degree of Sanitation and all-round Efficiency. The installation of "Standard" fixtures in this instance is therefore a most significant fact.

The architect who specifies and employs "Standard" Ware ensures for himself and his client the greatest possible satisfaction, not only from the standpoint of Sanitation, but from those of Durability and Adaptability as well.

When you specify "Standard" Porcelain Enameled Ware, protect yourself against the installation of inferior fixtures by making sure the Guarantee Label is on every piece, as otherwise the fixture is not genuine.

PITTSBURGH, PA.

## DAHLSTROM PATENT HOLLOW SHEET METAL DOORS ARE USED IN THIS BUILDING



U. S. Express Building, New York. Clinton & Russell, Architects

### We also make COLD DRAWN MOULDINGS

For Casings, Crown Mouldings, etc. Catalogue showing numerous designs sent upon application

DAHLSTROM METALLIC DOOR CO.  
JAMESTOWN, N. Y.

## The Cobb - Eastman Company

WE beg to announce that after January first, 1909, our department for Interior Decoration will be in charge of Mr. William Fischel, of New York City.

Mr. Fischel has had a long and thorough experience as a Designer with the Architectural firms of Hunt & Hunt, 28 East 21st Street; Lord & Hewlett, 345 5th Avenue; John Russell Pope, Fifth Avenue, New York; Janssen & Abbott, Pittsburg, Pa.

FURNITURE

DECORATIONS

372-378 Boylston Street  
Boston, Massachusetts

|          |                                                              |        |
|----------|--------------------------------------------------------------|--------|
| AMERICAN | <b>ALSEN CEMENT</b>                                          | GERMAN |
|          | <i>Yearly Capacity, over 2,000,000 Barrels</i>               |        |
|          | <b>"The Absolutely Safe"</b><br><b>45 Broadway, New York</b> |        |

|                                                                                            |       |          |
|--------------------------------------------------------------------------------------------|-------|----------|
| <b>THE MONUMENT POTTERY COMPANY</b>                                                        |       |          |
| MANUFACTURERS OF PORCELAIN PLUMBING GOODS<br>and VITREOUS WARE SPECIAL GOODS MADE TO ORDER |       |          |
| WRITE US FOR OUR COMPLETE ILLUSTRATED CATALOGUE                                            |       |          |
| TRENTON, N. J.,                                                                            | - - - | U. S. A. |

Edison's **5** Strong Points { **Color, Fineness, Uniformity, Soundness, Sand Carrying Capacity.**

THERE IS NO CEMENT ON THE MARKET WITH MORE POINTS IN ITS FAVOR THAN

### EDISON PORTLAND CEMENT

Do not write for "Laboratory Sample," but take it from Edison Cement going into work anywhere or from the dealer's yard. The result is the same—**absolute uniformity**. Every barrel of Edison Cement is guaranteed to pass standard specifications and beat "Standard" by 10%. 85% thru 200. 98% thru 100.

### THE EDISON PORTLAND CEMENT CO.



Look for Trade-mark on every bag.

NEW YORK, St. James Bldg.  
PHILADELPHIA, Arcade Bldg.

SALES OFFICES:  
PITTSBURG, Machesney Bldg.  
BOSTON, Post Office Sq. Bldg.

NEWARK, N. J., Union Bldg.  
SAVANNAH, National Bank Bldg.

## "Merchant's Old Method" OPEN HEARTH BASE

Coated by the Palm Oil Process.

This brand carries with it a reputation for lasting quality.

It is specified by leading Architects and Engineers who know its value for roofing from actual experience with it for years.


GET A LINE ON THE QUALITY BY WRITING US FOR FACTS. FREE FOR THE ASKING.

NEW YORK  
BROOKLYN  
BALTIMORE

**MERCHANT & EVANS CO.**  
Manufacturers of HIGH GRADE ROOFING TIN  
PHILADELPHIA

CHICAGO  
KANSAS CITY  
DENVER

"Reg. U. S."  
**M & E**  
Pat. Off."

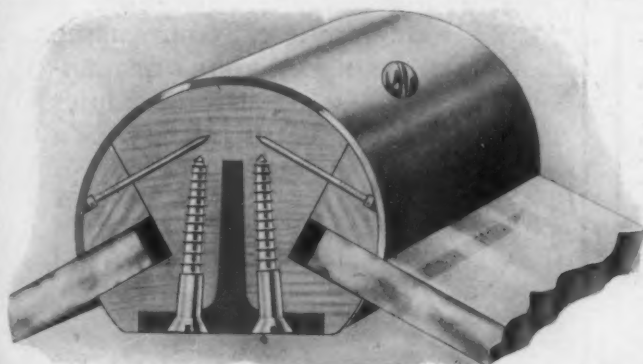

Corner Post No. 13

## THE COULSON PATENT STORE FRONT CONSTRUCTION

we know to be the best and the only practical construction of its kind.

We can convince you of the same if you will write to us for a description and our catalogue "D700."

## J. W. COULSON & CO.

Sole Owners and Manufacturers  
Main Office, 234 North Third Street COLUMBUS, OHIO



# Harbison - Walker Refractories Company

PITTSBURG, PA.

:: MANUFACTURERS OF ::  
**FRONT BUILDING BRICK**

## SHADES

LIGHT, GREY, BUFFS AND  
MOTTLED



## STYLES

NORMAN, ROMAN, STANDARD  
AND ORNAMENTAL

DELIVERIES GUARANTEED WHEN WANTED. GET SAMPLES AND PRICES

**New York Office,** TELEPHONE 5687-5688 MADISON **1133 Broadway**



**"CHICAGO AA"**  
1,000,000 BARRELS ANNUALLY  
HIGHEST QUALITY  
THE BEST THAT CAN BE MADE  
Chicago Portland Cement Company  
108 La Salle Street, CHICAGO, ILL.



The Highest Grade of  
Portland Cement Manufactured  
LIGGETT BUILDING,  
ST. LOUIS, MO.

John J. Cone A. W. Fiero Robert W. Hunt Jas. C. Hallsted D. W. McNaugher

**Robert W. Hunt & Co.**

30 West St. 1121 The Rookery Monongahela Bank Bldg. Norfolk House, Cannon St., E.C.  
New York Chicago Pittsburgh London  
495 Washington St., San Francisco

Inspection of Structural Steel and Iron, reinforcing bars, cement and other building materials. Examination and supervision of reinforced concrete work a specialty. Chemical and Physical Laboratories.



**UNIFORM** in color and tensile strength, sound and reliable. Strictly conforms to standard and Government specifications.

Send for 72-Page Booklet

**MARQUETTE CEMENT MFG. CO.**  
CHICAGO

“Artistic and Commercially Practicable Concrete Surface Finishes.”

The series of illustrated articles now appearing under the above title in our Monthly Bulletins are of real value to architects desiring to inform themselves on this important subject.

Upon request, your name will be placed upon our mailing list for copies of the Bulletin free of charge.

A Standard Portland for Universal Use.



Daily Output 17000 Barrels. Plants at Chicago & Pittsburg.

**Universal Portland Cement Co.**

Chicago—Pittsburg

THE  
AMERICAN  
ARCHITECT

PUBLISHED  
EVERY WEDNESDAY  
IN NEW YORK



WITH THIS PUBLICATION  
IS MERGED  
THE INLAND ARCHITECT

VOLUME  
XCV

JANUARY 20, 1909

NUMBER  
1726

•TWO•THIRTY•NINE•WEST•THIRTY•NINTH•STREET•

# Ferroinclave

## Why Ferroinclave is better than all other concrete reinforcements for

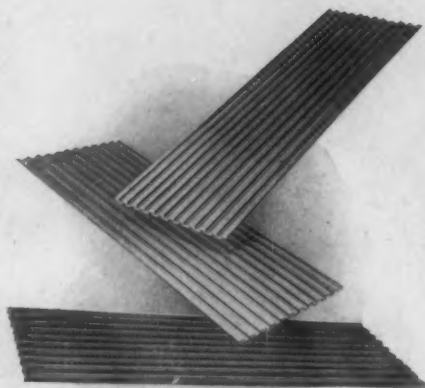


FIGURE 1—Showing Material.

building walls, ceilings, floors, roofs, arches, stairways, cornices, or other surfaces.

It is easy to apply. Joints are made by slipping ends into each other. This is made possible by the corrugation at one end of sheet being slightly wider, so that another sheet may dovetail on. This makes a continuous reinforcement and your wall is not made up with a lot of butt joints, with the possibility of some of the ends loosening. This same dovetailing makes a more rigid construction and one that it is easier to apply plastic material to.

The corrugations are so crimped as to give a clinch to the mortar, it cannot shrink away from the metal at any point.

*Ferroinclave* isn't clumsily thick; so that in making a wall or whatever—it is possible to make it with less covering material and still have an absolutely flat surface, without bulge or buckle, and one that will be more rigid than any other.

It requires no skilled mechanics, either in its erection or its covering. It is fireproof and waterproof and will resist any strains of any kinds.

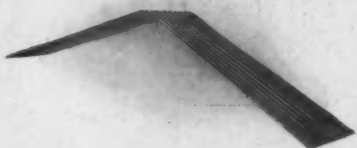


FIGURE 2—Showing Ease in Making Angle.

One application of *Ferroinclave* is here shown. This is a segmental arched floor, made by placing curved sheets on lower flanges of floor beams and then covering on both sides with concrete. Floors made in this way will carry the heaviest loads and are especially desirable for warehouses, factories, stores and the like, and the cost withal is very little.

Every architect and builder should come to a full knowledge of *Ferroinclave* right away.

A beautifully illustrated brochure is sent on request.

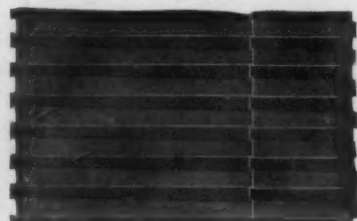


FIGURE 3—Showing Method of dovetailing together.

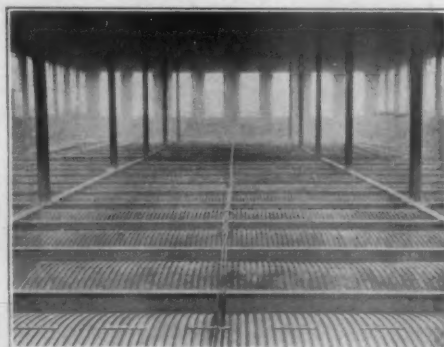


FIGURE 4—Showing use in Segmental Arched Floor Work.

**BROWN HOISTING MACHINERY CO., Cleveland, Ohio**

# Ferroinclave





Banking Rooms, New Corn Exchange Bank, Chicago

It would be hard to find a more beautiful and artistic job of painting work than that recently completed in the banking rooms of the new Corn Exchange Bank, Chicago.

This work is greatly admired by architects, decorators and visitors. Such soft, velvety and clear tints speak well for the painters who did the work and for the material used.

## **CARTER** Strictly Pure **White Lead**

was used on this work throughout. It would be impossible to produce such clear, beautiful tints with any other brand of lead.

Carter White Lead is **really white**—a pure white. Other white leads are gray by comparison. This extreme whiteness insures strong, pure colors of great brilliancy. Carter produces those soft, velvety and delicate tints so often desired by architects, and which cannot be produced with ordinary lead.

Specify Carter on your next particular job—watch the results carefully. We are sure that after one experience you will continue to specify Carter on its merits.

Send for our booklet, "Pure Paint," with set of modern color schemes showing actual houses decorated with different combinations. We will also send a free sample of Carter to any architect who will mention this publication.

### **Carter White Lead Company**

W. P. Station 100

CHICAGO, ILLINOIS


Factories: CHICAGO—OMAHA



**"To Be Sure It's Pure,  
Look for *CARTER*  
on the Keg"**

## THE **"SPENCE"** Hot Water Boiler

is a most unique and most successful hot water boiler. It is made in four styles, A, B, C and D, in 51 sizes, with capacities from 350 to 2750 feet direct radiation.

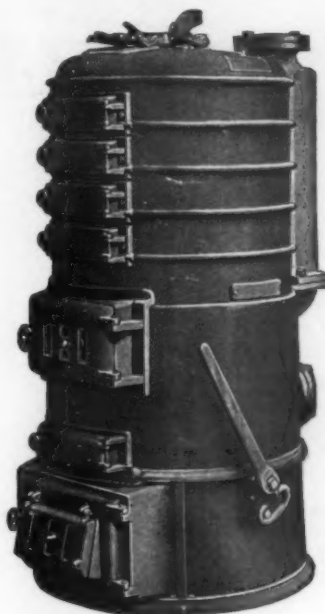

All four styles have the detachable water post which is an exclusive feature found only on the "Spence." The style "D" has a special high base with a sifting grate that will sift the ashes inside the heater without dust or dirt escaping and will furnish a good fuel for banking the fire.

*A Blue Book describing all styles  
will be sent on request.*

**Pierce, Butler & Pierce Mfg. Co.**  
Dept. 10, Syracuse, N. Y.

NEW YORK  
254 4th Ave.

BOSTON  
61 High St.

PHILADELPHIA  
936 Arch St.



Wm. L. Rouse  
Architect  
New York City

HENDRIK HUDSON APARTMENTS  
Riverside Drive and 110th St.  
New York City

David Miller  
Cut Stone Contractor  
New York City

**"OLD HOOSIER BLUE" has been adopted for use in the Cathedral of Immaculate Conception, Denver, Colo. (Gove & Walsh, Architects, Denver, Colo.), which will be one of the representative jobs of the country. This speaks for itself as to the quality of "OLD HOOSIER" produced only from OLD HOOSIER QUARRY OF THE BEDFORD QUARRIES COMPANY.**

**The price of "OLD HOOSIER" does not fluctuate.**

**Correspondence solicited.**

## **THE BEDFORD QUARRIES COMPANY**

**204 Dearborn Street  
Chicago, Ill.**

**1 Madison Avenue  
New York, N. Y.**

**818 Euclid Avenue  
Cleveland, Ohio**

# RICHARDSON FIRE PROOF DOORS

"Make each room a separate building"



OLD COPPER ENTRANCE, COLUMBIA SAVINGS BANK  
Shand and La Faye, Architects, Columbia, S. C.

We work to Architects' details in Copper or Bronze Covered wood work for Entrances for All Classes of Buildings. Working details will be submitted from sketches or elevations.

Richardson Standard Doors are recommended by the National Board of Underwriters for Corridor and Communicating Doors for Office Buildings, Theatres and Buildings of like nature.

REPRESENTATIVE IN PRINCIPAL CITIES

Thorp Fire Proof Door Co.

Minneapolis, Minn.



# SPECIFY

## AMERICAN METAL DOOR COMPANY'S STANDARD CONSTRUCTION FIREPROOF DOOR

approved by the National Board of Fire Underwriters, and hence secures the lowest insurance cost. Buildings equipped in all sections of the United States.



We make the best fireproof Corridor, Partition, Elevator and Stairway Doors and Windows.

Our products are finished by *baked enamel process*, attaining the highest Art Metal Results.

The American Metal Door Company is the only factory in the country manufacturing all kinds of high-grade fireproof interior trim—the only place where you can get metal doors, windows, base boards, picture mould, partitions, etc., to absolutely match in finish and detail. Our products are manufactured according to the requirements of the Underwriters. Send us your plans and specifications for estimates.

**AMERICAN METAL DOOR COMPANY**  
MAIN OFFICE AND FACTORY JAMESTOWN, N. Y.

# Luxfer



## What's in the name Luxfer?

Everything! The name  
Luxfer


on a prism gives it the standing of excellence. It means that it has been made on scientific lines to perform the exact function for which it was designed—to really daylight the room.

See our Catalogue in "Sweet's Index"

AMERICAN Luxfer Prism COMPANY

### OFFICES:

|                                 |                                |
|---------------------------------|--------------------------------|
| CHICAGO, Heyworth Bldg.         | MILWAUKEE, 1112 Railway Ex.    |
| BOSTON, 49 Federal St.          | NEW YORK, 507 W. Broadway.     |
| BALTIMORE, 32 Builders' Ex.     | NEW ORLEANS, 904 Hennen Bldg.  |
| CLEVELAND, 1022 Garfield Bldg.  | PITTSBURGH, 1022 Fulton Bldg.  |
| CINCINNATI, 37 Thoms Bldg.      | PHILADELPHIA, 608 Chestnut St. |
| DULUTH, 106 W. Michigan St.     | ROCHESTER, 38 Exchange St.     |
| INDIANAPOLIS, 342 E. Washing-   | ST. LOUIS, 1022 Carleton Bldg. |
| ton St.                         | ST. PAUL, 615 Ryan Bldg.       |
| KANSAS CITY, 948 N. Y. Life     | SAN FRANCISCO, 245 Oak St.     |
| Bldg.                           | SEATTLE, 23 Maynard Bldg.      |
| LOS ANGELES, 232 Bradbury Bldg. | DALLAS, Builders' Exchange.    |

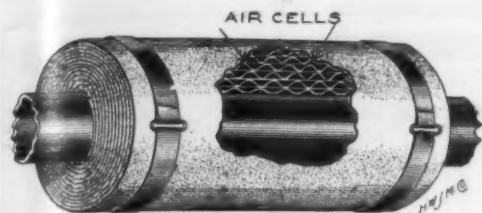

## ECONOMY IN HEATING

The greatest factor in economical heating is an efficient pipe covering. When steam or hot water are delivered through uncovered or poorly insulated pipes, the loss by radiation and condensation and the consequent waste of fuel is

enormous. Unfortunately, radiation and condensation cannot be observed, consequently many who realize the necessity of covering pipes do not realize that many pipe coverings are but little better than none, and are only deceiving.

### ASBESTOCEL PIPE COVERING

is many times as efficient as ordinary coverings for hot water, and low and medium pressure steam, because it is made on a different principle.

The insulating properties of any pipe covering depend on the amount of dead (motionless) air it confines. ASBESTOCEL is built on the principle of an arch, with the air cells running around the pipe, preventing the circulation of air, while other coverings have the cells running from end to end, allowing the air to travel back and forth.

Being made of asbestos, it is light in weight, fireproof and not affected by heat, dampness, acid or chemical fumes. It cannot, crack, break, or lose its insulating efficiency from rough handling or vibration. It is as good an insulator at the end of ten years as when first put on. *Write nearest Branch for Booklet.*



#### H. W. JOHNS-MANVILLE CO.

Manufacturers of Asbestos and Magnesia Products, Asbestos Roofings, Packings, Electrical Supplies, Etc.

New York  
Milwaukee  
Chicago  
Boston

Philadelphia  
St. Louis  
Pittsburg  
Cleveland

Buffalo  
Detroit  
Baltimore  
New Orleans

Kansas City  
Minneapolis  
San Francisco  
Los Angeles

Seattle  
Dallas  
London

875 A



Asbestos "Century" Shingle Roof—First Methodist Church, Coffeyville, Kansas; Henderson & Lumbeys, Coffeyville, Architects; H. E. McCart, Coffeyville, Contractor

## Asbestos "Century" Shingles

"The Roof that Outlives the Building"

The house-owner has to depend on his architect or builder for his decisions as to materials—and he is particularly open to suggestions that affect his *pocketbook*.

When Asbestos "Century" Shingles protect the house absolutely—are impervious to weather, proof against fire, free from accidental breakage, the most attractive roofing made—when they cost no more to-day than any other roofing regarded as first class, and nothing thereafter for painting or repairs—Can there be any doubt as to what roofing you shall recommend?

Asbestos "Century" Shingles are dense and elastic shingle-like sheets of asbestos-fiber cement. Made in three colors—Newport Gray (silver gray), Slate (blue-black) and Indian Red, in numerous shapes and several sizes. Ask your Roofer for new quotations. Write for Booklet "Mattison 1908."

**The Keasbey & Mattison Company, Factors**  
Ambler, Pennsylvania

## Ornamental Iron and Bronze



Bronze Doors, 2nd Story Corridor, New York Custom House. Cass Gilbert, Architect.

The Winslow Bros.  
Company



CHICAGO

NEW YORK

# Tanks



WE make a specialty of the design and construction of steel tanks for fire protection and general service. Our elevated tanks give a positive direct supply of water under pressure which is independent of the operation of any machinery to maintain the pressure until the tank is entirely empty.

The structure illustrated is built entirely of steel, including the ornamental features. Erected at Roslyn, L. I., on the estate of Mr. Benjamin Stern. Capacity 50,000 gallons, height 84 feet. Schickel & Ditmars, Architects.

CHICAGO BRIDGE AND  
IRON WORKS

105th and Throop Streets, CHICAGO, ILL.



NATIONAL CITY BANK OF BROOKLYN, DECORATED WITH NATIONAL LEAD COMPANY'S WHITE LEAD



Write for Booklet of "Artistic Interiors"

**National Lead Co.**

New York, Boston, Buffalo, Chicago, Cincinnati, Cleveland, St. Louis, Philadelphia, (John T. Lewis &amp; Bros. Co.), Pittsburgh (National Lead &amp; Oil Co.)

## PAINT FOR INSIDE WALLS

Compare a well painted wall with one upon which paper, cloth or other material has been pasted. No matter whether the comparison be based on sanitation, quality, art or wear, the impartial verdict is bound to favor paint.

In the up-to-date office or the modern banking room, for example, every appointment should speak quality. No one thing contributes more to quality than painting the walls with pure white lead and pure linseed oil.

Besides being beautiful and lasting there is no limit to the effects of tint, shade and tone to be gotten with paint made from the Dutch Boy Painter brands of pure white lead.




## Shower Baths

### INGHAM SHOWER MIXERS

ARE WHAT YOU WANT

### WHY?

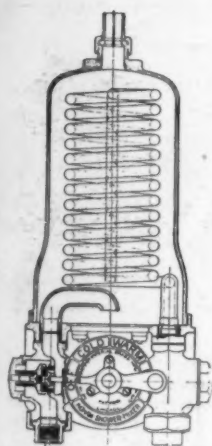

Chicago University say:  
"The only satisfactory and safe shower bath mixers we have found."

Wisconsin University ordered 36 mixers after most thorough investigation of all similar devices.

### Scalding Impossible

Cold water and steam controlled by a single handle. Impossible to admit steam to chamber in advance of cold water. Capable of the closest regulation. Built for either steam or hot water operation. Entirely noiseless.


**IMPERIAL BRASS MFG. CO.**

245 South Jefferson Street

CHICAGO, ILL.

## Read the Guarantee

That goes with every Never-Split Seat

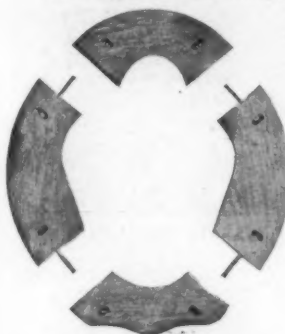

### "Never-Split"

Seats are guaranteed for five years not to split or come apart at the joints.

Absolutely nothing is sacrificed to the mere reputation of the strength of the bolts. The rigidity, everlastingness and sanitary perfection of the "Never-Split" Seat is a source of unceasing satisfaction to the discriminating architect and his client. All styles in wood and finish are obtainable.

Dampness and other harmful influences will not cause any dissatisfaction with a "Never-Split" Closet Seat. So do not hesitate another minute.

SPECIFY "NEVER-SPLIT."

Specification requirements may be obtained from page 8 of our Catalogue "C." Please make requisition by Post Card.

**NEVER-SPLIT SEAT CO.**  
EVANSVILLE, INDIANA

## "H. & C." LOCKERS

Are made in different styles for different kinds of buildings.

They are made of sheet steel, reinforced with steel angles, are

**STRONG  
RIGID  
DURABLE**


Catalogue "C" gives complete information about them.

It's yours for the asking.

**THE  
HART & COOLEY CO.**

NEW BRITAIN, CONN.

79 Chambers Street, New York  
15 Lake Street, Chicago

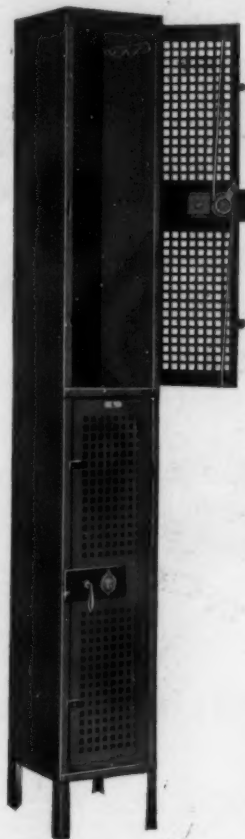

## The Cobb - Eastman Company

**W**E beg to announce that after January first, 1909, our department for Interior Decoration will be in charge of Mr. William Fischel, of New York City.

Mr. Fischel has had a long and thorough experience as a Designer with the Architectural firms of Hunt & Hunt, 28 East 21st Street; Lord & Hewlett, 345 5th Avenue; John Russell Pope, Fifth Avenue, New York; Janssen & Abbott, Pittsburg, Pa.

FURNITURE

DECORATIONS

**372-378 Boylston Street  
Boston, Massachusetts**



COULTER & WESTHOFF, Architects, Saranac Lake.

**PRESERVING  
DURABILITY**

**FAST COLORS  
ODORLESS**

WHEN YOU SPECIFY

## DEXTER BROTHERS English Shingle Stains

You are doing the best office for your client that it is possible to do.  
Send for samples.

**DEXTER BROTHERS COMPANY**

103-105-107 BROAD STREET, BOSTON, MASS.

AGENTS: H. M. Hooker & Co., 128 W. Washington St., Chicago; W. S. Hueston, 6 E. 30th St., New York; John D. S. Potts, 218 Race St., Philadelphia; F. H. McDonald, 619 The Gilbert, Grand Rapids; F. T. Crowe & Co., Seattle, Spokane, Tacoma, Wash., and Portland, Ore.; Klatt-Hirsch & Co., 113 Front St., San Francisco, Cal.; W. W. Lawrence & Co., Pittsburg, Pa.

## The Fifth Carnegie Library Building to be erected on Raymond Concrete Piles



SOUTH SIDE CARNEGIE LIBRARY, PITTSBURGH  
Alden & Harlow, Architects W. F. Trimble & Sons Co., Contractors

The soil on which this building rests is a natural clay, underlaid by a softer material. Raymond concrete piles were placed under all of the foundation footings on about four-foot centers, thereby considerably minimizing the excavations and the concrete in the footings. At the same time, a better foundation was secured than would otherwise have been possible.

Our engineering department will co-operate with architects and engineers in the planning and executing of difficult foundations, dock work, etc.

A copy of "The Raymond System of Concrete Piling" can be obtained at any of our offices.

## Raymond Concrete Pile Co.

Chicago, 135 Adams St. New York, 140 Cedar St.  
Pittsburgh, Union Bank Bldg. Baltimore, Pratt & Concord St.  
St. Louis, 620 Chestnut St. New Orleans, 204 Perrin Bldg.  
Philadelphia, Land Title Bldg.

## Atlantic Terra Cotta Company

THE LARGEST MANUFACTURERS OF

### ARCHITECTURAL TERRA COTTA

— IN THE WORLD —

The first to introduce and develop ARCHITECTURAL FAIENCE. Our work is the standard of excellence. Our facilities for the prompt and skillful execution of contracts are unequalled.

#### FOUR LARGE FACTORIES AT

Tottenville, N. Y.    Perth Amboy, N. J.    Rocky Hill, N. J.

#### GENERAL OFFICES:

**No. 1170 Broadway, New York City**

Branch Offices and Agencies in All Principal Cities

## YOU WILL MAKE NO MISTAKE

IF YOU SPECIFY THIS SINK

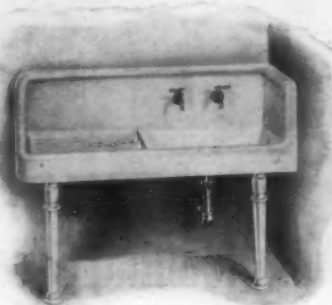


Plate D-93 Sink (Patent applied for)

The only sink made with back, apron, drain board and end piece cast integral. The handsomest, most convenient and most sanitary sink on the market. Every housekeeper who sees this sink wants it in her kitchen, and leading architects everywhere have discovered this and are specifying it. Sink made for either right or left hand corner; also made without corner piece with right or left hand drain board. Handled by leading jobbers and plumbers everywhere. Ask for special sink circular illustrating our entire line of roll rim and apron sinks, or catalogue showing "Southern Beauty" lavatories, kitchen sinks, slop sinks, etc.

### THE CAHILL IRON WORKS, No. 12 14th Street, Chattanooga, Tenn.

Eastern Branch Office and Warehouse, 76 W. 36th St., New York, N. Y.  
Thos. H. Hutchinson, Manager.

San Francisco Office, 1749 Sacramento St.  
Culin & Stanyan, Sales Agents.

Portland Branch, 650 Sherlock Bldg. H. A. Heppner & Co., Sales Agts.  
Chicago Representative, Harry Verbeek, 163 Randolph Street

If you want an establishment which will handle your engraving promptly and furnish you as perfect cuts as can be produced for letterpress printing

SEND US  
YOUR ORDERS

## MOSS PHOTO-ENGRAVING COMPANY

295-309 Lafayette Street, cor. Houston ("Puck" Building)  
NEW YORK



### "RICHARDSON" BOILERS

For Steam and Water

"Perfect" Furnaces

"Perfect" Ranges

Specified by Leading Architects

### RICHARDSON & BOYNTON

234 Water St., New York

CHICAGO

BOSTON





## Vacuum Cleaning Systems

Engineers, Designers and Manufacturers  
OF COMPLETE

Stationary Vacuum Cleaning Equipments  
FOR

|                   |            |                     |
|-------------------|------------|---------------------|
| Office Buildings  | Hotels     | Hospitals           |
| School Buildings  | Churches   | Power Stations      |
| Library Buildings | Residences | Telephone Exchanges |
| Lodge Buildings   | Stores     | Theatres            |
| Club Buildings    | Mills      | Factories           |

Portable Vacuum Wagons for House to House Cleaning

Architects  
Contractors  
Builders

|| WRITE FOR ESTIMATES  
Illustrated and descriptive matter

### The BLAISDELL MACHINERY CO.

General Office and Factory, BRADFORD PA

BOSTON  
16 F. O. Square

Sales Offices  
NEW YORK  
90 West Street

CHICAGO  
428 Monadnock B'k

## The Golden State Limited Is a Train of Comforts

There is a delightful roominess about its big, new, easy-riding Pullmans. You can take your choice of drawing-room, state-room or the regular sections.

You enjoy the artistic decorations of its unique mission-style dining car and the well-cooked food that is attractively served.

You are pleased with the buffet-library-observation car, entirely for your entertainment. There is a valet and a barber to minister to your wants. Electric fans and berth lights, a well-stocked library, the current magazines, daily papers and stock market reports—these comforts serve to make the trip seem all too short.

Remember, too, the route of this train—El Paso Short Line—is the lowest-altitude route to the Coast.

Daily service to Los Angeles, Santa Barbara and San Francisco.

**The Golden State Limited is the only train by any line affording through sleeping car service between Chicago and Santa Barbara. No excess fare.**

Beautifully illustrated book about the train, the trip and California for the asking.

**Rock  
Island**

L. M. ALLEN, Gen. Pass. Agt., CHICAGO  
JOHN SEBASTIAN, Pass. Traf. Mgr., CHICAGO



### Medusa Waterproof Compound


MAKES ALL CONCRETE IMPERVIOUS TO WATER

It is not a wash or experiment. Gives permanent results and will not affect the strength of concrete. Beware of imitations and adulterations that are sold for less than it costs to manufacture MEDUSA.



Picture of water-proofed concrete swimming pool. Olympic Club Bldg., San Francisco, California. Thompson-Starrett Co., General Contractors  
WRITE FOR PAMPHLET

**SANDUSKY PORTLAND CEMENT CO., Sandusky, O.**  
Send for free sample of true Portland White Cement

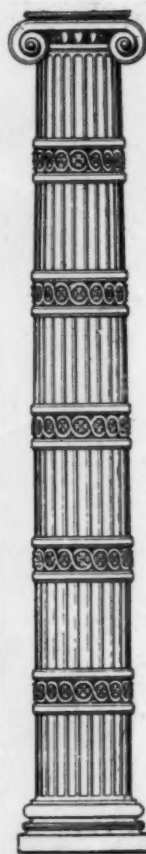

## The Northwestern Terra Cotta Co. CHICAGO

manufactures the  
Highest Grades of  
ARCHITECTURAL  
TERRA COTTA  
ENAMELED  
WORK  
A SPECIALTY

## Floor covering that lasts as long as your building

That's *Corkolin*. It is inexpensive, artistic, noiseless to the tread, sanitary, easily cleaned—important qualities for the floor covering of offices, libraries, churches, gymnasiums, schools, dormitories, and other public buildings.

It has an additional advantage when used in concrete buildings—can be permanently cemented directly on the concrete, thus saving expense of wood flooring.

## CORKOLIN

Warm as carpet—Lasting as linoleum

A composition of cork and oxidized linseed oil. Superior to all cork carpets. Solid colors. Rolled in sheets  $\frac{3}{16}$  inch thick, 2 yards wide, 30 yards long. Easily unrolled and laid.

We will gladly send on request, unique sample that shows what *Corkolin* is and how it is used, together with photographs and full information.

**Farr & Bailey Mfg. Co.**  
Camden, N. J.

Manufacturers of *Corkolin*,  
Linoleum and Floor Oilcloth.



WEARS LIKE OAK  
TRADE MARK

## The Yeomans Automatic Sewage Ejector

COMBINED WITH PIT



Duplex or  
Single

Electric or  
Steam  
Driven



### A Complete System of Sewage Pumping for City Buildings

Requiring one-quarter the space and one-half the power needed by pneumatic ejectors of the same capacity

Used by most prominent architects and engineers from San Francisco to New York

## Yeomans Brothers

1141 Monadnock, Chicago

### AGENTS:

C. A. Burton Machinery Co., Kansas City, Mo.  
A. C. Hanna, Monadnock, San Francisco.  
Wm. E. Quimby, Inc., 3 West 29th Street, New York.  
Arundel Iron Works, 757 West Pratt Street, Baltimore.  
P. D. Tabler, First National Bank, Birmingham.  
Quay Engineering Co., Cleveland, Ohio.  
Hampson-Fielding Engineering Co., Denver, Col.  
Buerkel & Co., Boston, Mass.

Send for our Catalogue "B" with full particulars.




## KOLL'S PATENT Lock-Joint Columns

Suitable for Pergolas, Porches or Interior Use  
are made exclusively by

### HARTMANN-SANDERS COMPANY

Elston and Webster Avenues, CHICAGO, ILL.  
Eastern Office, 1123 Broadway, NEW YORK

Send for Catalogue W-19 of Columns,  
or W-29 of Sun-dials, Pedestals, etc.

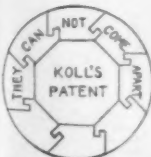

### CONCRETE SEWER. WILMINGTON, DEL.

1800 feet, 36 inches diameter. 1300 feet, 30 inches diameter.

ALEXANDER J. TAYLOR, Engineer.

## Nazareth Portland Cement

### CHARLES WARNER COMPANY

Executive Office, Wilmington, Delaware

Land Title Bldg.  
PHILADELPHIA

1 Madison Ave.  
NEW YORK

161 Devonshire St.  
BOSTON

# VARNISHING

DONE WITH BERRY BROTHERS' CELEBRATED VARNISH

## LIQUID GRANITE

produces a finish, which for durability, is without an equal. This Varnish has for years been the leading Varnish on Floors, Stairways, Balustrades, Window Sills and Seats, Bath Rooms, etc., or wherever the wear is greatest, and its reputation for withstanding hard usage has made its fame wide spread. Architects will do well to consider **Liquid Granite** in their specifications.

### BERRY BROTHERS, Limited

Varnish Manufacturers

DETROIT

Established 1858

NEW YORK, 262 Pearl St.

BOSTON, 520 Atlantic Ave.

PHILADELPHIA, 26-28 North 4th St.

BALTIMORE, 29 South Hanover St.

CHICAGO, 25 Lake St.

CINCINNATI, 420 Main St.

ST. LOUIS, 112 South 4th St.

SAN FRANCISCO, 666-668 Howard St.



BUNGALOW AT WHITE BLUFFS TENN.  
D. V. Stroop, Architect, Chattanooga, Tenn.

## Bungalows, Camps

AND

## Mountain Houses

### SEVENTY SEPARATE DESIGNS

of which several are Log Cabins and Camps

78 EXTERIOR VIEWS

12 INTERIOR VIEWS

69 FLOOR PLANS

In the text there is an article on "The Bungalow," with hints on selection of site, sanitation, layout, and construction, together with a very complete description of each design, with cost where it could be obtained.

The work is intended to meet the needs of a large class of people who are planning summer homes at low and moderate cost, for erection in the Woods, Mountains, and on Lake and Seashore.

It is substantially bound, in illuminated board covers, printed on coated paper, size 8 x 9½ inches, price \$2.00.

(Send for our list of other books on "small houses.")

### THE AMERICAN ARCHITECT

231-241 West 39th Street

NEW YORK



# "DIABLO" ASBESTOS WINDOWS

ABSOLUTELY FLAME-PROOF

ADDRESS:

U. S. ASBESTOS FIREPROOFING CO., 25 West 33d St., New York  
525 "The Rookery," Chicago

## THE L. SCHREIBER & SONS CO.

STRUCTURAL STEEL  CINCINNATI  ORNAMENTAL IRON

BRANCH OFFICES NEW YORK • CHICAGO • PITTSBURG • ATLANTA • NEW ORLEANS • SAN FRANCISCO • RICHMOND

## THE MONUMENT POTTERY COMPANY

MANUFACTURERS OF PORCELAIN PLUMBING GOODS  
and VITREOUS WARE SPECIAL GOODS MADE TO ORDER

—WRITE US FOR OUR COMPLETE ILLUSTRATED CATALOGUE—

TRENTON, N. J., - - - U. S. A.

AMERICAN


# ALSEN CEMENT

"The Absolutely Safe"

Yearly Capacity, over 2,000,000  
Barrels

45 Broadway, New York


GERMAN

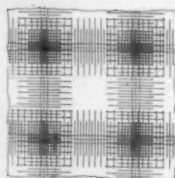

You Can Save From Four to  
Twelve Cents per Square Foot

and still have strong and easily built floors  
architecturally pleasing ceilings, if you use

The Hermann  
(Patented) System of  
Concrete-Steel

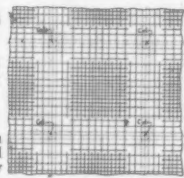


Top Reinforcement

### Floor Construction

We furnish plans and specifications for buildings in  
accordance with our system, and we superintend  
and inspect the work, if desired. We are also ready  
to furnish with our designs the well-known RAN-  
SOME TWISTED BARS. Estimates and prelim-Bottom Reinforcement  
inary sketches free of charge. Write for Descriptive Circular "AA"

Leibu Hermann, C. E., 11 B'dway, New York  
Specialist in Concrete Construction

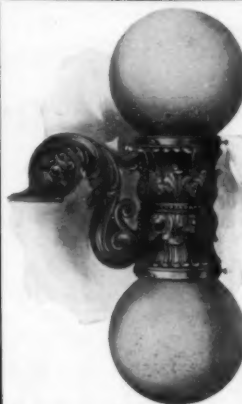

The **ARMSTRONG**  
Electric  
Elevator Signal

FOR

Passenger Elevators

**ELEVATOR SUPPLY  
and REPAIR CO.**

76 W. Monroe St.  
Chicago

116 Liberty St.  
New York



ORNAMENTS IN STAFF  
PLASTER AND COMPO-  
SITION FOR INTERIOR  
EMBELLISHMENT, COM-  
POSITION AND CEMENT  
WORK FOR EXTERIOR  
USE. WE ISSUE TWO  
VERY COMPLETE AND  
EXTENSIVE CATALOGS.

**FRANK A. SEIFERT PLASTIC RELIEF CO.**

2623-29 DAYTON STREET, ST. LOUIS

Established 1884

**THE E. J. JOHNSON CO.**

38 PARK ROW, NEW YORK

Producers of

## ROOF SLATES

OUT OF THE ORDINARY

BLACK—GREEN—PURPLE—RED

We will forward Architects our book, "Roof  
Slates Out of the Ordinary," upon application


SLATE BLACKBOARDS

Our pamphlet gives full size detail of frame and directions  
for setting slate. Correspondence solicited.

## Cabot's Shingle Stains

The first made, first in quality and first in the favor of those who have used them. Scientifically balanced formulae, purest ingredients, no adulteration. The standard for 25 years.

Samples, Color-Chart and Catalogue sent on request

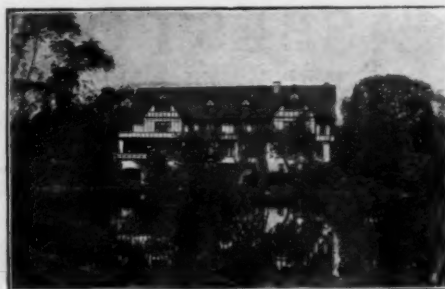

C. P. H. Gilbert, Architect, New York

## Can be Relied Upon

to give fresh, artistic coloring effects and to wear as long as any colors can; to preserve the shingles thoroughly (Creosote) and not turn black or wash off. Every gallon guaranteed.

Samuel Cabot, Inc., Sole Manufacturer, Boston, Mass. 1133 Broadway, New York 28 Dearborn Ave., Chicago


## ASPHALT FLOORS, ROOFS, SIDEWALK and CARRIAGE WAYS

of Public Buildings, Hospitals, Warehouses, Stables, Cellars, etc., laid with

### VAL de TRAVERS ROCK ASPHALT

Durable, Fireproof and Impervious. For estimates, and list of works executed, apply to

The Neuchatel Asphalt Co., Limited, 265 Broadway, New York

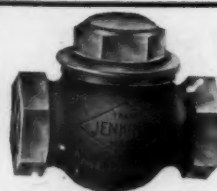

## JENKINS BROS. VALVES

are made in Brass or Iron in a variety of types and sizes to meet every condition of service. Standard Pattern, for ordinary pressures, Extra Heavy Pattern, for high pressures. Made of new steam metal; high grade workmanship; interchangeable parts. All genuine bear Trade Mark. Catalogue

Jenkins Bros. New York, Boston, Philadelphia, Chicago

## WHEN YOU PAY

For \$5.00 worth of material, you want full value. When you specify MATHEWS SLATES

## YOU SHOULD BE EQUALLY INSISTENT

THE MATHEWS SLATE COMPANY

SEARS BUILDING, BOSTON

## THE FUTURE ROOFING MATERIAL

in America will be Scott's Extra Coated Tin Plate made by the old Welsh Hammered Open Hearth Method.

Tin Plate manufacture has evolved from the crudest Knobbling through the stages of Puddling and Bessemerizing up to the perfected Open Hearth process. Bessemer tin plate is the plate of YESTERDAY. It contains the same Sulphur and Phosphorus found in the primitive iron ore.

These elements are fatal to the durability of Tin.



## SCOTT'S EXTRA COATED ROOFING TIN



is made by the Hammered Open Hearth process of Welsh manufacture. It's free from that dangerous excess of Phosphorus and Sulphur. Blowholes and defects are hammered out. Our Tin Plate is perfect through and through. It lasts a life time—as long as the building itself. Include Scott's Extra Coated in your building specification. Write for "Tin Truth," a free scientific treatise on Tin Plate and metallurgy.

FOLLANSBEE BROTHERS COMPANY, Pittsburgh, Pa.

Only American Hammered Open Hearth Manufacturers  
Mention "American Architect and Building News" when writing




**INTERLOCKING  
RUBBER TILING**

WE ARE THE ORIGINAL MANUFACTURERS OF  
**INTERLOCKING RUBBER TILING.**  
IT IS THE BEST FLOOR MADE AND IS PARTICULARLY ADAPTED FOR CHURCHES,  
SCHOOLS, THEATRES, PUBLIC INSTITUTIONS, LIBRARIES AND PRIVATE RESIDENCES ETC.  
**NEW YORK BELTING & PACKING CO. LTD.**  
91-93 CHAMBERS STREET, NEW YORK

BRANCHES

|                                                    |                                   |                                           |                                      |
|----------------------------------------------------|-----------------------------------|-------------------------------------------|--------------------------------------|
| INDIANAPOLIS, IND. 229 SO. MERIDIAN ST.            | CHICAGO, ILL. 150 LAKE ST.        | ST. LOUIS, MO. 218-220 CHESTNUT ST.       | PHILADELPHIA, PA. 120 NORTH 10TH ST. |
| SAN FRANCISCO, CAL. E. 11TH ST. & 3RD AVE. OAKLAND | BOSTON, MASS. 232 SUMMER ST.      | BALTIMORE, MD. 114 W. BALTIMORE ST.       | BUFFALO, N. Y. 600 PRUDENTIAL BLDG.  |
| PITTSBURGH, PA. 913-915 LIBERTY AVE.               | SPOKANE, WASH. 163 S. LINCOLN ST. | LONDON, E. C. ENGLAND 11 SOUTHAMPTON ROW. |                                      |

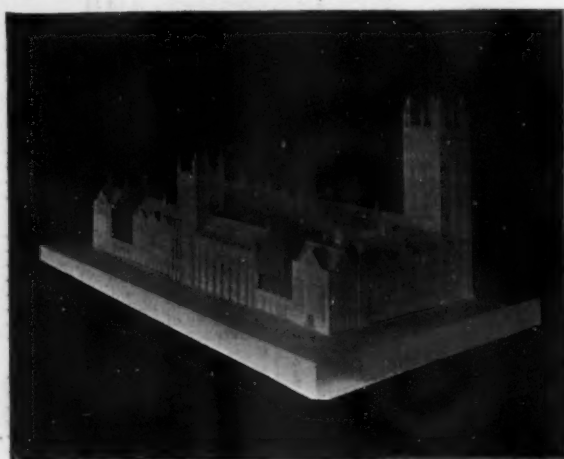

Union Theological Seminary Buildings, New York City  
Allen & Collens, Architects

**Neponset Elack Waterproof Building Paper Will Insulate  
These Buildings**

A building insulated with NEPONSET is warmer in winter, cooler in summer, and always healthy. Many of the leading architects specify NEPONSET in *all* of their work because it is the best. Have you a copy of "COMFORTABLE HOMES"? *Write for it.*

**F. W. BIRD & SON, MAKERS**

Established 1817 Main Office, EAST WALPOLE, MASS.

New York

Washington

Chicago

*Our Florian sound deadening felt is the cleanest deadening felt made*

## NEPONSET Black Waterproof Building Paper

This picture tells the old story that NEPONSET is specified and used in the best buildings.

But it is just as important to put the best building paper in every building, from the cottage to the mansion.

NEPONSET is absolutely waterproof and air tight, not only the first day but as long as a building stands.



## STANLEY'S BALL BEARING HINGES

In WROUGHT BRONZE and STEEL

Never Wear Down. Never Creak. Never Require Oiling.

The improved washer protects the balls against moisture and dust. For Sale by Leading Hardware Dealers.

Attractive Literature for the asking

**THE STANLEY WORKS**  
NEW BRITAIN, CONN. NEW YORK CHICAGO

## FRENCH'S CROWN WHITE and COLORS


ARCHITECTS'  
TIME SAVER



HERMETICALLY  
SEALED CANS

WHY? — ASK

**SAMUEL H. FRENCH & CO.,** Paint and Varnish Manufacturers  
Established 1844. Philadelphia, U. S. A.

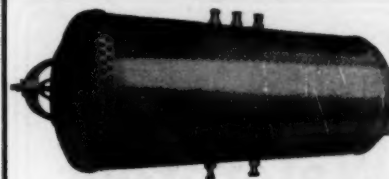

**"Dahlquist"**

THAT IS THE NAME  
TO REMEMBER  
WHEN YOU  
SPECIFY BOILERS

## BOSTON COPPER BOILERS

ARE, BY TEST THE BEST

Will give satisfaction to you and your client.  
Our Copper Range Boilers are the best made and every one guaranteed. Let us send you illustrated booklet and price list.

**DAHLQUIST MFG. CO., 38 W. 3d St., BOSTON**

ESTABLISHED 1868

THE **"HAYES"**

METALLIC GLAZED STRUCTURES

**SKYLIGHTS** FIRE PROOF WIRE GLASS **WINDOWS**

71-8th AVE. NEW YORK

**METAL LATHINGS ETC.**

## ALPHABETICAL LIST OF ADVERTISERS

|                                              |                     |                                               |                                    |
|----------------------------------------------|---------------------|-----------------------------------------------|------------------------------------|
| <b>A</b>                                     | Abbot & Co. .... 46 | <b>L</b>                                      | Leader Iron Works (e.o.w.) .... 44 |
| Adams, James .... 46                         |                     | Loomis-Manning Filter Co. .... 45             |                                    |
| Alsen Cement .... 15                         |                     | Luftin Rule Co. .... 45                       |                                    |
| American Luxfer Prism Co. .... 6             |                     | Lupton, David, & Sons Co. .... 45             |                                    |
| American Mason Safety Tread Co. .... 44      |                     | <b>M</b>                                      |                                    |
| American Metal Door Co. .... 6               |                     | Marquette Cement Mfg. Co. .... 50             |                                    |
| American Radiator Co. (e.o.w.) .... 44       |                     | Mathews Slate Co. .... 16                     |                                    |
| American Steel & Wire Co. .... 44            |                     | McCray Refrigerator Co. .... 47               |                                    |
| Art Metal Construction Co. .... 47           |                     | Merchant & Evans Co. (e.o.w.) .... 11         |                                    |
| Artesian Well & Supply Co. (e.o.w.) .... 42  |                     | Monument Pottery Co. .... 15                  |                                    |
| Atlantic Terra Cotta Co. .... 11             |                     | Moss Photo Engraving Co. .... 11              |                                    |
| Atlas Portland Cement Co. .... 11            |                     | Muckenhirn, C. H. Co. .... 47                 |                                    |
| <b>B</b>                                     |                     | Mueller, H., Mfg. Co. (e.o.w.) .... 47        |                                    |
| Beaver Mfg. Co. (o.a.m.) .... 4              |                     | Muerer Bros. Co. .... 49                      |                                    |
| Bedford Quarries Co. .... 4                  |                     | Mullins Co., The W. H. (e.o.w.) .... 49       |                                    |
| Berger Mfg. Co. .... 49                      |                     | Murdo Co. .... 49                             |                                    |
| Berry Bros. .... 14                          |                     | Murdock Shaw Co. (e.o.w.) .... 49             |                                    |
| Bird, F. W. (o.a.m.) .... 41                 |                     | <b>N</b>                                      |                                    |
| Blaisdell Machinery Co. .... 12              |                     | National Fireproofing Co. .... 45             |                                    |
| Bostwick Steel Lath Co. .... 42              |                     | National Lead Co. (e.o.w.) .... 9             |                                    |
| Branch & Co. .... 47                         |                     | Neuchatel Asphalt Co. .... 18                 |                                    |
| Brown Bros. Mfg. Co. (e.o.w.) .... 2         |                     | Never-Split Seal Co. .... 9                   |                                    |
| Brown Hoisting Machine Co. .... 2            |                     | New York Belting & Packing Co. .... 41        |                                    |
| Bull & Roberts .... 46                       |                     | (e.o.w.) .... 41                              |                                    |
| Burt Mfg. Co. (e.o.w.) .... 42               |                     | Northwestern Terra Cotta Co. .... 12          |                                    |
| <b>C</b>                                     |                     | (e.o.w.) .... 12                              |                                    |
| Cabot, Samuel, Inc. .... 16                  |                     | <b>O</b>                                      |                                    |
| Cahill Iron Works .... 11                    |                     | Okonite Co. (Ltd.) (e.o.w.) .... 44           |                                    |
| Campbell, Walter M. .... 46                  |                     | Otis Elevator Co. .... 8                      |                                    |
| Carter White Lead Co. (e.o.w.) .... 3        |                     | <b>P</b>                                      |                                    |
| Chicago Bridge & Iron Works .... 8           |                     | Parker Preston Co. .... 45                    |                                    |
| Chicago Portland Cement Co. .... 50          |                     | Peerless Rubber Mfg. Co. (o.a.m.) .... 3      |                                    |
| Cobb-Eastman Co. .... 10                     |                     | Pierce, Butler & Pierce Mfg. Co. .... 3       |                                    |
| Corrugated Bar Co. .... 45                   |                     | (e.o.w.) .... 3                               |                                    |
| Coulson & Co., J. W. (e.o.w.) .... 44        |                     | Potteries Selling Co. (e.o.w.) .... 45        |                                    |
| Curdells, F. E. .... 44                      |                     | Prometheus Electric Co. .... 45               |                                    |
| Cutler Mfg. Co. .... 44                      |                     | <b>R</b>                                      |                                    |
| <b>D</b>                                     |                     | Raymond Concrete Pile Co. .... 10             |                                    |
| Dahlquist Mfg. Co. .... 42                   |                     | Reedy, J. W., Elevator Mfg. Co. .... 46       |                                    |
| Dahlstrom Metallic Door Co. .... 48          |                     | Reliance Ball Bearing Door Hanger Co. .... 47 |                                    |
| Dean Bros. .... 47                           |                     | Richardson & Boynton Co. .... 11              |                                    |
| Deming Co., The .... 45                      |                     | Rock Island R. R. .... 12                     |                                    |
| Detroit Steel & Products Co. .... 44         |                     | Royal Ventilator & Mfg. Co. (e.o.w.) .... 45  |                                    |
| Detroit Show Case Co. (o.a.m.) .... 10       |                     | <b>S</b>                                      |                                    |
| Dixon Crucible Co., Joe. .... 46             |                     | Samson Cordage Works .... 45                  |                                    |
| Drouve, G., & Co. .... 45                    |                     | Sandusky Portland Cement Co. .... 12          |                                    |
| Dunning, W. D. .... 48                       |                     | Schreiber & Sons Co., The L. .... 15          |                                    |
| <b>E</b>                                     |                     | Seifert, Frank A., Plastic Relief Co. .... 15 |                                    |
| Edison Portland Cement Co. .... 49           |                     | (e.o.w.) .... 15                              |                                    |
| Elevator Supply and Repair Co. .... 15       |                     | Silver Lake Co. (e.o.w.) .... 47              |                                    |
| (e.o.w.) .... 15                             |                     | Smith Co., H. B. (e.o.w.) .... 47             |                                    |
| Enameled Steel Tank Co. (e.o.w.) .... 46     |                     | Society of Beaux-Arts Architects. .... 46     |                                    |
| Estabrook's Sons, R. .... 46                 |                     | Standard Sanitary Mfg. Co. .... 48            |                                    |
| Estey Organ Co. (e.o.w.) .... 45             |                     | Stanley Works. .... 42                        |                                    |
| <b>F</b>                                     |                     | St. Louis Portland Cement Co. .... 50         |                                    |
| Faber, A. W. (e.o.w.) .... 13                |                     | <b>T</b>                                      |                                    |
| Farr & Bailey Mfg. Co. (e.o.w.) .... 44      |                     | Taylor, J. W. .... 46                         |                                    |
| Fisher Co., Robert C. .... 44                |                     | Thomas & Smith (e.o.w.) .... 5                |                                    |
| Follansbee Bros. (e.o.w.) .... 16            |                     | Thorp Fireproof Door Co. .... 5               |                                    |
| French & Co., Samuel H. .... 42              |                     | Triumph Ice Machine Co. (e.o.w.) .... 44      |                                    |
| Frink, I. P. .... 45                         |                     | Trussed Concrete Steel Co. .... 44            |                                    |
| <b>G</b>                                     |                     | Turner Construction Co. .... 44               |                                    |
| Garner Ventilating Co. .... 49               |                     | <b>U</b>                                      |                                    |
| Globe Ventilator Co. .... 49                 |                     | U. S. Asbestos Fireproofing Co. .... 15       |                                    |
| Gorham Co. (o.a.m.) .... 43                  |                     | U. S. Changeable Sign Co. .... 45             |                                    |
| Goodyear Tire and Rubber Co. .... 43         |                     | U. S. Mineral Wool Co. .... 45                |                                    |
| (e.o.w.) .... 43                             |                     | Union Fiber Co. (e.o.w.) .... 45              |                                    |
| Gurney Heater Mfg. Co. .... 46               |                     | Universal Portland Cement Co. .... 50         |                                    |
| <b>H</b>                                     |                     | University of Illinois. .... 46               |                                    |
| Hampshire Paper Co. (e.o.w.) .... 50         |                     | University of Michigan. .... 46               |                                    |
| Harbison & Walker .... 10                    |                     | University of Pennsylvania. .... 46           |                                    |
| Hart & Cooley Co. .... 13                    |                     | <b>V</b>                                      |                                    |
| Hartman & Sanders. .... 42                   |                     | Vacuum Engineering Co. .... 44                |                                    |
| Hayes, Geo. .... 15                          |                     | Vaile & Young. .... 44                        |                                    |
| Hermann, Leibu C. E. .... 47                 |                     | Vapor Heating Co. .... 46                     |                                    |
| Higgins & Co., Chas. H. (e.o.w.) .... 47     |                     | Veal, Alway. .... 46                          |                                    |
| Hunt & Co., Robert W. .... 50                |                     | Venclos Co., The (e.o.w.) .... 44             |                                    |
| Hunt Metal Corner Co. (e.o.w.) .... 44       |                     | Von Hartzfeld, Carl. .... 44                  |                                    |
| <b>I</b>                                     |                     | <b>W</b>                                      |                                    |
| Imperial Brass Co. .... 9                    |                     | Warner Co., Charles (o.a.m.) .... 13          |                                    |
| International Text Book Co. (o.a.m.) .... 15 |                     | Washington University .... 46                 |                                    |
| <b>J</b>                                     |                     | Weld Co., Geo. A. (o.a.m.) .... 49            |                                    |
| Jenkins Bros. .... 16                        |                     | Western Brick Co. (o.a.m.) .... 8             |                                    |
| Johns-Manville Co., H. W. .... 7             |                     | Winslow Bros. Co., The. .... 47               |                                    |
| Johnson & Co., E. J. .... 15                 |                     | Wolff Mfg. Co. (o.a.m.) .... 47               |                                    |
| Jones, T. W. (e.o.w.) .... 44                |                     | Woodbury Granite Co. .... 47                  |                                    |
| <b>K</b>                                     |                     | <b>Y</b>                                      |                                    |
| Kasch Roofing Co. .... 44                    |                     | Yeomans Bros. (e.o.w.) .... 13                |                                    |
| Kawner Mfg. Co. (o.a.m.) .... 7              |                     |                                               |                                    |
| Keasby & Mattison Co. .... 45                |                     |                                               |                                    |
| Kewanee Boiler Co. .... 45                   |                     |                                               |                                    |
| Kewanee Water Supply Co. .... 44             |                     |                                               |                                    |

## Bostwick Truss-Loop Metal Lath

Marks a new era in modern building construction. We are prepared to furnish absolute proof of its great economy.

**BOSTWICK STEEL LATH CO., Niles, Ohio**

# INTERLOCKING RUBBER TILING



3-8 TYPE



## For Quality



5-16 TYPE

Send for our New Illustrated CATALOGUE and SAMPLES

## The Goodyear Tire & Rubber Co.

Headquarters Tiling Department  
1914 Broadway, New York City

Factory and Executive Offices  
Akron, Ohio

### HELP AND POSITIONS WANTED

The rate for advertising under this heading in uniform style, solid type, is 50 cents for 50 words or less, payable in advance. Copy received until 12 m. Monday. Replies may be sent in care of American Architect, 231-241 West Thirty-ninth Street, or 1664 Monadnock Block, Chicago, as advertisers may desire.

### POSITIONS WANTED

**DRAUGHTSMAN**, architectural engineer, experienced designer of fireproof and non-fireproof construction, capable of preparing complete working plans for important buildings, general specifications and superintendence, thoroughly familiar with all regulations of Tenement House and Building Departments, offers his services to architects and builders requiring temporary assistance; best references; moderate compensation. Address 21-A, care American Architect. (1723-24-25-26)

**DRAUGHTSMAN**—Architectural draughtsman, 21 years of age, desires position in architectural work, offering good training; has studied architectural drawing and painting; some experience in both architectural and decorative work; prefers position with New York decorative designers; salary secondary consideration; references. Address Art, American Architect. (1726)

**EXPERIENCED** architectural draughtsman, at present employed by structural steel firm, desires a position with a good architect, with a chance for advancement. Address 1C, care American Architect. (1726)

**ARCHITECT'S** superintendent desires to locate with firm in Middle West or West; graduate engineer; eight years' experience on various classes of buildings and construction; capable designer of plumbing, heating and mechanical installations; writer of specifications, etc.; best references; moderate compensation. Address C. E., care American Architect. (1726)

### HELP WANTED

**ORNAMENTAL** iron and Architectural draftsmen needed constantly. Membership \$2.00 per year.

The Engineering Agency, Inc.,  
Monadnock Block, Chicago. (1723&tf)

### PARTNERSHIP WANTED

**PARTNERSHIP** or association wanted with a New York architectural firm doing large work, by a consulting engineer for heating, ventilating, electric lighting, plumbing, power plants, and capable to prepare estimates and assist with office management. Address 3B, care American Architect. (1726-7)

### PROPOSALS

Treasury Department, Office of the Supervising Architect, Washington, D. C., January 6, 1909.—Sealed proposals will be received at this office until 3 o'clock p. m. on the 15th day of February, 1909, and then opened, for the construction (including plumbing, gas piping, heating apparatus, electric conduits and wiring), of the U. S. Post Office at Shenandoah, Iowa, in accordance with drawings and specification, copies of which may be had from the Custodian of site at Shenandoah, Iowa, or at this office, at the discretion of the Supervising Architect.—James Knox Taylor, Supervising Architect. (1725-1726)

Treasury Department, Office of the Supervising Architect, Washington, D. C., January 11, 1909.—Sealed Proposals will be received at this office until 3 o'clock P. M. on the 17th day of February, 1909, and then opened, for the construction (including plumbing, gas piping, heating apparatus, electric conduits and wiring) of the U. S. Post Office at Salisbury, N. C., in strict accordance with the drawings and specifications, copies of which may be obtained from the Custodian of the site at Salisbury, N. C., or at this office at the discretion of the Supervising Architect.—James Knox Taylor, Supervising Architect. (1726-7)

Treasury Department, Office of the Supervising Architect, Washington, D. C., January 14, 1909.—Sealed proposals will be received at this office until 3 o'clock P. M. on the 18th day of February, 1909, and then opened, for the construction complete of the U. S. Post Office at Greenville, Miss., in accordance with the drawings and specifications, copies of which may be had at this office or at the office of the postmaster at Greenville, Miss., at the discretion of the Supervising Architect.—James Knox Taylor, Supervising Architect. (1726-7)

Treasury Department, Office of the Supervising Architect, Washington, D. C., January 12, 1909.—Sealed Proposals will be received at this office until 3 o'clock P. M. on the 20th day of February, 1909, and then opened, for the construction (including plumbing, gas piping, heating apparatus, electric conduits and wiring) of the U. S. Post Office at Bar Harbor, Maine, in accordance with drawings and specifications, copies of which may be had from the Custodian of site at Bar Harbor, Maine, or at this office, at the discretion of the Supervising Architect.—James Knox Taylor, Supervising Architect. (1726-7)

### ADVERTISEMENT. DEPARTMENT OF THE INTERIOR OF PORTO RICO.

San Juan, Porto Rico, January 5, 1909. Sealed proposals in duplicate for the furnishing of all labor and materials necessary for the construction of the Capitol Building of Porto Rico, estimated in the approved project at two hundred and seventy-five thousand dollars (\$275,000), will be received at this Office until 10 A. M., March 6th, 1909, and then publicly opened.

All necessary information, blank forms of proposals and instructions to bidders will be furnished on application to this Office or to the Office of Mr. Frank E. Perkins, Architect, 1133 Broadway, New York City.

Contractors wishing to take copies of the plans and specifications from the office may do so by leaving a deposit of \$100, at either of the above offices, for the safe return of the plans.

The right is reserved to reject any or all bids.

LAURENCE H. GRAHAME,  
Commissioner of the Interior. (1726-7-8)

## KAHN SYSTEM

Kahn Trussed Bars—Hy-Rib Sheathing—Rib Metal—Rib Lath—Rib Studs—Cup-Bars. Catalogues and samples on request.  
(See our full page ad. last week and next week.)  
TRUSSED CONCRETE STEEL CO., 618 Trussed Concrete Bldg., Detroit, Mich.  
Offices in Principal Cities.

## TRIANGULAR MESH CONCRETE REINFORCEMENT

Made by  
**AMERICAN STEEL & WIRE COMPANY**  
See our ad last week or next week, page 5  
Chicago, New York, Denver, San Francisco

Established 1830  
**THE ROBERT C. FISHER COMPANY,**  
Successors to FISHER & BIRD  
**MARBLE, MOSAICS and TILING**  
139th-140th Sts.—Locust Ave. and East River, New York

## "DETROIT-FENESTRA" Steel Metal Sash

See our full page advertisement last week or next week in this paper or write to

**DETROIT STEEL PRODUCTS CO., Detroit, Mich.**



**VAILE & YOUNG'S**  
**Patent Metallic Skylights**  
Without Putty  
Construction adapted to all forms and styles of Skylights.  
Thousands of feet in use have proved its superiority. Particularly adapted for Depots, Mills, Factories, etc., where large and continuous lights are required.  
Send for Illustrated Catalogue.  
214 N. Calvert St., Baltimore, Md.

THE AMERICAN ARCHITECT'S Book Department is prepared to furnish any architectural work now in print on short notice. Our book advertising, appearing from time to time, will keep you posted. All inquiries promptly answered. **THE AMERICAN ARCHITECT, 231-241 W. 39th St., New York.**

## LOOMIS FILTERS

Improved System Established 1880 Simple and Effective  
**LOOMIS-MANNING FILTER CO.**

Main Office:  
828 Land Title Bldg., Broad and Chestnut Sts., Philadelphia  
Boston Buffalo New York Baltimore Washington Chicago

## WE BUILD

Fireproof Metal Windows, Cornices, Skylights and all forms of Structural Metal Work. We are prepared to submit estimates and construct work anywhere.

Let us figure on your next job.

**KASCH ROOFING CO., Akron, O.**

## Reinforced Concrete

ask us for estimates.

**Turner Construction Co.**

Engineers, Contractors 11 Broadway, New York City

When you have a water supply problem to solve  
Investigate the

*Kewanee System of Water Supply*

See our full page ad in the next or last issue of American Architect, or better still, write for our catalog now.

**Kewanee Water Supply Co. - - Kewanee, Ill.**

## MASON SAFETY TREADS

For Stairs, Wood, Iron, Marble or Cement, new or old

HUNDREDS OF THOUSANDS IN USE

**American Mason Safety Tread Co., Boston**

## Lightning Rods, Weather Vanes

Protection assured by our continuous copper conductors. Our booklet "Flashes of Lightning" sent free. Also catalogue of weather vanes, etc.

**THOMAS W. JONES, 180 Front Street, NEW YORK**

## CUTLER MAIL CHUTES

Have behind them 25 years of successful business and ample resources

Descriptive Circular and Estimates on application

**Cutler Manufacturing Co., Rochester, N. Y.**

## CARL VON HARTZFELT Metallurgical Chemist

WHEELING, W. VA.

Plans, specifications, estimates and supervision for **Continuous Industrial Alcohol Distillery Apparatus**, for light, heat and power purposes from natural gas and portable stills for vegetable waste matter. Economy and rapidity of construction a specialty. Unquestionable references.

ACTING DIRECTOR OF THE CONTINENTAL NATURAL GAS ALCOHOL CO. WHEELING, W. VA., U. S. A.

See Harper's Weekly, Oct. 3, 1908. Patent Serial No. 450,294—Aug. 2

## OKONITE INSULATED ELECTRIC LIGHT WIRES

Are pronounced by leading Architects to be **SAFE, DURABLE** and **EASILY ADJUSTED** for the inside wiring of **PUBLIC and PRIVATE BUILDINGS.**

Willard L. Candee, H. Durant Choever, Geo. T. Manson, W. C. Candee, *Managers*  
*Gen'l Supt.* W. H. Hodgins, *Sec'y.*  
*Asst. Sec'y.*

Sole Manufacturers  
**THE OKONITE CO., Ltd.**  
253 Broadway, New York






## ARCHITECTS who Specify DEMING PUMPS

insure the owner against troubles from  
**WATER SUPPLY.**

Electric Driven Pumps operated from any current. Send for Catalog "G"—Power Pumps for all uses.

THE DEMING COMPANY. Salem, Ohio  
See Sweet's index for double page announcement

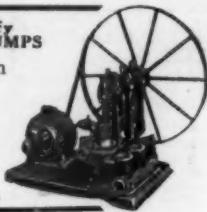

## THOSE FULL SIZE DETAILS of the Anti-Pluvius Skylight

(PUTTYLESS)

May Simplify a Skylight Problem. Sent on Request.

THE G. DROUVÉ CO.  
CHICAGO

Bridgeport, Conn.

## THE STANDARD

for over fifty years. Frink's Reflectors. All sizes and shapes for every conceivable purpose. State your wants and we can meet them. Investigation means adoption.

I. P. FRINK, 551 Pearl Street, New York.



WRITE IT IN

THE SPECIFICATIONS—IT SHOULD BE

## ESTABROOK'S GREASE TRAP

IF YOU DON'T KNOW IT, LET US SEND YOU ILLUSTRATED BOOKLET  
See our ad in last week's American Architect

R. ESTABROOK'S SONS  
1st and C Streets SOUTH BOSTON, MASS.

## Mineral Wool

FIRE, SOUND and VERMIN PROOF INSULATOR  
SAMPLES AND CIRCULARS FREE

U. S. MINERAL WOOL CO., 140 Cedar St. NEW YORK

## National Fire Proofing Co.,

Manufacturers of Terra Cotta Hollow Tile.

Contractors for Construction Fireproof Buildings.

You can not be sure that you have either the best or the cheapest fireproofing unless you give us an opportunity to figure on your plans.

Chicago, Commercial National Bank Bldg. Pittsburgh, Fulton Bldg.  
New York, Flatiron Bldg. Philadelphia, Land Title Bldg. Washing-  
ton, D. C., Colorado Bldg. Minneapolis, Minn., Lumber Ex. Bldg.  
Old South Bldg. Los Angeles, Calif., Union Trust Bldg. St. Louis,  
Mo., Cleveland, Cuyaboga Bldg. San Francisco, Monadnock Bldg.  
London, Eng., 26 Chancery Lane.

## LUFKIN STEEL TAPES

Are Indispensable for Accurate Work  
Made in all styles and sizes for all classes of work

THE LUFKIN RULE CO. SEND FOR CATALOG.  
Saginaw, Mich., U. S. A. New York London, Eng. Windsor, Canada



## U. S. Changeable Directories ARE SOLD OUTRIGHT

Made according to architects' designs or sold out of stock in quartered oak or bronze.

U. S. CHANGEABLE SIGN CO., 3 West 29th St., New York




LOOK FOR THE COLORED SPOT  
OUR TRADE-MARK  
SAMSON  
CORDAGE  
WORKS

## SPECIFY CORRUGATED BARS—BENT READY FOR PLACING

See our advertisement in next week's issue

CORRUGATED BAR CO.  
ST. LOUIS

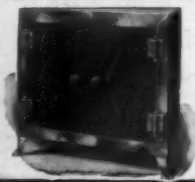

## ELECTRIC PLATE WARMERS

are now specified by all prominent ARCHITECTS for high-class RESIDENCES and APARTMENTS. The old-time GAS or STEAM heated Plate Warmer is out of place in modern buildings equipped with modern conveniences. See our adv. on page 45 of Jan. 6-09 issue.

Write to-day for illustrated booklet.  
THE PROMETHEUS ELECTRIC CO.  
234 East 43d Street, New York

## USE KEWANEE BOILERS and RADIATORS

They are best for ALL kinds of heating. Fit any job.

KEWANEE BOILER COMPANY  
KEWANEE, ILLINOIS.

## The Georgian Period

STUDENTS' EDITION

Consists of the leading article on Old Colonial Architecture from the complete edition and 100 full-page plates chosen for their value to students Price, \$15.00

THE AMERICAN ARCHITECT

231-241 West 39th Street

New York

UNION FIBRE CO., 66 Fibre Ave., Winona, Minn.

Dear Sirs:—Send Samples and Specifications (for sheathing and sound-deadener) of the new linen building felt—LINOFELT—

“38 TIMES as effective as BUILDING PAPER.”

(Sign your name and let us prove it to you)

## NOT EXPENSIVE

500 Million Yards in Use. Adds less than 1 per cent. to cost of building.

THE PHILIP CAREY COMPANY, Distributors, CINCINNATI

Branches and Warehouses in all large cities in the U.S., Canada and Mexico.

A roll ready for use

LINOFELT IS MADE BY THE MAKERS OF "LITH," THE COLD STORAGE AND REFRIGERATOR INSULATION

### UNIVERSITY OF PENNSYLVANIA SCHOOL OF ARCHITECTURE

**FOUR-YEAR COURSE.** (*Degree B. S. in Arch.*) (Architectural engineering may be taken in lieu of advanced design, etc.)  
**GRADUATE YEAR.** (*Degree M. S. in Arch.*) (Allowing specialization in design or in architectural engineering, etc.)  
**SPECIAL COURSE OF TWO YEARS.** (*Certificate.*) (For qualified draughtsmen; affording option in architectural engineering.)  
**COMBINED COURSES IN ARTS AND ARCHITECTURE,** by which *A. B.* and *B. S.* in *Arch.* may be taken in six years.  
**COLLEGE GRADUATES** granted advanced standing.  
**SUMMER COURSES** in elementary and general subjects through which advanced standing may be secured.

For full information address: DR. J. H. PENNIMAN, Dean, College Hall, University of Pennsylvania, Philadelphia, Pa.

### PERSPECTIVES RENDERED

In Pen-and-Ink and Water Color  
**WALTER M. CAMPBELL**  
 8 Beacon Street Boston, Mass.

### UNIVERSITY OF ILLINOIS

Four-year professional courses in Architecture, in Architectural Engineering and in Architectural Decoration. Special courses for draftsmen and constructors. Excellent library and equipment. University fees nominal.  
**DEPARTMENT OF ARCHITECTURE.**  
**W. I. PILLSBURY,** Registrar, URBANA, ILL.

### THE SOCIETY OF BEAUX-ARTS ARCHITECTS

has established

#### A FREE COURSE OF STUDY

open to draughtsmen and students of any city, modeled on the general plan pursued at the Ecole des Beaux-Arts in Paris, and comprising frequent problems in Orders, Design, Archaeology, etc. An annual registration fee of two dollars is required of all students, except those paying tuition at a school of architecture.

For information apply to the Secretary of the Committee on Education, 3 East 33d St., New York City.

### TO ARCHITECTS

Perspectives rendered in water colors or pen and ink. Assistance on competitive or general architectural work. European experience. Address,

**ALWAY VEALE,**  
 500 Cherry Street, Chattanooga, Tennessee.

### TESTING

Special attention to paints, enamels, varnishes, water-and-fire-proofing materials, cement, concrete, stone, etc., reports on water supplies.

**BULL & ROBERTS, Chemical Experts**  
 100 Maiden Lane, New York

### WASHINGTON UNIVERSITY ST. LOUIS, MO.

offers a four-year course in Architecture, leading to the degree B. S. in Arch. Admission by examination or by diploma from accredited schools or certificate from other colleges. Qualified draughtsmen admitted as special students.  
 For information apply to the Department of Architecture, Washington University.

### J. W. TAYLOR'S Photograph Series of American Architecture

324 Dearborn Street, CHICAGO, ILL.

### UNIVERSITY OF MICHIGAN ANN ARBOR, MICH.

#### DEPARTMENT OF ARCHITECTURE

Four-year course in Architecture and in Architectural Engineering. Draftsmen and others adequately prepared are admitted as special students. For Bulletin describing work, address Dean of Department of Engineering.

### TO ARCHITECTS

**Competition Designs and Perspectives** in Water Colors or any Brush Medium, expert—assistance on Preliminary Sketches, and general architectural work, per mail from any distance or at Architects' offices by arrangement. Address **JAMES ADAMS,** 27 East 21st Street, New York City.

### J. W. REEDY ELEVATOR MFG. CO.

#### PASSENGER AND FREIGHT ELEVATORS

83-91 ILLINOIS STREET

CHICAGO



### A. H. Abbott & Co. DRAWING SUPPLIES

Instruments, Tracing Cloth, Papers, Colors, Scales, Levels, Transits, etc.  
 BLUE-PRINTS

78 Wabash Ave., CHICAGO

### GURNEY HEATERS

FOR HEATING ANY DESCRIPTION OF BUILDING BY STEAM OR HOT WATER

GURNEY HEATER MANUFACTURING CO.

NEW YORK OFFICE 12 E 42ND ST. TEL. 185-200 FRANKLIN ST. N. J.



The expense and annoyance of painting will not recur every year or two if you use

### Dixon's Silica Graphite Paint

the "Proven Shield for Steel Work." Durability records in all climates; write for a few.

JOSEPH DIXON CRUCIBLE CO. JERSEY CITY, N. J.

## "COLONIAL ARCHITECTURE"

(THE GEORGIAN PERIOD)

"The most interesting of all American publications in the field of architecture."—*Review of Reviews.*

"The most important work on architecture yet produced in America."—*The Nation*, New York.

"No more serviceable and attractive series of measured drawings could be offered. The finest specimens of Colonial Architecture are treated so as to be of immediate value to the profession."—*Press*, Phila.

Published in Twelve Parts in Separate Portfolios, \$60.00  
 Bound in Three Volumes, \$66.00. 351 Plates, 525 Text  
 Illustrations. Sample Sheets Sent on Request.

THE AMERICAN ARCHITECT,

239 WEST 39th STREET, NEW YORK



**RELIANCE BALL BEARING DOOR HANGER CO.**  
ONE MADISON AVENUE, NEW YORK

*Reliance*  
**DOOR HANGERS**

**SILENT, SMOOTH-ACTING, DURABLE**


Through an ingenious but simple ball bearing device render sliding doors perfectly mobile. The heaviest panels move with a touch. **THREE SPEEDS. NOISELESS OPERATION.**

The Largest and Best Known Municipal, Corporation, and Private Buildings in America are Equipped with Reliance Hangers.

Write for particulars before specifying.

Reliance Ball Bearing Door Hanger Co. 1 Madison Ave., New York

## DEAN BROS.' STEAM PUMP WORKS INDIANAPOLIS, IND.

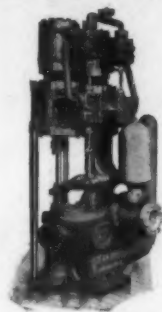


Vertical Elevator Pump.

VERTICAL AND HORIZONTAL  
**ELEVATOR PUMPS**

Atlantic Type Boiler Feeders, Water Supply Pumps, Fire Pumps, Electric Pumps, Vacuum Pumps.

SEND FOR  
CATALOGUES

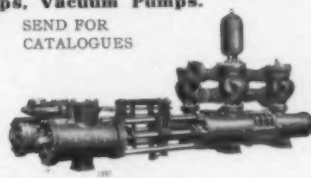

Horizontal Plunger Pump

## THE COST OF GRANITE.

**W**e will give you preliminary estimates on your building to enable you to satisfy your client by designing within the cost limit.

**WOODBURY GRANITE COMPANY,**

Hardwick, Vermont.

Branch Offices: New York, Chicago, Pittsburg.

## The NATURO Idea

Solves the Water Closet Problem

The **NATURO** Slant gives the erect position—which makes soiling the rim impossible.

The **NATURO** Seat (higher in front than at rear), eliminates the wetting-the-seat-evil.

**NATURO** Combinations are guaranteed in every way.


**NATURO** Bowls are superior in operation to the old-fashioned kind you know.

**NATURO** Catalog "C" free for the asking. It's worth asking for.



The C. H. Muckenhirn Closet Company, Detroit, Mich.

## JUST WHAT YOU HAVE BEEN LOOKING FOR

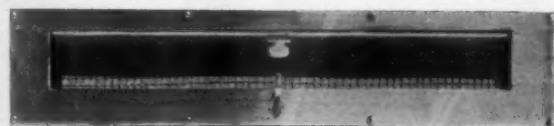


### THE HARRIS SASH VENTILATOR

This device is installed directly in either old or new sashes—it is unique in its simplicity—it is effective in use—no fear of damage from storms—no danger from burglars—the window can always be closed and locked—quickly adjusted—easily installed.

Inside plate has a shutter which you can regulate—outside plate has a fine screen which keeps out dust, flies, etc. Made of solid brass, in three sizes, having 6-inch, 10-inch, and 15-inch air space respectively. Finished in dull brass, polished brass, oxidized brass and gun metal. Made with or without sash lifts. Prices that attract. Why don't you write us?

**BRANCH & CO., Sales Mgrs., White Bldg., Buffalo, N. Y.**

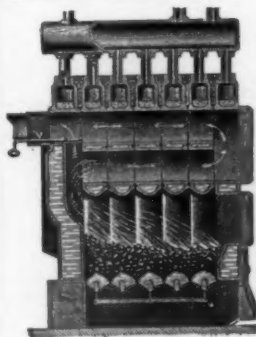

ESTABLISHED 1863.  
Send for Catalogue.

**The H. B. Smith Co.**

133-135 Centre St., New York

MANUFACTURERS

**STEAM and WATER**

**Heating Apparatus**

Factory: Westfield, Mass.

NEW YORK, PROVIDENCE,  
PHILADELPHIA.




**HIGGINS'**

DRAWING INKS  
ETERNAL WRITING INK  
ENGROSSING INK  
TAURINE MUCILAGE  
PHOTO-MOUNTER PASTE  
DRAWING-BOARD PASTE  
LIQUID PASTE  
OFFICE PASTE  
VEGETABLE GLUE, Etc.

ARE THE FINEST AND BEST GOODS OF THEIR KIND  
Emancipate yourself from the use of corrosive and ill-smelling inks and adhesives and adopt the Higgins Inks and Adhesives. They will be a revelation to you, they are so sweet, clean and well put up, and withal so efficient. They are specially adapted for use in Architects' and Engineers' Offices, as well as for general home and office use.

AT DEALERS' GENERALLY

**Chas. M. Higgins & Co., Manufacturers**  
Branches: Chicago, London 271 Ninth St., BROOKLYN, N. Y.

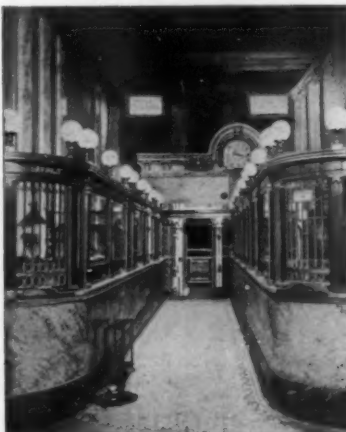

## Specialties

Bronze, Steel and Marble  
Equipment for Banks.

Fireproof Steel Filing  
Devices for Vaults and Record  
Rooms in Court Houses,  
Public Buildings, Banks, &c.


"Standard" and "Bracket"  
Stacks in Steel for  
Libraries.

An Extensive Line of Fire-  
proof Steel Furniture for  
all Public and Business  
Buildings.

Many Notable Installations.  
Every Customer a Reference

**ART METAL  
CONSTRUCTION CO.**  
JAMESTOWN, N. Y.



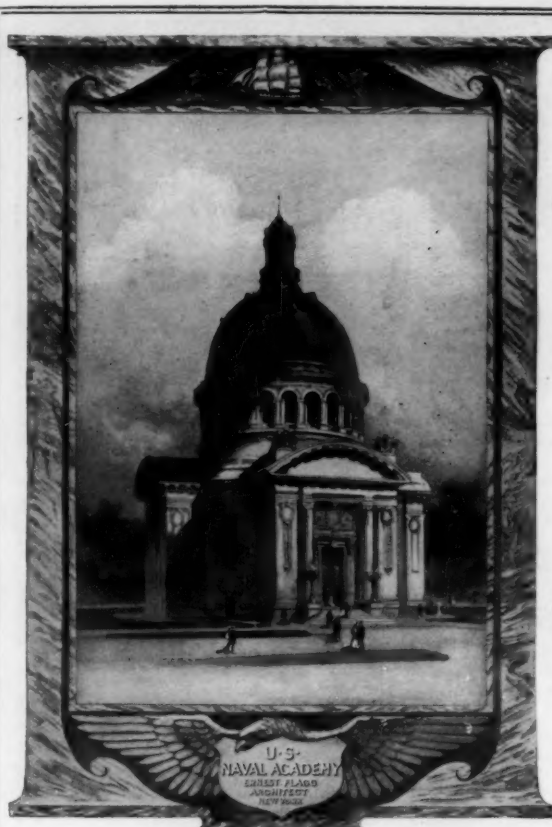

Standard Sanitary Mfg. Co.

*A Combination of Impressive Architecture and Sanitary Soundness*

is presented in a concrete form at

## The U. S. Naval Academy

Annapolis, Md.

the buildings of which are equipped with

# "Standard"

## Porcelain Enameled Plumbing Fixtures

The Government insists in all its plumbing specifications that the first requirements shall be the highest possible degree of Sanitation and all-round Efficiency. The installation of "Standard" fixtures in this instance is therefore a most significant fact.

The architect who specifies and employs "Standard" Ware ensures for himself and his client the greatest possible satisfaction, not only from the standpoint of Sanitation, but from those of Durability and Adaptability as well.

When you specify "Standard" Porcelain Enameled Ware, protect yourself against the installation of inferior fixtures by making sure the Guarantee Label is on every piece, as otherwise the fixture is not genuine.

PITTSBURGH, PA.

## DAHLSTROM PATENT HOLLOW SHEET METAL DOORS ARE USED IN THIS BUILDING




U. S. Express Building, New York. Clinton & Russell, Architects

### We also make COLD DRAWN MOULDINGS

For Casings, Crown Mouldings, etc. Catalogue showing numerous designs sent upon application

DAHLSTROM METALLIC DOOR CO.  
JAMESTOWN, N. Y.

## The Broughton Mixer

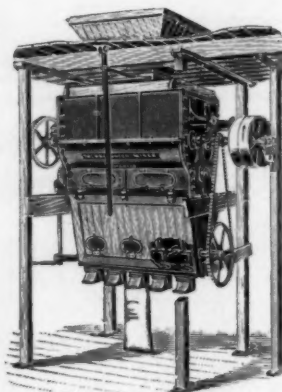

For Plaster,  
Cement, Lime,  
Patent Floor-  
ing, Etc. :: ::

Ask for Circular

WILLIAM D. DUNNING

231 W. WATER STREET.

SYRACUSE, N. Y.

## "WESTERN" MEDIUM PRICED

VITRIFIED and IMPERVIOUS  
FACING BRICK

Sold at prices midway between common backing and mechanically perfect pressed Brick. Capacity 75,000,000 yearly.

**WESTERN BRICK COMPANY**  
DANVILLE, ILL.

Write for Catalogue

An oil paint that dries out with soft, water color effect, yet is more washable than any other oil paint made.

The most important paint invention of the age



Write us for  
Color Card  
and Prices

Manufactured By  
**THE MURALO COMPANY**  
NEW BRIGHTON, N. Y.

## Edison's **5** Strong Points { Color, Fineness, Uniformity, Soundness, Sand Carrying Capacity.

THERE IS NO CEMENT ON THE MARKET WITH MORE POINTS IN ITS FAVOR THAN

### EDISON PORTLAND CEMENT



Look for Trade-mark on every bag.

Do not write for "Laboratory Sample," but take it from Edison Cement going into work anywhere or from the dealer's yard. The result is the same—**absolute uniformity**. Every barrel of Edison Cement is guaranteed to pass standard specifications and beat "Standard" by 10%. 85% thru 200. 98% thru 100.

### THE EDISON PORTLAND CEMENT CO.

SALES OFFICES:

NEW YORK, St. James Bldg.  
PHILADELPHIA, Arcade Bldg.

PITTSBURG, Machesney Bldg.  
BOSTON, Post Office Sq. Bldg.

NEWARK, N. J., Union Bldg.  
SAVANNAH, National Bank Bldg.



"The 'GLOBE' is built on honor and sold on merit."

## The "GLOBE" Ventilator

IN BRASS, COPPER, GALVANIZED IRON  
AND WITH GLASS TOPS FOR SKYLIGHT PURPOSES

SIMPLE SYMMETRICAL STORM-PROOF EFFECTIVE  
FOR PERFECTLY VENTILATING BUILDINGS OF EVERY CHARACTER


Smoky Chimneys Cured

SEND FOR MODEL  
AND PAMPHLET

Globe Ventilated Ridging

MANUFACTURED BY

**GLOBE VENTILATOR COMPANY, TROY, N. Y.**

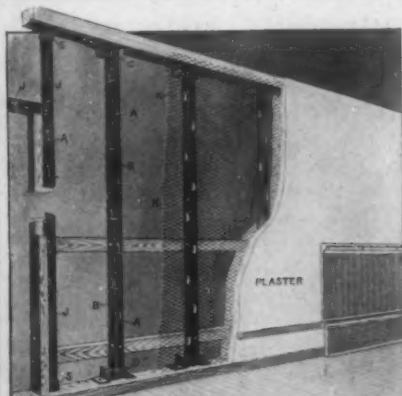

## THE MECHANICAL SIMPLICITY OF BERGER PRONG LOCK STUDS and FURRING

Is Backed by Their All-Around Convenience and Efficiency

THEIR ability to resist fire and shock was signally demonstrated in the San Francisco fire. The exceptional ease of applying the lath is apparent at once. One man unaided can hang the lath on the prongs and fasten it securely. The tap of a hammer clinches the prong over the lath and makes a firm ground to plaster on. There's no wiring, and no waiting for the plaster to harden before the fastening is rigid—it's rigid from the start.

Prong Lock Partitions economize space; save time; save money; and the lath can't get away. Ask for catalogue F-5, showing its application to various classes of construction. Write **T-O-D-A-Y**

**THE BERGER MFG. CO., Canton, Ohio**  
New York, Chicago, St. Louis, Boston, Atlanta, Philadelphia, Minneapolis, San Francisco  
Specialties — Fireproofing, Vault and Sidewalk Lights, Steel Ceilings, Ventilators, Skylights, Etc.

# Harbison - Walker Refractories Company

PITTSBURG, PA.

:: MANUFACTURERS OF ::  
**FRONT BUILDING BRICK**

## SHADES

LIGHT, GREY, BUFFS AND  
MOTTLED



## STYLES

NORMAN, ROMAN, STANDARD  
AND ORNAMENTAL

DELIVERIES GUARANTEED WHEN WANTED. GET SAMPLES AND PRICES

**New York Office,** TELEPHONE 5687-5688 MADISON **1133 Broadway**



**"CHICAGO AA"**  
**1,000,000 BARRELS ANNUALLY**  
HIGHEST QUALITY  
THE BEST THAT CAN BE MADE  
**Chicago Portland Cement Company**  
108 La Salle Street, CHICAGO, ILL.



The highest grade of  
Portland Cement Manufactured  
**LIGGETT BUILDING**  
ST. LOUIS, MO.

John J. Cone A. W. Fiero Robert W. Hunt Jas. C. Hallsted D. W. McNaugher

### Robert W. Hunt & Co.

90 West St. 1121 The Rookery Monongahela Bank Bldg. Norfolk House, Cannon St., E.C.  
New York Chicago Pittsburgh London  
435 Washington St., San Francisco

Q Inspection of Structural Steel and Iron, reinforcing bars, cement and other building materials. Examination and supervision of reinforced concrete work a specialty. Chemical and Physical Laboratories.



**UNIFORM** in color and tensile strength, sound and reliable. Strictly conforms to standard and Government specifications.

Send for 72-Page Booklet

**MARQUETTE CEMENT MFG. CO.**  
CHICAGO

“Artistic and Commercially Practicable Concrete Surface Finishes.”

The series of illustrated articles now appearing under the above title in our Monthly Bulletins are of real value to architects desiring to inform themselves on this important subject.

Upon request, your name will be placed upon our mailing list for copies of the Bulletin free of charge.

A Standard Portland for Universal Use.




Daily Output 17000 Barrels. Plants at Chicago & Pittsburg.

**Universal Portland Cement Co.**

Chicago—Pittsburg



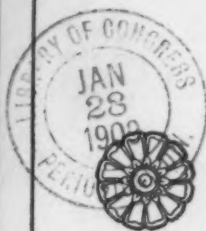

# THE AMERICAN ARCHITECT

PUBLISHED  
EVERY WEDNESDAY  
IN NEW YORK



WITH THIS PUBLICATION  
IS MERGED

THE INLAND ARCHITECT

VOLUME  
XCV

JANUARY 27, 1909

NUMBER  
1727

•TWO•THIRTY•NINE•WEST•THIRTY•NINTH•STREET•

# Closet Seat Construction

The ordinary closet seat depends upon glue alone to hold it together at the joints. Glue loses most of its adhesive power in time when subjected to widely uneven conditions of moisture and heat.

Here are the four sections of the famous

## "NEVER-SPLIT" SEAT

with bolts, nuts and washers inserted, ready to be put together.



HALF-TONE PHOTOGRAPHED DIRECTLY FROM THE GOODS

No wordy argument is necessary to further impress upon any practical mind the advantages of this method of closet seat construction.

The idea, fortunately, is protected by United States "Letters Patent," which we regard so highly that no economy in the selection or seasoning of woods is practiced beyond that regularly given to the higher grades of ordinary manufacture—thus positively insuring the most lasting form of closet seat construction by virtue of the vise-like grip of the strong steel bolts.


NEVER-SPLIT CLOSET SEATS are of the highest embodiment, all the style, beauty, sanitary perfection and lasting qualities that can be put into an article of honest manufacture.

*Specification data may be obtained from page 8 of our Catalog "C." Please make requisition by Post Card*

**NEVER-SPLIT SEAT COMPANY, Evansville, Ind.**

## Indirect Heating.

Where a limited amount of space does not permit installing direct radiation, air-ducts passing fresh outside air over an AMERICAN Indirect Radiator and into the apartment, in the manner shown in the accompanying illustration frequently solve the problem.

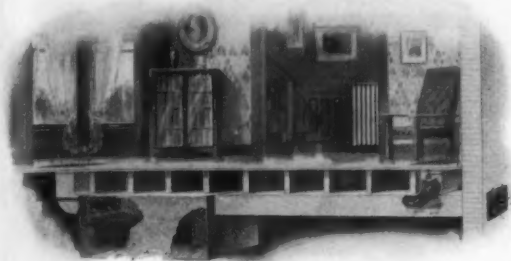

A good method for incasing indirect radiation and a simple way to secure rotary circulation air in the room when outdoor supply is shut off.

AMERICAN Indirect Radiators are made in a broad range of patterns to meet widely varying conditions and architectural requirements.

AMERICAN & IDEAL  
RADIATORS & BOILERS

**AMERICAN RADIATOR COMPANY**

General Offices: 282-286 Michigan Ave., Chicago

PHILADELPHIA  
NEW YORK  
BOSTON

BUFFALO  
PITTSBURG  
CINCINNATI

CLEVELAND  
INDIANAPOLIS  
CHICAGO

MILWAUKEE  
ST. LOUIS  
KANSAS CITY

ATLANTA  
MINNEAPOLIS  
OMAHA

DENVER  
SEATTLE  
SAN FRANCISCO



New Hotel Fairmount, San Francisco. Equipped with Burt Ventilators.

constructed of the very best material and embodying every modern improvement. **Burt Ventilators** are storm- and dust-proof whether open or closed and are easily opened or closed by simply pulling a cord. No knots to tie, merely press the rope against a patent fastener and the damper is held firmly and not affected by air currents as in the common flat damper.

The glass top Burt Ventilators are efficient sky-lights from which the light cannot be shut out. The "ventilating pull" of the Burt Ventilator is the greatest of any, causing an imperceptible change of air without causing dangerous drafts. Furthermore, **Burt Ventilators** are being used in all the large and most prominent buildings in the country.

Send for our 96-page catalog which shows Burt Ventilators in use on all kinds of buildings, mills, shops, factories, and residences.

**The Burt Manufacturing Company**  
550 Main Street, Akron, Ohio.


Geo. W. Reed & Co., Montreal, Sole Manufacturers of Burt Ventilators for Canada.

## Progress in Re-building

In re-building the great city of San Francisco, which was destroyed by earthquake and fire, the latest and best improvements of building appliances are being used. The illustration shows the great Fairmount Hotel which is now equipped with


## Burt Ventilators

which are known to be the standard ventilators of the world,

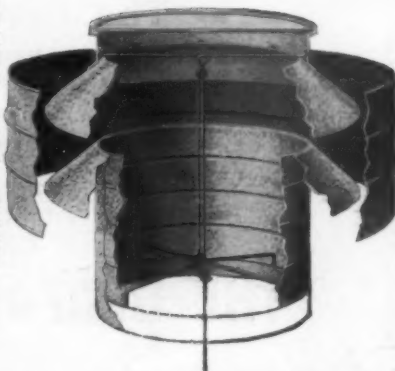

Notice adjustable sliding sleeve damper (Pat.) Can be furnished with metal top if desired.



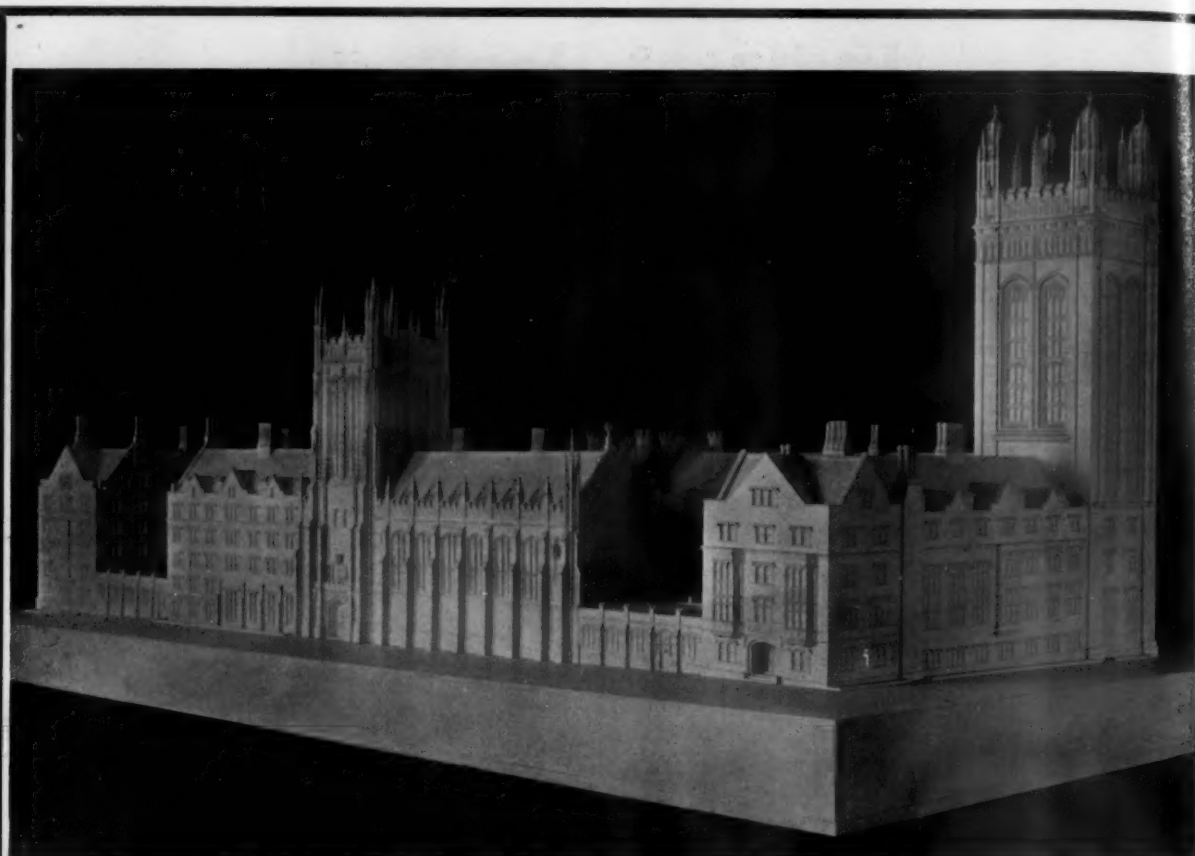

Allen & Collens  
Architects  
Boston, Mass.

Louis Jallade, Associate Architect  
New York

UNION THEOLOGICAL SEMINARY  
New York

Cut Stone Contractors

Carr & Ball  
Harrison, N. J.

Wm. Bradley & Son  
Long Island City

**"OLD HOOSIER" stone has been adopted for this group of buildings.**

**Among other buildings executed by Messrs. Allen & Collens in which "OLD HOOSIER" was used are:**

### **The Thompson Memorial Library**

Vassar College, Poughkeepsie, N. Y.

### **Thompson Memorial Chapel**


Williamstown, Mass.

## **THE BEDFORD QUARRIES COMPANY**

204 Dearborn Street  
Chicago, Ill.


1 Madison Avenue  
New York City

818 Euclid Avenue  
Cleveland, O.

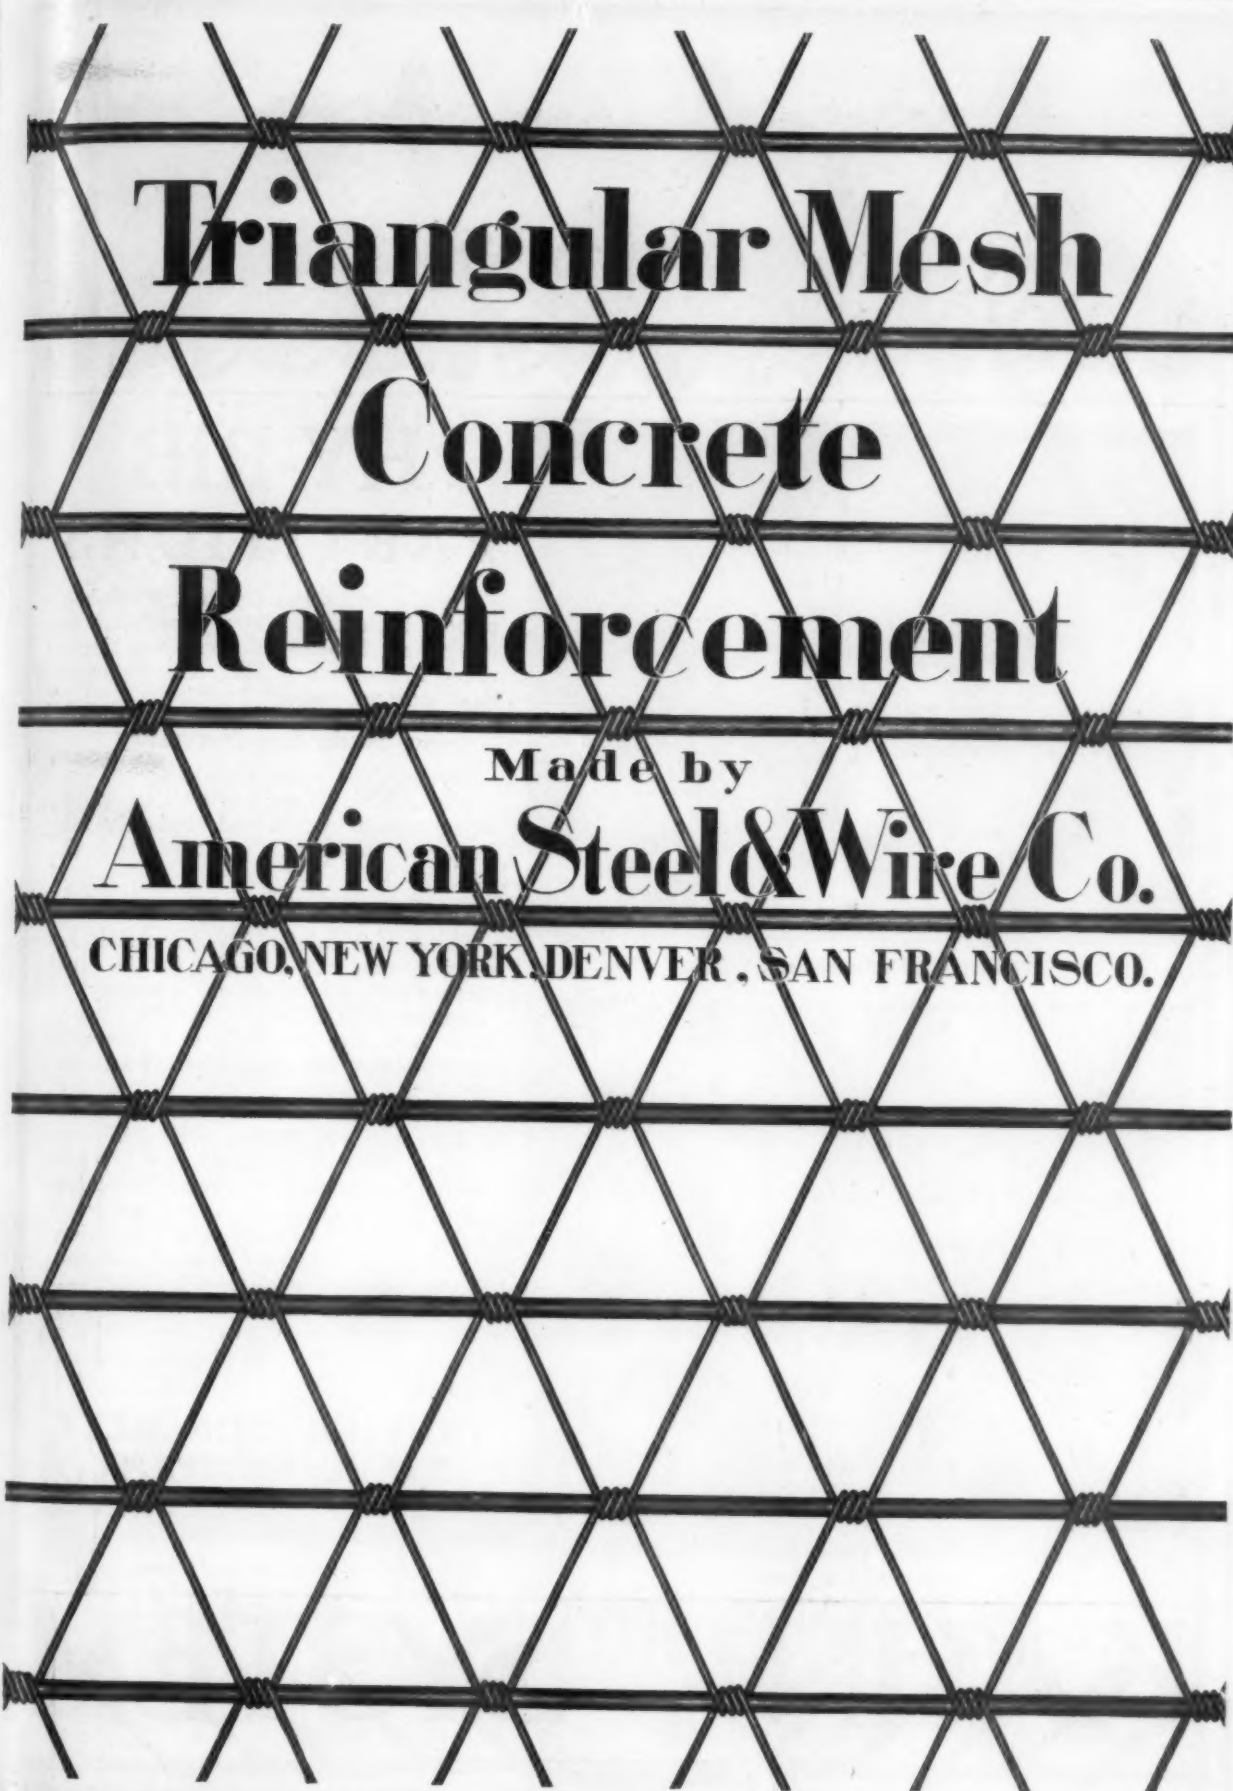


# Triangular Mesh Concrete Reinforcement

Made by  
**American Steel & Wire Co.**  
CHICAGO, NEW YORK, DENVER, SAN FRANCISCO.

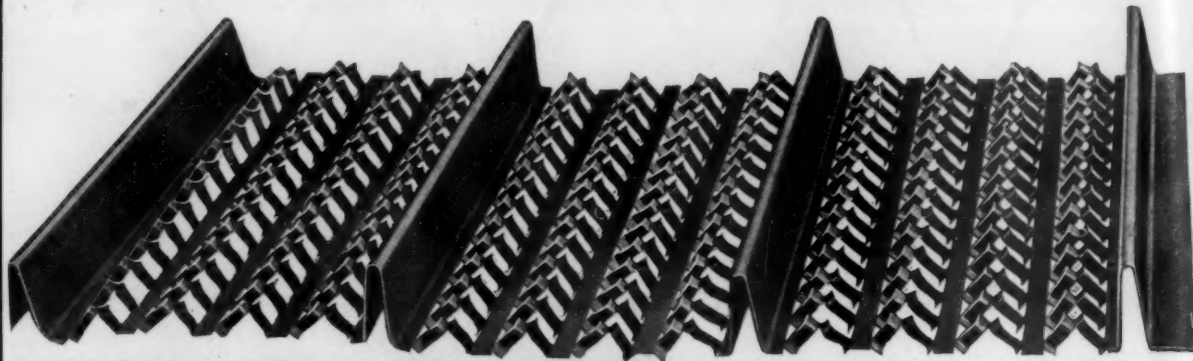

Plastering Lath Surface of HY-RIB

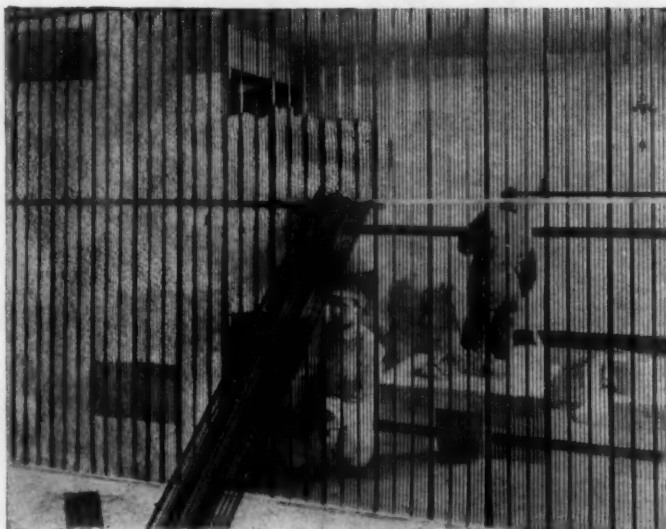

Reverse Side, Showing Perfect Key for Plastering  
No Dropping of Plaster

## HY-RIB PARTITIONS

Simply set up the sheets of **Hy-Rib**—plaster both sides and the partition is complete. **Hy-Rib** combines in a single sheet the ordinary lath and separate stud construction.

### No Studs Are Necessary

**Hy-Rib** does away with the great expense of wiring sheets of lath to studs. Being a unit of lath and studs **Hy-Rib** partitions have the greatest strength and rigidity.

Other uses for **Hy-Rib** are:

**Floors and Roofs.** **Hy-Rib** serves as reinforcement and centering for the concrete slab. No falsework necessary.

**Suspended Ceilings.** **Hy-Rib** does away with the small T's and channels and the great expense of wiring lath to supports.

**Furring.** **Hy-Rib** supplies the lath surface and the furring strips in one sheet. Write for large new **Hy-Rib** Catalogue—just off the press. Contains many details useful to the designer.

Also separate catalogues describing other Kahn System products—**Kahn Trussed Bar**—**Rib Metal**—**Rib-Lath**—and **Cup-Bars**. Catalogues of Tests, of Structures of every kind, and "Kahn System Standards," the best Handbook on Reinforced Concrete.

## TRUSSED CONCRETE STEEL COMPANY

618 TRUSSED CONCRETE BUILDING  
DETROIT, MICH.

Offices in all Principal Cities

# KAHN

# SYSTEM




---

**L**et us bring to bear the skill and experience acquired through fifty-five years of success in solving all kinds of elevator problems, including those presented in the development of the modern skyscraper, in fulfilling the requirements for the highest type of service in the palatial hotels of to-day, and in working out the needs in the mansion, as well as in more modest residences.

We make all kinds of passenger and freight elevators, for every purpose, for every kind of power. We will gladly send you full particulars on request.

---

**OTIS ELEVATOR COMPANY**

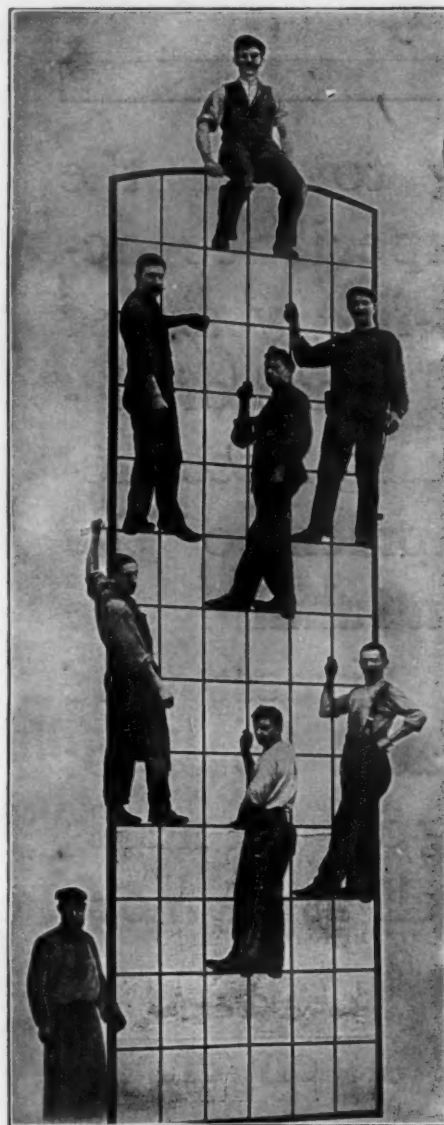

COMPLETE "FENESTRA" WINDOW "Patented"

# DETROIT "FENESTRA" WROUGHT STEEL WINDOW SASH

A Fireproof Window

A Strong Window

An Inexpensive Window

FOR

FACTORIES  
POWER HOUSES  
WAREHOUSES  
PUBLIC BUILDINGS  
INSTITUTIONS  
JAILS, etc., etc., etc.

DETROIT FENESTRA SASH is manufactured from special rolled steel section, and is preferable to any other metal sash on the market for the certain class of substantial construction heretofore mentioned. Its cost is much below that of other metal sash, while its strength and durability is readily appreciated.

It can be made to fit any opening, large or small, and to withstand wind pressure up to 16' x 20' without reinforcement. Expensive frames are done away with, and more light area is obtained from the given opening.

The sash with all its strength has a light and slight appearance; it can be divided into various sizes of panes, from the smallest to the large paned, say 20 x 30 inches, if desirable.

In basement windows of city houses the sash becomes a steel grating, giving protection from thieves and burglars, and nothing to interfere with washing.

For use in institutions and insane asylums, its combined value as a grating, without the apparent visible effect, can be at once understood.

In paper mills, soda ash works and other similar plants where chemical action or dampness destroys sheet metal and wood, the *Detroit Fenestra Sash* are being used to replace.

We invite correspondence, and if encouraged will gladly send an expert to consult. *Write to us to-day.*

**DETROIT**  
**STEEL PRODUCTS COMPANY**  
**DETROIT, MICHIGAN**

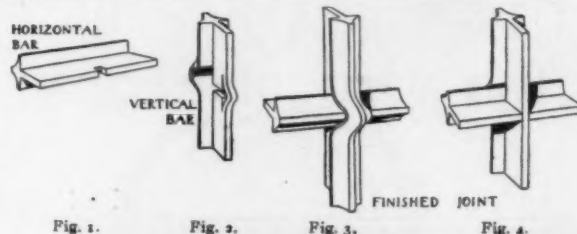


Fig. 1.

Fig. 2.

Fig. 3.

Fig. 4.

## THE "FENESTRA" JOINT

In the "Fenestra" joint, as can be seen above, a small cross slot is made in one of the bars (Fig. 2), only sufficiently large to allow the flange of the other bar (Fig. 1) to pass through it. The moulded portion of the bar (Fig. 2) is then hydraulically pressed out far enough to allow of the moulded portion of the other bar (Fig. 1) to pass between it and its flange.

The inserted bar (Fig. 1) is only cut in one place, a small nick being made to allow of its being locked in position.

## RAISED REAR VENT CLOSETS ADOPTED BY THE NATIONAL GOVERNMENT IN EQUIPPING THIS BUILDING



CADET BARRACKS, WEST POINT MILITARY ACADEMY

We illustrate in this issue the New Cadet Barracks recently completed at West Point, New York, and the type of Raised Rear Vent Water Closet used in this building.


The Raised Rear Vent Water Closet ventilates perfectly the room in which it is placed. No germicide, disinfectant, or deodorizer is necessary to kill the odors, as there are no odors.

No mechanical fan, gas jet, or steam coil is needed, the heat in the building being ample to cause that degree of rarification in sheet metal vent duct necessary to create a perfect draft, sufficient to carry off all odors.

We appeal to the Architects (no one knows better than they the inestimable value of perfect ventilation) to specify Raised Rear Vents for every place where a Water Closet is used. These vents are not confined to any one type of Water Closet. We furnish these Raised Rear Vents on all the different grades of Water Closets we manufacture—the cheapest as well as the highest priced.

The plumber can be supplied with these different types of Raised Rear Vent Closets by any jobber of Plumbing Material in the United States.

**POTTERIES SELLING CO.**  
TRENTON, N. J.

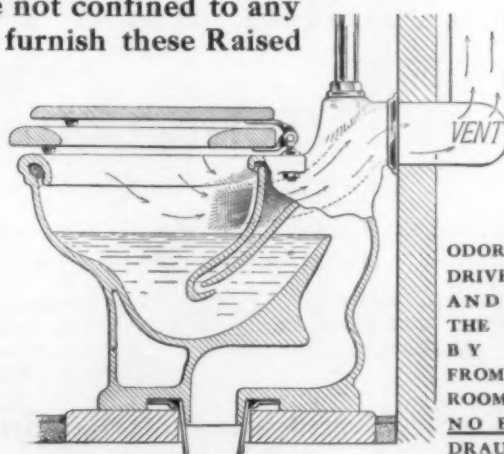

ODORS ARE  
DRIVEN UP  
AND OUT  
THE VENT  
BY AIR  
FROM THE  
ROOM.  
NO BACK  
DRAUGHTS

SECTIONAL VIEW



# **WANTED**

A strictly fireproof building—speedy construction, least possible cost. Must enable securing of minimum rate insurance on building and contents.

*Read How the Demand was Met:*

"The Julin warehouse, Chicago, was designed by Geo. S. Kingsley, architect. The owner of this building is engaged in the storage of furniture and household goods, and desired a four-story fireproof building that could be rapidly constructed and would secure the minimum rate of insurance on building and contents at the least possible cost.

"With this object in view Mr. Kingsley designed the building with brick walls; reinforced concrete columns, beams, girders and floors. The plans were distributed among the contractors with

the privilege of submitting an alternate bid on any other system of construction that would obtain the results desired by the owner. The National Fire Proofing Company submitted an alternate bid in which they substituted for the reinforced concrete columns, beams, girders and floor slabs, the Johnson Tile Block column, structural steel I-beams encased in tile, and the Johnson System of Long Span floor construction, on top of which was placed a cement finish. This construction met the architect's views, and obtained in every respect the results desired by the owner."

Send us your plans to figure. We will do as well for your building, whether warehouse or any other class, four stories or twenty.

## **National Fire Proofing Company**

Manufacturers of

### **Terra Cotta Hollow Tile**

Contractors for Construction of Fireproof Buildings

The largest firm in the world devoted exclusively to the business of fireproof construction. Capital Twelve and one-half Million Dollars.

PITTSBURG, Fulton Bldg.

CHICAGO, Commercial National Bank Bldg.

PHILADELPHIA, Land Title Bldg.

NEW YORK, Flatiron Bldg.

WASHINGTON, D. C., Colorado Bldg.

MINNEAPOLIS, MINN., Lumber Ex.

BOSTON, Old South Bldg.

LOS ANGELES, CALIF., Union Trust Bldg.

ST. LOUIS, MO.

LONDON, ENG., 27 Chancery Lane.

Twenty-six factories throughout the United States.

# VENTILATION BY THE ROYAL SYSTEM

**A Scientifically Perfect and Thoroughly Proved Method for Ventilating Buildings of all Kinds. MILLS, FACTORIES, CHURCHES, OFFICES, etc.**

The **Royal System of Ventilation** is adapted to every purpose and is under complete control at all times. Made in every size and shape to suit every condition: Round, Square, Rectangular, Glass and Metal Top, of Galvanized Iron, Charcoal Iron and Cold Rolled Copper. Send for our new 64-page booklet, "**Ventilation by the Royal System.**" It is completely illustrated and shows every feature of this most satisfactory method. It will fully explain proper ventilation. It will pay you to send for it and have it on

ABSOLUTELY STORM PROOF



HENVIS PATENT

file in your office. It will help you explain to your customers that the "Royal" is the Best Ventilator made.

*Many try to imitate but NEVER EQUAL.*

The best proof of the effectiveness of the **ROYAL SYSTEM OF VENTILATION** is the fact that architects and owners who have had experience with it order them for new buildings that they are erecting all over the country.

**THE ROYAL VENTILATOR & MFG. CO.,** OFFICE AND FACTORY 421 LOCUST ST., PHILADELPHIA, PA.

## PORTFOLIOS OF CHURCHES

An intensely practical exposition of church architecture ranging from the most modern and widely known edifices in America to the restored primitive churches of some of the one-time colonies.

The large portfolio of churches is made up of 100 sheets exhibiting—

Photographic Reproductions of **EXTERIORS**  
**INTERIORS**

Color Reproductions of **EXTERIORS**  
**INTERIORS**

**Elevations**  
**Doorways**

**Pulpits**  
**Exterior Sketches**

**Detail Drawings**  
**Windows**

From the modest \$10,000 Village Church to the great structure that runs into millions is the range of illustrations offered in this valuable collection, showing—


Designs by the best architects of the present and past—from McKim, Mead & White to Charles Bulfinch.

The price of this collection of plates is \$5.00—a very modest one, when the practical, suggestive worth of the portfolio is considered.

We also have about 60 sets of churches, containing about 50 sheets each, similar to above. Price, \$2.50 while they last.

Shipment will be made on day order is received with carriage prepaid.

**THE AMERICAN ARCHITECT**  
231-241 WEST 39th STREET  
NEW YORK

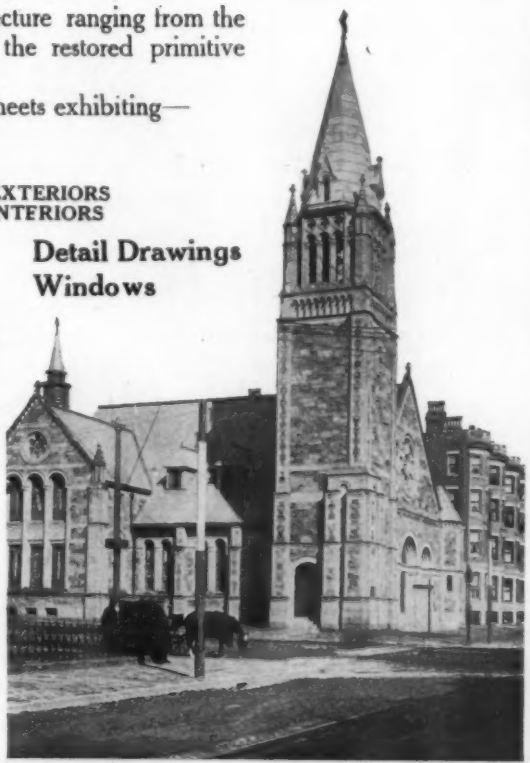

NEW EDITION—JUST OFF THE PRESS!

# DETACHED DWELLINGS




Reduced Illustration Showing the Practical Value of this Portfolio.  
Regular Size 9x12.

*Country  
and  
Suburban*

THE portfolio "Detached Dwellings," of which this page is the actual size, contains nearly one hundred examples of modern homes, each half-tone illustration accompanied by detailed drawings of floor plans, etc. In addition we present a number of pen-and-ink sketches in this portfolio, all exhibiting masterly treatment of the subjects under consideration.

This collection differs from all others of a similar nature, in that it represents the work of a large number of Architects who have made a specialty of "Detached Houses" and have achieved the greatest success in that line.

Interiors and doorways add to the value of the "Detached Dwellings" collection, and we earnestly recommend it to those interested as a well-rounded, comprehensive exhibit of the work of men who do things well. "Detached Dwellings" will be sent, carriage prepaid. In portfolio, or bound as desired.

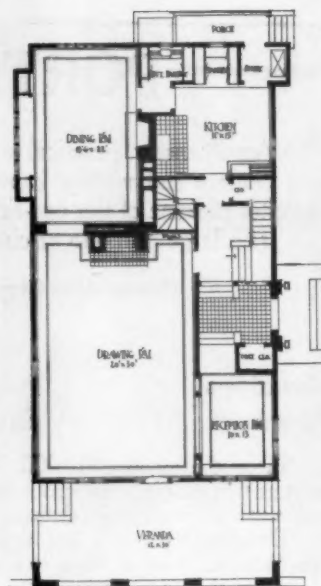

First Floor Plan.

*PRICE, \$5.00*

## THE AMERICAN ARCHITECT

231-241 West 39th Street

New York City, N. Y.




# MEURER BROS. CO. GUARANTEED ROOFING PLATES

THE STANDARD OF THE HIGHEST QUALITY

**MEURER OLD METHOD  
MEURER ROOFING**

**MEURER FLUSHING  
MEURER PULLMAN**

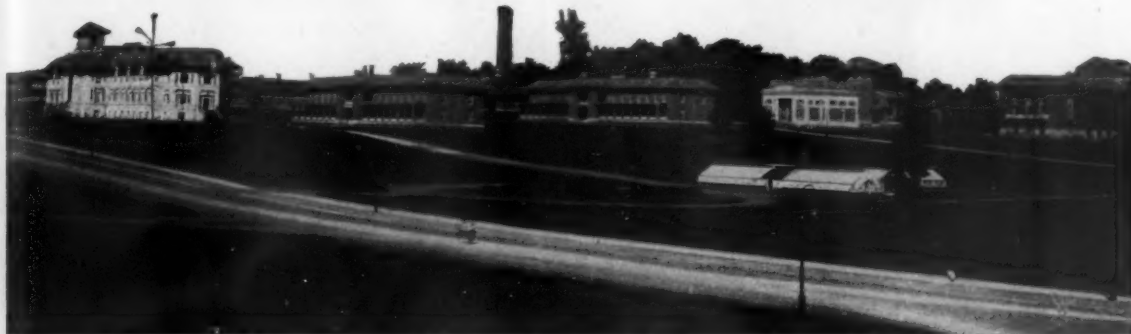


National Home for Disabled Volunteer Soldiers, Johnson City, Tenn.

J. H. Freedlander, Architect.

Covered with

**"Meurer's Genuine Tinned Iron Sheets," a Heavily Coated Plate on a Base of Pure Re-hammered Charcoal Iron. For Long Life It Has No Equal.**

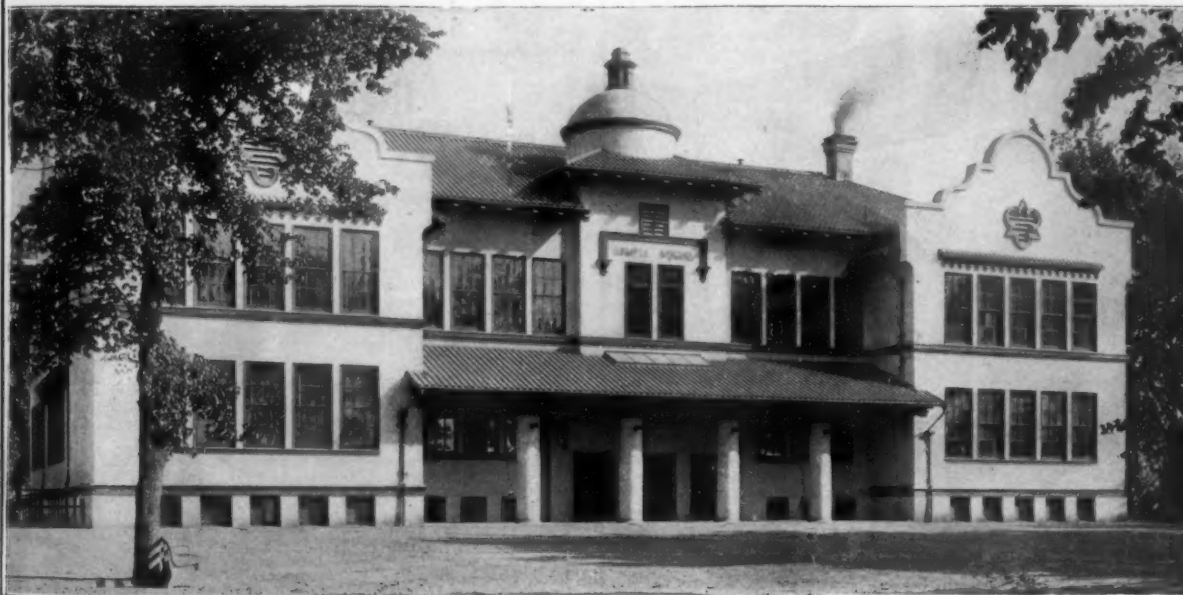

Lowell School, San José, Cal.

F. S. Allen, Architect.

Covered with

**"Meurer's Galvanized Spanish Tile."**

MEURER'S METAL MISSION TILE IS A PERFECT REPRODUCTION IN METAL OF THE OLD CALIFORNIA CLAY MISSION TILE—BOLD AND HANDSOME.

**MEURER BROS. CO.,**

**BROOKLYN, N. Y.**

## BROWN BROS. MFG. CO.

*Established 1860*



22d Street and Campbell Avenue  
**CHICAGO**



CAST IRON MARQUEE, CHICAGO ATHLETIC ASSOCIATION

*Richard E. Schmidt, Garden & Martin, Architects.*




**Ornamental Iron**  
AND  
**Bronze**

## Shower Baths

**INGHAM  
SHOWER  
MIXERS**

ARE WHAT YOU WANT

**WHY?**

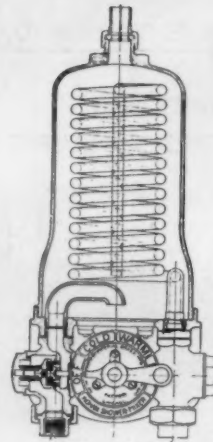

*Chicago University say:  
"The only satisfactory and  
safe shower bath mixers we  
have found."*

*Wisconsin University or-  
dered 36 mixers after most  
thorough investigation of all  
similar devices.*

### Scalding Impossible

Cold water and steam controlled by a single handle. Impossible to admit steam to chamber in advance of cold water. Capable of the closest regulation. Built for either steam or hot water operation. Entirely noiseless.

**IMPERIAL BRASS MFG. CO.**

245 South Jefferson Street

**CHICAGO, ILL.**

## IMPORTANT TO OUR SUBSCRIBERS

**Who have subscribed subsequent to May 4th, 1907**

We have on hand copies of *The American Architect's* special **REINFORCED CONCRETE NUMBER**, issued on the above date, which we will mail upon receipt of 50c., stamps or currency. (Regular price, 75c.)

This issue, the largest and most practical ever issued on the important subject of "Concrete Reinforcement," represents the best the subject affords in illustrations and literature.

There are **fifty-two pages and double pages of illustrations** made up largely of scaled and measured drawings of such well-known structures as

The Automobile Club of America, New York  
Administration Building, George H. Pierce Co., Buffalo  
Chateaux des Beaux-Arts, Huntington, L. I.  
U. S. Grant Hotel, San Diego, Cal.

and others equally noted from the architectural standpoint.

The contents include:

"The Architectural Problem of Concrete"  
"On the Artistic Expression of Reinforced Concrete" (A Symposium)  
"The Idiomatic Use of Concrete"  
"Concrete Walls and Floors"  
"Reinforced Concrete Construction"  
"Concrete Surfaces"  
"The Artistic Treatment of Concrete"  
"Engineering Advice as to Reinforced Concrete"  
"The Treatment of Concrete Surfaces"  
"The Defects and Virtues of Reinforced Concrete"  
"The Literature of Reinforced Concrete"  
"A Book on the San Francisco Disaster"

This edition (in itself a portfolio) is limited and our recent subscribers will do well to order without delay.

*Fifty Cents is the price while these Back Numbers last.*

**THE AMERICAN ARCHITECT,**

231-241 West 39th St.

**New York.**

# A Problem

*10 years Experience  
+ 10 years of Experimenting  
+ 9000 Successful installations  
+ Expert Engineering knowledge  
+ Brain, labor & material  
Total = The Kewanee System of Water Supply*

Yes, the Kewanee System involves something more than just so much material. That is a point worth remembering, when you select a water supply system.

It is much like the building which you design for a client. That building represents a great deal more than so much lumber, brick, cement, etc. It is the result of your experience, technical knowledge and exclusive design. If someone else wants to put up a similar building, it is only fair that he should go to you to get the same results, instead of to an imitator who says, "I can furnish something just as good at less cost."

Our record of results deserves your confidence in us. There are over nine thousand **Kewanee Systems** in successful operation. We invite you to take advantage of our services. You and your client will be protected by our guarantee.

If our catalog is not in your files, better write us for one. Your inquiry will enable us to indicate what we can do for you. We make no charge for preliminary specifications and estimates.


*When you write please mention this publication.*

**Kewanee Water Supply Company, Kewanee, Illinois.**

1566 Hudson-Terminal Building, 50 Church Street, New York City.

710 Diamond Bank Building, Pittsburg, Pa.

1212 Marquette Building, Chicago.

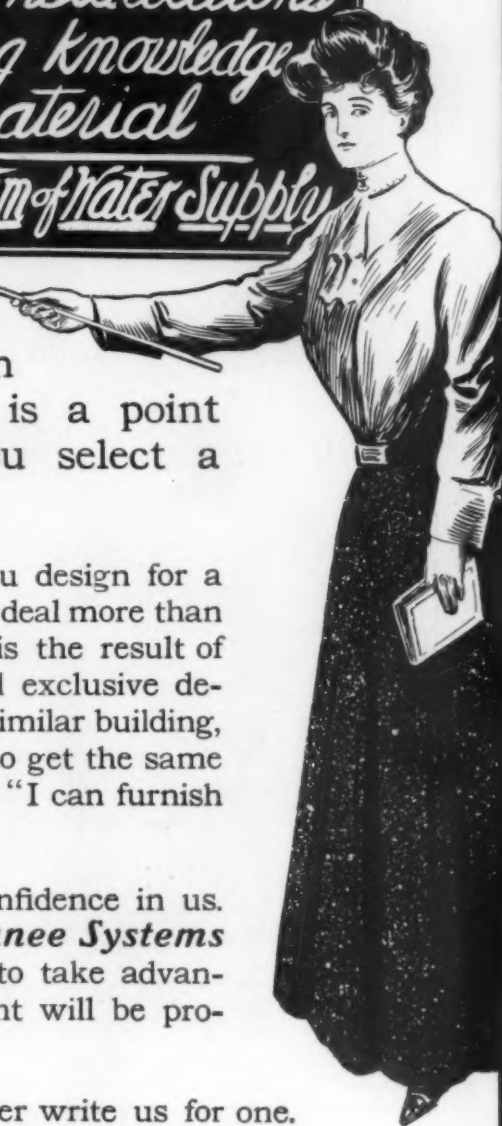




# Corrugated Bars

—FOR—

REINFORCED CONCRETE CONSTRUCTION

|| Corrugated Squares ||  
|| Corrugated Flats ||  
|| Corrugated Rounds ||

A BAR FOR EVERY SPECIAL REQUIREMENT

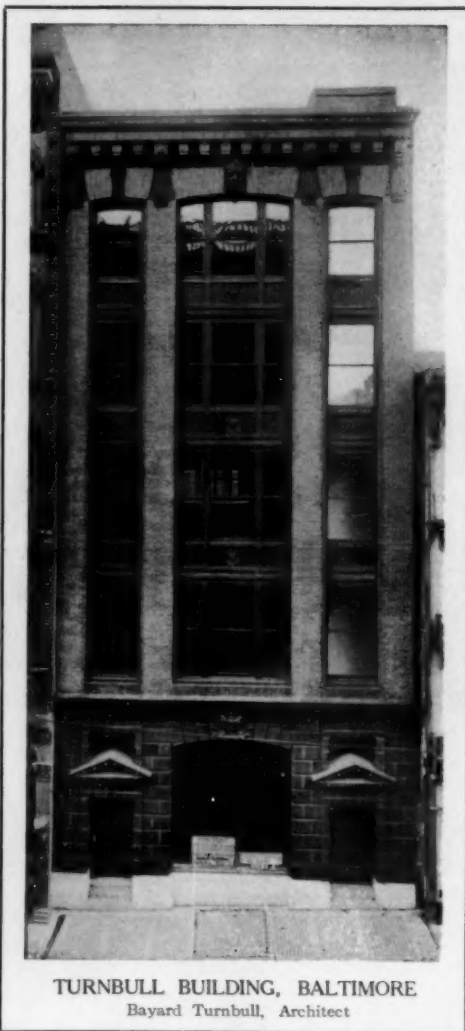

TURNBULL BUILDING, BALTIMORE  
Bayard Turnbull, Architect

WE SUPPLY CORRUGATED BARS  
Bent—Ready for Placing

LET US FIGURE ON YOUR NEXT BUILDING

**Corrugated Bar Company**

(Formerly Expanded Metal and Corrugated Bar Co.)

Bank of Commerce Bldg.

ST. LOUIS

JUST PUBLISHED

## Two Family and Twin Houses

Price, \$2.00



TWO FAMILY HOUSE


*Brown & Von Beren, Architects, New Haven, Conn.*

Showing exteriors and plans of two family and twin houses, selected from recent work of Architects and Builders in the Bronx, Brooklyn and Suburbs of New York, Boston, St. Louis and Kansas City, as well as many designs erected in the smaller cities of the country. These designs are selected from a large number submitted to us by Architects from the various cities who have made a specialty of this class of work. The work will be found suggestive to Architects and Builders. Size 8x9½ inches, bound in illustrated boards.

Two Detailed Specifications  
and Sixty Designs

**The American Architect**  
231-241 W. 39th St., New York

# Luxfer

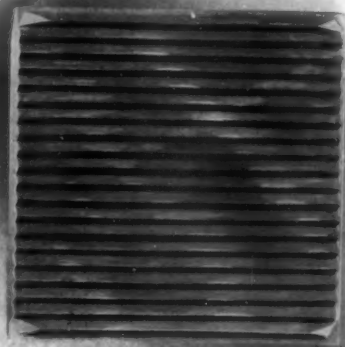

This illustration shows appearance of simple prism square.  
Note angles on surface.

It should always be remembered that, if "DAYLIGHTING" is to be done, the only way it can possibly be done *right* is by the

## Luxfer

System.

We have been paid the compliment of much imitation, but none of our imitators has discovered that Prisms for DAYLIGHTING purposes have to be manufactured most carefully and along absolutely scientific lines.

There is nothing "just as good." If you want perfect results you will have to use the

## Luxfer

System of "DAYLIGHTING."

See our Catalogue in "Sweet's Index"

AMERICAN Luxfer Prism COMPANY

OFFICES.

CHICAGO, Heyworth Bldg.  
BOSTON, 49 Federal St.  
BALTIMORE, 32 Builders' Ex.  
CLEVELAND, 1022 Garfield Bldg.  
CINCINNATI, 37 Thoms Bldg.  
DULUTH, 106 W. Michigan St.  
INDIANAPOLIS, 342 E. Washing-  
ton St.  
KANSAS CITY, 948 N. Y. Life  
Bldg.  
LOS ANGELES, 232 Bradbury Bldg.

MILWAUKEE, 1112 Railway Ex.  
NEW YORK, 507 W. Broadway.  
NEW ORLEANS, 904 Hennen Bldg.  
PITTSBURGH, 1022 Fulton Bldg.  
PHILADELPHIA, 608 Chestnut St.  
ROCHESTER, 38 Exchange St.  
ST. LOUIS, 1022 Carleton Bldg.  
ST. PAUL, 615 Ryan Bldg.  
SAN FRANCISCO, 245 Oak St.  
SEATTLE, 31 Maynard Bldg.  
DALLAS, Builders' Exchange.

# Tanks



WE make a specialty of the design and construction of steel tanks for fire protection and general service. Our elevated tanks give a positive direct supply of water under pressure which is independent of the operation of any machinery to maintain the pressure until the tank is entirely empty.

The structure illustrated is built entirely of steel, including the ornamental features. Erected at Roslyn, L. I., on the estate of Mr. Benjamin Stern. Capacity 50,000 gallons, height 84 feet. Schickel & Ditmars, Architects.

CHICAGO BRIDGE AND  
IRON WORKS

105th and Throop Streets, CHICAGO, ILL.

## Mueller Self-Closing Plumbing Work

(PATENTED)

The owner of a building protects himself against loss by insurance, but makes sure that if loss occurs he will be reimbursed.

Self-Closing Plumbing work is an insurance against unnecessary loss by wastefulness of tenants in the use of water.

Just as one is careful in determining an insurance company good by investigating policy pledges and the character of the company making them, one should be careful in designating self-closing work. A first-class insurance company invites investigation and as first-class manufacturers we invite investigation of **Mueller Self-Closing Plumbing Work** and the character of the company making it.

Mueller Self-Closing Plumbing work is **unconditionally guaranteed.**

TRADE MARK  
**COLONIAL**  
REGISTERED

Works and General Offices  
**DECATUR, ILL., U. S. A.**  
West Cerro Gordo St.

**H. MUELLER MFG. CO.**

Eastern Division  
**NEW YORK, N. Y., U. S. A.**  
254 Canal St., Cor. Lafayette



Mueller Self-Closing Plumbing work is made in bibbs, basin cocks, stop cocks, pantry cocks and urinal cocks, fitted with six arm, Primo or Globe handle, with or without index. Illustration shows Primo handle.



BUNGALOW AT WHITE BLUFFS, TENN.  
D. V. Stroop, Architect, Chattanooga, Tenn.

## Bungalows, Camps AND Mountain Houses

### SEVENTY SEPARATE DESIGNS

of which several are Log Cabins and Camps

78 EXTERIOR VIEWS

12 INTERIOR VIEWS

69 FLOOR PLANS

In the text there is an article on "The Bungalow," with hints on selection of site, sanitation, layout, and construction, together with a very complete description of each design, with cost where it could be obtained.

The work is intended to meet the needs of a large class of people who are planning summer homes at low and moderate cost, for erection in the Woods, Mountains, and on Lake and Seashore.

It is substantially bound, in illuminated board covers, printed on coated paper, size 8 x 9½ inches, price \$2.00.

(Send for our list of other books on "small houses.")

**THE AMERICAN ARCHITECT**

231-241 West 39th Street

**NEW YORK**



# "CASTELL"

## DRAWING PENCILS

Made in 16 degrees, 6B to 8H

## THE FINEST IN EXISTENCE

Sold by all stationers and dealers in artist's materials. Sample sent to all parties interested on receipt of 10 cents in postage stamps.

A. W. FABER, 41 Dickerson Street  
NEWARK NEW JERSEY

## "DIABLO" ASBESTOS WINDOWS

ABSOLUTELY FLAME-PROOF

ADDRESS:

U. S. ASBESTOS FIREPROOFING CO., 25 West 33d St., New York  
525 "The Rookery," Chicago

## ESTEY ORGAN COMPANY

BRATTLEBORO, . . VT.

Builders of Organs for churches  
and private residences.

SPECIFICATIONS, ETC., FURNISHED ON APPLICATION.

## THE L. SCHREIBER & SONS CO.

STRUCTURAL STEEL  CINCINNATI  ORNAMENTAL IRON

BRANCH OFFICES NEW YORK • CHICAGO • PITTSBURG • ATLANTA • NEW ORLEANS • SAN FRANCISCO • RICHMOND



## The "GLOBE" Ventilator

IN BRASS, COPPER, GALVANIZED IRON  
AND WITH GLASS TOPS FOR SKYLIGHT PURPOSESSIMPLE SYMMETRICAL STORM-PROOF EFFECTIVE  
FOR PERFECTLY VENTILATING BUILDINGS OF EVERY CHARACTER

Smoky Chimneys Cured

SEND FOR MODEL  
AND PAMPHLET

Globe Ventilated Ridging

MANUFACTURED BY

"The 'GLOBE' is built on honor  
and sold on merit."

GLOBE VENTILATOR COMPANY, TROY, N. Y.

# MOSS

## PHOTO-ENGRAVING COMPANY

295-309 Lafayette Street, cor. Houston ("Puck" Building)  
NEW YORK

Best quality of work guaranteed.

Write for Samples and Prices

HALFTONES  
ZINC ETCHING  
COLOR WORK

## A Scientific Insulator

Contains innumerable minute dead-air spaces, giving highest insulating power. Warmer than back-plaster or six layers of rosin paper and costs less than 1c. a foot. Decay, moth and vermin proof and unflammable.




**Samuel Cabot, Inc., Boston, Mass.**  
1133 Broadway, New York 28 Dearborn Ave., Chicago

## A Perfect Deafener

Prevents the transmission of sound through walls and floors by absorbing and breaking up the sound-waves. The only deafener that does this. Send for Report of Prof. Norton on Sound-proofing tests for New England Conservatory of Music.

Samples also on request

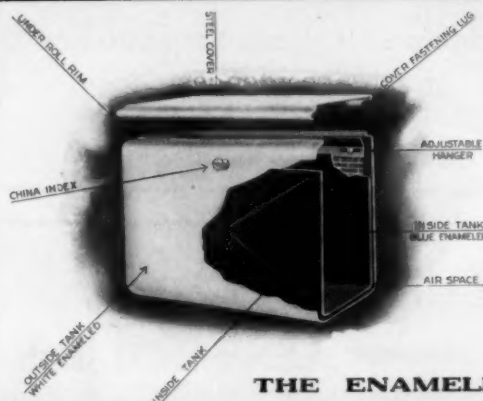

## SOLVED AT LAST

The Closet Tank trouble which has caused Architects, Manufacturers, Jobbers, Plumbers and House Owners great annoyance, is done away with by specifying


### THE "KAZOO"

#### The All-Steel Porcelain Enameled Closet Tank

It cannot leak, has no joints or seams. No copper, solder, or wood in its construction. A tank within a tank with a 1/4-inch air space between them absolutely prevents sweating under any condition. Porcelain enameled inside and out. Will not crack, craze or turn yellow.

**OUR GUARANTEE.**—We guarantee the All-Steel Porcelain Enameled Closet Tank line for 3 years, but believe they will last a lifetime. Send for Catalog

**THE ENAMELED STEEL TANK CO., Kalamazoo, Mich.**

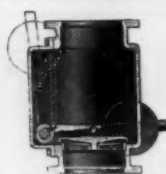

### EXCELSIOR STRAIGHTWAY BACK PRESSURE VALVE

As its name implies, it is a "straightway" valve, with an area through its seat equal to that of the pipe. Especially desirable for exhaust steam heating, as it has no complicated parts, and repairs are seldom needed. Also well adapted as a Relief or Free Exhaust Valve for condensing engines. Write.

**JENKINS BROS.**  
New York, Boston, Philadelphia, Chicago

### ASPHALT FLOORS, ROOFS, SIDEWALK and CARRIAGE WAYS

of Public Buildings, Hospitals, Warehouses, Stables, Cellars, etc., laid with

#### VAL de TRAVERS ROCK ASPHALT

Durable, Fireproof and Impervious. For estimates, and list of works executed, apply to

**The Neuchatel Asphalt Co., Limited, 265 Broadway, New York**


An oil paint that dries out with soft, water color effect, yet is more washable than any other oil paint made.

The most important paint invention of the age



Write us for Color Card and Prices

Manufactured By  
**THE MURALO COMPANY**  
NEW BRIGHTON, N. Y.

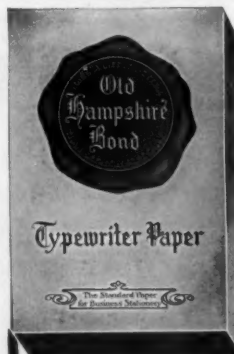

## What Typewriter Paper Do You Use?

The idea in buying a particular brand of typewriter paper is good—the best thing, however, is not only to buy by brand, but to know the relative merits of the brand you buy.

The paper you use represents you just as the clothes you wear represent you. Bearing your messages and your signature, it cannot fail to carry a suggestion of your character. A clean, crisp sheet of OLD HAMPSHIRE BOND adds a message "between the lines," a message of quality.

What we most want is your careful consideration of the use of a paper that fairly represents you—a paper that, finding itself among a pile of twenty or thirty other letters, won't feel like a suit of overalls at an Inauguration Ball. So please

**SEND FOR THE SPECIMEN BOOK**

In case you find difficulty in securing Old Hampshire Bond Typewriter Paper from your regular stationer, send us \$2.00 and we will forward you, prepaid, a box of medium weight.

**Hampshire Paper Company, South Hadley Falls, Mass.**

The only paper makers in the world making bond papers exclusively.



"FELSENMEER"—RESIDENCE OF HON. J. SLOAT FASSETT

GRAPEVINE COVE, GLOUCESTER, MASS.

EDWIN J. LEWIS, JR., ARCHITECT

**MATHEWS VARIEGATED GREEN SLATES 3-8 IN. THICK, USED FOR ROOFING**

THE BUILDINGS ILLUSTRATED BY US AS EXAMPLES OF THE USE OF

## Mathews Slates

ARE OF SUPERIOR MERIT, AND  
DEMONSTRATE

THAT OUR

## NATURAL COLOR ROOFING SLATES

CAN BE USED ON

### YOUR PROJECTS

TO THE ENHANCEMENT OF

ARCHITECTURAL AND INTRINSIC VALUES

On request, we will offer suggestions for Roofs of Special Design with due regard for cost conditions.

**THE MATHEWS SLATE COMPANY**

MAIN OFFICE: SEARS BUILDING, BOSTON, MASS.

NEW YORK OFFICE, 1123 BROADWAY

QUARRY HEADQUARTERS, POULTNEY, VERMONT





"True in the Long Run."

Include **Triumph Ice** or **Refrigerating Machinery** in your specifications.

**Sweet's Index** (1909 Edition) explains.

*Bulletin 501-N.*

**THE TRIUMPH ICE MACHINE CO.**  
CINCINNATI, OHIO

Established 1884

**THE E. J. JOHNSON CO.**  
38 PARK ROW, NEW YORK  
Producers of

**ROOF SLATES**

OUT OF THE ORDINARY

BLACK—GREEN—PURPLE—RED

We will forward Architects our book, "Roof Slates Out of the Ordinary," upon application


**SLATE BLACKBOARDS**

Our pamphlet gives full size detail of frame and directions for setting slate. Correspondence solicited.

**OUR** engineering department will co-operate with architects and engineers in the planning and executing of difficult foundations, dock work, etc.

**RAYMOND CONCRETE PILE COMPANY**

NEW YORK: 140 Cedar St.  
CHICAGO: 135 Adams St.  
PITTSBURGH: Union Bank Bldg.  
PHILADELPHIA: Land Title Bldg.  
BALTIMORE: Pratt and Concord Sts.  
ST. LOUIS: 620 Chestnut St.  
NEW ORLEANS: 204 Perrin Bldg.

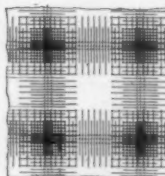

Top Reinforcement

**Floor Construction**


We furnish plans and specifications for buildings in accordance with our system, and we superintend and inspect the work, if desired. We are also ready to furnish with our designs the well-known RAN-SOME TWISTED BARS. Estimates and preliminary sketches free of charge. Write for Descriptive Circular "AA"

**Leibu Hermann, C. E., 11 B'dway, New York**  
Specialist in Concrete Construction

**You Can Save From Four to Twelve Cents per Square Foot**

and still have strong and easily built floors architecturally pleasing ceilings, if you use

**The Hermann**  
(Patented) System of  
**Concrete-Steel**

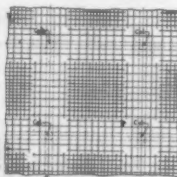

## ALPHABETICAL LIST OF ADVERTISERS

|                                                 |                                                       |
|-------------------------------------------------|-------------------------------------------------------|
| <b>A</b>                                        | <b>L</b>                                              |
| Abbot & Co. (o.a.m.).....                       | Leader Iron Works (e.o.w.)..... 43                    |
| Adams, James..... 42                            | Loomis-Manning Filter Co..... 42                      |
| Alsen Cement..... 49                            | Lufkin Rule Co..... 43                                |
| American Luxfer Prism Co..... 17                |                                                       |
| American Mason Safety Tread Co..... 42          | <b>M</b>                                              |
| American Metal Door Co (o.a.m.)..... 3          | Marquette Cement Mfg. Co..... 50                      |
| American Radiator Co. (e.o.w.)..... 44          | Mathews Slate Co. (o.a.m.)..... 37                    |
| American School of Correspondence..... 5        | McCray Refrigerator Co..... 49                        |
| American Steel & Wire Co..... 5                 | Merchant & Evans Co. (e.o.w.)..... 49                 |
| Artesian Well & Supply Co. (e.o.w.)..... 43     | Monument Pottery Co..... 49                           |
| Art Metal Construction Co..... 45               | Moss Photo Engraving Co..... 19                       |
| Atlantic Terra Cotta Co..... 46                 | Muckenhirn, C. H. Co. (o.a.m.)..... 13                |
| Atlas Portland Cement Co..... 46                | Mueller, H., Mfg. Co. (e.o.w.)..... 18                |
| <b>B</b>                                        | Muerer Bros Co..... 13                                |
| Beaver Mfg. Co. (o.a.m.)..... 47                | Mullins Co., The W. H. (e.o.w.)..... 44               |
| Bedford Quarries Co..... 4                      | Muralo Co..... 20                                     |
| Berger Mfg. Co..... 41                          | Murdock Shaw Co. (e.o.w.)..... 45                     |
| Berry Bros..... 41                              |                                                       |
| Bird, F. W. (o.a.m.)..... 46                    | <b>N</b>                                              |
| Blaisdell Machinery Co..... 46                  | National Fireproofing Co..... 10                      |
| Bostwick Steel Lath Co..... 43                  | National Lead Co. (e.o.w.)..... 37                    |
| Branch & Co..... 44                             | Neuchatel Asphalt Co..... 20                          |
| Brown Bros. Mfg. Co. (e.o.w.)..... 14           | Never-Split Seat Co..... 2                            |
| Bull & Roberts..... 42                          | New York Belting & Packing Co. (e.o.w.)..... 41       |
| Burt Mfg. Co. (e.o.w.)..... 3                   | Northwestern Terra Cotta Co. (e.o.w.)..... 41         |
| <b>C</b>                                        | <b>O</b>                                              |
| Cabot, Samuel, Inc..... 20                      | Okonite Co. (Ltd.) (e.o.w.)..... 7                    |
| Cahill Iron Works..... 46                       | Otis Elevator Co. (e.o.w.)..... 7                     |
| Campbell, Walter M..... 42                      |                                                       |
| Carter White Lead Co. (e.o.w.)..... 17          | <b>P</b>                                              |
| Chicago Bridge & Iron Works..... 50             | Parker Preston Co..... 38                             |
| Chicago Portland Cement Co..... 50              | Peerless Rubber Mfg. Co. (o.a.m.)..... 45             |
| Cobb-Eastman Co..... 48                         | Pierce, Butler & Pierce Mfg. Co. (e.o.w.)..... 9      |
| Corrugated Bar Co..... 16                       | Potteries Selling Co. (e.o.w.)..... 42                |
| Coulson & Co., J. W. (e.o.w.)..... 49           | Prometheus Electric Co..... 42                        |
| Curdells, F. E. (e.o.w.)..... 43                |                                                       |
| Cutler Mfg. Co..... 43                          | <b>R</b>                                              |
| <b>D</b>                                        | Raymond Concrete Pile Co..... 38                      |
| Dahlquist Mfg. Co..... 44                       | Reedy, J. W., Elevator Mfg. Co. (o.a.m.)..... 45      |
| Dahlstrom Metallic Door Co..... 48              | Reliance Ball Bearing Door Hanger Co..... 45          |
| Dean Bros..... 45                               | Richardson & Boynton Co..... 47                       |
| Deming Co..... 45                               | Royal Ventilator & Mfg. Co. (e.o.w.)..... 11          |
| Detroit Show Case Co. (o.a.m.)..... 8           | <b>S</b>                                              |
| Detroit Steel & Products Co..... 41             | Samson Cordage Works..... 40                          |
| Dexter Bros..... 41                             | Sandusky Portland Cement Co..... 47                   |
| Dixon Crucible Co., Jos..... 43                 | Schreiber & Sons Co., The L..... 19                   |
| Drouve, G., & Co..... 40                        | Seifert, Frank A., Plastic Relief Co. (e.o.w.)..... 1 |
| Dunning, W. D..... 43                           | Silver Lake Co. (e.o.w.)..... 44                      |
| <b>E</b>                                        | Smith Co., H. B. (e.o.w.)..... 42                     |
| Edison Portland Cement Co..... 49               | Society of Beaux-Arts Architects..... 48              |
| Elevator Supply and Repair Co. (e.o.w.)..... 20 | Standard Sanitary Mfg. Co..... 44                     |
| Enameled Steel Tank Co. (e.o.w.)..... 19        | Stanley Works..... 44                                 |
| Estabrook's Sons, R..... 19                     | St. Louis Portland Cement Co..... 50                  |
| Estey Organ Co. (e.o.w.)..... 19                |                                                       |
| <b>F</b>                                        | <b>T</b>                                              |
| Faber, A. W. (e.o.w.)..... 19                   | Taylor, J. W..... 42                                  |
| Farr & Bailey Mfg. Co. (e.o.w.)..... 43         | Thomas & Smith (e.o.w.)..... 45                       |
| Fisher Co., Robert C..... 43                    | Thorp Fireproof Door Co..... 38                       |
| Follansbee Bros. (e.o.w.)..... 44               | Triumph Ice Machine Co. (e.o.w.)..... 6               |
| French & Co., Samuel H..... 44                  | Trussed Concrete Steel Co..... 42                     |
| Frink, I. P..... 43                             | Turner Construction Co..... 42                        |
| <b>G</b>                                        | <b>U</b>                                              |
| Garner Ventilating Co..... 19                   | U. S. Asbestos Fireproofing Co..... 19                |
| Globe Ventilator Co..... 19                     | U. S. Changeable Sign Co..... 43                      |
| Gorham Co. (o.a.m.)..... 39                     | U. S. Mineral Wool Co..... 43                         |
| Goodyear Tire and Rubber Co. (e.o.w.)..... 39   | Union Fiber Co. (e.o.w.)..... 50                      |
| Gurney Heater Mfg. Co..... 42                   | Universal Portland Cement Co..... 42                  |
| <b>H</b>                                        | University of Illinois..... 42                        |
| Hampshire Paper Co. (e.o.w.)..... 20            | University of Michigan..... 42                        |
| Harbison & Walker..... 50                       | University of Pennsylvania..... 42                    |
| Hart & Cooley Co..... 46                        |                                                       |
| Hartman & Sanders..... 41                       | <b>V</b>                                              |
| Hayes, Geo..... 45                              | Vacuum Engineering Co..... 43                         |
| Hermann, Leibu C. E. (e.o.w.)..... 50           | Vaile & Young..... 42                                 |
| Higgins & Co., Chas. H. (e.o.w.)..... 50        | Veal, Alway..... 9                                    |
| Hunt & Co., Robert W..... 45                    | Venclos Co., The (e.o.w.)..... 9                      |
| Hunt Metal Corner Co. (e.o.w.)..... 45          | Von Hartzfeld, Carl..... 42                           |
| <b>I</b>                                        |                                                       |
| Imperial Brass Co..... 14                       | <b>W</b>                                              |
| International Text Book Co. (o.a.m.)..... 14    | Warner Co., Charles (o.a.m.)..... 42                  |
| <b>J</b>                                        | Washington University..... 49                         |
| Jenkins Bros..... 20                            | Weld Co., Geo. A. (o.a.m.)..... 49                    |
| Johns-Manville Co., H. W..... 42                | Western Brick Co. (o.a.m.)..... 39                    |
| Johnson & Co., E. J..... 38                     | Winslow Bros Co. (e.o.w.)..... 47                     |
| Jones, T. W. (e.o.w.)..... 43                   | Wolf Mfg. Co. (o.a.m.)..... 47                        |
| <b>K</b>                                        | Woodbury Granite Co..... 47                           |
| Kasch Roofing Co..... 43                        |                                                       |
| Kawner Mfg. Co. (o.a.m.)..... 38                | <b>Y</b>                                              |
| Keasby & Mattison Co..... 38                    | Yeomans Bros. (e.o.w.)..... 15                        |
| Kewanee Boiler Co..... 15                       |                                                       |
| Kewanee Water Supply Co..... 15                 |                                                       |

## USE KEWANEE BOILERS and RADIATORS

They are best for ALL kinds of heating. Fit any job.

**KEWANEE BOILER COMPANY**  
KEWANEE, ILLINOIS.

# INTERLOCKING RUBBER TILING



3-8 TYPE



For Quality



5-16 TYPE


Send for our New Illustrated CATALOGUE and SAMPLES

## The Goodyear Tire & Rubber Co.

Headquarters Tiling Department  
1914 Broadway, New York City

Factory and Executive Offices  
Akron, Ohio

## ORNAMENTAL IRON AND BRONZE

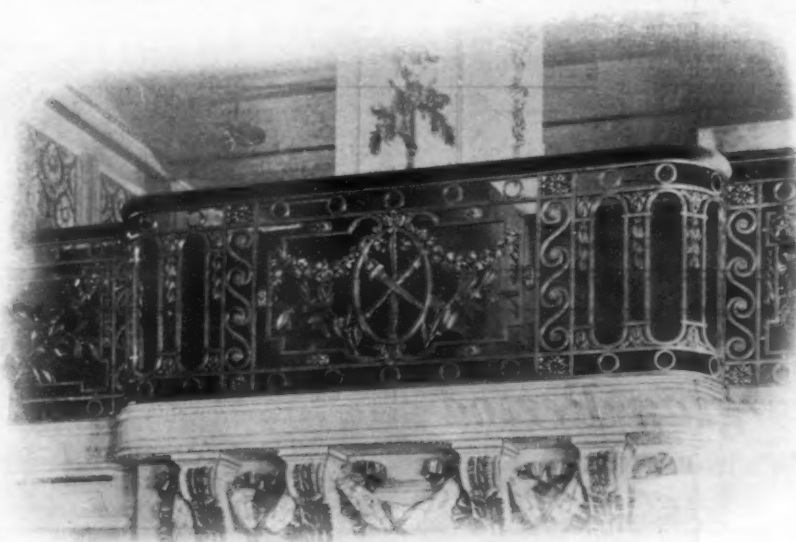

Bronze Railing, Musicians' Balcony, Plaza Hotel, New York.  
H. J. Hardenbergh, Architect.

## The Winslow Bros. Company

CHICAGO    ▯    NEW YORK

## HELP AND POSITIONS WANTED

The rate for advertising under this heading in uniform style, solid type, is 50 cents for 50 words or less, payable in advance. Copy received until 12 m. Monday. Replies may be sent in care of American Architect, 231-241 West Thirty-ninth Street, or 1664 Monadnock Block, Chicago, as advertisers may desire.

### POSITIONS WANTED

**D**RAUGHTSMAN, architectural engineer, experienced designer of fireproof and non-fireproof construction, capable of preparing complete working plans for important buildings, general specifications and superintendence, thoroughly familiar with all regulations of Tenement House and Building Departments, offers his services to architects and builders requiring temporary assistance; best references; moderate compensation. Address 21-A, care American Architect. (1727-8-9-30)

**W**ANTED—A young man desires a position in architect's office where he can learn to become a draughtsman; has had experience on scale and detail drawings for two years; good reference. W. H. Stautmeister, 3685 Broadway, New York City. (1727)

**P**OSITION in South or West—Am good designer, seven years' experience; can take working drawings through with finished details, superintend work from start to finish. Can furnish some work, with references and recommendations. Address 4 A, care American Architect. (1727)

**D**RAUGHTSMAN of ten years' experience in good offices desires position with a Christian architect in a town of 50,000 or more; wants a position that gives promise of a working interest and advancement; solicits inquiries as to character, experience, references, etc.; has no incumbering habits; steady and industrious. Address Fides, care American Architect.

**P**OSITION WANTED as draughtsman by man with good practical experience and Beaux-Arts training; now engaged in New York. Address 4 B, care American Architect. (1727)

### HELP WANTED

**ORNAMENTAL** iron and Architectural draftsmen needed constantly. Membership \$2.00 per year.

The Engineering Agency, Inc.,  
Monadnock Block, Chicago.  
(1723&tf)

**W**ANTED—Architectural draughtsman in Chicago office; young man who has had some general experience, but especially can make studies for residences and smaller class buildings, rendering sketches rapidly and attractively; preference given party from architectural school. Address (stating qualifications and salary). W., care American Architect, R. 1664 Monadnock Bldg., Chicago.

**W**ANTED — Experienced architectural draughtsman; state experience, references and salary. Eesenwein & Johnson, 781 Ellicott Square, Buffalo, N. Y. (1727)

**W**ANTED—Thoroughly competent scale and detail architectural draughtsman. Address, stating salary, Fuller and Pitcher, Albany, N. Y. (1727)

### PARTNERSHIP WANTED

**P**ARTNERSHIP or association wanted with a New York architectural firm doing large work, by a consulting engineer for heating, ventilating, electric lighting, plumbing, power plants, and capable to prepare estimates and assist with office management. Address 3B, care American Architect. (1726-7)

### PERSONAL

**S**HAND & JACKSON, Architects, Fourth Floor, Conroy Building, San Antonio, Texas, desire to receive trade catalogues and samples.

### PROPOSALS

Treasury Department, Office of the Supervising Architect, Washington, D. C., January 11, 1909.—Sealed proposals will be received at this office until 3 o'clock P. M. on the 17th day of February, 1909, and then opened, for the construction (including plumbing, gas piping, heating apparatus, electric conduits and wiring) of the U. S. Post Office at Salisbury, N. C., in strict accordance with the drawings and specifications, copies of which may be obtained from the Custodian of the site at Salisbury, N. C., or at this office at the discretion of the Supervising Architect.—James Knox Taylor, Supervising Architect. (1726-7)

Treasury Department, Office of the Supervising Architect, Washington, D. C., January 14, 1909.—Sealed proposals will be received at this office until 3 o'clock P. M. on the 18th day of February, 1909, and then opened, for the construction complete of the U. S. Post Office at Greenville, Miss., in accordance with the drawings and specifications, copies of which may be had at this office or at the office of the postmaster at Greenville, Miss., at the discretion of the Supervising Architect.—James Knox Taylor, Supervising Architect. (1726-7)

Treasury Department, Office of the Supervising Architect, Washington, D. C., January 12, 1909.—Sealed proposals will be received at this office until 3 o'clock P. M. on the 20th day of February, 1909, and then opened, for the construction (including plumbing, gas piping, heating apparatus, electric conduits and wiring) of the U. S. Post Office at Bar Harbor, Maine, in accordance with drawings and specifications, copies of which may be had from the Custodian of site at Bar Harbor, Maine, or at this office, at the discretion of the Supervising Architect.—James Knox Taylor, Supervising Architect. (1726-7)

### ADVERTISEMENT. DEPARTMENT OF THE INTERIOR OF PORTO RICO.

San Juan, Porto Rico, January 5, 1909.  
Sealed proposals in duplicate for the furnishing of all labor and materials necessary for the construction of the Capitol Building of Porto Rico, estimated in the approved project at two hundred and seventy-five thousand dollars (\$275,000), will be received

at this Office until 10 A. M., March 8th, 1909, and then publicly opened.

All necessary information, blank forms of proposals and instructions to bidders will be furnished on application to this Office or to the Office of Mr. Frank E. Perkins, Architect, 1133 Broadway, New York City. Contractors wishing to take copies of the plans and specifications from the office may do so by leaving a deposit of \$100, at either of the above offices, for the safe return of the plans.

The right is reserved to reject any or all bids.

LAURENCE H. GRAHAME,  
Commissioner of the Interior.

(1726-7-8)

Treasury Department, Office of the Supervising Architect, Washington, D. C., January 18, 1909.—Sealed proposals will be received at this office until 3 o'clock P. M. on the 23d day of February, 1909, and then opened, for the construction (including plumbing, gas piping, heating apparatus, electric conduits and wiring), of the U. S. Post Office and Court House at Roanoke, Virginia, in accordance with drawings and specifications, copies of which may be obtained from the Custodian at Roanoke, Va., or at this office, at the discretion of the Supervising Architect.—James Knox Taylor, Supervising Architect. (1727-28)

Treasury Department, Office of the Supervising Architect, Washington, D. C., January 20, 1909.—Sealed proposals will be received at this office until 3 o'clock P. M. on the 3rd day of March, 1909, and then opened, for the construction complete (except elevator) of an extension to the U. S. Post Office, Court House, etc., at Augusta, Georgia, in accordance with the drawing and specifications, copies of which may be had at this office or at the office of the postmaster at Augusta, Ga., at the discretion of the Supervising Architect.—James Knox Taylor, Supervising Architect. (1727-28)

### NOTICE TO CONTRACTORS.

Sealed proposals endorsed "Proposals for Construction Complete, including heating, plumbing and electric work for Addition to Industrial Building, Hospital for Contagious Diseases, Four Cottages for Boys and Five Cottages for Employes," at the New York State Agricultural and Industrial School, Industry, N. Y., will be received by Miss Lura E. Aldridge, President of the Board of Managers, New York State Agricultural & Industrial School, Industry, N. Y., up to seven o'clock on the first day February, 1909, when they will be opened and read publicly.

Proposals shall be accompanied by a certified check in the sum named in the specification, and the contractor to whom the award is made will be required to furnish surety company's bond in the sum named in the specification. The right is reserved to reject any and all bids.

Drawings and specifications may be consulted and blank forms of proposals obtained at the New York State Agricultural and Industrial School, Industry, N. Y., or at the office of the State Architect. Complete sets of plans and specifications will be furnished to prospective bidders upon reasonable notice to and in the discretion of the State Architect, Franklin B. Ware, Albany, N. Y.

## The Georgian Period

STUDENTS' EDITION

Consists of the leading article on Old Colonial Architecture from the complete edition and 100 full-page plates chosen for their value to students Price, \$15.00

THE AMERICAN ARCHITECT

231-241 West 39th Street

New York

## THOSE FULL SIZE DETAILS of the Anti-Pluvius Skylight

(PUTTYLESS)

May Simplify a Skylight Problem. Sent on Request.

THE G. DROUVE CO.

CHICAGO

Bridgeport, Conn.







COULTER &amp; WESTHOFF, Architects, Saranac Lake.

PRESERVING  
DURABILITYFAST COLORS  
ODORLESS

WHEN YOU SPECIFY


## DEXTER BROTHERS English Shingle Stains

You are doing the best office for your  
client that it is possible to do.  
Send for samples.

DEXTER BROTHERS COMPANY


103-105-107 BROAD STREET, BOSTON, MASS.

AGENTS: H. M. Hooker & Co., 128 W. Washington St., Chicago;  
W. S. Hueston, 6 E. 30th St., New York; John D. S. Potts, 218 Race  
St., Philadelphia; F. H. McDonald, 619 The Gilbert, Grand Rapids;  
P. T. Crowe & Co., Seattle, Spokane, Tacoma, Wash., and Portland,  
Ore.; Klatt-Hirsch & Co., 113 Front St., San Francisco, Cal.; W. W.  
Lawrence & Co., Pittsburgh, Pa.

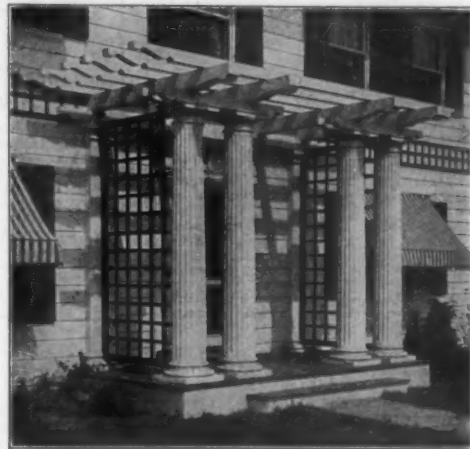

## KOLL'S PATENT Lock-Joint Columns

Suitable for Pergolas, Porches or Interior Use  
are made exclusively by

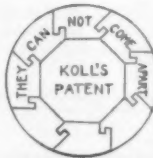

HARTMANN-SANDERS COMPANY

Elston and Webster Avenues, CHICAGO, ILL.  
Eastern Office, 1123 Broadway, NEW YORK

Send for Catalogue W-19 of Columns,  
or W-29 of Sun-dials, Pedestals, etc.



## The Northwestern Terra Cotta Co. CHICAGO

manufactures the  
Highest Grades of  
ARCHITECTURAL  
TERRA COTTA  
ENAMELED  
WORK  
A SPECIALTY



Berger Raydiant Lights in accounting room below court,  
First National Bank, Birmingham, Ala.

ECONOMY OF INSTALLATION

MAXIMUM EFFICIENCY

That's what you get when you put in

## BERGER'S Raydiant SIDEWALK LIGHTS

NO CENTERING REQUIRED

Easily and quickly installed. Galvanized steel forms hold glass  
in position while concrete and reinforcing rods are being applied

Catalog F-9-V on request

THE BERGER MFG. CO. :: CANTON, OHIO  
New York, Philadelphia, Boston, Chicago, St. Louis, Minneapolis,  
Atlanta, San Francisco

### UNIVERSITY OF PENNSYLVANIA SCHOOL OF ARCHITECTURE

**FOUR-YEAR COURSE.** (*Degree B. S. in Arch.*) (Architectural engineering may be taken in lieu of advanced design, etc.)  
**GRADUATE YEAR.** (*Degree M. S. in Arch.*) (Allowing specialization in design or in architectural engineering, etc.)  
**SPECIAL COURSE OF TWO YEARS.** (*Certificate.*) (For qualified draughtsmen; affording option in architectural engineering.)  
**COMBINED COURSES IN ARTS AND ARCHITECTURE,** by which *A. B.* and *B. S.* in *Arch.* may be taken in six years.  
**COLLEGE GRADUATES** granted advanced standing.  
**SUMMER COURSES** in elementary and general subjects through which advanced standing may be secured.

For full information address: DR. J. H. PENNIMAN, Dean, College Hall, University of Pennsylvania, Philadelphia, Pa.

### PERSPECTIVES RENDERED In Pen-and-Ink and Water Color WALTER M. CAMPBELL 8 Beacon Street Boston, Mass.

### UNIVERSITY OF ILLINOIS

Four-year professional courses in Architecture, in Architectural Engineering and in Architectural Decoration. Special courses for draftsmen and constructors. Excellent library and equipment. University fees nominal.  
 DEPARTMENT OF ARCHITECTURE,  
 W. I. PILLSBURY, Registrar, URBANA, ILL.

### THE SOCIETY OF BEAUX-ARTS ARCHITECTS

has established

#### A FREE COURSE OF STUDY

open to draughtsmen and students of any city, modeled on the general plan pursued at the Ecole des Beaux-Arts in Paris, and comprising frequent problems in Orders, Design, Archaeology, etc. An annual registration fee of two dollars is required of all students, except those paying tuition at a school of architecture.

For information apply to the Secretary of the Committee on Education, 3 East 33d St., New York City.

### TO ARCHITECTS

Perspectives rendered in water colors or pen and ink. Assistance on competitive or general architectural work. European experience. Address,

**ALWAY VEALE,**  
 500 Cherry Street, Chattanooga, Tennessee.

### TESTING

Special attention to paints, enamels, varnishes, water-and-fire-proofing materials, cement, concrete, stone, etc., reports on water supplies.

**BULL & ROBERTS, Chemical Experts**  
 100 Maiden Lane, New York

### WASHINGTON UNIVERSITY ST. LOUIS, MO.

offers a four-year course in Architecture, leading to the degree B. S. in Arch. Admission by examination or by diploma from accredited schools or certificate from other colleges. Qualified draughtsmen admitted as special students.  
 For information apply to the Department of Architecture, Washington University.

### J. W. TAYLOR'S Photograph Series of American Architecture

324 Dearborn Street, CHICAGO, ILL.

### UNIVERSITY OF MICHIGAN ANN ARBOR, MICH.

**DEPARTMENT OF ARCHITECTURE**  
 Four-year course in Architecture and in Architectural Engineering. Draftsmen and others adequately prepared are admitted as special students. For Bulletin describing work, address Dean of Department of Engineering.

### TO ARCHITECTS

**Competition Designs and Perspectives.** In Water Colors or any Brush Medium, expert assistance on Preliminary Sketches, and general architectural work, per mail from any distance or at Architects' offices by arrangement. Address JAMES ADAMS, or East 2nd Street, New York City.

## Reinforced Concrete

ask us for estimates.

### Turner Construction Co.

Engineers, Contractors 11 Broadway, New York City

## MASON SAFETY TREADS

For Stairs, Wood, Iron, Marble or Cement, new or old

HUNDREDS OF THOUSANDS IN USE

American Mason Safety Tread Co., Boston

## LOOMIS FILTERS

Improved System Established 1880 Simple and Effective  
**LOOMIS-MANNING FILTER CO.**

Main Office:

828 Land Title Bldg., Broad and Chestnut Sts., Philadelphia  
 Boston Buffalo New York Baltimore Washington Chicago

THE AMERICAN ARCHITECT'S Book Department is prepared to furnish any architectural work now in print on short notice. Our book advertising, appearing from time to time, will keep you posted. All inquiries promptly answered. **THE AMERICAN ARCHITECT**, 231-241 W. 39th St., New York.

### J-M Asbestos and Magnesia Products

Asbestos Roofing, Keystone Hair Insulator, Asbestos Wood, Asbestic Wall Plaster, Pipe Covering, Etc.

### H. W. JOHNS-MANVILLE CO.

New York, Milwaukee, Chicago, Boston, Philadelphia, St. Louis, Pittsburgh, Cleveland, Buffalo, Baltimore, New Orleans, Kansas City, Minneapolis, San Francisco, Los Angeles, Seattle, Dallas, London

### CARL VON HARTZFELT Metallurgical Chemist WHEELING, W. VA.

Plans, specifications, estimates and supervision for **Continuous Industrial Alcohol Distillery Apparatus**, for light, heat and power purposes from natural gas and portable stills for vegetable waste matter. Economy and rapidity of construction a specialty. Unquestionable references.

ACTING DIRECTOR OF THE CONTINENTAL NATURAL GAS ALCOHOL CO  
 WHEELING, W. VA., U. S. A.


See *Harper's Weekly*, Oct. 3, 1908. Patent Serial No. 450,294—Aug. 2

## GURNEY HEATERS

FOR HEATING ANY DESCRIPTION OF BUILDING BY STEAM OR HOT WATER

GURNEY HEATER MANUFACTURING CO.

NEW YORK OFFICE: 12 E. 42ND ST. 188-200 FRANKLIN ST. BOSTON

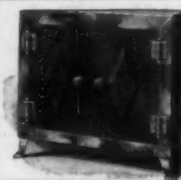

### ELECTRIC PLATE WARMERS

are now specified by all prominent ARCHITECTS for high-class RESIDENCES and APARTMENTS. The old-time GAS or STEAM heated Plate Warmer is out of place in modern buildings equipped with modern conveniences. See our adv. on page 45 of Jan. 6-09 issue.

Write to-day for illustrated booklet.

**THE PROMETHEUS ELECTRIC CO.**  
 234 East 43d Street, New York

## WE BUILD

Fireproof Metal Windows, Cornices, Skylights and all forms of Structural Metal Work. We are prepared to submit estimates and construct work anywhere.

Let us figure on your next job.

KASCH ROOFING CO., Akron, O.


## ARCHITECTS

who Specify  
DEMING PUMPS

insure the owner against troubles from  
**WATER SUPPLY.**

Electric Driven Pumps operated from any current. Send for Catalog "G"—Power Pumps for all uses.

THE DEMING COMPANY, Salem Ohio  
See Sweet's Index for double-page announcement

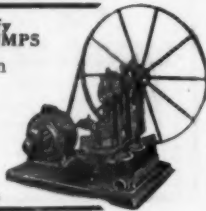

## The Broughton Mixer

for plaster, lime, patent flooring, etc. See display ad next week. Ask for circular.

WM. D. DUNNING, 231 W. Water St., Syracuse, N. Y.

## WE MANUFACTURE

*Leader* Pneumatic Tanks, Leader Hot Water Storage Tanks, Leader Water Supply Systems for urban Homes, Country Clubs, Country Farms, etc.

Write for catalog or see Sweet's Index.

LEADER IRON WORKS, DECATUR, ILL.  
15 William St., New York



## A DRILLED WELL

Is the ideal source of water supply for country residences. Architects should get in touch with

ARTESIAN WELL & SUPPLY CO.  
PROVIDENCE, R. I.

## CUTLER MAIL CHUTES

All the essentials of Modern Mail Chute Construction are covered by the Cutler patents.

Descriptive Circular and Estimates on application.

Cutler Manufacturing Co., Rochester, N. Y.

## Cluster Reflectors

in great variety of sizes and shapes for lighting stores, store windows, schools, offices, hospitals, banks, libraries, etc. Made well. Reflect well. Last well.

I. P. FRINK, 551 Pearl Street, New York



The expense and annoyance of painting will not recur every year or two if you use

**Dixon's Silica Graphite Paint**

the "Proven Shield for Steel Work." Durability records in all climates; write for a few.

JOSEPH DIXON CRUCIBLE CO. JERSEY CITY, N. J.

## LUFKIN STEEL TAPES

Are Indispensable for Accurate Work  
Made in all styles and sizes for all classes of work

THE LUFKIN RULE CO. SEND FOR CATALOG.  
Saginaw, Mich., U. S. A. New York London, Eng. Windsor, Canada



## Mineral Wool

FIRE, SOUND and VERMIN PROOF INSULATOR  
SAMPLES AND CIRCULARS FREE

U. S. MINERAL WOOL CO., 140 Cedar St. NEW YORK

## Richardson Fireproof DOORS

See our full page advertisement in this paper last week or next or write to

THORP FIREPROOF DOOR CO., MINNEAPOLIS.

Established 1830  
THE ROBERT C. FISHER COMPANY,  
Successors to FISHER & BIRD

MARBLE, MOSAICS and TILING

139th-140th Sts.—Locust Ave. and East River, New York

## U. S. Changeable Directories ARE SOLD OUTRIGHT

Made according to architects' designs or sold out of stock in quartered oak or bronze.

U.S. CHANGEABLE SIGN CO., 3 West 29th St., New York

## VAILE & YOUNG'S Patent Metallic Skylights



Without Putty

Construction adapted to all forms and styles of Skylights.

Thousands of feet in use have proved its superiority. Particularly adapted for Depots, Mills, Factories, etc., where large and continuous lights are required.

Send for Illustrated Catalogue.

214 N. Calvert St., Baltimore, Md.

## Bostwick Truss-Loop Metal Lath

Marks a new era in modern building construction. We are prepared to furnish absolute proof of its great economy.

BOSTWICK STEEL LATH CO., Niles, Ohio



Seals with or without water.

Put into the White House by the U. S. Government.

F. E. CUDELL'S

Patent Sewer-Gas and Backwater Trap


For Wash Bowls, Sinks, Bath and Wash Tubs.

CLEVELAND - OHIO





## JUST WHAT YOU HAVE BEEN LOOKING FOR

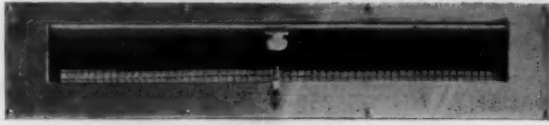

### THE HARRIS SASH VENTILATOR

This device is installed directly in either old or new sashes—it is unique in its simplicity—it is effective in use—no fear of damage from storms—no danger from burglars—the window can always be closed and locked—quickly adjusted—easily installed.

Inside plate has a shutter which you can regulate—outside plate has a fine screen which keeps out dust, flies, etc. Made of solid brass, in three sizes, having 6-inch, 10-inch, and 15-inch air space respectively. Finished in dull brass, polished brass, oxidized brass and gun metal. Made with or without sash lifts. Prices that attract. Why don't you write us?

BRANCH & CO., Sales Mgrs., White Bldg., Buffalo, N. Y.

WHEN YOU GET TO **SASH CORD** SPECIFY

## SILVER LAKE A

And insist upon having it put in. To insure you against substitution, we stamp our name on every foot of our cord.



### SILVER LAKE BRAIDED SASH CORD

Was originated by us, and for forty years has been recognized as—

## THE STANDARD

Established 1869

## STANLEY'S BALL BEARING HINGES

In WROUGHT BRONZE and STEEL

Never Wear Down. Never Creak. Never Require Oiling.

The improved washer protects the balls against moisture and dust. For Sale by Leading Hardware Dealers.

Attractive Literature for the asking

**THE STANLEY WORKS**  
NEW BRITAIN, CONN. NEW YORK CHICAGO

## The NATURO Idea

Solves the Water Closet Problem

The NATURO Slant gives the erect position—which makes soiling the rim impossible.

The NATURO Seat (higher in front than at rear), eliminates the wetting-the-seat-evil


NATURO Combinations are guaranteed in every way.

NATURO Bowls are superior in operation to the old-fashioned kind you know.

NATURO Catalog "C" free for the asking. It's worth asking for.



The C. H. Muckenhiirn Closet Company, Detroit, Mich.

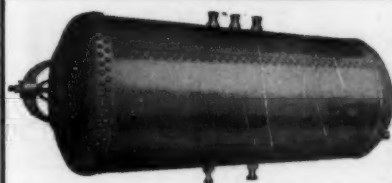

## "Dahlquist"

THAT IS THE NAME  
TO REMEMBER  
WHEN YOU  
SPECIFY BOILERS

## BOSTON COPPER BOILERS

ARE, BY TEST THE BEST

Will give satisfaction to you and your client.

Our Copper Range Boilers are the best made and every one guaranteed. Let us send you illustrated booklet and price list.

DAHLQUIST MFG. CO., 38 W. 3d St., BOSTON

## FRENCH'S CROWN WHITE and COLORS

ARCHITECTS'  
TIME SAVER



HERMETICALLY  
SEALED CANS

WHY? — ASK

**SAMUEL H. FRENCH & CO.,** Paint and Varnish Manufacturers  
Established 1844. Philadelphia, U. S. A.

## Mullins Fire-Proof Windows

Proved Best By Every Test

The thorough and perfect construction which will absolutely deflect and withstand the hottest flames and heat.

Frames, sills and sashes all riveted and lock-seamed together, with no soldered joints.

Heat expansion and contraction provided for. Fitted with automatic closing sashes if desired.

Let us send you our instructive catalogue. Drop us a postal today.

**The W. H. Mullins Co.**  
206 Franklin Street, Salem, Ohio.



## Five Orders of Architecture

A 500-page reference book (page size 7 x 10 inches), describing in a concise, interesting form the Greek and Roman Orders of Architecture, Details of Capitals, Columns and Ornaments, Proportions of Gables, Colonnades, etc. The book is bound in half morocco and contains a complete and comprehensive Bibliography, Glossary and Index.

"The Orders" gives you all the information in one volume which could heretofore be found only in a number of rare, costly books. It is based on the method followed by the Ecole des Beaux Arts, but simplified. Has in addition a number of valuable plates illustrating the methods of Vignola, March, Palladio, Buhlmann and others. The work also contains numerous photographs of noted buildings.

**PORTFOLIO FREE.** With each set of "The Orders" we will send a handsome portfolio containing 58 detail plates 11 x 15 inches, typical of the best examples of Greek and Roman Architecture; to be retained only on condition of a purchase of "The Orders."

**FREE FOR 5 DAYS' EXAMINATION.** To introduce this great work to the representative architects and draftsmen of the country, we will send it express prepaid, for \$9.50, payable \$2.00 within 5 days and \$2.00 monthly. The regular list price is \$35.00.

## AMERICAN SCHOOL OF CORRESPONDENCE,

CHICAGO, U. S. A.


Mention Amer. Arch. 1-27-09

## DEAN BROS.' STEAM PUMP WORKS INDIANAPOLIS, IND.


VERTICAL AND HORIZONTAL  
ELEVATOR PUMPS

Atlantic Type Boiler Feeders, Water  
Supply Pumps, Fire Pumps, Electric  
Pumps, Vacuum Pumps.

SEND FOR  
CATALOGUES

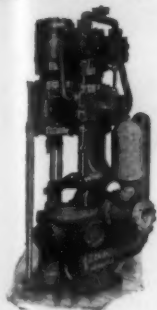

Vertical Elevator Pump.

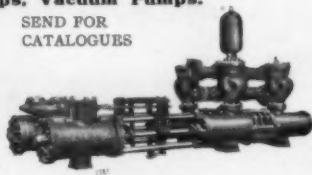

Horizontal Plunger Pump

## PREVENT SMOKY FIREPLACES

Do You Know Murdock-Shaw Perfect Fireplace Dampers  
[Are Specified by Architects Throughout the Country?]



Ask for Circular and Prices from

**MURDOCK-SHAW CO.**

127 Federal Street  
BOSTON, MASS.

## RELANCE BALL BEARING DOOR HANGER CO

*Reliance*  
**DOOR  
HANGERS**

**SILENT, SMOOTH-  
ACTING, DURABLE**

Through an ingenious but simple ball  
bearing device render sliding doors per-  
fectly mobile. The heaviest panels move  
with a touch. **THREE SPEEDS. NOISELESS OPERATION.**

The Largest and Best Known Municipal, Corporation, and Private Build-  
ings in America are Equipped with Reliance Hangers.

Write for particulars before specifying.

Reliance Ball Bearing Door Hanger Co. 1 Madison Ave., New York

**THOMAS & SMITH**


Manufacturers

17-19 So. Carpenter St.  
Chicago

N. Y. . . . 288 Hudson St. . . L. Thomas  
Cleveland . . . Hickox Building  
McDonald Bros.  
Cincinnati . . . Mercantile  
Library Bldg.  
McDonald Bros.

*Thomas' . . . . . Acme Air Purifying and Cooling System*  
CLEANSSES AIR GOVERNS HUMIDITY

Detroit  
Majestic . . McDonald Bros.  
Minneapolis . . Security  
Bank Bldg. . Geo. A. Yokoms Co.  
St. Louis Chemical. T. K. Peters Co.  
Kansas City . . Postal. Kan. City Eng. Co.  
Denver Mining Exc. . Thomas & Smith, Inc.  
Pittsburg, Pa. . . 1101 Park Bldg. . J. A. Lienendecker  
Boston . . . . . 88 Broad St. . . . . Benj. K. Hough  
Philadelphia . . Bailey Bldg. . Theo. Kolischer Eng. Co.

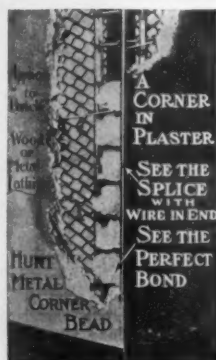


## Do You Know

Our Corner, Ground and Picture  
Hanging BEADS are made of  
the best Galvanized Steel,  
Solid Zinc, Brass or Bronze.  
Make straight, solid corners on  
roughest brick walls, wood or  
metal lathing.

Sample and points on 15 dif-  
ferent applications sent free on  
request.

**Hunt Metal Corner Co.**

561 Atlantic Ave., Boston, Mass.

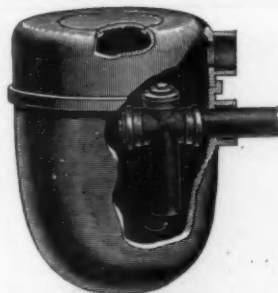

## ESTABROOK'S GREASE TRAP

There is a good reason,  
Mr. Architect, why you  
should know about this  
**Grease Trap**. It will satisfy  
you—and your client.  
Send us your address and  
say you saw this ad.—we  
will answer promptly.

WITH EXTENSION TOP. Also made without extension top. We have a Grease Trap Booklet—Can we send it?

**R. ESTABROOK'S SONS**

Cor. First and C Sts.  
So. Boston, Mass.

ESTABLISHED 1868

THE "HAYES"  
METALLIC GLAZED STRUCTURES  
SKYLIGHTS FIRE PROOF WIRE GLASS WINDOWS  
71-8<sup>TH</sup> AVE. NEW YORK  
METAL LATHINGS ETC.



## Specialties

Bronze, Steel and Marble  
Equipment for Banks.

Fireproof Steel Filing De-  
vices for Vaults and Record  
Rooms in Court Houses,  
Public Buildings, Banks, &c.

"Standard" and "Bracket"  
Stacks in Steel for  
Libraries.

An Extensive Line of Fire-  
proof Steel Furniture for  
all Public and Business  
Buildings.

Many Notable Installations.  
Every Customer a Reference

**ART METAL  
CONSTRUCTION CO.**  
JAMESTOWN, N. Y.

## Atlantic Terra Cotta Company

THE LARGEST MANUFACTURERS OF

### ARCHITECTURAL TERRA COTTA

— IN THE WORLD —

The first to introduce and develop  
ARCHITECTURAL FAIENCE.  
Our work is the standard of excellence.  
Our facilities for the prompt and skill-  
ful execution of contracts are un-  
equaled.

#### FOUR LARGE FACTORIES AT

Tottenville, N. Y.      Perth Amboy, N. J.      Rocky Hill, N. J.

#### GENERAL OFFICES:

**No. 1170 Broadway, New York City**

Branch Offices and Agencies in All Principal Cities

## YOU WILL MAKE NO MISTAKE

IF YOU SPECIFY THIS SINK

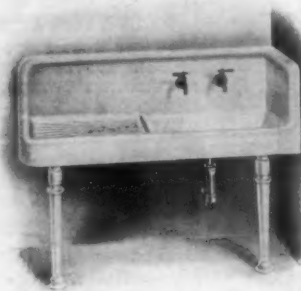


Plate D-93 Sink (Patent applied for)

The only sink made with back, apron, drain board and end piece cast integral. The handsomest, most convenient and most sanitary sink on the market. Every house-keeper who sees this sink wants it in her kitchen, and leading architects everywhere have discovered this and are specifying it. Sink made for either right or left hand corner; also made without corner piece with right or left hand drain board. Handled by leading jobbers and plumbers everywhere. Ask for special sink circular illustrating our entire line of roll rim and apron sinks, or catalogue showing "Southern Beauty" lavatories, kitchen sinks, slop sinks, etc.

### THE CAHILL IRON WORKS, No. 12 14th Street, Chattanooga, Tenn.

Eastern Branch Office and Warehouse, 76 W. 36th St. New York, N. Y.

Thos. H. Hutchinson, Manager.

San Francisco Office, 1749 Sacramento St.

Culin & Stanyan, Sales Agents.

Portland Branch, 650 Sherlock Bldg. H. A. Heppner & Co., Sales Agts.  
Chicago Representative, Harry Verbeek, 163 Randolph Street



## Vacuum Cleaning Systems

Engineers, Designers and Manufacturers  
OF COMPLETE

Stationary Vacuum Cleaning Equipments  
FOR

|                   |            |                     |
|-------------------|------------|---------------------|
| Office Buildings  | Hotels     | Hospitals           |
| School Buildings  | Churches   | Power Stations      |
| Library Buildings | Residences | Telephone Exchanges |
| Lodge Buildings   | Stores     | Theatres            |
| Club Buildings    | Mills      | Factories           |

Portable Vacuum Wagons for House to House Cleaning

Architects  
Contractors  
Builders

|| WRITE FOR ESTIMATES  
|| Illustrated and descriptive matter

### The BLAISDELL MACHINERY CO.

General Office and Factory, BRADFORD PA

Sales Offices

BOSTON  
10 P. O. Square

NEW YORK  
90 West Street

CHICAGO  
428 Monadnock B'k

## "H. & C." LOCKERS

Are made in different  
styles for different kinds  
of buildings.

They are made of sheet  
steel, reinforced with  
steel angles, are

**STRONG  
RIGID  
DURABLE**


Catalogue "C" gives  
complete information  
about them.

It's yours for the asking.

### THE HART & COOLEY CO.

NEW BRITAIN, CONN.

79 Chambers Street, New York  
15 Lake Street, Chicago

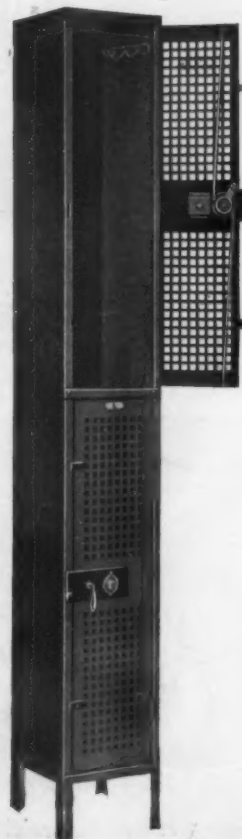






### Medusa Waterproof Compound

**MAKES ALL CONCRETE IMPERVIOUS TO WATER**

It is not a wash or experiment. Gives permanent results and will not affect the strength of concrete. Beware of imitations and adulterations that are sold for less than it costs to manufacture MEDUSA.

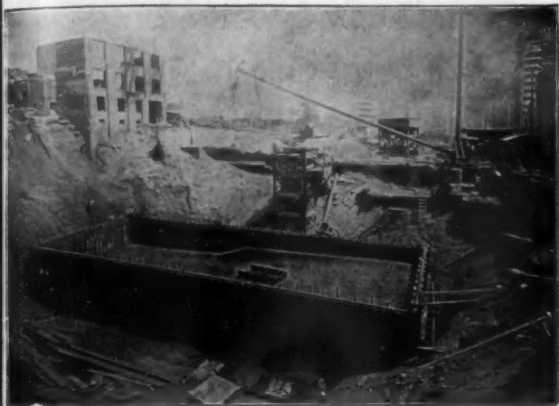

Picture of water-proofed concrete swimming pool. Olympic Club Bldg., San Francisco, California. Thompson-Starrett Co., General Contractors

WRITE FOR PAMPHLET

**SANDUSKY PORTLAND CEMENT CO., Sandusky, O.**  
Send for free sample of true Portland White Cement

## THE WHITEST GRANITE

is our Hardwick White Granite, which we quarry at Bethel, Vermont. It is the choicest and most beautiful building stone produced in America. We are now furnishing it for the Wisconsin State Capitol, of which Messrs. Geo. B. Post & Sons are the architects. Ask any member of that firm about our work. Ask any member of the Wisconsin State Capitol Commission.

### WOODBURY GRANITE COMPANY

Hardwick, Vermont

MR. GEORGE H. BICKFORD, General Manager

NEW YORK: 1 Madison Ave.

CHICAGO:

832 Monadnock Block

PITTSBURG:

2419 Farmers Bank Bldg.



### "RICHARDSON" BOILERS

For Steam and Water

"Perfect" Furnaces

"Perfect" Ranges

Specified by Leading Architects

**RICHARDSON & BOYNTON**

234 Water St., New York

CHICAGO

BOSTON



WHITE BUILDING, BUFFALO, N. Y., USES

### Beaver Board

The Modern Wall and Ceiling Material


Made of pure wood fibre, shredded, crossed, pressed into panels of uniform thickness. 33 sizes. A non-conductor of heat. A sound deadener.

**Takes Place of Both Lath and Plaster**

Nails direct to studding. Susceptible to finest decoration. No building too fine. Let us tell you about it. Write now for booklet.

**The Beaver Manufacturing Co.**

239 Perry Street, Buffalo, N. Y.

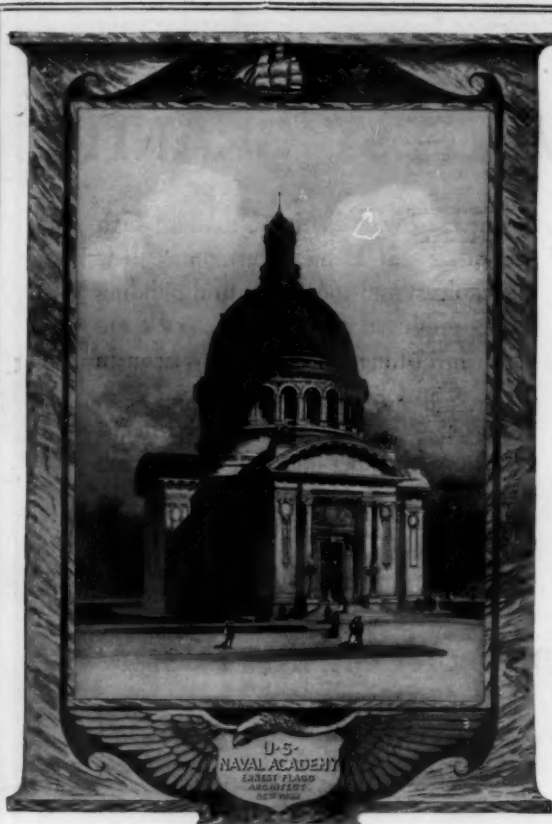

Standard Sanitary Mfg. Co.

*A Combination of Impressive Architecture and Sanitary Soundness*

is presented in a  
concrete form at

## The U. S. Naval Academy

Annapolis, Md.

the buildings of which  
are equipped with

# "Standard"

## Porcelain Enameled Plumbing Fixtures

The Government insists in all its plumbing specifications that the first requirements shall be the highest possible degree of Sanitation and all-round Efficiency. The installation of "Standard" fixtures in this instance is therefore a most significant fact.

The architect who specifies and employs "Standard" Ware ensures for himself and his client the greatest possible satisfaction, not only from the standpoint of Sanitation, but from those of Durability and Adaptability as well.

When you specify "Standard" Porcelain Enameled Ware, protect yourself against the installation of inferior fixtures by making sure the Guarantee Label is on every piece, as otherwise the fixture is not genuine.

PITTSBURGH, PA.

## DAHLSTROM PATENT HOLLOW SHEET METAL DOORS ARE USED IN THIS BUILDING



U. S. Express Building, New York. Clinton & Russell, Architects

We also make  
**COLD DRAWN MOULDINGS**

For Casings, Crown Mouldings, etc. Catalogue  
showing numerous designs sent upon application

**DAHLSTROM METALLIC DOOR CO.**  
JAMESTOWN, N. Y.

## The Cobb - Eastman Company

WE beg to announce that after January first, 1909, our department for Interior Decoration will be in charge of Mr. William Fischel, of New York City.

Mr. Fischel has had a long and thorough experience as a Designer with the Architectural firms of Hunt & Hunt, 28 East 21st Street; Lord & Hewlett, 345 5th Avenue; John Russell Pope, Fifth Avenue, New York; Janssen & Abbott, Pittsburg, Pa.

FURNITURE

DECORATIONS


**372-378 Boylston Street**  
Boston, Massachusetts

|          |                                                                  |        |
|----------|------------------------------------------------------------------|--------|
| AMERICAN | <b>ALSEN CEMENT</b>                                              | GERMAN |
|          | "The Absolutely Safe"                                            |        |
|          | Yearly Capacity, over 2,000,000 Barrels<br>45 Broadway, New York |        |

|                                                                                            |       |          |
|--------------------------------------------------------------------------------------------|-------|----------|
| <b>THE MONUMENT POTTERY COMPANY</b>                                                        |       |          |
| MANUFACTURERS OF PORCELAIN PLUMBING GOODS<br>and VITREOUS WARE SPECIAL GOODS MADE TO ORDER |       |          |
| —WRITE US FOR OUR COMPLETE ILLUSTRATED CATALOGUE—                                          |       |          |
| TRENTON, N. J.,                                                                            | - - - | U. S. A. |

|   |   |                                                                               |
|---|---|-------------------------------------------------------------------------------|
|  <p>Look for Trade-mark on every bag.</p> | <p><b>Edison's 5 Strong Points</b></p> <p>THERE IS NO CEMENT ON THE MARKET WITH MORE POINTS IN ITS FAVOR THAN</p> <p style="text-align: center;"><b>EDISON PORTLAND CEMENT</b></p> <p>Do not write for "Laboratory Sample," but take it from Edison Cement going into work anywhere or from the dealer's yard. The result is the same—<b>absolute uniformity</b>. Every barrel of Edison Cement is guaranteed to pass standard specifications and beat "Standard" by 10%. 85% thru 200. 98% thru 100.</p> <p style="text-align: center;"><b>THE EDISON PORTLAND CEMENT CO.</b></p> | <p><b>Color, Fineness, Uniformity, Soundness, Sand Carrying Capacity.</b></p> |
|   | SALES OFFICES:   |                                                                               |
|   | <p>NEW YORK, St. James Bldg.<br/>PHILADELPHIA, Arcade Bldg.</p>   | <p>PITTSBURG, Machesney Bldg.<br/>BOSTON, Post Office Sq. Bldg.</p>           |
|   | <p>NEWARK, N. J., Union Bldg.<br/>SAVANNAH, National Bank Bldg.</p>   |                                                                               |

|   |   |                                                             |
|---|---|-------------------------------------------------------------|
| <p><b>"Merchant's Old Method"</b></p> <p>This brand carries with it a reputation for lasting quality.</p> <p>It is specified by leading Architects and Engineers who know its value for roofing from actual experience with it for years.</p> <p>GET A LINE ON THE QUALITY BY WRITING US FOR FACTS. FREE FOR THE ASKING.</p> |   | <p>OPEN HEARTH BASE<br/>Coated by the Palm Oil Process.</p> |
| <p>NEW YORK<br/>BROOKLYN<br/>BALTIMORE</p>   | <p><b>MERCHANT &amp; EVANS CO.</b><br/>Manufacturers of HIGH GRADE ROOFING TIN<br/>PHILADELPHIA</p> | <p>CHICAGO<br/>KANSAS CITY<br/>DENVER</p>                   |
|   |   | <p>"Reg. U. S.<br/>M &amp; E<br/>Pat. Off."</p>             |
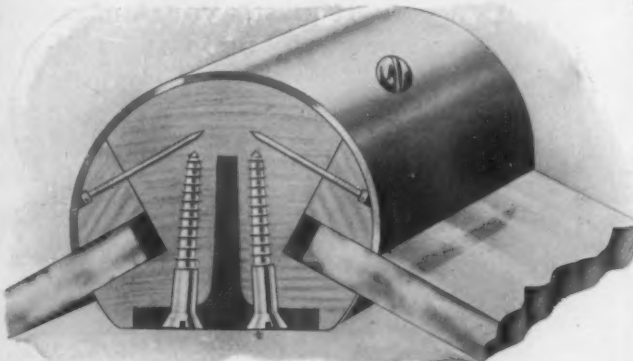
|   |   |
|---|---|
|  <p>Corner Post No. 13</p> | <p><b>THE COULSON PATENT STORE FRONT CONSTRUCTION</b></p> <p>we know to be the best and the only practical construction of its kind.</p> <p>We can convince you of the same if you will write to us for a description and our catalogue "D700."</p> <p style="text-align: center;"><b>J. W. COULSON &amp; CO.</b><br/>Sole Owners and Manufacturers<br/>Main Office, 234 North Third Street COLUMBUS, OHIO</p> |
|   |   |
|   |   |
|   |   |



# Harbison - Walker Refractories Company

PITTSBURG, PA.

:: MANUFACTURERS OF ::  
**FRONT BUILDING BRICK**

## SHADES

LIGHT, GREY, BUFFS AND  
MOTTLED



## STYLES

NORMAN, ROMAN, STANDARD  
AND ORNAMENTAL

DELIVERIES GUARANTEED WHEN WANTED. GET SAMPLES AND PRICES

**New York Office,** TELEPHONE 5687-5688 MADISON **1133 Broadway**



**"CHICAGO AA"**  
1,000,000 BARRELS ANNUALLY  
HIGHEST QUALITY  
THE BEST THAT CAN BE MADE  
Chicago Portland Cement Company  
108 La Salle Street, CHICAGO, ILL.



The highest grade of  
Portland Cement Manufactured  
LIGGETT BUILDING  
ST. LOUIS, MO.

John J. Cose A. W. Flaro Robert W. Hunt Jas. C. Hallsted D. W. McNaugher  
**Robert W. Hunt & Co.**  
90 West St. 21st The Rookery Monongahela Bank Bldg. Norfolk House, Cannon St., E.C.  
New York Chicago Pittsburgh London  
405 Washington St., San Francisco

Inspection of Structural Steel and Iron, reinforcing bars, cement and other building materials. Examination and supervision of reinforced concrete work a specialty. Chemical and Physical Laboratories.



**U**NIFORM in color and tensile strength, sound and reliable. Strictly conforms to standard and Government specifications.

Send for 72-Page Booklet

**MARQUETTE CEMENT MFG. CO.**  
CHICAGO

**"Artistic and Commercially Practicable Concrete Surface Finishes."**

The series of illustrated articles now appearing under the above title in our Monthly Bulletins are of real value to architects desiring to inform themselves on this important subject.

Upon request, your name will be placed upon our mailing list for copies of the Bulletin free of charge.

A Standard Portland for Universal Use.



Daily Output 17000 Barrels. Plants at Chicago & Pittsburg.

**Universal Portland Cement Co.**

Chicago—Pittsburg

THE  
AMERICAN  
ARCHITECT  
PUBLISHED  
EVERY WEDNESDAY  
IN NEW YORK



WITH THIS PUBLICATION  
IS MERGED  
THE INLAND ARCHITECT

VOLUME  
XCV

FEBRUARY 3, 1909

NUMBER  
1728

•TWO•THIRTY•NINE•WEST•THIRTY•NINTH•STREET•

# PEERLESS RUBBER TILING

— CUSHION BACK —

The Most Durable and Economical  
Floor Covering Made

**BEAUTIFUL DESIGNS      EFFECTIVE COLORINGS**

Noiseless, Waterproof and Non-absorbent

---

¶ Peerless Rubber Tiling is made in large continuous sheets, and is impregnable to dirt and moisture.

¶ It is sanitary, beautiful and a durable rubber floor covering.

¶ Beware of cheap substitutions and imitations purporting to be sheet rubber tiling.

SEND FOR OUR CATALOGUE ILLUSTRATED IN COLORS.

*PRICES ON APPLICATION.*

---

MANUFACTURED EXCLUSIVELY BY

**The Peerless Rubber Manufacturing Company**

16 Warren Street and 88 Chambers Street

**NEW YORK**





Banking Rooms, New Corn Exchange Bank, Chicago

It would be hard to find a more beautiful and artistic job of painting work than that recently completed in the banking rooms of the new Corn Exchange Bank, Chicago.

This work is greatly admired by architects, decorators and visitors. Such soft, velvety and clear tints speak well for the painters who did the work and for the material used.

## **CARTER** *Strictly Pure* **White Lead**

was used on this work throughout. It would be impossible to produce such clear, beautiful tints with any other brand of lead.

Carter White Lead is *really white*—a pure white. Other white leads are gray by comparison. This extreme whiteness insures strong, pure colors of great brilliancy. Carter produces those soft, velvety and delicate tints so often desired by architects, and which cannot be produced with ordinary lead.

Specify Carter on your next particular job—watch the results carefully. We are sure that after one experience you will continue to specify Carter on its merits.

Send for our booklet, "Pure Paint," with set of modern color schemes showing actual houses decorated with different combinations. We will also send a free sample of Carter to any architect who will mention this publication.

### **Carter White Lead Company**

W. P. Station 100

CHICAGO, ILLINOIS

Factories: CHICAGO—OMAHA

**"To Be Sure It's Pure,  
Look for CARTER  
on the Keg"**



## THE **"SPENCE"** Hot Water Boiler

is a most unique and most successful hot water boiler. It is made in four styles, A, B, C and D, in 51 sizes, with capacities from 350 to 2750 feet direct radiation.



All four styles have the detachable water post which is an exclusive feature found only on the "Spence." The style "D" has a special high base with a sifting grate that will sift the ashes inside the heater without dust or dirt escaping and will furnish a good fuel for banking the fire.

*A Blue Book describing all styles  
will be sent on request.*

**Pierce, Butler & Pierce Mfg. Co.**  
Dept. 10, Syracuse, N. Y.

NEW YORK  
254 4th Ave.

BOSTON  
61 High St.

PHILADELPHIA  
936 Arch St.



Wm. L. Rouse  
Architect  
New York City

HENDRIK HUDSON APARTMENTS  
Riverside Drive and 110th St.  
New York City

David Miller  
Cut Stone Contractor  
New York City

**"OLD HOOSIER BLUE" has been adopted for use in the Cathedral of Immaculate Conception, Denver, Colo. (Gove & Walsh, Architects, Denver, Colo.), which will be one of the representative jobs of the country. This speaks for itself as to the quality of "OLD HOOSIER" produced only from OLD HOOSIER QUARRY OF THE BEDFORD QUARRIES COMPANY.**

**The price of "OLD HOOSIER" does not fluctuate.**

**Correspondence solicited.**

## **THE BEDFORD QUARRIES COMPANY**

**204 Dearborn Street  
Chicago, Ill.**

**1 Madison Avenue  
New York, N. Y.**

**818 Euclid Avenue  
Cleveland, Ohio**




TYPICAL FLOOR IN THE BELL BUILDING, MONTGOMERY, ALA.

AUSFELD & BLOUNT, Montgomery, Ala.,  
*Architects*OLIVER & BURR, New York  
*Contractors for Fireproofing*WELLS BROTHERS CO., New York  
*Builders*

The above cut shows the continuous bond of Clinton Electrically Welded Wire in place ready to receive the concrete, on the 14 foot spans used throughout in the Bell Building. Note the absence of lapping; direct lines of tension; perfect spacing and continuous bond.

The late Frank E. Kidder's handbook calls it the "Ideal Reinforcing."

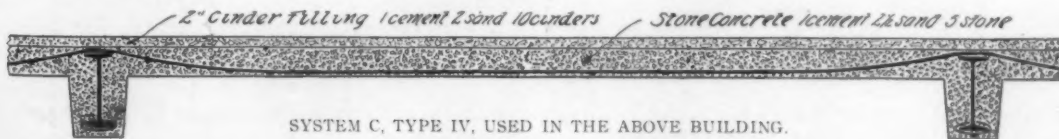

SYSTEM C, TYPE IV, USED IN THE ABOVE BUILDING.

CLINTON WIRE CLOTH COMPANY, Clinton, Mass.

FIREPROOFING DEPARTMENTS

**ALBERT OLIVER, 1 MADISON AVENUE, NEW YORK**

WASHINGTON: ROSSLYN SUPPLY CO., Colorado Building

CHICAGO: CLINTON WIRE CLOTH CO., 30-32 River Street

SYRACUSE, N. Y.: PARAGON PLASTER CO.

BUFFALO, N. Y.: M. J. BURKE, 500 Prudential Bldg.

ST. LOUIS: HUNKINS WILLIS LIME AND CEMENT CO.

SAN FRANCISCO: L. A. NORRIS, 835 Monadnock Bldg.

SEATTLE: L. A. NORRIS, 909 Alaska Building

CLEVELAND, OHIO: CARL HORIX, 428 Garfield Building



# RICHARDSON FIRE PROOF DOORS

"Make each room a separate building"



OLD COPPER ENTRANCE, COLUMBIA SAVINGS BANK  
Shand and La Faye, Architects, Columbia, S. C.

We work to Architects' details in Copper or Bronze Covered wood work for Entrances for All Classes of Buildings. Working details will be submitted from sketches or elevations.

Richardson Standard Doors are recommended by the National Board of Underwriters for Corridor and Communicating Doors for Office Buildings, Theatres and Buildings of like nature.

REPRESENTATIVE IN PRINCIPAL CITIES

Thorp Fire Proof Door Co.


Minneapolis, Minn.

Attention--MR. ARCHITECT, MR. CONTRACTOR and MR. OWNER:

Below is fac-simile of letter received from Mr. W. J. Pugh, a reputable and responsible contractor of Cincinnati, Ohio. Note the Saving of Time, Labor and Material. If our "Truss Loop" Lath will save for Pugh why not for you? PROVE it by test.

THE BOSTWICK STEEL LATH CO.

NILES, OHIO.

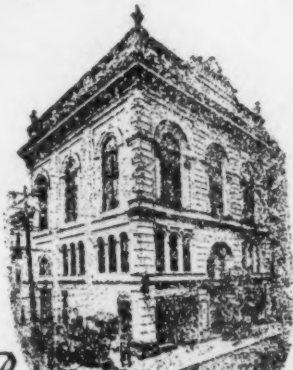

William J. Pugh,

Contracting Plasterer,

BUILDERS AND TRADERS' EXCHANGE,

VINE AND OPERA PLACE,

CINCINNATI, O.

TELEPHONE.

OFFICE, CANAL 3555-3556.  
RESIDENCE, NORTH 4447-4448

CINCINNATI, O. Nov 19<sup>th</sup> 1908

Record of Test on Applying Hard Plaster on  
Bostwick "Truss Loop" Lath and Expanded Metal Lath

Building - The new General Hospital Cincinnati Ohio

Class of Work: Suspended Ceiling one inch channels 16" On Centers

Kind of Plaster - Kings Windsor Cement

Kind of Sand - Bank Sand Clean and Sharp -

Space Plastered. Corridor Ceiling 124 ft long 8 ft wide  
which amounts to 110 sq. yards.

South Half

North Half

Lathed with Bostwick "Truss Loop" Lath

Lathed with Expanded Metal Lath

2 Plasterers 2 1/4 hrs ea - 4 1/2 hrs @ 62 1/2¢ \$2.85

2 plasterers 5 1/4 hrs ea - 10 1/2 hrs @ 62 1/2¢ 6.55

1 Tender 2 1/4 hours @ 40¢ 90

1 tender 5 1/4 hrs @ 40¢ 2.10

813 lbs Kings Windsor @ 12¢ per ton 4.87

1188 lbs Kings Windsor @ 12¢ 7.13

16 cu ft sand @ 5 1/2¢ per fr. 88

25 cu ft sand @ 5 1/2¢ 1.37

55 yards on "Bostwick" Cost \$9.50

55 yds on Expanded metal Cost \$7.15

1 yard on "Bostwick" Cost .18

1 yd on Expanded metal cost .31 1/2


Difference in Favor of "Bostwick" 13 1/2¢ per yd.

Weight of Mortar on "Bostwick" is 44 lbs to sq yard

" " " " Expanded " 67 " " " "

Contractor W. J. Pugh Cincinnati Ohio

If we can save money for PUGH, why not for you?

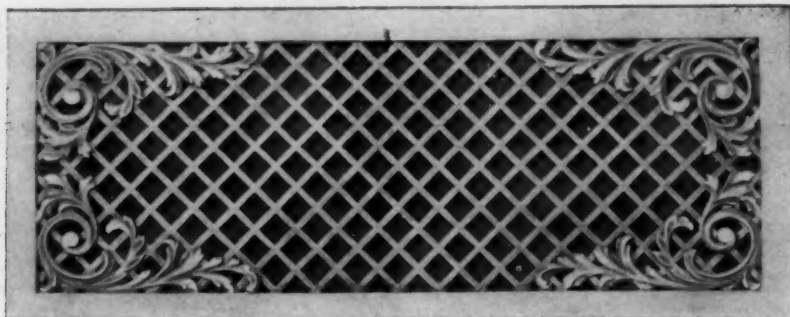

Quality is the keynote of all of T. & B. products. The best possible is never too good, and every T. & B. worker has this constantly in mind. T. & B. Grills, Screens and Registers include, in special designs, everything from the plainest lattice work to the most elaborate Renaissance. They are furnished in such sizes as needed.

## Grills and Screens in Brass, Bronze, Iron


### Tuttle & Bailey Mfg. Co.

NEW YORK


CHICAGO

BOSTON

These goods are made in any desired finish, from plain japanned iron to a gold-plated solid bronze. Solid bronze or brass goods are hand tooled. We shall be pleased to have inquiries from architects and to send our beautifully illustrated book. Ask for Catalog A.

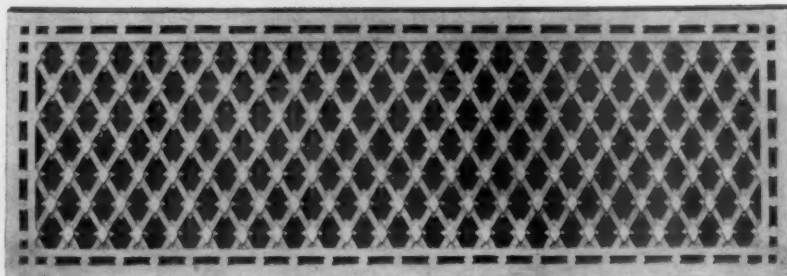

## PORCELAIN PLUMBING GOODS

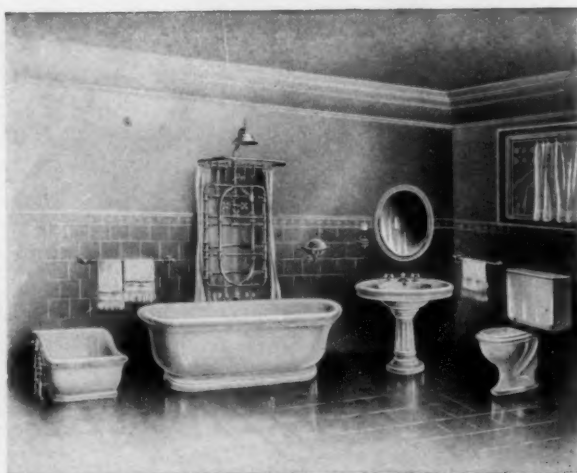

THE CHELSEA BATH ROOM COMBINATION NO. 15

A Bath Room for  
High Class Resi-  
dences.



Catalogue 'C' is ready  
for distribution. Write  
us on your own letter  
head if you have  
not received a  
copy.

The  
Monument Pottery  
Company

*Manufacturers of Porcelain  
Plumbing Goods and  
Vitreous Lavatories*

TRENTON, New Jersey,  
U. S. A.





Plant of the  
DAHLSTROM METALLIC DOOR CO.  
Jamestown, N.Y.

# DAHLSTROM METALLIC DOOR CO.

299 BROADWAY MONADNOCK BLOCK MAIN OFFICE & WORKS  
NEW YORK, N. Y. CHICAGO, ILL. JAMESTOWN, N. Y.


*Pioneer Manufacturers of*

*Hollow Metal Doors, Partitions,  
Trim, and Cold Drawn  
Mouldings*

INVITE INSPECTION OF THEIR WORK, WHICH WILL BE FOUND IN  
AMONG OTHER NOTABLE BUILDINGS:

Singer Tower Building : : : : : 149 Broadway, N. Y. City  
U. S. Express Co.'s Building : : Rector and Greenwich Sts., N. Y. City  
Hendrik Hudson Apar't House, Riverside Drive and 110th St., N. Y. City  
Columbia County Court House : : : : : Hudson, N. Y.  
Good Housekeeping Building : : : : : Springfield, Mass.

# Ornamental Iron and Bronze

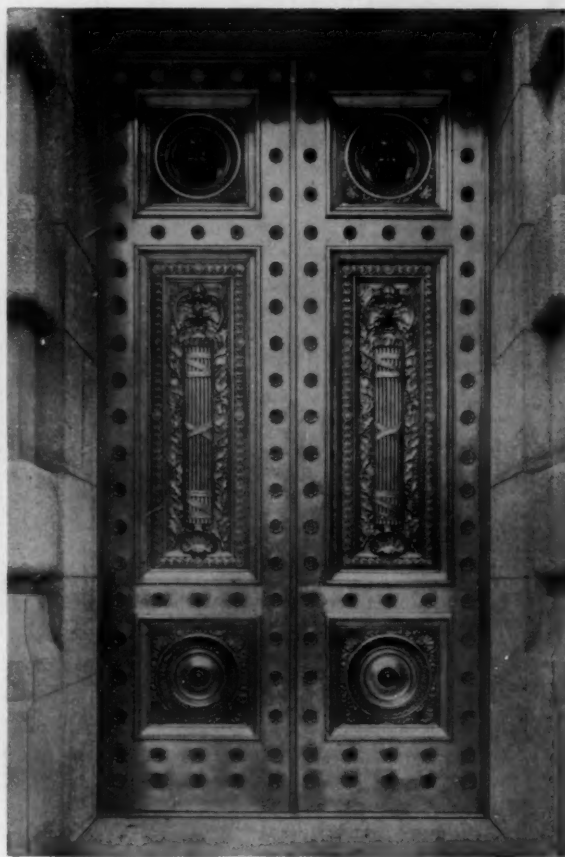

Bronze Entrance Doors, New York Custom House.  
Cass Gilbert, Architect.

## The Winslow Bros. Company



CHICAGO

NEW YORK

# Tanks




**W**E make a specialty of the design and construction of steel tanks for fire protection and general service. Our elevated tanks give a positive direct supply of water under pressure which is independent of the operation of any machinery to maintain the pressure until the tank is entirely empty.

The structure illustrated is built entirely of steel, including the ornamental features. Erected at Roslyn, L. I., on the estate of Mr. Benjamin Stern. Capacity 50,000 gallons, height 84 feet. Schickel & Ditmars, Architects.

## CHICAGO BRIDGE AND IRON WORKS

105th and Throop Streets, CHICAGO, ILL.

# Luxfer

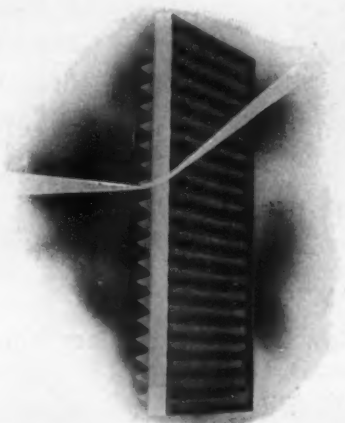

This illustration shows how light rays are bent by means of prism angles

We have twenty offices. The list is given below; so any architect or builder who wants to have the

# Luxfer


system of *Daylighting* explained to him personally by one of our experts, may write to the nearest office. If this is not expedient, look up our catalogue on pages 601-605 in the new edition of SWEET'S INDEX.

AMERICAN **Luxfer Prism** COMPANY

CHICAGO, Heyworth Bldg.  
BOSTON, 49 Federal St.  
BALTIMORE, 32 Builders' Ex.  
CLEVELAND, 1022 Garfield Bldg.  
CINCINNATI, 37 Thoms Bldg.  
DULUTH, 106 West Michigan St.  
INDIANAPOLIS, 342 E. Washington St.  
KANSAS CITY, 948 N. Y. Life Bldg.  
LOS ANGELES, 232 Bradbury Bldg.

MILWAUKEE, 1112 Railway Ex.  
NEW YORK, 507 W. Broadway.  
NEW ORLEANS, 904 Hennen Bldg.  
PITTSBURGH, 1022 Fulton Bldg.  
PHILADELPHIA, 608 Chestnut St.  
ROCHESTER, 38 Exchange St.  
ST. PAUL, 615 Ryan Bldg.  
SAN FRANCISCO, 245 Oak St.  
SEATTLE, 23 Maynard Bldg.  
DALLAS, Builders' Exchange.

## Abundant Light on a good Corner

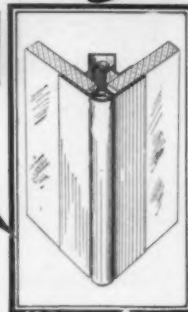

When a company operating stores in all the principal cities of the U. S. in quest of the best **Corner Bar and Store Front Construction** on the market—best from the **Architect's** point of view—best from the **Merchant's** point of view—selects a certain **system**, it is very evident that merit alone was considered and the selection made only after a very careful investigation. The

## Kawneer System



Ask for Price  
List C

of Store Fronts was selected and after several years of service it is installed whenever and wherever a thoroughly meritorious and business-pulling store front is required. Don't you think this is very good proof of its **Superiority**. Think it over. If you are not fully informed, may we enlighten you? Write our nearest office. It will mean just as much to you as to others.

*It stays and pays*

## KAWNEER MFG. CO.

HOME OFFICE, NILES, MICHIGAN

BRANCH OFFICES

Chicago  
St. Louis  
Pittsburgh  
Spokane  
London, Ont.  
Denver

New York  
Portland  
Atlanta  
Lincoln, Neb.  
Sioux City, Ia.  
Vancouver, B. C.

Kansas City  
Detroit  
Cincinnati  
Syracuse, N. Y.  
Houston  
Seattle




# Sanitary System of Vacuum Cleaning

Manufactured by the

**VACUUM ENGINEERING COMPANY**

114 Liberty Street, New York

No  
Troublesome  
Tanks  
Employed

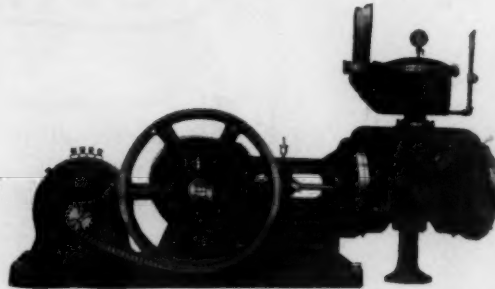

All Dust, Etc.,  
Discharged  
Direct to the  
Sewer

The Above Cut Represents the Complete Plant

**IF YOU ARE INTERESTED, WRITE US**

Our System is installed at the National City Bank, New York City; Palace Hotel, San Francisco; Union Station, Washington, D. C., and other prominent buildings throughout the country.


**BRANCH OFFICES:**

**PHILADELPHIA**  
Lehigh Avenue and 18th Street

**CHICAGO**  
825 Marquette Building


**SAN FRANCISCO**  
772 Monadnock Building

**PERFECT**

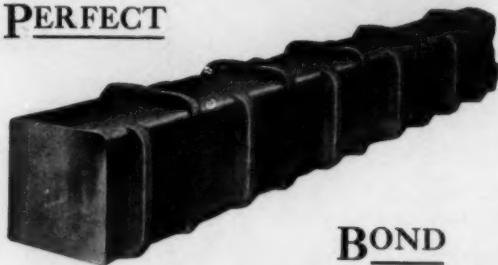

**BOND**

**PERFECT**

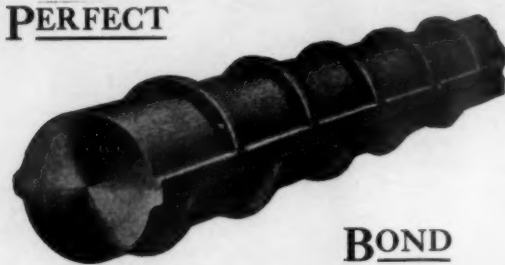

**BOND**

Steel bars cannot give strength to concrete unless there is a proper connection between the two.

Look at the illustrations and you will understand why Corrugated Bars are used in practically all structures where absolute security and permanent strength are required.

WE SUPPLY CORRUGATED BARS BENT  
READY TO PLACE IN THE FORMS.

## CORRUGATED BAR COMPANY

(Formerly Expanded Metal and Corrugated Bar Co.)

BANK OF COMMERCE BLDG.,

ST. LOUIS, MO.



## The Only Sanitary Closet Seats and Covers

Wooden seats and covers have pores, cracks and crevices which offer lurking places for germs. They often spread disease, especially when used in public buildings.

J-M SANITOR SEATS AND COVERS are made of a hard, smooth, non-absorbent and non-porous material. They are molded in one piece and have no joints. *Are absolutely sanitary.*

### J-M SANITOR SEATS AND TANKS

are stronger and more durable than those made of wood. They will not crack, warp, swell or sweat. Will last as long as the building in which they are installed, with ordinary usage.

No lining is needed to make the Tanks watertight. They cannot swell, shrink or warp and throw inside fittings out of adjustment.

Furnished in mahogany, oak and white enamel finishes, complete with all fittings. In appearance they cannot be distinguished from wood.

Write nearest Branch for Booklet and Sample of Sanitor Material.



### H. W. JOHNS-MANVILLE CO.

New York  
Milwaukee  
Chicago  
Boston

Philadelphia  
St. Louis  
Pittsburg  
Cleveland

Buffalo  
Detroit  
Baltimore  
New Orleans

Kansas City  
Minneapolis  
San Francisco  
Los Angeles

Seattle  
Dallas  
London

954



## "DIABLO" ASBESTOS WINDOWS

ABSOLUTELY FLAME-PROOF


ADDRESS:

U. S. ASBESTOS FIREPROOFING CO., 25 West 33d St., New York  
525 "The Rookery," Chicago

## • THE L. SCHREIBER & SONS CO. •

STRUCTURAL STEEL  CINCINNATI  ORNAMENTAL IRON

BRANCH OFFICES NEW YORK • CHICAGO • PITTSBURG • ATLANTA • NEW ORLEANS • SAN FRANCISCO • RICHMOND

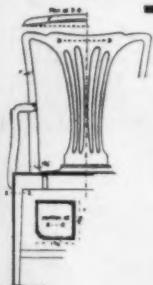

### SEATS OF THE COLONISTS

*Part I*—This collection of illustrations is particularly valuable to architects in making suggestions to clients in connection with colonial work.

The glossary and other text treat of this interesting subject in a comprehensive manner, and as a study of colonial furniture, it is *complete* in its treatment, containing photographs and measured drawings of the original Chippendale, and the reduced illustrations shown here only hint at the method of treatment. The price of this collection is \$5. *Sample sheets, full size, will be sent on request. Write for them to-day.*

THE AMERICAN ARCHITECT, 231 West 39th St., NEW YORK CITY





Charles Barton Keen, Architect. Philadelphia

## Cabot's Shingle Stains

The Original and Standard, and the Only Creosote, Wood-preserving Stains

Distinguishable by the softness, depth and transparency of their colors, and their durability. No muddy or tawdry colors, no blackening, no washing off.

SAMPLES OF ALL COLORS ON REQUEST

SAMUEL CABOT, Inc., Sole Manufacturer, Boston, Mass.  
1133 Broadway, New York 28 Dearborn Avenue, Chicago

## ASPHALT FLOORS, ROOFS, SIDEWALK and CARRIAGE WAYS

of Public Buildings, Hospitals, Warehouses, Stables, Cellars, etc., laid with

### VAL de TRAVERS ROCK ASPHALT

Durable, Fireproof and Impervious. For estimates, and list of works executed, apply to

The Neuchatel Asphalt Co., Limited, 265 Broadway, New York



## JENKINS BROS. VALVES

The high quality possessed by these valves has earned for them a reputation that is world wide. In metal, in design and in workmanship they come up to the requirements of the most exacting service. Accept no valves as Jenkins Bros. unless they bear trade-mark as shown in the cut. Write for catalog.

Jenkins Bros., New York, Boston, Philadelphia, Chicago

## THE TERMS:

"JUST AS GOOD AND CHEAPER" and "POORER SLATES"  
ARE SYNONYMOUS

THE MATHEWS SLATE COMPANY

SEARS BUILDING, BOSTON

# DEATH KNELL OF BESSEMER TIN PLATE

Mr. Chas. Schwab says: "In five years there will not be a Bessemer steel converting works left in the United States. Bessemer steel will be of no use. The same is true of structural steel as well as rails. They will all be made by the "open hearth" process of manufacture. Costly changes in the construction of the plants will be necessary to make the improvements in the method of manufacture."—Pittsburg Gazette-Times, December 16, 1908.

THE REASON—Bessemer converting process doesn't drive out the Excess Sulphur and Phosphorus which are ruinous to steel rails and tin plate—worse for tin plate because it's thin and must serve during the life of the building.

TRADE MARK  
SCOTT'S  
IX  
EXTRA COATED  
REGISTERED  
HAMMERED  
OPEN HEARTH

## SCOTT'S EXTRA COATED ROOFING TIN

TRADE MARK  
SCOTT'S  
IX  
EXTRA COATED  
REGISTERED  
HAMMERED  
OPEN HEARTH

is as durable as the foundations of your house or factory. The Follansbee mills are the only ones producing Hammered Open Hearth Roofing Plate in America. No Excess Sulphur or Phosphorus. Fireproof. Write for booklet "J."

FOLLANSBEE BROTHERS CO., PITTSBURGH, PA.

Only Makers





**INTERLOCKING RUBBER TILING**

WE ARE THE ORIGINAL MANUFACTURERS OF  
**INTERLOCKING RUBBER TILING.**  
 IT IS THE BEST FLOOR MADE AND IS PARTICULARLY ADAPTED FOR CHURCHES,  
 SCHOOLS, THEATRES, PUBLIC INSTITUTIONS, LIBRARIES AND PRIVATE RESIDENCES ETC.  
**NEW YORK BELTING & PACKING CO., LTD.**  
 91-93 CHAMBERS STREET, NEW YORK

**BRANCHES**

|                                              |                                   |                                         |                                         |
|----------------------------------------------|-----------------------------------|-----------------------------------------|-----------------------------------------|
| INDIANAPOLIS, IND. 229 SO. MERIDIAN ST.      | CHICAGO, ILL. 150 LAKE ST.        | ST. LOUIS, MO. 218-220 CHESTNUT ST.     | PHILADELPHIA, PA. 110-120 NORTH 8TH ST. |
| SAN FRANCISCO, CAL. E. 11TH ST. & W. OAKLAND | BOSTON, MASS. 232 SUMMER ST.      | BALTIMORE, MD. 114 W. BALTIMORE ST.     | BUFFALO, N.Y. 600 PRUDENTIAL BLDG.      |
| PITTSBURGH, PA. 913-915 LIBERTY AVE.         | SPOKANE, WASH. 163 S. LINCOLN ST. | LONDON, E.C. ENGLAND 11 SOUTHAMPTON ROW |                                         |

*Roof Slates*  
*Out of the Ordinary*



HERE are slates "in the ordinary"—hence it follows that when we advertise slates "Out of the Ordinary" we offer the discriminating architect roofing material which will reflect credit alike upon himself, builder and owner.

Standard (No. 1) Roof Slates are conceded to be the best roof material now in use. This means slates in the abstract—any good slate from any good quarry, but—

"Out of the Ordinary" Slates—our products—are from first to last superior to the ordinary or standard product—

In Strength, Durability, Fast Color, Unique and Artistic Appearance, Diversity of Thickness and General All-round Satisfaction.

**BLACK, GREEN, PURPLE AND RED.**

Our quarry resources are great. Our long and varied experience is a valuable asset. With both at our command, it is a pleasure to go into details with architects who are about to specify in this important particular.

We shall always be pleased to undertake the making up of Roof Slates in accordance with any individual ideas which may be given us, or to assist the Architect with suggestions of Roof Slate possibilities.

We meet all demands, spare no reasonable effort to fulfill "Out of the Ordinary" specifications as well as those "in the Ordinary."

Our handsome brochure, "Roof Slates Out of the Ordinary," should be on file in the office of every architect. It gives all details. Write for it to-day.

**THE E. J. JOHNSON COMPANY,** 38 PARK ROW, NEW YORK.

Branch Office, 626 Park Building, Pittsburg, Pa

# VAPOR HEATING

Broomell's Vapor System relieves the architect of engineering details, simplifies the handling of the heating contract, and gives the architect a system to specify on which he can depend for satisfactory results under any and all weather conditions.

The Vapor Heating Company does not install heating plants. It acts as engineer, taking all responsibility for the operation of Broomell's Vapor System when properly installed according to the plans and specifications prepared by the Company.

For the convenience of the architect the Vapor Heating Company will furnish an approximate estimate of the cost of installing Broomell's Vapor System in any type of building. Send plans of building and general instructions as to methods to be employed, i. e., direct, indirect, etc.

The Vapor Book, fully describing and illustrating Broomell's Vapor System of Heating, sent on request.

## Vapor Heating Company

*Broomell's-patent Vapor System*

Room 552 North American Building  
Philadelphia, Pa.

## ALPHABETICAL LIST OF ADVERTISERS

|                                            |                                            |
|--------------------------------------------|--------------------------------------------|
| <b>A</b>                                   | <b>L</b>                                   |
| Abbot & Co. (o.a.m.) .....                 | Leader Iron Works (e.o.w.) .....           |
| Adams, James .....                         | Loomis-Manning Filter Co. ....             |
| Alsen Cement .....                         | Lowe Bros. Co. ....                        |
| American Blower Co. ....                   | Lufkin Rule Co. ....                       |
| American Luxfer Prism Co. ....             |                                            |
| American Mason Safety Tread Co. ....       | <b>M</b>                                   |
| American Metal Door Co. (o.a.m.) .....     | Marquette Cement Mfg. Co. ....             |
| American Radiator Co. (e.o.w.) .....       | Mathews Slate Co. ....                     |
| American School of Correspondence .....    | McCray Refrigerator Co. ....               |
| American Steel & Wire Co. ....             | Merchant & Evans Co. (e.o.w.) .....        |
| Armstrong Cork Co. (o.a.m.) .....          | Monroe Refrigerator Co. ....               |
| Artesian Well & Supply Co. (e.o.w.) .....  | Monument Pottery Co. ....                  |
| Art Metal Construction Co. ....            | Moss Photo Engraving Co. ....              |
| Atlantic Terra Cotta Co. ....              | Muckenhirn, C. H. Co. ....                 |
| Atlas Portland Cement Co. ....             | Mueller, H., Mfg. Co. (e.o.w.) .....       |
|                                            | Muerer Bros. Co. ....                      |
| <b>B</b>                                   | Mullins Co., The W. H. (e.o.w.) .....      |
| Beaver Mfg. Co. (o.a.m.) .....             | Muralo Co. ....                            |
| Bedford Quarries Co. ....                  | Murlock Shaw Co. (e.o.w.) .....            |
| Berger Mfg. Co. ....                       |                                            |
| Berry Bros. ....                           | <b>N</b>                                   |
| Bird, F. W. (o.a.m.) .....                 | National Fireproofing Co. ....             |
| Blaisdell Machinery Co. ....               | National Lead Co. (e.o.w.) .....           |
| Bostwick Steel Lath Co. ....               | Neuchatel Asphalt Co. ....                 |
| Branch & Co. ....                          | Never-Split Seat Co. ....                  |
| Brown Bros. Mfg. Co. (e.o.w.) .....        | New York Belting & Packing Co. ....        |
| Burt Mfg. Co. (e.o.w.) .....               | (e.o.w.) .....                             |
|                                            | Northwestern Terra Cotta Co. ....          |
| <b>C</b>                                   |                                            |
| Cabot, Samuel, Inc. ....                   | <b>O</b>                                   |
| Cahill Iron Works .....                    | Okonite Co. (Ltd.) (e.o.w.) .....          |
| Campbell, Walter M. ....                   | Otis Elevator Co. (e.o.w.) .....           |
| Carter White Lead Co. (e.o.w.) .....       |                                            |
| Chicago Bridge & Iron Works .....          | <b>P</b>                                   |
| Chicago Portland Cement Co. ....           | Parker Preston Co. ....                    |
| Clinton Wire Cloth Co. ....                | Peck & Williams Co. ....                   |
| Cobb-Eastman Co. ....                      | Peerless Rubber Mfg. Co. (o.a.m.) .....    |
| Colliers Weekly .....                      | Pierce, Butler & Pierce Mfg. Co. ....      |
| Corrugated Bar Co. ....                    | (e.o.w.) .....                             |
| Coulson & Co., J. W. (e.o.w.) .....        | Pittsboro Varnish Co. ....                 |
| Cutells, F. B. (e.o.w.) .....              | Potters Selling Co. (e.o.w.) .....         |
| Cutler Mfg. Co. ....                       | Prometheus Electric Co. ....               |
|                                            |                                            |
| <b>D</b>                                   | <b>R</b>                                   |
| Dahlquist Mfg. Co. ....                    | Raymond Concrete Pile Co. ....             |
| Dahlstrom Metallic Door Co. ....           | Reedy, J. W., Elevator Mfg. Co. ....       |
| Dean Bros. ....                            | (o.a.m.) .....                             |
| Deming Co., The .....                      | Reliance Ball Bearing Door Hanger          |
| Detroit Show Case Co. (o.a.m.) .....       | Co. ....                                   |
| Detroit Steel & Products Co. ....          | Richardson & Boynton Co. ....              |
| Dexter Bros. ....                          | Richter Mfg. Co. ....                      |
| Dixon Crucible Co., Jos. ....              | Royal Ventilator & Mfg. Co. (e.o.w.) ..... |
| Donaldson Co., The .....                   | Rund Mfg. Co. ....                         |
| Drouve, G. & Co. ....                      |                                            |
| Dunning, W. D. ....                        | <b>S</b>                                   |
|                                            | Samson Cordage Works .....                 |
| <b>E</b>                                   | Sandusky Portland Cement Co. ....          |
| Edison Portland Cement Co. ....            | Schreiber & Sons Co., The .....            |
| Elevator Supply and Repair Co. ....        | Seifert, Frank A., Plastic Relief Co. .... |
| (e.o.w.) .....                             | (e.o.w.) .....                             |
| Enameled Steel Tank Co. (e.o.w.) .....     | Silver Lake Co. (e.o.w.) .....             |
| Estabrook's Sons, R. ....                  | Simmons Hardware Co. ....                  |
| Estey Organ Co. (e.o.w.) .....             | Smith Co., H. B. (e.o.w.) .....            |
|                                            | Society of Beaux-Arts Architects .....     |
| <b>F</b>                                   | Standard Sanitary Mfg. Co. ....            |
| Faber, A. W. (e.o.w.) .....                | Stanley Works .....                        |
| Parr & Bailey Mfg. Co. (e.o.w.) .....      | St. Louis Portland Cement Co. ....         |
| Fisher Co., Robert C. ....                 |                                            |
| Follansbee Bros. (e.o.w.) .....            | <b>T</b>                                   |
| French & Co., Samuel H. ....               | Taylor, J. W. ....                         |
| Frink, I. P. ....                          | Thomas & Smith (e.o.w.) .....              |
|                                            | Thorp Fireproof Door Co. ....              |
| <b>G</b>                                   | Triumph Ice Machine Co. (e.o.w.) .....     |
| Garner Ventilating Co. ....                | Trussed Concrete Steel Co. ....            |
| Galloway, William .....                    | Turner Construction Co. ....               |
| Globe Ventilator Co. ....                  | Tuttle & Bailey Mfg. Co. ....              |
| Gorham Co. (o.a.m.) .....                  |                                            |
| Goodyear Tire and Rubber Co. ....          | <b>U</b>                                   |
| (e.o.w.) .....                             | U. S. Asbestos Fireproofing Co. ....       |
| Gurney Heater Mfg. Co. ....                | U. S. Changeable Sign Co. ....             |
|                                            | U. S. Mineral Wool Co. ....                |
| <b>H</b>                                   | Union Fiber Co. (e.o.w.) .....             |
| Hampshire Paper Co. (e.o.w.) .....         | Universal Portland Cement Co. ....         |
| Harbison & Walker .....                    | University of Illinois .....               |
| Hart & Cooley Co. ....                     | University of Michigan .....               |
| Hartman & Sanders .....                    | University of Pennsylvania .....           |
| Hayes, Geo. ....                           |                                            |
| Hermann, Leibniz C. E. ....                | <b>V</b>                                   |
| Higgins & Co., Chas. H. (e.o.w.) .....     | Vacuum Engineering Co. ....                |
| Howard E. Clock Co. ....                   | Vaile & Young .....                        |
| Hough, William B. Co. ....                 | Vapor Heating Co. ....                     |
| Hunt & Co., Robert W. ....                 | Van Nostrand & Co. ....                    |
| Hunt Metal Corner Co. (e.o.w.) .....       | Neal, Alway .....                          |
|                                            | Venclos Co., The (e.o.w.) .....            |
| <b>I</b>                                   | Von Hartzfeldt, Carl .....                 |
| Imperial Brass Co. ....                    |                                            |
| International Text Book Co. (o.a.m.) ..... | <b>W</b>                                   |
| Irwin Augur Bit Co. ....                   | Wagner Park Conservatories .....           |
|                                            | Warner Co., Charles (o.a.m.) .....         |
| <b>J</b>                                   | Washington University .....                |
| Jenkins Bros. ....                         | Weid Co., Geo. A. (o.a.m.) .....           |
| Johns-Manville Co., H. W. ....             | Western Brick Co. (e.o.w.) .....           |
| Johnson & Co., E. J. ....                  | Wiggins, John B. ....                      |
| Jones, T. W. (e.o.w.) .....                | Winslow Bros. Co., The .....               |
|                                            | Wolf Mfg. Co. (o.a.m.) .....               |
| <b>K</b>                                   | Woodbury Granite Co. ....                  |
| Kasch Roofing Co. ....                     |                                            |
| Kawner Mfg. Co. (o.a.m.) .....             | <b>Y</b>                                   |
| Keasby & Mattison Co. ....                 | Yeomans Bros. (e.o.w.) .....               |
| Kelsey Heating Co. ....                    |                                            |
| Kewanee Boiler Co. ....                    |                                            |
| Kewanee Water Supply Co. ....              |                                            |


# INTERLOCKING RUBBER TILING



3-8 TYPE



## For Quality

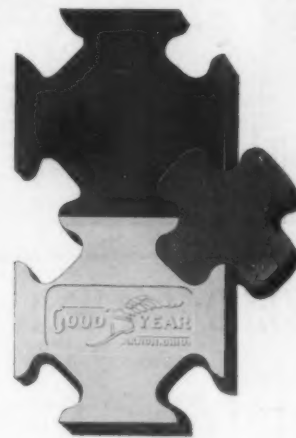

5-16 TYPE

Send for our New Illustrated CATALOGUE and SAMPLES

# The Goodyear Tire & Rubber Co.

Headquarters Tiling Department  
1914 Broadway, New York City

Factory and Executive Offices  
Akron, Ohio

## ARE YOU GOING TO BUILD?

No matter what kind of a structure you contemplate building, it will pay you to post yourself on the advantages of concrete construction made with

Daily  
Capacity

# ATLAS

PORTLAND CEMENT

Over  
40,000 Barrels

A concrete building means protection from fire, vermin and decay. It is cool in summer and warm in winter; requires no paint or repairs, yet permits of pleasing architectural effects and color schemes. In most cases you will find concrete construction the least expensive in the beginning and in all cases the cheapest in the end.

The success of concrete construction depends largely on the quality of cement used. ATLAS is the highest grade of Portland Cement manufactured.

This company makes but one quality—the same for everybody.

Tell your architect to specify ATLAS. Ask your dealer for it. You will know it by the Trade-Mark.

Building books FREE on request.

As a guide to prospective builders we have published the following books which will be sent FREE on receipt of postage.

|                                                      |                   |
|------------------------------------------------------|-------------------|
| Concrete Country Residence.                          | Postage 25 cents. |
| Concrete Cottages.                                   | Postage 1 cent.   |
| Concrete Construction about the Home and on the Farm | Postage 4 cents.  |
| Reinforced Concrete in Factory Construction.         | Postage 10 cents. |

The Atlas Portland Cement Company

Dept. D., 30 Broad St., New York



FROM CONCRETE COUNTRY RESIDENCE




OUR engineering department will co-operate with architects and engineers in the planning and executing of difficult foundations, dock work etc.

### RAYMOND CONCRETE PILE COMPANY

NEW YORK: 140 Cedar St.  
CHICAGO: 135 Adams St.  
PITTSBURGH: Union Bank Bldg.  
PHILADELPHIA: Land Title Bldg.  
BALTIMORE: Pratt and Concord Sts.  
ST. LOUIS: 620 Chestnut St.  
NEW ORLEANS: 204 Perin Bldg.

## WELD Hot Water Regulators

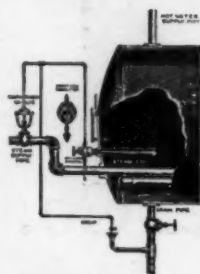

In general use in U.S. and other countries. Especially adapted for use in tank and heaters for

Hospitals, Hotels, Colleges and Public Buildings.

They maintain a constant supply of hot water and prevent strain upon pipes and packings.


**SIMPLICITY OF ACTION** and adjustment, and **ABSOLUTE ACCURACY** are the strong points.

It operates any size of valve with from 1 to 500 lbs. pressure.

Write for full description, prices, discounts, etc.

GEO. A. WELD CO., 79 Milk St., BOSTON, MASS.

## The Broughton Mixer

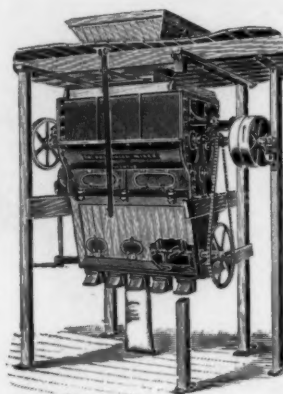

For Plaster, Cement, Lime, Patent Flooring, Etc. :: ::

Ask for Circular

WILLIAM D. DUNNING

231 W. WATER STREET.

SYRACUSE, N. Y.

### UNIVERSITY OF PENNSYLVANIA

#### SCHOOL OF ARCHITECTURE

FOUR-YEAR COURSE. (*Degree B. S. in Arch.*) (Architectural engineering may be taken in lieu of advanced design, etc.)

GRADUATE YEAR. (*Degree M. S. in Arch.*) (Allowing specialization in design or in architectural engineering, etc.)

SPECIAL COURSE OF TWO YEARS. (*Certificate.*) (For qualified draughtsmen; affording option in architectural engineering.)

COMBINED COURSES IN ARTS AND ARCHITECTURE, by which A. B. and B. S. in Arch. may be taken in six years.

COLLEGE GRADUATES granted advanced standing.

SUMMER COURSES in elementary and general subjects through which advanced standing may be secured.

For full information address: DR. J. H. PENNIMAN, Dean, College Hall, University of Pennsylvania, Philadelphia, Pa.

### UNIVERSITY OF ILLINOIS

Four-year professional courses in Architecture, in Architectural Engineering and in Architectural Decoration. Special courses for draughtsmen and constructors. Excellent library and equipment. University fees nominal.

DEPARTMENT OF ARCHITECTURE, W. I. PILLSBURY, Registrar, URBANA, ILL.

### THE SOCIETY OF BEAUX-ARTS ARCHITECTS

has established

#### A FREE COURSE OF STUDY

open to draughtsmen and students of any city, modeled on the general plan pursued at the Ecole des Beaux-Arts in Paris, and comprising frequent problems in Orders, Design, Archaeology, etc. An annual registration fee of two dollars is required of all students, except those paying tuition at a school of architecture.

For information apply to the Secretary of the Committee on Education, 3 East 33d St., New York City.

### TO ARCHITECTS

Perspectives rendered in water colors or pen and ink. Assistance on competitive or general architectural work. European experience. Address,

ALWAY VEALE,

500 Cherry Street, Chattanooga, Tennessee.

### PERSPECTIVES RENDERED

In Pen-and-Ink and Water Color

WALTER M. CAMPBELL

8 Beacon Street Boston, Mass.

### WASHINGTON UNIVERSITY

ST. LOUIS, MO.

offers a four-year course in Architecture, leading to the degree B. S. in Arch. Admission by examination or by diploma from accredited schools or certificate from other colleges. Qualified draughtsmen admitted as special students.

For information apply to the Department of Architecture, Washington University.

### J. W. TAYLOR'S Photograph Series of American Architecture

324 Dearborn Street, CHICAGO, ILL.

### UNIVERSITY OF MICHIGAN

ANN ARBOR, MICH.

#### DEPARTMENT OF ARCHITECTURE

Four-year course in Architecture and in Architectural Engineering. Draftsmen and others adequately prepared are admitted as special students. For Bulletin describing work, address Dean of Department of Engineering.

### TO ARCHITECTS

Competition Designs and Perspectives in Water Colors or any Brush Medium, expert—assistance on Preliminary Sketches, and general architectural work, per mail from any distance or at Architects' offices by arrangement. Address JAMES ADAMS, 725 Kearny Ave., Arlington, N. J.

## The Georgian Period

STUDENTS' EDITION

Consists of the leading article on Old Colonial Architecture from the complete edition and 100 full-page plates chosen for their value to students Price, \$15.00

THE AMERICAN ARCHITECT

231-241 West 39th Street

New York

## HELP AND POSITIONS WANTED

The rate for advertising under this heading in uniform style, solid type, is 50 cents for 50 words or less, payable in advance. Copy received until 12 m. Monday. Replies may be sent in care of American Architect, 231-241 West Thirty-ninth Street, or 1664 Monadnock Block, Chicago, as advertisers may desire.

### POSITIONS WANTED

**D**RAUGHTSMAN, architectural engineer, experienced designer of fireproof and non-fireproof construction, capable of preparing complete working plans for important buildings, general specifications and superintendence, thoroughly familiar with all regulations of Tenement House and Building Departments, offers his services to architects and builders requiring temporary assistance; best references; moderate compensation. Address 21-A, care American Architect. (1727-8-9-30)

**R**ELIABLE and competent man of experience would like to represent an Eastern concern and handle one or more building specialties, in the Chicago territory. Address replies to H. S. H., care American Architect, 1664 Monadnock Block, Chicago, Ill. (1728-9)

### HELP WANTED

**O**RNAMENTAL iron and Architectural draftsmen needed constantly. Membership \$2.00 per year.

The Engineering Agency, Inc., Chicago. Monadnock Block, (1723&tf)

### PROPOSALS

ADVERTISEMENT.  
DEPARTMENT OF THE INTERIOR  
OF PORTO RICO.

San Juan, Porto Rico, January 5, 1909. Sealed proposals in duplicate for the furnishing of all labor and materials necessary for the construction of the Capitol Building of Porto Rico, estimated in the approved project at two hundred and seventy-five thousand dollars (\$275,000), will be received

at this Office until 10 A. M., March 6th, 1909, and then publicly opened.

All necessary information, blank forms of proposals and instructions to bidders will be furnished on application to this Office or to the Office of Mr. Frank E. Perkins, Architect, 1133 Broadway, New York City.

Contractors wishing to take copies of the plans and specifications from the office may do so by leaving a deposit of \$1.00, at either of the above offices, for the safe return of the plans.

The right is reserved to reject any or all bids.

LAURENCE H. GRAHAME,  
Commissioner of the Interior.

(1726-7-8)

Treasury Department, Office of the Supervising Architect, Washington, D. C., January 18, 1909.—Sealed proposals will be received at this office until 3 o'clock P. M. on the 23d day of February, 1909, and then opened, for the construction (including plumbing, gas piping, heating apparatus, electric conduits and wiring), of the U. S. Post Office and Court House at Roanoke, Virginia, in accordance with drawings and specifications, copies of which may be obtained from the Custodian at Roanoke, Va., or at this office, at the discretion of the Supervising Architect.—James Knox Taylor, Supervising Architect. (1727-28)

Treasury Department, Office of the Supervising Architect, Washington, D. C., January 20, 1909.—Sealed proposals will be received at this office until 3 o'clock P. M. on the 3rd day of March, 1909, and then opened, for the construction complete (except elevator) of an extension to the U. S. Post Office, Court House, etc., at Augusta, Georgia, in accordance with the drawing and specifications, copies of which may be had at this office or at the office of the postmaster at Augusta, Ga., at the discretion of the Supervising Architect.—James Knox Taylor, Supervising Architect. (1727-28)

PROPOSALS.  
OFFICE OF THE COMMISSIONERS OF  
PLYMOUTH COUNTY, PLYMOUTH,  
MASS.

Sealed proposals will be received at the office of the Commissioners of Plymouth County, Plymouth, Mass., until 3 P. M., on the fifteenth day of February nineteen hundred and nine (Feb. 15, 1909), and then opened, for the electrical work, plumbing, heating, roofing, windows and doors and the iron work, for the new Plymouth County

Jail and House of Correction, Plymouth, Mass.

Plans and specifications for each of these pieces of work may be seen at the office of J. Williams Beal, Architect, 58-62 Summer Street, Boston, Mass., on and after the twenty-eighth day of January nineteen hundred and nine (Jan. 28, 1909).

The Commissioners reserve the right to reject any and all bids submitted.

WALTER H. FAUNCE,  
LYMAN P. THOMAS,  
JERE B. HOWARD,

Commissioners of Plymouth County.  
(1728)

Treasury Department, Office of the Supervising Architect, Washington, D. C., January 26, 1909.—Sealed proposals will be received at this office until 3 o'clock P. M. on the 8th day of March, 1909, and then opened for the installation of the low pressure steam heating and ventilating apparatus, etc., for the U. S. Post Office, Court House, etc., building at Atlanta, Georgia, in accordance with the drawings and specifications therefor, copies of which may be had at this office or at the office of the Superintendent of Construction at Atlanta, Ga., at the discretion of the Supervising Architect.—James Knox Taylor, Supervising Architect. (1728-29)

Treasury Department, Office of the Supervising Architect, Washington, D. C., January 25, 1909.—Sealed proposals will be received at this office until 3 o'clock P. M. on the 2d day of March, 1909, and then opened, for the installation of a conduit and electric wiring system for the U. S. Post Office and Court House building at Atlanta, Georgia, in accordance with drawings and specifications, copies of which may be had at this office or at the office of the Superintendent of Construction, Atlanta, Ga., at the discretion of the Supervising Architect.—James Knox Taylor, Supervising Architect. (1728-29)

Treasury Department, Office of the Supervising Architect, Washington, D. C., January 23, 1909.—Sealed proposals will be received at this office until 3 o'clock P. M. on the 1st day of March, 1909, and then opened, for the construction (complete) of the U. S. Post Office at Gadsden, Alabama, in accordance with the drawings and specifications, copies of which may be had at this office or at the office of the Postmaster at Gadsden, Ala., at this discretion of the Supervising Architect.—James Knox Taylor, Supervising Architect. (1728-29)

## "COLONIAL ARCHITECTURE"

(THE GEORGIAN PERIOD)

"The most interesting of all American publications in the field of architecture."—*Review of Reviews*.

"The most important work on architecture yet produced in America."—*The Nation*, New York.

"No more serviceable and attractive series of measured drawings could be offered. The finest specimens of Colonial Architecture are treated so as to be of immediate value to the profession."—*Press*, Phila.

Published in Twelve Parts in Separate Portfolios, \$60.00

Bound in Three Volumes, \$66.00. 351 Plates, 525 Text

Illustrations. Sample Sheets Sent on Request.

THE AMERICAN ARCHITECT,


239 WEST 39th STREET, NEW YORK

## ARCHITECTS who Specify DEMING PUMPS

insure the owner against troubles from  
**WATER SUPPLY.**

Electric Driven Pumps operated from  
any current. Send for Catalog "G"—  
Power Pumps for all uses.

**THE DEMING COMPANY, Salem Ohio**  
See Sweet's index for double page announcement

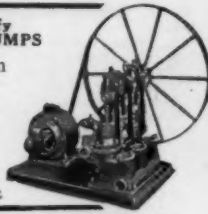

## Write for free catalog "Plants & Plans for Beautiful Surroundings"

Full of invaluable information, illustrations of flowers  
and beautiful lawns. It shows how the modest as well  
as the most extensive grounds can easily be made  
charming and attractive. There is nothing more pleas-  
ing and delightful to cultured taste than artistic and  
properly planted grounds. Write us to-day.

**Wagner Park Conservatories,  
Box 426 Sidney, Ohio.**

## 25,000 CONTRACTS

would be considered a good record. We have lighted over  
that number of Churches alone in all parts of the world.  
A pretty sure guarantee of satisfactory work. Correspon-  
dence invited.

**I. P. FRINK, 551 Pearl Street, New York**



## WRITE IT IN THE SPECIFICATIONS—IT SHOULD BE ESTABROOK'S GREASE TRAP

IF YOU DON'T KNOW IT, LET US  
SEND YOU ILLUSTRATED BOOKLET  
See our ad in last week's American Architect

**R. ESTABROOK'S SONS**  
1st and C Streets SOUTH BOSTON, MASS.

## Mineral Wool

**FIRE, SOUND and VERMIN PROOF INSULATOR**  
SAMPLES AND CIRCULARS FREE

**U. S. MINERAL WOOL CO., 140 Cedar St.  
NEW YORK**

## National Fire Proofing Co., Manufacturers of Terra Cotta Hollow Tile.

Contractors for Construction Fireproof Buildings.  
You can not be sure that you have either the best or the cheapest fireproofing  
unless you give us an opportunity to figure on your plans.

Chicago, Commercial National Bank Bldg. Pittsburgh, Fulton Bldg.  
New York Flatiron Bldg. Philadelphia, Land Title Bldg. Washing-  
ton, D. C., Colorado Bldg. Minneapolis, Minn., Lumber Ex. Boston,  
Old South Bldg. Los Angeles Calif., Union Trust Bldg. St. Louis,  
Mo., Cleveland, Cuyahoga Bldg. San Francisco, Monadnock Bldg.  
London Eng., 26 Chancery Lane.

## LUFKIN STEEL TAPES

Are Indispensable for Accurate Work  
Made in all styles and sizes for all classes of work

**THE LUFKIN RULE CO. SEND FOR  
CATALOG.**  
Saginaw, Mich., U. S. A. New York London, Eng.  
Windsor, Canada



## U. S. Changeable Directories ARE SOLD OUTRIGHT

Made according to architects' designs or sold out of stock  
in quartered oak or bronze.

**U.S. CHANGEABLE SIGN CO., 3 West 29th St., New York**

## Five Orders of Architecture

A 680-page reference book (page size 7 x 10 inches), describing in interesting  
form the Greek and Roman Orders of Architecture, Details of Capitals, Col-  
umns and Ornaments, Proportions of Gables, Colonnades, etc. The book is  
bound in half morocco and contains a complete and comprehensive Bibli-  
ography, Glossary and Index.

"The Orders" gives you all the information in one volume which could  
heretofore be found only in a number of rare, costly books.

**PORTFOLIO FREE.** With each set of "The Orders" we will send  
a handsome portfolio containing 56 detail plates 11 x 15 inches, typical of the best  
examples of Greek and Roman Architecture; to be retained only on condition  
of a purchase of "The Orders."

To introduce this great work to representative architects and drafts-  
men of the country, we will send it, express prepaid, for \$9.50, payable \$2.00  
within 5 days and \$2.00 monthly. The regular list price is \$15.00.

**AMERICAN SCHOOL OF CORRESPONDENCE,  
CHICAGO, U. S. A.**

Mention Amer. Arch. 23-09

## The ECLIPSE AIR WASHER AND COOLER

gives satisfactory results because it does not excessively increase  
the humidity.

The air comes in contact with many large drops of water, and  
thereby a greater cooling effect is produced than is possible where  
a fine spray—and therefore greater evaporation—is used.

Can be adapted to residence ventilation without requiring  
pump if city water is obtainable.

Write for brochure describing the "Eclipse."

**THE DONALDSON CO., 7333 Wentworth Ave., CHICAGO, ILL.**

## USE KEWANEE BOILERS and RADIATORS

They are best for ALL kinds of heating. Fit any job.

**KEWANEE BOILER COMPANY  
KEWANEE, ILLINOIS.**

## GURNEY HEATERS

FOR HEATING ANY DESCRIPTION OF BUILDING BY STEAM OR HOT WATER

**GURNEY HEATER MANUFACTURING CO.**

NEW YORK OFFICE 12 E 42<sup>ND</sup> ST. 188-200 FRANKLIN ST. BOSTON



The expense and annoyance of painting  
will not recur every year or two if you use

## Dixon's Silica Graphite Paint

the "Proven Shield for Steel Work." Dura-  
bility records in all climates; write for a few.

**JOSEPH DIXON CRUCIBLE CO. JERSEY CITY, N. J.**



A roll  
ready for use

**UNION FIBRE CO., 66 Fibre Ave., Winona, Minn.**

Dear Sirs:—Send Samples and Specifica-  
tions (for sheathing and sound-deadener)  
of the new linen building felt—**LINOFELT**—

"38 TIMES as effective as BUILDING  
PAPER."

(Sign your name and let us prove it to you)

## NOT EXPENSIVE

500 Million Yards in Use.  
Adds less than 1 per cent. to  
cost of building.

**THE PHILIP CAREY  
COMPANY, Distributors,  
CINCINNATI**

Branches and Warehouses  
in all large cities in the U.S.,  
Canada and Mexico.

**LINOFELT IS MADE BY THE MAKERS OF "LITH," THE COLD STORAGE AND REFRIGERATOR INSULATION**



## KAHN SYSTEM

Kahn Trussed Bars—Hy-Rib Sheathing—Rib Metal—Rib Lath—Rib Studs—Cup-Bars. Catalogues and samples on request.  
(See our full page ad. last week and next week.)  
TRUSSED CONCRETE STEEL CO., 618 Trussed Concrete Bldg., Detroit, Mich.  
Offices in Principal Cities.

## TRIANGULAR MESH CONCRETE REINFORCEMENT

Made by  
AMERICAN STEEL & WIRE COMPANY  
See our ad last week or next week, page 5  
Chicago, New York, Deaver, San Francisco

Established 1830  
THE ROBERT C. FISHER COMPANY,  
Successors to FISHER & BIRD  
MARBLE, MOSAICS and TILING  
139th-140th Sts.—Locust Ave. and East River, New York

## "DETROIT-FENESTRA" Steel Metal Sash

See our full page advertisement last week or next week in  
this paper or write to  
DETROIT STEEL PRODUCTS CO., Detroit, Mich.



VAILE & YOUNG'S  
Patent Metallic Skylights  
Without Putty  
Construction adapted to all forms and styles of  
Skylights.  
Thousands of feet in use have proved its superior-  
ity. Particularly adapted for Depots, Mills, Factories,  
etc., where large and continuous lights are required.  
Send for Illustrated Catalogue.  
214 N. Calvert St., Baltimore, Md.

THE AMERICAN ARCHITECT'S Book Depart-  
ment is prepared to furnish any architectural work now  
in print on short notice. Our book advertising, appear-  
ing from time to time, will keep you posted. All  
inquiries promptly answered. THE AMERICAN  
ARCHITECT, 231-241 W. 39th St., New York.

## LOOMIS FILTERS

Improved System Established 1880 Simple and Effective  
LOOMIS-MANNING FILTER CO.  
Main Office:  
828 Land Title Bldg., Broad and Chestnut Sts., Philadelphia  
Boston Buffalo New York Baltimore Washington Chicago

## WE BUILD

Fireproof Metal Windows, Cornices, Skylights and all  
forms of Structural Metal Work. We are prepared to  
submit estimates and construct work anywhere.  
Let us figure on your next job.  
KASCH ROOFING CO., Akron, O.

## Reinforced Concrete

ask us for estimates.  
Turner Construction Co.  
Engineers, Contractors 11 Broadway, New York City

When you have a water supply problem to solve  
Investigate the  
*Kewanee System of Water Supply*  
See our full page ad in the next or last issue of American  
Architect, or better still, write for our catalog now.  
Kewanee Water Supply Co. - - Kewanee, Ill.

## MASON SAFETY TREADS

For Stairs, Wood, Iron, Marble or Cement, new or old  
HUNDREDS OF THOUSANDS IN USE  
American Mason Safety Tread Co., Boston

## Lightning Rods, Weather Vanes

Protection assured by our continuous copper con-  
ductors. Our booklet "Flashes of Lightning"  
sent free. Also catalogue of weather vanes, etc.  
THOMAS W. JONES, 180 Front Street,  
NEW YORK

## CUTLER MAIL CHUTES

Have behind them 25 years of success-  
ful business and ample resources  
Descriptive Circular and Estimates on application  
Cutler Manufacturing Co., Rochester, N. Y.

## CARL VON HARTZFELT

Metallurgical Chemist  
WHEELING, W. VA.  
Plans, specifications, estimates and supervision for Continuous  
Industrial Alcohol Distillery Apparatus, for light, heat and  
power purposes from natural gas and portable stills for vegetable waste  
matter. Economy and rapidity of construction a specialty. Unques-  
tionable references.  
ACTING DIRECTOR OF THE CONTINENTAL NATURAL GAS ALCOHOL CO  
WHEELING, W. VA., U. S. A.  
See Harper's Weekly, Oct. 3, 1908. Patent Serial No. 450,294—Aug. 2

## OKONITE INSULATED ELECTRIC LIGHT WIRES

Are pronounced by leading Architects to be SAFE, DURABLE  
and EASILY ADJUSTED for the inside wiring of PUBLIC and  
PRIVATE BUILDINGS.  
Sole Manufacturers  
THE OKONITE CO., Ltd.  
253 Broadway, New York  
Willard L. Candee } Managers  
H. Durant Cheever }  
Geo. T. Manson, Gen'l Supt. W. H. Hodgins, Sec'y.  
W. C. Candee, Asst. Sec'y.





**Reliance**  
**DOOR HANGERS**

**SILENT, SMOOTH-ACTING, DURABLE**

Through an ingenious but simple ball bearing device render sliding doors perfectly mobile. The heaviest panels move with a touch. **THREE SPEEDS. NOISELESS OPERATION.**

The Largest and Best Known Municipal, Corporation and Private Buildings in America are Equipped with Reliance Hangers.

Write for particulars before specifying.



Reliance Ball Bearing Door Hanger Co. 1 Madison Ave., New York

**DEAN BROS.' STEAM PUMP WORKS**  
**INDIANAPOLIS, IND.**

VERTICAL AND HORIZONTAL  
**ELEVATOR PUMPS**

Atlantic Type Boiler Feeders, Water Supply Pumps, Fire Pumps, Electric Pumps, Vacuum Pumps.

SEND FOR CATALOGUES

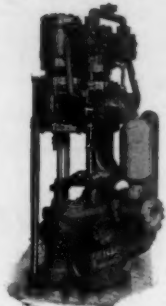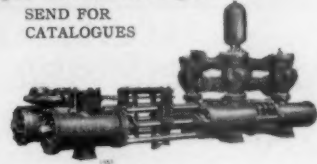Vertical Elevator Pump. Horizontal Plunger Pump

**Build for Permanence.**

Soft stone and imitation stone construction are as transient as the old style wooden house. Use Woodbury Gray or Hardwick White Granites and secure permanence for your design.

**WOODBURY GRANITE COMPANY,**  
Hardwick, Vermont.

Branch Offices: New York, Chicago, Pittsburg.

**The NATURO Idea**

**Solves the Water Closet Problem**

The **NATURO** Slant gives the erect position—which makes soiling the rim impossible.

The **NATURO** Seat (higher in front than at rear), eliminates the wetting-the-seat-evil.

**NATURO** Combinations are guaranteed in every way.

**NATURO** Bowls are superior in operation to the old-fashioned kind you know.

**NATURO** Catalog "C" free for the asking. It's worth asking for.



**The C. H. Muckenhirn Closet Company, Detroit, Mich.**

**JUST WHAT YOU HAVE BEEN LOOKING FOR**



**THE HARRIS SASH VENTILATOR**

This device is installed directly in either old or new sashes—it is unique in its simplicity—it is effective in use—no fear of damage from storms—no danger from burglars—the window can always be closed and locked—quickly adjusted—easily installed.

Inside plate has a shutter which you can regulate—outside plate has a fine screen which keeps out dust, flies, etc. Made of solid brass, in three sizes, having 6-inch, 10-inch, and 15-inch air space respectively. Finished in dull brass, polished brass, oxidized brass and gun metal. Made with or without sash lifts. Prices that attract. Why don't you write us?

**BRANCH & CO., Sales Mgrs., White Bldg., Buffalo, N. Y.**

**A CARD OF SUPERIOR EXCELLENCE**

If you really realized the uniqueness of a book form card with smooth edges—perfectly smooth—you would send for a sample of our

**Peerless Patent Book Form Cards,**

OUR SMART CARD IN CASE

give us your order and never again use any other card. You will look in vain for any indication of the card having been detached. Our patent method makes the detached edge just as smooth as the other edges.



Send for a Sample Tab and make a personal test

**The John B. Wiggins Co. 1-3 E. Adams St., Chicago**

Sole Manufacturers, Engravers, Die Embossers, Plate Printers.



**HIGGINS'**


DRAWING INKS  
ETERNAL WRITING INK  
ENGROSSING INK  
TAURINE MUCILAGE  
PHOTO-MOUNTER PASTE  
DRAWING-BOARD PASTE  
LIQUID PASTE  
OFFICE PASTE  
VEGETABLE GLUE, Etc.

ARE THE FINEST AND BEST GOODS OF THEIR KIND

Emancipate yourself from the use of corrosive and ill-smelling inks and adhesives and adopt the Higgins Inks and Adhesives. They will be a revelation to you, they are so sweet, clean and well put up, and withal so efficient. They are specially adapted for use in Architects' and Engineers' Offices, as well as for general home and office use.

AT DEALERS' GENERALLY

**Chas. M. Higgins & Co., Manufacturers**  
Branches: Chicago, London 271 Ninth St. BROOKLYN, N. Y.

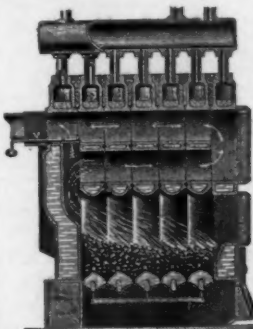


**The H. B. Smith Co.**  
133-135 Centre St., New York

MANUFACTURERS  
**STEAM and WATER**  
**Heating Apparatus**

Factory: Westfield, Mass.

ESTABLISHED 1853.  
Send for Catalogue.


NEW YORK, PROVIDENCE, PHILADELPHIA.

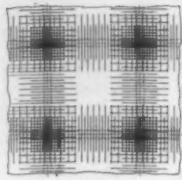

**You Can Save From Four to Twelve Cents per Square Foot**

and still have strong and easily built floors architecturally pleasing ceilings, if you use

**The Hermann  
(Patented) System of  
Concrete-Steel**

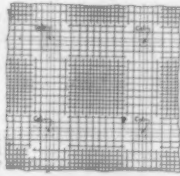

Top Reinforcement

### Floor Construction

We furnish plans and specifications for buildings in accordance with our system, and we superintend and inspect the work, if desired. We are also ready to furnish with our designs the well-known RAN-SOME TWISTED BARS. Estimates and preliminary sketches free of charge. **Write for Descriptive Circular "AA"**

**Leibu Hermann, C. E., 11 B'dway, New York**  
Specialist in Concrete Construction

## STANLEY'S BALL BEARING HINGES

In WROUGHT BRONZE and STEEL

Never Wear Down. Never Creak. Never Require Oiling.

The improved washer protects the balls against moisture and dust. For Sale by Leading Hardware Dealers.

*Attractive Literature for the asking*

**THE STANLEY WORKS**  
NEW BRITAIN, CONN. NEW YORK CHICAGO



ORNAMENTS IN STAFF PLASTER AND COMPOSITION FOR INTERIOR EMBELLISHMENT, COMPOSITION AND CEMENT WORK FOR EXTERIOR USE. WE ISSUE TWO VERY COMPLETE AND EXTENSIVE CATALOGS.

**FRANK A. SEIFERT PLASTIC RELIEF CO.**  
2623-29 DAYTON STREET, ST. LOUIS

## FRENCH'S CROWN WHITE and COLORS

ARCHITECTS'  
TIME SAVER



HERMETICALLY  
SEALED CANS

WHY? — ASK

**SAMUEL H. FRENCH & CO.,** Paint and Varnish Manufacturers  
Established 1844. Philadelphia, U. S. A.

# "SIROCCO"

—TRADE MARK—

**AMERICAN BLOWER CO.  
DETROIT**



The **ARMSTRONG**  
**Electric**  
**Elevator Signal**  
FOR  
Passenger Elevators

**ELEVATOR SUPPLY  
and REPAIR CO.**

76 W. Monroe St.  
Chicago

116 Liberty St.  
New York

**Petz** Patent Store Front  
Construction  
(JOHN PETZ, PATENTEE)

**IT'S WORTH WHILE** to look into store front construction before specifying. If you will investigate, you will find the leading architects and builders are selecting the Petz system of metal store front construction, because of its great strength and durability, because of its artist's possibilities, and because it gives the greatest possible amount of light and window display space. It allows glass to be set from outside. You will understand why it gets the endorsement of the leading architects and builders, if you will send for our booklet "Modern Store Front Construction." It gives full description and illustration of our different bars.



Show Case Makers to Progressive Merchants  
**DETROIT SHOW CASE CO.** 482-490 W. Fort St., Detroit, Mich

ESTABLISHED 1868

THE **"HAYES"**  
METALLIC GLAZED STRUCTURES  
**SKYLIGHTS** FIRE PROOF WIRE GLASS **WINDOWS**  
71-8TH AVE. NEW YORK  
**METAL LATHINGS ETC.**



## HOME HEATING



KELSEY HEATED RESIDENCE, LEXINGTON, MASS.  
Oswald C. Hering, Architect, New York

### THE KELSEY Warm Air Generator Heats all the House

That's the point to look for in a heating plant. INVESTIGATE THE KELSEY. It heats immense volumes of fresh air with its great battery of

#### ZIG-ZAG HEAT TUBES

which gives over twice the heating surfaces of the ordinary furnace and forces to distant or exposed rooms.

The KELSEY saves 20 to 30 per cent. in fuel. It gives abundant ventilation, costs less to install, for fuel, repair and management, than hot water or steam systems that heat the same air over and over.

Kelsey Heating is the right kind of heating for houses of any size, the finest residences, churches and schools.

35,000 KELSEY SOLD

INVESTIGATE


Send for Booklet and 112 Page Book "Opinions"

**KELSEY HEATING CO.**

Main Office, SYRACUSE, N. Y.

New York, 156 FIFTH AVE.

Sold by 900 Dealers

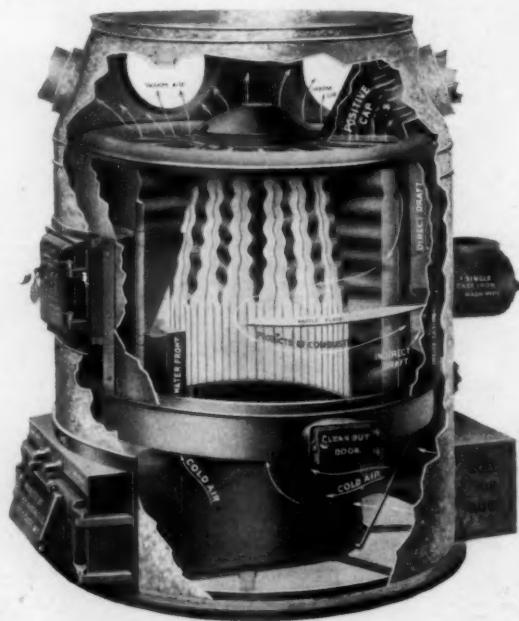

Sectional View of  
THE KELSEY with the ZIG-ZAG HEAT TUBES

## Dependable PAINT

The architect who specifies the material, no less than the workman who uses it, likes to know beforehand just how each part of the work will turn out.

When it comes to painting, there need be no hesitation. To specify National Lead Company's White Lead, and to see that it comes to the premises in the original packages bearing the Dutch Boy Painter label, will go a long way towards insuring best results.

For painting inside walls also, as well as for painting exteriors, our pure White Lead and pure Linseed Oil give a tone and a quality that can be secured in no other way.

### A Booklet of Interiors

We have just prepared a new booklet showing ten very attractive color schemes for interiors. The plan and arrangement make the book entirely practical. A copy will be sent to any architect requesting it.

## National Lead Company



An office in each of the following cities:

New York, Boston, Buffalo, Cincinnati, Chicago, Cleveland, St. Louis, Philadelphia (John T. Lewis & Bros. Co.), Pittsburgh (National Lead and Oil Co.).

# Collier's

## *The National Weekly*

### Of Interest to Architects and Builders

ON the following pages are seven advertisements, which appear in Collier's regular issue of February 6th. They are the announcements of seven large manufacturers who understand the value of creating a national demand for their goods, through the medium of magazine publicity.

Each of these advertisers expends much money and thought in offering goods to a national body of consumers in such forceful ways that the demand for their goods is thus assured.

These goods are standard. They are offered widely and backed by highly reputable business houses. Dealers who carry them have a large volume of trade already assured. Architects who specify them and builders who use them have the double satisfaction of serving their clients well and using the best standard materials.

This eight-page insert is placed in the Architectural Record and the American Architect in order that architects, builders and the trade generally may better understand the kind and the value of national publicity which these seven advertisers are using to make the American people familiar with the merits of their goods.

Please look over the seven following pages carefully.



E. C. PATTERSON

*Manager Advertising Department*



NEW YORK

CHICAGO

BOSTON





# What you should know before you Paint



## IF YOU WANT SATISFACTION

Four things affect results in painting. They are:

- First —the surface.
- Second —the weather.
- Third —the painter.
- Fourth —the PAINT.

To insure satisfactory results each of these conditions has to be considered in its relation to the others.

Take the surface—it may be poplar or redwood, yellow pine or spruce; may be green or seasoned, dry or damp, receptive or repellent, rough or smooth, hard or absorbent. It may have had a previous coat or not.

Now, these different surfaces call for thoughtful treatment in every case, no matter how favorable the weather conditions, or how good your painter, or how high grade the paint.

To go about it scientifically, even when the work is done by contract, you must learn just what the surface conditions are, and then learn what to do in that particular case.

But your knowledge of surfaces—while it helps some—will not make up for disregard of other conditions or for using unworthy paint. Then suppose you take into consideration the surface and the weather conditions and hire a poor painter to do the job. You cannot even then expect the best results because so much depends on the painter's care in spreading the right paint properly, applying it evenly, rubbing it out and rubbing it into the wood, allowing sufficient time between coats and in all around experience.

Now, then, granted you have the best of painters who has taken into account the weather conditions and the surface and knows the needs of your particular case, you might still lack the most important essential of all—a reliable paint.

If you use Lowe Brothers "High Standard" Paint you will not only have a reliable paint, but you will have the proper paint for any reasonable surface. Every dealer who handles Lowe Brothers "High Standard" Paint can give you definite help towards securing best results.

"High Standard" Paint is the result of forty years of study of paints and scientific experiment in using them, and when instructions are carefully followed, it must prove satisfactory. Always remember that behind this knowledge is the spirit of the makers—doing the day's work, according to the best there is in them, with a loyal, honest, earnest working personnel, guiding and guarding the perfection of the product as though the whole future success hung on the quality of every drop.

That is the underneath "something" which supplies the true reason why "High Standard" Paint, used with proper consideration of conditions, gives best results.

"Best results" means that "High Standard" Paint, applied by a man who understands painting,

## Lowe Brothers High Standard Liquid Paint

will wear longer, looking "prosperous" all the time, will cost less in the long run, and will leave a better surface for repainting than any "mixed by hand" or cheap ready-mixed paint. It follows that in Lowe Brothers "High Standard" Paint the finest materials must be combined by most-up-to-date machines under the supervision of foremost paint experts. Is it strange that such paint

"makes good?"

Just as dependable as "High Standard" Paint are Lowe Brothers Linduro and other Enamels, Household Finishes—like Vernicol—for floors, woodwork and furniture, Hard Drying Floor Paint, Oil Stain for beautiful stain effects—and "Little Blue Flag" Varnishes for every purpose.

The Little Blue Flag on the can is your protection. "High Standard" Agents are usually the leading paint dealers, who believe in quality, and who are building their reputation thereon.

Ask them for practical information and for your requirements.

Write us for Booklet, "The Owner's Responsibility," and let us supply suggestions for your color combinations, both exterior and interior.



## THE LOWE BROTHERS COMPANY

Paintmakers—Varnishmakers

DAYTON, O. BOSTON NEW YORK CHICAGO KANSAS CITY

# PITCAIRN

## AGED

# VARNISHES



### BETTER THAN GOOD

**T**HERE can be no such thing as a general purpose varnish—one that may be used with satisfaction anywhere and everywhere.

Knowing that to be true, varnish makers strive to produce varnishes to meet particular requirements, and good varnishes are not so scarce as some people believe.

Good materials and proper manufacturing methods must produce good varnishes, but however good the varnishes may be, their quality is improved by age.

Aging varnish ties up money for a considerable period. Few varnish manufacturers have the capital and fewer still have the inclination to make the necessary investment. "Green" or immature (though not necessarily poor) varnishes are therefore the rule.

It is hardly fair to say that the "green" varnishes are responsible for most of the varnish troubles, but no one can question the statement that there would be fewer troubles were all varnishes properly aged.

No matter what may cause a varnish trouble, the annoyance, disappointment and disgust is just as great to the architect, painter and property owner.

While you cannot hope to remove all the causes of trouble, you can minimize them by specifying, insisting upon and using Pitcairn Aged Varnishes.

The makers of Pitcairn Aged Varnishes realize that good materials do not necessarily make good varnishes.

More, they realize that good materials, even with proper manipulation, do not necessarily make excellent varnishes.

They know there is absolutely nothing that will take the place of aging in the attainment of varnish perfection. Good materials and correct manipulation are necessary, of course, but complete aging gives improved quality.

Pitcairn Aged Varnishes are all that their name implies—they are well aged.

Plenty of time is allowed to permit the natural completion of the clarification process and no short-cut is attempted to rush Pitcairn Aged Varnishes on to the market.

In the making of Pitcairn Aged Varnishes, expert varnish makers have the assistance of the greatest of all varnish finishers—old Father Time himself.

Pitcairn Aged Varnishes are made for the architects, painters and house owners who demand more than ordinary varnish quality.

*Specify Pitcairn Aged Varnishes Next Time*

**PITCAIRN VARNISH CO.**  
214 OREGON ST.      MILWAUKEE, WIS.

## For the Carpenter Who Loves His Work



**N**OTHING can give the joy of keen edged tools that keep their temper under all conditions—and do their work.

"Do your work as well as you can and be kind"—is the advice of a modern philosopher. The Irwin Auger Bit does *its* work as well as it can be done and is kind—in this way—it never breaks at the joining of shank and twist. It never bends—it never fails to cut clean—it never clogs—it is not only the best known—best advertised bit in America, but it is the one bit based originally on scientific principles—tested for quality from raw steel to finished product and produced at a right price.

Drop-forged under a thousand pounds pressure, the metal in Irwin Auger Bits is solidified and strengthened, tempered in molten tin, oil and brine, a secret process exact in its results. Every Irwin Bit is lathe-turned by hand to the thousandth of an inch, heads and cutters are finished and sharpened by hand filing, polished from tip to tip. The Irwin Bit in every detail is perfect.

When each Irwin Bit has received the finishing touches from the polishers, it is tested for boring capacity in the hardest of highly seasoned woods, such as lignum-vitae—a wood that will ruin most wood-working tools. Then each bit passes into other hands for final testing which detects any defect in the slightest particular. If these expert inspectors find the slightest imperfection, the bit is condemned to the scrap pile.

But every bit that passes this final test is stamped with the name "Irwin." That is your guarantee of quality. Remember, that if the bit is not branded "Irwin" it is not the genuine Irwin Bit.

Sets sold in cases or rolls as you desire without extra charge. Cases are the handsomest, handiest bit cases ever made. Quarter-sawn hardwood, finely polished with folding lid and sliding drawer.

Each set of 20% quarters contains one each 4, 5, 6, 7, 8, 10, 12, 14 and 16 sixteenths Auger Bits and one 6-inch screwdriver bit.

Each set of 25% quarters contains one each 4, 5, 6, 7, 8, 9, 10, 11, 12, 14 and 16 sixteenths Auger Bits.

Each set of 32% quarters contains one each 4, 5, 6, 7, 8, 9, 10, 11, 12, 13, 14, 15 and 16 sixteenths Auger Bits.



Irwin Bits are recognized everywhere as being the strongest, finest finished, most accurate—the fastest and easiest cutting and the least liable to choke of any bits made. They are of uniform strength. All old style bits are weakest where the twist and shank unite, and that is where they usually break. Irwin Bits are guaranteed not to break there or any other place.

Irwin quality is guaranteed. Price refunded if not satisfactory. If a bit is not stamped "Irwin" it is not the genuine Irwin Auger Bit.

If your dealer does not keep Irwin Bits, do not accept a substitute, but write us and we will tell you how to get them.

**THE IRWIN AUGER BIT COMPANY**

*Largest in the World*

Station B-2, Wilmington, Ohio





# The UNDERFEED } Burns Smoke Heating System } Saves Coal WARM AIR - STEAM - HOT WATER

IN THE PECK-WILLIAMSON COMPANY UNDERFEED SYSTEM OF HEATING—applied either to warm air furnaces, steam or hot water plants—two of the greatest problems of heating are solved. Unequalled economy in coal and consumption of smoke are happy results of the Underfeed plan. This means smaller coal bills and healthier, cleaner homes.

THE UNDERFEED stoking system applied in the Peck-Williamson line of heaters, has municipal indorsement in hundreds of cities. It is the solution of the smoke problem, officially approved. In the Underfeed, cheapest slack yields as much clean, even heat as highest priced anthracite. You save the big difference in cost.

## Peck-Williamson } FURNACES—Warm Air UNDERFEED } BOILERS—Steam and Water Save 1/2 to 2/3 on Coal Bills

With coal fed from below and *all fire on top*, smoke and gases must pass thru the flame and are consumed. Ashes are few and are removed by shaking the grate bar as in ordinary furnaces and boilers.

### An Invoice of Cheerful Testimony

Users everywhere voice praises of the Peck-Williamson Underfeed Heating System. Voluntary testimonials provide valued evidence of Underfeed worth. Here are four chosen at random.

**ECONOMY**  
George H. Perry, 124 Ninth Ave., Grand Rapids, Mich., writes:

"We heat eight rooms with the greatest satisfaction and are more than pleased with the Underfeed. As to cost, I am saving my home at the rate of about \$1 a month against \$14 to a month last winter. It makes no difference what the weather is. We can have heat just as we want it. We are heating stock and I can't express the satisfaction we are having. The furnace is all right."

**HEALTH—CLEANLINESS**  
Dr. E. L. Mosler, Chelsea, O., writes:

"The most valuable feature of the Underfeed to my mind, is the consumption of nearly all the smoke it does produce, making it the ideal furnace for city use and the only system that should be allowed to use coal as a heating substance where the smoke may be a nuisance or source of health. On that score alone it should replace all other furnaces—never in question its heating capacity, economy and superior durability."

**DURABILITY**

Ed Martin, of Franklin, Ind., writing to C. C. Tabor, of Watson, N. Y., declared:

"This will be my sixth season in the use of the Underfeed in the heating of my ten-room residence, and I can only wish that you would put the same kind into service in your home, in order that you may have the same satisfaction, comfort and happiness that we enjoy. How hard to conserve and utilize all the heat which is fuel is a problem long worked at, but never so successfully solved as in the Underfeed."


**SATISFACTION**

Rev. W. H. Pike, 214 West End Ave., Englewood, N. Y., writes:

"After using the Peck-Williamson UNDERFEED FURNACE for one season, I am pleased with it for four reasons. First—Because of its even heating, no room of heat where fresh coal is added. Second—Because there is no gas. Third—Because of the small quantity of coal consumed. Fourth—Because it burns. No rotating gears in operation. I gladly recommend it to others."

Cincinnati is waging a campaign for a cleaner city. In a TIMES-STAR interview, W. E. Rowland, engineer at the big Power Building, declared: "Not only does Underfeed stoking prevent smoke, but it saves us coal and money. To prevent smoke requires perfect combustion and perfect combustion means greatest heat. Smoke going up the stack means loss of heat and waste of coal. We have proved this by our experience. The saving is about \$5 a day."

Illustration shows furnace without casing, cut away to show how coal is forced up under fire, which burns on top

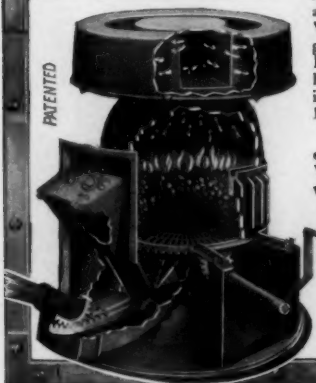

The same proportionate saving results are offered in the Peck-Williamson Underfeed Heating System for all classes of buildings, and more particularly, for residences. We've hundreds of testimonials from Underfeed users, giving figures which show that the Underfeed soon PAYS FOR ITSELF. We'd like to send a lot of fac-simile letters and our Underfeed Booklet for warm air heating, or our Special Catalog of Steam and Hot Water Underfeed Boilers.

Heating plans and services of our Engineering Department are yours—ALL FREE. Write to-day, giving name of local dealer with whom you prefer to deal.

**THE PECK-WILLIAMSON CO.**  
328 W. 5th Street CINCINNATI, O.

Our 1909 Selling Plans are Valuable to All Furnace and Hardware Men and Plumbers. Write for them.

This shows the steam and hot water Underfeed boiler



# "We lift the handkerchief, turn the faucet-- and presto! the hot water flows"



THIS was formerly possible only in a rich man's house. It is now possible in the home of every man of average means.

Hot water instantaneously—fresh hot water as good to drink as it is to bathe in—piping hot—

instantly at all hours—in unlimited quantity—and not a fire in the house.

Where does it come from?

No coal fires. Nothing to turn on and nothing to turn off **but the faucet.** No light to strike. Nothing to watch.

It is mystifying to the person who is not positively up to date—up to the very minute—in the swift progress of modern household conveniences.

Yet, **simple as the twist of the wrist!**

It is done by the unobtrusive, unobserved Ruud Automatic Gas

Water Heater, tucked away in a corner

of the cellar—no dirt, no noise, no odor—requiring absolutely no attention either from yourself or your servant.

The moment **before** you turn on the faucet the water is cold.

The moment you turn on any hot water faucet in the house the water pressure in the pipe is relieved. That automatically opens a valve which turns on and lights the gas in the Ruud heater in the cellar.

In a jiffy the steaming hot water is flowing. The action is positive—unfailing.

It heats the water instantly and keeps heating it as long **and only as long** as the faucet is open, whether you fill a shaving mug or a bath tub.

You turn off the faucet. The water pressure in the pipe is restored. This automatically closes the valve, down in the cellar, which shuts off the gas.

**Not a moment's waste.** Hot water the moment you want it—never a moment in any season that you can't get it.

That is the simple story of Ruud hot water luxury. Easily connected in any home. The man who builds or improves to-day **without** putting this heater in is overlooking one of the conveniences most treasured in the larger cities and their comfortable suburbs.

The leading gas companies carry the Ruud heater. Write for illustrated booklet giving full description.



THE RUUD HEATER

Connected in the basement to gas and water pipes, never in use—supplies hot water to all fixtures. Standard house size, 4 feet high, 16 inches in diameter. Price, delivered, east of Rocky Mountains, \$150. Price, delivered, west of Rocky Mountains and in Canada, \$175.

New York  
Boston  
Philadelphia  
Chicago  
Detroit  
Kansas City

London: British Ruud Mfg. Co.

BRANCHES, SALES OFFICES AND DISPLAY ROOMS:

Baltimore  
Washington, D. C.  
Buffalo  
Birmingham  
Dallas  
Los Angeles

Cleveland  
Columbus  
Cincinnati  
Milwaukee  
Portland, Ore.

Portland  
St. Louis  
San Francisco  
and  
Toronto, Canada

Hamburg: Ruud Heisswasser Apparatebau

## Fresh Hot Water vs. Stagnant Hot Water

Water that is heated and kept hot all day or all night undergoes deterioration.

It stagnates—grows stale—much faster than cold water. Unless it is kept at the boiling point it becomes one of the best culture mediums for germs and bacteria.

Animalcules thrive in warm, or tepid, or hot water, until it reaches the boiling point—which only by accident it does in the ordinary water-tank or hot water reservoir.

It is like a pond in the summer time. This is what makes the ordinary kitchen water-tank or hot water reservoir undesirable from the viewpoint of sanitation and healthfulness.

It is one of the most unsanitary things about a household.

The water-tank is never quite emptied and the remaining old water communicates its impurities to the new water flowing in—and all of the contents are polluted again.

This feature alone should make a man who likes domestic sanitation and cleanliness investigate this system of instantaneous water heating that is being used in the best homes of America and Europe—from the cottage and the country chateau to the great estate houses.

## COSY HOMES



MAKE HAPPY CHILDHOOD

AMERICAN & IDEAL  
RADIATORS & BOILERS

BRANCHES  
ALL LARGE  
CITIES

AMERICAN RADIATOR COMPANY

GENERAL  
OFFICES  
CHICAGO



## "GUARANTEE"

There are as many conditions and degrees of responsibility entering into the "guaranteeing" of porcelain enameled iron plumbing fixtures as there are firms issuing "guarantee labels."

Architects of experience have decided that it is the name on a "guarantee label" that makes the guarantee worth specifying. A constantly increasing number of architects specify and insist that all enameled iron plumbing fixtures must bear the "WOLFF GUARANTEE LABEL."

Fifty-four years of quality and broad, liberal business policy are behind every "WOLFF GUARANTEE LABEL."

Established 1855.



**FIFTY FOUR YEARS OF QUALITY**  
**WOLFF'S PLUMBING GOODS**



### L. WOLFF MANUFACTURING CO.

MANUFACTURERS OF  
**PLUMBING GOODS EXCLUSIVELY**

The only complete line made by any one firm

#### DENVER

MINNEAPOLIS, MINN.  
615 Northwestern Bldg.  
OMAHA, NEB.  
1108-12 Nicholas St.

#### Showrooms, 91 Dearborn St., Chicago

—BRANCH OFFICES—  
KANSAS CITY, MO.  
1205 Scarlett Bldg.  
CLEVELAND, OHIO.  
Builders Exchange.  
WASHINGTON, D. C., 327-328 Bond Bldg.

#### TRENTON

BUFFALO, N. Y.  
77 Richmond Ave.  
SAN FRANCISCO, CAL.  
Monadnock Bldg.

NEW EDITION—JUST OFF THE PRESS!

# DETACHED DWELLINGS




Reduced Illustration Showing the Practical Value of this Portfolio.  
Regular Size 9x12.

*Country  
and  
Suburban*

THE portfolio "Detached Dwellings," of which this page is the actual size, contains nearly one hundred examples of modern homes, each half-tone illustration accompanied by detailed drawings of floor plans, etc. In addition we present a number of pen-and-ink sketches in this portfolio, all exhibiting masterly treatment of the subjects under consideration.

This collection differs from all others of a similar nature, in that it represents the work of a large number of Architects who have made a specialty of "Detached Houses" and have achieved the greatest success in that line.

Interiors and doorways add to the value of the "Detached Dwellings" collection, and we earnestly recommend it to those interested as a well-rounded, comprehensive exhibit of the work of men who do things well. "Detached Dwellings" will be sent, carriage prepaid. In portfolio, or bound as desired.

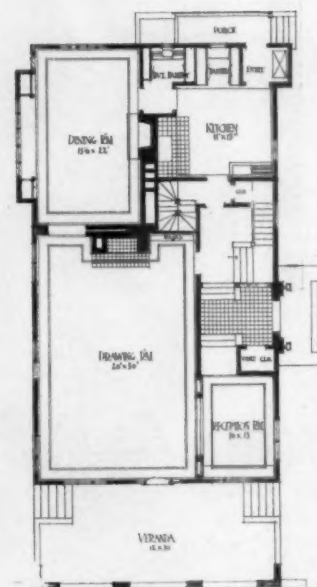


First Floor Plan.

*PRICE, \$5.00*

## THE AMERICAN ARCHITECT

231-241 West 39th Street

New York City, N. Y.

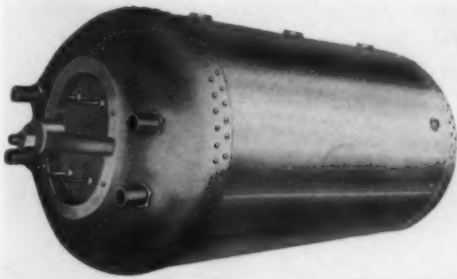

## BOSTON COPPER BOILERS

IN THE FIRST PLACE, MR. ARCHITECT, you want to know that the Boiler you specify is right, right for yourself and right for your client.

## BOSTON COPPER BOILERS

Are right in every detail, and guaranteed to be the best made. We make four grades of tank and pressure boilers to stand any pressure up to 600 pounds, all sizes to order.

They have been placed in the leading buildings of the country by some of the best known architects; let us send you list and give you prices. You will be interested in our illustrated boiler circular, and price list, whether you are ready to specify now or later.

**DAHLQUIST MFG. CO.,** *Coppersmiths and Metal Workers*  
40 WEST 3d STREET, SOUTH BOSTON, MASS.



Residence of Dr. H. M. Pollock, Superintendent Norwich State Hospital, Norwich, Conn., Cudworth & Woodworth, Architects.

## PARKER, PRESTON & CO.'S ART IN SHINGLE STAINS

(Waterproof and Orderless)

THESE Shingle Stains contain no creosote and are absolutely free from all objectionable odor.

They create an impervious coating, causing the shingle to shed water like a duck's back, thereby keeping out dampness, the greatest enemy known to wood, and doubling the life of shingles.

Everything that enters into the make of *Art in Shingle Stains* is of the highest quality possible for man to produce; they are made in the most scientific manner. Colors of extreme tone and richness and of absolute purity, combined with pure linseed oil and our special Waterproof Protective Liquid.

ENDORSED BY LEADING ARCHITECTS AND OTHERS.  
SEND FOR CABINET OF RICH COLORS, FREE

Adamant Stucco, Brick and Plaster Coating  
Adamant Cement Floor Coating  
Weatherproof Coating

Waterproof Flat Brick Stains  
Waterproof Brick and Stone Filler

MANUFACTURED SOLELY BY

**Parker, Preston & Co., Inc.,** Norwich, Conn., U. S. A.  
New York Branch, 25 West 42nd Street



## MEURER BROS. CO.

MANUFACTURERS OF

## High Grade Roofing Plates

BRANDED

MEURER OLD METHOD  
MEURER ROOFING

MEURER FLUSHING  
MEURER PULLMAN

## MEURER GENUINE TINNED IRON SHEETS


Made in Wales on a Rehammered Charcoal Iron Base

METAL SPANISH TILE TIFFANY PATTERN  
METAL CALIFORNIA MISSION TILE  
ANCHOR VENTILATORS

BROOKLYN, N. Y.

For nearly fifty years we have catered to the most important works of the leading architects of the world.  
**THE STANDARD IN ALL COUNTRIES WHERE CEMENT IS KNOWN**

"CERTIFIED CEMENT"

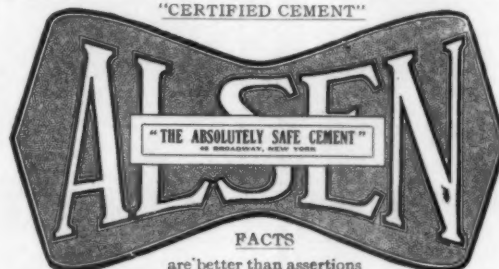

**YEARLY CAPACITY OVER TWO MILLION BARRELS**

SEE PAGE 132 IN "SWEET'S" FOR FULL PARTICULARS.



## Architects Are Invited

to correspond with us in regard to clocks of every description for their new buildings. An attractive clock in the hallway, lobby or corridor should be considered as much of a necessity as a mailing chute, ventilator or door spring.

**E. Howard Clock Co.**

Established 1842

New York

Boston

Chicago



## Architects' Designs

executed with especial care—both in workmanship and in material, assuring satisfaction in the finished object, and strength and durability.

*Estimates* furnished for Balustrades, Pergolas, Fountains, Copings and other architectural features for gardens.

Our Book of Designs sent on


Flower Pots,  
Vases,  
Statuary,  
Fountains,  
Benches,  
Sun Dials, etc., etc.

request and your address  
entered for future illustrations  
of our work, as issued  
from time to time.

**WILLIAM GALLOWAY**

3224 WALNUT STREET

PHILADELPHIA

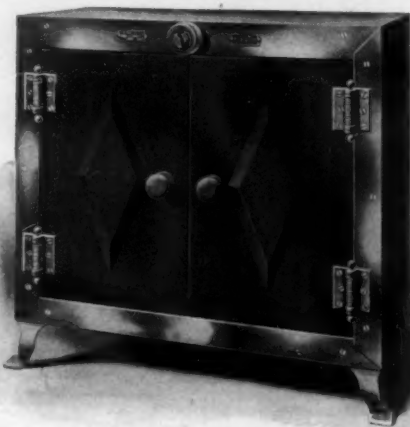

## Electric Plate Warmers

FOR THE BUTLER'S PANTRY  
OF HIGH CLASS

RESIDENCES and APARTMENTS

Electric Heating is eminently practical for PLATE WARMERS. Safe, convenient, clean and economical. Gas or steam heated PLATE WARMERS are out of place in modern buildings equipped with modern conveniences.

**WE GUARANTEE OUR PLATE WARMERS**

*Write for illustrated Booklet to-day and  
file it for future reference*

**THE PROMETHEUS ELECTRIC CO.**  
234 East 43d Street, New York



BRONZE DRINKING FOUNTAIN

3rd NATIONAL BANK, ST. LOUIS, MO.


EARNEST & YOUNG  
Architects

WEARY & ALFORE  
Interior Designers



**THE GORHAM CO ARCHITECTURAL BRONZE**  
FIFTH AVENUE, NEW YORK Works at PROVIDENCE, R. I.

## Shower Baths

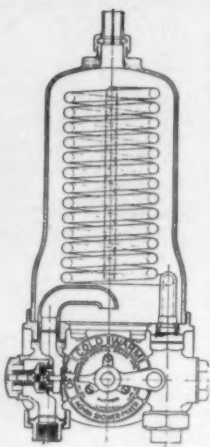

### INGHAM SHOWER MIXERS

ARE WHAT YOU WANT

### WHY?

*Chicago University say:  
"The only satisfactory and  
safe shower bath mixers we  
have found."*

*Wisconsin University or-  
dered 36 mixers after most  
thorough investigation of all  
similar devices.*

### Scalding Impossible

Cold water and steam controlled by a single handle. Impossible to admit steam to chamber in advance of cold water. Capable of the closest regulation. Built for either steam or hot water operation. Entirely noiseless.


**IMPERIAL BRASS MFG. CO.**

245 South Jefferson Street

CHICAGO, ILL.

## Read the Guarantee

That goes with every Never-Split Seat

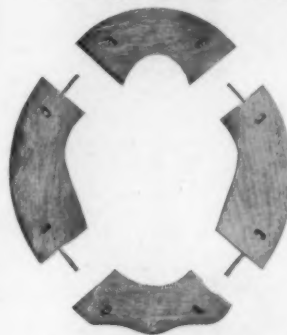

### "Never-Split"

Seats are guaran-  
teed for five years  
not to split or  
come apart at the  
joints.

Absolutely nothing is sacrificed to the mere reputa-  
tion of the strength of the bolts. The rigidity, ever-  
lastingness and sanitary perfection of the "Never-Split"  
Seat is a source of unceasing satisfaction to the dis-  
criminating architect and his client. All styles in  
wood and finish are obtainable.

Dampness and other harmful influences will not  
cause any dissatisfaction with a "Never-Split" Closet  
Seat. So do not hesitate another minute.

**SPECIFY "NEVER-SPLIT."**

Specification requirements may be obtained from page 8 of our  
Catalogue "C." Please make requisition by Post Card.

**NEVER-SPLIT SEAT CO.**  
EVANSVILLE, INDIANA

## ITALIAN DOORS & WINDOWS

20 ILLUSTRATIONS

PRICE \$1.00

We have a limited number of portfolios  
left of this collection which we will send  
prepaid on receipt of price, \$1.00



This collection is  
recommended as ex-  
emplifying some  
of the most celebra-  
ted types of Italian  
Detail Architecture,  
and the price we  
have placed upon the  
collection is not at  
all in keeping with  
its intrinsic worth  
to architects.

If you want to take advantage of this offer, act  
promptly. The supply is limited.

**THE AMERICAN ARCHITECT**

231-241 West 39th St.,

New York

## ART METAL

IN BRONZE AND STEEL

Artistically Exemplified



The Secretary's Desk

Bank Equipment Our Specialty

**ART METAL CONSTRUCTION CO.**

Jamestown, N. Y.

NEW YORK BOSTON CHICAGO SAN FRANCISCO

## The best floor-covering for concrete buildings

Your next concrete building should have a floor-covering of *Corkolin*.

Ideal for offices, libraries, churches, gymnasiums, schools, dormitories and other public buildings. Particularly adapted to concrete buildings, because it can be permanently cemented directly on the concrete—no wood flooring needed.

## CORKOLIN

Warm as carpet—Lasting as linoleum

Artistic, durable, inexpensive, noiseless to the tread, sanitary, readily cleaned. Easily laid on wood floors as well as concrete.

*Corkolin* is superior to all cork carpets. It is made in solid colors and rolled in sheets  $\frac{3}{10}$  inch thick, 2 yards wide, 30 yards long.

Write to us for photographs showing *Corkolin* in actual use and full information regarding it. We will also send you a unique and useful sample.

**Farr & Bailey Mfg. Co.**  
Camden, N. J.

Manufacturers of Corkolin,  
Linoleum and Floor Oilcloth.



WEARS LIKE OAK  
TRADE MARK

## Samson Spot Sash Cord



is made of extra quality stock, is carefully inspected, and is guaranteed to be free from all the imperfections of braid and finish which make common cords wear out so quickly.

Be sure that you get the cord marked with the colored spots. There is only one quality of Spot Cord, and this trade-mark is insurance for the architect, the builder and the owner.

Send for samples, tests and full information.

**Samson Cordage Works**

Boston, Mass.

THE LOWE BROTHERS COMPANY  
began by making

## Low Brothers High Standard Liquid Paint



better than any other made at that time—more than thirty years ago—so good that the "wise" manufacturers said there would be no market for it. The Lowe

Brothers Company has kept on making "High Standard" Paint good; better than "hand mixed," "strictly pure" paint or any others that have been modeled after it.

People in time found out that "High Standard" was better. It takes years to prove that the paint on a house is better, for the real test is one of wear. *Protection* is, after all, what people want, as well as prosperous appearance; "High Standard" wear shows it, and the "LITTLE BLUE FLAG" is the Sign of Protection

So more people have been buying "High Standard" Paint each year, and when they have need to repaint, they have bought "High Standard" again.

That is the best evidence of satisfaction, and there is abundant evidence regarding "High Standard."

And there is a Paint or Varnish for every need—outside or inside—and a way to make the entire house and grounds harmonious—having the beautiful effect of home—and they are all the best of their kind.

Samples and sample panels on request.

Consult Sweet's Index (1907-8) pages 1378 and 1379 and (1908-9) pages 1282 and 1283.

THE LOWE BROS. COMPANY, 450-452 E. Third St., Dayton, O.  
Boston Chicago New York Kansas City

## A Good Policy

Our ideal is to maintain our standard of furniture and decoration to the highest degree of excellence.



Controlling our own factory, an excellent store and location, our original productions, coupled with a policy of progression and leadership in first-class work, we propose to give our patrons, particularly architects, the best that can be produced in interior decoration. We invite your inspection and your patronage.

**The Cobb-Eastman Company**

372-378 Boylston Street

BOSTON

MASS.

101 Park Avenue

New York





## Vacuum Cleaning Systems

Engineers, Designers and Manufacturers  
OF COMPLETE

Stationary Vacuum Cleaning Equipments  
FOR

|                   |            |                     |
|-------------------|------------|---------------------|
| Office Buildings  | Hotels     | Hospitals           |
| School Buildings  | Churches   | Power Stations      |
| Library Buildings | Residences | Telephone Exchanges |
| Lodge Buildings   | Stores     | Theatres            |
| Club Buildings    | Mills      | Factories           |

Portable Vacuum Wagons for House to House Cleaning

Architects  
Contractors  
Builders

|| WRITE FOR ESTIMATES  
|| Illustrated and descriptive matter

## The BLAISDELL MACHINERY CO.

General Office and Factory, BRADFORD PA

BOSTON  
10 P. O. Square


Sales Offices  
NEW YORK  
90 West Street

CHICAGO  
428 Monadnock B'k



## KOLL'S PATENT Lock-Joint Columns

Suitable for Pergolas, Porches or Interior Use  
are made exclusively by

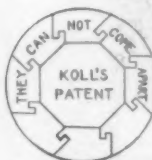

### HARTMANN-SANDERS COMPANY

Elston and Webster Avenues, CHICAGO, ILL.  
Eastern Office, 1123 Broadway, NEW YORK

Send for Catalogue W-19 of Columns,  
or W-29 of Sun-dials, Pedestals, etc.



### Medusa Waterproof Compound


**MAKES ALL CONCRETE IMPERVIOUS TO WATER**

It is not a wash or experiment. Gives permanent results and will not affect the strength of concrete. Beware of imitations and adulterations that are sold for less than it costs to manufacture MEDUSA.



Picture of water-proofed concrete swimming pool. Olympic Club Bldg., San Francisco, California. Thompson-Starrett Co., General Contractors  
WRITE FOR PAMPHLET

**SANDUSKY PORTLAND CEMENT CO., Sandusky, O.**  
Send for free sample of true Portland White Cement

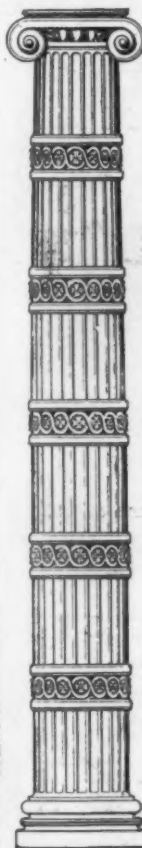

## The Northwestern Terra Cotta Co.

CHICAGO

manufactures the  
Highest Grades of  
ARCHITECTURAL  
TERRA COTTA

ENAMELED  
WORK

A SPECIALTY

## "H. & C." LOCKERS

Are made in different styles for different kinds of buildings.

They are made of sheet steel, reinforced with steel angles, are

**STRONG  
RIGID  
DURABLE**


Catalogue "C" gives complete information about them.

It's yours for the asking.

THE  
**HART & COOLEY CO.**

NEW BRITAIN, CONN.

79 Chambers Street, New York  
15 Lake Street, Chicago

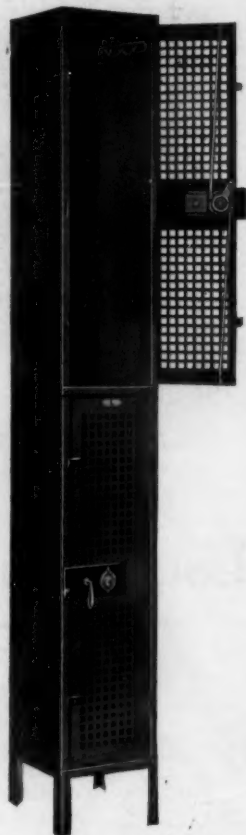

## The Most Careful Design

may be defeated by the use of inferior reinforcing steel.

—It is satisfaction to feel secure in the knowledge that the reinforcing material in your concrete structure meets the most exacting requirements of your design.

### M/B Special Open Hearth Bar (Cold Twisted) FOR REINFORCING CONCRETE

is a superior steel manufactured under most rigid specifications. It is the only known steel which has ductility and high elastic limit combined.

—Costs no more than ordinary deformed steel and guarantees the safety of your concrete.



M-B Bar, elastic limit, 64,000 lbs. per square inch. Specimen was heat cold.


—The M-B Bar is rolled from new Billet Stock. Its elastic limit is 60,000 lbs. per square inch yet it is not brittle for it can be bent double cold without fracture. This feature means a saving of several dollars a ton in handling and bending alone. Shown by Government Tests to have highest mechanical bond.

—"The Bar That Never Failed" is a booklet which contains formulae and much valuable information. You should have a copy of it. Write today.

**William B. Hough Company**  
Chicago, U. S. A.

## The Yeomans Automatic Sewage Ejector

COMBINED WITH PIT

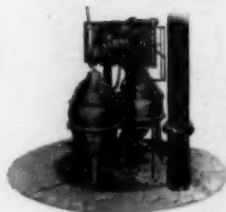

Duplex or  
Single

Electric or  
Steam  
Driven



### A Complete System of Sewage Pumping for City Buildings

Requiring one-quarter the space and one-half the power needed by pneumatic ejectors of the same capacity

Used by most prominent architects and engineers from San Francisco to New York

**Yeomans Brothers**  
1141 Monadnock, Chicago

AGENTS:

C. A. Burton Machinery Co., Kansas City, Mo.  
A. C. Hanna, Monadnock, San Francisco.  
Wm. E. Quimby, Inc., 3 West 29th Street, New York.  
Arundel Iron Works, 757 West Pratt Street, Baltimore.  
P. D. Tabler, First National Bank, Birmingham.  
Quay Engineering Co., Cleveland, Ohio.  
Hampson-Fielding Engineering Co., Denver, Col.  
Buerkel & Co., Boston, Mass.

Send for our Catalogue "B" with full particulars.

## VENTILATION



(Patented)

### ARCHITECTS and OTHERS

Will be interested to know that a complete, self-contained mechanical ventilating apparatus is now on the market that can be installed and operated in the room or rooms you desire to ventilate at a comparatively small cost without making any change whatever in the present construction of the building.

Write for Pamphlet A.

**Garner Ventilating Co.**

CHICAGO:  
115 Dearborn Street.

NEW YORK:  
136 Liberty Street.

## YOU WILL MAKE NO MISTAKE IF YOU SPECIFY THIS SINK

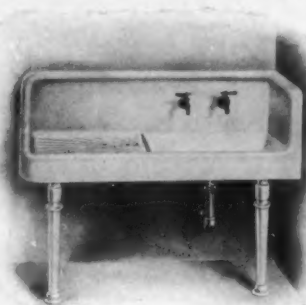


Plate D-93 Sink (Patent applied for)

The only sink made with back, apron, drain board and end piece cast integral. The handsomest, most convenient and most sanitary sink on the market. Every housekeeper who sees this sink wants it in her kitchen, and leading architects everywhere have discovered this and are specifying it. Sink made for either right or left hand corner; also made without corner piece with right or left hand drain board. Handled by leading jobbers and plumbers everywhere. Ask for special sink circular illustrating our entire line of roll rim and apron sinks, or catalogue showing "Southern Beauty" lavatories, kitchen sinks, slop sinks, etc.

### THE CAHILL IRON WORKS, No. 12 14th Street, Chattanooga, Tenn.

Eastern Branch Office and Warehouse, 76 W. 36th St. New York, N. Y.  
Thos. H. Hutchinson, Manager.

San Francisco Office, 1749 Sacramento St.  
Culin & Stanyan, Sales Agents.

Portland Branch, 650 Sherlock Bldg. H. A. Heppner & Co., Sales Agts.  
Chicago Representative, Harry Verbeek, 163 Randolph Street

## JUST ISSUED

8vo, Cloth, 232 pp., 85 Half Tones, 68 Line Cuts, \$2.50 Net

## ARCHITECTURAL COMPOSITION

An Attempt to Order and Phrase Ideas  
which hitherto have been only felt by  
the Instinctive taste of Designers.

**JOHN BEVERLEY ROBINSON**

Member of the American Institute of Architects

### TABLE OF CONTENTS

What is Architecture? Unity in Art. Individuality. Similarity. Subordination. Analysis of Buildings. Primary Masses. Secondary Masses. Details. Horizontal Division. Proportion. Contrast. Practical Applications. Asymmetrical Composition. Flexibility of Types. Comparison and Criticism.

This unique work on Architectural Composition treats of the subject from an entirely new standpoint. The process of exterior design is reduced to simple and easily understood rules, which make the work especially valuable to students. Even experienced architects will find much to interest them, and to engineers and builders many excellent hints are offered. Both Text and Illustrations are altogether new, the latter affording a welcome illumination of the descriptions, and rendering the work of deep interest to the unprofessional reader.

### D. VAN NOSTRAND COMPANY

Publishers and Booksellers

23 Murray and 27 Warren Streets, New York

If you want an establishment which will handle your engraving promptly and furnish you as perfect cuts as can be produced for letterpress printing

SEND US  
YOUR ORDERS

## MOSS PHOTO-ENGRAVING COMPANY

295-309 Lafayette Street, cor. Houston ("Puck" Building)  
NEW YORK



## "RICHARDSON" BOILERS

For Steam and Water

"Perfect" Furnaces

"Perfect" Ranges

Specified by Leading Architects

**RICHARDSON & BOYNTON**

234 Water St., New York

CHICAGO

BOSTON



# American Architect Book News

**T**HE Publishers again present a list of books of especial interest and value to architects. From this you will perhaps be able to make a selection. Any of the following books or portfolios will be sent prepaid upon receipt of your order.

## GEORGIAN PERIOD OF COLONIAL ARCHITECTURE

By William Rotch Ware

Consisting of the best illustrated and most comprehensive series of volumes ever published, on the subject of Colonial Architecture. Each engraving is a careful reproduction of some example of Colonial Architecture. 550 full pages of plates, half of which are measured drawings; 500 illustrations in the text. This work is published in three forms, the style and price of each of which is, 12 Parts in separate portfolios, \$60.00, bound in three large volumes; brown canvas, \$63.00; half morocco, \$66.00; 5 per cent. discount for cash (write us for easy payment plan).

## STUDENT'S EDITION GEORGIAN PERIOD

In portfolio, \$15.00; this work is taken from the complete set and contains 100 pages of illustrations, embracing some of the best examples of C. A. and 24 pages of illustrated text. This is especially recommended to students.

## HISTORY OF ARCHITECTURE

By Sturgis

Three volumes, cloth, gilt top and ornamented gold back, plain sides. Per set ..... Net, \$15.00  
Half morocco. .... Per set, Net, \$22.50

The volumes will each contain upwards of two hundred half-tones, an equal number of line drawings of details and plans and several gelatine prints. This work supplies a great want in architectural books, namely, an authentic and reliable, critical and narrative history of architecture. From his long experience as a practicing architect, his great researches, and his acknowledged position as the leading critic of art and architecture in this country, Mr. Sturgis is probably the best equipped man, in America at least, to undertake this work. The book will cover the entire field of architecture from earliest Egyptian, Assyrian and Babylonian, to modern times, and in all this inquiry the domestic architecture of this period, heretofore largely overlooked, will be carefully examined. Dates of publications: Volume I, now ready; Volume II, Fall, 1908; Volume III, Fall, 1909.

## HISTORY OF MODERN STYLES OF ARCHITECTURE

By Robert Kerr

Professor of Architecture in Kings College, London. Thoroughly revised and brought down to the present time with many new illustrations added. 2 vols. 8vo, half roan, \$10.00.

## DETAILED WORKING DRAWINGS—FIVE ORDERS OF ARCHITECTURE

By Jas. T. Ball, Architect

This work consists of five large charts, size 20 x 30, mounted on muslin or heavy cardboard, one for each order.

Each order is drawn, showing the column and detailed drawings of its various members, so that the draftsman or student may have before him a large detail of each order for use either in executing practical work or making a study of the orders.

The large scale on which these drawings are given will be found of material advantage in the study of the orders, and are especially valuable for architectural and technical schools, also for architects' drafting rooms where a large scale is desired.

The charts are issued in two forms:

Mounted on Heavy Cardboard . . . . . \$7.50

Sent by express subject to charges.

Mounted on Muslin . . . . . \$6.50

Sent by mail, post-paid, on receipt of price.

A Portfolio edition of the above work. One large Portfolio, 14 x 21; price, postpaid, \$4.

### AMERICAN RENAISSANCE

A review of domestic architecture illustrated by 96 half-tone plates. This book is a carefully prepared history of American Architecture from Colonial days, illustrated in the most elaborate manner and worthy a place in every Architectural library and should be read by every one who desires to familiarize himself with Colonial Architecture and its effect on the architecture of to-day. By Joy Wheeler Dow, Architect. One large 8vo. volume, cloth, gilt top. Price, net .....\$4.00

### DETACHED DWELLINGS

Contains nearly one hundred examples of modern homes, each half-tone illustration accompanied by detailed drawings of floor plans, etc. In addition we present a number of pen-and-ink sketches in this portfolio, all exhibiting masterly treatment of the subjects under consideration.

This collection differs from all others of a similar nature, in that it represents the work of a large number of Architects who have made a specialty of "Detached Houses" and have achieved the greatest success in that line.

Interiors and doorways add to the value of the "Detached Dwellings" collection, and we earnestly recommend it to those interested as a well-rounded, comprehensive exhibit of the work of men who do things well. "Detached Dwellings" will be sent, carriage prepaid. In portfolio, or bound as desired. Price, \$5.00.

### MODERN AMERICAN SCHOOL BUILDINGS

By Warren Richard Briggs, F.A.I.A.

Being a treatise upon and designs for the Construction of School Buildings. Contents: Appropriations, Competitions, Superintendence, Entrance Halls and Staircases, Windows and Lighting, Hat and Cloak Rooms, Playrooms, Sanitary Arrangements, Hygienic Construction of the Bridgeport High School Building, Suburban School Houses, City School Buildings on restricted sites. 8vo, xxi + 411 pages, 89 full-page plates, cloth, \$4.00.

### PLANNING AND CONSTRUCTION OF HIGH OFFICE BUILDINGS

By William H. Birkmore.

Fully illustrated, including many half-tones of modern buildings. Contents: Representative High Office Buildings and their development; Floor Planning; Central Bank Building of New York; Exterior Walls; The Machinery Hall; Plumbing and Drainage. Miscellaneous Details. 8vo, xvi + 345 pages, cloth, \$3.50.

### COUNTRY AND CITY CHURCHES

By G. G. Ungewitter

Drawings of perspective views, details and plans of small and medium sized churches, recently built. 47 lithographed plates, folio size in portfolio, \$12.00.

The following can also be supplied in portfolio forms, in sets of 50 or 100 plates, as indicated and at the prices mentioned.

#### 100 CHURCHES—Price, \$5.00

This is a collection of the best examples of Churches that have actually been built by leading Architects.

#### 50 HOTELS AND APARTMENTS—Price, \$2.50

Taking in a few of the best apartments that have recently been built in New York and other prominent cities.

#### IRON DOORS AND WINDOW GRILLES—Price, \$6.50

#### MINOR FRENCH CHATEAUX—Price, \$1.50

These plates present views of something like 40 of the best examples of French Manor houses.

#### FRENCH BUILDINGS—Price, \$2.50

This portfolio consists of 50 or more sheets containing from 60 to 70 illustrations, including floor plans, etc.

#### GERMAN BUILDINGS

A collection of 100 plates, illustrating the prominent buildings of Germany, \$5.00.


#### ITALIAN BUILDINGS—Price, \$2.50

Containing 50 plates, giving the Italian ideas of Public and Private buildings, showing interiors, mantels, doorways, etc.

**American Architect,** 231-241 West 39th Street, New York

# Anti-Pluvius Puttyless Skylights

(TRADE MARK)

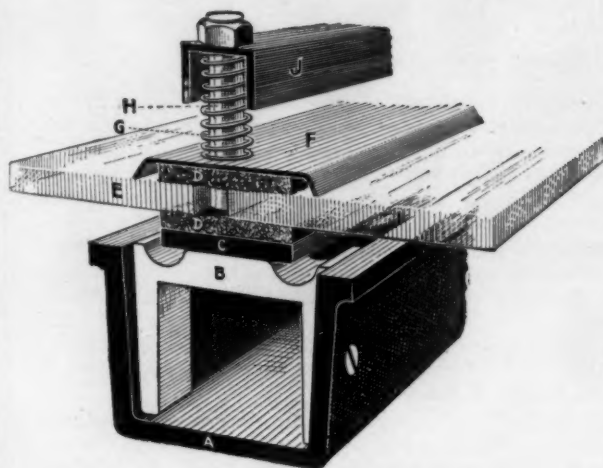

are best for all buildings requiring an abundance of light, because they let in all the light, will not leak, and keep out all the rain and dust.

They are easily erected, cleaned and repaired, because of their simple unit form of construction.

Strong and durable. Cushion resting surface for glass. Glass breakage reduced to a minimum.

Write to-day for all the facts about  
**Anti-Pluvius Skylights**—made only by

**THE G. DROUVÉ CO., Bridgeport, Conn., U. S. A.**

Western Office: 40 Dearborn Street, Chicago

## PORTFOLIOS OF CHURCHES

An intensely practical exposition of church architecture ranging from the most modern and widely known edifices in America to the restored primitive churches of some of the one-time colonies.

The large portfolio of churches is made up of 100 sheets exhibiting—

Photographic Reproductions of **EXTERIORS**  
**INTERIORS**

Color Reproductions of **EXTERIORS**  
**INTERIORS**

**Elevations**  
**Doorways**

**Pulpits**  
**Exterior Sketches**

**Detail Drawings**  
**Windows**

From the modest \$10,000 Village Church to the great structure that runs into millions is the range of illustrations offered in this valuable collection, showing—

Designs by the best architects of the present and past—  
from McKim, Mead & White to Charles Bulfinch.


The price of this collection of plates is \$5.00—  
a very modest one, when the practical, suggestive  
worth of the portfolio is considered.

We also have about 60 sets of churches, containing about 50 sheets each, similar to above.  
Price, \$2.50 while they last.

Shipment will be made on day order is received  
with carriage prepaid.

**THE AMERICAN ARCHITECT**

231-241 WEST 39th STREET  
NEW YORK

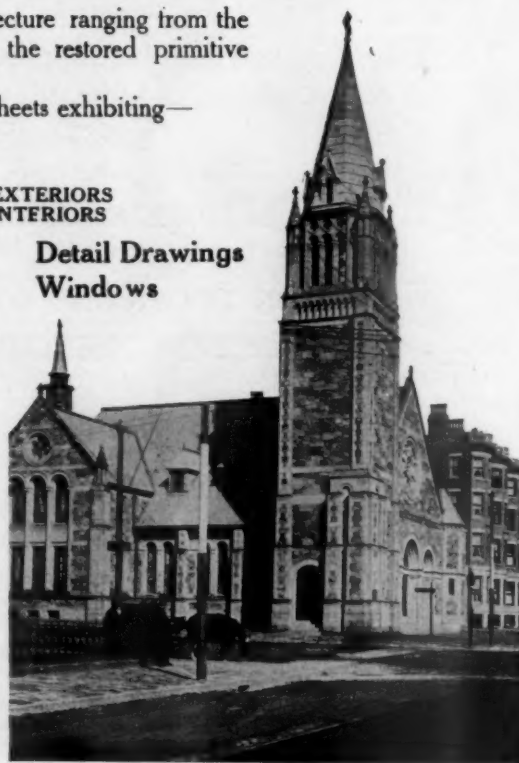



# Atlantic Terra Cotta Company

The largest manufacturers of  
**Architectural Terra Cotta**  
 in the World.

THE FIRST TO INTRODUCE AND DEVELOP  
**Architectural Faience**

Our work is the Standard of Excellence  
 Our facilities for the prompt and skilful execution of contracts are unequalled

FOUR LARGE FACTORIES AT

Tottenville, N. Y.

Perth Amboy, N. J.

Rocky Hill, N. J.

General Offices, No. 1170 Broadway, New York City.

#### BRANCH OFFICES AND AGENCIES

BOSTON, 294 Washington St.  
 PHILADELPHIA, 1308 Commonwealth Bldg.  
 PITTSBURGH, 1113 Fulton Bldg.  
 ATLANTA, Atlantic Terra Cotta Co., Gen. Agents for  
 Southern States, Alfriend Bldg., 97 Peachtree St.  
 SAN FRANCISCO, Baumiller, McNear & Co., 255 California St.

WASHINGTON, D. C., W. A. Mills, 729 15th St., N. W.  
 NORFOLK, Va., G. S. Friebus, Carpenter Bldg.  
 MILWAUKEE, WIS., L. H. Taylor, Miller Bldg.  
 BUFFALO, John H. Black Co., Builders' Exchange.  
 MINNEAPOLIS, MINN., Union Ry. Storage Co., Security Bank Bldg.  
 KANSAS CITY, Bryant Supply Co., Bryant Bldg.

MONTREAL, CAN., D. McGill, Merchants' Bank Chambers.



BUNGALOW AT WHITE BLUFFS, TENN  
 D. V. Stroop, Architect, Chattanooga, Tenn.

## Bungalows, Camps AND Mountain Houses

SEVENTY SEPARATE DESIGNS

of which several are Log Cabins and Camps

78 EXTERIOR VIEWS  
 12 INTERIOR VIEWS  
 69 FLOOR PLANS

In the text there is an article on "The Bungalow," with hints on selection of site, sanitation, layout, and construction, together with a very complete description of each design, with cost where it could be obtained.

The work is intended to meet the needs of a large class of people who are planning summer homes at low and moderate cost, for erection in the Woods, Mountains, and on Lake and Seashore.

It is substantially bound, in illuminated board covers, printed on coated paper, size 8 x 9½ inches, price \$2.00.

(Send for our list of other books on "small houses.")

THE AMERICAN ARCHITECT

231-241 West 39th Street

NEW YORK

# VARNISHING

DONE WITH BERRY BROTHERS' CELEBRATED VARNISH  
**LIQUID GRANITE**

produces a finish, which for durability, is without an equal. This Varnish has for years been the leading Varnish on Floors, Stairways, Balustrades, Window Sills and Seats, Bath Rooms, etc., or wherever the wear is greatest, and its reputation for withstanding hard usage has made its fame wide spread. Architects will do well to consider **Liquid Granite** in their specifications.

**BERRY BROTHERS, Limited**

Varnish Manufacturers

DETROIT

Established 1858

NEW YORK, 262 Pearl St.

BOSTON, 520 Atlantic Ave.

PHILADELPHIA, 26-28 North 4th St.

BALTIMORE, 29 South Hanover St.

CHICAGO, 25 Lake St.

CINCINNATI, 420 Main St.

ST. LOUIS, 112 South 4th St.

SAN FRANCISCO, 666-668 Howard St.

## ORGANIC REFRIGERATORS

Architects and owners who recognize the necessity of planning for the refrigerator at the time the kitchen and pantry floors are on the boards will welcome the tables of exact sizes of the complete line of McCray stock size Refrigerators, and the floor plans showing arrangement for outside icing, the exact measurements for arranging the wall opening for outside icing door and locating the drain pipe, found on pages 1082 to 1086 of the 1909 Sweet's Index. With these complete specification at your elbow, almost every need may be filled with

**McCRAY**  
**REFRIGERATORS**  
*(Keep things fresh)*

of a stock size, or of any finish and lining, and with the same economy of space that the built-to-order refrigerator makes possible.

For a quarter of a century the McCray System of refrigeration has been recognized as standard by leading hotels, hospitals, clubs and institutions. Especially noteworthy is the fact that the United States Government uses McCray Refrigerators in practically all its forts, on many battleships, and in the food-testing laboratories of the Department of Agriculture.

### Built-to-Order Department

Designs for refrigerators of odd size, special trimmings, material or finish, may be safely entrusted to our drafting department. On receipt of floor plan, this department will prepare alternate plans for placing the refrigerator, will suggest the refrigerator best adapted to the requirements of the house, and will send complete blue prints to the architect, together with estimates for installation.

**DISCOUNTS:** We will mail to any interested architect the discounts applying to list prices quoted in our catalog in Sweet's. A postal card request will bring you our best discounts, and a copy of the new book, "McCray Refrigerators in American Homes."

**McCRAY REFRIGERATOR COMPANY**

907 Mill Street,

KENDALLVILLE, IND.



McCray Special Number 7276.

Case of quarter sawed oak, golden oak finish, lining opal glass (similar in appearance to finest white china.) Ice chamber has an extra side door which opens out on the back porch so that icing may be done from the outside. The protecting rack in front of the ice prevents marring the inside ice door, while at the same time it is hinged allowing access to the ice.

This refrigerator is 37 in. wide, 30 in. deep and 66 in. high. It was made to fit into a pantry flush with the wall-mouldings being left extended for nice adjustment to surrounding woodwork which it matches in every respect.

# Corkboard Insulation

For Cold Storage Warehouses, Abattoirs, Breweries, Creameries, Dairies,  
Ice Plants, Refrigerators, etc.

Lowest Heat Conductivity  
Slow Burning and Fire Retarding  
Approved by the National Board  
of Fire Underwriters  
Solid and Compact, occupying  
Minimum Space

Non-absorbent of Moisture  
Free from Rot, Mold and Offensive  
Odors  
Easily Installed  
Practically Everlasting

*ITS FIRST COST THE ONLY COST.*

## ARMSTRONG CORK COMPANY,

Insulation Department

Pittsburgh, Pa.

BRANCHES IN THE LARGER CITIES.



American Bank Building, Seattle, Wash.  
A. Warren Gould, Architect.  
Equipped with Mullins Fire-Proof Windows.

## The Windows They Wanted

It is with pride that we point to the fact that the owners of this fine building give us repeat orders for Mullins Fire-Proof Windows. Every window in this building is a "Mullins" and that means, protection, durability—and last but not least a great saving in the cost of insurance.

**Mullins**  
**Fire-Proof Storm-Proof Dust-Proof**  
**Windows**

make their own reputation wherever installed. Not only are they the most perfect windows made but they are the most effective fire-proof windows made. Entirely lock-seamed metal, no soldered joints in frame, sill or sash. Warping or buckling is impossible and heat contraction or expansion does not affect them in any way.

Mullins Fire-proof Windows are manufactured under supervision of Underwriters' Laboratories, Inc., according to the latest specifications of the National Board of Fire Underwriters, and every window is inspected, approved and labeled with their official label. Send for descriptive catalog.

**W. H. Mullins Company, 206 Franklin Street, Salem, Ohio.**







Hotel Monmouth, Spring Lake, N. J.

Watson &amp; Huckel, Architects, Philadelphia, Pa.

*The first health-necessity of the modern hotel is an efficient system of sanitation. The one best way to insure this condition is to equip throughout with*

## **"Standard"**

### **Porcelain Enameled Plumbing Fixtures**


The accompanying illustration, The Monmouth House, Spring Lake, N. J., is but one of the hundreds of splendid testimonials to the superior sanitary efficiency of the "Standard" Porcelain Enameled Baths, Closets and Lavatories.

Genuine "Standard" Plumbing Fixtures are everywhere recognized, both by the architect and property-owner, as the equipment in which the highest degree of sanitation is realized, and as the one sanitary system best calculated to withstand the rigid service-test to which the plumbing of the modern hostelry is subjected.

When you specify "Standard" Porcelain Enameled Ware, protect yourself against the installation of inferior fixtures by making sure the Guarantee Label is on every piece, as otherwise the fixture is not genuine.

Standard Sanitary Mfg. Co.

PITTSBURGH, PA.

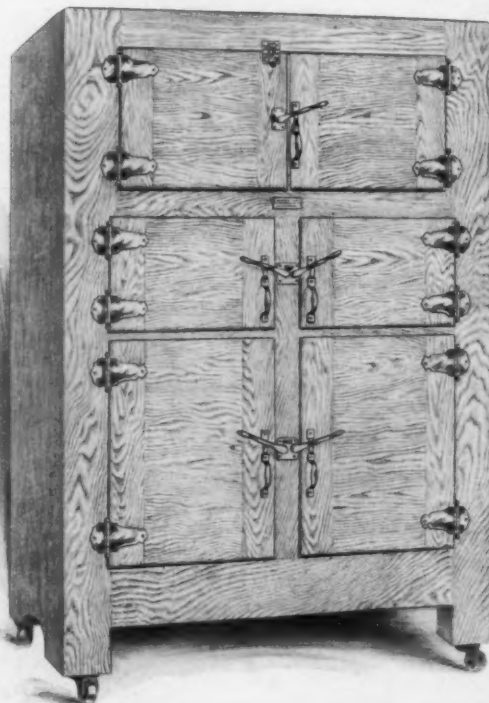

## **The "Monroe"**

### **Solid Porcelain Lined Refrigerators**

**Especially adapted to  
APARTMENT BUILDINGS  
PUBLIC INSTITUTIONS  
AND THE HOME**

The **only** refrigerator with inner walls made in one piece from unbreakable Solid White Porcelain more than an inch thick with all corners rounded, no cracks or crevices anywhere. It can be sterilized and made germlessly clean in an instant by wiping out with a cloth wrung from hot water.

More than twenty sizes and designs carried in stock for immediate shipment.

Special designs built to order on short notice. Six carloads of the special design here shown installed in the Apthorp Apartments, New York City.

Correspondence solicited from architects, builders and owners.

**MONROE REFRIGERATOR CO.**

Station No. 23

CINCINNATI, O.

## RICHTER MFG. CO.



Tapestrolea Burlaps, Canvases, Burlo, Jutah and Corduro Burlaps, Woven Wall Coverings, Art Draperies, Tapesiro and other Art Fabrics

Artists' Canvases particularly in very wide widths

FINISHING AND DYEING TO ORDER  
GRASS CLOTH, TAPESTRIES, ETC.

TENAFLY  
NEW JERSEY

20 E. 21st Street  
NEW YORK CITY

43 E. Randolph St.  
CHICAGO, ILL.

An oil paint that dries out with soft, water color effect, yet is more washable than any other oil paint made.

The most important paint invention of the age



Write us for Color Card and Prices

Manufactured By

THE MURALO COMPANY  
NEW BRIGHTON, N. Y.

## Edison's 5 Strong Points } Color, Fineness, Uniformity, Soundness, Sand Carrying Capacity.

THERE IS NO CEMENT ON THE MARKET WITH MORE POINTS IN ITS FAVOR THAN

### EDISON PORTLAND CEMENT



Do not write for "Laboratory Sample," but take it from Edison Cement going into work anywhere or from the dealer's yard. The result is the same—**absolute uniformity**. Every barrel of Edison Cement is guaranteed to pass standard specifications and beat "Standard" by 10%. 85% thru 200. 98% thru 100.

### THE EDISON PORTLAND CEMENT CO.

Look for Trade-mark on every bag.

NEW YORK, St. James Bldg.  
PHILADELPHIA, Arcade Bldg.

SALES OFFICES:  
PITTSBURG, Machesney Bldg.  
BOSTON, Post Office Sq. Bldg.

NEWARK, N. J., Union Bldg.  
SAVANNAH, National Bank Bldg.



## The "GLOBE" Ventilator

IN BRASS, COPPER, GALVANIZED IRON  
AND WITH GLASS TOPS FOR SKYLIGHT PURPOSES

SIMPLE SYMMETRICAL STORM-PROOF EFFECTIVE

FOR PERFECTLY VENTILATING BUILDINGS OF EVERY CHARACTER

Smoky Chimneys Cured


SEND FOR MODEL  
AND PAMPHLET

Globe Ventilated Ridging

MANUFACTURED BY

"The 'GLOBE' is built on honor and sold on merit."

GLOBE VENTILATOR COMPANY, TROY, N. Y.

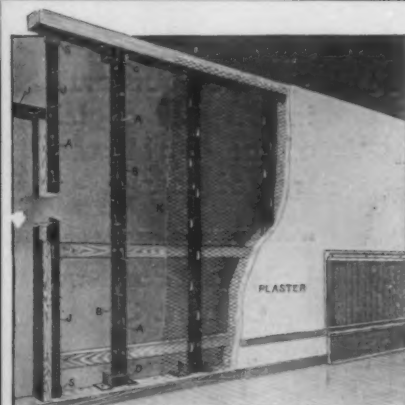

## THE MECHANICAL SIMPLICITY OF BERGER PRONG LOCK STUDS and FURRING

Is Backed by Their All-Around Convenience and Efficiency

THEIR ability to resist fire and shock was signally demonstrated in the San Francisco fire. The exceptional ease of applying the lath is apparent at once. One man unaided can hang the lath on the prongs and fasten it securely. The tap of a hammer clinches the prong over the lath and makes a firm ground to plaster on. There's no wiring, and no waiting for the plaster to harden before the fastening is rigid—it's rigid from the start.

Prong Lock Partitions economize space; save time; save money; and the lath can't get away

Ask for catalogue Fig. 5, showing its application to various classes of construction  
Write TO-DAY

THE BERGER MFG. CO., Canton, Ohio

New York, Chicago, St. Louis, Boston, Atlanta, Philadelphia, Minneapolis, San Francisco  
Specialties — Fireproofing, Vault and Sidewalk Lights, Steel Ceilings, Ventilators, Skylights, Etc.

# Harbison - Walker Refractories Company

PITTSBURG, PA.

:: MANUFACTURERS OF ::  
**FRONT BUILDING BRICK**

## SHADES

LIGHT, GREY, BUFFS AND  
MOTTLED



## STYLES

NORMAN, ROMAN, STANDARD  
AND ORNAMENTAL

DELIVERIES GUARANTEED WHEN WANTED. GET SAMPLES AND PRICES

**New York Office,** TELEPHONE 5687-5688 MADISON **1133 Broadway**



**"CHICAGO AA"**  
1,000,000 BARRELS ANNUALLY  
HIGHEST QUALITY  
THE BEST THAT CAN BE MADE  
Chicago Portland Cement Company  
108 La Salle Street CHICAGO, ILL.



The highest grade of  
Portland Cement Manufactured  
LIGGETT BUILDING  
ST. LOUIS, MO.

John J. Come A. W. Fiero Robert W. Hunt Jas. C. Hallsted D. W. McNaugher

### Robert W. Hunt & Co.

90 West St. 1122 The Rookery Monongahela Bank Bldg. Norfolk House, Cannon St., E.C.  
New York Chicago Pittsburgh London  
415 Washington St., San Francisco

Inspection of Structural Steel and Iron, reinforcing bars, cement and other building materials. Examination and supervision of reinforced concrete work a specialty. Chemical and Physical Laboratories.



**U**NIFORM in color and tensile strength, sound and reliable. Strictly conforms to standard and Government specifications.

Send for 72-Page Booklet

MARQUETTE CEMENT MFG. CO.  
CHICAGO

“Artistic and Commercially Practicable Concrete Surface Finishes.”

The series of illustrated articles now appearing under the above title in our Monthly Bulletins are of real value to architects desiring to inform themselves on this important subject.

Upon request, your name will be placed upon our mailing list for copies of the Bulletin free of charge.

A Standard Portland for Universal Use.




Daily Output 17000 Barrels. Plants at Chicago & Pittsburg.

**Universal Portland Cement Co.**

Chicago—Pittsburg



THE  
AMERICAN  
ARCHITECT  
PUBLISHED  
EVERY WEDNESDAY  
IN NEW YORK

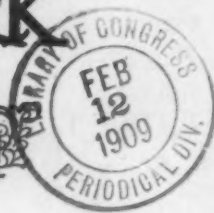

WITH THIS PUBLICATION  
IS MERGED  
THE INLAND ARCHITECT

VOLUME  
XCV

FEBRUARY 10, 1909

NUMBER  
1729

•TWO•THIRTY•NINE•WEST•THIRTY•NINTH•STREET•

## THE IMPORTANT QUESTIONS OF ROOFING

**W**HY did the old imported plates of thirty years ago prove so lasting? Simply because the Welsh makers used the Hammered Open Hearth Black Plates heavily coated with tin and lead. These roofs of thirty years ago are doing splendid service to-day and will continue, with a little care, as long as the buildings last.

Mark well the difference. It rests in the process—Open Hearth or Bessemer. The Open Hearth Welsh process drives out those dangerous elements—Phosphorus and Sulphur—which cause all tin roofing troubles. The Bessemer process can't eliminate this excess Sulphur and Phosphorus at all. The railroads are even going back to the Open Hearth process. These elements are ruinous to Bessemer tin roofing. They shorten its life.

We are the only Tin Plate Manufacturers in America using the old Welsh Hammered Open Hearth process. We make the same durable roofing tin that was imported prior to the protected tariff.



### Scott's Extra Coated ROOFING TIN PLATES



are evenly balanced. No weak places, no disintegrating elements contained, no defects, impurities or blowholes. Every sheet is perfect.

Avoid composition roofings like tar and gravel which "creep" in hot weather and are inflammable and unsanitary. Scott's Extra Coated is fire and lightning proof, clean, sanitary and very light. It does not crack like heavy tile or slate roofings which are only repaired at great cost and trouble.

Specify Scott's Extra Coated (Hammered Open Hearth) and allow no substitutes.


Write to-day for "Tin Truth" which fully describes our method of manufacture and explains in detail the reasons for the superior wearing quality of Scott's Extra Coated.

**FOLLANSBEE BROTHERS COMPANY, PITTSBURGH, PA.**

ONLY AMERICAN MANUFACTURERS HAMMERED OPEN HEARTH ROOFING TIN

## Indirect Heating.

Where a limited amount of space does not permit installing direct radiation, air-ducts passing fresh outside air over an AMERICAN Indirect Radiator and into the apartment, in the manner shown in the accompanying illustration frequently solve the problem.

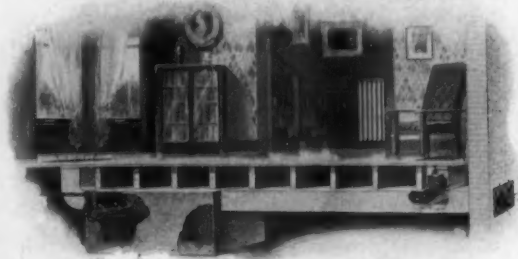

AMERICAN Indirect Radiators are made in a broad range of patterns to meet widely varying conditions and architectural requirements.

**AMERICAN & IDEAL**  
RADIATORS & BOILERS

A good method for incasing indirect radiation and a simple way to secure rotary circulation air in the room when outdoor supply is shut off.

**AMERICAN RADIATOR COMPANY**

General Offices: 282-286 Michigan Ave., Chicago

PHILADELPHIA  
NEW YORK  
BOSTON

BUFFALO  
PITTSBURG  
CINCINNATI

CLEVELAND  
INDIANAPOLIS  
CHICAGO

MILWAUKEE  
ST. LOUIS  
KANSAS CITY

ATLANTA  
MINNEAPOLIS  
OMAHA

DENVER  
SEATTLE  
SAN FRANCISCO



### Residences and Small Buildings

need comparatively as much ventilation as larger constructions. Very frequently the ventilation of a residence is left to the cracks and crevices—which at best is most unsatisfactory and inadequate.

Absence of all odors, dampness, drafts and providing the pure, healthful atmosphere in the home is the result of using Burt Ventilators.

### Burt Ventilators

are praised in actual use. Read the following extract from a letter from one of our Cincinnati representatives:


"Three 20-in. and One 24-in. Glass Top Burt Ventilators are to go on Mr. C. P. Taft's residence (brother of William H. Taft, Secretary of War). The architect stated positively that nothing but Burt Ventilators would be allowed to go on this work. So you see that speaks well for you."

Further information in reference to the use of Burt Ventilators for residences will be gladly given.

Send for our new 96-page catalogue, giving fine illustrations of Mills, Factories, Shops, Foundries and Residences where Burt Ventilators are in successful use.

**The Burt Mfg. Co., 550 Main St., Akron, O.**

Geo. W. Reed & Co., Montreal, Sole Manufacturers of "Burt Ventilators for Canada."  
Largest Manufacturers of Oil Filters and Exhaust Heads in the World.

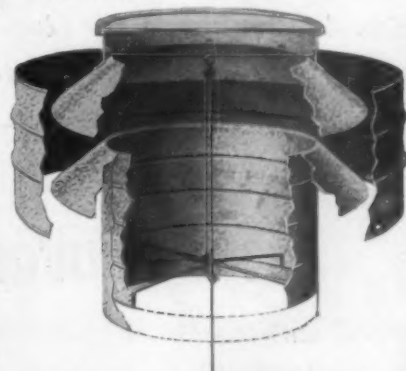

Notice Sliding Sleeve Damper. Patented.





Proudfoot & Bird  
Architects  
Des Moines, Iowa

POLK COUNTY COURT HOUSE  
Des Moines, Iowa

Henry Schlueter  
Cut Stone Contractor  
Chicago

**Many Architects have learned from experience that the only way to obtain uniform results with Bedford stone is to specify "Old Hoosier" exclusively.**

**To protect these architects from any misinterpretation of these closed specifications, the price of "Old Hoosier" from the "Old Hoosier" quarry of The Bedford Quarries Company has been made absolutely non-fluctuating.**


**Correspondence with Architects solicited.**

## **THE BEDFORD QUARRIES COMPANY**

**204 Dearborn Street  
Chicago, Ill.**



**1 Madison Avenue  
New York City**

**818 Euclid Avenue  
Cleveland, O.**

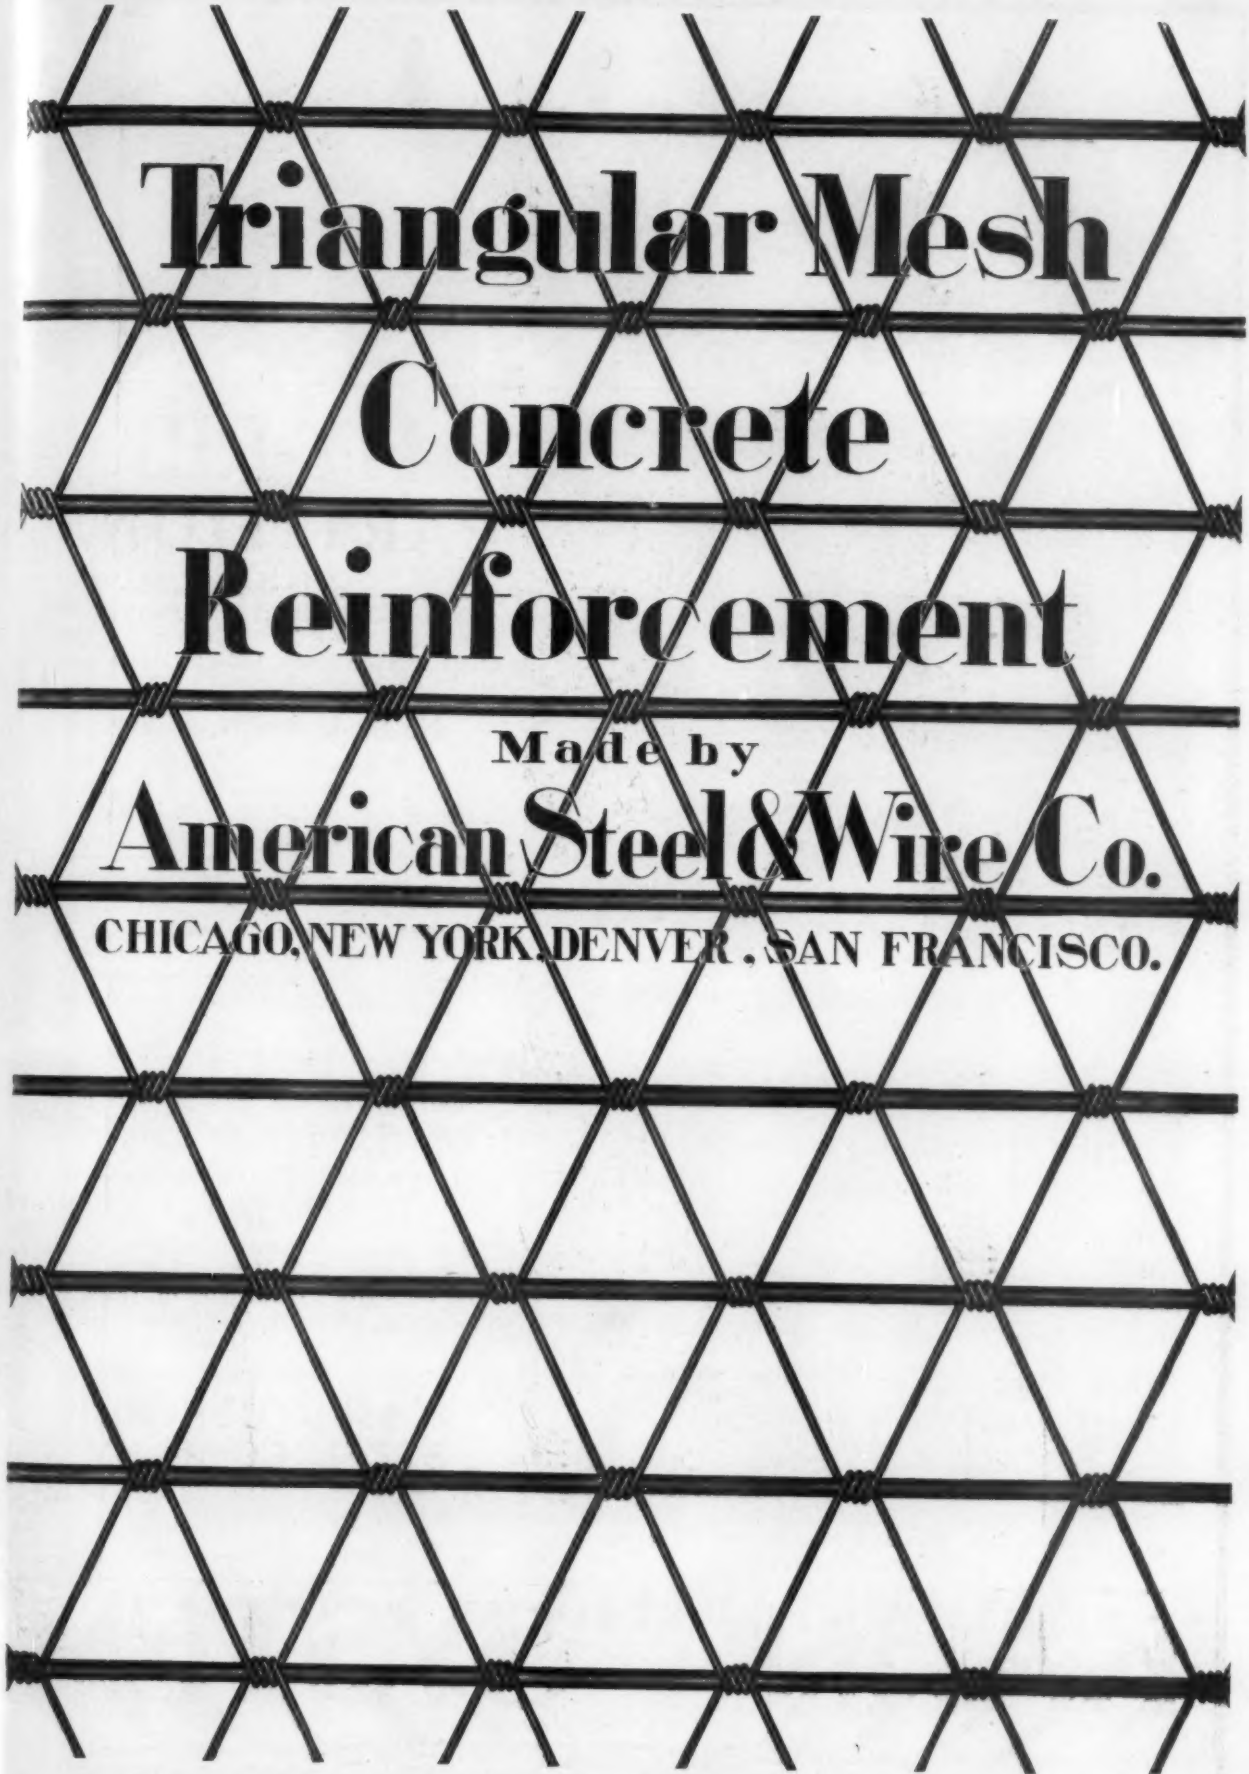


# **Triangular Mesh Concrete Reinforcement**

Made by  
**American Steel & Wire Co.**  
CHICAGO, NEW YORK, DENVER, SAN FRANCISCO.

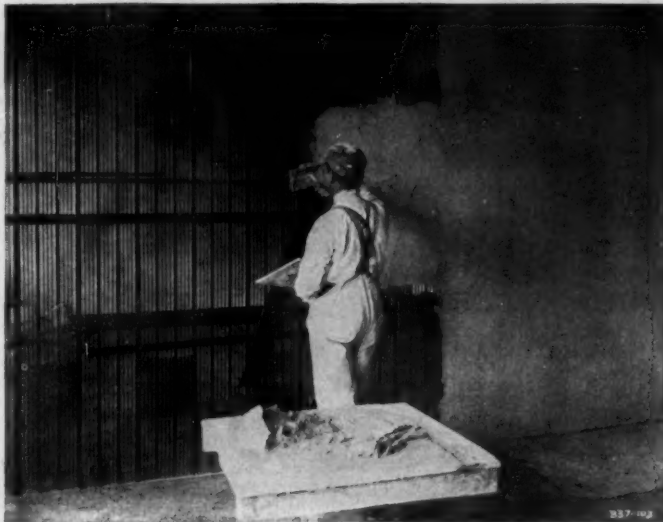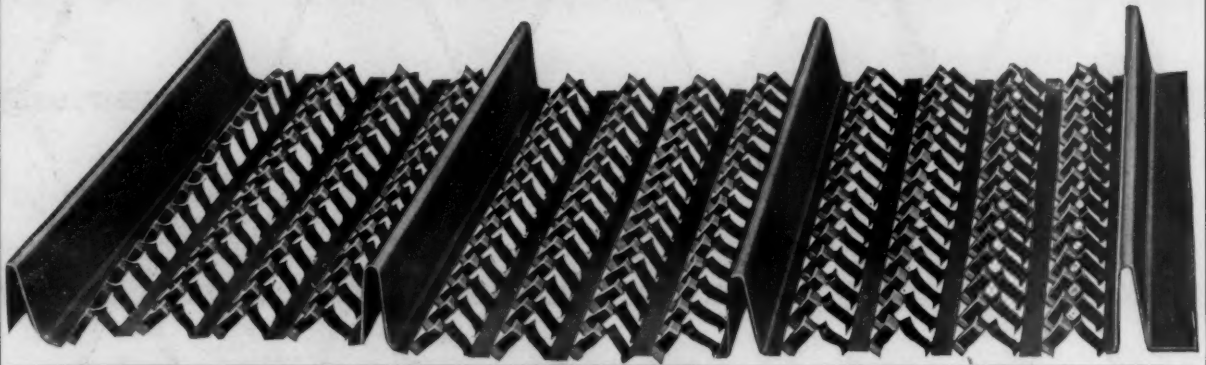

Plastering Lath Surface of HY-RIB

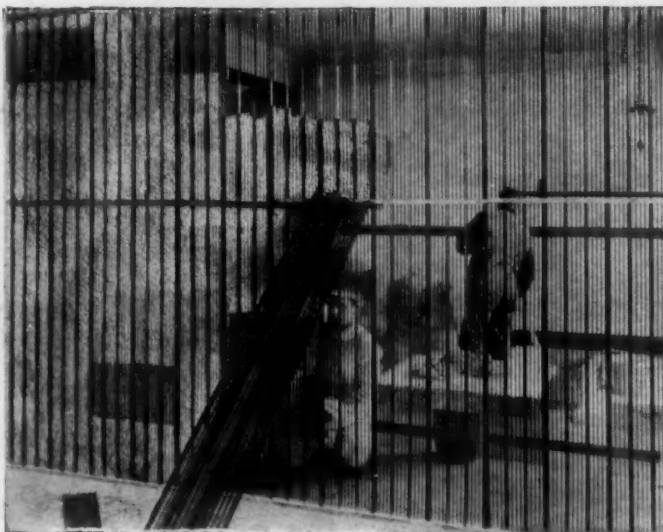

Reverse Side, Showing Perfect Key for Plastering  
No Dropping of Plaster

## HY-RIB PARTITIONS

Simply set up the sheets of **Hy-Rib**—plaster both sides and the partition is complete. **Hy-Rib** combines in a single sheet the ordinary lath and separate stud construction.

### No Studs Are Necessary

**Hy-Rib** does away with the great expense of wiring sheets of lath to studs. Being a unit of lath and studs **Hy-Rib** partitions have the greatest strength and rigidity.

Other uses for **Hy-Rib** are:

**Floors and Roofs.** **Hy-Rib** serves as reinforcement and centering for the concrete slab. No falsework necessary.

**Suspended Ceilings.** **Hy-Rib** does away with the small T's and channels and the great expense of wiring lath to supports.

**Furring.** **Hy-Rib** supplies the lath surface and the furring strips in one sheet. Write for large new **Hy-Rib** Catalogue—just off the press. Contains many details useful to the designer.

Also separate catalogues describing other Kahn System products—**Kahn Trussed Bar—Rib Metal—Rib-Lath—**and **Cup-Bars**. Catalogues of Tests, of Structures of every kind, and "Kahn System Standards," the best Handbook on Reinforced Concrete.

## TRUSSED CONCRETE STEEL COMPANY

618 TRUSSED CONCRETE BUILDING  
DETROIT, MICH.

Offices in all Principal Cities

# KAHN

# SYSTEM



## Hand Power Elevators

---

for warehouses, stables, small factories, etc., built and installed by the Otis Elevator Company bear the benefit of 55 years' experience in Elevator Construction.

¶ Just as the passenger elevators have been developed to meet the conditions in the tallest office buildings in the world, so have Otis hand power elevators been improved to meet every requirement of them.

¶ *Catalogues and other particulars freely furnished upon request.*

---

**OTIS ELEVATOR COMPANY**



COMPLETE "FENESTRA" WINDOW "Patented"

# DETROIT "FENESTRA"

## WROUGHT STEEL WINDOW SASH

A Fireproof Window

A Strong Window

An Inexpensive Window

FOR

FACTORIES  
POWER HOUSES  
WAREHOUSES  
PUBLIC BUILDINGS  
INSTITUTIONS  
JAILS, etc., etc., etc.

DETROIT FENESTRA SASH is manufactured from special rolled steel section, and is preferable to any other metal sash on the market for the certain class of substantial construction heretofore mentioned. Its cost is much below that of other metal sash, while its strength and durability is readily appreciated.

It can be made to fit any opening, large or small, and to withstand wind pressure up to 16' x 20' without reinforcement. Expensive frames are done away with, and more light area is obtained from the given opening.

The sash with all its strength has a light and slightly appearance; it can be divided into various sizes of panes, from the smallest to the large paned, say 20 x 30 inches, if desirable.

In basement windows of city houses the sash becomes a steel grating, giving protection from thieves and burglars, and nothing to interfere with washing.

For use in institutions and insane asylums, its combined value as a grating, without the apparent visible effect, can be at once understood.

In paper mills, soda ash works and other similar plants where chemical action or dampness destroys sheet metal and wood, the *Detroit Fenestra Sash* are being used to replace.

We invite correspondence, and if encouraged will gladly send an expert to consult. Write to us to-day.

**DETROIT**  
**STEEL PRODUCTS COMPANY**  
**DETROIT, MICHIGAN**

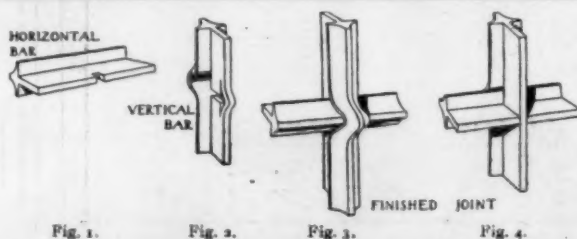


Fig. 1.

Fig. 2.

Fig. 3.

Fig. 4.

### THE "FENESTRA" JOINT

In the "Fenestra" joint, as can be seen above, a small cross slot is made in one of the bars (Fig. 2), only sufficiently large to allow the flange of the other bar (Fig. 1) to pass through it. The moulded portion of the bar (Fig. 2) is then hydraulically pressed out far enough to allow of the moulded portion of the other bar (Fig. 1) to pass between it and its flange.

The inserted bar (Fig. 1) is only cut in one place, a small nick being made to allow of its being locked in position.

# 'CASTELL'

## DRAWING PENCILS

Made in 16 degrees, 6B to 8H

## THE FINEST IN EXISTENCE

Sold by all stationers and dealers in artist's materials. Sample sent to all parties interested on receipt of 10 cents in postage stamps.

A. W. FABER, 41 Dickerson Street  
NEWARK NEW JERSEY

## "DIABLO" ASBESTOS WINDOWS

ABSOLUTELY FLAME-PROOF

ADDRESS:

U. S. ASBESTOS FIREPROOFING CO., 25 West 33d St., New York  
525 "The Rookery," Chicago

## ESTEY ORGAN COMPANY

BRATTLEBORO, . . . VT.

Builders of Organs for churches  
and private residences.

SPECIFICATIONS, ETC., FURNISHED ON APPLICATION.

## • THE L. SCHREIBER & SONS CO. •

STRUCTURAL STEEL  CINCINNATI  ORNAMENTAL IRON

BRANCH OFFICES NEW YORK • CHICAGO • PITTSBURG • ATLANTA • NEW ORLEANS • SAN FRANCISCO • RICHMOND



## The "GLOBE" Ventilator

IN BRASS, COPPER, GALVANIZED IRON  
AND WITH GLASS TOPS FOR SKYLIGHT PURPOSES

SIMPLE SYMMETRICAL STORM-PROOF EFFECTIVE

FOR PERFECTLY VENTILATING BUILDINGS OF EVERY CHARACTER

Smoky Chimneys Cured

SEND FOR MODEL  
AND PAMPHLET

Globe Ventilated Ridging

MANUFACTURED BY

"The 'GLOBE' is built on honor  
and sold on merit."

GLOBE VENTILATOR COMPANY, TROY, N. Y.

# MOSS

## PHOTO-ENGRAVING COMPANY

295-309 Lafayette Street, cor. Houston ("Puck" Building)  
NEW YORK

Best quality of work guaranteed.

Write for Samples and Prices

HALFTONES  
ZINC ETCHING  
COLOR WORK



## Cabot's Shingle Stains

The first made, first in quality and first in the favor of those who have used them. Scientifically balanced formulæ, purest ingredients, no adulteration. The standard for 25 years.

Samples, Color-Chart and Catalogue sent on request




C. P. H. Gilbert, Architect, New York

## Can be Relied Upon

to give fresh, artistic coloring effects and to wear as long as any colors can; to preserve the shingles thoroughly (Creosote) and not turn black or wash off. Every gallon guaranteed.

Samuel Cabot, Inc., Sole Manufacturer, Boston, Mass. 1133 Broadway, New York 28 Dearborn Ave., Chicago

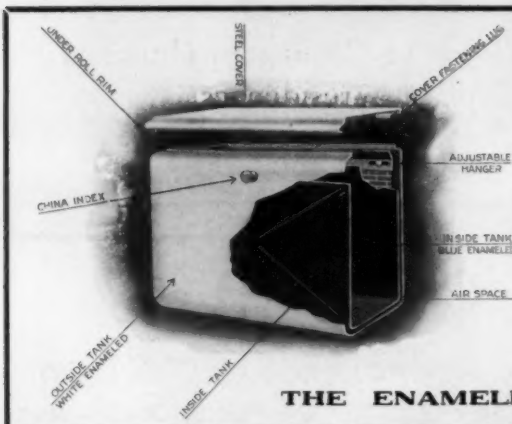

## Tanks That Cannot Leak Tanks That Cannot Sweat

Closet tank troubles needn't bother you any more now that

### THE "KAZOO"

the All Steel Porcelain Enameled Closet Tank can be had. This is an all steel box drawn from one sheet of metal, all corners and edges rounded, no seams of any kind anywhere, and porcelain enameled inside and out. Top is of stamped steel also enameled. Inside tank is also a one piece steel box, enameled inside and out and guaranteed to withstand the chemical action of any water on earth. There is a half inch air space between the tanks which prevents sweating. There being no joints, it cannot leak.

ASK FOR FULL DETAILS.

THE ENAMELED STEEL TANK CO., Kalamazoo, Mich.



### Jenkins Bros. Radiator Valves

are made of an excellent grade of new steam metal, and are recommended by the leading architects and consulting engineers, because they are the heaviest, strongest and most durable. Steam users are always assured of obtaining entire satisfaction, as they are absolutely guaranteed. The genuine bear trade-mark as shown in cut. Write for catalog.

Jenkins Bros., New York, Boston, Philadelphia, Chicago

## ASPHALT FLOORS, ROOFS, SIDEWALK and CARRIAGE WAYS

of Public Buildings, Hospitals, Warehouses, Stables, Cellars, etc., laid with

VAL de TRAVERS ROCK ASPHALT

Durable, Fireproof and Impervious. For estimates, and list of works executed, apply to

The Neuchatel Asphalt Co., Limited, 265 Broadway, New York


An oil paint that dries out with soft, water color effect, yet is more washable than any other oil paint made.

The most  
important  
paint  
invention  
of the age



Write us for  
Color Card  
and Prices

Manufactured By  
**THE MURALO COMPANY**  
NEW BRIGHTON, N. Y.

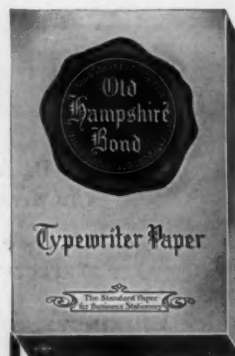

## What Typewriter Paper Do You Use?

The idea in buying a particular brand of typewriter paper is good—the best thing, however, is not only to buy by brand, but to know the relative merits of the brand you buy.

The paper you use represents you just as the clothes you wear represent you. Bearing your messages and your signature, it cannot fail to carry a suggestion of your character. A clean, crisp sheet of OLD HAMPSHIRE BOND adds a message "between the lines," a message of quality.

What we most want is your careful consideration of the use of a paper that fairly represents you—a paper that, finding itself among a pile of twenty or thirty other letters, won't feel like a suit of overalls at an Inauguration Ball. So please

SEND FOR THE SPECIMEN BOOK

In case you find difficulty in securing Old Hampshire Bond Typewriter Paper from your regular stationer, send us \$2.00 and we will forward you, prepaid, a box of medium weight.

**Hampshire Paper Company, South Hadley Falls, Mass.**

The only paper makers in the world making bond papers exclusively.



HOUSE A

**SLATE ROOF**

Slated in 1899, - - - - \$250.  
 Repairs, - - - - NONE  
 1908 Roof in Perfect Condition.

Total for 9 Years, - **\$250.**

HOUSE B

**SHINGLE ROOF**

(ORIGINALLY)

Shingled in 1899, - - - - \$220.  
 Repairs to Shingles, - - - - 60.  
 Slated in 1908, - - - - 250.  
 (Copper Flashings)

Total for 9 Years, - **\$530.**

These houses are in NEWTON, MASS. Their location and names of owner and roofer on request.

**ON 40 YEAR BASIS:**

**Shingles (9 Years \$280. \$31. Yearly), \$1,240.—Slate (Ever-lasting), \$250.**

MATHEWS OCEAN GREEN SLATES used

They cost at quarry 4 cents per square foot of roof surface covered.

**The Mathews Slate Company Sears Building Boston**

MINERS AND MAKERS OF

**NATURAL COLOR ROOFING SLATES**

UNFADING RED; UNFADING GREEN; RUSTIC GREY

HARD-VEIN-VARIEGATED-GREEN-AND-PURPLE; OCEAN GREEN

Mines and Mills, NEW YORK and VERMONT

*Send for Brochure*



"True in the Long Run."

Include **Triumph Ice** or **Refrigerating Machinery** in your specifications.

**Sweet's Index** (1909 Edition) explains.

*Bulletin 501-N.*

**THE TRIUMPH ICE MACHINE CO.**  
CINCINNATI, OHIO

Established 1884

**THE E. J. JOHNSON CO.**  
38 PARK ROW, NEW YORK

Producers of

**ROOF SLATES**

OUT OF THE ORDINARY  
**BLACK—GREEN—PURPLE—RED**

We will forward Architects our book, "Roof Slates Out of the Ordinary," upon application


**SLATE BLACKBOARDS**

Our pamphlet gives full size detail of frame and directions for setting slate. Correspondence solicited.

**"SIROCCO"**

—TRADE MARK—

**AMERICAN BLOWER CO.**  
**DETROIT**

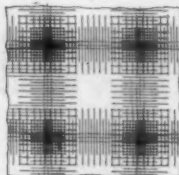


Top Reinforcement

**Floor Construction**

We furnish plans and specifications for buildings in accordance with our system, and we superintend and inspect the work, if desired. We are also ready to furnish with our designs the well-known **RAN-SOME TWISTED BARS**. Estimates and preliminary sketches free of charge. Write for Descriptive Circular "AA"

**Leibu Hermann, C. E., 11 B'dway, New York**  
Specialist in Concrete Construction

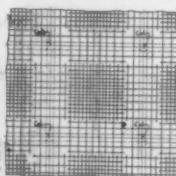

You Can Save From Four to Twelve Cents per Square Foot

and still have strong and easily built floors architecturally pleasing ceilings, if you use


**The Hermann**  
(Patented) System of  
**Concrete-Steel**

# ALPHABETICAL LIST OF ADVERTISERS

|                                                 |                                                        |
|-------------------------------------------------|--------------------------------------------------------|
| <b>A</b>                                        | <b>L</b>                                               |
| Abbot & Co. (o.a.m.)..... 44                    | Leader Iron Works (e.o.w.)..... 41                     |
| Adams, James..... 59                            | Loomis-Manning Filter Co. .... 40                      |
| Alsen Cement..... 36                            | Lowe Bros. Co. (o.a.m.)..... 41                        |
| American Blower Co..... 51                      | Lufkin Rule Co..... 41                                 |
| American Luxfer Prism Co..... 40                |                                                        |
| American Mason Safety Tread Co..... 3           | <b>M</b>                                               |
| American Metal Door Co. (o.a.m.)..... 3         | Marquette Cement Mfg. Co..... 60                       |
| American Radiator Co. (e.o.w.)..... 5           | Mathews Slate Co..... 35                               |
| American School of Correspondence..... 5        | McCray Refrigerator Co..... 40                         |
| American Steel & Wire Co..... 41                | Merchant & Evans Co. (e.o.w.)..... 59                  |
| Armstrong Cork Co. (o.a.m.)..... 43             | Monroe Refrigerator Co. (o.a.m.)..... 38               |
| Artesian Well & Supply Co. (e.o.w.)..... 41     | Monument Pottery Co..... 9                             |
| Art Metal Construction Co..... 46               | Moss Photo Engraving Co..... 42                        |
| Atlantic Terra Cotta Co..... 46                 | Muckenhiem, C. H. Co. (e.o.w.)..... 49                 |
| Atlas Portland Cement Co..... 43                | Mueller, H. Mfg. Co. (e.o.w.)..... 49                  |
|                                                 | Muerer Bros Co. (e.o.w.)..... 10                       |
| <b>B</b>                                        | Mullins Co., The-W. H. (e.o.w.)..... 43                |
| Beaver Mfg. Co. (o.a.m.)..... 4                 | Muralo Co..... 10                                      |
| Bedford Quarries Co..... 45                     | Murdock Shaw Co. (e.o.w.)..... 43                      |
| Berger Mfg. Co..... 45                          |                                                        |
| Berry Bros..... 46                              | <b>N</b>                                               |
| Bird, F. W. (o.a.m.)..... 46                    | National Fireproofing Co..... 55                       |
| Blaisdell Machinery Co..... 41                  | National Lead Co. (e.o.w.)..... 10                     |
| Bostwick Steel Lath Co..... 52                  | Neuchatel Asphalt Co..... 53                           |
| Branch & Co..... 40                             | Never-Split Seat Co..... 3                             |
| Brown Bros. Mfg. Co. (e.o.w.)..... 3            | New York Belting & Packing Co. (e.o.w.)..... 45        |
| Burt Mfg. Co. (e.o.w.)..... 10                  | Northwestern Terra Cotta Co..... 45                    |
|                                                 |                                                        |
| <b>C</b>                                        | <b>O</b>                                               |
| Cabot, Samuel, Inc..... 44                      | Okonite Co. (Ltd.) (e.o.w.)..... 7                     |
| Cahill Iron Works..... 51                       | Otis Elevator Co. (e.o.w.)..... 42                     |
| Campbell, Walter M..... 46                      |                                                        |
| Carter White Lead Co. (e.o.w.)..... 60          | <b>P</b>                                               |
| Chicago Bridge & Iron Works..... 58             | Parker Preston Co..... 42                              |
| Chicago Portland Cement Co..... 58              | Peerless Rubber Mfg. Co. (o.a.m.)..... 56              |
| Clinton Wire Cloth Co..... 38                   | Pierce, Butler & Pierce Mfg. Co. (e.o.w.)..... 40      |
| Cobb-Eastman Co..... 40                         | Potteries Selling Co. (e.o.w.)..... 40                 |
| Concrete Column Construction Co..... 48         | Prometheus Electric Co..... 48                         |
| Corrugated Bar Co..... 59                       |                                                        |
| Coulson & Co., J. W. (e.o.w.)..... 41           | <b>R</b>                                               |
| Curdells, F. E. (e.o.w.)..... 48                | Raymond Concrete Pile Co..... 48                       |
| Cutler Mfg. Co..... 48                          | Reedy, J. W., Elevator Mfg. Co. (o.a.m.)..... 9        |
|                                                 | Reliance Ball Bearing Door Hanger Co..... 43           |
| <b>D</b>                                        | Richardson & Boynton Co..... 47                        |
| Dahlquist Mfg. Co..... 58                       | Richter Mfg. Co. (o.a.m.)..... 40                      |
| Dahlstrom Metallic Door Co..... 41              | Royal Ventilator & Mfg. Co. (e.o.w.)..... 40           |
| Dean Bros..... 40                               |                                                        |
| Deming Co., The..... 40                         | <b>S</b>                                               |
| Detroit Show Case Co. (o.a.m.)..... 8           | Samson Cordage Works..... 47                           |
| Detroit Steel & Products Co..... 45             | Sandusky Portland Cement Co..... 9                     |
| Dexter Bros..... 41                             | Schreiber & Sons Co., The L..... 42                    |
| Dixon Crucible Co., Jos..... 40                 | Seifert, Frank A., Plastic Relief Co. (e.o.w.)..... 42 |
| Donaldson Co., The (o.a.m.)..... 40             | Silver Lake Co. (e.o.w.)..... 44                       |
| Drouve, G., & Co..... 41                        | Smith Co., H. B. (e.o.w.)..... 58                      |
| Dunning, W. D..... 41                           | Society of Beaux-Arts Architects..... 42               |
|                                                 | Standard Sanitary Mfg. Co..... 40                      |
| <b>E</b>                                        | Stanley Works..... 60                                  |
| Edison Portland Cement Co..... 59               | Stewart Iron Works..... 40                             |
| Elevator Supply and Repair Co. (e.o.w.)..... 10 | St. Louis Portland Cement Co..... 44                   |
| Enameled Steel Tank Co. (e.o.w.)..... 43        |                                                        |
| Estabrook's Sons, R..... 41                     | <b>T</b>                                               |
| Estey Organ Co. (e.o.w.)..... 9                 | Taylor, J. W..... 57                                   |
|                                                 | Thermograde Valve Co..... 43                           |
| <b>F</b>                                        | Thomas & Smith (e.o.w.)..... 41                        |
| Faber, A. W. (e.o.w.)..... 41                   | Thorp Fireproof Door Co..... 36                        |
| Farr & Bailey Mfg. Co. (e.o.w.)..... 42         | Triumph Ice Machine Co. (e.o.w.)..... 6                |
| Fisher Co., Robert C..... 42                    | Trussed Concrete Steel Co..... 40                      |
| Pollansbee Bros. (e.o.w.)..... 41               | Tuttle & Bailey Mfg. Co. (o.a.m.)..... 39              |
| French & Co., Samuel H..... 41                  |                                                        |
| Frink, I. P..... 41                             | <b>U</b>                                               |
|                                                 | U. S. Asbestos Fireproofing Co..... 41                 |
| <b>G</b>                                        | U. S. Changeable Sign Co..... 41                       |
| Garner Ventilating Co..... 48                   | U. S. Mineral Wool Co..... 41                          |
| Galloway, William..... 9                        | Union Fiber Co. (e.o.w.)..... 49                       |
| Globe Ventilator Co..... 48                     | United States Heater Co..... 60                        |
| Gorham Co. (o.a.m.)..... 48                     | Universal Portland Cement Co..... 44                   |
| Goodyear Tire and Rubber Co. (e.o.w.)..... 40   | University of Illinois..... 44                         |
| Gurney Heater Mfg. Co..... 40                   | University of Michigan..... 44                         |
|                                                 | University of Pennsylvania..... 44                     |
| <b>H</b>                                        |                                                        |
| Hampshire Paper Co. (e.o.w.)..... 10            | <b>V</b>                                               |
| Harbison & Walker..... 60                       | Vacuum Engineering Co. (e.o.w.)..... 41                |
| Hart & Cooley Co..... 46                        | Vaile & Young..... 44                                  |
| Hartman & Sanders..... 45                       | Vapor Heating Co. (o.a.m.)..... 44                     |
| Hayes, Geo..... 36                              | Van Nostrand & Co. (e.o.w.)..... 44                    |
| Hermann, Leibu C. E..... 48                     | Veal Alway..... 56                                     |
| Higgins & Co., Chas. H. (e.o.w.)..... 48        | Venclos Co., The (e.o.w.)..... 40                      |
| Howard E. Clock Co..... 48                      | Von Hartsfeld, Carl..... 40                            |
| Hough, William B. Co..... 48                    |                                                        |
| Hunt & Co., Robert W..... 43                    | <b>W</b>                                               |
| Hunt Metal Corner Co. (e.o.w.)..... 47          | Wagner Park Conservatories..... 44                     |
|                                                 | Warner Co., Charles (o.a.m.)..... 36                   |
| <b>I</b>                                        | Washington University..... 44                          |
| Imperial Brass Co..... 47                       | Weld Co., Geo. A. (o.a.m.)..... 40                     |
| International Text Book Co. (o.a.m.)..... 40    | Western Brick Co. (o.a.m.)..... 38                     |
|                                                 | Wiggins, John B..... 39                                |
| <b>J</b>                                        | Winkle Terra Cotta Co..... 39                          |
| Jenkins Bros..... 10                            | Winslow Bros. Co., The..... 47                         |
| Johns-Manville Co., H. W..... 36                | Wolf Mfg. Co. (o.a.m.)..... 47                         |
| Johnson & Co., E. J..... 40                     | Woodbury Granite Co..... 47                            |
| Jones, T. W. (e.o.w.)..... 40                   |                                                        |
|                                                 | <b>Y</b>                                               |
| <b>K</b>                                        | Yeomans Bros. (e.o.w.)..... 47                         |
| Kaestner & Co..... 59                           |                                                        |
| Kasch Roofing Co..... 41                        |                                                        |
| Kawner Mfg. Co. (o.a.m.)..... 40                |                                                        |
| Kearby & Mattison Co..... 40                    |                                                        |
| Kelsey Heating Co. (o.a.m.)..... 40             |                                                        |
| Kewanee Boiler Co..... 54                       |                                                        |
| Kewanee Water Supply Co..... 54                 |                                                        |



# THE GEORGIAN PERIOD OF COLONIAL ARCHITECTURE ON EASY PAYMENTS

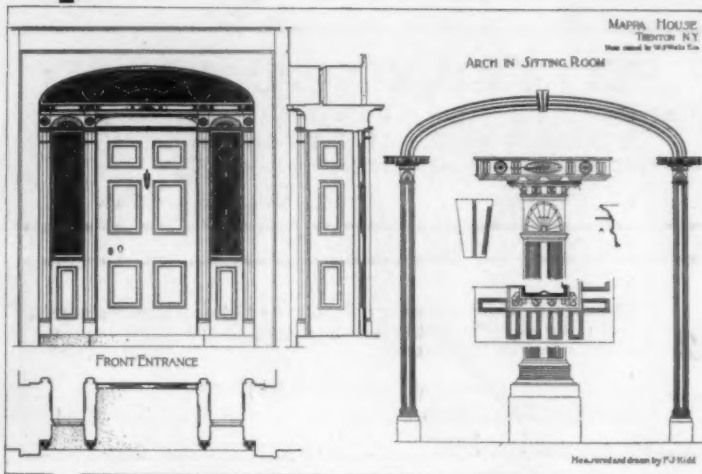

Copyright, 1900, by The American Architect and Building News Co.

This commendable work, edited by William Rotch Ware, probably constitutes the best illustrated and most comprehensive series of volumes ever published on the subject of COLONIAL ARCHITECTURE.

The engravings are faithful reproductions of scores of examples of Colonial Architecture taken from the following States embraced in the thirteen original colonies, and the mother country:

|              |          |                         |         |
|--------------|----------|-------------------------|---------|
| NEW ENGLAND  | NEW YORK | SOUTH CAROLINA          | ENGLAND |
| PENNSYLVANIA | VIRGINIA | (Other Southern States) | IRELAND |


To those who give satisfactory references we will ship the volumes, express prepaid, upon the following terms: \$10.00 cash with the order, and \$10.00 each month until balance is paid.

These terms are offered in order to make it possible for every architect who is designing dwellings to have the immediate use of this master work on Colonial Architecture without having to make a big cash outlay.

*Descriptive brochure, also full size sample sheets, will be sent upon request.*

## AMERICAN ARCHITECT

231-241 WEST 39th STREET  
NEW YORK

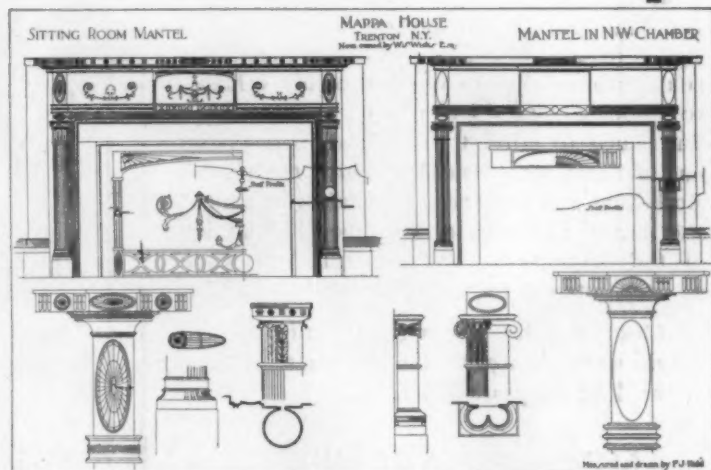

Copyright, 1900, by The American Architect and Building News Co.

## TUBULAR METHOD

This is the title of Booklet No. 4-A, telling about

### CONCRETE LUMBER

and its use in place of wooden forms for all  
*Reinforced Concrete Construction*

saving 50% in time, 10% to 40% in costs, and ensuring  
*Perfect Structures*—eliminating all danger during or after construction. Yours for the asking.

**Concrete Column and  
Construction Company**  
605 ST VENS BUILDING, DETROIT

The Winkle Terra Cotta Company

MANUFACTURERS OF

## ARCHITECTURAL TERRA COTTA

In All Colors

Office: Rooms 502 and 503, Century Building  
ST. LOUIS, MO.

Works, Cheltenham, St. Louis

## THE MONUMENT POTTERY COMPANY

MANUFACTURERS OF PORCELAIN PLUMBING GOODS  
and VITREOUS WARE SPECIAL GOODS MADE TO ORDER

WRITE US FOR OUR COMPLETE ILLUSTRATED CATALOGUE

TRENTON, N. J., - - - U. S. A.

## *The Georgian Period*

STUDENTS' EDITION

Consists of the leading article on Old Colonial Architecture  
from the complete edition and 100 full-page plates chosen  
for their value to students. Price, \$15.00

THE AMERICAN ARCHITECT

231-241 West 39th Street

New York

JUST PUBLISHED

## Architectural Composition

By John Beverley Robinson, A.I.A.

This unique work on Architectural Composition treats of the subject from an entirely new standpoint. The process of exterior design is reduced to simple and easily understood rules, which make the work especially valuable to students. Even experienced architects will find much to interest them, and to engineers and builders many excellent hints are offered. Both Text and Illustrations are altogether new, the latter affording a welcome illumination of the descriptions, and rendering the work of deep interest to the unprofessional reader.

Illustrated by eighty-eight half-tone engravings and eighty-five line drawings. Octavo, cloth; **232 pages, \$2.50.**

AMERICAN ARCHITECT

231-241 W. 39th Street,

New York

## TWO FAMILY AND TWIN HOUSES

Two Detailed Specifications and  
Sixty Designs

SHOWING exteriors and plans of two family and twin houses, selected from recent work of Architects and Builders in the Bronx, Brooklyn and Suburbs of New York, Boston, St. Louis and Kansas City, as well as many designs erected in the smaller cities of the country. These designs are selected from a large number submitted to us by Architects from the various cities who have made a specialty of this class of work. The work will be found suggestive to Architects and Builders. Size 8x9½ inches, bound in illustrated boards.

PRICE \$2.00

The American Architect

231-241 W. 39th St., New York

# INTERLOCKING RUBBER TILING



3-8 TYPE



For Quality



5-16 TYPE


*Send for our New Illustrated CATALOGUE and SAMPLES*

## The Goodyear Tire & Rubber Co.

Headquarters Tiling Department  
1914 Broadway, New York City

Factory and Executive Offices  
Akron, Ohio

## ORNAMENTAL IRON AND BRONZE

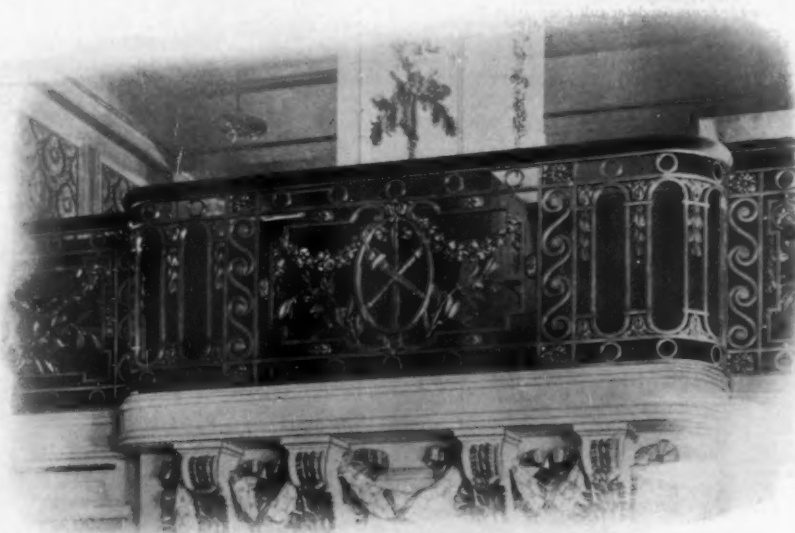

Bronze Railing, Musicians' Balcony, Plaza Hotel, New York.  
H. J. Hardenbergh, Architect.

## The Winslow Bros. Company

CHICAGO    NEW YORK



**TURNER**240  
Reinforced Concrete  
Structures Completed**CONSTRUCTION****CO.** 11 Broadway, N. Y. City

Write for our Bulletins "Concrete Work" for free distribution

**MASON SAFETY TREADS**

For Stairs, Wood, Iron, Marble or Cement, new or old

HUNDREDS OF THOUSANDS IN USE

American Mason Safety Tread Co., Boston

**LOOMIS FILTERS**

Improved System

Established 1886

Simple and Effective

**LOOMIS-MANNING FILTER CO.**

Main Office:

828 Land Title Bldg., Broad and Chestnut Sts., Philadelphia  
Boston Buffalo New York Baltimore Washington Chicago**THE GEORGIAN PERIOD  
OF COLONIAL ARCHITECTURE**

ON EASY PAYMENTS

Descriptive brochure, also full size sample sheets sent on request. Write for easy payment plan. 12 parts \$60

The American Architect, 231-241 West 39th St., New York

**J-M Asbestos and Magnesia Products**

Asbestos Roofing, Keystone Hair Insulator, Asbestos Wood, Asbestic Wall Plaster, Pipe Covering, Etc.

**H. W. JOHNS-MANVILLE CO.**

New York, Milwaukee, Chicago, Boston, Philadelphia, St. Louis, Pittsburgh, Cleveland, Buffalo, Baltimore, New Orleans, Kansas City, Minneapolis, San Francisco, Los Angeles, Seattle, Dallas, London

**CARL VON HARTZFELT**Metallurgical Chemist  
WHEELING, W. VA.Plans, specifications, estimates and supervision for **Continuous Industrial Alcohol Distillery Apparatus**, for light, heat and power purposes from natural gas and portable stills for vegetable waste matter. Economy and rapidity of construction a specialty. Unquestionable references.


ACTING DIRECTOR OF THE CONTINENTAL NATURAL GAS ALCOHOL CO., WHEELING, W. VA., U. S. A.

See *Harper's Weekly*, Oct. 3, 1908. Patent Serial No. 450,294—Aug. 2**GURNEY HEATERS**

For heating any description of building by steam or hot water

**GURNEY HEATER MANUFACTURING CO.**

NEW YORK OFFICE 12 E. 42nd ST. 188-200 FRANKLIN ST. BOSTON

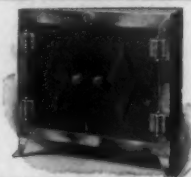
**ELECTRIC PLATE WARMERS**

are now specified by all prominent ARCHITECTS for high-class RESIDENCES and APARTMENTS. The old-time GAS or STEAM heated Plate Warmer is out of place in modern buildings equipped with modern conveniences. See our adv. on page 56 of Feb. 3-09 issue.

Write to-day for illustrated booklet.

**THE PROMETHEUS ELECTRIC CO.**  
234 East 43d Street, New York**THE LOVELL WINDOW AND SHUTTER  
OPERATING DEVICE** STRONGEST—MOST DURABLE—EASIEST OPERATED.

Closes long lines of windows by a simple movement from a central station. Operates by a straight push and pull arm. Most logical "quick-close" method for quick fire protection. In use in some of the largest public and private buildings in the country. Send for full description.

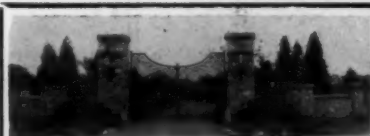**THE G. DROUVE CO.** Bridgeport, Connecticut  
CHICAGO**STEWART  
IRON FENCE**

Recognized and Specified by the most prominent Architects and Engineers in the country.

Highest Quality Lowest Price  
Send for Catalog, and be convinced**THE STEWART IRON WORKS CO.** 1739 Covington St., Cincinnati, Ohio  
"Largest Makers of Iron Fence in the World."**SAMSON SPOT  
SASH CORD****CORRUGATED BARS**  
FOR REINFORCED CONCRETE CONSTRUCTION

We also supply Economy Unit Frames, Spiral Column Reinforcement and High Tensile Wire Mesh.

Let us co-operate with you in your fireproofing problems.

**CORRUGATED BAR CO.,** ST. LOUIS**McCRAY REFRIGERATORS**

Built to order for any space—any capacity—all sanitary linings—Ornate Glass, Porcelain Tile, White Enameled Wood, Odorless White Wood. Standard for over 25 years. All stock sizes and styles ready for immediate shipment. Built-to-order refrigerators can be shipped in 3 weeks. See Sweet's Index, pages 1092-96 and send for catalog you are interested in.

No. A. H. Built-to-order for Residences No. 58. For Meat Markets  
No. 85. Regular Size Residence No. 47. For Hotels, Clubs, Institutions  
No. 66. For Groceries No. 71. For Florists**McCray Refrigerator Company, 907 Mill St., Kendallville, Ind.****USE KEWANEE BOILERS and  
RADIATORS**

They are best for ALL kinds of heating. Fit any job.

**KEWANEE BOILER COMPANY**  
KEWANEE, ILLINOIS.**A LITTLE HIGHER UP**

in the estimation of your prospective customer, is what you gain by sending in a perfectly smooth edged

OUR SMART  
CARD IN CASE**Peerless Book  
Form Business  
Cards**

How you can detach a card bound in book form and have no possible indication of its having been detached may possess some elements of mystery to you, but our patented process makes it possible and perfect.



Send for a Sample Tab and see for yourself

**The John B. Wiggins Co. 1-3 E. Adams St., Chicago**

Sole Manufacturers, Engravers, Die Embossers, Plate Printers.

## WE BUILD

Fireproof Metal Windows, Cornices, Skylights and all forms of Structural Metal Work. We are prepared to submit estimates and construct work anywhere.

Let us figure on your next job.

KASCH ROOFING CO., Akron, O.

## ARCHITECTS

who Specify  
DEMING PUMPS

insure the owner against troubles from  
**WATER SUPPLY.**

Electric Driven Pumps operated from any current. Send for Catalog "G"—Power Pumps for all uses.

THE DEMING COMPANY, Salem Ohio  
See Sweet's Index for double-page announcement



## The Broughton Mixer

for plaster, lime, patent flooring, etc. See display ad next week. Ask for circular.

WM. D. DUNNING, 231 W. Water St., Syracuse, N. Y.

## WE MANUFACTURE

Leader Pneumatic Tanks, Leader Hot Water Storage Tanks, Leader Water Supply Systems for urban Homes, Country Clubs, County Farms, etc.

Write for catalog or see Sweet's Index.

LEADER IRON WORKS, DECATUR, ILL.  
15 William St., New York



## A DRILLED WELL

Is the ideal source of water supply for country residences. Architects should get in touch with

ARTESIAN WELL & SUPPLY CO.  
PROVIDENCE, R. I.

THE AMERICAN ARCHITECT'S Book Department is prepared to furnish any architectural work now in print on short notice. Our book advertising, appearing from time to time, will keep you posted. All inquiries promptly answered. THE AMERICAN ARCHITECT, 231-241 W. 39th St., New York.

## 25,000 CONTRACTS

would be considered a good record. We have lighted over that number of Churches alone in all parts of the world. A pretty sure guarantee of satisfactory work. Correspondence invited.

I. P. FRINK, 551 Pearl Street, New York



The expense and annoyance of painting will not recur every year or two if you use

## Dixon's Silica Graphite Paint

the "Proven Shield for Steel Work." Durability records in all climates; write for a few.

JOSEPH DIXON CRUCIBLE CO. JERSEY CITY, N. J.

## LUFKIN STEEL TAPES

Are Indispensable for Accurate Work  
Made in all styles and sizes for all classes of work

THE LUFKIN RULE CO. SEND FOR CATALOG.  
Saginaw, Mich., U. S. A. New York London, Eng. Windsor, Canada



## Mineral Wool

FIRE, SOUND and VERMIN PROOF INSULATOR  
SAMPLES AND CIRCULARS FREE

U. S. MINERAL WOOL CO., 140 Cedar St. NEW YORK

## Richardson Fireproof DOORS

See our full page advertisement in this paper last week or next or write to

THORP FIREPROOF DOOR CO., MINNEAPOLIS.

Established 1830

THE ROBERT C. FISHER COMPANY,

Successors to FISHER & BIRD

MARBLE, MOSAICS and TILING

139th-140th Sts.—Locust Ave. and East River, New York

## U. S. Changeable Directories ARE SOLD OUTRIGHT

Made according to architects' designs or sold out of stock in quartered oak or bronze.

U. S. CHANGEABLE SIGN CO., 3 West 29th St., New York



## VAILE & YOUNG'S Patent Metallic Skylights

Without Putty

Construction adapted to all forms and styles of Skylights.

Thousands of feet in use have proved its superiority. Particularly adapted for Depots, Mills, Factories, etc., where large and continuous lights are required. Send for Illustrated Catalogue.

214 N. Calvert St., Baltimore, Md.

## Bostwick Truss-Loop Metal Lath

Marks a new era in modern building construction. We are prepared to furnish absolute proof of its great economy.

BOSTWICK STEEL LATH CO., Niles, Ohio



Cudell Trap  
S. J. S. J. S. R.

Put into the White House by the U. S. Government. Cudell Anti-Syphon


## F. E. CUDELL'S Patent Sewer-Gas and Backwater Trap

For Wash Bowls, Sinks, Bath and Wash Tubs.

CLEVELAND - OHIO



## JUST WHAT YOU HAVE BEEN LOOKING FOR

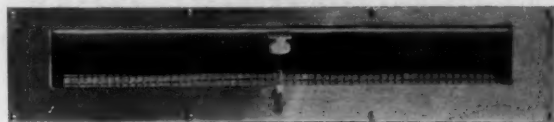

## THE HARRIS SASH VENTILATOR

This device is installed directly in either old or new sashes—it is unique in its simplicity—it is effective in use—no fear of damage from storms—no danger from burglars—the window can always be closed and locked—quickly adjusted—easily installed.

Inside plate has a shutter which you can regulate—outside plate has a fine screen which keeps out dust, flies, etc. Made of solid brass, in three sizes, having 6-inch, 10-inch, and 15-inch air space respectively. Finished in dull brass, polished brass, oxidized brass and gun metal. Made with or without sash lifts. Prices that attract. Why don't you write us?

BRANCH & CO., Sales Mgrs., White Bldg., Buffalo, N. Y.

STANLEY'S  
BALL BEARING HINGES

In WROUGHT BRONZE and STEEL

Never Wear Down. Never Creak. Never Require Oiling.

The improved washer protects the balls against moisture and dust. For Sale by Leading Hardware Dealers.

Attractive Literature for the asking

THE STANLEY WORKS  
NEW BRITAIN, CONN. NEW YORK CHICAGO

WHEN YOU GET TO **SASH CORD** SPECIFY

## SILVER LAKE A

And insist upon having it put in. To insure you against substitution, we stamp our name on every foot of our cord.



## SILVER LAKE BRAIDED SASH CORD

Was originated by us, and for forty years has been recognized as—

## THE STANDARD

Established 1869

## The NATURO Idea

Solves the Water Closet Problem

The NATURO Slant gives the erect position—which makes soiling the rim impossible.

The NATURO front than at rear), eliminates the wetting-the-seat-evil


NATURO Combinations are guaranteed in every way.

NATURO Bowls are superior in operation to the old-fashioned kind you know.

NATURO Catalog "C" free for the asking. It's worth asking for.



The C. H. Muckenhirn Closet Company, Detroit, Mich.

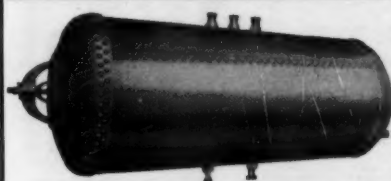

## "Dahlquist"

THAT IS THE NAME  
TO REMEMBER

WHEN YOU  
SPECIFY BOILERS

## BOSTON COPPER BOILERS

ARE BY TEST THE BEST

Will give satisfaction to you and your client.

Our Copper Range Boilers are the best made and every one guaranteed. Let us send you illustrated booklet and price list.

DAHLQUIST MFG. CO., 38 W. 3d St., BOSTON

FRENCH'S CROWN WHITE  
and COLORS

ARCHITECTS'  
TIME SAVER



HERMETICALLY  
SEALED CANS

WHY? — ASK

SAMUEL H. FRENCH & CO., Paint and Varnish Manufacturers

Established 1844.

Philadelphia, U. S. A.

## PARKER, PRESTON &amp; CO.'S

## Adamant Cement Floor Coating

A cement and concrete floor finish. Prevents cement rubbing up from foot friction and tracking over the building, filling rooms with dust and causing destruction to merchandise, machinery, etc.

## Rich English Tile Red and Cement Natural Colors

Produces perfect English Tile Red floor effect. Deadens sound. Adhesive, elastic and durable. Can be used on all kinds of floors. Special colors made to order. By actual test has beaten all competitors.

## Art in Shingle Stains (Waterproof and Odorless)

## Adamant Stucco (Brick and Plaster Coating)

## Waterproof Flat Brick Stains. Weatherproof

## Coating, Waterproof Brick and Stone Filler

MANUFACTURED SOLELY BY

PARKER, PRESTON & CO., Inc., Norwich, Conn.

New York Office: 25 West 42nd Street

## Five Orders of Architecture

A 600-page reference book (page size 7 x 10 inches), describing in interesting form the Greek and Roman Orders of Architecture, Details of Capitals, Columns and Ornaments, Proportions of Gables, Colonnades, etc. The book is bound in half morocco and contains a complete and comprehensive Bibliography, Glossary and Index.

"The Orders" gives you all the information in one volume which could heretofore be found only in a number of rare, costly books.

**PORTFOLIO FREE.** With each set of "The Orders" we will send a handsome portfolio containing 96 detail plates 11 x 15 inches, typical of the best examples of Greek and Roman Architecture; to be retained only on condition of a purchase of "The Orders."

To introduce this great work to representative architects and drafts men of the country, we will send it, express prepaid, for \$9.80, payable \$2.00 within 5 days and \$2.00 monthly. The regular list price is \$35.00.


AMERICAN SCHOOL OF CORRESPONDENCE,  
CHICAGO, U. S. A.

Mention Amer. Arch. 2-10-09



## DEAN BROS.' STEAM PUMP WORKS


### INDIANAPOLIS, IND.

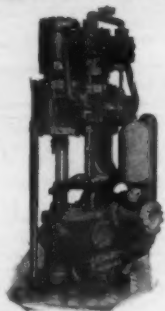

Vertical Elevator Pump.

VERTICAL AND HORIZONTAL  
ELEVATOR PUMPS  
Atlantic Type Boiler Feeders, Water  
Supply Pumps, Fire Pumps, Electric  
Pumps, Vacuum Pumps.

SEND FOR  
CATALOGUES

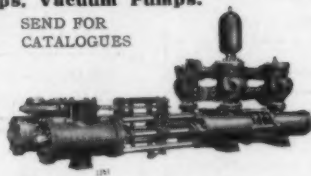

Horizontal Plunger Pump

## RELIANCE BALL BEARING DOOR HANGER CO

*Reliance*  
DOOR  
HANGERS

**SILENT, SMOOTH-  
ACTING, DURABLE**

Through an ingenious but simple ball bearing device render sliding doors perfectly mobile. The heaviest panels move with a touch. **THREE SPEEDS. NOISELESS OPERATION.**


The Largest and Best Known Municipal, Corporation, and Private Buildings in America are Equipped with Reliance Hangers.

Write for particulars before specifying.

Reliance Ball Bearing Door Hanger Co. 1 Madison Ave., New York

## PREVENT SMOKY FIREPLACES

Do You Know Murdock-Shaw Perfect Fireplace Dampers Are Specified by Architects Throughout the Country?

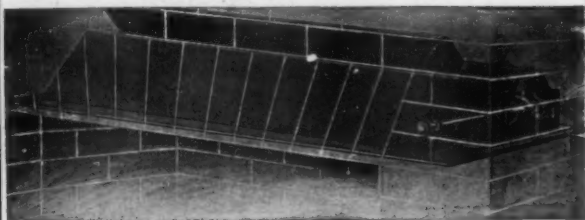

Ask for Circular and Prices from

**MURDOCK-SHAW CO.**

127 Federal Street  
BOSTON, MASS.

THOMAS & SMITH  
Manufacturers  
17-19 So. Carpenter St.  
Chicago

N. Y. . . . 88 Hudson St. . . L. Thomas  
Cleveland. . . . Hickox Building  
McDonald Bros.  
Cincinnati. . . . Mercantile  
Library Bldg.  
McDonald Bros.

*Thomas' . . . . . Acme Air Purifying and Cooling System*  
CLEANSSES AIR GOVERNS HUMIDITY

Detroit  
Majestic. . . McDonald Bros.  
Minneapolis. . . Security  
Bank Bldg. . . Geo. A. Yokoms Co.  
St. Louis Chemical. T. K. Peters Co.  
Kansas City. . . Postal. Kan. City Eng. Co.  
Denver Mining Exc. . . Thomas & Smith, Inc.  
Pittsburg, Pa., 1101 Park Bldg., J. A. Lienendecker  
Boston. . . . . 88 Broad St. . . . Benj. K. Hough  
Philadelphia. . . Bailey Bldg. . . Theo. Kolischer Eng. Co.




## Do You Know

Our Corner, Ground and Picture Hanging BEADS are made of the best Galvanized Steel, Solid Zinc, Brass or Bronze. Make straight, solid corners on roughest brick walls, wood or metal lathing.

Sample and points on 15 different applications sent free on request.

**Hunt Metal Corner Co.**  
561 Atlantic Ave., Boston, Mass.

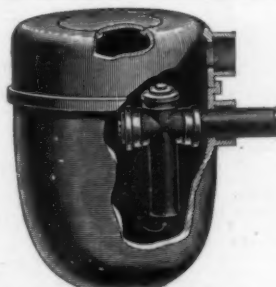

## ESTABROOK'S GREASE TRAP

There is a good reason, Mr. Architect, why you should know about this Grease Trap. It will satisfy you—and your client. Send us your address and say you saw this ad.—we will answer promptly.

WITH EXTENSION TOP. Also made without extension top. We have a Grease Trap Booklet—Can we send it?

**R. ESTABROOK'S SONS** Cor. First and C Sts.  
So. Boston, Mass.

ESTABLISHED 1868

THE "HAYES" METALLIC GLAZED STRUCTURES

SKYLIGHTS FIRE PROOF WIRE GLASS WINDOWS

71-8TH AVE. NEW YORK

METAL LATHINGS ETC.



## Specialties

Bronze, Steel and Marble Equipment for Banks.

Fireproof Steel Filing Devices for Vaults and Record Rooms in Court Houses, Public Buildings, Banks, etc.

"Standard" and "Bracket" Stacks in Steel for Libraries.

An Extensive Line of Fireproof Steel Furniture for all Public and Business Buildings.

Many Notable Installations. Every Customer a Reference.

**ART METAL CONSTRUCTION CO.**  
JAMESTOWN, N. Y.

### UNIVERSITY OF PENNSYLVANIA SCHOOL OF ARCHITECTURE

**FOUR-YEAR COURSE.** (*Degree B. S. in Arch.*) (Architectural engineering may be taken in lieu of advanced design, etc.)  
**GRADUATE YEAR.** (*Degree M. S. in Arch.*) (Allowing specialization in design or in architectural engineering, etc.)  
**SPECIAL COURSE OF TWO YEARS.** (*Certificate.*) (For qualified draughtsmen; affording option in architectural engineering.)  
**COMBINED COURSES IN ARTS AND ARCHITECTURE,** by which A. B. and B. S. in Arch. may be taken in six years.  
**COLLEGE GRADUATES** granted advanced standing.  
**SUMMER COURSES** in elementary and general subjects through which advanced standing may be secured.

For full information address: DR. J. H. PENNIMAN, Dean, College Hall, University of Pennsylvania, Philadelphia, Pa.

### UNIVERSITY OF ILLINOIS

Four-year professional courses in Architecture, in Architectural Engineering and in Architectural Decoration. Special courses for draftsmen and constructors. Excellent library and equipment. University fees nominal.  
**DEPARTMENT OF ARCHITECTURE,**  
 W. I. PILLSBURY, Registrar, URBANA, ILL.

### THE SOCIETY OF BEAUX-ARTS ARCHITECTS

has established

#### A FREE COURSE OF STUDY

open to draughtsmen and students of any city, modeled on the general plan pursued at the Ecole des Beaux-Arts in Paris, and comprising frequent problems in Orders, Design, Archaeology, etc. An annual registration fee of two dollars is required of all students, except those paying tuition at a school of architecture.

For information apply to the Secretary of the Committee on Education, 3 East 33d St., New York City.

### TO ARCHITECTS

Perspectives rendered in water colors or pen and ink. Assistance on competitive or general architectural work. European experience. Address,

**ALWAY VEALE,**  
 500 Cherry Street, Chattanooga, Tennessee.

### WASHINGTON UNIVERSITY ST. LOUIS, MO.

offers a four-year course in Architecture, leading to the degree B. S. in Arch. Admission by examination or by diploma from accredited schools or certificate from other colleges. Qualified draughtsmen admitted as special students.

For information apply to the Department of Architecture, Washington University.

### J. W. TAYLOR'S Photograph Series of American Architecture

324 Dearborn Street, CHICAGO, ILL.

### UNIVERSITY OF MICHIGAN ANN ARBOR, MICH.

**DEPARTMENT OF ARCHITECTURE**  
 Four-year course in Architecture and in Architectural Engineering. Draftsmen and others adequately prepared are admitted as special students. For Bulletin describing work, address Dean of Department of Engineering.

### TO ARCHITECTS

**Competition Designs and Perspectives** in Water Colors or any Brush Medium, expert-assistance on Preliminary Sketches, and general architectural work, per mail from any distance or at Architects' offices by arrangement. Address JAMES ADAMS, 745 Kearny Ave., Arlington, N. J.

## HELP AND POSITIONS WANTED

The rate for advertising under this heading in uniform style, solid type, is 50 cents for 50 words or less, payable in advance. Copy received until 12 m. Monday. Replies may be sent in care of American Architect, 231-241 West Thirty-ninth Street, or 1664 Monadnock Block, Chicago, as advertisers may desire.

### POSITIONS WANTED

**DRAUGHTSMAN,** architectural engineer, experienced designer of fireproof and non-fireproof construction, capable of preparing complete working plans for important buildings, general specifications and superintendence, thoroughly familiar with all regulations of Tenement House and Building Departments, offers his services to architects and builders requiring temporary assistance; best references; moderate compensation. Address 21-A, care American Architect. (1727-8-9-30)

**RELIABLE** and competent man of experience would like to represent an Eastern concern and handle one or more building specialties, in the Chicago territory. Address replies to H. S. H., care American Architect, 1664 Monadnock Block, Chicago, Ill. (1728-9)

**ARCHITECTURAL** draughtsman wants position; fourteen years' experience; Government qualification for Superintendent of Construction; also for designer. N. A. H., care American Architect. (1729)

**AN ARCHITECT** desires situation as an architectural draughtsman; have had 10 years general practice in suburban New York; I will go anywhere if permanent

position can reasonably be assured; would be satisfied with a moderate salary to start. Correspondence solicited. Address 6A, care American Architect. (1730)

### HELP WANTED

**ORNAMENTAL** Iron and Architectural draftsmen needed constantly. Membership \$2.00 per year.

The Engineering Agency, Inc.,  
 Monadnock Block, Chicago. (1723&tf)

### PROPOSALS

Treasury Department, Office of the Supervising Architect, Washington, D. C., January 26, 1909.—Sealed proposals will be received at this office until 3 o'clock P. M. on the 8th day of March, 1909, and then opened for the installation of the low pressure steam heating and ventilating apparatus, etc., for the U. S. Post Office, Court House, etc., building at Atlanta, Georgia, in accordance with the drawings and specifications therefor, copies of which may be had at this office or at the office of the Superintendent of Construction at Atlanta, Ga., at the discretion of the Supervising Architect.—James Knox Taylor, Supervising Architect. (1728-29)

Treasury Department, Office of the Supervising Architect, Washington, D. C., January 25, 1909.—Sealed proposals will be received at this office until 3 o'clock P. M. on the 2d day of March, 1909, and then opened, for the installation of a conduit and electric wiring system for the U. S. Post Office and Court House building at Atlanta, Georgia, in accordance with drawings and specifications, copies of which may be had at this office or at the office of the Superintendent

of Construction, Atlanta, Ga., at the discretion of the Supervising Architect.—James Knox Taylor, Supervising Architect. (1728-29)

Treasury Department, Office of the Supervising Architect, Washington, D. C., January 2, 1909.—Sealed proposals will be received at this office until 3 o'clock P. M., on the 1st day of March, 1909, and then opened, for the construction (complete) of the U. S. Post Office at Gadsden, Alabama, in accordance with the drawings and specifications, copies of which may be had at this office or at the office of the Postmaster at Gadsden, Ala., at this discretion of the Supervising Architect.—James Knox Taylor, Supervising Architect. (1728-29)

Treasury Department, Office of the Supervising Architect, Washington, D. C., February 2d, 1909.—Sealed proposals will be received at this office until 3 o'clock P. M. on the 9th day of March, 1909, and then opened for the construction (including plumbing, gas piping, heating apparatus, electric conduits and wiring), of the U. S. Post Office at Elizabeth, N. J., in accordance with drawings and specification, copies of which may be obtained from the Custodian of Site at Elizabeth, N. J., or at this office at the discretion of the Supervising Architect.—James Knox Taylor, Supervising Architect. (1729-30)

Treasury Department, Office of the Supervising Architect, Washington, D. C., February 3, 1909.—Sealed proposals will be received at this office until 3 o'clock P. M. on the 10th day of March, 1909, and then opened, for the construction complete of the U. S. Post Office at Moline, Illinois, in accordance with the drawings and specification, copies of which may be had at this office or at the office of the Postmaster at Moline, Ill., at the discretion of the Supervising Architect.—James Knox Taylor, Supervising Architect. (1729-30)

## "COLONIAL ARCHITECTURE"

### (THE GEORGIAN PERIOD)

"The most interesting of all American publications in the field of architecture."—*Review of Reviews.*  
 "The most important work on architecture yet produced in America."—*The Nation*, New York.  
 "No more serviceable and attractive series of measured drawings could be offered. The finest specimens of Colonial Architecture are treated so as to be of immediate value to the profession."—*Press*, Phila.

Published in Twelve Parts in Separate Portfolios, \$60.00  
 Bound in Three Volumes, \$66.00. 351 Plates, 525 Text  
 Illustrations. Sample Sheets Sent on Request.

THE AMERICAN ARCHITECT,

239 WEST 39th STREET, NEW YORK



COULTER &amp; WESTHOFF, Architects, Saranac Lake.

PRESERVING  
DURABILITYFAST COLORS  
ODORLESS

WHEN YOU SPECIFY

## DEXTER BROTHERS English Shingle Stains

You are doing the best office for your  
client that it is possible to do.  
Send for samples.


**DEXTER BROTHERS COMPANY**  
103-105-107 BROAD STREET, BOSTON, MASS.

AGENTS: H. M. Hooker & Co., 128 W. Washington St., Chicago;  
W. S. Hueston, 6 E. 30th St., New York; John D. S. Potts, 218 Race  
St., Philadelphia; F. H. McDonald, 619 The Gilbert, Grand Rapids;  
F. T. Crowe & Co., Seattle, Spokane, Tacoma, Wash., and Portland,  
Ore.; Klatt-Hirsch & Co., 113 Front St., San Francisco, Cal.; W. W.  
Lawrence & Co., Pittsburgh, Pa.



## KOLL'S PATENT Lock-Joint Columns

Suitable for Pergolas, Porches or Interior Use  
are made exclusively by

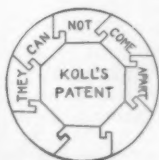

**HARTMANN-SANDERS COMPANY**

Elston and Webster Avenues, CHICAGO, ILL.  
Eastern Office, 1123 Broadway, NEW YORK

Send for Catalogue W-19 of Columns,  
or W-29 of Sun-dials, Pedestals, etc.



The  
Northwestern  
Terra Cotta Co.  
CHICAGO  
manufactures the  
Highest Grades of  
ARCHITECTURAL  
TERRA COTTA  
ENAMELED  
WORK  
A SPECIALTY



Berger Raydiant Lights in accounting room below court,  
First National Bank, Birmingham, Ala.

**ECONOMY OF INSTALLATION  
MAXIMUM EFFICIENCY**

That's what you get when you put in

**BERGER'S**  
*Raydiant* **SIDEWALK  
LIGHTS**

**NO CENTERING REQUIRED**

Easily and quickly installed. Galvanized steel forms hold glass  
in position while concrete and reinforcing rods are being applied

Catalog F-9-V on request

**THE BERGER MFG. CO. :: CANTON, OHIO**  
New York, Philadelphia, Boston, Chicago, St. Louis, Minneapolis,  
Atlanta San Francisco



## Atlantic Terra Cotta Company

THE LARGEST MANUFACTURERS OF

### ARCHITECTURAL TERRA COTTA

— IN THE WORLD —

The first to introduce and develop  
ARCHITECTURAL FAIENCE.  
Our work is the standard of excellence.  
Our facilities for the prompt and skill-  
ful execution of contracts are un-  
equaled.

FOUR LARGE FACTORIES AT

Tottenville, N. Y.      Perth Amboy, N. J.      Rocky Hill, N. J.

GENERAL OFFICES:

**No. 1170 Broadway, New York City**

Branch Offices and Agencies in All Principal Cities

## YOU WILL MAKE NO MISTAKE IF YOU SPECIFY THIS SINK



Plate D-93 Sink (Patent applied for)

The only sink made with back, apron, drain board and end piece cast integral. The handsomest, most convenient and most sanitary sink on the market. Every house-keeper who sees this sink wants it in her kitchen, and leading architects everywhere have discovered this and are specifying it. Sink made for either right or left hand corner; also made without corner piece with right or left hand drain board. Handled by leading jobbers and plumbers everywhere. Ask for special sink circular illustrating our entire line of roll rim and apron sinks, or catalogue showing "Southern Beauty" lavatories, kitchen sinks, slop sinks, etc.

**THE CAHILL IRON WORKS, No. 12 14th Street, Chattanooga, Tenn.**

Eastern Branch Office and Warehouse, 76 W. 36th St. New York, N. Y.  
Thos. H. Hutchinson, Manager.

San Francisco Office, 1749 Sacramento St.  
Culin & Stanyan, Sales Agents.

Portland Branch, 650 Sherlock Bldg. H. A. Heppner & Co., Sales Agts.  
Chicago Representative, Harry Verbeek, 163 Randolph Street



## Vacuum Cleaning Systems

Engineers, Designers and Manufacturers  
OF COMPLETE  
Stationary Vacuum Cleaning Equipments  
FOR

|                   |            |                     |
|-------------------|------------|---------------------|
| Office Buildings  | Hotels     | Hospitals           |
| School Buildings  | Churches   | Power Stations      |
| Library Buildings | Residences | Telephone Exchanges |
| Lodge Buildings   | Stores     | Theatres            |
| Club Buildings    | Mills      | Factories           |

Portable Vacuum Wagons for House to House Cleaning

Architects  
Contractors  
Builders

|| WRITE FOR ESTIMATES  
Illustrated and descriptive matter

**The BLAISDELL MACHINERY CO.**

General Office and Factory, BRADFORD PA

Sales Offices

BOSTON  
10 P. O. Square

NEW YORK  
90 West Street

CHICAGO  
428 Monadnock B'k

## "H. & C." LOCKERS

Are made in different  
styles for different kinds  
of buildings.

They are made of sheet  
steel, reinforced with  
steel angles, are

**STRONG  
RIGID  
DURABLE**


Catalogue "C" gives  
complete information  
about them.

It's yours for the asking.

THE  
**HART & COOLEY CO.**

NEW BRITAIN, CONN.


79 Chambers Street, New York  
15 Lake Street, Chicago

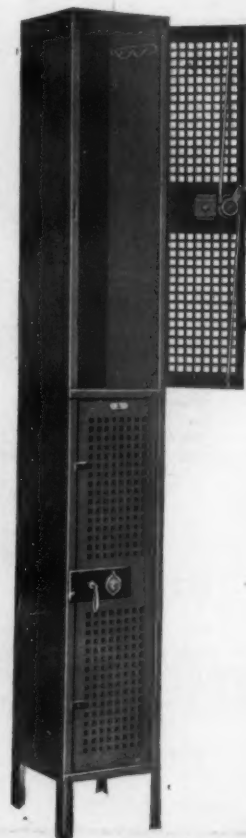



### Medusa Waterproof Compound

**MAKES ALL CONCRETE IMPERVIOUS TO WATER**  
It is not a wash or experiment. Gives permanent results and will not affect the strength of concrete. Beware of imitations and adulterations that are sold for less than it costs to manufacture MEDUSA.

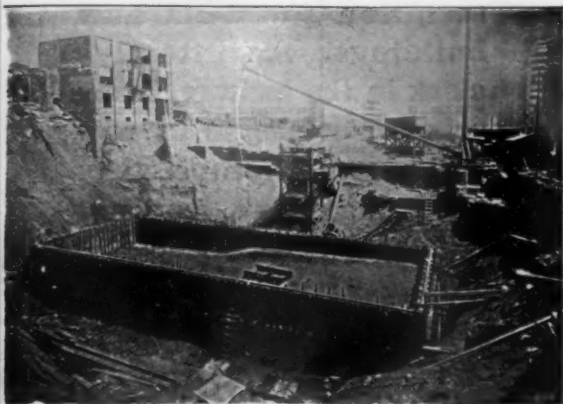

Picture of water-proofed concrete swimming pool. Olympic Club Bldg., San Francisco, California. Thompson-Starrett Co., General Contractors  
**WRITE FOR PAMPHLET**

**SANDUSKY PORTLAND CEMENT CO., Sandusky, O.**  
Send for free sample of true Portland White Cement

## WOODBURY GRAY GRANITE

is chosen for the new Mahoning County Court House, at Youngstown, Ohio, by unanimous vote of the Commission, on the first ballot. The artistic effect of Woodbury Gray Granite, our facilities for prompt delivery, and our record of successful achievement of some of the largest granite contracts ever awarded, won this \$250,000 contract for us. Messrs.

Owsley, Boucherle & Co. are the architects.

### WOODBURY GRANITE COMPANY

Hardwick, Vermont

MR. GEORGE H. BICKFORD, General Manager

NEW YORK: 1 Madison Ave.

CHICAGO:  
832 Monadnock Block

PITTSBURG:  
2419 Farmers Bank Bldg.



### "RICHARDSON" BOILERS

For Steam and Water

"Perfect" Furnaces

"Perfect" Ranges

Specified by Leading Architects

**RICHARDSON & BOYNTON**


234 Water St., New York  
CHICAGO BOSTON

## Shower Baths

### INGHAM SHOWER MIXERS

ARE WHAT YOU WANT

### WHY?

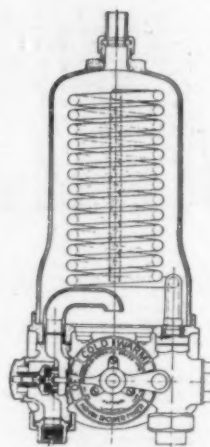

Chicago University say:  
"The only satisfactory and safe shower bath mixers we have found."

Wisconsin University ordered 36 mixers after most thorough investigation of all similar devices.

### Scalding Impossible

Cold water and steam controlled by a single handle. Impossible to admit steam to chamber in advance of cold water. Capable of the closest regulation. Built for either steam or hot water operation. Entirely noiseless.

**IMPERIAL BRASS MFG. CO.**

245 South Jefferson Street CHICAGO, ILL.

## The Most Careful Design

may be defeated by the use of inferior reinforcing steel.

—It is satisfaction to feel secure in the knowledge that the reinforcing material in your concrete structure meets the most exacting requirements of your design.

### M/B Special Open Hearth Bar (Cold Twisted) FOR REINFORCING CONCRETE

is a superior steel manufactured under most rigid specifications. It is the only known steel which has ductility and high elastic limit combined.

—Costs no more than ordinary deformed steel and guarantees the safety of your concrete.



M-B Bar, elastic limit, 64,000 lbs. per square inch. Specimen was bent cold.

—The M-B Bar is rolled from new Billet Stock. Its elastic limit is 60,000 lbs. per square inch yet it is not brittle for it can be bent double cold without fracture. This feature means a saving of several dollars a ton in handling and bending alone. Shows by Government Tests to have highest mechanical bond.

—“The Bar That Never Failed” is a booklet which contains formulae and much valuable information. You should have a copy of it. Write today.

**William B. Hough Company**  
Chicago, U. S. A.

## Architects Are Invited

to correspond with us in regard to clocks of every description for their new buildings. An attractive clock in the hallway, lobby or corridor should be considered as much of a necessity as a mailing chute, ventilator or door spring.

### E. Howard Clock Co.

Established 1842

New York

Boston

Chicago



APARTMENT HOUSE, 776 MADISON AV., N.Y.  
Gordon, Tracy & Swarthout, Architects

Our engineering department will co-operate with architects and engineers in the planning and executing of difficult foundations, dock work, etc.

A copy of “The Raymond System of Concrete Piling” can be obtained at any of our offices.

### Raymond Concrete Pile Co.

Chicago, 135 Adams St. New York, 140 Cedar St.  
Pittsburgh, Union Bank Bldg. Baltimore, Pratt & Concord Sts.  
St. Louis, 620 Chestnut St. New Orleans, 204 Perrin Bldg.  
Philadelphia, Land Title Bldg.

### Built on Raymond Concrete Piles

Immunity from the destructive effects upon wood piling caused by lowering of the original low water level through the construction of subways, sewers and deep foundations—from overdriving—from distortion through soil pressure—the economy following the elimination of costly excavation, shoring, sheet piling and pumping, and the reduction of masonry work—these factors are made absolutely certain only when Raymond concrete piles are employed.

Working demonstrations of the Raymond system of concrete piling will be given daily at our exhibit, space 86, at the Chicago Cement Show, Feb. 18 to 24.

Engineers and architects are cordially invited to arrange with our nearest office for an inspection of work that we have under way in their vicinity.

## Cutler Mail Chutes

Are in a class by themselves and are made by the original inventors but under recent patents which protect exclusive use of the essential features of modern Mail Chute construction, in both hinged and removable fronts.

Persistent infringement of our patents makes it necessary to sue the purchaser as well as the makers, and we courteously call the attention of architects to this.

Remembering always that the main thing is safe transmission of mail, we do not neglect design and finish and their relation to architectural surroundings.

Thousands of buildings are equipped with Cutler Mail Chutes. There is no advantage in trying experiments. Specify Cutler Chutes and refuse substitutes.

Infringers are being prosecuted.

### THE CUTLER MFG. CO.

ROCHESTER, N. Y.



## Mueller Self-Closing Basin Cocks

A  $\frac{1}{4}$ -inch leak of water costs \$2.00 per day—a demonstrated fact under average pressure and rates.

Carelessness of tenants and employees causes many leaks of this kind which make expensive burdens to owners.

Mueller Self-Closing work is a reliable check on such carelessness, and keeps water consumption to minimum requirements. The Primo Handle basin cock illustrated cannot be tied or pried open. The operation of Mueller Self-Closing work depends on a powerful phosphor-bronze spring, but roller bearings make it so easy to open a child can operate it.

Mueller Self-Closing work is made of the best red brass in bibbs, basin cocks, urinal cocks, stop cocks and pantry cocks. It is **MECHANICALLY PERFECT** and tested 200 pounds hydraulic pressure.

**UNCONDITIONALLY GUARANTEED**

TRADE MARK  
**COLONIAL**  
REGISTERED

**H. MUELLER MFG. CO.**

Works and General Offices  
**DECATUR, ILL., U. S. A.**  
West Cerro Gordo St.

**MUELLER**  
**Colonial Primo Han'le**  
(Patented)



D-12906

Eastern Division  
**NEW YORK, N. Y., U. S. A.**  
254 Canal St., Cor. Lafayette

## A FACT WORTH KNOWING

One of the features of the **Improved Capitol Boilers** is the **quick action** secured. This is caused by the waterways that extend inwardly towards the fire. The shape and arrangement **compel** them to absorb the heat. The fire surrounds these waterways and therefore quick action is secured. That's why you never hear the word "sluggish" in connection with




This one point puts the **Capitol Boiler** in a class by itself. Well worth remembering when you are considering heating apparatus. Have you our catalog?

**United States Heater Company.**

Home Office and Works, **DETROIT, MICH.**

BRANCHES: DETROIT, NEW YORK, CHICAGO, OMAHA, KANSAS CITY

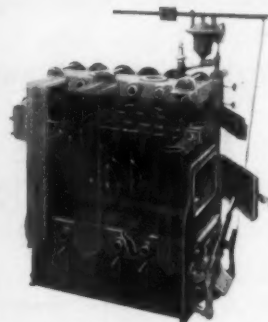

Improved Capitol Boiler Showing  
Internal Construction and  
Water Travel.




Improved  
Capitol Steam Boiler.

## SEATS OF THE COLONISTS

*Part I*—This collection of illustrations is particularly valuable to architects in making suggestions to clients in connection with colonial work.

The glossary and other text treat of this interesting subject in a comprehensive manner, and as a study of colonial furniture, it is *complete* in its treatment, containing photographs and measured drawings of the original Chippendale, and the reduced illustrations shown here only hint at the method of treatment. The price of this collection is \$5. *Sample sheets, full size, will be sent on request. Write for them to-day.*

THE AMERICAN ARCHITECT, 231 West 39th St., NEW YORK CITY

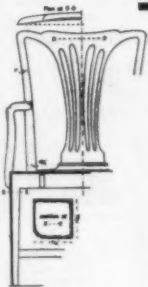

## BROWN BROS. MFG. CO.

*Established 1860*



22d Street and Campbell Avenue

CHICAGO



CAST IRON MARQUEE, CHICAGO ATHLETIC ASSOCIATION

*Richard E. Schmidt, Garden & Martin, Architects.*



Ornamental Iron  
AND  
Bronze

JUST PUBLISHED

## Two Family and Twin Houses

Price, \$2.00



TWO FAMILY HOUSE

*Brown & Von Beren, Architects, New Haven, Conn.*

Showing exteriors and plans of two family and twin houses, selected from recent work of Architects and Builders in the Bronx, Brooklyn and Suburbs of New York, Boston, St. Louis and Kansas City, as well as many designs erected in the smaller cities of the country. These designs are selected from a large number submitted to us by Architects from the various cities who have made a specialty of this class of work. The work will be found suggestive to Architects and Builders. Size 8x9½ inches, bound in illustrated boards.

Two Detailed Specifications  
and Sixty Designs

The American Architect  
231-241 W. 39th St., New York

# Luxfer



Showing arrangement of Prism Canopies over Windows

There is a surprising variety of

# Luxfer

prisms and their different applications.

They will bring daylight through Floor Lights, Skylights, Ceiling Lights, Awnings, Sash, Transoms and reinforced concrete prismatic Sidewalks, and over 50% saving in artificial light bills, giving an increased rental value to the building.

See our catalogue, pages 601-605, "Sweet's Index."

**AMERICAN Luxfer Prism COMPANY**  
OFFICES.

CHICAGO, Heyworth Bldg.  
BOSTON, 49 Federal St.  
BALTIMORE, 32 Builders' Ex.  
CLEVELAND, 1022 Garfield Bldg.  
CINCINNATI, 37 Thoms Bldg.  
DULUTH, 106 W. Michigan St.  
INDIANAPOLIS, 342 E. Washington St.  
KANSAS CITY, 948 N. Y. Life Bldg.  
LOS ANGELES, 232 Bradbury Bldg.

MILWAUKEE, 1112 Railway Ex.  
NEW YORK, 507 E. Broadway.  
NEW ORLEANS, 904 Hennen Bldg.  
PITTSBURGH, 1022 Fulton Bldg.  
PHILADELPHIA, 608 Chestnut St.  
ROCHESTER, 38 Exchange St.  
ST. PAUL, 615 Ryan Bldg.  
SAN FRANCISCO, 245 Oak St.  
SEATTLE, 23 Maynard Bldg.  
DALLAS, Builders' Exchange.

# Tanks



**WE** make a specialty of the design and construction of steel tanks for fire protection and general service. Our elevated tanks give a positive direct supply of water under pressure which is independent of the operation of any machinery to maintain the pressure until the tank is entirely empty.

The structure illustrated is built entirely of steel, including the ornamental features. Erected at Roslyn, L. I., on the estate of Mr. Benjamin Stern. Capacity 50,000 gallons, height 84 feet. Schickel & Ditmars, Architects.

**CHICAGO BRIDGE AND  
IRON WORKS**

105th and Throop Streets, CHICAGO, ILL.



NEW EDITION—JUST OFF THE PRESS!

# DETACHED DWELLINGS




Reduced Illustration Showing the Practical Value of this Portfolio.  
Regular Size 9x12.

*Country  
and  
Suburban*

THE portfolio "Detached Dwellings," of which this page is the actual size, contains nearly one hundred examples of modern homes, each half-tone illustration accompanied by detailed drawings of floor plans, etc. In addition we present a number of pen-and-ink sketches in this portfolio, all exhibiting masterly treatment of the subjects under consideration.

This collection differs from all others of a similar nature, in that it represents the work of a large number of Architects who have made a specialty of "Detached Houses" and have achieved the greatest success in that line.

Interiors and doorways add to the value of the "Detached Dwellings" collection, and we earnestly recommend it to those interested as a well-rounded, comprehensive exhibit of the work of men who do things well. "Detached Dwellings" will be sent, carriage prepaid. In portfolio, or bound as desired.

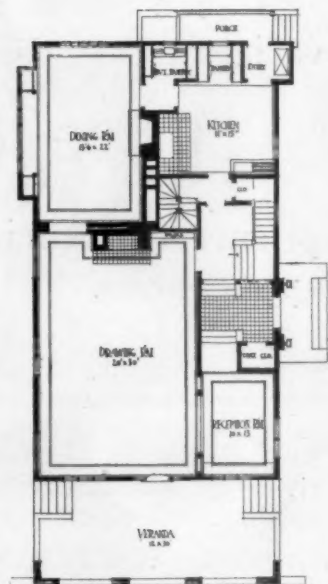

First Floor Plan.

*PRICE, \$5.00*

## THE AMERICAN ARCHITECT

231-241 West 39th Street

New York City, N. Y.




## IF THE UNITED STATES GOVERNMENT

did not protect the simple idea that made the **"NEVER-SPLIT"** Seat what it is, every manufacturer of closet seats would be putting the **"NEVER-SPLIT"** idea into all his products

# **"NEVER-SPLIT" SEATS**

**Are Guaranteed for Five Years Not to Split or Come Apart at the Joints**

ALL **"NEVER-SPLIT"** SEATS have, in addition to Tongue, Groove and Glue of the ordinary seat, a Sturdy Steel Bolt in each joint, as shown in the illustration. In the selection of woods the same care is exercised as for the highest grades of the ordinary kind. Absolutely nothing is sacrificed to the mere reputation of the strength of the bolts. The rigidity, everlastingness, and sanitary perfection of the **"NEVER-SPLIT"** SEAT are a source of unceasing satisfaction to the discriminating architect and his client. All styles in wood and finish are obtainable.

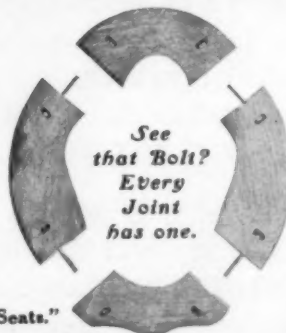

*See  
that Bolt?  
Every  
Joint  
has one.*

**Write it in your specifications—"Never-Split Seats."**

For specification requirements see page 8, Catalogue "C." Please make requisition by Post Card.

### **NEVER-SPLIT SEAT COMPANY**

**EVANSVILLE, IND.**

# A Problem

*10 years Experience  
+ 10 years of Experimenting  
+ 9000 Successful installations  
+ Expert Engineering Knowledge  
+ Brain, labor + material  
Total = The Kewanee System of Water Supply*

¶ Yes, the Kewanee System involves something more than just so much material. That is a point worth remembering, when you select a water supply system.

¶ It is much like the building which you design for a client. That building represents a great deal more than so much lumber, brick, cement, etc. It is the result of your experience, technical knowledge and exclusive design. If someone else wants to put up a similar building, it is only fair that he should go to you to get the same results, instead of to an imitator who says, "I can furnish something just as good at less cost."

¶ Our record of results deserves your confidence in us. There are over nine thousand **Kewanee Systems** in successful operation. We invite you to take advantage of our services. You and your client will be protected by our guarantee.

¶ If our catalog is not in your files, better write us for one. Your inquiry will enable us to indicate what we can do for you. We make no charge for preliminary specifications and estimates.

*When you write please mention this publication.*

**Kewanee Water Supply Company, Kewanee, Illinois.**

1566 Hudson-Terminal Building, 50 Church Street, New York City.

710 Diamond Bank Building, Pittsburg, Pa.

1212 Marquette Building, Chicago.





automatic  
suggests that  
where small stones occur  
the way has been where there  
is a cluster of finer particles."

#### Fire-Resisting Residences.

At the present time the problem of building is a very grave one after one gets outside the suitable range of ordinary steel construction such as is employed in large city buildings. For all small structures there has been until recently the same old choice that has been available for 5,000 years: wood, brick and stone, alone or in suitable combination. The more slightly civilized people have generally used wood as nearest to the hand and easiest to work, and those of larger experience and powers have gone on to brick and stone. Here in America our civilization is still too crude and the country is too new to have gotten fairly beyond the timber stage. We are not so many generations yet past the log cabin, in spite of the fact that our material progress has taken on the outward form of orderliness and even complexity. This, however, seems really to be only skin deep when one judges it not as a Chauvinist, but as a man of affairs. It is not a civilization of great stability and depth that looks coolly at the casualty list of nearly a hundred thousand killed and wounded annually on the railroads and contemptuously figures the probable cost of safety appliances per victim. The same superficial quality still appears in our building. It would be hard to imagine a country better capable in skill and resources of fine permanent architecture, and it would be quite impossible to find one in which fine permanent architecture has been until quite recently a smaller proportion of the whole.

As a nation we build for to-morrow or next week and lay bets at rather small odds with the insurance companies that our structures will burn before they rot or tumble down. A large proportion of the buildings erected in some parts of this country are apparently of the flimsiest timber construction compatible with their holding together until they are sold, and in consequence the losses annually by fire rise to an amount that is simply appalling. Insurance with all its benefit to the individual in case of disaster cannot make up to the community as a whole the losses thus incurred. Somehow, in the long run, the losses

—Extract from Editorial in  
*Engineering Record*, Oct. 31, 1908.



One of the most celebrated architects in the country is now building for himself a residence of

## Terra Cotta Hollow Tile

in accordance with the methods advocated in this book.

These methods have solved the problems of

### Economical Fireproof Houses

and they are meeting with the endorsement of the country's greatest architects.

If you have not a copy of our book ask for one.

## National Fire Proofing Company

Manufacturers of

### Terra Cotta Hollow Tile

Contractors for Construction of Fireproof Buildings

The largest company in the world devoted exclusively to the business of fireproof construction. Capital Twelve and one-half Million Dollars.

|                                |                                |
|--------------------------------|--------------------------------|
| Pittsburgh, Fulton Building    | Chicago, Commercial National   |
| Philadelphia, Land Title Bldg. | Bank Building                  |
| Washington, D. C., Colorado    | New York, Flatiron Building    |
| Building                       | Cincinnati, Union Trust Bldg.  |
| Boston, Old South Building     | Cleveland, Cuyahoga Building   |
| St. Louis, Victoria Building   | Canton, O., City National Bank |
| Minneapolis, Minn., Lumber Ex. | Building                       |
| San Francisco, Menadnock Bldg. | London, Eng., 27 Chancery Lane |

Twenty-six factories throughout the United States.

## RAISED REAR VENT CLOSETS ADOPTED BY THE NATIONAL GOVERN- MENT IN EQUIPPING THIS BUILDING



CADET BARRACKS, WEST POINT MILITARY ACADEMY

We illustrate in this issue the New Cadet Barracks recently completed at West Point, New York, and the type of Raised Rear Vent Water Closet used in this building.


The Raised Rear Vent Water Closet ventilates perfectly the room in which it is placed. No germicide, disinfectant, or deodorizer is necessary to kill the odors, as there are no odors.

No mechanical fan, gas jet, or steam coil is needed, the heat in the building being ample to cause that degree of rarification in sheet metal vent duct necessary to create a perfect draft, sufficient to carry off all odors.

We appeal to the Architects (no one knows better than they the inestimable value of perfect ventilation) to specify Raised Rear Vents for every place where a Water Closet is used. These vents are not confined to any one type of Water Closet. We furnish these Raised Rear Vents on all the different grades of Water Closets we manufacture—the cheapest as well as the highest priced.

The plumber can be supplied with these different types of Raised Rear Vent Closets by any jobber of Plumbing Material in the United States.

**POTTERIES SELLING CO.**  
TRENTON, N. J.

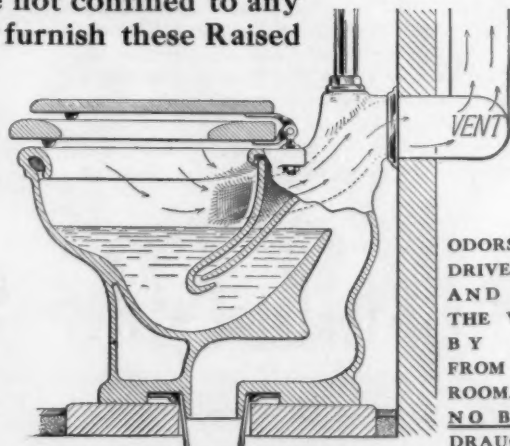

SECTIONAL VIEW

ODORS ARE  
DRIVEN UP  
AND OUT  
THE VENT  
BY AIR  
FROM THE  
ROOM.  
NO BACK  
DRAUGHTS

**F**ORT GARRY STATION, WINNIPEG, THE NEW UNION STATION for the Grand Trunk Pacific and Canadian Northern Railways, described in this magazine on page 46 is to be equipped throughout with the *Thermograde System of Heat Regulation*.



FORT GARRY STATION, WINNIPEG

The best architects in the United States and Canada are specifying the **Thermograde System** because it gives a uniform heat in any room in any temperature with a minimum amount of coal consumption. In a large building heat regulation and coal consumption are the most important items. It is advantageous, therefore, for the architect or engineer to specify that system of heating that will afford the most efficient method of regulation, and at the same time reduce the coal consumption to the lowest point.

With the *Thermograde System* the effective heating surface of the radiator is increased or decreased according to the severity of the outside weather—on a zero day all the radiator is steam hot; on a warm day, for example one-half is hot—and the coal consumption is decreased proportionately.

The **Thermograde System of Heat Regulation** has been used by the United States Government in the new buildings at West Point and in many of the largest public and private buildings, as well as homes, in this country.

We would be glad to send you our complete catalogue telling in detail about these and other advantages that accrue from the use of the *Thermograde System*. Write to-day.

*See description in Sweet's Index, page 1028*

# Thermograde Valve Company

294 Washington Street

BOSTON, MASS.





Hotel Monmouth, Spring Lake, N. J.

Watson &amp; Huchel, Architects, Philadelphia, Pa.

*The first health-necessity of the modern hotel is an efficient system of sanitation. The one best way to insure this condition is to equip throughout with*

## **"Standard"**

### **Porcelain Enameled Plumbing Fixtures**

The accompanying illustration, The Monmouth House, Spring Lake, N. J., is but one of the hundreds of splendid testimonials to the superior sanitary efficiency of the "Standard" Porcelain Enameled Baths, Closets and Lavatories.

Genuine "Standard" Plumbing Fixtures are everywhere recognized, both by the architect and property-owner, as the equipment in which the highest degree of sanitation is realized, and as the one sanitary system best calculated to withstand the rigid service-test to which the plumbing of the modern hostelry is subjected.

When you specify "Standard" Porcelain Enameled Ware, protect yourself against the installation of inferior fixtures by making sure the Guarantee Label is on every piece, as otherwise the fixture is not genuine.

Standard Sanitary Mfg. Co.

PITTSBURGH, PA.

## **DAHLSTROM PATENT**

### **HOLLOW SHEET METAL DOORS ARE USED IN THIS BUILDING**



U. S. Express Building, New York. Clinton &amp; Russell, Architects

### **We also make COLD DRAWN MOULDINGS**

For Casings, Crown Mouldings, etc. Catalogue showing numerous designs sent upon application

**DAHLSTROM METALLIC DOOR CO.**  
JAMESTOWN, N. Y.

## **A Good Policy**

Our ideal is to maintain our standard of furniture and decoration to the highest degree of excellence.



Controlling our own factory, an excellent store and location, our original productions, coupled with a policy of progression and leadership in first-class work, we propose to give our patrons, particularly architects, the best that can be produced in interior decoration. We invite your inspection and your patronage.

### **The Cobb-Eastman Company**

372-378 Boylston Street

BOSTON

MASS.

101 Park Avenue

New York

AMERICAN

# ALSEN CEMENT

Yearly Capacity, over 2,000,000  
Barrels

45 Broadway, New York

GERMAN

"There is just one Elevator  
that may be safely reversed  
when running at full speed"

## The KAESTNER

The same automatic control that takes care of exceptional conditions  
saves power at each stop and start and makes perfect landings.

KAESTNER & COMPANY

Builders of every  
type of Elevators

247-261 S. Jefferson, Chicago

## THE BIGGER THE BUILDING, THE GREATER THE SAVING

Leading Architects and Engineers are Specifying

## EDISON PORTLAND CEMENT



Look for Trade-mark  
on every bag.

on their biggest work; for the same reason it pays on smaller work.

"Edison" makes more and as strong, or as much and stronger, concrete than the same amount of  
other brands, because—

**UNIFORMLY 10 PER CENT. FINEST GROUND IN THE WORLD**

ARE YOU USING IT?

**EDISON PORTLAND CEMENT COMPANY**

SALES OFFICES

NEW YORK: St. James Bldg.  
PHILADELPHIA: Arcade Bldg.

PITTSBURG: Machesney Bldg.  
BOSTON: Post Office Sq. Bldg.

NEWARK, N. J.: Union Bldg.  
SAVANNAH: National Bank Bldg.

## "Merchant's Old Method"

OPEN HEARTH BASE

Coated by the Palm Oil Process.

This brand carries with it a reputation for lasting quality.

It is specified by leading Architects and Engineers who know its value for roofing from actual experience with it for years.


GET A LINE ON THE QUALITY BY WRITING US FOR FACTS. FREE FOR THE ASKING.

NEW YORK  
BROOKLYN  
BALTIMORE

**MERCHANT & EVANS CO.**  
Manufacturers of HIGH GRADE ROOFING TIN  
PHILADELPHIA

CHICAGO  
KANSAS CITY  
DENVER

"Reg. U. S."  
**M & E**  
Pat. Off.

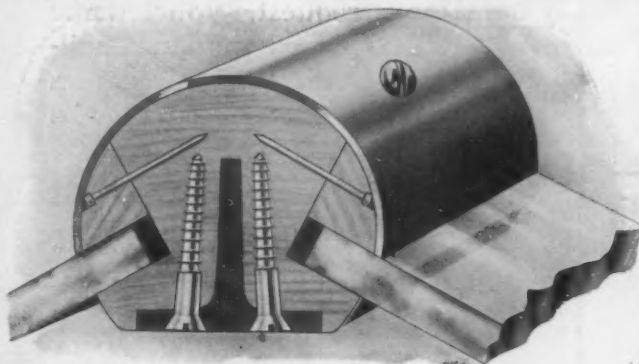

Corner Post No. 13

## THE COULSON PATENT STORE FRONT CONSTRUCTION

we know to be the best and the only  
practical construction of its kind.

We can convince you of the same if  
you will write to us for a description  
and our catalogue "D700."

## J. W. COULSON & CO.

Sole Owners and Manufacturers

Main Office, 234 North Third Street

COLUMBUS, OHIO

# Harbison - Walker Refractories Company

PITTSBURG, PA.

:: MANUFACTURERS OF ::  
**FRONT BUILDING BRICK**

## SHADES

LIGHT, GREY, BUFFS AND  
MOTTLED



## STYLES

NORMAN, ROMAN, STANDARD  
AND ORNAMENTAL

DELIVERIES GUARANTEED WHEN WANTED. GET SAMPLES AND PRICES

**New York Office,** TELEPHONE 5687-5688 MADISON **1133 Broadway**



**"CHICAGO AA"**  
1,000,000 BARRELS ANNUALLY  
HIGHEST QUALITY  
THE BEST THAT CAN BE MADE  
Chicago Portland Cement Company  
108 La Salle Street, CHICAGO, ILL.



The highest grade of  
Portland Cement Manufactured  
LIGGETT BUILDING  
ST. LOUIS, MO.

John J. Cone A. W. Fiero Robert W. Hunt Jas. C. Hallsted D. W. McNaughton

## Robert W. Hunt & Co.

90 West St. 1121 The Rookery Monongahela Bank Bldg. Norfolk House, Cannon St., E.C.  
New York Chicago Pittsburgh London  
405 Washington St., San Francisco

Inspection of Structural Steel and Iron, reinforcing bars, cement and other building materials. Examination and supervision of reinforced concrete work a specialty. Chemical and Physical Laboratories.



**U**NIFORM in color and tensile strength, sound and reliable. Strictly conforms to standard and Government specifications.

Send for 72-Page Booklet

MARQUETTE CEMENT MFG. CO.  
CHICAGO

“Artistic and Commercially Practicable Concrete Surface Finishes.”

The series of illustrated articles now appearing under the above title in our Monthly Bulletins are of real value to architects desiring to inform themselves on this important subject.

Upon request, your name will be placed upon our mailing list for copies of the Bulletin free of charge.

A Standard Portland for Universal Use.



Daily Output 17000 Barrels. Plants at Chicago & Pittsburg.

**Universal Portland Cement Co.**

Chicago—Pittsburg



THE  
AMERICAN  
ARCHITECT  
PUBLISHED  
EVERY WEDNESDAY  
IN NEW YORK



WITH THIS PUBLICATION  
IS MERGED  
THE INLAND ARCHITECT

VOLUME  
XCV

FEBRUARY 17, 1909

NUMBER  
1730

•TWO•THIRTY•NINE•WEST•THIRTY•NINTH•STREET•

# An Innovation in the Field of Metal Lath


## THE TRUSS LOOP LATH

**I**T is positively the greatest thing in the line of Metal Lath that has ever been devised. While we know this is the best there is in Metal Lath, still we hardly expect you to take our plain say so in the matter; we expect to have to prove it to you and we surely are anxiously awaiting the chance to do this. We've got the proofs, we come with "the goods on us," all we seek, all we ask for, is the opportunity to make good.

Just a bit of evidence of the "Truss Loop" here follows: A new building erected at Cincinnati was finished, half with the usual expanded Metal Lath, half with "Truss Loop." Careful record was kept of costs: Leaving out details, the result showed a cost of


18 cents a yard for "Truss Loop", 31 1-5 cents per yard for expanded metal; weight of mortar on Bostwick 44 lbs. to the yard; on expanded metal 67 lbs. This is only one instance, others if you desire.

It takes less material to cover "Truss Lath" than any other kind and being rid of so much weight, there is no chance for sag or bulge. "Truss Loop" has these primary features to commend it: Economy in covering material; small cost in erection; a less cost for spacing supports. From these three prime economies radiate no end of other economies. Perhaps you'd like a sample for test; ask for it.

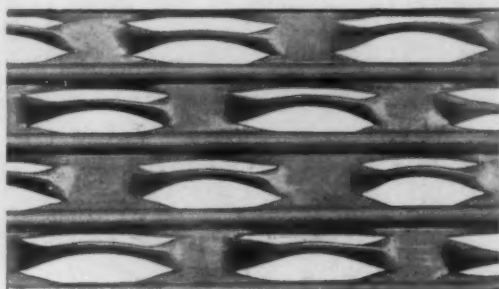

Pat. September 29th, 1908.

**The Bostwick Steel Lath Co., 206 Gifford Avenue, Niles, Ohio**

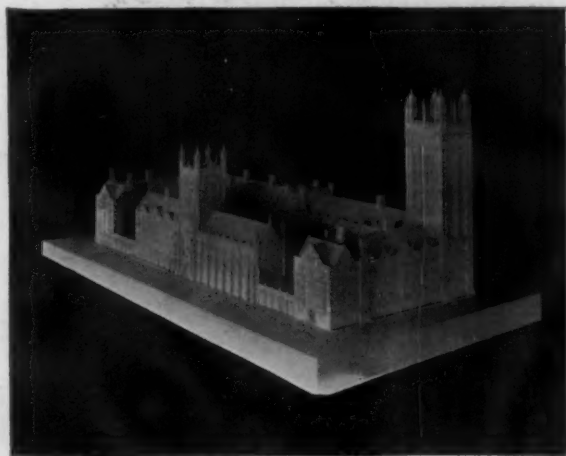

Union Theological Seminary Buildings, New York City  
Allen & Collens, Architects

**Neponset Black Waterproof Building Paper Will Insulate These Buildings**

A building insulated with NEPONSET is warmer in winter, cooler in summer, and always healthy. Many of the leading architects specify NEPONSET in *all* of their work because it is the best. Have you a copy of "COMFORTABLE HOMES"? **Write for it.**

**F. W. BIRD & SON, MAKERS**

Established 1817 Main Office, EAST WALPOLE, MASS.  
Washington

New York

Chicago

*Our Florian sound deadening felt is the cleanest deadening felt made*

# NEPONSET

## Black Waterproof Building Paper

This picture tells the old story that NEPONSET is specified and used in the best buildings.

But it is just as important to put the best building paper in every building, from the cottage to the mansion.

NEPONSET is absolutely waterproof and air tight, not only the first day but as long as a building stands.



## Specify Carter

THE architect who specifies Carter Strictly Pure White Lead knows there will be no trouble of any kind in the painting end of the work—no cracking, scaling or checking paint. His client is sure of a first-class and durable job of painting.

# **CARTER** Strictly Pure **White Lead**

is perfectly corroded by the only modern and scientific process in the white lead industry. All imperfectly corroded lead is eliminated by costly washing and separating machinery, consequently Carter White Lead is a **pure white**—it produces the brightest, clearest and most durable colors. The **extreme whiteness** of Carter requires more color to produce a given tint, therefore, the tints stay brighter longer—are more durable.

Every architect should have a copy of our beautiful booklet, "PURE PAINT," with set of modern color schemes, showing several houses in different styles of architecture, decorated in colors. Send for this booklet today and let us forward you a free sample of Carter Lead that you may thoroughly test and compare it with other brands.

## Carter White Lead Co.

W. P. Station 100

CHICAGO, ILL.

Factories: CHICAGO—OMAHA

THE LARGEST WHITE LEAD FACTORY IN THE WORLD

"To Be Sure It's Pure,  
Look for **CARTER**  
on the Keg"



"We will pay \$100 and cost of analysis for the detection of any adulteration in this or any other package bearing this brand."

## THE "SPENCE" Hot Water Boiler

is a most unique and most successful hot water boiler. It is made in four styles, A, B, C and D, in 51 sizes, with capacities from 350 to 2750 feet direct radiation.



All four styles have the detachable water post which is an exclusive feature found only on the "Spence." The style "D" has a special high base with a sifting grate that will sift the ashes inside the heater without dust or dirt escaping and will furnish a good fuel for banking the fire.

*A Blue Book describing all styles  
will be sent on request.*

**Pierce, Butler & Pierce Mfg. Co.**  
Dept. 10, Syracuse, N. Y.

NEW YORK  
254 4th Ave.

BOSTON  
61 High St.

PHILADELPHIA  
936 Arch St.





Warren & Wetmore,  
Architects  
New York, N. Y.

Detail  
NEW YORK YACHT CLUB  
New York

Geo. Brown & Co.  
Cut Stone Contractors  
New York, N. Y.

## Even Colored Stone

Architects specifying "Buff or Blue Bedford Stone" and desirous of obtaining an "Even Colored Stone" cannot obtain results on such open specifications. The only way to accomplish this is for the Architect to close the specifications to read "Old Hoosier" from the Hoosier Quarry of the Bedford Quarries Company, which will insure the most Even Colored, closest grained, and thoroughly sound weather-proof stone on the market.

The price of "Old Hoosier" is non-fluctuating.

Correspondence with Architects respectfully solicited.

## THE BEDFORD QUARRIES COMPANY

204 Dearborn Street  
Chicago, Ill.

1 Madison Avenue  
New York, N. Y.

818 Euclid Avenue  
Cleveland, Ohio

# RICHARDSON FIRE PROOF DOORS

"Make each room a separate building"



OLD COPPER ENTRANCE, COLUMBIA SAVINGS BANK  
Shand and La Faye, Architects, Columbia, S. C.

We work to **Architects' details in Copper or Bronze Covered** wood work for **Entrances** for **All Classes of Buildings.** Working details will be submitted from sketches or elevations.

Richardson Standard Doors are recommended by the National Board of Underwriters for **Corridor** and **Communicating Doors** for Office Buildings, Theatres and Buildings of like nature.

REPRESENTATIVE IN PRINCIPAL CITIES

**Thorp Fire Proof Door Co.**

**Minneapolis, Minn.**

## Interior Wall Finish

**T**HE well-informed architect understands that those soft, flat effects so desirable for interior finish can be secured with pure white lead as well as with perishable kalsomines, and with the white lead, one has the added advantage of durability.

Turpentine is the "vehicle" for this class of work. With pure white lead and turps every gradation of tone and effect is possible. Besides, no other flat treatment can equal this in quality, cleanliness or durability.

Our booklet, "Artistic Interiors for Homes," gives numerous suggestions for inside decoration, including ten attractive and harmonious color schemes. This is sent free to any architect on request.

## National Lead Company

New York Boston Buffalo Cleveland  
Cincinnati Chicago St. Louis  
Philadelphia (John T. Lewis & Bros. Co.)  
Pittsburgh (National Lead & Oil Co.)

## BUNGALOWS, CAMPS and MOUNTAIN HOUSES

### Seventy Separate Designs

of which several are Log Cabins and Camps

78 EXTERIOR VIEWS

12 INTERIOR VIEWS

69 FLOOR PLANS



BUNGALOW AT WHITE BLUFFS, TENN  
D. V. Stroop Architect, Chattanooga, Tenn

In the text there is an article on "The Bungalow," with hints on selection of site, sanitation, layout, and construction, together with a very complete description of each design, with cost where it could be obtained.

The work is intended to meet the needs of a large class of people who are planning summer homes at low and moderate cost, for erection in the Woods, Mountains, and on Lake and Seashore.

It is substantially bound, in illuminated board covers, printed on coated paper, size 8 x 9½ inches, price \$2.00.


(Send for our list of other books on "small houses.")

## THE AMERICAN ARCHITECT

231-241 West 39th Street, NEW YORK



# ORNAMENTAL IRON AND BRONZE

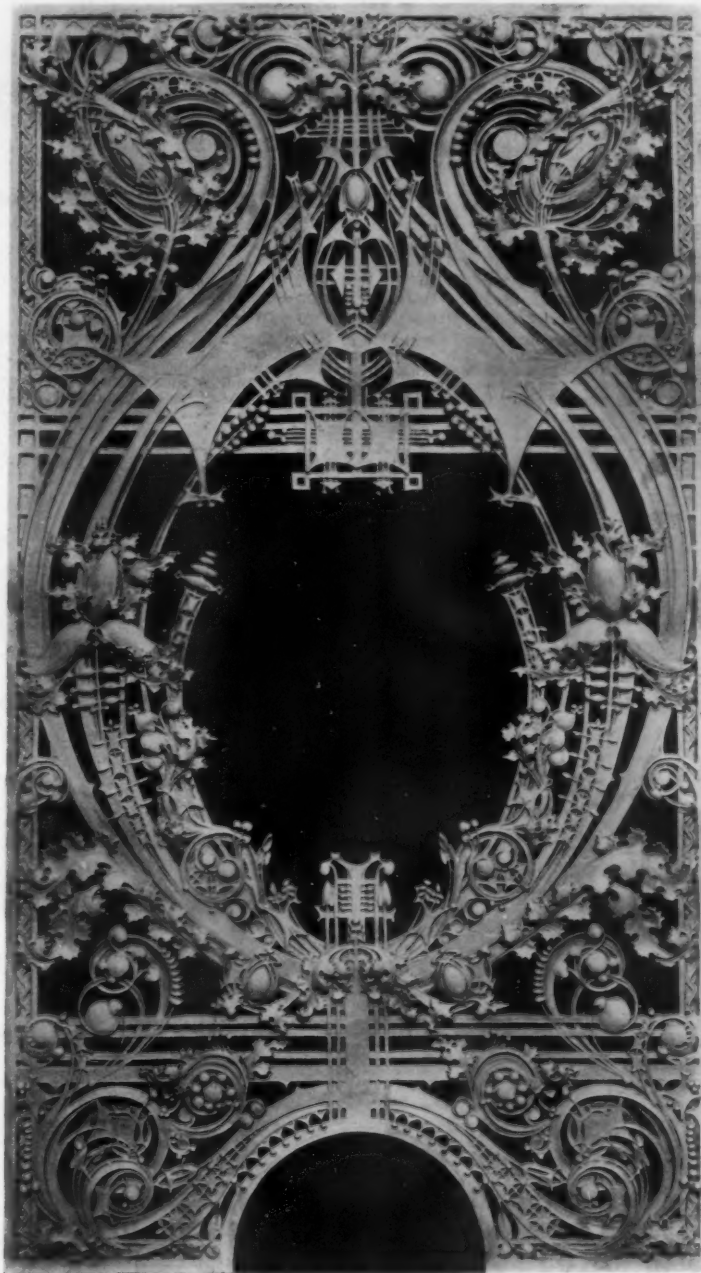

CAST-IRON GRILLE

NATIONAL FARMERS' BANK OF ONATONNA

LOUIS H. SULLIVAN, Architect

**THE WINSLOW BROS. COMPANY**

SAN FRANCISCO

— CHICAGO —

NEW YORK

AGENCIES IN ALL PRINCIPAL CITIES OF THE UNITED STATES



Asbestos "Century" Shingle Roof—McClure Terrace, Calumet, Mich.; Paul Humphrey McNeil, Calumet, Architect; Edward Ulseth, Calumet, Contractor

## Asbestos "Century" Shingles

"The Roof that Outlives the Building"

What roofing shall the architect or builder recommend to his client?

Tin, that rusts if not painted—

Slate, that chips, splits at the nail-holes, and breaks—


Shingles, that rot and mould, and *invite* fire disaster—

Tiles, that absorb moisture, and rot the roof timbers—or—

Asbestos "Century" Shingles—dense and elastic shingle-like sheets of asbestos-fibre cement, formed and compacted under hydraulic pressure. They cannot rot, flake, or split. Fire cannot burn or break through them. The tramping of a lineman will not break them. They outlive the building, and need no painting or repairs. Three colors—Newport Gray (silver gray), Slate (blue black), and Indian Red—numerous shapes and several sizes. Ask your Roofer for new quotations. Write for Booklet, "Mattison 1908."


**The Keasbey & Mattison Company, Factors**  
Ambler, Pennsylvania

PERFECT

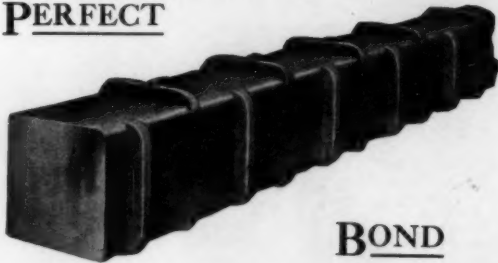

BOND

PERFECT

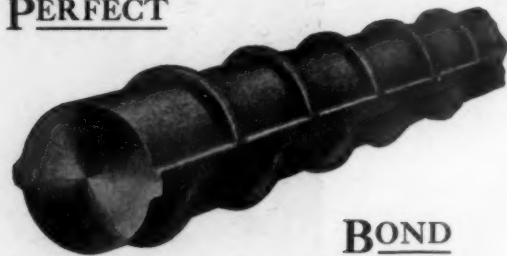

BOND

Steel bars cannot give strength to concrete unless there is a proper connection between the two.

Look at the illustrations and you will understand why Corrugated Bars are used in practically all structures where absolute security and permanent strength are required.

WE SUPPLY CORRUGATED BARS BENT  
READY TO PLACE IN THE FORMS.


# CORRUGATED BAR COMPANY

(Formerly Expanded Metal and Corrugated Bar Co.)

BANK OF COMMERCE BLDG.,

ST. LOUIS, MO.

# The Best Kind of Fire Protection

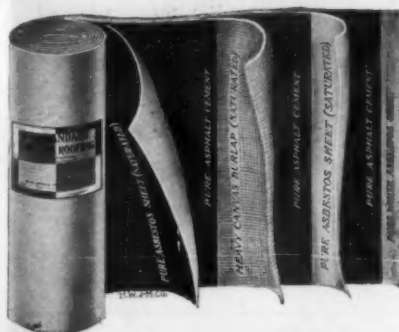

Fireproof construction is better fire protection to a building than any amount of fire insurance. By covering buildings with J-M ASBESTOS ROOFING, the best possible protection from fire is obtained at *no extra cost*. This material has the highest fire-resisting properties because made of a fireproof, indestructible mineral—Asbestos. No other roofing on the market offers such protection, as other ready roofings are made of wool felt, rag stock, paper, shoddy, coal tar and other highly inflammable materials, which are an actual menace to a building, instead of a protection

## J-M ASBESTOS ROOFING

is the "Cheapest-per-Year" roofing, because it requires no coating or painting to preserve it. The first cost is the only expense. It resists fire, rot, rust and wear and is the only *permanently durable* prepared roofing. Adapted to all climates and weather conditions.

*Write nearest Branch for Samples and Catalog*



### H. W. JOHNS-MANVILLE CO.

Manufacturers of Asbestos and Magnesia Products. Asbestos Roofings, Packings, Electrical Supplies, Etc.

New York  
Milwaukee  
Chicago  
Boston

Philadelphia  
St. Louis  
Pittsburg  
Cleveland

Buffalo  
Detroit  
Baltimore  
New Orleans

Kansas City  
Minneapolis  
San Francisco  
Los Angeles

Seattle  
Dallas  
London  
(891)



## "DIABLO" ASBESTOS WINDOWS

ABSOLUTELY FLAME-PROOF


ADDRESS:

U. S. ASBESTOS FIREPROOFING CO., 25 West 33d St., New York  
525 "The Rookery," Chicago

## THE L. SCHREIBER & SONS CO.

STRUCTURAL STEEL  CINCINNATI  ORNAMENTAL IRON

BRANCH OFFICES NEW YORK • CHICAGO • PITTSBURG • ATLANTA • NEW ORLEANS • SAN FRANCISCO • RICHMOND

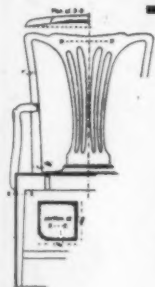

### SEATS OF THE COLONISTS

*Part I*—This collection of illustrations is particularly valuable to architects in making suggestions to clients in connection with colonial work.

The glossary and other text treat of this interesting subject in a comprehensive manner, and as a study of colonial furniture, it is *complete* in its treatment, containing photographs and measured drawings of the original Chippendale, and the reduced illustrations shown here only hint at the method of treatment. The price of this collection is \$5. *Sample sheets, full size, will be sent on request. Write for them to-day.*

THE AMERICAN ARCHITECT, 231 West 39th St., New York City





## A Scientific Insulator

Contains innumerable minute dead-air spaces, giving highest insulating power. Warmer than back-plaster or six layers of rosin paper and costs less than 1c. a foot. Decay, moth and vermin proof and unflammable.



## A Perfect Deafener

Prevents the transmission of sound through walls and floors by absorbing and breaking up the sound-waves. The only deafener that does this. Send for Report of Prof. Norton on Sound-proofing tests for New England Conservatory of Music.

Samuel Cabot, Inc., Boston, Mass.  
1133 Broadway, New York 28 Dearborn Ave., Chicago

Samples also on request

## ASPHALT FLOORS, ROOFS, SIDEWALK and CARRIAGE WAYS

of Public Buildings, Hospitals, Warehouses, Stables, Cellars, etc., laid with

### VAL de TRAVERS ROCK ASPHALT

Durable, Fireproof and Impervious. For estimates, and list of works executed, apply to

The Neuchatel Asphalt Co., Limited, 265 Broadway, New York



## JENKINS BROS. VALVES

are heavy and strong. They give good satisfaction to the user. They are easily kept tight, and as all parts are renewable, they are practically indestructible. Do not merely ask for "Jenkins" Valves, but insist on having JENKINS BROS.; they alone bear our Trade Mark, and are guaranteed. May we send you our catalog?

Jenkins Bros., New York, Boston, Philadelphia, Chicago

## IT COSTS AS MUCH TO LAY INFERIOR SLATES AS IT DOES TO LAY MATHEWS SLATES

MAIN OFFICE, SEARS BUILDING, BOSTON

## ROOFS THAT LAST

through snow and sunshine, through wind and weather—as long as the very building itself. This is the kind of roofing material that's cheapest in the end.

TRADE MARK  
SCOTT'S  
IX  
EXTRA COATED  
REGISTERED  
HAMMERED  
OPEN HEARTH

## SCOTT'S EXTRA COATED ROOFING TIN

TRADE MARK  
SCOTT'S  
IX  
EXTRA COATED  
REGISTERED  
HAMMERED  
OPEN HEARTH

is made by the famous Hammered Open Hearth Welsh process. Hammering the ingots with an 8-ton hammer frees the body plates from defects and blowholes. Our Open Hearth process insures freedom from excess Sulphur and Phosphorus. This excess causes roofing plates to crack and break at the seams. Besides it's fireproof. Write for booklet J telling all about right and wrong tin-plate processes.

**FOLLANSBEE BROTHERS CO., PITTSBURGH, PA.**

Only American Manufacturers Hammered Open Hearth Tin



**INTERLOCKING  
RUBBER TILING**

WE ARE THE ORIGINAL MANUFACTURERS OF  
**INTERLOCKING RUBBER TILING.**  
IT IS THE BEST FLOOR MADE AND IS PARTICULARLY ADAPTED FOR CHURCHES,  
SCHOOLS, THEATRES, PUBLIC INSTITUTIONS, LIBRARIES AND PRIVATE RESIDENCES ETC.

**NEW YORK BELTING & PACKING CO., LTD.**  
91-93 CHAMBERS STREET, NEW YORK

BRANCHES

|                                                   |                                   |                                          |                                         |
|---------------------------------------------------|-----------------------------------|------------------------------------------|-----------------------------------------|
| INDIANAPOLIS, IND. 229 SO. MERIDIAN ST.           | CHICAGO, ILL. 150 LAKE ST.        | ST. LOUIS, MO. 218-220 CHESTNUT ST.      | PHILADELPHIA, PA. 118-120 NORTH 5TH ST. |
| SAN FRANCISCO, CAL. E. 8TH ST. & 3RD AVE. OAKLAND | BOSTON, MASS. 232 SUMMER ST.      | BALTIMORE, MD. 14 W. BALTIMORE ST.       | BALTIMORE, MD. 600 PRUDENTIAL BLDG.     |
| PITTSBURGH, PA. 913-915 LIBERTY AVE.              | SPOKANE, WASH. 163 S. LINCOLN ST. | LONDON, E.C., ENGLAND 11 SOUTHAMPTON ROW |                                         |

## Architects Are Invited

to correspond with us in regard to clocks of every description for their new buildings. An attractive clock in the hallway, lobby or corridor should be considered as much of a necessity as a mailing chute, ventilator or door spring.

**E. Howard Clock Co.**

Established 1842

New York

Boston

Chicago



## Artistic Sun-Dials and other ornaments in Terra Cotta and Pottery

Flower Pots  
Jardinieres  
Fenestras  
Flower Boxes  
Statuary  
Fountains  
Balustrades  
Pergolas  
Benches, Etc.

Original designs and classic reproductions. Well executed in finest clay, properly fired and lasting. The kind of ornamental work that adds beauty and character to the house and grounds. Special attention to executing architects' designs. Estimates furnished.

Write for "Book of Photographs," showing beautiful specimens of our work.

**WILLIAM GALLOWAY**

3224 WALNUT STREET

PHILADELPHIA

## Atlantic Terra Cotta Company

THE LARGEST MANUFACTURERS OF

## ARCHITECTURAL TERRA COTTA

— IN THE WORLD —

The first to introduce and develop ARCHITECTURAL FAIENCE. Our work is the standard of excellence. Our facilities for the prompt and skillful execution of contracts are unequalled.

### FOUR LARGE FACTORIES AT


Tottenville, N. Y. Perth Amboy, N. J. Rocky Hill, N. J.

### GENERAL OFFICES:

No. 1170 Broadway, New York City

Branch Offices and Agencies in All Principal Cities

## Built on Raymond Concrete Piles

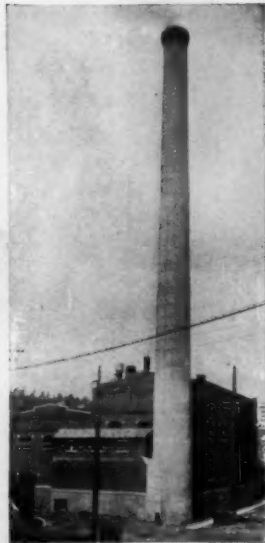

POWER PLANT OF THE ALTOONA AND LOGAN VALLEY RAILWAYS CO., TYRONE, PA.

A. S. Kibbe Engineer

### RAYMOND CONCRETE PILE CO.

Chicago, 135 Adams St. New York, 140 Cedar St.  
Pittsburgh, Union Bank Bldg. Baltimore, Pratt & Concord Sts.  
St. Louis, 620 Chestnut St. New Orleans, 204 Perrin Bldg.  
Philadelphia, Land Title Bldg.

This building is located on a fill of cinders, broken stone, and a five-foot layer of broken stone screenings, refuse from an old stone quarry. Raymond concrete piles, from sixteen to twenty-two feet in length, were placed in this unusual material, and the work executed to the entire satisfaction of the owners.

Working demonstrations of the Raymond system of concrete piling will be given daily at our exhibit, space 86, at the Chicago Cement Show, Feb. 13 to 24.

Our engineering department will co-operate with architects and engineers in the planning and execution of difficult foundations, dock work, etc.

Engineers and architects are cordially invited to arrange with our nearest office for an inspection of work that we have under way in their vicinity.

A copy of "The Raymond System of Concrete Piling" can be obtained at any of our offices.

## ALPHABETICAL LIST OF ADVERTISERS

|                                                 |                                                        |
|-------------------------------------------------|--------------------------------------------------------|
| <b>A</b>                                        | <b>L</b>                                               |
| Abbot & Co. (o.a.m.)..... 44                    | Leader Iron Works (e.o.w.)..... 41                     |
| Adams, James..... 43                            | Loomis-Manning Filter Co..... 47                       |
| Aisen Cement..... 49                            | Lowe Bros. Co. (o.a.m.)..... 46                        |
| American Blower Co..... 56                      | Lufkin Rule Co..... 46                                 |
| American Luxfer Prism Co..... 47                | <b>M</b>                                               |
| American Mason Safety Tread Co..... 50          | Marquette Cement Mfg. Co..... 60                       |
| American Metal Door Co. (o.a.m.)..... 46        | Mathews Slate Co..... 10                               |
| American Radiator Co. (e.o.w.)..... 47          | McCray Refrigerator Co..... 56                         |
| American School of Correspondence..... 47       | Merchant & Evans Co. (e.o.w.)..... 43                  |
| American Steel & Wire Co..... 49                | Monroe Refrigerator Co. (o.a.m.)..... 55               |
| Armstrong Cork Co. (o.a.m.)..... 42             | Monument Pottery Co..... 43                            |
| Artesian Well & Supply Co. (e.o.w.)..... 49     | Moss Photo Engraving Co..... 55                        |
| Art Metal Construction Co..... 42               | Muckenhirn, C. H. Co. (e.o.w.)..... 48                 |
| Atlantic Terra Cotta Co..... 42                 | Mueller, H., Mfg. Co. (e.o.w.)..... 50                 |
| Atlas Portland Cement Co..... 42                | Muerer Bros. Co. (e.o.w.)..... 50                      |
| <b>B</b>                                        | Mullins Co., The W. H. (o.a.m.)..... 59                |
| Beaver Mfg. Co. (o.a.m.)..... 40                | Muralo Co..... 59                                      |
| Bedford Quarries Co..... 59                     | Murdock Shaw Co. (e.o.w.)..... 41                      |
| Berger Mfg. Co..... 56                          | <b>N</b>                                               |
| Berry Bros..... 2                               | National Fireproofing Co..... 46                       |
| Bird, P. W. (o.a.m.)..... 53                    | National Lead Co. (e.o.w.)..... 7                      |
| Blaisdell Machinery Co..... 2                   | Neuchatel Asphalt Co..... 10                           |
| Bostwick Steel Lath Co..... 2                   | Never-Split Seat Co..... 52                            |
| Brown Bros. Mfg. Co. (e.o.w.)..... 48           | New York Belting & Packing Co. (e.o.w.)..... 41        |
| Brown, Fraser..... 48                           | Northwestern Terra Cotta Co..... 53                    |
| Burt Mfg. Co. (e.o.w.)..... 10                  | <b>O</b>                                               |
| <b>C</b>                                        | Cabot, Samuel, Inc..... 55                             |
| Cabot, Samuel, Inc..... 55                      | Okonite Co. (Ltd.) (e.o.w.)..... 47                    |
| Cahill Iron Works..... 44                       | Otis Elevator Co. (e.o.w.)..... 46                     |
| Campbell, Walter M..... 44                      | <b>P</b>                                               |
| Carter White Lead Co. (e.o.w.)..... 60          | Parker Preston Co..... 46                              |
| Chicago Portland Cement Co..... 58              | Peerless Rubber Mfg. Co. (o.a.m.)..... 3               |
| Clinton Wire Cloth Co..... 44                   | Pierce, Butler & Pierce Mfg. Co. (e.o.w.)..... 54      |
| Cobb-Eastman Co..... 44                         | Potteries Selling Co. (e.o.w.)..... 54                 |
| Concrete Column Construction Co..... 8          | Prescott & Son, J. B..... 46                           |
| Corrugated Bar Co..... 8                        | Prometheus Electric Co..... 46                         |
| Coulson & Co., J. W. (e.o.w.)..... 47           | <b>R</b>                                               |
| Curdells, P. E. (e.o.w.)..... 47                | Raymond Concrete Pile Co..... 42                       |
| Cutler Mfg. Co..... 52                          | Reedy, J. W., Elevator Mfg. Co. (o.a.m.)..... 48       |
| <b>D</b>                                        | Reliance Ball Bearing Door Hanger Co..... 48           |
| Dahlquist Mfg. Co..... 59                       | Richardson & Boynton Co..... 55                        |
| Dahlstrom Metallic Door Co..... 48              | Richter Mfg. Co. (o.a.m.)..... 51                      |
| Dean Bros..... 46                               | Rock Island R. R..... 51                               |
| Deming Co., The..... 47                         | Royal Ventilator & Mfg. Co. (e.o.w.)..... 46           |
| Detroit Show Case Co. (o.a.m.)..... 47          | <b>S</b>                                               |
| Detroit Steel & Products Co..... 51             | Samson Cordage Works..... 44                           |
| Dexter Bros..... 46                             | Sandusky Portland Cement Co..... 53                    |
| Dixon Crucible Co., Jos..... 47                 | Schreiber & Sons Co., The..... 9                       |
| Donaldson Co., The (o.a.m.)..... 47             | Seifert, Frank A., Plastic Relief Co. (e.o.w.)..... 49 |
| Drouve, G., & Co..... 47                        | Silver Lake Co. (e.o.w.)..... 48                       |
| Dunning, W. D..... 52                           | Smith Co., H. B. (e.o.w.)..... 44                      |
| <b>E</b>                                        | Society of Beaux-Arts Architects..... 58               |
| Edison Portland Cement Co..... 59               | Standard Sanitary Mfg. Co..... 49                      |
| Elevator Supply and Repair Co. (e.o.w.)..... 49 | Stanley Works..... 46                                  |
| ENAMELED STEEL TANK CO. (e.o.w.)..... 46        | Stewart Iron Works..... 60                             |
| Estabrook's Sons, R..... 46                     | St. Louis Portland Cement Co..... 46                   |
| Estey Organ Co. (e.o.w.)..... 46                | <b>T</b>                                               |
| <b>F</b>                                        | Taylor, J. W..... 44                                   |
| Faber, A. W. (e.o.w.)..... 52                   | Thermograde Valve Co..... 47                           |
| Farr & Bailey Mfg. Co. (e.o.w.)..... 47         | Thomas & Smith (e.o.w.)..... 5                         |
| Fisher Co., Robert C..... 49                    | Thorp Fireproof Door Co..... 5                         |
| Follansbee Bros. (e.o.w.)..... 49               | Triumph Ice Machine Co. (e.o.w.)..... 47               |
| French & Co., Samuel H..... 49                  | Trussed Concrete Steel Co..... 47                      |
| Frink, I. P..... 46                             | Turner Construction Co..... 47                         |
| <b>G</b>                                        | Tuttle & Bailey Mfg. Co. (o.a.m.)..... 47              |
| Garner Ventilating Co..... 54                   | <b>U</b>                                               |
| Galloway, William..... 41                       | U. S. Asbestos Fireproofing Co..... 9                  |
| Globe Ventilator Co..... 59                     | U. S. Changeable Sign Co..... 46                       |
| Gorham Co. (o.a.m.)..... 43                     | U. S. Mineral Wool Co..... 46                          |
| Goodyear Tire and Rubber Co. (e.o.w.)..... 43   | Union Fiber Co. (e.o.w.)..... 4                        |
| Gurney Heater Mfg. Co..... 46                   | United States Heater Co..... 47                        |
| <b>H</b>                                        | Universal Portland Cement Co..... 60                   |
| Hampshire Paper Co. (e.o.w.)..... 60            | University of Illinois..... 44                         |
| Harbison & Walker..... 46                       | University of Michigan..... 44                         |
| Hart Mfg. Co..... 54                            | University of Pennsylvania..... 44                     |
| Hart & Cooley Co..... 53                        | <b>V</b>                                               |
| Hartman & Sanders..... 49                       | Vacuum Engineering Co. (e.o.w.)..... 47                |
| Hayes, Geo..... 49                              | Vaile & Young..... 47                                  |
| Hermann, Leibu C. E..... 48                     | Vapor Heating Co. (o.a.m.)..... 55                     |
| Higgins & Co., Chas. H. (e.o.w.)..... 48        | Van Nostrand & Co. (e.o.w.)..... 44                    |
| Howard E. Clock Co..... 54                      | Veal Alway..... 44                                     |
| Hough, William B. Co..... 60                    | Venclos Co., The (e.o.w.)..... 47                      |
| Hunt & Co., Robert W..... 47                    | Von Hartzfelt, Carl..... 47                            |
| Hunt Metal Corner Co. (e.o.w.)..... 47          | <b>W</b>                                               |
| <b>I</b>                                        | Wagner Park Conservatories..... 51                     |
| Imperial Brass Co..... 52                       | Warner Co., Charles (o.a.m.)..... 44                   |
| International Text Book Co. (o.a.m.)..... 51    | Washington University..... 44                          |
| <b>J</b>                                        | Weld Co., Geo. A. (o.a.m.)..... 44                     |
| Jenkins Bros..... 10                            | Western Brick Co. (o.a.m.)..... 6                      |
| Johns-Manville Co., H. W..... 48                | Winkle Terra Cotta Co. (o.a.m.)..... 6                 |
| Johnson & Co., E. J..... 47                     | Winslow Bros. Co., The..... 6                          |
| Jones, T. W. (e.o.w.)..... 47                   | Wolf Mfg. Co. (o.a.m.)..... 48                         |
| <b>K</b>                                        | Woodbury Granite Co..... 48                            |
| Kaestner & Co. (o.a.m.)..... 47                 | <b>Y</b>                                               |
| Kasch Roofing Co..... 47                        | Yeomans Bros. (e.o.w.)..... 54                         |
| Kawneer Mfg. Co. (o.a.m.)..... 8                |                                                        |
| Keasby & Mattison Co..... 46                    |                                                        |
| Kelsey Heating Co. (o.a.m.)..... 47             |                                                        |
| Kewance Boiler Co..... 46                       |                                                        |
| Kewanee Water Supply Co..... 47                 |                                                        |



# INTERLOCKING RUBBER TILING



3-8 TYPE



## For Quality



5-16 TYPE

Send for our New Illustrated CATALOGUE and SAMPLES

## The Goodyear Tire & Rubber Co.

Headquarters Tiling Department  
1914 Broadway, New York City

Factory and Executive Offices  
Akron, Ohio

AMERICAN

# ALSEN CEMENT

"The Absolutely Safe"

Yearly Capacity, over 2,000,000  
Barrels

45 Broadway, New York

GERMAN

## THE MONUMENT POTTERY COMPANY

MANUFACTURERS OF PORCELAIN PLUMBING GOODS  
and VITREOUS WARE

SPECIAL GOODS MADE TO ORDER

WRITE US FOR OUR COMPLETE ILLUSTRATED CATALOGUE

TRENTON, N. J.,

U. S. A.

## PORTFOLIOS OF CHURCHES

For those who wish a small collection we have arranged special sets of fifty, which we offer at \$2.50. This collection is similar to the set of one hundred, but we have only a few sets left; place your order now.

Photographic and Color  
Reproductions of

Exteriors  
Interiors

Elevations  
Doorways

Detail Drawings  
Windows

Designed by the best architects of the  
present and past, from McKim, Mead  
& White to Charles Bulfinch.

THE AMERICAN ARCHITECT  
231-241 West Thirty-ninth Street, NEW YORK

### UNIVERSITY OF PENNSYLVANIA SCHOOL OF ARCHITECTURE

**FOUR-YEAR COURSE.** (*Degree B. S. in Arch.*) (Architectural engineering may be taken in lieu of advanced design, etc.)  
**GRADUATE YEAR.** (*Degree M. S. in Arch.*) (Allowing specialization in design or in architectural engineering, etc.)  
**SPECIAL COURSE OF TWO YEARS.** (*Certificate.*) (For qualified draughtsmen; affording option in architectural engineering.)  
**COMBINED COURSES IN ARTS AND ARCHITECTURE,** by which A. B. and B. S. in Arch. may be taken in six years.  
**COLLEGE GRADUATES** granted advanced standing.  
**SUMMER COURSES** in elementary and general subjects through which advanced standing may be secured.

For full information address: DR. J. H. PENNIMAN, Dean, College Hall, University of Pennsylvania, Philadelphia, Pa.

### UNIVERSITY OF ILLINOIS

Four-year professional courses in Architecture, in Architectural Engineering and in Architectural Decoration. Special courses for draftsmen and constructors. Excellent library and equipment. University fees nominal.

DEPARTMENT OF ARCHITECTURE,  
W. I. PILLSBURY, Registrar, URBANA, ILL.

### THE SOCIETY OF BEAUX-ARTS ARCHITECTS

has established

#### A FREE COURSE OF STUDY

open to draughtsmen and students of any city, modeled on the general plan pursued at the Ecole des Beaux-Arts in Paris, and comprising frequent problems in Orders, Design, Archaeology, etc. An annual registration fee of two dollars is required of all students, except those paying tuition at a school of architecture.

For information apply to the Secretary of the Committee on Education, 3 East 33d St., New York City.

### TO ARCHITECTS

Perspectives rendered in water colors or pen and ink. Assistance on competitive or general architectural work. European experience. Address,

ALWAY VEALE,  
500 Cherry Street, Chattanooga, Tennessee.

### PERSPECTIVES RENDERED

In Pen-and-Ink and Water Color  
WALTER M. CAMPBELL  
8 Beacon Street Boston, Mass.

### WASHINGTON UNIVERSITY ST. LOUIS, MO.

offers a four-year course in Architecture, leading to the degree B. S. in Arch. Admission by examination or by diploma from accredited schools or certificate from other colleges. Qualified draughtsmen admitted as special students.

For information apply to the Department of Architecture, Washington University.

### J. W. TAYLOR'S Photograph Series of American Architecture

324 Dearborn Street, CHICAGO, ILL.

### UNIVERSITY OF MICHIGAN ANN ARBOR, MICH.

DEPARTMENT OF ARCHITECTURE  
Four-year course in Architecture and in Architectural Engineering. Draftsmen and others adequately prepared are admitted as special students. For Bulletin describing work, address Dean of Department of Engineering.

### TO ARCHITECTS

Competition Designs and Perspectives in Water Colors or any Brush Medium, expert assistance on Preliminary Sketches, and general architectural work, per mail from any distance or at Architects' offices by arrangement. Address JAMES ADAMS, 725 Kearny Ave., Arlington, N. J.



# SAMSON

## SPOT

## ASH CORD

LOOK FOR THE  
COLORED SPOT  
OUR TRADE-MARK  
SAMSON  
CORDAGE  
WORKS

### Tubular Method CONCRETE LUMBER

Shop-finished concrete shells in place of wooden forms for Reinforced Concrete Structures saving 50 per cent. time and 10 to 40 per cent. in costs. Send for Booklet 4-A.



**Concrete Column and  
Construction Company**

605 STEVENS BUILDING, DETROIT



### HELP AND POSITIONS WANTED

The rate for advertising under this heading in uniform style, solid type, is 50 cents for 50 words or less, payable in advance. Copy received until 12 m. Monday. Replies may be sent in care of American Architect, 231-241 West Thirty-ninth Street, or 1664 Monadnock Block, Chicago, as advertisers may desire.

#### POSITIONS WANTED

**DRAUGHTSMAN,** architectural engineer, experienced designer of fireproof and non-fireproof construction, capable of preparing complete working plans for important buildings, general specifications and superintendence, thoroughly familiar with all regulations of Tenement House and Building Departments, offers his services to architects and builders requiring temporary assistance; best references; moderate compensation. Address 21-A, care American Architect. (1727-8-9-30)

**ARCHITECT'S Superintendent** desires a position with Southern or Western architect; over ten years' experience in both city and country work; specifications, general drafting and detailing; executive ability. Address 6 C, care American Architect. (1730)

**ARCHITECTURAL engineer and draughtsman** wants steady position; age 34; excellent character; thoroughly competent to design holdings (including heating and plumbing), detail all work, calculate stresses, estimate cost, write all specifications, superintend construction; now and for past four years in Government service. Address Box 270, Mount Pleasant, S. C. (1730)

**YOUNG MAN,** 29 years of age, 12 years' experience as decorator, desires position with decorative designers or as assistant to manager of decorative department doing high-grade work; all round workman; experienced in completing contracts from sketches; prefer position with chance of advancement. Address N, Care American Architect. (1730)

**WANTED**—Situation by architectural draughtsman; six years' experience; capable of completing work of ordinary construction; full size and scale details; references; moderate salary. Address U. R. N., care American Architect, New York. (1730-31)

#### HELP WANTED

**ORNAMENTAL Iron and Architectural draftsmen** needed constantly. Membership \$2.00 per year.

The Engineering Agency, Inc.,  
Monadnock Block, Chicago. (1723&tf)

**WANTED AT ONCE.**—Architectural draughtsman, competent on scale and detail drawings; state experience and salary wanted. Address 6B, care American Architect. (1730-1731)

**WANTED**—Experienced architectural draughtsman for short engagement. Address, stating experience, wages and recommendations, Joseph W. Northrop, Architect, Bridgeport, Conn.

#### SPECIFICATION WRITING

**SPECIFICATION** writing for architects; New York and vicinity. Address 26C, care American Architect. (1730)

### PROPOSALS

Treasury Department, Office of the Supervising Architect, Washington, D. C., February 2d, 1909.—Sealed proposals will be received at this office until 3 o'clock P. M. on the 9th day of March, 1909, and then opened for the construction (including plumbing, gas piping, heating apparatus, electric conduits and wiring), of the U. S. Post Office at Elizabeth, N. J., in accordance with drawings and specification, copies of which may be obtained from the Custodian of Site at Elizabeth, N. J., or at this office at the discretion of the Supervising Architect.—James Knox Taylor, Supervising Architect. (1729-30)

Treasury Department, Office of the Supervising Architect, Washington, D. C., February 3, 1909.—Sealed proposals will be received at this office until 3 o'clock P. M. on the 10th day of March, 1909, and then opened, for the construction complete of the U. S. Post Office at Moline, Illinois, in accordance with the drawings and specification, copies of which may be had at this office or at the office of the Postmaster at Moline, Ill., at the discretion of the Supervising Architect.—James Knox Taylor, Supervising Architect. (1729-30)

Treasury Department, Office of the Supervising Architect, Washington, D. C., February 13, 1909.—Sealed proposals will be received at this office until 3 o'clock P. M. on the 22d day of March, 1909, and then opened, for the construction (including plumbing, gas piping, heating apparatus, electric conduits and wiring), of the U. S. Post Office at Dixon, Illinois, in accordance with the drawings and specification, copies of which may be had from the Custodian of the site at Dixon, Ill., or at this office, at the discretion of the Supervising Architect.—James Knox Taylor, Supervising Architect. (1730-31)

## The Georgian Period

STUDENTS' EDITION

Consists of the leading article on Old Colonial Architecture from the complete edition and 100 full-page plates chosen for their value to students  
Price, \$15.00


THE AMERICAN ARCHITECT  
231-241 West 39th Street New York

**A** COLLECTION OF NINETY-SIX *ILLUSTRATIONS* AND *FLOOR PLANS* EMBRACING THE BEST EXAMPLES OF DWELLINGS WHICH HAVE ACTUALLY BEEN ERECTED BY PROMINENT ARCHITECTS AND WHICH HAVE APPEARED IN *THE AMERICAN ARCHITECT* DURING THE LAST FEW YEARS :: :: :: :: ::

## DETACHED DWELLINGS



Country  
and  
Suburban

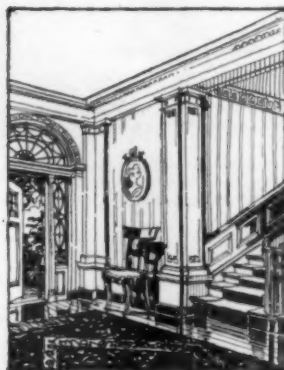

Swetland Publishing Co.  
New York

Reduced fac-simile of cover. Actual size, 9 x 12

IN PORTFOLIO, BINDERS' BOARD COVERS OR SUBSTANTIALLY BOUND IN CLOTH **\$5.00**

(Sample sheets sent on request)

*THE AMERICAN ARCHITECT, 231-241 West 39th St., New York*



**ARCHITECTS** who Specify **DEMING PUMPS**

insure the owner against troubles from  
**WATER SUPPLY.**

Electric Driven Pumps operated from  
any current. Send for Catalog "G"—  
Power Pumps for all uses.

**THE DEMING COMPANY,** Salem Ohio  
See Sweet's Index for double-page announcement

**ADAMANT CEMENT, BRICK AND PLASTER COATING**

**Highest class treatment for Cement, Concrete, Brick and Plaster**

Interior and exterior use. High tone effect. Rich colors. Durable.  
Ready for use. No sediment. No waste. Economical.

Adamant Cement Floor Coating. Art in Shingle Stains.  
Weatherproof Coating.

Manufactured solely by **Parker, Preston & Co., Inc., Norwich, Conn.**

**WORKS OF ART**

require special lighting to bring out their predominating characteristics. We make a feature of picture and gallery lighting. Any information desired on receipt of necessary data.

**I. P. FRINK, 551 Pearl Street, New York**

**WRITE IT IN**

THE SPECIFICATIONS—IT SHOULD BE

**ESTABROOK'S GREASE TRAP**

IF YOU DON'T KNOW IT, LET US  
SEND YOU ILLUSTRATED BOOKLET  
See our ad in last week's American Architect

**R. ESTABROOK'S SONS**  
1st and C Streets SOUTH BOSTON, MASS.

**Mineral Wool**

**FIRE, SOUND and VERMIN PROOF INSULATOR**  
SAMPLES AND CIRCULARS FREE

**U. S. MINERAL WOOL CO.,** 140 Cedar St.  
NEW YORK

**National Fire Proofing Co.,** Manufacturers of Terra Cotta Hollow Tile.

Contractors for Construction Fireproof Buildings.  
You can not be sure that you have either the best or the cheapest fireproofing unless you give us an opportunity to figure on your plans.

Chicago, Commercial National Bank Bldg. Pittsburgh, Fulton Bldg.  
New York, Flatiron Bldg. Philadelphia, Land Title Bldg. Washington,  
D. C., Colorado Bldg. Minneapolis, Minn., Lumber Ex. Boston,  
Old South Bldg. Los Angeles, Calif., Union Trust Bldg. St. Louis,  
Mo., Cleveland, Cuyahoga Bldg. San Francisco, Monadnock Bldg.  
London, Eng., 26 Chancery Lane.

**LUFKIN STEEL TAPES**

Are Indispensable for Accurate Work  
Made in all styles and sizes for all classes of work

**THE LUFKIN RULE CO.** SEND FOR  
CATALOG.  
Saginaw, Mich., U. S. A. New York London, Eng.  
Windsor, Canada

**U. S. Changeable Directories ARE SOLD OUTRIGHT**

Made according to architects' designs or sold out of stock  
in quartered oak or bronze.

**U.S. CHANGEABLE SIGN CO., 3 West 29th St., New York**

**Five Orders of Architecture**

A 500-page reference book (page size 7 x 10 inches), describing in interesting form the Greek and Roman Orders of Architecture, Details of Capitals, Columns and Ornaments, Proportions of Gables, Colonnades, etc. The book is bound in half morocco and contains a complete and comprehensive Bibliography, Glossary and Index.

"The Orders" gives you all the information in one volume which could heretofore be found only in a number of rare, costly books.


**PORTFOLIO FREE.** With each set of "The Orders" we will send a handsome portfolio containing 56 detail plates 11 x 15 inches, typical of the best examples of Greek and Roman Architecture; to be retained only on condition of a purchase of "The Orders."

To introduce this great work to representative architects and drafts men of the country, we will send it, express prepaid, for \$9.50, payable \$2.00 within 5 days and \$2.00 monthly. The regular list price is \$15.00.

**AMERICAN SCHOOL OF CORRESPONDENCE,**

**CHICAGO, U. S. A.**

Mention Amer. Arch. 2-10-09

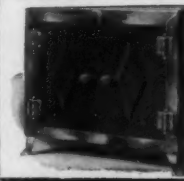**ELECTRIC PLATE WARMERS**

are now specified by all prominent ARCHITECTS for high-class RESIDENCES and APARTMENTS. The old-time GAS or STEAM heated Plate Warmer is out of place in modern buildings equipped with modern conveniences. See our adv. on page 56 of Feb. 3-09 issue.

Write to-day for illustrated booklet.  
**THE PROMETHEUS ELECTRIC CO.**  
234 East 43d Street, New York

**USE KEWANEE BOILERS and RADIATORS**

They are best for ALL kinds of heating. Fit any job.

**KEWANEE BOILER COMPANY**  
KEWANEE, ILLINOIS.

**GURNEY HEATERS**

FOR HEATING ANY DESCRIPTION OF BUILDING BY STEAM OR HOT WATER

**GURNEY HEATER MANUFACTURING CO.**

NEW YORK OFFICE: 12 E 42nd ST. 188-200 FRANKLIN ST. BOSTON



The expense and annoyance of painting will not recur every year or two if you use

**Dixon's Silica Graphite Paint**

the "Proven Shield for Steel Work." Durability records in all climates; write for a few.

**JOSEPH DIXON CRUCIBLE CO. JERSEY CITY, N. J.**




**HART MFG. CO.**

**HARTFORD, CONN.**

**SPECIFY**

**"DIAMOND H" SWITCHES AND RECEPTACLES**

For Electric Light and Power

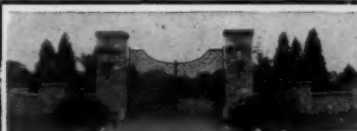

**STEWART'S IRON FENCE**

Recognized and Specified by the most prominent Architects and Engineers in the country.

Highest Quality Lowest Price  
Send for Catalog, and be convinced

**THE STEWART IRON WORKS CO., 1739 Covington St., Cincinnati, Ohio**

"Largest Makers of Iron Fence in the World."

## KAHN SYSTEM

Kahn Trussed Bars—Hy-Rib Sheathing—Rib Metal—Rib Lath—Rib Studs—Cup-Bars. Catalogues and samples on request.  
(See our full page ad. last week and next week.)  
**TRUSSED CONCRETE STEEL CO., 616 Trussed Concrete Bldg., Detroit, Mich.**  
Offices in Principal Cities.

## TRIANGULAR MESH CONCRETE REINFORCEMENT

Made by  
**AMERICAN STEEL & WIRE COMPANY**  
See our ad last week or next week, page 5  
**Chicago, New York, Denver, San Francisco**

Established 1830

**THE ROBERT C. FISHER COMPANY,**  
Successors to FISHER & BIRD  
**MARBLE, MOSAICS and TILING**  
139th-140th Sts.—Locust Ave. and East River, New York

"DETROIT-FENESTRA"

## Steel Metal Sash

See our full page advertisement last week or next week in this paper or write to

**DETROIT STEEL PRODUCTS CO., Detroit, Mich.**



## VAILE & YOUNG'S Patent Metallic Skylights

Without Putty  
Construction adapted to all forms and styles of Skylights.  
Thousands of feet in use have proved its superiority. Particularly adapted for Depots, Mills, Factories, etc., where large and continuous lights are required.  
Send for Illustrated Catalogue.

214 N. Calvert St., Baltimore, Md.

## THERMOGRADE SYSTEM OF HEAT REGULATION

See next week's advertisement, or Sweet's Index  
Send for catalogue

**THERMOGRADE VALVE COMPANY**  
294 Washington Street BOSTON, MASS.

## LOOMIS FILTERS

Improved System Established 1880 Simple and Effective  
**LOOMIS-MANNING FILTER CO.**

Main Office:  
828 Land Title Bldg., Broad and Chestnut Sts., Philadelphia  
Boston Buffalo New York Baltimore Washington Chicago

## WE BUILD

Fireproof Metal Windows, Cornices, Skylights and all forms of Structural Metal Work. We are prepared to submit estimates and construct work anywhere.

Let us figure on your next job.

**KASCH ROOFING CO., Akron, O.**

## TURNER CONSTRUCTION

240  
Reinforced Concrete  
Structures Completed

**CO., 11 Broadway, N. Y. City**

Write for our Bulletins "Concrete Work" for free distribution

When you have a water supply problem to solve  
Investigate the

## Kewanee System of Water Supply

See our full page ad in the next or last issue of American Architect, or better still, write for our catalog now.

**Kewanee Water Supply Co. Kewanee, Ill.**

## MASON SAFETY TREADS

For Stairs, Wood, Iron, Marble or Cement, new or old

HUNDREDS OF THOUSANDS IN USE

**American Mason Safety Tread Co., Boston**

## Lightning Rods, Weather Vanes

Protection assured by our continuous copper conductors. Our booklet "Flashes of Lightning" sent free. Also catalogue of weather vanes, etc.

**THOMAS W. JONES, 180 Front Street, NEW YORK**

## LOVELL SASH OPERATOR

PRINCIPLE DIFFERENT—SERVICE GREATER

**TWO RODS SLIDE**

Operated by Rack and Pinion

Long Runs. Simple to Erect. Send for Folder.

**THE G. DROUVÉ CO. Bridgeport, Conn.**  
CHICAGO

## CARL VON HARTZFELT Metallurgical Chemist

WHEELING, W. VA.

Plans, specifications, estimates and supervision for **Continuous Industrial Alcohol Distillery Apparatus**, for light, heat and power purposes from natural gas and portable stills for vegetable waste matter. Economy and rapidity of construction a specialty. Unquestionable references.

ACTING DIRECTOR OF THE CONTINENTAL NATURAL GAS ALCOHOL CO.,  
WHEELING, W. VA., U. S. A.

See Harper's Weekly, Oct. 3, 1908. Patent Serial No. 450,294—Aug. 2

OKONITE  
INSULATED

## ELECTRIC LIGHT WIRES

Are pronounced by leading Architects to be **SAFE, DURABLE**  
and **EASILY ADJUSTED** for the inside wiring of **PUBLIC and PRIVATE BUILDINGS.**

Sole Manufacturers

**THE OKONITE CO., Ltd.**

253 Broadway, New York

Willard L. Candee, Managers  
H. Durant Cheever, Managers  
Geo. T. Manson, Gen'l Supt. W. H. Hodgins, Sec'y.  
W. C. Candee, Asst. Sec'y.



**RELIANCE BALL BEARING DOOR HANGER CO.**

*Reliance*  
**DOOR HANGERS**

**SILENT, SMOOTH-ACTING, DURABLE**

Through an ingenious but simple ball bearing device render sliding doors perfectly mobile. The heaviest panels move with a touch. **THREE SPEEDS. NOISELESS OPERATION.**

*The Largest and Best Known Municipal, Corporation, and Private Buildings in America are Equipped with Reliance Hangers.*


*Write for particulars before specifying.*

**Reliance Ball Bearing Door Hanger Co. 1 Madison Ave., New York**


**DEAN BROS.' STEAM PUMP WORKS**  
**INDIANAPOLIS, IND.**

**VERTICAL AND HORIZONTAL ELEVATOR PUMPS**  
**Atlantic Type Boiler Feeders, Water Supply Pumps, Fire Pumps, Electric Pumps, Vacuum Pumps.**

SEND FOR CATALOGUES

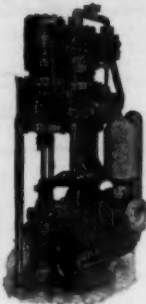

Vertical Elevator Pump.

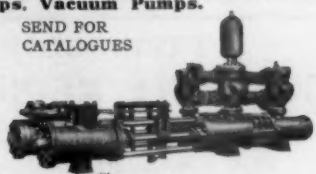

Horizontal Plunger Pump

**UNPATCHED GRANITE.**

We cut our work in our shops. Our draughtsmen draw it right, and we cut it right. Woodbury Gray Granite usually goes together at the building without fitting.

**WOODBURY GRANITE COMPANY,**  
Hardwick, Vermont.

Branch Offices: New York, Chicago, Pittsburg.

**The NATURO Idea**

**Solves the Water Closet Problem**

The **NATURO** Slant gives the erect position—which makes soiling the rim impossible.

The **NATURO** Seat (higher in front than at rear), eliminates the wetting-the-seat-evil.

**NATURO** Combinations are guaranteed in every way.

**NATURO** Bowls are superior in operation to the old-fashioned kind you know.

**NATURO** Catalog "C" free for the asking. It's worth asking for.



**The C. H. Muckenhirn Closet Company, Detroit, Mich.**

**TO LEASE**

**White Marble Quarry**

In the vicinity of New York. This quarry has been in active operation for many years and produces only pure white marble of the finest quality. It has been used in many of the large office and public buildings in the city.

**Will lease for a term of years on royalties**

Write for full particulars

**FRASER BROWN**

315 Madison Avenue New York

Established 1884

**THE E. J. JOHNSON CO.**  
38 PARK ROW, NEW YORK

Producers of

**ROOF SLATES**

OUT OF THE ORDINARY  
BLACK—GREEN—PURPLE—RED

We will forward Architects our book, "Roof Slates Out of the Ordinary," upon application

**SLATE BLACKBOARDS**

Our pamphlet gives full size detail of frame and directions for setting slate. Correspondence solicited.




**HIGGINS'**

DRAWING INKS  
ETERNAL WRITING INK  
ENGROSSING INK  
TAURINE MUCILAGE  
PHOTO-MOUNTER PASTE  
DRAWING-BOARD PASTE  
LIQUID PASTE  
OFFICE PASTE  
VEGETABLE GLUE, Etc.

ARE THE FINEST AND BEST GOODS OF THEIR KIND. Emancipate yourself from the use of corrosive and ill-smelling inks and adhesives and adopt the Higgins Inks and Adhesives. They will be a revelation to you, they are so sweet, clean and well put up, and withal so efficient. They are specially adapted for use in Architects' and Engineers' Offices, as well as for general home and office use.

AT DEALERS' GENERALLY

**Chas. M. Higgins & Co., Manufacturers**  
Branches: Chicago, London 271 Ninth St., BROOKLYN, N.Y.

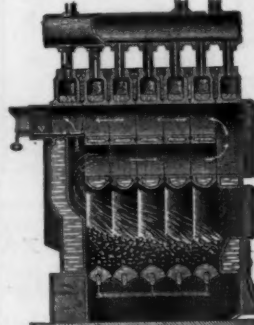

**The H. B. Smith Co.**  
133-135 Centre St., New York


MANUFACTURERS  
**STEAM and WATER Heating Apparatus**

Factory: Westfield, Mass.

ESTABLISHED 1853.  
Send for Catalogue.

NEW YORK, PROVIDENCE, PHILADELPHIA.



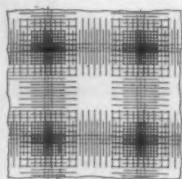

Top Reinforcement

**Floor Construction**


We furnish plans and specifications for buildings in accordance with our system, and we superintend and inspect the work, if desired. We are also ready to furnish with our designs the well-known RAN-SOME TWISTED BARS. Estimates and preliminary Bottom Reinforcement inary sketches free of charge. Write for Descriptive Circular "AA"

**Leibu Hermann, C. E., 11 B'dway, New York**  
Specialist in Concrete Construction

**You Can Save From Four to Twelve Cents per Square Foot**

and still have strong and easily built floors architecturally pleasing ceilings, if you use

**The Hermann  
(Patented) System of  
Concrete-Steel**

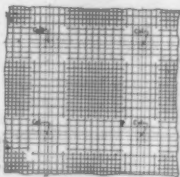

## STANLEY'S BALL BEARING HINGES

In WROUGHT BRONZE and STEEL

Never Wear Down. Never Creak. Never Require Oiling.

The improved washer protects the balls against moisture and dust. For Sale by Leading Hardware Dealers.

*Attractive Literature for the asking*

**THE STANLEY WORKS**  
NEW BRITAIN, CONN. NEW YORK CHICAGO



ORNAMENTS IN STAFF PLASTER AND COMPOSITION FOR INTERIOR EMBELLISHMENT, COMPOSITION AND CEMENT WORK FOR EXTERIOR USE. WE ISSUE TWO VERY COMPLETE AND EXTENSIVE CATALOGS.

**FRANK A. SEIFERT PLASTIC RELIEF CO.**  
2623-29 DAYTON STREET, ST. LOUIS

## FRENCH'S CROWN WHITE and COLORS

ARCHITECTS'  
TIME SAVER



HERMETICALLY  
SEALED CANS

WHY? — ASK

**SAMUEL H. FRENCH & CO.,** Paint and Varnish Manufacturers  
Established 1844. Philadelphia, U. S. A.

# "SIROCCO"

—TRADE MARK—

**AMERICAN BLOWER CO.**  
**DETROIT**



The **ARMSTRONG**  
Electric  
Elevator Signal  
FOR  
Passenger Elevators

**ELEVATOR SUPPLY  
and REPAIR CO.**

76 W. Monroe St.  
Chicago

116 Liberty St.  
New York



## Specialties

Bronze, Steel and Marble Equipment for Banks.  
Fireproof Steel Filing Devices for Vaults and Record Rooms in Court Houses, Public Buildings, Banks, &c.  
"Standard" and "Bracket" Stacks in Steel for Libraries.

An Extensive Line of Fireproof Steel Furniture for all Public and Business Buildings.

Many Notable Installations. Every Customer a Reference.

**ART METAL  
CONSTRUCTION CO.**  
JAMESTOWN, N. Y.

ESTABLISHED 1868

THE "HAYES" METALLIC GLAZED STRUCTURES

SKYLIGHTS FIRE PROOF WIRE GLASS WINDOWS

71-8th AVE. NEW YORK

METAL LATHINGS ETC.

## APPROVED

### AMERICAN METAL DOOR COMPANY'S STANDARD CONSTRUCTION FIREPROOF DOOR

approved by the National Board of Fire Underwriters, and hence secures the lowest insurance cost. Buildings equipped in all sections of the United States.

#### WE MAKE THE BEST

#### Fireproof Corridor, Partition, Elevator and Stairway Doors and Windows

Our products are finished by *baked enamel process*, attaining the highest Art Metal Results.

The American Metal Door Company is the only factory in the country manufacturing all kinds of high-grade fireproof interior trim—the only place where you can get metal doors, windows, base boards, picture moulds, partitions, etc., to absolutely match in finish and detail. Our products are manufactured according to the requirements of the Underwriters. Send us your plans and specifications for estimates.

### AMERICAN METAL DOOR COMPANY

MAIN OFFICE AND FACTORY JAMESTOWN, N. Y.



## MEURER'S Famous Terne Plates for Roofing

Rehammered Charcoal Iron is acknowledged and has been proved to be the best base for Terne Plates.

For long life and durability it has no equal. Meurer Genuine Tinned Iron Sheets are made in Wales on a base of "Pure Rehammered Charcoal Iron." We have supplied them for 20 years and never had a complaint. They last forever.

*Send for our Handbook of Roofing and Ventilation for Architects and Engineers*

### Meurer Brothers Co. Brooklyn, N. Y.

AGENCIES { New York City  
San Francisco

Denver  
Los Angeles

Salt Lake City  
Seattle

# "TOPICAL ARCHITECTURE"

## CLASSIFIED ARCHITECTURAL MOTIVES AND DETAILS

The publishers issued sixty complete numbers of which the following may still be obtained. Please order by name and number. Special prices quoted in sets.

40 Cents a Copy

### CONTENTS OF ISSUES

3 Copies \$1.00

- |                                   |                                  |                               |
|-----------------------------------|----------------------------------|-------------------------------|
| 1. Renaissance Doorways.—I.       | 17. Lions.—I.                    | 43. Gates and Railings.—VIII. |
| 2. Renaissance Doorways.—II.      | 19. Renaissance Pulpits.—I.      | 45. Organs.—IV.               |
| 3. Renaissance Capitals.—I.       | 21. Renaissance Capitals.—III.   | 46. Tombs.—III.               |
| 4. Renaissance Capitals.—II.      | 22. Iron Gates and Railings.—V.  | 47. Gates and Railings.—IX.   |
| 5. Iron Gates and Railings.—I.    | 23. Renaissance Cornices.—II.    | 48. Gates and Railings.—X.    |
| 6. Iron Gates and Railings.—II.   | 25. Iron Gates and Railings.—VI. | 49. Wells and Fountains.—II.  |
| 7. Renaissance Chimneypieces.     | 26. Renaissance Capitals.—IV.    | 52. Tombs.—IV.                |
| 8. Tombs.                         | 27. Eagles.                      | 53. Sundials.                 |
| 9. Arabesques.                    | 29. Gates and Railings.—VII.     | 55. Newels and Ramps.—II.     |
| 10. Sgraffito.                    | 32. Wells and Fountains.         | 56. Tombs.—V.                 |
| 13. Renaissance Cornices.—I.      | 33. Lions.—II.                   | 57. Gates and Railings.—XI.   |
| 14. Iron Gates and Railings.—III. | 38. Capitals.—V.                 | 58. Capitals.—VI.             |
| 15. Iron Gates and Railings.—IV.  | 39. Newels and Ramps.—I.         | 59. Capitals.—VII.            |
| 16. Ecclesiastical Domes.—III.    | 42. Chimneypieces.—II.           | 60. Chimney Places.—III.      |

THE AMERICAN ARCHITECT  
NEW YORK



COULTER &amp; WESTHOFF, Architects, Saranac Lake.

PRESERVING  
DURABILITYFAST COLORS  
ODORLESS

WHEN YOU SPECIFY

## DEXTER BROTHERS English Shingle Stains

You are doing the best office for your  
client that it is possible to do.  
Send for samples.

### DEXTER BROTHERS COMPANY

103-105-107 BROAD STREET, BOSTON, MASS.

AGENTS: H. M. Hooker & Co., 128 W. Washington St., Chicago;  
W. S. Hueston, 6 E. 30th St., New York; John D. S. Potts, 218 Race  
St., Philadelphia; F. H. McDonald, 619 The Gilbert, Grand Rapids;  
F. T. Crowe & Co., Seattle, Spokane, Tacoma, Wash., and Portland,  
Ore.; Klatt-Hirsch & Co., 113 Front St., San Francisco, Cal.; W. W.  
Lawrence & Co., Pittsburgh, Pa.



CONCRETE SEWER. WILMINGTON, DEL.

1800 feet, 36 inches diameter.

1300 feet, 30 inches diameter.

ALEXANDER J. TAYLOR, Engineer.

## Nazareth Portland Cement

### CHARLES WARNER COMPANY

Executive Office, Wilmington, Delaware

Land Title Bldg.  
PHILADELPHIA1 Madison Ave.  
NEW YORK161 Devonshire St.  
BOSTON

## The Golden State Limited Is a Train of Comforts

There is a delightful roominess about its big, new, easy-riding Pullmans. You can take your choice of drawing-room, state-room or the regular sections.

You enjoy the artistic decorations of its unique mission-style dining car and the well-cooked food that is attractively served.

You are pleased with the buffet-library-observation car, entirely for your entertainment. There is a valet and a barber to minister to your wants. Electric fans and berth lights, a well-stocked library, the current magazines, daily papers and stock market reports—these comforts serve to make the trip seem all too short.

Remember, too, the route of this train—El Paso Short Line—is the lowest-altitude route to the Coast.

Daily service to Los Angeles, Santa Barbara and San Francisco.

**The Golden State Limited is the only train by any line affording through sleeping car service between Chicago and Santa Barbara. No excess fare.**

Beautifully illustrated book about the train, the trip and California for the asking.



L. M. ALLEN, Gen. Pass. Agt., CHICAGO

JOHN SEBASTIAN, Pass. Traf. Mgr., CHICAGO

### THE AMERICAN VIGNOLA

PART I

## The Indispensable Books

THE AMERICAN VIGNOLA, Part I and Part II, is a work of Wm. R. Ware, former Professor of Columbia University.

Part I provides instruction by which one may proportion the details of any classic composition through rules and measurements which he easily memorizes, and which do away entirely with the needlessly complicated subdivision of the orders into "Modules and Parts."

Part II applies the same methods to practical purposes and constructions and provides a definite system for proportioning arches, domes, wall openings, etc., in the same terms as the architectural orders used in their designs. The application of columns and pilasters to wall treatment, and the introduction of pilasters and cornices on

external and internal angles is thoroughly treated as is also the subject of stairways and balustrades of classic proportions.

The price of each part is \$2.50, or \$4.50 for the set if you send us the coupon attached.

If your time is valuable, these books will save you a large sum of money.

#### International Textbook Co.

Box No. 943, Scranton, Pa.

I enclose \_\_\_\_\_ for which please send me American Vignola Part I and Part 2.

Name \_\_\_\_\_


St. &amp; No. \_\_\_\_\_

City \_\_\_\_\_

State \_\_\_\_\_



## The Broughton Mixer

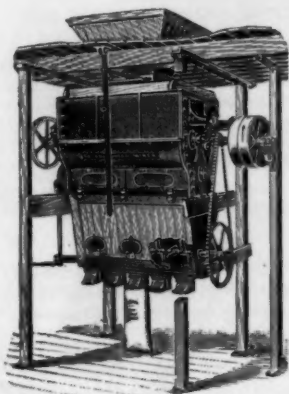

For Plaster,  
Cement, Lime,  
Patent Floor-  
ing, Etc. :: ::

Ask for Circular

WILLIAM D. DUNNING  
231 W. WATER STREET. SYRACUSE, N. Y.

## The best floor-covering for concrete buildings

Your next concrete building should have a floor-covering of *Corkolin*.

Ideal for offices, libraries, churches, gymnasiums, schools, dormitories and other public buildings. Particularly adapted to concrete buildings, because it can be permanently cemented directly on the concrete—no wood flooring needed.

## CORKOLIN

Warm as carpet—Lasting as linoleum

Artistic, durable, inexpensive, noiseless to the tread, sanitary, readily cleaned. Easily laid on wood floors as well as concrete.

*Corkolin* is superior to all cork carpets. It is made in solid colors and rolled in sheets  $\frac{3}{10}$  inch thick, 2 yards wide, 30 yards long.

Write to us for photographs showing *Corkolin* in actual use and full information regarding it. We will also send you an unique and useful sample.

Farr & Bailey Mfg. Co.  
Camden, N. J.

Manufacturers of Corkolin,  
Linoleum and Floor Oilcloth.




WEARS LIKE OAK  
TRADE MARK

## Shower Baths

### INGHAM SHOWER MIXERS

ARE WHAT YOU WANT

### WHY?

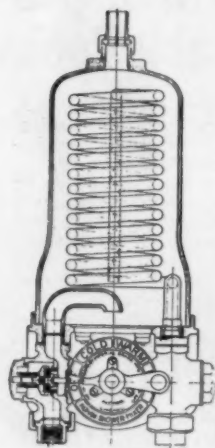

Chicago University say:  
"The only satisfactory and  
safe shower bath mixers we  
have found."

Wisconsin University or-  
dered 36 mixers after most  
thorough investigation of all  
similar devices.

### Scalding Impossible

Cold water and steam controlled by a single handle. Impossible to admit steam to chamber in advance of cold water. Capable of the closest regulation. Built for either steam or hot water operation. Entirely noiseless.

IMPERIAL BRASS MFG. CO.

245 South Jefferson Street

CHICAGO, ILL.

## Read the Guarantee

That goes with every Never-Split Seat



### "Never-Split"

Seats are guaran-  
teed for five years  
not to split or  
come apart at the  
joints.

Absolutely nothing is sacrificed to the mere reputa-  
tion of the strength of the bolts. The rigidity, ever-  
lastingness and sanitary perfection of the "Never-Split"  
Seat is a source of unceasing satisfaction to the dis-  
criminating architect and his client. All styles in  
wood and finish are obtainable.

Dampness and other harmful influences will not  
cause any dissatisfaction with a "Never-Split" Closet  
Seat. So do not hesitate another minute.

SPECIFY "NEVER-SPLIT."

Specification requirements may be obtained from page 8 of our  
Catalogue "C." Please make requisition by Post Card.

NEVER-SPLIT SEAT CO.  
EVANSVILLE, INDIANA



## Vacuum Cleaning Systems

Engineers, Designers and Manufacturers  
OF COMPLETE  
Stationary Vacuum Cleaning Equipments  
FOR

|                   |            |                     |
|-------------------|------------|---------------------|
| Office Buildings  | Hotels     | Hospitals           |
| School Buildings  | Churches   | Power Stations      |
| Library Buildings | Residences | Telephone Exchanges |
| Lodge Buildings   | Stores     | Theatres            |
| Club Buildings    | Mills      | Factories           |

Portable Vacuum Wagons for House to House Cleaning

Architects  
Contractors  
Builders

|| WRITE FOR ESTIMATES  
Illustrated and descriptive matter

## The BLAISDELL MACHINERY CO.

General Office and Factory, BRADFORD PA

BOSTON  
10 P. O. Square


Sales Offices  
NEW YORK  
90 West Street

CHICAGO  
428 Monadnock B'k



## KOLL'S PATENT Lock-Joint Columns

Suitable for Pergolas, Porches or Interior Use  
are made exclusively by

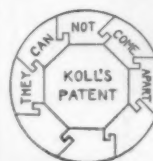

### HARTMANN-SANDERS COMPANY

Elston and Webster Avenues, CHICAGO, ILL.  
Eastern Office, 1123 Broadway, NEW YORK

Send for Catalogue W-19 of Columns,  
or W-29 of Sun-dials, Pedestals, etc.



## Medusa Waterproof Compound

**MAKES ALL CONCRETE IMPERVIOUS TO WATER**  
It is not a wash or experiment. Gives permanent results  
and will not affect the strength of concrete. Beware of imitations  
and adulterations that are sold for less than it costs  
to manufacture MEDUSA.



Picture of water-proofed concrete swimming pool. Olympic  
Club Bldg., San Francisco, California. Thompson-  
Starrett Co., General Contractors

WRITE FOR PAMPHLET

**SANDUSKY PORTLAND CEMENT CO., Sandusky, O.**  
Send for free sample of true Portland White Cement



## The Northwestern Terra Cotta Co.

CHICAGO

manufactures the  
Highest Grades of  
ARCHITECTURAL  
TERRA COTTA

ENAMELED  
WORK

A SPECIALTY

## "H. & C." LOCKERS

Are made in different styles for different kinds of buildings.

They are made of sheet steel, reinforced with steel angles, are

**STRONG  
RIGID  
DURABLE**


Catalogue "C" gives complete information about them.

It's yours for the asking.

THE  
**HART & COOLEY CO.**

NEW BRITAIN, CONN.

79 Chambers Street, New York  
15 Lake Street, Chicago

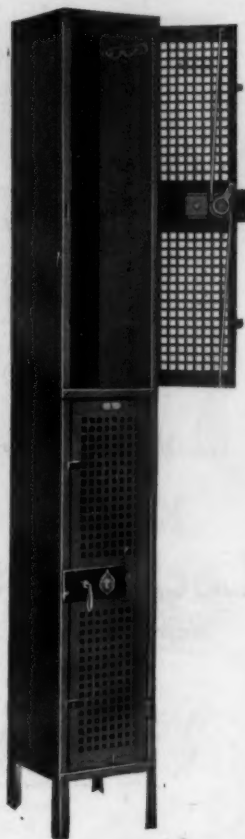

## The Most Careful Design

may be defeated by the use of inferior reinforcing steel.

—It is satisfaction to feel secure in the knowledge that the reinforcing material in your concrete structure meets the most exacting requirements of your design.

## M/B Special Open Hearth Bar

(Cold Twisted)

### FOR REINFORCING CONCRETE

is a superior steel manufactured under most rigid specifications. It is the only known steel which has ductility and high elastic limit combined.

—Costs no more than ordinary deformed steel and guarantees the safety of your concrete.



M-B Bar, elastic limit, 64,000 lbs. per square inch. Specimen was bent cold.


—The M-B Bar is rolled from new Billet Stock. Its elastic limit is 60,000 lbs. per square inch yet it is not brittle for it can be bent double cold without fracture. This feature means a saving of several dollars a ton in handling and bending alone. Shown by Government Tests to have highest mechanical bond.

—"The Bar That Never Failed" is a booklet which contains formulae and much valuable information. You should have a copy of it. Write today.

**William B. Hough Company**  
Chicago, U. S. A.

## The Yeomans Automatic Sewage Ejector

COMBINED WITH PIT

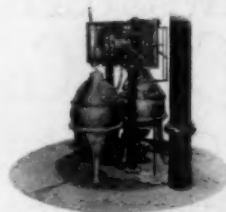

Duplex or  
Single

Electric or  
Steam  
Driven



**A Complete System of Sewage Pumping  
for City Buildings**

Requiring one-quarter the space and one-half the power needed by pneumatic ejectors of the same capacity

Used by most prominent architects and engineers from San Francisco to New York

**Yeomans Brothers**

1141 Monadnock, Chicago

AGENTS:

C. A. Burton Machinery Co., Kansas City, Mo.  
A. C. Hanna, Monadnock, San Francisco.  
Wm. E. Quimby, Inc., 3 West 29th Street, New York.  
Arundel Iron Works, 757 West Pratt Street, Baltimore.  
P. D. Tabler, First National Bank, Birmingham.  
Quay Engineering Co., Cleveland, Ohio.  
Hampson-Fielding Engineering Co., Denver, Col.  
Buerkel & Co., Boston, Mass.


Send for our Catalogue "B" with full particulars.

## NAIL TO THIS



## The Ruddy Metal Wall Plug A Most Important Specification

Else how do you **know** you have a secure nailing base in concrete or brick walls?

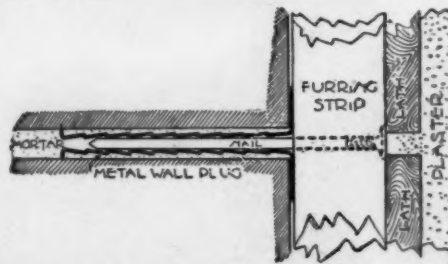

The only reliable fastening for interior wood finish, exterior furring, etc.

**J. B. PRESCOTT & SON, MFRS.**  
WEBSTER, MASS.



## YOU WILL MAKE NO MISTAKE IF YOU SPECIFY THIS SINK

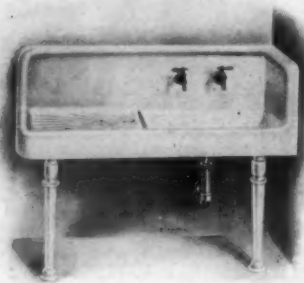


Plate D-93 Sink (Patent applied for)

The only sink made with back, apron, drain board and end piece cast integral. The handsomest, most convenient and most sanitary sink on the market. Every housekeeper who sees this sink wants it in her kitchen, and leading architects everywhere have discovered this and are specifying it. Sink made for either right or left hand corner; also made without corner piece with right or left hand drain board. Handled by leading jobbers and plumbers everywhere. Ask for special sink circular illustrating our entire line of roll rim and apron sinks, or catalogue showing "Southern Beauty" lavatories, kitchen sinks, slop sinks, etc.

### THE CAHILL IRON WORKS, No. 12 14th Street, Chattanooga, Tenn.

Eastern Branch Office and Warehouse, 76 W. 36th St. New York, N. Y.  
Thos. H. Hutchinson, Manager.

San Francisco Office, 1749 Sacramento St.  
Culin & Stanyan, Sales Agents.

Portland Branch, 650 Sherlock Bldg. H. A. Heppner & Co., Sales Agts.  
Chicago Representative, Harry Verbeek, 163 Randolph Street

## JUST ISSUED

8vo, Cloth, 232 pp., 85 Half Tones, 88 Line Cuts, \$2.50 Net

## ARCHITECTURAL COMPOSITION

An Attempt to Order and Phrase Ideas  
which hitherto have been only felt by  
the Instinctive taste of Designers.

**JOHN BEVERLEY ROBINSON**

Member of the American Institute of Architects

### TABLE OF CONTENTS

What is Architecture? Unity in Art. Individuality. Similarity. Subordination. Analysis of Buildings. Primary Masses. Secondary Masses. Details. Horizontal Division. Proportion. Contrast. Practical Applications. Asymmetrical Composition. Flexibility of Types. Comparison and Criticism.

This unique work on Architectural Composition treats of the subject from an entirely new standpoint. The process of exterior design is reduced to simple and easily understood rules, which make the work especially valuable to students. Even experienced architects will find much to interest them, and to engineers and builders many excellent hints are offered. Both Text and Illustrations are altogether new, the latter affording a welcome illumination of the descriptions, and rendering the work of deep interest to the unprofessional reader.

**D. VAN NOSTRAND COMPANY**

Publishers and Booksellers

23 Murray and 27 Warren Streets, New York

If you want an establishment which will handle your engraving promptly and furnish you as perfect cuts as can be produced for letterpress printing

SEND US  
YOUR ORDERS

**MOSS**  
**PHOTO-ENGRAVING**  
**COMPANY**

295-309 Lafayette Street, cor. Houston ("Puck" Building)  
NEW YORK



## "RICHARDSON" BOILERS

For Steam and Water

"Perfect" Furnaces

"Perfect" Ranges

Specified by Leading Architects

**RICHARDSON & BOYNTON**

231 Water St., New York

CHICAGO

BOSTON

# VARNISHING

DONE WITH BERRY BROTHERS' CELEBRATED VARNISH  
**LIQUID GRANITE**

produces a finish, which for durability, is without an equal. This Varnish has for years been the leading Varnish on Floors, Stairways, Balustrades, Window Sills and Seats, Bath Rooms, etc., or wherever the wear is greatest, and its reputation for withstanding hard usage has made its fame wide spread. Architects will do well to consider **Liquid Granite** in their specifications.

**BERRY BROTHERS, Limited**

Varnish Manufacturers

DETROIT

Established 1858

NEW YORK, 262 Pearl St.

BOSTON, 520 Atlantic Ave.

PHILADELPHIA, 26-28 North 4th St.

BALTIMORE, 29 South Hanover St.

CHICAGO, 25 Lake St.

CINCINNATI, 420 Main St.

ST. LOUIS, 112 South 4th St.

SAN FRANCISCO, 666-668 Howard St.

## Construction—Not Equipment

Architects are recognizing more and more that the refrigerator should be classed as *construction*, rather than as *equipment*. The illustration shows one of many hundreds of built-in McCray Refrigerators now in use in American homes, all of which have been specified, planned and arranged for by the architects while the plans were on the boards.

The McCray Drafting Department will furnish, without cost, plans and estimates for refrigerators of odd size, special trimmings, material or finish, and will suggest the refrigerator best adapted to the requirements of the house.

### MCCRAY REFRIGERATORS (Keep things fresh)

Stock sizes may be made as truly an *organic part of the house* as refrigerators built to order, by making provision in accordance with the specific dimensions for arranging the wall opening for outside icing door and locating the drain pipe found on pages 1082 to 1086 of the 1909 Sweet's Index.



Floor plan showing built to order McCray Refrigerator in home of Mrs. James H. Barnard, Chicago.

For over a quarter of a century the McCray System of Refrigeration has been recognized as standard by leading hotels, hospitals, clubs and institutions. The U. S. Government uses McCray Refrigerators in practically all its forts, on many battleships and in the food testing laboratories of the Department of Agriculture.

**DISCOUNTS.**—We will mail to any interested architects the discounts applying to the list prices quoted in our catalog in Sweet's. A post card request will bring a copy of the new book, "McCray Refrigerators in American Homes."




Built to order McCray Refrigerator in the home of Mrs. James H. Barnard, Chicago, Ill. W. Corbys Zimmerman, Architect. Opal glass lining, genuine mahogany exterior to match woodwork of the pantry.

**McCray Refrigerator Co., 905 Mill St., Kendallville, Ind.**

# ESTABLISHED SUCCESS

**T**HE established success of the Luxfer system of daylighting is entirely due to the *scientific treatment* of each problem as presented. Every installation requires special study and scientific prescription. The aid with which Luxfer Prisms give to nature in diffusing light results from the study of the properties of light, and consists in utilizing another of the latent natural forces for the welfare of business life. The result has been to make light, cheerful places of dark, gloomy ones. It makes people healthier, happier, and capable of more and better work.

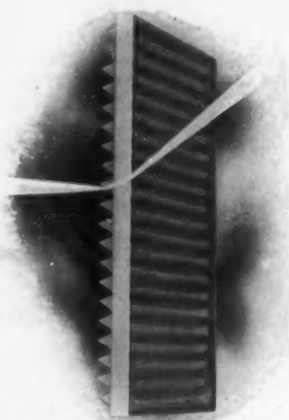

This illustration shows how light rays are bent by means of prism angles

## Protection

All Luxfer prisms are plainly but inconspicuously marked with the name "LUXFER." By this means you may guard against any possibility of substitution.



Sidewalk Prism

## Guaranteed Service

Our organization is such that it is possible to secure the same service from any of our branches that is usually given by a home office. You can call in our nearest representative with the assurance that you are getting the same attention and service we can give you from headquarters. *All problems are referred to our experts in daylight illumination*, and you need feel no hesitancy in seeking their advice on any problem of this nature, as same will be freely and intelligently given.

## AMERICAN Luxfer Prism COMPANY

CHICAGO, Heyworth Bldg.  
BOSTON, 49 Federal St.  
BALTIMORE, 32 Builders' Ex.  
CLEVELAND, 1022 Garfield Bldg.  
CINCINNATI, 37 Thoms Bldg.  
DULUTH, 106 West Michigan St.

INDIANAPOLIS, 342 E. Washington St.  
KANSAS CITY, 948 N. Y. Life Bldg.  
LOS ANGELES, 232 Bradbury Bldg.  
MILWAUKEE, 1112 Railway Ex.  
NEW YORK, 507 W. Broadway.  
NEW ORLEANS, 904 Hennen Bldg.  
PITTSBURGH, 1022 Fulton Bldg.

PHILADELPHIA, 608 Chestnut St.  
ROCHESTER, 38 Exchange St.  
ST. PAUL, 615 Ryan Bldg.  
SAN FRANCISCO, 245 Oak St.  
SEATTLE, 23 Maynard Bldg.  
DALLAS, Builders' Exchange.





Hotel Monmouth, Spring Lake, N. J.

Watson &amp; Huchel, Architects, Philadelphia, Pa.

*The first health-necessity of the modern hotel is an efficient system of sanitation. The one best way to insure this condition is to equip throughout with*

## **"Standard"**

### **Porcelain Enameled Plumbing Fixtures**

The accompanying illustration, The Monmouth House, Spring Lake, N. J., is but one of the hundreds of splendid testimonials to the superior sanitary efficiency of the "Standard" Porcelain Enameled Baths, Closets and Lavatories.

Genuine "Standard" Plumbing Fixtures are everywhere recognized, both by the architect and property-owner, as the equipment in which the highest degree of sanitation is realized, and as the one sanitary system best calculated to withstand the rigid service-test to which the plumbing of the modern hostelry is subjected.

When you specify "Standard" Porcelain Enameled Ware, protect yourself against the installation of inferior fixtures by making sure the Guarantee Label is on every piece, as otherwise the fixture is not genuine.

**Standard Sanitary Mfg. Co.**

**PITTSBURGH, PA.**

## **A Good Policy**

Our ideal is to maintain our standard of furniture and decoration to the highest degree of excellence.



Controlling our own factory, an excellent store and location, our original productions, coupled with a policy of progression and leadership in first-class work, we propose to give our patrons, particularly architects, the best that can be produced in interior decoration. We invite your inspection and your patronage.

**The Cobb-Eastman Company**

372-378 Boylston Street

BOSTON

MASS.

101 Park Avenue

New York

## **DAHLSTROM PATENT**

**HOLLOW SHEET METAL DOORS**  
ARE USED IN THIS BUILDING



U. S. Express Building, New York. Clinton & Russell, Architects


We also make

**COLD DRAWN MOULDINGS**

For Casings, Crown Mouldings, etc. Catalogue showing numerous designs sent upon application

**DAHLSTROM METALLIC DOOR CO.**

JAMESTOWN, N. Y.

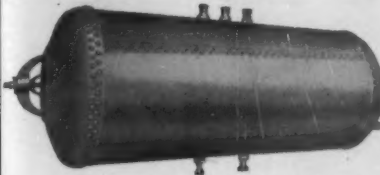

**"Dahlquist"**

THAT IS THE NAME  
TO REMEMBER  
WHEN YOU  
SPECIFY BOILERS

**BOSTON COPPER BOILERS**

ARE BY TEST THE BEST

Will give satisfaction to you and your client.  
Our Copper Range Boilers are the best made and  
every one guaranteed. Let us send you illustrated booklet  
and price list.

**DAHLQUIST MFG. CO., 38 W. 3d St., BOSTON**

An oil paint that dries out with soft, water color effect, yet  
is more washable than any other oil paint made.

The most  
important  
paint  
invention  
of the age



Write us for  
Color Card  
and Prices

Manufactured By  
**THE MURALO COMPANY**  
NEW BRIGHTON, N. Y.

## THE BIGGER THE BUILDING, THE GREATER THE SAVING

Leading Architects and Engineers are Specifying

### EDISON PORTLAND CEMENT



on their biggest work; for the same reason it pays on smaller work.

"Edison" makes more and as strong, or as much and stronger, concrete than the same amount of  
other brands, because—

**UNIFORMLY 10 PER CENT. FINEST GROUND IN THE WORLD**

**ARE YOU USING IT?**

**EDISON PORTLAND CEMENT COMPANY**

SALES OFFICES

Look for Trade-mark  
on every bag.

NEW YORK: St. James Bldg.  
PHILADELPHIA: Arcade Bldg.

PITTSBURG: Macheaney Bldg.  
BOSTON: Post Office Sq. Bldg.

NEWARK, N. J.: Union Bldg.  
SAVANNAH: National Bank Bldg.



## The "GLOBE" Ventilator

IN BRASS, COPPER, GALVANIZED IRON  
AND WITH GLASS TOPS FOR SKYLIGHT PURPOSES

SIMPLE SYMMETRICAL STORM-PROOF EFFECTIVE  
FOR PERFECTLY VENTILATING BUILDINGS OF EVERY CHARACTER

Smoky Chimneys Cured


SEND FOR MODEL  
AND PAMPHLET

Globe Ventilated Ridging

MANUFACTURED BY

"The 'GLOBE' is built on honor  
and sold on merit."

**GLOBE VENTILATOR COMPANY, TROY, N. Y.**

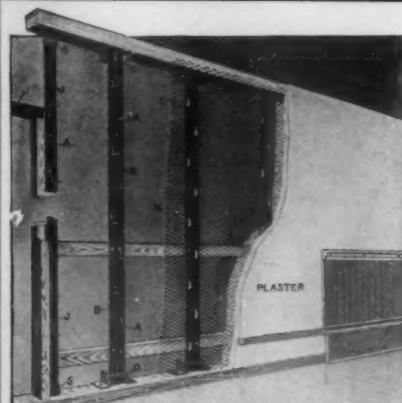

### THE MECHANICAL SIMPLICITY OF BERGER PRONG LOCK STUDS and FURRING

Is Backed by Their All-Around Convenience and Efficiency

THEIR ability to resist fire and shock was signally demonstrated in the San Francisco fire. The exceptional ease of applying the lath is apparent at once. One man unaided can hang the lath on the prongs and fasten it securely. The tap of a hammer clinches the prong over the lath and makes a firm ground to plaster on. There's no wiring, and no waiting for the plaster to harden before the fastening is rigid—it's rigid from the start.

Prong Lock Partitions economize space; save time; save money; and the lath can't get away  
Ask for catalogue Fp5, showing its application to various classes of construction  
Write TO-DAY

**THE BERGER MFG. CO., Canton, Ohio**  
New York, Chicago, St. Louis, Boston, Atlanta, Philadelphia, Minneapolis, San Francisco  
Specialties — Fireproofing, Vault and Sidewalk Lights, Steel Ceilings, Ventilators, Skylights, Etc.

# Harbison - Walker Refractories Company

PITTSBURG, PA.

:: MANUFACTURERS OF ::  
**FRONT BUILDING BRICK**

## SHADES

LIGHT, GREY, BUFFS AND  
MOTTLED



## STYLES

NORMAN, ROMAN, STANDARD  
AND ORNAMENTAL

DELIVERIES GUARANTEED WHEN WANTED. GET SAMPLES AND PRICES

**New York Office,**

TELEPHONE 5687-5688 MADISON

**1133 Broadway**



### "CHICAGO AA"

1,000,000 BARRELS ANNUALLY

HIGHEST QUALITY  
THE BEST THAT CAN BE MADE

Chicago Portland Cement Company  
108 La Salle Street CHICAGO, ILL.



The highest grade of  
Portland Cement Manufactured  
LIGGETT BUILDING  
ST. LOUIS, MO.

John J. Cone A. W. Fiero Robert W. Hunt Jan. C. Hallsted D. W. McNaugher

### Robert W. Hunt & Co.

90 West St. 3181 The Rookery Monongahela Bank Bldg. Norfolk House, Cannon St., E.C.  
New York Chicago Pittsburgh London  
425 Washington St., San Francisco

Inspection of Structural Steel and Iron, reinforcing bars, cement and other building materials. Examination and supervision of reinforced concrete work a specialty. Chemical and Physical Laboratories.



UNIFORM in color and tensile strength, sound and reliable. Strictly conforms to standard and Government specifications.

Send for 72-Page Booklet

MARQUETTE CEMENT MFG. CO.  
CHICAGO

"Artistic and Commercially Practicable Concrete Surface Finishes."

The series of illustrated articles now appearing under the above title in our Monthly Bulletins are of real value to architects desiring to inform themselves on this important subject.

Upon request, your name will be placed upon our mailing list for copies of the Bulletin free of charge.

A Standard Portland for Universal Use.



Daily Output 17000 Barrels. Plants at Chicago & Pittsburgh.

Universal Portland Cement Co.

Chicago-Pittsburgh



Prints



THE  
AMERICAN  
ARCHITECT  
PUBLISHED  
EVERY WEDNESDAY  
IN NEW YORK



WITH THIS PUBLICATION  
IS MERGED  
THE INLAND ARCHITECT


VOLUME  
XCV

FEBRUARY 24, 1909

NUMBER  
1731

•TWO•THIRTY•NINE•WEST•THIRTY•NINTH•STREET•

# LUXFER

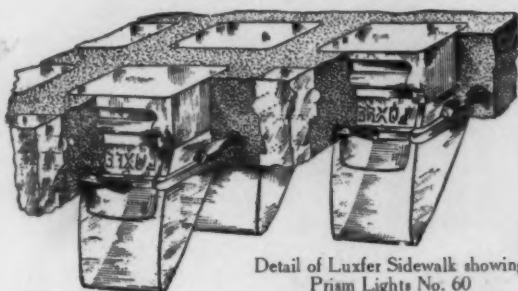

Detail of Luxfer Sidewalk showing  
Prism Lights No. 60



This shows regular transom prism installation above show windows.  
Note awning attachment.

All thoroughly well-built, reinforced concrete sidewalks with prismatic lights are laid by the

## AMERICAN Luxfer Prism COMPANY

Our patent construction enables us to build a perfect sidewalk having the necessary structural strength, and at the same time daylight the basement so it is as well lighted as any part of the building. See our catalogue in "Sweet's Index," pages 601-605.

Luxfer prisms should not be considered an "extra" any more than a heating equipment. Daylight is as necessary for the healthful conduct of business as a comfortable temperature. The economy of using real daylight instead of paying gas or electric light bills is obvious. Why not increase the rental value of the building?

## AMERICAN Luxfer Prism COMPANY


CHICAGO, Heyworth Bldg.  
BOSTON, 49 Federal St.  
BALTIMORE, 32 Builders' Ex.  
CLEVELAND, 1022 Garfield Bldg.  
CINCINNATI, 37 Thoms Bldg.  
DULUTH, 106 West Michigan St.

INDIANAPOLIS, 342 E. Washington St.  
KANSAS CITY, 948 N. Y. Life Bldg.  
LOS ANGELES, 232 Bradbury Bldg.  
MILWAUKEE, 1112 Railway Ex.  
NEW YORK, 507 W. Broadway.  
NEW ORLEANS, 904 Hennen Bldg.  
PITTSBURGH, 1022 Fulton Bldg.

PHILADELPHIA, 608 Chestnut St.  
ROCHESTER, 38 Exchange St.  
ST. PAUL, 615 Ryan Bldg.  
SAN FRANCISCO, 245 Oak St.  
SEATTLE, 23 Maynard Bldg.  
DALLAS, Builders' Exchange.

## Indirect Heating.

Where a limited amount of space does not permit installing direct radiation, air-ducts passing fresh outside air over an AMERICAN Indirect Radiator and into the apartment, in the manner shown in the accompanying illustration frequently solve the problem.

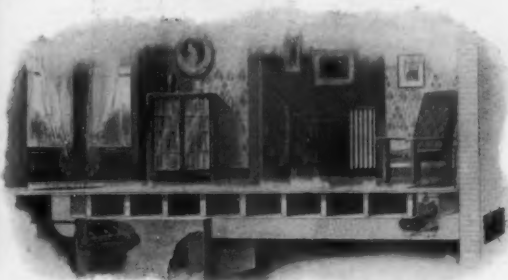

AMERICAN Indirect Radiators are made in a broad range of patterns to meet widely varying conditions and architectural requirements.

**AMERICAN & IDEAL**  
RADIATORS & BOILERS

A good method for incasing indirect radiation and a simple way to secure rotary circulation air in the room when outdoor supply is shut off.

**AMERICAN RADIATOR COMPANY**

General Offices: 282-286 Michigan Ave., Chicago

PHILADELPHIA  
NEW YORK  
BOSTON

BUFFALO  
PITTSBURG  
CINCINNATI

CLEVELAND  
INDIANAPOLIS  
CHICAGO

MILWAUKEE  
ST. LOUIS  
KANSAS CITY

ATLANTA  
MINNEAPOLIS  
OMAHA

DENVER  
SEATTLE  
SAN FRANCISCO



### Residences and Small Buildings

need comparatively as much ventilation as larger constructions. Very frequently the ventilation of a residence is left to the cracks and crevices—which at best is most unsatisfactory and inadequate.

Absence of all odors, dampness, drafts and providing the pure, healthful atmosphere in the home is the result of using Burt Ventilators.

### Burt Ventilators

are praised in actual use. Read the following extract from a letter from one of our Cincinnati representatives:


"Three 20-in. and One 24-in. Glass Top Burt Ventilators are to go on Mr. C. P. Taft's residence (brother of William H. Taft, Secretary of War). The architect stated positively that nothing but Burt Ventilators would be allowed to go on this work. So you see that speaks well for you."

Further information in reference to the use of Burt Ventilators for residences will be gladly given.

Send for our new 96-page catalogue, giving fine illustrations of Mills, Factories, Shops, Foundries and Residences where Burt Ventilators are in successful use.

**The Burt Mfg. Co., 550 Main St., Akron, O.**

W. H. Burt & Co., Montreal, Sole Manufacturers of "Burt Ventilators" for Canada.  
Largest Manufacturers of Oil Filters and Exhaust Heads in the World.

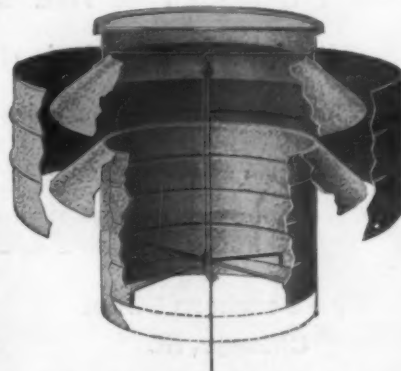

Notice Sliding Sleeve Damper. Patented.





THE DEEVERS MANSION, Manhattan Square, New York City.

**MR. ARCHITECT:**—The common error in writing specifications for CUT STONE WORK is made in merely calling for BEDFORD STONE. This is too broad as it will admit any so-called BEDFORD STONE. For your own protection as well as that of your client, you should close your specifications in this respect calling only for OLD HOOSIER STONE.

**OLD HOOSIER STONE** is produced only from the **HOOSIER QUARRY** of **THE BEDFORD QUARRIES CO.**

The price of **OLD HOOSIER** does not fluctuate.


Correspondence solicited.

## THE BEDFORD QUARRIES COMPANY

204 Dearborn Street  
Chicago, Ill.



1 Madison Avenue  
New York City

818 Euclid Avenue  
Cleveland, O.

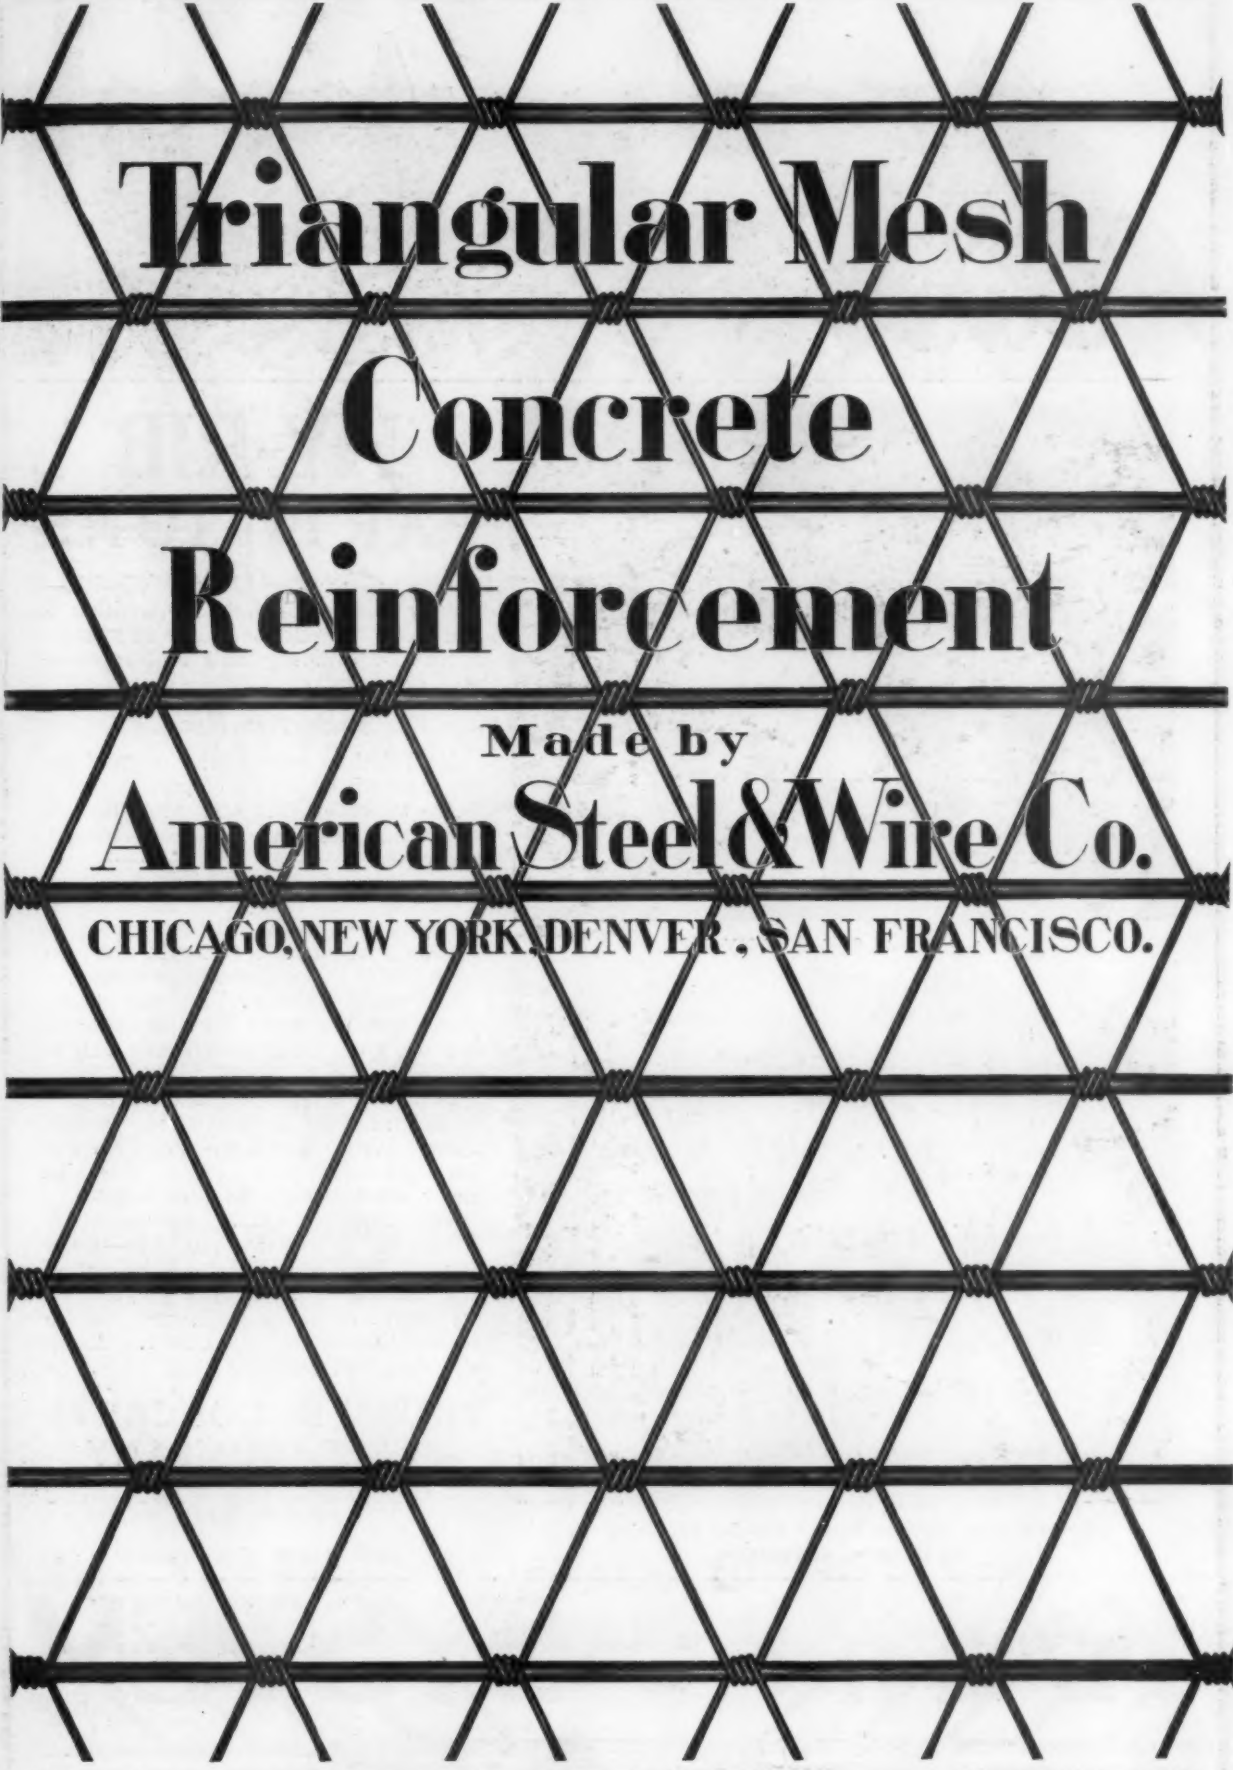

# **Triangular Mesh Concrete Reinforcement**

Made by  
**American Steel & Wire Co.**  
CHICAGO, NEW YORK, DENVER, SAN FRANCISCO.

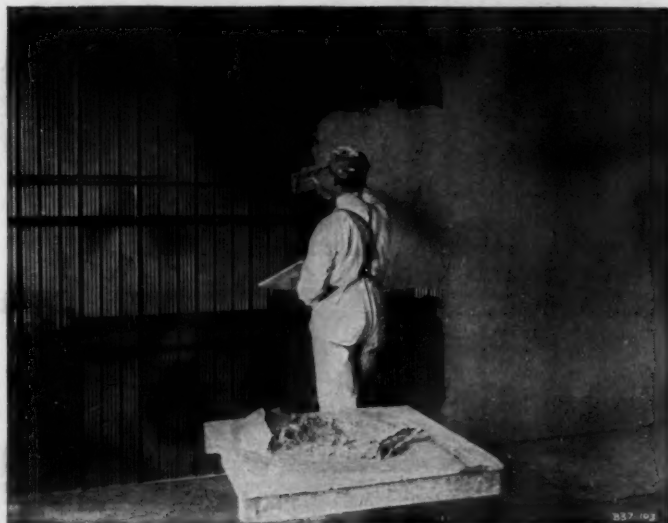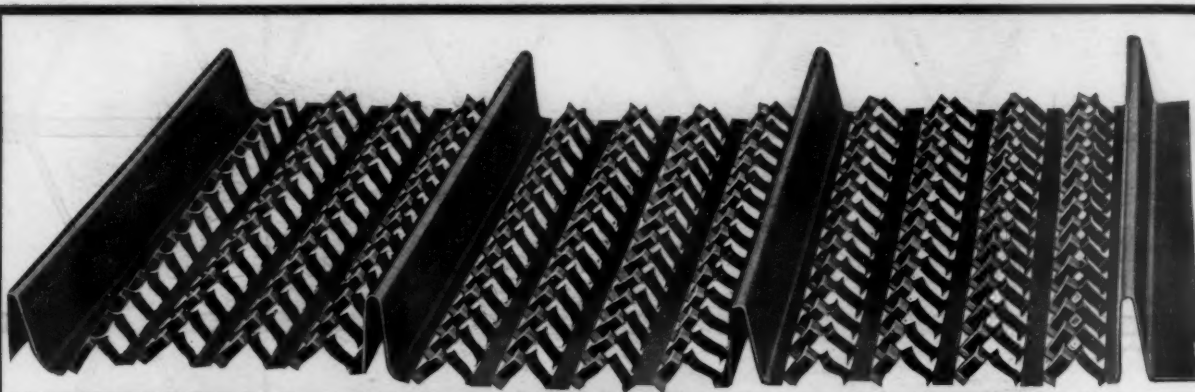

Plastering Lath Surface of HY-RIB



Reverse Side, Showing Perfect Key for Plastering  
No Dropping of Plaster

## HY-RIB PARTITIONS

Simply set up the sheets of **Hy-Rib**—plaster both sides and the partition is complete. **Hy-Rib** combines in a single sheet the ordinary lath and separate stud construction.

### No Studs Are Necessary

**Hy-Rib** does away with the great expense of wiring sheets of lath to studs. Being a unit of lath and studs **Hy-Rib** partitions have the greatest strength and rigidity.

Other uses for **Hy-Rib** are:

**Floors and Roofs.** **Hy-Rib** serves as reinforcement and centering for the concrete slab. No falsework necessary.

**Suspended Ceilings.** **Hy-Rib** does away with the small T's and channels and the great expense of wiring lath to supports.

**Furring.** **Hy-Rib** supplies the lath surface and the furring strips in one sheet. Write for large new **Hy-Rib** Catalogue—just off the press. Contains many details useful to the designer.

Also separate catalogues describing other Kahn System products—**Kahn Trussed Bar—Rib Metal—Rib-Lath—**and **Cup-Bars**. Catalogues of Tests, of Structures of every kind, and "**Kahn System Standards**," the best Handbook on Reinforced Concrete.

## TRUSSED CONCRETE STEEL COMPANY

618 TRUSSED CONCRETE BUILDING  
DETROIT, MICH.

Offices in all Principal Cities

# KAHN

# SYSTEM



---


¶ The Otis Elevator Company offers to architects their utmost co-operation in solving all kinds of elevator problems. We are at all times ready to plan special elevator equipment for any requirement. Fifty-five years of success qualifies us to give thoroughly efficient service in this direction.

¶ We manufacture every type of elevator, for every character of service, for every kind of power.

¶ Write us for full particulars regarding the help we can render you.

**OTIS ELEVATOR COMPANY**

---

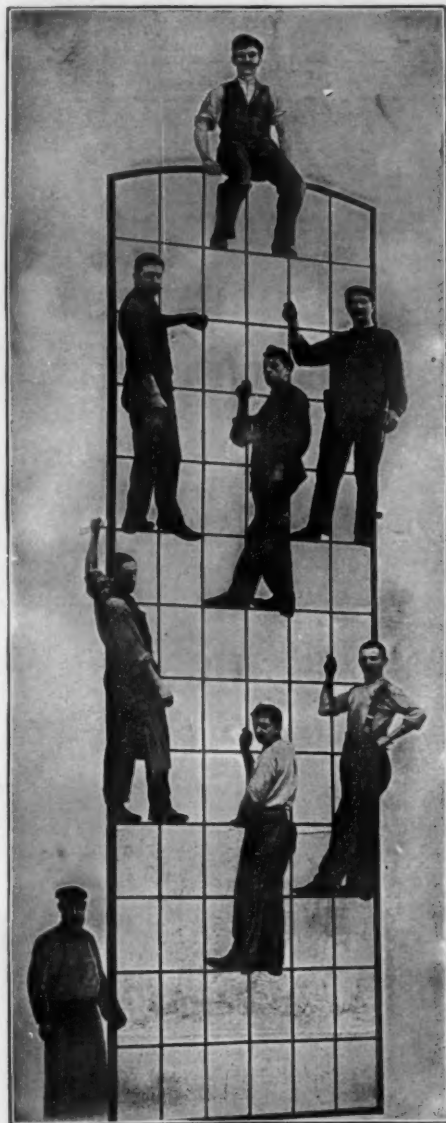

COMPLETE "FENESTRA" WINDOW "Patented"

# DETROIT "FENESTRA"

## WROUGHT STEEL WINDOW SASH

A Fireproof Window

A Strong Window

An Inexpensive Window

FOR

FACTORIES  
POWER HOUSES  
WAREHOUSES  
PUBLIC BUILDINGS  
INSTITUTIONS  
JAILS, etc., etc., etc.

DETROIT FENESTRA SASH is manufactured from special rolled steel section, and is preferable to any other metal sash on the market for the certain class of substantial construction heretofore mentioned. Its cost is much below that of other metal sash, while its strength and durability is readily appreciated.

It can be made to fit any opening, large or small, and to withstand wind pressure up to 16' x 20' without reinforcement. Expensive frames are done away with, and more light area is obtained from the given opening.

The sash with all its strength has a light and slightly appearance; it can be divided into various sizes of panes, from the smallest to the large paned, say 20 x 30 inches, if desirable.

In basement windows of city houses the sash becomes a steel grating, giving protection from thieves and burglars, and nothing to interfere with washing.

For use in institutions and insane asylums, its combined value as a grating, without the apparent visible effect, can be at once understood.

In paper mills, soda ash works and other similar plants where chemical action or dampness destroys sheet metal and wood, the *Detroit Fenestra Sash* are being used to replace.

We invite correspondence, and if encouraged will gladly send an expert to consult. *Write to us to-day.*

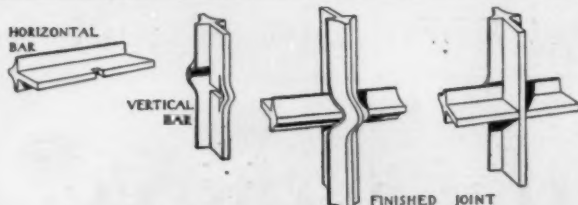


Fig. 1.

Fig. 2.

Fig. 3.

Fig. 4.

### THE "FENESTRA" JOINT

In the "Fenestra" joint, as can be seen above, a small cross slot is made in one of the bars (Fig. 2), only sufficiently large to allow the flange of the other bar (Fig. 1) to pass through it. The moulded portion of the bar (Fig. 2) is then hydraulically pressed out far enough to allow of the moulded portion of the other bar (Fig. 1) to pass between it and its flange.

The inserted bar (Fig. 1) is only cut in one place, a small nick being made to allow of its being locked in position.

**DETROIT**  
**STEEL PRODUCTS COMPANY**  
DETROIT, MICHIGAN

# "CASTELL"

## DRAWING PENCILS

Made in 16 degrees, 6B to 8H

## THE FINEST IN EXISTENCE

Sold by all stationers and dealers in artist's materials. Sample sent to all parties interested on receipt of 10 cents in postage stamps.

A. W. FABER, 41 Dickerson Street  
NEWARK NEW JERSEY

## "DIABLO" ASBESTOS WINDOWS

ABSOLUTELY FLAME-PROOF

ADDRESS:

U. S. ASBESTOS FIREPROOFING CO., 25 West 33d St., New York  
525 "The Rookery," Chicago

## ESTEY ORGAN COMPANY

BRATTLEBORO, . . . VT.

Builders of Organs for churches  
and private residences.

SPECIFICATIONS, ETC., FURNISHED ON APPLICATION.

## THE L. SCHREIBER & SONS CO.

STRUCTURAL STEEL  CINCINNATI  ORNAMENTAL IRON

BRANCH OFFICES NEW YORK • CHICAGO • PITTSBURG • ATLANTA • NEW ORLEANS • SAN FRANCISCO • RICHMOND



## The "GLOBE" Ventilator

IN BRASS, COPPER, GALVANIZED IRON  
AND WITH GLASS TOPS FOR SKYLIGHT PURPOSESSIMPLE SYMMETRICAL STORM-PROOF EFFECTIVE  
FOR PERFECTLY VENTILATING BUILDINGS OF EVERY CHARACTER

Smoky Chimneys Cured

SEND FOR MODEL  
AND PAMPHLET

Globe Ventilated Ridging

MANUFACTURED BY

"The 'GLOBE' is built on honor  
and sold on merit."

GLOBE VENTILATOR COMPANY, TROY, N. Y.

# MOSS

## PHOTO-ENGRAVING COMPANY

295-309 Lafayette Street, cor. Houston ("Puck" Building)  
NEW YORK

Best quality of work guaranteed.

Write for Samples and Prices

HALFTONES  
ZINC ETCHING  
COLOR WORK





Charles Barton Keen, Architect, Philadelphia


## Cabot's Shingle Stains

The Original and Standard, and the Only Creosote, Wood-preserving Stains

Distinguishable by the softness, depth and transparency of their colors, and their durability. No muddy or tawdry colors, no blackening, no washing off.

SAMPLES OF ALL COLORS ON REQUEST

SAMUEL CABOT, Inc., Sole Manufacturer, Boston, Mass.  
1133 Broadway, New York 28 Dearborn Avenue, Chicago

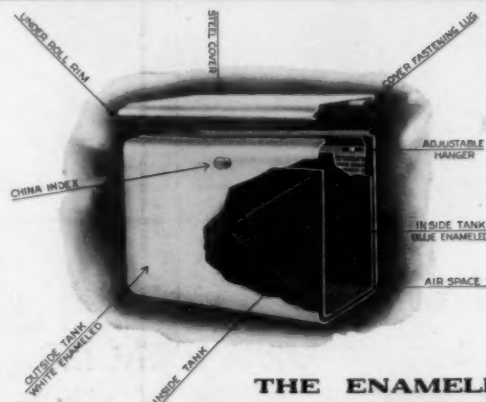

## Tanks That Cannot Leak Tanks That Cannot Sweat

Closet tank troubles needn't bother you any more now that


### THE "KAZOO"

the **All Steel Porcelain Enameled Closet Tank** can be had. This is an all steel box drawn from one sheet of metal, all corners and edges rounded, no seams of any kind anywhere, and porcelain enameled inside and out. Top is of stamped steel also enameled. Inside tank is also a one piece steel box, enameled inside and out and guaranteed to withstand the chemical action of any water on earth. There is a half inch air space between the tanks which prevents sweating. There being no joints, it cannot leak.

ASK FOR FULL DETAILS.

THE ENAMELED STEEL TANK CO., Kalamazoo, Mich.

### Jenkins Improved Automatic Air Valves

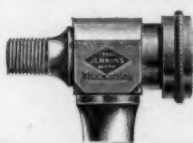

for steam radiators, heating coils, etc. Thousands are in use, and giving entire satisfaction. They are inexpensive, neat in design and take up no more room than an ordinary air cock. Besides being very simple, they are most sensitive and durable. Write for catalog and prices.

JENKINS BROS.

New York, Boston, Philadelphia, Chicago

### ASPHALT FLOORS, ROOFS, SIDEWALK and CARRIAGE WAYS

of Public Buildings, Hospitals, Warehouses, Stables, Cellars, etc., laid with  
**VAL de TRAVERS ROCK ASPHALT**

Durable, Fireproof and Impervious. For estimates, and list of works executed, apply to

The Neuchatel Asphalt Co., Limited, 265 Broadway, New York


An oil paint that dries out with soft, water color effect, yet is more washable than any other oil paint made.

The most important paint invention of the age



Write us for Color Card and Prices

Manufactured By  
**THE MURALO COMPANY**  
NEW BRIGHTON, N. Y.

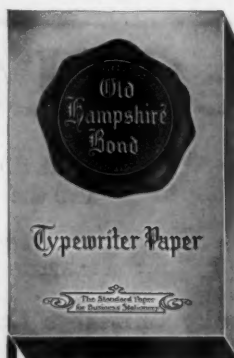

## What Typewriter Paper Do You Use?

The idea in buying a particular brand of typewriter paper is good—the best thing, however, is not only to buy by brand, but to know the relative merits of the brand you buy.

The paper you use represents you just as the clothes you wear represent you. Bearing your messages and your signature, it cannot fail to carry a suggestion of your character. A clean, crisp sheet of OLD HAMPSHIRE BOND adds a message "between the lines," a message of quality.

What we most want is your careful consideration of the use of a paper that fairly represents you—a paper that, finding itself among a pile of twenty or thirty other letters, won't feel like a suit of overalls at an Inauguration Ball. So please

SEND FOR THE SPECIMEN BOOK

In case you find difficulty in securing Old Hampshire Bond Typewriter Paper from your regular stationer, send us \$2.00 and we will forward you, prepaid, a box of medium weight.

**Hampshire Paper Company, South Hadley Falls, Mass.**

The only paper makers in the world making bond papers exclusively.



ST. GEORGE'S CHURCH

WALKER & GILLETTE, ARCHITECTS

SEABRIGHT, N. J


# Mathews Old English Graduated Slates

HARD-VEIN-VARIEGATED-GREEN-AND-PURPLE  
LAID HAPHAZARD AS TO COLOR

ARTISTIC  
HARMONIOUS  
APPROPRIATE

NOTHING STILTED NOR MECHANICAL

ITS DURABILITY IS EVERLASTING

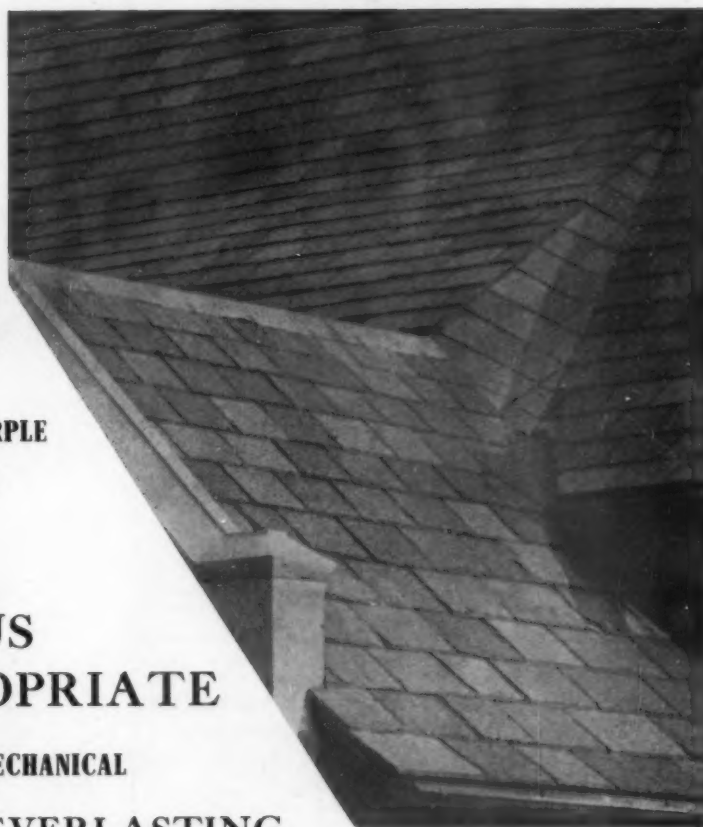

Detail—Portion of Roof

Specification Forms, Blue Prints and Descriptive Price List Sent on Request

**THE MATHEWS SLATE COMPANY**  
MAIN OFFICE - SEARS BUILDING, BOSTON



"True in the Long Run."

Include **Triumph Ice** or **Refrigerating Machinery** in your specifications.

**Sweet's Index** (1909 Edition) explains.

*Bulletin 501-N.*

**THE TRIUMPH ICE MACHINE CO.**  
CINCINNATI, OHIO

Established 1884

**THE E. J. JOHNSON CO.**  
38 PARK ROW, NEW YORK

Producers of

**ROOF SLATES**

OUT OF THE ORDINARY

BLACK—GREEN—PURPLE—RED

We will forward Architects our book, "Roof Slates Out of the Ordinary," upon application


**SLATE BLACKBOARDS**

Our pamphlet gives full size detail of frame and directions for setting slate. Correspondence solicited.

**"SIROCCO"**

—TRADE MARK—

**AMERICAN BLOWER CO.**  
**DETROIT**

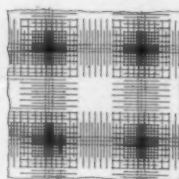


Top Reinforcement

**You Can Save From Four to Twelve Cents per Square Foot**

and still have strong and easily built floors architecturally pleasing ceilings, if you use

**The Hermann**  
(Patented) System of  
**Concrete-Steel**

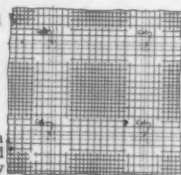

**Floor Construction**

We furnish plans and specifications for buildings in accordance with our system, and we superintend and inspect the work, if desired. We are also ready to furnish with our designs the well-known RAN-SOME TWISTED BARS. Estimates and preliminary sketches free of charge. Write for Descriptive Circular "AA"

**Leibu Hermann, C. E., 11 B'dway, New York**  
Specialist in Concrete Construction

## ALPHABETICAL LIST OF ADVERTISERS

|          |                                              |    |                                                     |    |
|----------|----------------------------------------------|----|-----------------------------------------------------|----|
| <b>A</b> | Abbot & Co. (o.a.m.).....                    | 44 | Kelsey Heating Co. (o.a.m.).....                    | 40 |
|          | Adams, James.....                            | 59 | Kewanee Boiler Co.....                              | 55 |
|          | Alsen Cement.....                            | 38 | Kewanee Water Supply Co.....                        | 55 |
|          | American Blower Co.....                      | 2  | <b>L</b>                                            |    |
|          | American Luxfer Prism Co.....                | 40 | Leader Iron Works (e.o.w.).....                     | 41 |
|          | American Mason Safety Tread Co.....          | 3  | Loomis-Manning Filter Co.....                       | 40 |
|          | American Metal Door Co. (o.a.m.).....        | 40 | Lowe Bros. Co. (o.a.m.).....                        | 41 |
|          | American Radiator Co. (e.o.w.).....          | 40 | Lufkin Rule Co. (o.a.m.).....                       | 41 |
|          | American School of Correspondence.....       | 5  | <b>M</b>                                            |    |
|          | American Steel & Wire Co.....                | 41 | Marquette Cement Mfg. Co.....                       | 60 |
|          | Armstrong Cork Co. (o.a.m.).....             | 43 | Matthews Slate Co.....                              | 37 |
|          | Artesian Well & Supply Co. (e.o.w.).....     | 43 | McCray Refrigerator Co.....                         | 40 |
|          | Art Metal Construction Co.....               | 46 | Merchant & Evans Co. (e.o.w.).....                  | 59 |
|          | Atlantic Terra Cotta Co.....                 | 3  | Monroe Refrigerator Co. (o.a.m.).....               | 59 |
|          | Altas Portland Cement Co.....                | 49 | Monument Pottery Co.....                            | 9  |
| <b>B</b> |                                              |    | Moss Photo Engraving Co.....                        | 9  |
|          | Beaver Mfg. Co. (o.a.m.).....                | 49 | Muckenhiem, C. H. Co.....                           | 41 |
|          | Bedford Quarries Co.....                     | 4  | Mueller, H., Mfg. Co. (e.o.w.).....                 | 51 |
|          | Berger Mfg. Co.....                          | 45 | Muerer Bros. Co. (e.o.w.).....                      | 54 |
|          | Berry Bros.....                              | 46 | Mullins Co., The W. H.....                          | 10 |
|          | Bird, F. W. (o.a.m.).....                    | 41 | Muralo Co.....                                      | 43 |
|          | Blaisdell Machinery Co.....                  | 51 | Murdock Shaw Co. (e.o.w.).....                      | 43 |
|          | Bostwick Steel Lath Co.....                  | 42 | <b>N</b>                                            |    |
|          | Brown Bros. Mfg. Co. (e.o.w.).....           | 3  | National Fireproofing Co.....                       | 53 |
|          | Brown, Fraser.....                           | 10 | National Lead Co. (e.o.w.).....                     | 10 |
|          | Burt Mfg. Co. (e.o.w.).....                  | 46 | Neuchatel Asphalt Co.....                           | 57 |
| <b>C</b> |                                              |    | Never-Split Seat Co.....                            | 45 |
|          | Cabot, Samuel, Inc.....                      | 46 | New York Belting & Packing Co. (e.o.w.).....        | 45 |
|          | Cahill Iron Works.....                       | 44 | Northwestern Terra Cotta Co.....                    | 45 |
|          | Campbell, Walter M.....                      | 60 | <b>O</b>                                            |    |
|          | Carter White Lead Co. (e.o.w.).....          | 58 | Okonite Co. (Ltd.) (e.o.w.).....                    | 7  |
|          | Chicago Portland Cement Co.....              | 41 | Otis Elevator Co. (e.o.w.).....                     | 7  |
|          | Clinton Wire Cloth Co.....                   | 40 | <b>P</b>                                            |    |
|          | Cobb-Eastman Co.....                         | 59 | Parker Preston Co.....                              | 41 |
|          | Concrete Column Construction Co.....         | 41 | Peerless Rubber Mfg. Co. (o.a.m.).....              | 41 |
|          | Corrugated Bar Co.....                       | 41 | Pierce, Butler & Pierce Mfg. Co. (e.o.w.).....      | 56 |
|          | Coulson & Co., J. W. (e.o.w.).....           | 41 | Potteries Selling Co. (e.o.w.).....                 | 40 |
|          | Curdella, F. E. (e.o.w.).....                | 48 | Prescott & Son, J. B.....                           | 40 |
|          | Cutler Mfg. Co.....                          | 41 | Prometheus Electric Co.....                         | 40 |
| <b>D</b> |                                              |    | <b>R</b>                                            |    |
|          | Dahlquist Mfg. Co.....                       | 41 | Raymond Concrete Pile Co.....                       | 42 |
|          | Dahlstrom Metallic Door Co.....              | 43 | Reedy, J. W., Elevator Mfg. Co. (o.a.m.).....       | 8  |
|          | Dean Bros.....                               | 41 | Reliance Ball Bearing Door Hanger Co.....           | 43 |
|          | Deming Co., The.....                         | 41 | Richardson & Boynton Co.....                        | 47 |
|          | Detroit Show Case Co. (o.a.m.).....          | 40 | Richter Mfg. Co. (o.a.m.).....                      | 41 |
|          | Detroit Steel & Products Co.....             | 41 | Rock Island R. R.....                               | 41 |
|          | Dexter Bros.....                             | 41 | Royal Ventilator & Mfg. Co. (e.o.w.).....           | 41 |
|          | Dixon Crucible Co., Jos.....                 | 41 | <b>S</b>                                            |    |
|          | Donaldson Co., The (o.a.m.).....             | 40 | Samson Cordage Works.....                           | 40 |
|          | Drouve, G., & Co.....                        | 41 | Sandusky Portland Cement Co.....                    | 47 |
|          | Dunning, W. D.....                           | 41 | Schreiber & Sons Co., The L.....                    | 9  |
| <b>E</b> |                                              |    | Seifert, Frank A., Plastic Relief Co. (e.o.w.)..... | 41 |
|          | Edison Portland Cement Co.....               | 59 | Silver Lake Co. (e.o.w.).....                       | 41 |
|          | Elevator Supply and Repair Co. (e.o.w.)..... | 10 | Smith Co., H. B. (e.o.w.).....                      | 44 |
|          | Enameled Steel Tank Co. (e.o.w.).....        | 43 | Society of Beaux-Arts Architects.....               | 58 |
|          | Estabrook's Sons, R.....                     | 9  | Standard Sanitary Mfg. Co.....                      | 41 |
|          | Estey Organ Co. (e.o.w.).....                | 9  | Stanley Works.....                                  | 40 |
| <b>F</b> |                                              |    | Stewart Iron Works.....                             | 60 |
|          | Faber, A. W. (e.o.w.).....                   | 9  | St. Louis Portland Cement Co.....                   | 60 |
|          | Farr & Bailey Mfg. Co. (e.o.w.).....         | 41 | <b>T</b>                                            |    |
|          | Fisher Co., Robert C.....                    | 41 | Taylor, J. W.....                                   | 44 |
|          | Follansbee Bros. (e.o.w.).....               | 41 | Thermograde Valve Co.....                           | 48 |
|          | French & Co., Samuel H.....                  | 41 | Thomas & Smith (e.o.w.).....                        | 43 |
|          | Frink, I. P.....                             | 41 | Thorp Fireproof Door Co.....                        | 38 |
| <b>G</b> |                                              |    | Triumph Ice Machine Co. (e.o.w.).....               | 6  |
|          | Garner Ventilating Co.....                   | 39 | Trussed Concrete Steel Co.....                      | 40 |
|          | Galloway, William.....                       | 40 | Turner Construction Co.....                         | 40 |
|          | Globe Ventilating Co.....                    | 40 | Tuttle & Bailey Mfg. Co. (o.a.m.).....              | 40 |
|          | Gorham Co. (o.a.m.).....                     | 40 | <b>U</b>                                            |    |
|          | Goodyear Tire and Rubber Co. (e.o.w.).....   | 40 | U. S. Asbestos Fireproofing Co.....                 | 41 |
|          | Gurney Heater Mfg. Co.....                   | 40 | U. S. Changeable Sign Co.....                       | 41 |
| <b>H</b> |                                              |    | U. S. Mineral Wool Co.....                          | 41 |
|          | Hampshire Paper Co. (e.o.w.).....            | 60 | United States Heater Co.....                        | 60 |
|          | Harbison & Walker.....                       | 46 | Universal Portland Cement Co.....                   | 44 |
|          | Hart Mfg. Co.....                            | 46 | University of Illinois.....                         | 44 |
|          | Hart & Cooley Co.....                        | 43 | University of Michigan.....                         | 44 |
|          | Hartman & Sanders.....                       | 38 | University of Pennsylvania.....                     | 44 |
|          | Hayes, Geo.....                              | 48 | <b>V</b>                                            |    |
|          | Hermann, Leibu C. E.....                     | 48 | Vacuum Engineering Co. (e.o.w.).....                | 41 |
|          | Higgins & Co., Chas. H. (e.o.w.).....        | 60 | Vaile & Young.....                                  | 41 |
|          | Howard E. Clock Co.....                      | 43 | Vapor Heating Co. (o.a.m.).....                     | 56 |
|          | Hough, William B. Co.....                    | 47 | Van Nostrand & Co. (e.o.w.).....                    | 40 |
|          | Hunt & Co., Robert W.....                    | 47 | Venclos Co., The (e.o.w.).....                      | 40 |
|          | Hunt Metal Corner Co. (e.o.w.).....          | 47 | Von Hartzfeld, Carl.....                            | 40 |
|          | Imperial Brass Co.....                       | 47 | <b>W</b>                                            |    |
|          | International Text Book Co. (o.a.m.).....    | 47 | Wagner Park Conservatories.....                     | 44 |
| <b>J</b> |                                              |    | Warner Co., Charles (o.a.m.).....                   | 44 |
|          | Jenkins Bros.....                            | 40 | Washington University.....                          | 44 |
|          | Johns-Manville Co., H. W.....                | 38 | Weld Co., Geo. A. (o.a.m.).....                     | 44 |
|          | Johnson & Co., E. J.....                     | 41 | Western Brick Co. (o.a.m.).....                     | 44 |
|          | Jones, T. W. (e.o.w.).....                   | 41 | Winkle Terra Cotta Co. (o.a.m.).....                | 44 |
| <b>K</b> |                                              |    | Winslow Bros. Co., The (e.o.w.).....                | 44 |
|          | Kaestner & Co. (o.a.m.).....                 | 41 | Wolf Mfg. Co. (o.a.m.).....                         | 44 |
|          | Kasch Roofing Co.....                        | 41 | Woodbury Granite Co.....                            | 44 |
|          | Kawneer Mfg. Co. (o.a.m.).....               | 41 | <b>Y</b>                                            |    |
|          | Keasby & Mattison Co.....                    | 41 | Yeomans Bros. (e.o.w.).....                         | 44 |



# INTERLOCKING RUBBER TILING



3-8 TYPE



## For Quality



5-16 TYPE

Send for our New Illustrated CATALOGUE and SAMPLES

# The Goodyear Tire & Rubber Co.

Headquarters Tiling Department  
1914 Broadway, New York City

Factory and Executive Offices  
Akron, Ohio

## "TOPICAL ARCHITECTURE"

CLASSIFIED ARCHITECTURAL MOTIVES AND DETAILS

The publishers issued sixty complete numbers of which the following may still be obtained. Please order by name and number. Special prices quoted in sets.

40 Cents a Copy

CONTENTS OF ISSUES

3 Copies \$1.00

1. Renaissance Doorways.—I.
2. Renaissance Doorways.—II.
3. Renaissance Capitals.—I.
4. Renaissance Capitals.—II.
5. Iron Gates and Railings.—I.
6. Iron Gates and Railings.—II.
7. Renaissance Chimneypieces.
8. Tombs.
9. Arabesques.
10. Sgraffito.
13. Renaissance Cornices.—I.
14. Iron Gates and Railings.—III.
15. Iron Gates and Railings.—IV.
16. Ecclesiastical Domes.—III.

17. Lions.—I.
19. Renaissance Pulpits.—I.
21. Renaissance Capitals.—III.
22. Iron Gates and Railings.—V.
23. Renaissance Cornices.—II.
25. Iron Gates and Railings.—VI.
26. Renaissance Capitals.—IV.
27. Eagles.
29. Gates and Railings.—VII.
32. Wells and Fountains.
33. Lions.—II.
38. Capitals.—V.
39. Newels and Ramps.—I.
42. Chimneypieces.—II.

43. Gates and Railings.—VIII.
45. Organs.—IV.
46. Tombs.—III.
47. Gates and Railings.—IX.
48. Gates and Railings.—X.
49. Wells and Fountains.—II.
52. Tombs.—IV.
53. Sundials.
55. Newels and Ramps.—II.
56. Tombs.—V.
57. Gates and Railings.—XI.
58. Capitals.—VI.
59. Capitals.—VII.
60. Chimney Places.—III.

## THE AMERICAN ARCHITECT

231-241 WEST 39th STREET

NEW YORK

**TURNER****CONSTRUCTION**240  
Reinforced Concrete  
Structures Completed**CO.** 11 Broadway, N. Y. City

Write for our Bulletins "Concrete Work" for free distribution

**MASON SAFETY TREADS**

For Stairs, Wood, Iron, Marble or Cement, new or old

HUNDREDS OF THOUSANDS IN USE

American Mason Safety Tread Co., Boston

**LOOMIS FILTERS**

Established 1880

Improved System

Simple and Effective

**LOOMIS-MANNING FILTER CO.**

Main Office:

828 Land Title Bldg., Broad and Chestnut Sts., Philadelphia  
Boston Buffalo New York Baltimore Washington Chicago**Five Orders of Architecture**

A 500-page reference book (page size 7 x 10 inches), describing in interesting form the Greek and Roman Orders of Architecture.

"The Orders" gives you all the information which could heretofore be found only in a number of rare, costly books.  
**PORTFOLIO FREE.** We will send a handsome portfolio containing 58 detail plates 11 x 15 inches, typical of the best examples of Greek and Roman Architecture; to be retained only on condition of a purchase of "The Orders."

To introduce this great work we will send it, express prepaid, for \$9.50, payable \$2.00 within 5 days and \$2.00 monthly. The regular list price is \$15.00.

**AMERICAN SCHOOL OF CORRESPONDENCE,**  
Chicago, U. S. A.

Mention Amer. Arch. 224-09

**J-M Asbestos and Magnesia Products**

Asbestos Roofing, Keystone Hair Insulator, Asbestos Wood, Asbestic Wall Plaster, Pipe Covering, Etc.

**H. W. JOHNS-MANVILLE CO.**


New York, Milwaukee, Chicago, Boston, Philadelphia, St. Louis, Pittsburg, Cleveland, Buffalo, Baltimore, New Orleans, Kansas City, Minneapolis, San Francisco, Los Angeles, Seattle, Dallas, London

**CARL VON HARTZFELT**Metallurgical Chemist  
WHEELING, W. VA.Plans, specifications, estimates and supervision for **Continuous Industrial Alcohol Distillery Apparatus**, for light, heat and power purposes from natural gas and portable stills for vegetable waste matter. Economy and rapidity of construction a specialty. Unquestionable references.ACTING DIRECTOR OF THE CONTINENTAL NATURAL GAS ALCOHOL CO  
WHEELING, W. VA., U. S. A.

See Harper's Weekly, Oct. 3, 1908. Patent Serial No. 450,294—Aug. 2

**GURNEY HEATERS**

FOR HEATING ANY DESCRIPTION OF BUILDING BY STEAM OR HOT WATER

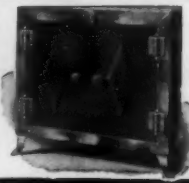**GURNEY HEATER MANUFACTURING CO.**NEW YORK OFFICE 12 E 42<sup>ND</sup> ST. 188-200 FRANKLIN ST. BOSTON**ELECTRIC PLATE WARMERS**

are now specified by all prominent ARCHITECTS for high-class RESIDENCES and APARTMENTS. The old-time GAS or STEAM heated Plate Warmer is out of place in modern buildings equipped with modern conveniences. See our adv. on page 56 of Feb. 3-09 issue.


Write to-day for illustrated booklet.

**THE PROMETHEUS ELECTRIC CO.**  
234 East 43d Street, New York**VENTILATING**

The Lovell Window Operator for Opening and Closing Windows, Shutters, Skylights, etc. is in extensive use in the United States and Canada.

**STRONG DURABLE PRACTICAL**

Send for our Literature.

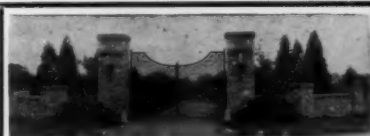**THE G. DROUVE COMPANY** Bridgeport, Conn.

Artistic Gateways a Specialty



Recognized and Specified by the most prominent Architects and Engineers in the country.

Highest Quality Lowest Price

Send for Catalog, and be convinced

**THE STEWART IRON WORKS CO., 1739 Covington St., Cincinnati, Ohio**

"Largest Makers of Iron Fence in the World."

**SPOT CORD**  
GUARANTEED FREE FROM  
IMPERFECTIONS OF BRAD OR FINISH  
SEND FOR SAMPLES  
SAMSON CORDAGE WORKS  
BOSTON, MASS.**CORRUGATED BARS**

FOR REINFORCED CONCRETE CONSTRUCTION

We also supply Economy Unit Frames, Spiral Column Reinforcement and High Tensile Wire Mesh.

Let us co-operate with you in your fireproofing problems.

**CORRUGATED BAR CO.,****ST. LOUIS****McCray Refrigerators**

Built to order for any space—any capacity—all sanitary linings—Oak Glass, Porcelain Tile, White Enameled Wood, Odorless White Wood. Standard for over 25 years. All stock sizes and styles ready for immediate shipment. Built-to-order refrigerators can be shipped in 3 weeks. See Sweet's Index, pages 1082-86 and send for catalog you are interested in.

No. A. H. Built-to-order for Residences  
No. 85. Regular Size Residence  
No. 66. For GroceriesNo. 58. For Meat Markets  
No. 47. For Hotels, Clubs, Institutions  
No. 71. For Florists**McCray Refrigerator Company, 907 Mill St., Kendallville, Ind.****USE KEWANEE BOILERS and RADIATORS**

They are best for ALL kinds of heating. Fit any job.

**KEWANEE BOILER COMPANY**  
KEWANEE, ILLINOIS.**BOOKS ON ARCHITECTURE**

Any book upon architecture or allied subjects which is in print, will be supplied promptly and at the lowest price. Get our prices before buying elsewhere. Write for list of best books on any subject upon which you want information.

**THE AMERICAN ARCHITECT, 231-241 West 39th Street, New York**

## WE BUILD

Fireproof Metal Windows, Cornices, Skylights and all forms of Structural Metal Work. We are prepared to submit estimates and construct work anywhere.

Let us figure on your next job.


KASCH ROOFING CO., Akron, O.

## ARCHITECTS who Specify DEMING PUMPS

insure the owner against troubles from  
**WATER SUPPLY.**

Electric Driven Pumps operated from any current. Send for Catalog "G"—Power Pumps for all uses.

THE DEMING COMPANY, Salem Ohio  
See Sweet's index for double page announcement

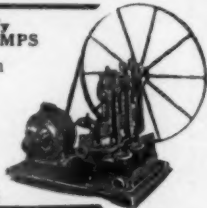

## A DRILLED WELL

Is the ideal source of water supply for country residences. Architects should get in touch with

ARTESIAN WELL & SUPPLY CO.  
PROVIDENCE, R. I.

## LUFKIN STEEL TAPES

Are indispensable for Accurate Work  
Made in all styles and sizes for all classes of work

THE LUFKIN RULE CO. SEND FOR CATALOG.  
Saginaw, Mich., U. S. A. New York London, Eng. Windsor, Canada



## THE STANDARD

for over fifty years. Frink's Reflectors. All sizes and shapes for every conceivable purpose. State your wants and we can meet them. Investigation means adoption.

I. P. FRINK, 551 Pearl Street, New York.

## Richardson Fireproof DOORS

See our full page advertisement in this paper last week or next or write to

THORP FIREPROOF DOOR CO., MINNEAPOLIS.

## U. S. Changeable Directories ARE SOLD OUTRIGHT

Made according to architects' designs or sold out of stock in quartered oak or bronze.

U.S. CHANGEABLE SIGN CO., 3 West 29th St., New York

## Bostwick Truss-Loop Metal Lath

Marks a new era in modern building construction. We are prepared to furnish absolute proof of its great economy.

BOSTWICK STEEL LATH CO., Niles, Ohio

## The Broughton Mixer

for plaster, lime, patent flooring, etc. See display ad next week. Ask for circular.

WM. D. DUNNING, 231 W. Water St., Syracuse, N. Y.

## WE MANUFACTURE

Leader Hot Water Storage  
Water Supply Systems for  
urban Homes, Country Clubs, County Farms, etc.

Write for catalog or see Sweet's Index.

LEADER IRON WORKS, DECATUR, ILL.  
15 William St., New York

*Leader*

Pneumatic Tanks,  
Age Tanks, Leader  
Country and Sub-

## Tubular Method CONCRETE LUMBER

Shop-finished concrete shells in place of wooden forms for Reinforced Concrete Structures saving 50 per cent. time and 10 to 40 per cent. in costs. Send for Booklet 4-A.

## Concrete Column and Construction Company

605 STEVENS BUILDING, DETROIT



The expense and annoyance of painting will not recur every year or two if you use

## Dixon's Silica Graphite Paint

the "Proven Shield for Steel Work." Durability records in all climates; write for a few.

JOSEPH DIXON CRUCIBLE CO. JERSEY CITY, N. J.

## Mineral Wool

FIRE, SOUND and VERMIN PROOF INSULATOR  
SAMPLES AND CIRCULARS FREE

U. S. MINERAL WOOL CO., 140 Cedar St., NEW YORK

Established 1830

## THE ROBERT C. FISHER COMPANY,

Successors to FISHER & BIRD

## MARBLE, MOSAICS and TILING

139th-140th Sts.—Locust Ave. and East River, New York



## VAILE & YOUNG'S Patent Metallic Skylights Without Putty

Construction adapted to all forms and styles of Skylights. Thousands of feet in use have proved its superiority. Particularly adapted for Depots, Mills, Factories, etc., where large and continuous lights are required. Send for Illustrated Catalogue.

214 N. Calvert St., Baltimore, Md.



Seals with or without water.

Put into the White House by the U. S. Government.

Cudell Anti-Syphon

F. E. CUDELL'S

## Patent Sewer-Gas and Backwater Trap

For Wash Bowls, Sinks, Bath and Wash Tubs.

CLEVELAND - OHIO







**OUR** engineering department will co-operate with architects and engineers in the planning and executing of difficult foundations, dock work etc.

**RAYMOND CONCRETE PILE COMPANY**

NEW YORK: 140 Cedar St.  
CHICAGO: 135 Adams St.  
PITTSBURGH: Union Bank Bldg.  
PHILADELPHIA: Land Title Bldg.  
BALTIMORE: Pratt and Concord Sts.  
ST. LOUIS: 620 Chestnut St.  
NEW ORLEANS: 204 Perrin Bldg.

## PARKER, PRESTON & CO.'S Weatherproof Coating

Creates an impervious coating to Stucco, Cement and Concrete, Plaster and Brick Surfaces.

For exterior use: Prevents absorption of dampness from rain-storms, and other causes.

Does not fill the pores or affect character of surface. Dries without gloss, producing soft, rich, even color effect.

Ready for use, durable, economical, practical.

Adamant Stucco, Brick and Plaster Coating.

For interior use:

Adamant Cement Floor Coating.

Art in Shingle Stains. (Waterproof and Odorless.)

Waterproof Flat Brick Stains.

Manufactured solely by

**PARKER, PRESTON & CO., Inc.**  
New York Office: 25 West 42nd St.      Norwich, Conn.

## STANLEY'S BALL BEARING HINGES

In WROUGHT BRONZE and STEEL

Never Wear Down. Never Creak. Never Require Oiling.

The improved washer protects the balls against moisture and dust. For Sale by Leading Hardware Dealers.

Attractive Literature for the asking

**THE STANLEY WORKS**  
NEW BRITAIN, CONN.      NEW YORK      CHICAGO

## The NATURO Idea

Solves the Water Closet Problem

The NATURO Slant gives the erect position—which makes soiling the rim impossible.

The NATURO Seat (higher in front than at rear), eliminates the wetting-the-seat-evil.

NATURO Combinations are guaranteed in every way.

NATURO Bowls are superior in operation to the old-fashioned kind you know.

NATURO Catalog "C" free for the asking. It's worth asking for.



The C. H. Muckenhirn Closet Company, Detroit, Mich.



**"Dahlquist"**

THAT IS THE NAME TO REMEMBER WHEN YOU SPECIFY BOILERS

**BOSTON COPPER BOILERS**

ARE BY TEST THE BEST

Will give satisfaction to you and your client. Our Copper Range Boilers are the best made and every one guaranteed. Let us send you illustrated booklet and price list.

**DAHLQUIST MFG. CO., 38 W. 3d St., BOSTON**

## FRENCH'S CROWN WHITE and COLORS

ARCHITECTS' TIME SAVER



HERMETICALLY SEALED CANS

WHY? — ASK

**SAMUEL H. FRENCH & CO.,** Paint and Varnish Manufacturers  
Established 1844.      Philadelphia, U. S. A.

## WHEN YOU GET TO SASH CORD SPECIFY SILVER LAKE A

And insist upon having it put in. To insure you against substitution, we stamp our name on every foot of our cord.



**SILVER LAKE BRAIDED SASH CORD**

Was originated by us, and for forty years has been recognized as—

**THE STANDARD**

Established 1869

## TO LEASE White Marble Quarry

In the vicinity of New York. This quarry has been in active operation for many years and produces only pure white marble of the finest quality. It has been used in many of the large office and public buildings in the city.

Will lease for a term of years on royalties

Write for full particulars


**FRASER BROWN**

315 Madison Avenue

New York

## DEAN BROS.' STEAM PUMP WORKS

### INDIANAPOLIS, IND.

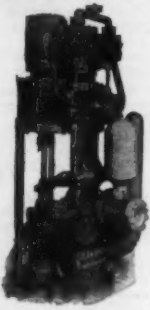


Vertical Elevator Pump.

#### VERTICAL AND HORIZONTAL ELEVATOR PUMPS

Atlantic Type Boiler Feeders, Water Supply Pumps, Fire Pumps, Electric Pumps, Vacuum Pumps.

SEND FOR CATALOGUES.

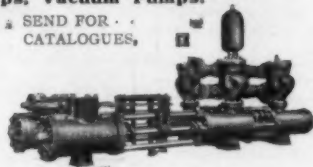

Horizontal Plunger Pump

## RELIANCE BALL BEARING DOOR HANGER CO.

*Reliance*  
**DOOR HANGERS**

### SILENT, SMOOTH-ACTING, DURABLE

Through an ingenious but simple ball bearing device render sliding doors perfectly mobile. The heaviest panels move with a touch. **THREE SPEEDS. NOISELESS OPERATION.**


The Largest and Best Known Municipal, Corporation, and Private Buildings in America are Equipped with Reliance Hangers.

Write for particulars before specifying.

Reliance Ball Bearing Door Hanger Co. 1 Madison Ave., New York

## PREVENT SMOKY FIREPLACES

Do You Know Murdock-Shaw Perfect Fireplace Dampers Are Specified by Architects Throughout the Country?

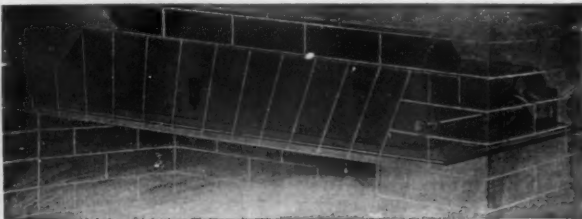

Ask for Circular and Prices from

**MURDOCK-SHAW CO.**


127 Federal Street  
BOSTON, MASS.

THOMAS & SMITH  
Manufacturers  
17-19 So. Carpenter St.  
Chicago

N. Y. . . . 288 Hudson St. . . L. Thomas  
Cleveland . . . Hickox Building  
McDonald Bros.  
Cincinnati . . . Mercantile  
Library Bldg.  
McDonald Bros.

*Thomas' . . . . .*  
**Acme Air Purifying and Cooling System**  
CLEANSES AIR GOVERNS HUMIDITY

Detroit  
Majestic . . . McDonald Bros.  
Minneapolis . . . Security  
Bank Bldg. . . Geo. A. Yokoms Co.  
St. Louis Chemical . . T. K. Peters Co.  
Kansas City . . Postal Kan. City Eng. Co.  
Denver Mining Exe. . Thomas & Smith, Inc.  
Pittsburg, Pa. . 1101 Park Bldg. . J. A. Lienendecker  
Boston . . . . . 88 Broad St. . . . . Benj. K. Hough  
Philadelphia . . Bailey Bldg. . Theo. Kolischer Eng. Co.

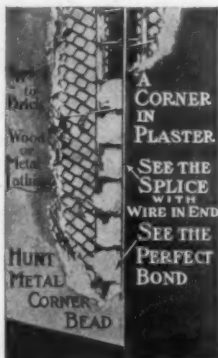


## Do You Know

Our Corner, Ground and Picture Hanging BEADS are made of the best Galvanized Steel, Solid Zinc, Brass or Bronze. Make straight, solid corners on roughest brick walls, wood or metal lathing.

Sample and points on 15 different applications sent free on request.

**Hunt Metal Corner Co.**  
561 Atlantic Ave., Boston, Mass.

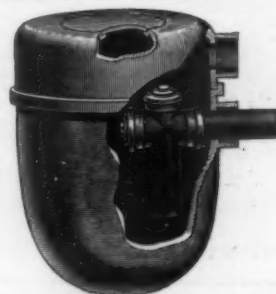

## ESTABROOK'S GREASE TRAP

There is a good reason, Mr. Architect, why you should know about this **Grease Trap**. It will satisfy you—and your client. Send us your address and say you saw this ad.—we will answer promptly.

WITH EXTENSION TOP. Also made without extension top. We have a Grease Trap Booklet—Can we send it?

**R. ESTABROOK'S SONS**

Cor. First and C Sts.  
So. Boston, Mass.

ESTABLISHED 1868  
THE "HAYES"  
METALLIC GLAZED STRUCTURES  
SKYLIGHTS FIRE PROOF WIRE GLASS WINDOWS  
71-8th AVE. NEW YORK  
METAL LATHINGS ETC.



## Specialties

Bronze, Steel and Marble Equipment for Banks.

Fireproof Steel Filing Devices for Vaults and Record Rooms in Court Houses, Public Buildings, Banks, &c.

"Standard" and "Bracket" Stacks in Steel for Libraries.

An Extensive Line of Fireproof Steel Furniture for all Public and Business Buildings.

Many Notable Installations. Every Customer a Reference.

**ART METAL CONSTRUCTION CO.**  
JAMESTOWN, N. Y.

### UNIVERSITY OF PENNSYLVANIA SCHOOL OF ARCHITECTURE

**FOUR-YEAR COURSE.** (*Degree B. S. in Arch.*) (Architectural engineering may be taken in lieu of advanced design, etc.)  
**GRADUATE YEAR.** (*Degree M. S. in Arch.*) (Allowing specialization in design or in architectural engineering, etc.)  
**SPECIAL COURSE OF TWO YEARS.** (*Certificate.*) (For qualified draughtsmen; affording option in architectural engineering.)  
**COMBINED COURSES IN ARTS AND ARCHITECTURE,** by which A. B. and B. S. in Arch. may be taken in six years.  
**COLLEGE GRADUATES** granted advanced standing.  
**SUMMER COURSES** in elementary and general subjects through which advanced standing may be secured.

For full information address: DR. J. H. PENNIMAN, Dean, College Hall, University of Pennsylvania, Philadelphia, Pa.

### THE SOCIETY OF BEAUX-ARTS ARCHITECTS

has established

#### A FREE COURSE OF STUDY

open to draughtsmen and students of any city, modeled on the general plan pursued at the Ecole des Beaux-Arts in Paris, and comprising frequent problems in Orders, Design, Archaeology, etc. An annual registration fee of two dollars is required of all students, except those paying tuition at a school of architecture.

For information apply to the Secretary of the Committee on Education, 3 East 33d St., New York City.

### J. W. TAYLOR'S Photograph Series of American Architecture

324 Dearborn Street, CHICAGO, ILL.

### WASHINGTON UNIVERSITY ST. LOUIS, MO.

offers a four-year course in Architecture, leading to the degree B. S. in Arch. Admission by examination or by diploma from accredited schools or certificate from other colleges. Qualified draughtsmen admitted as special students.

For information apply to the Department of Architecture, Washington University.

### UNIVERSITY OF MICHIGAN ANN ARBOR, MICH.

#### DEPARTMENT OF ARCHITECTURE

Four-year course in Architecture and in Architectural Engineering. Draftsmen and others adequately prepared are admitted as special students. For Bulletin describing work, address Dean of Department of Engineering.

### UNIVERSITY OF ILLINOIS

Four-year professional courses in Architecture, in Architectural Engineering and in Architectural Decoration. Special courses for draftsmen and constructors. Excellent library and equipment. University fees nominal.

DEPARTMENT OF ARCHITECTURE,  
W. I. PILLSBURY, Registrar, URBANA, ILL.

### PERSPECTIVES RENDERED

In Pen-and-Ink and Water Color  
WALTER M. CAMPBELL  
8 Beacon Street Boston, Mass.

### TO ARCHITECTS

**Competition Designs and Perspectives** in Water Colors or any Brush Medium, expert—assistance on Preliminary Sketches, and general architectural work, per mail from any distance or at Architects' offices by arrangement. Address JAMES ADAMS, 725 Kearny Ave., Arlington, N. J.

### HELP AND POSITIONS WANTED

The rate for advertising under this heading in uniform style, solid type, is 50 cents for 50 words or less, payable in advance. Copy received until 12 m. Monday. Replies may be sent in care of American Architect, 231-241 West Thirty-ninth Street, or 1664 Monadnock Block, Chicago, as advertisers may desire.

#### POSITIONS WANTED

**DRAUGHTSMAN,** architectural engineer, experienced designer of fireproof and non-fireproof construction, capable of preparing complete working plans for important buildings, general specifications and superintendence, thoroughly familiar with all regulations of Tenement House and Building Departments, offers his services to architects and builders requiring temporary assistance; best references; moderate compensation. Address 21-A, care American Architect. (1731-32-33-34)

**WANTED**—Situation by architectural draughtsman; six years' experience; capable of completing work of ordinary construction; full size and scale details; references; moderate salary. Address U. R. N., care American Architect, New York. (1730-31)

### HELP WANTED

**WANTED AT ONCE.**—Architectural draughtsman, competent on scale and detail drawings; state experience and salary wanted. Address 6B, care American Architect. (1730-1731)

**ORNAMENTAL Iron and Architectural** draftsmen needed constantly. Membership \$2.00 per year.

The Engineering Agency, Inc.,  
Monadnock Block, Chicago. (1723-24)

**WANTED**—High-grade draughtsman, experienced on general work and drawings. Also wanted, draughtsman having special ability in water color, rendering and designing. Address 8A, care American Architect. (1731-2)

### PROPOSALS

Treasury Department, Office of the Supervising Architect, Washington, D. C., February 13, 1909.—Sealed proposals will be received at this office until 3 o'clock P. M. on the 22d day of March, 1909, and then opened, for the construction (including plumbing, gas piping, heating apparatus, electric conduits and wiring), of the U. S. Post Office at Dixon, Illinois, in accordance

with the drawings and specification, copies of which may be had from the Custodian of the site at Dixon, Ill., or at this office, at the discretion of the Supervising Architect.—James Knox Taylor, Supervising Architect. (1730-31)

Treasury Department, Office of the Supervising Architect, Washington, D. C., February 17, 1909.—Sealed proposals will be received at this office until 3 o'clock P. M. on the 31st day of March, 1909, and then opened, for the construction complete of the U. S. Post Office at Ruston, La., in accordance with the drawings and specifications, copies of which may be had at this office or at the office of the Postmaster at Ruston, La., at the discretion of the Supervising Architect.—James Knox Taylor, Supervising Architect. (1731-32)

Treasury Department, Office of the Supervising Architect, Washington, D. C., February 13, 1909.—Sealed proposals will be received at this office until 3 o'clock P. M. on the 25th day of March, 1909, and then opened, for the construction complete of the U. S. Post Office at Boulder, Colorado, in accordance with the drawings and specifications, copies of which may be had at this office or at the office of the Postmaster at Boulder, Colo., at the discretion of the Supervising Architect.—James Knox Taylor, Supervising Architect. (1731-32)

## "COLONIAL ARCHITECTURE"

(THE GEORGIAN PERIOD)

"The most interesting of all American publications in the field of architecture."—*Review of Reviews.*

"The most important work on architecture yet produced in America."—*The Nation*, New York.

"No more serviceable and attractive series of measured drawings could be offered. The finest specimens of Colonial Architecture are treated so as to be of immediate value to the profession."—*Press*, Phila.

Published in Twelve Parts in Separate Portfolios, \$60.00

Bound in Three Volumes, \$66.00. 351 Plates, 525 Text

Illustrations. Sample Sheets Sent on Request.

THE AMERICAN ARCHITECT,

239 WEST 39th STREET, NEW YORK



For Students and Draughtsmen

JUST PUBLISHED

## Architectural Composition

By John Beverley Robinson, A.I.A.


This unique work on Architectural Composition treats of the subject from an entirely new standpoint. The process of exterior design is reduced to simple and easily understood rules, which make the work especially valuable to students. Even experienced architects will find much to interest them, and to engineers and builders many excellent hints are offered. Both Text and Illustrations are altogether new, the latter affording a welcome illumination of the descriptions, and rendering the work of deep interest to the unprofessional reader.

Illustrated by eighty-eight half-tone engravings and eighty-five line drawings. Octavo, cloth; **232 pages, \$2.50.**

**AMERICAN ARCHITECT**


231-241 W. 39th Street,

New York

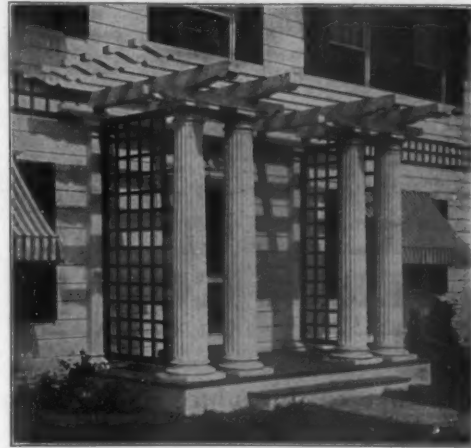

## KOLL'S PATENT Lock-Joint Columns

Suitable for Pergolas, Porches or Interior Use  
are made exclusively by

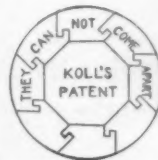

**HARTMANN-SANDERS COMPANY**

Elston and Webster Avenues, CHICAGO, ILL.  
Eastern Office, 1123 Broadway, NEW YORK

Send for Catalogue W-19 of Columns,  
or W-29 of Sun-dials, Pedestals, etc.



The  
Northwestern  
Terra Cotta Co.  
CHICAGO  
manufactures the  
Highest Grades of  
ARCHITECTURAL  
TERRA COTTA  
ENAMELED  
WORK  
A SPECIALTY



Berger Raydiant Lights in accounting room below court,  
First National Bank, Birmingham, Ala.

**ECONOMY OF INSTALLATION**

**MAXIMUM EFFICIENCY**

That's what you get when you put in

**BERGER'S**  
*Raydiant* **SIDEWALK**  
**LIGHTS**

**NO CENTERING REQUIRED**

Easily and quickly installed. Galvanized steel forms hold glass  
in position while concrete and reinforcing rods are being applied

Catalog F-9-V on request

**THE BERGER MFG. CO. :: CANTON, OHIO**  
New York, Philadelphia, Boston, Chicago, St. Louis, Minneapolis,  
Atlanta, San Francisco

## Atlantic Terra Cotta Company

THE LARGEST MANUFACTURERS OF

### ARCHITECTURAL TERRA COTTA

—IN THE WORLD—

The first to introduce and develop  
ARCHITECTURAL FAIENCE.  
Our work is the standard of excellence.  
Our facilities for the prompt and skilful  
execution of contracts are unequalled.

#### FOUR LARGE FACTORIES AT

Tottenville, N. Y.      Perth Amboy, N. J.      Rocky Hill, N. J.

#### GENERAL OFFICES:

**No. 1170 Broadway, New York City**

Branch Offices and Agencies in All Principal Cities

## YOU WILL MAKE NO MISTAKE IF YOU SPECIFY THIS SINK

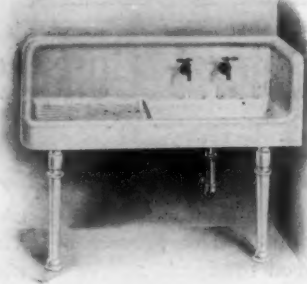


Plate D-93 Sink (Patent applied for)

The only sink made with back, apron, drain board and end piece cast integral. The handsomest, most convenient and most sanitary sink on the market. Every housekeeper who sees this sink wants it in her kitchen, and leading architects everywhere have discovered this and are specifying it. Sink made for either right or left hand corner; also made without corner piece with right or left hand drain board. Handled by leading jobbers and plumbers everywhere. Ask for special sink circular illustrating our entire line of roll rim and apron sinks, or catalogue showing "Southern Beauty" lavatories, kitchen sinks, slop sinks, etc.

### THE CAHILL IRON WORKS, No. 12 14th Street, Chattanooga, Tenn.

Eastern Branch Office and Warehouse, 76 W. 36th St. New York, N. Y.  
Thos. H. Hutchinson, Manager.

San Francisco Office, 1749 Sacramento St.  
Culin & Stanyan, Sales Agents.

Portland Branch, 650 Sherlock Bldg. H. A. Heppner & Co., Sales Agts.  
Chicago Representative, Harry Verbeek, 163 Randolph Street



## Vacuum Cleaning Systems

Engineers, Designers and Manufacturers  
OF COMPLETE  
Stationary Vacuum Cleaning Equipments  
FOR

|                   |            |                     |
|-------------------|------------|---------------------|
| Office Buildings  | Hotels     | Hospitals           |
| School Buildings  | Churches   | Power Stations      |
| Library Buildings | Residences | Telephone Exchanges |
| Lodge Buildings   | Stores     | Theatres            |
| Club Buildings    | Mills      | Factories           |

Portable Vacuum Wagons for House to House Cleaning

Architects  
Contractors  
Builders

|| WRITE FOR ESTIMATES  
|| Illustrated and descriptive matter

### The BLAISDELL MACHINERY CO.

General Office and Factory, BRADFORD PA

#### Sales Offices

BOSTON  
10 P. O. Square

NEW YORK  
90 West Street

CHICAGO  
428 Monadnock B'k

## "H. & C." LOCKERS

Are made in different  
styles for different kinds  
of buildings.

They are made of sheet  
steel, reinforced with  
steel angles, are

**STRONG  
RIGID  
DURABLE**


Catalogue "C" gives  
complete information  
about them.

It's yours for the asking.

### THE HART & COOLEY CO.

NEW BRITAIN, CONN.

79 Chambers Street, New York  
15 Lake Street, Chicago

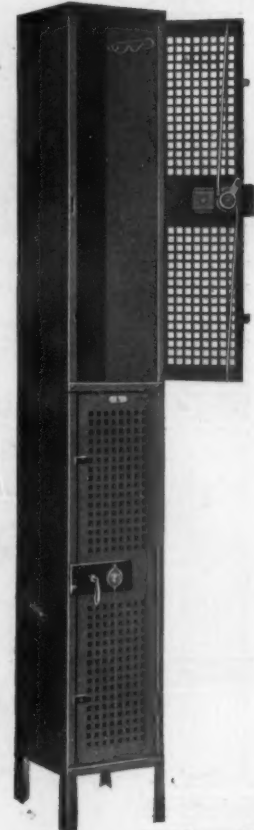



### Medusa Waterproof Compound

**MAKES ALL CONCRETE IMPERVIOUS TO WATER**

It is not a wash or experiment. Gives permanent results and will not affect the strength of concrete. Beware of imitations and adulterations that are sold for less than it costs to manufacture MEDUSA.



Picture of water-proofed concrete swimming pool. Olympic Club Bldg., San Francisco, California. Thompson-Starrett Co., General Contractors

WRITE FOR PAMPHLET

**SANDUSKY PORTLAND CEMENT CO., Sandusky, O.**  
Send for free sample of true Portland White Cement

## THE WHITEST GRANITE

is our Hardwick White Granite, which we quarry at Bethel, Vermont. It is the choicest and most beautiful building stone produced in America. We are now furnishing it for the Wisconsin State Capitol, of which Messrs. Geo. B. Post & Sons are the architects. Ask any member of that firm about our work. Ask any member of the Wisconsin State Capitol Commission.

### WOODBURY GRANITE COMPANY

Hardwick, Vermont

MR. GEORGE H. BICKFORD, General Manager

NEW YORK: 1 Madison Ave.

CHICAGO:  
832 Monadnock Block

PITTSBURG:  
2419 Farmers Bank Bldg.



### "RICHARDSON" BOILERS

For Steam and Water

"Perfect" Furnaces

"Perfect" Ranges

Specified by Leading Architects

**RICHARDSON & BOYNTON**

234 Water St., New York

CHICAGO


BOSTON

## Shower Baths

**INGHAM  
SHOWER  
MIXERS**

ARE WHAT YOU WANT

**WHY?**

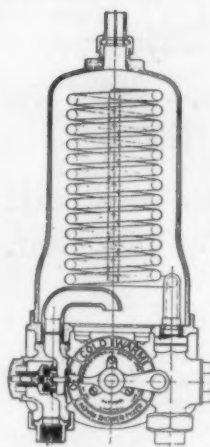

Chicago University say:  
"The only satisfactory and  
safe shower bath mixers we  
have found."

Wisconsin University or-  
dered 36 mixers after most  
thorough investigation of all  
similar devices.

### Scalding Impossible

Cold water and steam controlled by a single handle. Impossible to admit steam to chamber in advance of cold water. Capable of the closest regulation. Built for either steam or hot water operation. Entirely noiseless.

**IMPERIAL BRASS MFG. CO.**

245 South Jefferson Street

CHICAGO, ILL.



## The Most Careful Design

may be defeated by the use of inferior reinforcing steel.

—It is satisfaction to feel secure in the knowledge that the reinforcing material in your concrete structure meets the most exacting requirements of your design.

### M/B *Special* Open Hearth Bar

(Cold Twisted)

#### FOR REINFORCING CONCRETE

is a superior steel manufactured under most rigid specifications. It is the only known steel which has ductility and high elastic limit combined.

—Costs no more than ordinary deformed steel and guarantees the safety of your concrete.



M-B Bar, elastic limit, 64,000 lbs. per square inch. Specimen was heat cold.

—The M-B Bar is rolled from new Billet Stock. Its elastic limit is 60,000 lbs. per square inch yet it is not brittle for it can be bent double cold without fracture. This feature means a saving of several dollars a ton in handling and bending alone. Shown by Government Tests to have highest mechanical bond.

—“The Bar That Never Failed” is a booklet which contains formwork and much valuable information. You should have a copy of it. Write today.

**William B. Hough Company**  
Chicago, U. S. A.



## Heating Problems are Simplified for Everybody—

Architect, Owner and  
Steam Fitter—

## When the Thermograde System of Heating is Used.

It is operated with but one valve and heats the whole or a fractional part of the radiator. No air valves are used. No water hammer or air binding. 25% less coal is required. And the maintenance expense is reduced by one-half. Can be used with a vacuum or as a low pressure system.

Adopted by the Government in the new buildings at West Point and used in the best office buildings, hotels and apartment houses, as well as homes, all over the country.

If you are interested in building of any description it will pay you to send for our catalogue.

**THERMOGRADE VALVE COMPANY**  
294 WASHINGTON STREET, BOSTON, MASS.

Page 1028 Sweet's Index.

## Architects Are Invited

to correspond with us in regard to clocks of every description for their new buildings. An attractive clock in the hallway, lobby or corridor should be considered as much of a necessity as a mailing chute, ventilator or door spring.

### E. Howard Clock Co.

Established 1842

New York

Boston

Chicago

## Cutler Mail Chutes

Are in a class by themselves and are made by the original inventors but under recent patents which protect exclusive use of the essential features of modern Mail Chute construction, in both hinged and removable fronts.

Persistent infringement of our patents makes it necessary to sue the purchaser as well as the makers, and we courteously call the attention of architects to this.

Remembering always that the main thing is safe transmission of mail, we do not neglect design and finish and their relation to architectural surroundings.

Thousands of buildings are equipped with Cutler Mail Chutes. There is no advantage in trying experiments. Specify Cutler Chutes and refuse substitutes.

Infringers are being prosecuted.

**THE CUTLER MFG. CO.**

ROCHESTER, N. Y.



Designed and executed by Chas. Rohlf, Buffalo, N. Y.

**Anna Katherine Green**

the author's dining room, finished with

**Beaver Board****The Modern Wall and Ceiling Material**

Made of selected pure wood fibre, shredded and pressed into panels, 33 sizes of uniform thickness. A non-conductor of heat. A sound deadener. Easily applied. Nails direct to studding.

**Takes Place of Both Lath and Plaster**

Eliminates unsanitary wall paper. Tint with oil or cold water paint. Susceptible to artistic decoration. Descriptive booklet and sample FREE. Write to-day, lest you forget.



**The Beaver Manufacturing Co.**  
239 Perry Street, Buffalo, N. Y.

## The Architectural Forms of the Classic Ages

Comprising the Principal Examples of the Orders of  
Columns and their Entablatures.

By CONSTANTIN UHDE

Late Professor at the Technical High School  
of Braunschweig.

Second Edition Revised by  
R. PHENE SPIERS

Author of "The Architecture of Greece and Rome," etc.

Containing 76 plates in color, collotype and photolithography, with  
descriptive letter-press.

Issued also with Text in German.

**PRICE, \$20.00.**

Mr. Spiers, the well-known English architect and author, has rewritten the text for this new edition, adding six new plates to the work. The plates illustrate not alone Grecian and Roman work, but also examples of Egyptian, Assyrian and Persian architecture. There is also illustrated the Thermæ of Caracala, which was not treated of in the old edition. The various details of cornices represented, especially those on Plates 4 to 14, will be of great value to students for comparison, while the practicing architect will find them useful as models. These illustrations represent almost the whole of the remains from the time of Pericles and are examples of some of the most beautiful structures of their times.

**THE AMERICAN ARCHITECT**  
231-241 West 39th Street, NEW YORK

## BUNGALOWS, CAMPS and MOUNTAIN HOUSES

**Seventy Separate Designs**

of which several are Log Cabins and Camps

78 EXTERIOR VIEWS

12 INTERIOR VIEWS

69 FLOOR PLANS



BUNGALOW AT WHITE BLUFFS, TENN.  
D. V. Stroop Architect, Chattanooga, Tenn.

In the text there is an article on "The Bungalow," with hints on selection of site, sanitation, layout, and construction, together with a very complete description of each design, with cost where it could be obtained.

The work is intended to meet the needs of a large class of people who are planning summer homes at low and moderate cost, for erection in the Woods, Mountains, and on Lake and Seashore.

It is substantially bound, in illuminated board covers, printed on coated paper, size 8 x 9½ inches, price \$2.00.

(Send for our list of other books on "small houses.")

## THE AMERICAN ARCHITECT

**231-241 West 39th Street, NEW YORK**



COLLECTION of ninety-six *Illustrations and Floor Plans* embracing the best examples of dwellings which have actually been erected by prominent architects and which have appeared in *The American Architect* during the last few years

## DETACHED DWELLINGS



Country  
and  
Suburban



Swetland Publishing Co.  
New York

Reduced fac-simile of cover. Actual size, 9 x 12

In Portfolio, Binders' Board Covers or Substantially Bound in Cloth **\$5.00**

*Sample sheets sent on request*

**THE AMERICAN ARCHITECT**  
231-241 West Thirty-ninth Street, New York City



## Mueller Colonial Self-Closing Work

When human intelligence forgets or fails a mechanical device that performs a required service is a priceless boon.

Unreasonably large monthly water bills teach owners of buildings that human intelligence regularly forgets or fails to shut off faucets.

Mueller Colonial Self-Closing Work is a mechanical device that faithfully fulfils the mission of human intelligence when it forgets or fails by instantly shutting off the water. It prevents all waste.

Unconditionally Guaranteed.

TRADE MARK  
**COLONIAL**  
REGISTERED

Works and General Offices  
**DECATUR, ILL., U. S. A.**  
West Cerro Gordo St.

**H. MUELLER MFG. CO.**


**Mueller**  
**Colonial Self-Closing Basin Cock**  
Primo Handle



(Patented)  
D-12906

Mueller Colonial Self-Closing Work is made in bibbs and in Basin, Urinal stop and pantry cocks. One-sixth turn either to right or left gives a full opening. Opens easily and closes with a quick, positive action.

Eastern Division  
**NEW YORK, N. Y., U. S. A.**  
254 Canal St., Cor. Lafayette

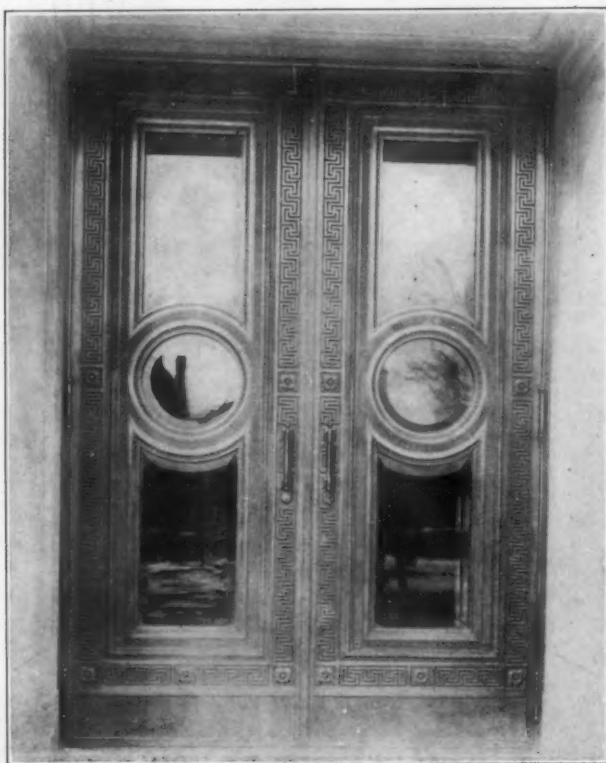

**BRONZE ENTRANCE DOORS DE KALB COUNTY COURT HOUSE**  
Watson & Hasleton, Architects

## Brown Bros. Mfg. Co.

Established 1860

Incorporated 1874

*Ornamental  
Iron  
& Bronze*

22nd St. and Campbell Ave.  
**Chicago, Ill.**

# "The Georgian Period"

THIS work contains nearly two hundred pages of text, illustrated by over three hundred and fifty text-cuts and three hundred and thirty-two full-page plates, of which one-third are gelatine or half-tone prints. It is in truth a work of superior excellence and great usefulness. In portfolio, 12 parts, \$60.00; bound, 3 vols., \$63.00; half morroco \$66.00.

The matter illustrated may in small part be classified thus:

## PUBLIC BUILDINGS

|                                          |              |
|------------------------------------------|--------------|
| City Hall, New York, N. Y.               | Date 1803-12 |
| Old State House, Boston, Mass.           | " 1748       |
| Pennsylvania Hospital, Philadelphia, Pa. | " 1755       |
| Carpenters' Hall, Philadelphia, Pa.      | " 1770       |
| Independence Hall, Philadelphia, Pa.     | " 1729       |
| Faneuil Hall, Boston, Mass.              | " 1741       |

and others.

## CHURCHES

|                                                 |           |
|-------------------------------------------------|-----------|
| King's Chapel, Boston, Mass.                    | Date 1749 |
| Seventh-day Baptist Church, Newport, R. I.      | " 1729    |
| Christ Church, Alexandria, Va.                  | " 1767    |
| Christ Church, Philadelphia, Pa.                | " 1727    |
| St. Paul's Chapel, New York, N. Y.              | " 1764    |
| Old South Church, Boston, Mass.                 | " 1729    |
| First Church, Hingham, Mass.                    | " 1681    |
| St. John's Chapel, New York, N. Y.              | " 1803    |
| First Congregational Church, Canandaigua, N. Y. | " 1812    |
| St. Peter's P. E. Church, Philadelphia, Pa.     | " 1758    |
| Gloria Dei Church, Philadelphia, Pa.            | " 1700    |

and others.

## IMPORTANT HOUSES

|                                      |           |
|--------------------------------------|-----------|
| Fairbanks House, Dedham, Mass.       | Date 1636 |
| Royall Mansion, Dedham, Mass.        | " 1737    |
| Philipse Manor House, Yonkers, N. Y. | " 1745    |
| Tudor Place, Georgetown, D. C.       | " 179-    |
| Mappa House, Trenton, N. Y.          | " 1809    |
| Woodlawn, Va.                        | " 1799    |
| Mount Vernon, Va.                    | " 1743    |

and others.

Incidentally there are shown special measured drawings or large views of the following features and details:

|                      |             |
|----------------------|-------------|
| Porches and Doorways | 67 Subjects |
| Staircases           | 21 "        |
| Mantelpieces         | 81 "        |
| Pulpits              | 6 "         |
| Fanlights            | 60 "        |

In addition to the subjects enumerated above there is a large quantity of measured and detailed drawings of Cornices, Ironwork, Gateposts, Windows, Interior Finish, Ceiling Decoration, Capitals, etc., together with elevational and sectional views of entire buildings.

Write us for sample sheets and brochure with full descriptions—also for our easy payment plan.

The American Architect, 231-241 West 39th Street, New York

automatic  
 suggests that  
 where small stones occur  
 the way has been where there  
 is a cluster of finer particles."

#### Fire-Resisting Residences.

At the present time the problem of building is a very grave one after one gets outside the suitable range of ordinary steel construction such as is employed in large city buildings. For all small structures there has been until recently the same old choice that has been available for 5,000 years: wood, brick and stone, alone or in suitable combination. The more slightly civilized people have generally used wood as nearest to the hand and easiest to work, and those of larger experience and powers have gone on to brick and stone. Here in America our civilization is still too crude and the country is too new to have gotten fairly beyond the timber stage. We are not so many generations yet past the log cabin, in spite of the fact that our material progress has taken on the outward form of orderliness and even complexity. This, however, seems really to be only skin deep when one judges it not as a Chauvinist, but as a man of affairs. It is not a civilization of great stability and depth that looks coolly at the casualty list of nearly a hundred thousand killed and wounded annually on the railroads and contemptuously figures the probable cost of safety appliances per victim. The same superficial quality still appears in our building. It would be hard to imagine a country better capable in skill and resources of fine permanent architecture, and it would be quite impossible to find one in which fine permanent architecture has been until quite recently a smaller proportion of the whole.

As a nation we build for to-morrow or next week and lay bets at rather small odds with the insurance companies that our structures will burn before they rot or tumble down. A large proportion of the buildings erected in some parts of this country are apparently of the flimsiest timber construction compatible with their holding together until they are sold, and in consequence the losses annually by fire rise to an amount that is simply appalling. Insurance with all its benefit to the individual in case of disaster cannot make up to the community as a whole the losses thus incurred. Somehow, in the long run, the losses

—Extract from Editorial in  
*Engineering Record*, Oct. 31, 1908.



One of the most celebrated architects in the country is now building for himself a residence of

## Terra Cotta Hollow Tile

in accordance with the methods advocated in this book.

These methods have solved the problems of

### Economical Fireproof Houses

and they are meeting with the endorsement of the country's greatest architects.

If you have not a copy of our book ask for one.

## National Fire Proofing Company

Manufacturers of

### Terra Cotta Hollow Tile

Contractors for Construction of Fireproof Buildings

The largest company in the world devoted exclusively to the business of fireproof construction. Capital Twelve and one-half Million Dollars.

|                                         |                                |
|-----------------------------------------|--------------------------------|
| Pittsburgh, Fulton Building             | Chicago, Commercial National   |
| Philadelphia, Land Title Bldg.          | Bank Building                  |
| Washington, D. C., Colorado             | New York, Flatiron Building    |
| Building                                | Cincinnati, Union Trust Bldg.  |
| Boston, Old South Building              | Cleveland, Cuyahoga Building   |
| St. Louis, Victoria Building            | Canton, O., City National Bank |
| Minneapolis, Minn., Lumber Ex. Building |                                |
| San Francisco, Monadnock Bldg.          | London, Eng., 27 Chancery Lane |

Twenty-six factories throughout the United States.





Asbestos "Century" Shingle Roof—Dayton Gun Club, Dayton, Ky.; William Lampe, Newport, Ky., Architect; R. L. Brown, Covington, Contractor

## Asbestos "Century" Shingles

"The Roof that Outlives the Building"

The architect or builder who has been used to regarding all roofings as a choice of evils should learn about Asbestos "Century" Shingles—dense and elastic sheets of asbestos-fibre cement, the first roofing material that grows progressively better under exposure to the elements.

Damp weather hastens maturing—aids in the hydration of the cement and its crystallization about the reinforcing asbestos fibres.

Asbestos "Century" Shingles are made of the two truly fire-proof and time-proof substances. They protect the building and need neither painting nor repairs—cannot rust like tin, or decay like shingles, or crack and split like slate when frozen and thawed, or hold moisture and rot the roof timbers like tiles. Three colors, numerous shapes and several sizes. Ask your roofer for new quotations. Write for booklet, "Mattison, 1908."

**The Keasbey & Mattison Company, Factors**  
Ambler, Pennsylvania



MEXICAN THEATRE JUAREZ, Guanajuato, Mexico.  
Rivas & Malo, Architects, Mexico City, Mexico.

## Fame in Foreign Climes

All the statuary used on this beautiful Mexican Theatre was made by us. It is the pride of Guanajuato and attracts the attention and admiration of all visitors.

## Mullins Sheet Metal Statuary and Art Architectural Work


has genuine artistic merit and has received the endorsement of many eminent sculptors. It is as

durable and artistic as cast bronze or sculptured work and costs less. Our wide experience and universal reputation for doing the best and most artistic sheet metal work of every description enables us to undertake commissions which others would have to refuse.

Architects and contractors seeking information about ornamental Cornices, Panels, Friezes, etc., should write for our 120-page catalog. We also issue a separate statuary catalog which will be sent if you ask for it.

Please specify what particular kind of Metal Work or Statuary you are interested in.

**W. H. Mullins Co., 206 Franklin Street, Salem, O.**

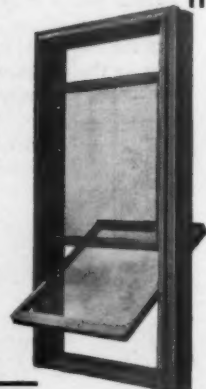

# A Problem

*10 years Experience  
+ 10 years of Experimenting  
+ 9000 Successful installations  
+ Expert Engineering Knowledge  
+ Brain, labor + material  
Total = The Kewanee System of Water Supply*

Yes, the Kewanee System involves something more than just so much material. That is a point worth remembering, when you select a water supply system.

It is much like the building which you design for a client. That building represents a great deal more than so much lumber, brick, cement, etc. It is the result of your experience, technical knowledge and exclusive design. If someone else wants to put up a similar building, it is only fair that he should go to you to get the same results, instead of to an imitator who says, "I can furnish something just as good at less cost."

Our record of results deserves your confidence in us. There are over nine thousand **Kewanee Systems** in successful operation. We invite you to take advantage of our services. You and your client will be protected by our guarantee.

If our catalog is not in your files, better write us for one. Your inquiry will enable us to indicate what we can do for you. We make no charge for preliminary specifications and estimates.

*When you write please mention this publication.*

**Kewanee Water Supply Company, Kewanee, Illinois.**

1566 Hudson-Terminal Building, 50 Church Street, New York City.

710 Diamond Bank Building, Pittsburg, Pa.

1212 Marquette Building, Chicago.



## RAISED REAR VENT CLOSETS ADOPTED BY THE NATIONAL GOVERN- MENT IN EQUIPPING THIS BUILDING



CADET BARRACKS, WEST POINT MILITARY ACADEMY

We illustrate in this issue the New Cadet Barracks recently completed at West Point, New York, and the type of Raised Rear Vent Water Closet used in this building.


The Raised Rear Vent Water Closet ventilates perfectly the room in which it is placed. No germicide, disinfectant, or deodorizer is necessary to kill the odors, as there are no odors.

No mechanical fan, gas jet, or steam coil is needed, the heat in the building being ample to cause that degree of rarification in sheet metal vent duct necessary to create a perfect draft, sufficient to carry off all odors.

We appeal to the Architects (no one knows better than they the inestimable value of perfect ventilation) to specify Raised Rear Vents for every place where a Water Closet is used. These vents are not confined to any one type of Water Closet. We furnish these Raised Rear Vents on all the different grades of Water Closets we manufacture—the cheapest as well as the highest priced.

The plumber can be supplied with these different types of Raised Rear Vent Closets by any jobber of Plumbing Material in the United States.

**POTTERIES SELLING CO.**  
TRENTON, N. J.

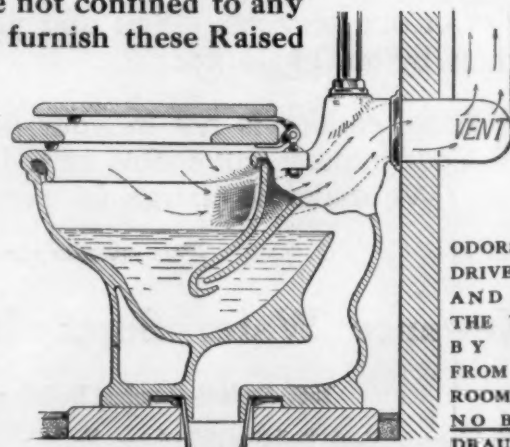

SECTIONAL VIEW

ODORS ARE  
DRIVEN UP  
AND OUT  
THE VENT  
BY AIR  
FROM THE  
ROOM.  
NO BACK  
DRAUGHTS



# "TRIUMPH"



## Our Guarantee



The "Never-Split" Seats are guaranteed for five years not to split or come apart at the joints.

NEVER-SPLIT SEAT CO.,  
Evansville, Ind.

Make Your  
specifications  
read

## Never-Split

Seats and see that  
you get them.  
It's for the best  
interests of all con-  
cerned.

They will stand all kinds of usage and as their name implies will never split or come apart at the joints. They are the strongest, most durable and most sightly seats made. They are the only sanitary wood seats on the market, and may be cleansed without dirt or septic matter gathering in the joints. Dampness and other harmful influences will not cause any dissatisfaction with "NEVER SPLIT" Seats.

The "NEVER-SPLIT" Seat is the only closet seat many of the leading architects are particular about specifying, and we firmly believe that its use will soon be universal. All varieties of wood and finish are obtainable.

For specification requirements see page 8 of our Catalogue "C"

NEVER-SPLIT SEAT COMPANY

EVANSVILLE, INDIANA



Hotel Monmouth, Spring Lake, N. J.

Watson &amp; Huckel, Architects, Philadelphia, Pa.

*The first health-necessity of the modern hotel is an efficient system of sanitation. The one best way to insure this condition is to equip throughout with*

## **"Standard"**

### **Porcelain Enameled Plumbing Fixtures**

The accompanying illustration, The Monmouth House, Spring Lake, N. J., is but one of the hundreds of splendid testimonials to the superior sanitary efficiency of the "Standard" Porcelain Enameled Baths, Closets and Lavatories.

Genuine "Standard" Plumbing Fixtures are everywhere recognized, both by the architect and property-owner, as the equipment in which the highest degree of sanitation is realized, and as the one sanitary system best calculated to withstand the rigid service-test to which the plumbing of the modern hostelry is subjected.

When you specify "Standard" Porcelain Enameled Ware, protect yourself against the installation of inferior fixtures by making sure the Guarantee Label is on every piece, as otherwise the fixture is not genuine.

**Standard Sanitary Mfg. Co.**

**PITTSBURGH, PA.**

## **DAHLSTROM PATENT**

### **HOLLOW SHEET METAL DOORS**

ARE USED IN THIS BUILDING



U. S. Express Building, New York. Clinton & Russell, Architects

We also make  
**COLD DRAWN MOULDINGS**

For Casings, Crown Mouldings, etc. Catalogue showing numerous designs sent upon application

**DAHLSTROM METALLIC DOOR CO.**  
JAMESTOWN, N. Y.



OUR Furniture and Interior Woodwork is acknowledged the standard of Workmanship in Fine Cabinet Making, and we guarantee its superior qualities.

We make a specialty of designing and selling our own exclusive patterns, which are unexcelled in construction, style and finish, and cannot be found elsewhere.

We invite your inspection, also, of our Wall Papers, Fabrics and Decorations, in charge of competent men.

**The Cobb-Eastman Company**

372-378 Boylston Street  
BOSTON, MASS.

101 Park Avenue

New York

AMERICAN

# ALSEN CEMENT

"The Absolutely Safe"

Yearly Capacity, over 2,000,000  
Barrels

45 Broadway, New York

GERMAN

## THE MONUMENT POTTERY COMPANY

MANUFACTURERS OF PORCELAIN PLUMBING GOODS  
and VITREOUS WARE SPECIAL GOODS MADE TO ORDER

WRITE US FOR OUR COMPLETE ILLUSTRATED CATALOGUE

TRENTON, N. J., - - - U. S. A.

## THE BIGGER THE BUILDING, THE GREATER THE SAVING

Leading Architects and Engineers are Specifying

### EDISON PORTLAND CEMENT



Look for Trade-mark  
on every bag.

on their biggest work; for the same reason it pays on smaller work.

"Edison" makes more and as strong, or as much and stronger, concrete than the same amount of other brands, because—

UNIFORMLY 10 PER CENT. FINEST GROUND IN THE WORLD

ARE YOU USING IT?

EDISON PORTLAND CEMENT COMPANY

SALES OFFICES

NEW YORK: St. James Bldg.  
PHILADELPHIA: Arcade Bldg.

PITTSBURG: Machesney Bldg.  
BOSTON: Post Office Sq. Bldg.

NEWARK, N. J.: Union Bldg.  
SAVANNAH: National Bank Bldg.

## "Merchant's Old Method" OPEN HEARTH BASE

Coated by the Palm Oil Process.

This brand carries with it a reputation for lasting quality.

It is specified by leading Architects and Engineers who know its value for roofing from actual experience with it for years.

GET A LINE ON THE QUALITY BY WRITING US FOR FACTS. FREE FOR THE ASKING.


NEW YORK  
BROOKLYN  
BALTIMORE

**MERCHANT & EVANS CO.**  
Manufacturers of HIGH GRADE ROOFING TIN  
PHILADELPHIA

CHICAGO  
KANSAS CITY  
DENVER

"Reg. U. S."

**M & E**  
Pat. Off.

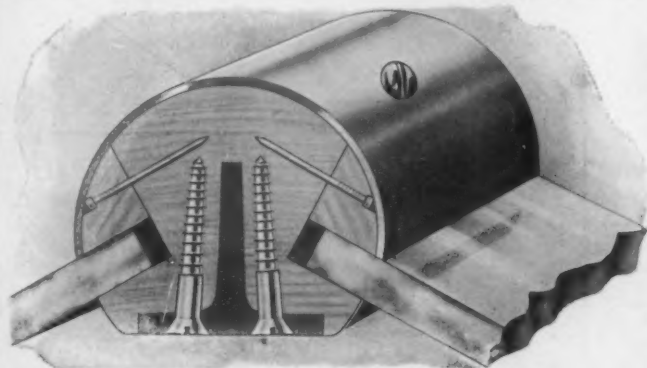

Corner Post No. 13

## THE COULSON PATENT STORE FRONT CONSTRUCTION

we know to be the best and the only  
practical construction of its kind.

We can convince you of the same if  
you will write to us for a description  
and our catalogue "D700."

## J. W. COULSON & CO.

Sole Owners and Manufacturers  
Main Office, 234 North Third Street COLUMBUS, OHIO



# Harbison - Walker Refractories Company

PITTSBURG, PA.

:: MANUFACTURERS OF ::  
**FRONT BUILDING BRICK**

## SHADES

LIGHT, GREY, BUFFS AND  
MOTTLED



## STYLES

NORMAN, ROMAN, STANDARD  
AND ORNAMENTAL

DELIVERIES GUARANTEED WHEN WANTED. GET SAMPLES AND PRICES

**New York Office,** TELEPHONE 5687-5688 MADISON **1133 Broadway**



**"CHICAGO AA"**  
**1,000,000 BARRELS ANNUALLY**  
HIGHEST QUALITY  
THE BEST THAT CAN BE MADE  
**Chicago Portland Cement Company**  
108 La Salle Street CHICAGO, ILL.



The highest grade of  
Portland Cement Manufactured  
**LIGGETT BUILDING**  
ST. LOUIS, MO.

John J. Cone A. W. Fiero Robert W. Hunt Jas. C. Hallsted D. W. McNaugher

### Robert W. Hunt & Co.

90 West St. 1121 The Rookery Monongahela Bank Bldg Norfolk House, Cannon St., E.C.  
New York Chicago Pittsburgh London  
405 Washington St., San Francisco

Inspection of Structural Steel and Iron, reinforcing bars, cement and other building materials. Examination and supervision of reinforced concrete work a specialty. Chemical and Physical Laboratories.



**UNIFORM** in color and tensile strength, sound and reliable. Strictly conforms to standard and Government specifications.

Send for 72-Page Booklet

**MARQUETTE CEMENT MFG. CO.**  
CHICAGO

“Artistic and Commercially Practicable Concrete Surface Finishes.”

The series of illustrated articles now appearing under the above title in our Monthly Bulletins are of real value to architects desiring to inform themselves on this important subject.

Upon request, your name will be placed upon our mailing list for copies of the Bulletin free of charge.

A Standard Portland for Universal Use.



Daily Output 17000 Barrels. Plants at Chicago & Pittsburg.

**Universal Portland Cement Co.**

Chicago—Pittsburg

THE  
 AMERICAN   
ARCHITECT

PUBLISHED  
EVERY WEDNESDAY  
IN NEW YORK



WITH THIS PUBLICATION  
IS MERGED  
THE INLAND ARCHITECT


VOLUME  
XCV

MARCH 3, 1909

NUMBER  
1732

•TWO•THIRTY•NINE•WEST•THIRTY•NINTH•STREET•

# LUXFER

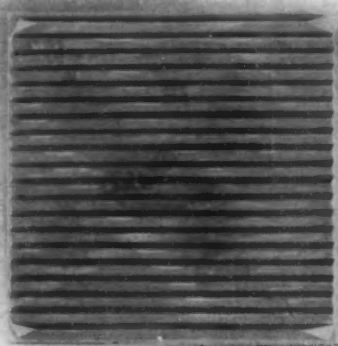

This illustration shows appearance of simple prism square. Note angles on surface.


It would be foolish for us to claim that the

Luxfer

System excels all others if we were not in a position to *prove* the truth of our claims. We take the unequivocal position that the work of harnessing and delivering real *daylight* properly into the dark parts of buildings can be done thoroughly *only* with the

Luxfer  
System

See our Catalogue in "Sweets" pages 601-605.

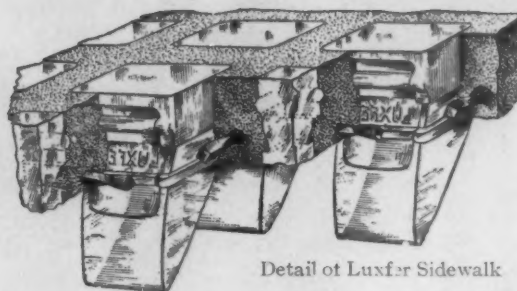

Detail of Luxfer Sidewalk

The only absolutely satisfactory solution of the problem of bending light rays from out of doors so they will illuminate the hitherto inaccessible recesses of a building, and eliminate the cost of artificial light, is to equip the building with one or several forms of the

Luxfer  
System

Many substitutes will be offered in Prisms, for which even more will be claimed than we can do, but why not go to the concern which made all the discoveries, and is still doing ninety per cent. of the business? There must be a reason.

AMERICAN Luxfer Prism COMPANY

CHICAGO, Heyworth Bldg.  
BOSTON, 49 Federal St.  
BALTIMORE, 32 Builders' Ex.  
CLEVELAND, 1022 Garfield Bldg.  
CINCINNATI, 37 Thoms Bldg.  
DULUTH, 106 West Michigan St.

INDIANAPOLIS, 342 E. Washington St.  
KANSAS CITY, 948 N. Y. Life Bldg.  
LOS ANGELES, 232 Bradbury Bldg.  
MILWAUKEE, 1112 Railway Ex.  
NEW YORK, 507 W. Broadway.  
NEW ORLEANS, 904 Hennen Bldg.  
PITTSBURGH, 1022 Fulton Bldg.

PHILADELPHIA, 608 Chestnut St.  
ROCHESTER, 38 Exchange St.  
ST. PAUL, 615 Ryan Bldg.  
SAN FRANCISCO, 245 Oak St.  
SEATTLE, 23 Maynard Bldg.  
DALLAS, Builders' Exchange.





## Specify Carter

THE architect who specifies Carter Strictly Pure White Lead knows there will be no trouble of any kind in the painting end of the work—no cracking, scaling or checking paint. His client is sure of a first-class and durable job of painting.

# **CARTER** Strictly Pure **White Lead**

is perfectly corroded by the only modern and scientific process in the white lead industry. All imperfectly corroded lead is eliminated by costly washing and separating machinery, consequently Carter White Lead is a **pure white**—it produces the brightest, clearest and most durable colors. The **extreme whiteness** of Carter requires more color to produce a given tint, therefore, the tints stay brighter longer—are more durable.

Every architect should have a copy of our beautiful booklet, "PURE PAINT," with set of modern color schemes, showing several houses in different styles of architecture, decorated in colors. Send for this booklet today and let us forward you a free sample of Carter Lead that you may thoroughly test and compare it with other brands.

## Carter White Lead Co.

W. P. Station 100

CHICAGO, ILL.

Factories: CHICAGO—OMAHA

THE LARGEST WHITE LEAD FACTORY IN THE WORLD

"To Be Sure It's Pure,  
Look for **CARTER**  
on the Keg"

"We will pay \$100 and cost of analysis or the detection of any adulteration in this or any other package bearing this brand."




PIERCE  MARK

Our New House Heating Boiler

# **THE MODERN- IMPROVED**

For Steam and Water

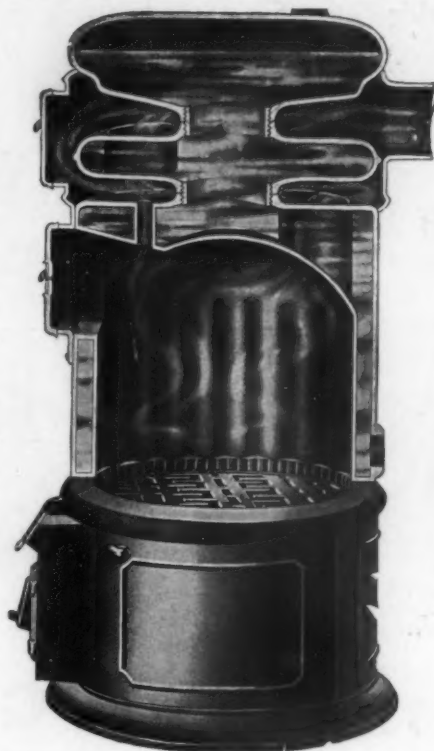

This new boiler has many new features that are fully described in our Blue Book, which we will send to any one interested.

**PIERCE, BUTLER & PIERCE MFG. CO.**  
SYRACUSE, N. Y.

Manufacturers of Boilers and Radiators  
for Steam and Hot Water and Sanitary  
Plumbing Fixtures.

"It pays to procure both Heating and Plumbing  
Fixtures from one Manufacturer."



Clinton & Russell  
Architects  
New York

HOTEL ASTOR  
New York

Geo. Brown and Co.  
Cut Stone Contractors  
New York

## **"Close Grained Stone"**

Widely scattered quarries all over the State of Indiana, producing as many different qualities and textures of stone, each sells its product under the trade name "Bedford Stone," and the only way for the Architect to insure getting the original Bedford Stone—that which is even colored, "Close Grained" and thoroughly sound, weatherproof stone—is to make specifications read: "Old Hoosier stone from The Old Hoosier Quarry of The Bedford Quarries Company."

The price of "Old Hoosier" is non-fluctuating. Correspondence solicited with Architects.

## **THE BEDFORD QUARRIES COMPANY**

204 Dearborn Street  
Chicago, Ill.

1 Madison Avenue  
New York, N.Y.

818 Euclid Avenue  
Cleveland, O.

## HOME HEATING



KELSEY HEATED RESIDENCE, LEXINGTON, MASS.  
Oswald C. Hering, Architect, New York

### THE KELSEY Warm Air Generator Heats all the House

That's the point to look for in a heating plant. INVESTIGATE THE KELSEY. It heats immense volumes of fresh air with its great battery of

#### ZIG-ZAG HEAT TUBES

which gives over twice the heating surfaces of the ordinary furnace and forces to distant or exposed rooms.

The KELSEY saves 20 to 30 per cent. in fuel. It gives abundant ventilation, costs less to install, for fuel, repair and management, than hot water or steam systems that heat the same air over and over.

Kelsey Heating is the right kind of heating for houses of any size, the finest residences, churches and schools.

35,000 KELSEY SOLD

INVESTIGATE


Send for Booklet and 112 Page Book "Opinions"

**KELSEY HEATING CO.**

Main Office, SYRACUSE, N. Y.

New York, 156 FIFTH AVE.


Sold by 900 Dealers

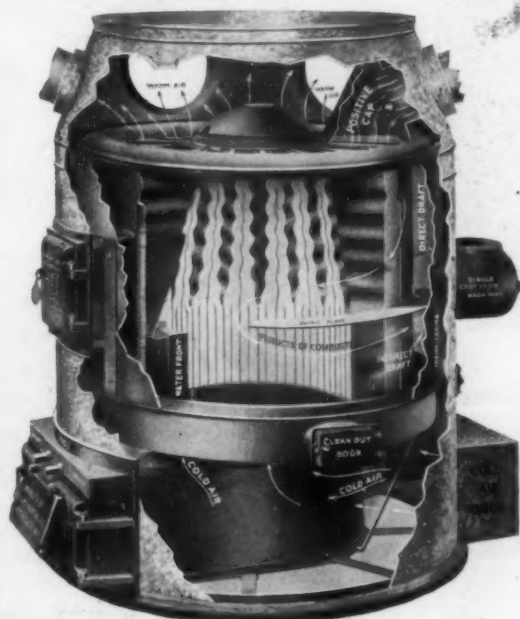

Sectional View of  
THE KELSEY with the ZIG-ZAG HEAT TUBES

## Kawneer System OF STORE FRONTS

**C**Represents the highest standard of store front construction. Every foot of it represents twelve inches of store front satisfaction and the architect in specifying our system not only secures a practical and artistic all metal construction, but provides an efficient system of ventilation and drainage, reduces to a minimum the cost of plate glass insurance and ensures for himself and client the greatest possible degree of satisfaction. Specify the Kawneer System, not alone because it is the most complete and correctly designed store front, but because of its durability, compactness and adaptability.

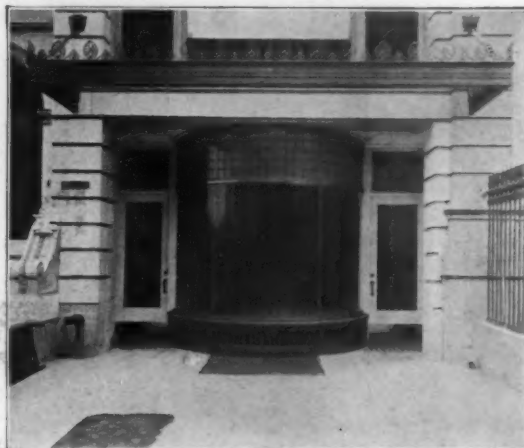

**C**We can follow your specifications for anything in special design metal mouldings and you can expect only high-class workmanship and first quality materials. Our engineering and drafting department will supply any information and provide all special drawings when requested. Our technical catalog, samples and price list C should be in the hands of every Architect and Builder. Your request for same will be given prompt attention.

*"It stays and pays"*

## KAWNEER MFG. CO.

HOME OFFICE, NILES, MICHIGAN

BRANCH OFFICES

Chicago  
St. Louis  
Pittsburgh  
Spokane  
London, Ont.  
Denver

New York  
Portland  
Atlanta  
Lincoln, Neb.  
Sioux City, Ia.  
Vancouver, B. C.

Kansas City  
Detroit  
Cincinnati  
Syracuse, N. Y.  
Houston  
Seattle



# RICHARDSON FIRE PROOF DOORS

"Make each room a separate building"



OLD COPPER ENTRANCE COLUMBIA SAVINGS BANK  
Shand and La Faye, Architects, Columbia, S. C.

We work to **Architects' details** in **Copper or Bronze Covered** wood work for **Entrances** for **All Classes of Buildings**. Working details will be submitted from sketches or elevations.

Richardson Standard Doors are recommended by the National Board of Underwriters for **Corridor** and **Communicating Doors** for Office Buildings, Theatres and Buildings of like nature.

REPRESENTATIVE IN PRINCIPAL CITIES

**Thorp Fire Proof Door Co.**

**Minneapolis, Minn.**

BERRY BROTHERS'


ESTABLISHED 1858

## LIQUID GRANITE

IS THE MOST DURABLE FLOOR FINISH IN THE WORLD

SPECIFY IT for Floors, Bath Rooms, Stairways,  
Balustrades, Window Sills, Inside Doors, Baseboards, etc.,Or wherever the wear is unusually  
severe and durability is required.

This  
is  
The Can  
and  
Label

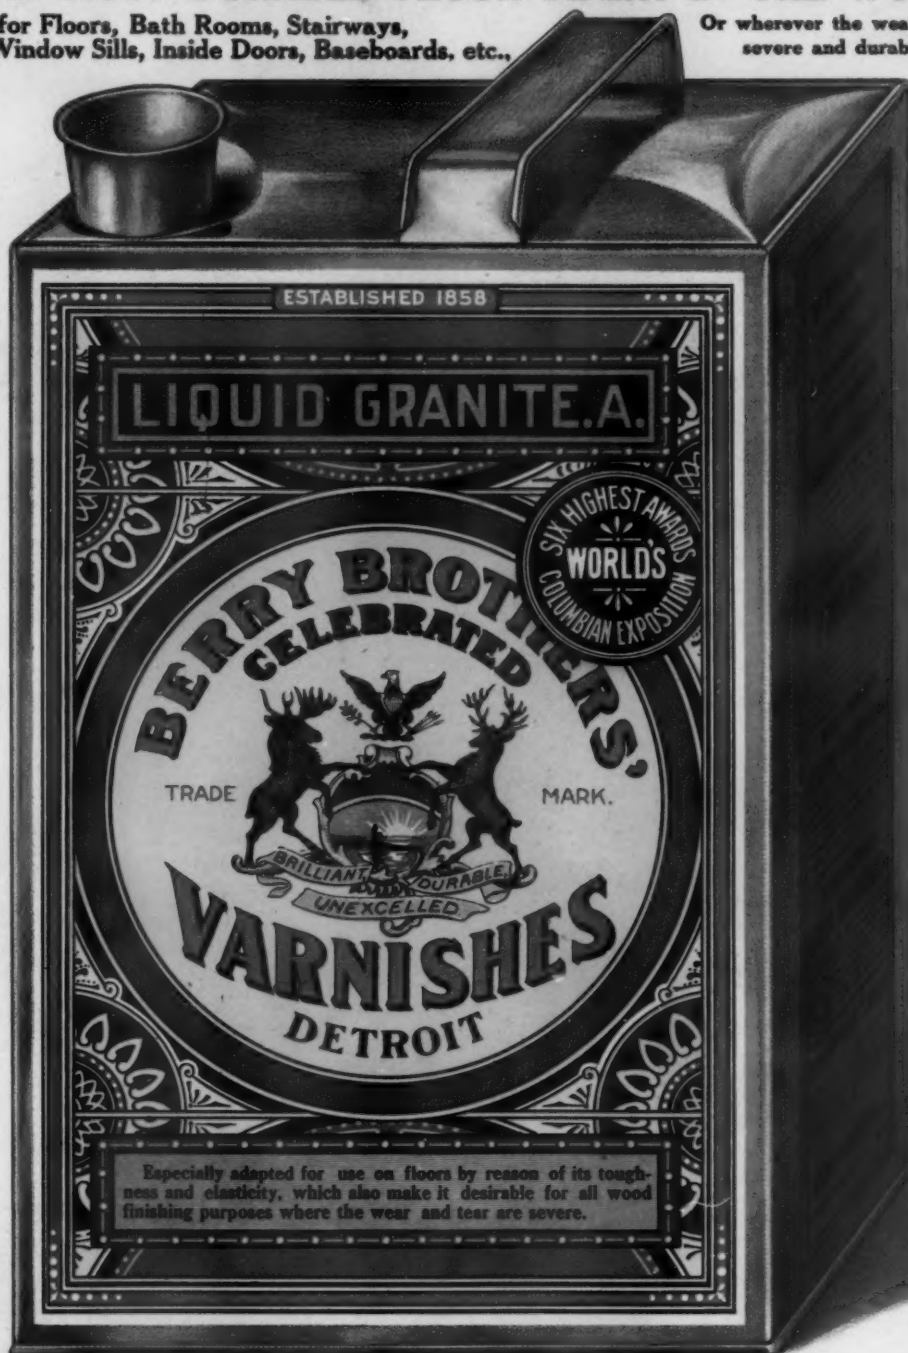

When  
Specified  
Insist on  
its  
Being  
Used

FOR  
FINISHING  
NATURAL  
WOOD  
FLOORS

(see pages 8 and 9)

Specify as follows: If the wood is coarse or open grained, fill with Berry Brothers' Paste Filler to match the color of the wood, or if the wood is stained, to match the color of the stain, wipe off clean, and apply two coats of Berry Brothers' "Liquid Granite A," taking care that the first coat is thoroughly hard before applying the second; rub the second coat down with pulverized pumice stone and crude oil or raw linseed oil, and then wipe the floor perfectly dry and clean, so that no trace of oil remains to catch the dirt.

For close grained wood specify as above, but omit the filler.

Correspondence is invited.

NEW YORK,  
262 Pearl Street  
BOSTON,  
520 Atlantic Avenue  
PHILADELPHIA,  
26-28 North 4th Street  
BALTIMORE,  
29 S. Hanover Street

**BERRY BROTHERS, Limited**  
VARNISH MANUFACTURERS  
DETROIT

Canadian Factory, Walkerville, Ont.

CHICAGO,  
25 Lake Street  
CINCINNATI,  
420 Main Street  
ST. LOUIS,  
112 South 4th Street  
SAN FRANCISCO,  
608-608 Howard Street

# DWIGHT SPECIAL THIN

*Observe  
the Strength  
of the Tongue*



$\frac{3}{8}$  x 2 in. Quartered Oak.



$\frac{3}{8}$  x 2 in. Plain Oak.

## Its advantages

Ordinary thin flooring, has such a small tongue, and the groove, such a thin lip, that when laid it is insecure. The lip splits and the tongue breaks in nailing. In DWIGHT SPECIAL, the tongue is unusually strong, being backed up so that the nail holds securely, and the upper lip of the groove is doubly strengthened, as a glance at the illustration will show.

## Manufacture

25 years experience in kiln-drying and milling hardwood, the best dry-houses and special machinery, enable us to turn out a practically perfect article.

## The Cost

The growing scarcity of hardwood and its increasing cost render the use of a servicable thin floor a necessity. DWIGHT SPECIAL flooring meets this want fully. It can be laid over an old floor with very little expense, and for new work, is practically as servicable as thicker flooring.


## Where obtained

Contractors can readily obtain DWIGHT SPECIAL flooring from dealers in lumber in all cities. If your dealer does not carry it, write to us and we will see that a supply is procured for you.




# HARDWOOD FLOORING

Observe  
the Strength  
of the Tongue

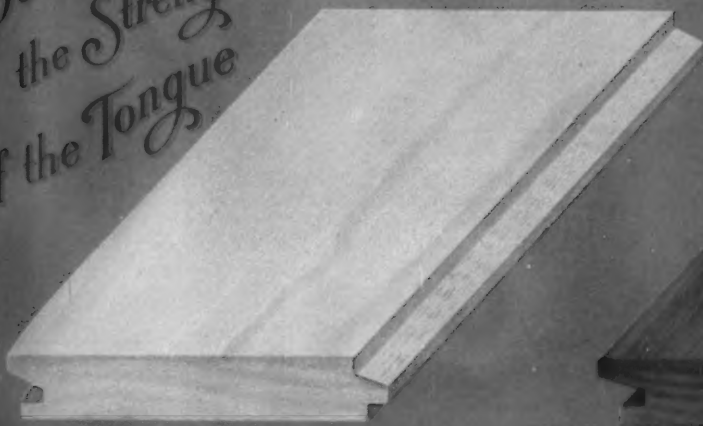

$\frac{3}{8}$  x 2 in. White Maple.

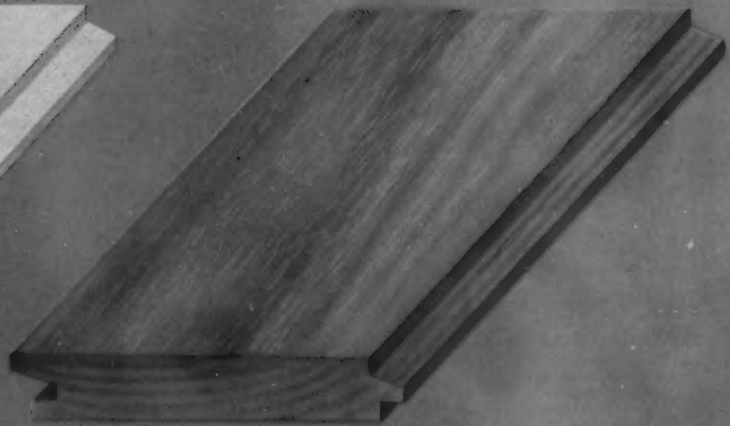

$\frac{3}{8}$  x 2 in. Red Birch.

## How to Specify

In all jobs, where it is desired that DWIGHT SPECIAL flooring should be laid, Architects should specify in the contract "The flooring to be used in this job, is the DWIGHT SPECIAL clear (naming the kind, Quartered Oak, Plain Oak, Maple, etc.) flooring," and should insist upon getting it, as dealers can readily obtain it of us, if it is not in stock.

## Grade

It is manufactured in Clear grade, only.

## Samples

While the illustrations of the various woods, are so perfect as to practically do away with the necessity of seeing the flooring; samples will be cheerfully sent when desired.

## Finishing

For full particulars, see Page 7.

Manufactured Exclusively by

# DWIGHT LUMBER COMPANY

## DETROIT, MICHIGAN

ESTABLISHED 1858

# Where **BERRY BROTHERS'** Varnishes ARE SPECIFIED

in building operations the best possible results are obtained and the natural beauty of grain and wood are shown to the greatest advantage

EVERY OPERATION IN WHICH THEY ARE USED IS A TESTIMONIAL TO THEIR EFFICIENCY

## Berry Brothers' Architectural Finishes

Luxeberry Wood  
Finish (White)

Luxeberry Wood  
Finish (Light)


Luxeberry Wood  
Finish (Exterior)

Liquid Granite  
(A or B)

Hard Oil Finish

Elastic Interior

Elastic Exterior

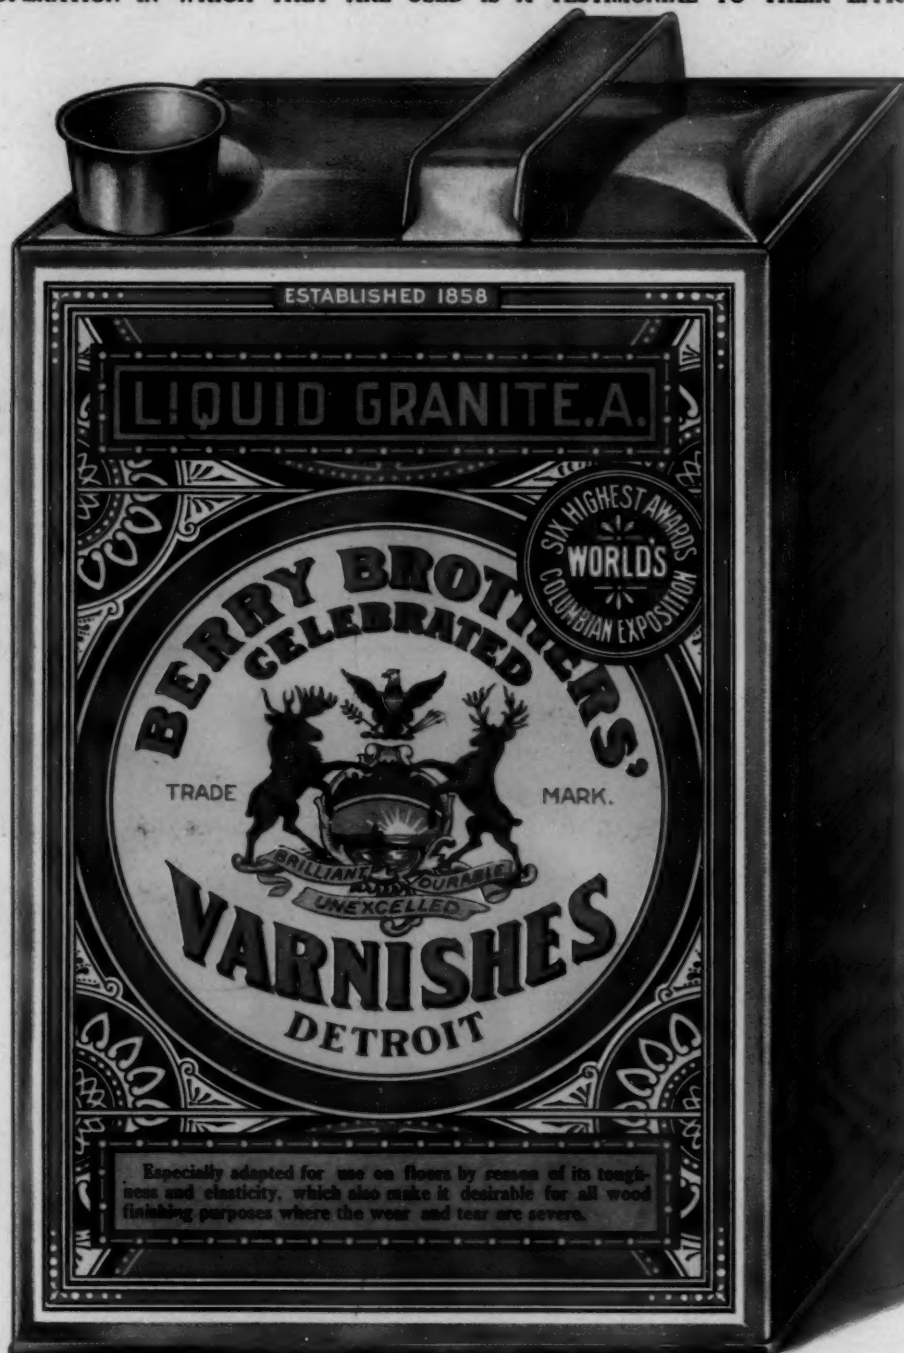

Our  
Department of  
Technical  
Correspondence  
is at the Service  
of all Architects,  
Artisans,  
Contractors or  
Builders, and  
we invite inquiry  
regarding all or  
any Wood  
Finishing  
Problems in  
which our advice  
might prove  
of value.

We want every Architect to write us for finished samples of Natural or Stained Woods, and our complete work  
"Natural Woods and How to Finish Them"

NEW YORK,  
262 Pearl Street

BOSTON,  
520 Atlantic Avenue

PHILADELPHIA,  
26-28 North 4th Street

BALTIMORE,  
29 S. Hanover Street

**BERRY BROTHERS, Limited**  
VARNISH MANUFACTURERS  
DETROIT

Canadian Factory, Walkerville, Ont.

CHICAGO,  
25 Lake Street

CINCINNATI,  
420 Main Street

ST. LOUIS,  
112 South 4th Street

SAN FRANCISCO,  
666-668 Howard Street

## Well-Known Authority Tells How to Prevent 3-4 the Loss by Fire

In a recent issue of a leading magazine, Mr. W. F. Fitzgerald states that 73 per cent. of all fire damage could be prevented by the proper use of ASBESTOS.

No other material used for building construction has such high fire-resisting properties as ASBESTOS WOOD. Fire and heat have practically no effect on it. Neither will water disintegrate it, even if turned on while the wood is hot.

### ASBESTOS WOOD

can be used for any purpose where wood, marble or slate are now employed. As it can be furnished in any coloring or graining and takes a higher polish than wood, it is unequaled for window sashes, sheathing, wainscoting, fire walls, fire doors, fireproof partitions, roofing, etc. Ordinary carpenter's tools are all the tools necessary to work it.

Write Nearest Branch for Sample and Catalog

#### H. W. JOHNS - MANVILLE CO.



Manufacturers of Asbestos and Magnesia Products, Asbestos Roofings, Packings, Electrical Supplies, Etc.

New York  
Milwaukee  
Chicago  
Boston  
Philadelphia


St. Louis  
Pittsburg  
Cleveland  
Buffalo  
Detroit

Baltimore  
New Orleans  
Kansas City  
Minneapolis  
San Francisco

Los Angeles  
Seattle  
Dallas  
London  
790

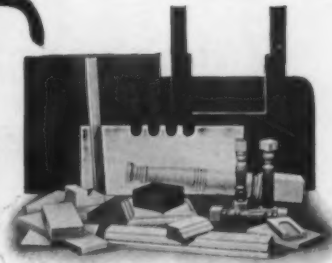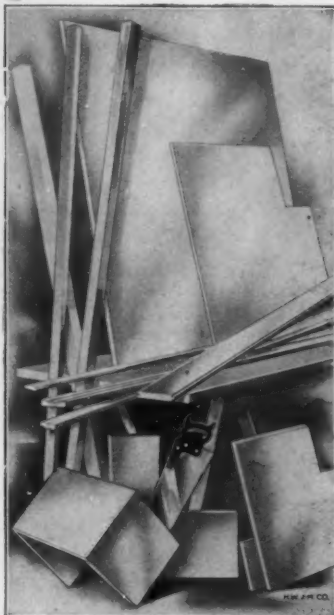


PERFECT

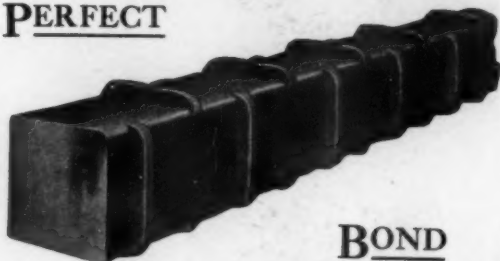

BOND

PERFECT

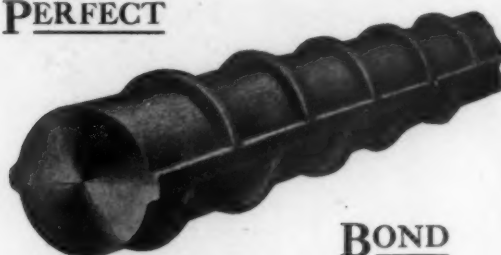

BOND

ARCHITECTS SHOULD SPECIFY "FABRICATED REINFORCEMENT"

Insist upon accuracy in the bending and placing of reinforcing steel.

We supply Corrugated Bars bent ready to place in the forms. Our shop methods make possible an accurate conformity to details that is not attained where bars and stirrups are bent on the job.

WE FURNISH THE STEEL READY TO PLACE IN THE FORMS

## CORRUGATED BAR COMPANY

(Formerly Expanded Metal and Corrugated Bar Co.)

BANK OF COMMERCE BLDG.,

ST. LOUIS, MO.



## ORNAMENTAL IRON AND BRONZE



START OF MAIN STAIRS

U. S. CUSTOM HOUSE, NEW YORK

CASS GILBERT, Architect

**THE WINSLOW BROS. COMPANY**

NEW YORK

— CHICAGO —

— SAN FRANCISCO

AGENCIES IN ALL PRINCIPAL CITIES OF THE UNITED STATES

# "DIABLO" ASBESTOS WINDOWS

ABSOLUTELY FLAME-PROOF

ADDRESS:

U. S. ASBESTOS FIREPROOFING CO., 25 West 33d St., New York  
525 "The Rookery," Chicago

## • THE L. SCHREIBER & SONS CO. •

STRUCTURAL STEEL  CINCINNATI  ORNAMENTAL IRON


BRANCH OFFICES NEW YORK • CHICAGO • PITTSBURG • ATLANTA • NEW ORLEANS • SAN FRANCISCO • RICHMOND

For nearly fifty years we have catered to the most important works of the leading architects of the world.  
THE STANDARD IN ALL COUNTRIES WHERE CEMENT IS KNOWN



YEARLY CAPACITY OVER TWO MILLION BARRELS  
SEE PAGE 132 IN "SWEET'S" FOR FULL PARTICULARS.

### THE MANHATTAN BRIDGE

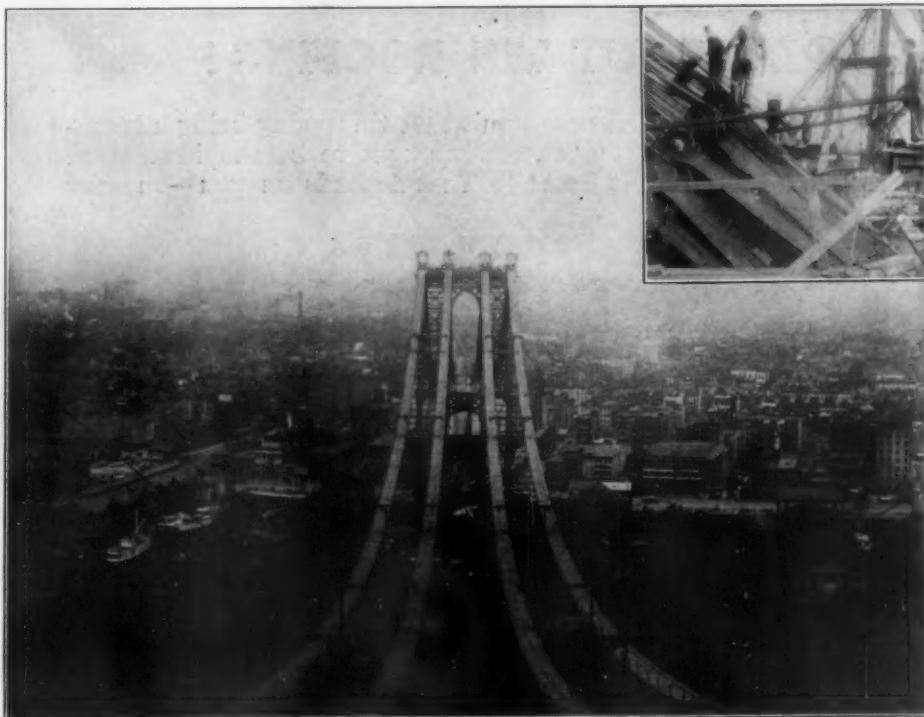

### RED LEAD THE PROTECTOR OF NEW YORK BRIDGES

The fourth great bridge to span the East River between New York and Brooklyn is to be known as the "Manhattan Bridge."

The illustrations given here show the construction in process. The photograph for the main picture, taken from the top of the Brooklyn pier, shows the four gigantic cables on which the roadways will rest. The smaller picture shows how the cable strands are anchored and drawn to a uniform tension before they are encased in their outer coverings.

The metal on this structure, as on all the other East River bridges, is protected from corrosion by Pure Red Lead, in accordance with the specifications of the New York Department of Bridges.

Inquiries for information about protective coatings for metal will be welcome, and will receive prompt attention.

For finishing coats on metal, where lighter shades than red are desired, prime with National Lead Company's red lead and finish with their Pure White Lead, Dutch Boy Painter trade-mark.



NATIONAL LEAD COMPANY

New York, Boston, Buffalo, Chicago, Cincinnati, Cleveland, St. Louis, Philadelphia (John T. Lewis & Bros. Co.), Pittsburgh (National Lead & Oil Co.)

## Cabot's Shingle Stains

The first made, first in quality and first in the favor of those who have used them. Scientifically balanced formulæ, purest ingredients, no adulteration. The standard for 25 years.

Samples, Color-Chart and Catalogue sent on request



*C. P. H. Gilbert, Architect, New York*

## Can be Relied Upon

to give fresh, artistic coloring effects and to wear as long as any colors can; to preserve the shingles thoroughly (Creosote) and not turn black or wash off. Every gallon guaranteed.

Samuel Cabot, Inc., Sole Manufacturer, Boston, Mass. 1133 Broadway, New York 28 Dearborn Ave., Chicago

## ASPHALT FLOORS, ROOFS, SIDEWALK and CARRIAGE WAYS

of Public Buildings, Hospitals, Warehouses, Stables, Cellars, etc., laid with

### VAL de TRAVERS ROCK ASPHALT

Durable, Fireproof and Impervious. For estimates, and list of works executed, apply to

The Neuchatel Asphalt Co., Limited, 365 Broadway, New York



## JENKINS BROS. VALVES

have the favor of engineers because they are the easiest to keep tight. Made of new steam metal of best quality. Interchangeable parts. Contain genuine Jenkins Discs—either *Hard*, for steam and hot water use; or *Soft*, for cold water, air or gas. *May we send you catalog?* 5

Jenkins Bros., New York, Boston, Philadelphia, Chicago.

## DO NOT BE IMPOSED UPON—

WHEN YOU PAY FOR A STANDARD ARTICLE DO NOT ACCEPT AN INFERIOR SUBSTITUTE  
WHEN MATHEWS SLATES ARE SPECIFIED WHY DOES THE "JUST AS GOOD" MAN SUPPLY INFERIOR SLATES?  
NEITHER OWNER NOR ARCHITECT DERIVES ANY BENEFIT

The Mathews Slate Company

Sears Building, Boston

## A WORD ABOUT TIN ROOFING!

Most any architect beyond prejudice will admit that tin roofing being adaptable to all slopes, easily worked and fireproof, really ought to be the ideal roof. The sole question is "How Long Will It Last?" That depends on you—on your selection of the proper quality.

TRADE MARK  
SCOTT'S  
IX  
EXTRA COATED  
REGISTERED  
HAMMERED  
OPEN HEARTH

## SCOTT'S EXTRA COATED ROOFING TIN

TRADE MARK  
SCOTT'S  
IC  
EXTRA COATED  
REGISTERED  
HAMMERED  
OPEN HEARTH

is made by the Hammered Open Hearth process. It lasts as long as the building. Bessemerized plates contain excess Sulphur and Phosphorus, fatal to the long life of roofing tin. The excess of these harmful elements is driven out by our Open Hearth process. Write for Booklet "J" and read why.

FOLLANSBEE BROTHERS CO., PITTSBURGH, PA.

Only American Manufacturers of Hammered Open Hearth Roofing Tin





**INTERLOCKING  
RUBBER TILING**

WE ARE THE ORIGINAL MANUFACTURERS OF  
**INTERLOCKING RUBBER TILING.**  
IT IS THE BEST FLOOR MADE AND IS PARTICULARLY ADAPTED FOR CHURCHES,  
SCHOOLS, THEATRES, PUBLIC INSTITUTIONS, LIBRARIES AND PRIVATE RESIDENCES ETC.  
**NEW YORK BELTING & PACKING CO., LTD.**  
91-93 CHAMBERS STREET, NEW YORK

BRANCHES

|                                                                           |                                   |                                              |                                                     |
|---------------------------------------------------------------------------|-----------------------------------|----------------------------------------------|-----------------------------------------------------|
| INDIANAPOLIS, IND. 229 SO. MERIDIAN ST.                                   | CHICAGO, ILL. 150 LAKE ST.        | ST. LOUIS, MO. 218-220 CHESTNUT ST.          | PHILADELPHIA, PA. 115-120 NORTH 8 <sup>TH</sup> ST. |
| SAN FRANCISCO, CAL. E. 11 <sup>TH</sup> ST. 63 <sup>RD</sup> AVE. OAKLAND | BOSTON, MASS. 232 SUMMER ST.      | BALTIMORE, MD. 14 W. BALTIMORE ST.           | BUFFALO, N. Y. 600 PRUDENTIAL BLDG.                 |
| PITTSBURGH, PA. 913-915 LIBERTY AVE.                                      | SPOKANE, WASH. 163 S. LINCOLN ST. | LONDON, E. C. 4, ENGLAND 11 SOUTHAMPTON ROW. |                                                     |

*Roof Slates*  
*Out of the Ordinary*



HERE are slates "in the ordinary"—hence it follows that when we advertise slates "Out of the Ordinary" we offer the discriminating architect roofing material which will reflect credit alike upon himself, builder and owner.

Standard (No. 1) Roof Slates are conceded to be the best roof material now in use. This means slates in the abstract—any good slate from any good quarry, but—

"Out of the Ordinary" Slates—our products—are from first to last superior to the ordinary or standard product—

In Strength, Durability, Fast Color, Unique and Artistic Appearance, Diversity of Thickness and General All-round Satisfaction.

**BLACK, GREEN, PURPLE AND RED.**

Our quarry resources are great. Our long and varied experience is a valuable asset. With both at our command, it is a pleasure to go into details with architects who are about to specify in this important particular.


We shall always be pleased to undertake the making up of Roof Slates in accordance with any individual ideas which may be given us, or to assist the Architect with suggestions of Roof Slate possibilities.

We meet all demands, spare no reasonable effort to fulfill "Out of the Ordinary" specifications as well as those "in the Ordinary."

Our handsome brochure, "Roof Slates Out of the Ordinary," should be on file in the office of every architect. It gives all details. Write for it to-day.

**THE E. J. JOHNSON COMPANY,** 38 PARK ROW, NEW YORK.

Branch Office, 626 Park Building, Pittsburg, Pa

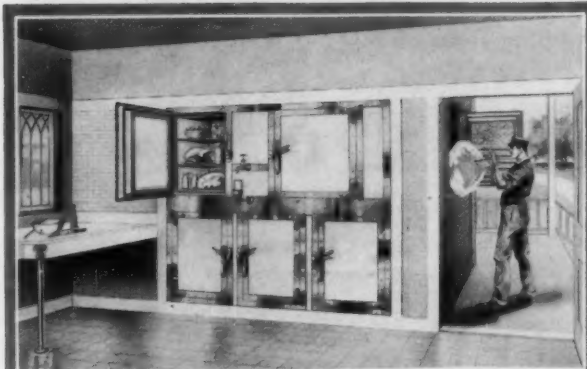

### Make the Refrigerator a Part of the House

It is a simple matter to make the refrigerator an integral part of any house—new or old.

McCray Special Refrigerators are built-to-order in our factory from your measurements and specifications, and shipped ready to be set into place and put into service.

Fifteen floor plans showing the relative position of kitchen, pantries, refrigerator and outside icing facilities in representative American Houses, also exact measurements for arranging the wall opening for outside icing door and locating the drain pipe for stock sizes of McCray Refrigerators, will be found on pages 1082 to 1086, of the 1909 Sweet's Index.

With these complete specifications at your elbow, almost every need may be filled with a McCray Stock Size Refrigerator, of any finish and lining, and with the same economy of space that the built-to-order refrigerator makes possible.

## McCRAY REFRIGERATORS

*(Keep things fresh)*

in stock sizes may be made as truly an integral part of the house as the built-to-order refrigerators, by considering the refrigerator location early and making provision in accordance with the specific dimensions in Sweet's Index.

For a quarter of a century the McCray System of refrigeration has been recognized as standard by leading hotels, hospitals, clubs and institutions. Especially noteworthy is the fact that the United States Government uses McCray Refrigerators in practically all its forts, on many battleships, and in the food-testing laboratories of the Department of Agriculture.

**Built-to-Order Department.** Designs for refrigerators of odd size, special trimmings, material or finish, may be safely entrusted to our drafting department. On receipt of floor plan, this department will prepare alternate plans for placing the refrigerator, will suggest the refrigerator best adapted to the requirements of the house, and will send complete blue prints to the architect, together with estimates for installation.

**Discounts:** We will mail to any interested architect the discounts applying to list prices quoted in our catalog in Sweet's. A postal card request will bring you our best discounts, and a copy of the new book, "McCray Refrigerators in American Homes."

**McCray Refrigerator Co., 907 Mill St., Kendallville, Ind.**

## ALPHABETICAL LIST OF ADVERTISERS

|                                              |                                          |                                                     |                                       |    |
|----------------------------------------------|------------------------------------------|-----------------------------------------------------|---------------------------------------|----|
| <b>A</b>                                     | Abbot & Co. (o.a.m.).....                | 36                                                  | Kewanee Boiler Co.....                | 38 |
|                                              | Adams, James.....                        | 13                                                  | Kewanee Water Supply Co.....          | 39 |
|                                              | Alsen Cement.....                        | 41                                                  | <b>L</b>                              |    |
|                                              | American Blower Co.....                  | 2                                                   | Leader Iron Works (e.o.w.).....       | 55 |
|                                              | American Luxfer Prism Co.....            | 39                                                  | Loomis-Manning Filter Co.....         | 39 |
|                                              | American Mason Safety Tread Co.....      | 39                                                  | Lowe Bros. Co. (o.a.m.).....          | 46 |
|                                              | American Metal Door Co. (o.a.m.).....    | 39                                                  | Lufkin Rule Co.....                   | 38 |
|                                              | American Radiator Co. (e.o.w.).....      | 38                                                  | <b>M</b>                              |    |
|                                              | American School of Correspondence.....   | 38                                                  | Marquette Cement Mfg. Co.....         | 60 |
|                                              | American Steel & Wire Co.....            | 39                                                  | Matthews Slate Co.....                | 14 |
|                                              | Armstrong Cork Co. (o.a.m.).....         | 51                                                  | McCray Refrigerator Co.....           | 34 |
|                                              | Artesian Well & Supply Co. (e.o.w.)..... | 43                                                  | Merchant & Evans Co. (e.o.w.).....    | 52 |
|                                              | Art Metal Construction Co.....           | 43                                                  | Monroe Refrigerator Co. (o.a.m.)..... | 52 |
|                                              | Atlantic Terra Cotta Co.....             | 46                                                  | Monument Pottery Co.....              | 58 |
|                                              | Atlas Portland Cement Co.....            | 46                                                  | Moss Photo Engraving Co.....          | 47 |
| <b>B</b>                                     |                                          |                                                     | Muckenhirn, C. H. Co.....             | 40 |
| Beaver Mfg. Co. (o.a.m.).....                | 4                                        | Mueller, H., Mfg. Co. (e.o.w.).....                 | 42                                    |    |
| Bedford Quarries Co.....                     | 4                                        | Muerer Bros. Co. (e.o.w.).....                      | 42                                    |    |
| Berger Mfg. Co.....                          | 59                                       | Mullins Co., The W. H.....                          | 42                                    |    |
| Berry Bros.....                              | 7-10                                     | Muralo Co.....                                      | 59                                    |    |
| Bird, F. W. (o.a.m.).....                    | 45                                       | Murdock Shaw Co. (e.o.w.).....                      | 59                                    |    |
| Blaisdell Machinery Co.....                  | 45                                       | <b>N</b>                                            |                                       |    |
| Bostwick Steel Lath Co.....                  | 51                                       | National Fireproofing Co.....                       | 38                                    |    |
| Brown Bros. Mfg. Co. (e.o.w.).....           | 51                                       | National Lead Co. (e.o.w.).....                     | 13                                    |    |
| Burt Mfg. Co. (e.o.w.).....                  | 51                                       | Neuchatel Asphalt Co.....                           | 14                                    |    |
| <b>C</b>                                     |                                          | Never-Split Seat Co.....                            | 44                                    |    |
| Cabot, Samuel, Inc.....                      | 14                                       | New York Belting & Packing Co. (e.o.w.).....        | 33                                    |    |
| Cahill Iron Works.....                       | 47                                       | Northwestern Terra Cotta Co.....                    | 45                                    |    |
| Campbell, Walter M.....                      | 36                                       | <b>O</b>                                            |                                       |    |
| Carter White Lead Co. (e.o.w.).....          | 13                                       | Okonite Co. (Ltd.) (e.o.w.).....                    | 39                                    |    |
| Chicago Portland Cement Co.....              | 160                                      | Otis Elevator Co. (e.o.w.).....                     | 39                                    |    |
| Clinton Wire Cloth Co.....                   | 53                                       | <b>P</b>                                            |                                       |    |
| Cobb-Eastman Co.....                         | 48                                       | Parker Preston Co.....                              | 35                                    |    |
| Concrete Column Construction Co.....         | 38                                       | Peerless Rubber Mfg. Co. (o.a.m.).....              | 50                                    |    |
| Corrugated Bar Co.....                       | 11                                       | Pierce, Butler & Pierce Mfg. Co. (e.o.w.).....      | 3                                     |    |
| Coulson & Co., J. W. (e.o.w.).....           | 38                                       | Potteries Selling Co. (e.o.w.).....                 | 48                                    |    |
| Curdells, F. E. (e.o.w.).....                | 38                                       | Prescott & Son, J. B.....                           | 48                                    |    |
| Cutler Mfg. Co.....                          | 38                                       | Prometheus Electric Co.....                         | 48                                    |    |
| <b>D</b>                                     |                                          | <b>R</b>                                            |                                       |    |
| Dahlquist Mfg. Co.....                       | 35                                       | Raymond Concrete Pile Co.....                       | 43                                    |    |
| Dahlstrom Metallic Door Co.....              | 54                                       | Reedy, J. W., Elevator Mfg. Co. (o.a.m.).....       | 40                                    |    |
| Dean Bros.....                               | 40                                       | Reliance Ball Bearing Door Hanger Co.....           | 40                                    |    |
| Deming Co., The.....                         | 38                                       | Richardson & Boynton Co.....                        | 47                                    |    |
| Detroit Show Case Co. (o.a.m.).....          | 40                                       | Richter Mfg. Co. (o.a.m.).....                      | 60                                    |    |
| Detroit Steel Products Co.....               | 39                                       | Royal Ventilator & Mfg. Co. (e.o.w.).....           | 37                                    |    |
| Dexter Bros.....                             | 43                                       | <b>S</b>                                            |                                       |    |
| Dixon Crucible Co., Jos.....                 | 38                                       | Samson Cordage Works.....                           | 42                                    |    |
| Donaldson Co., The (o.a.m.).....             | 39                                       | Sandusky Portland Cement Co.....                    | 45                                    |    |
| Drouve, G., & Co.....                        | 52                                       | Schreiber & Sons Co., The L.....                    | 13                                    |    |
| Dunning, W. D.....                           | 44                                       | Seifert, Frank A., Plastic Relief Co. (e.o.w.)..... | 41                                    |    |
| Dwight Lumber Co.....                        | 8-9                                      | Silver Lake Co. (e.o.w.).....                       | 41                                    |    |
| <b>E</b>                                     |                                          | "Sirocco".....                                      | 41                                    |    |
| Edison Portland Cement Co.....               | 59                                       | Smith Co., H. B. (e.o.w.).....                      | 40                                    |    |
| Elevator Supply and Repair Co. (e.o.w.)..... | 41                                       | Society of Beaux-Arts Architects.....               | 36                                    |    |
| Enameled Steel Tank Co. (e.o.w.).....        | 38                                       | Standard Sanitary Mfg. Co.....                      | 58                                    |    |
| Estabrook's Sons, R.....                     | 38                                       | Stanley Works.....                                  | 41                                    |    |
| Estey Organ Co. (e.o.w.).....                | 38                                       | Stewart Iron Works.....                             | 38                                    |    |
| <b>F</b>                                     |                                          | St. Louis Portland Cement Co.....                   | 60                                    |    |
| Faber, A. W. (e.o.w.).....                   | 44                                       | <b>T</b>                                            |                                       |    |
| Farr & Bailey Mfg. Co. (e.o.w.).....         | 39                                       | Taylor, J. W.....                                   | 36                                    |    |
| Fisher Co., Robert C.....                    | 14                                       | Thermograde Valve Co.....                           | 39                                    |    |
| Follansbee Bros. (e.o.w.).....               | 14                                       | Thomas & Smith (e.o.w.).....                        | 6                                     |    |
| French & Co., Samuel H.....                  | 41                                       | Thorp Fireproof Door Co.....                        | 6                                     |    |
| Frink, I. P.....                             | 38                                       | Triumph Ice Machine Co. (e.o.w.).....               | 39                                    |    |
| <b>G</b>                                     |                                          | Trussed Concrete Steel Co.....                      | 39                                    |    |
| Galloway, William.....                       | 42                                       | Turner Construction Co.....                         | 39                                    |    |
| Globe Ventilating Co.....                    | 59                                       | Tuttle & Bailey Mfg. Co. (o.a.m.).....              | 49                                    |    |
| Gorham Co. (o.a.m.).....                     | 43                                       | <b>U</b>                                            |                                       |    |
| Goodyear Tire and Rubber Co. (e.o.w.).....   | 35                                       | U. S. Asbestos Fireproofing Co.....                 | 13                                    |    |
| Grauer & Co., Albert.....                    | 57                                       | U. S. Changeable Sign Co.....                       | 38                                    |    |
| Gurney Heater Mfg. Co.....                   | 38                                       | U. S. Mineral Wool Co.....                          | 38                                    |    |
| <b>H</b>                                     |                                          | United States Heater Co.....                        | 60                                    |    |
| Hampshire Paper Co. (e.o.w.).....            | 60                                       | Universal Portland Cement Co.....                   | 36                                    |    |
| Harbison & Walker Refractories Co.....       | 46                                       | University of Illinois.....                         | 36                                    |    |
| Hart Mfg. Co.....                            | 45                                       | University of Michigan.....                         | 36                                    |    |
| Hart & Cooley Co.....                        | 45                                       | University of Pennsylvania.....                     | 36                                    |    |
| Hartman & Sanders.....                       | 41                                       | <b>V</b>                                            |                                       |    |
| Hayes, Geo.....                              | 41                                       | Vacuum Engineering Co. (e.o.w.).....                | 39                                    |    |
| Hermann, Leib C. E.....                      | 40                                       | Vaile & Young.....                                  | 49                                    |    |
| Higgins & Co., Chas. H. (e.o.w.).....        | 42                                       | Vapor Heating Co. (o.a.m.).....                     | 49                                    |    |
| Howard E. Clock Co.....                      | 42                                       | Van Nostrand & Co. (e.o.w.).....                    | 47                                    |    |
| Hough, William B. Co. (e.o.w.).....          | 60                                       | Vaile, Alway.....                                   | 36                                    |    |
| Hunt & Co., Robert W.....                    | 60                                       | Venclos Co., The (e.o.w.).....                      | 39                                    |    |
| Hunt Metal Corner Co. (e.o.w.).....          | 60                                       | Von Hartzfeldt, Carl.....                           | 39                                    |    |
| <b>I</b>                                     |                                          | <b>W</b>                                            |                                       |    |
| Imperial Brass Mfg. Co.....                  | 44                                       | Wagner Park Conservatories.....                     | 38                                    |    |
| International Text Book Co. (o.a.m.).....    | 44                                       | Warner Co., Charles (o.a.m.).....                   | 36                                    |    |
| <b>J</b>                                     |                                          | Washington University.....                          | 36                                    |    |
| Jenkins Bros.....                            | 14                                       | Weld Co., Geo. A. (o.a.m.).....                     | 48                                    |    |
| Johns-Manville Co., H. W.....                | 11                                       | Western Brick Co. (o.a.m.).....                     | 48                                    |    |
| Johnson & Co., E. J.....                     | 33                                       | White Enamel Refrigerator Co.....                   | 59                                    |    |
| Jones, T. W. (e.o.w.).....                   | 39                                       | Winkle Terra Cotta Co. (o.a.m.).....                | 12                                    |    |
| <b>K</b>                                     |                                          | Winslow Bros. Co., The (e.o.w.).....                | 56                                    |    |
| Kasch Roofing Co.....                        | 39                                       | Wolff Mfg. Co. (o.a.m.).....                        | 40                                    |    |
| Kawneer Mfg. Co. (o.a.m.).....               | 5                                        | Woodbury Granite Co.....                            | 46                                    |    |
| Keasby & Mattison Co.....                    | 5                                        | <b>Y</b>                                            |                                       |    |
| Kelsey Heating Co. (o.a.m.).....             | 5                                        | Yeomans Bros. (e.o.w.).....                         | 46                                    |    |

# INTERLOCKING RUBBER TILING



3-8 TYPE



For Quality




5-16 TYPE

Send for our New Illustrated CATALOGUE and SAMPLES

## The Goodyear Tire & Rubber Co.

Headquarters Tiling Department  
1914 Broadway, New York City

Factory and Executive Offices  
Akron, Ohio

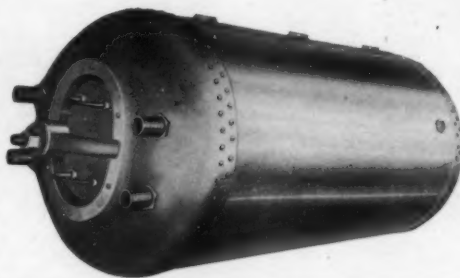

### BOSTON COPPER BOILERS

IN THE FIRST PLACE, MR. ARCHITECT, you want to know that the Boiler you specify is right, right for yourself and right for your client.

## BOSTON COPPER BOILERS

Are right in every detail, and guaranteed to be the best made. We make four grades of tank and pressure boilers to stand any pressure up to 600 pounds, all sizes to order. They have been placed in the leading buildings of the country by some of the best known architects; let us send you list and give you prices. You will be interested in our illustrated boiler circular, and price list, whether you are ready to specify now or later.

DAHLQUIST MFG. CO., Coppersmiths and Metal Workers  
40 WEST 3d STREET, SOUTH BOSTON, MASS.



Residence of Dr. H. M. Pollock, Superintendent Norwich State Hospital, Norwich, Conn., Oudworth & Woodworth, Architects.

### PARKER, PRESTON & CO.'S ART IN SHINGLE STAINS

(Waterproof and Orderless)

THESE Shingle Stains contain no creosote and are absolutely free from all objectionable odor.

They create an impervious coating, causing the shingle to shed water like a duck's back, thereby keeping out dampness, the greatest enemy known to wood, and doubling the life of shingles.

Everything that enters into the make of *Art in Shingle Stains* is of the highest quality possible for man to produce; they are made in the most scientific manner. Colors of extreme tone and richness and of absolute purity, combined with pure linseed oil and our special Waterproof Protective Liquid.

ENDORSED BY LEADING ARCHITECTS AND OTHERS.  
SEND FOR CABINET OF RICH COLORS, FREE

Adamant Stucco, Brick and Plaster Coating  
Adamant Cement Floor Coating  
Weatherproof Coating

Waterproof Flat Brick Stains  
Waterproof Brick and Stone Filler

MANUFACTURED SOLELY BY

Parker, Preston & Co., Inc., Norwich, Conn., U. S. A.  
New York Branch, 25 West 42nd Street



### UNIVERSITY OF PENNSYLVANIA SCHOOL OF ARCHITECTURE

**FOUR-YEAR COURSE.** (*Degree B. S. in Arch.*) (Architectural engineering may be taken in lieu of advanced design, etc.)  
**GRADUATE YEAR.** (*Degree M. S. in Arch.*) (Allowing specialization in design or in architectural engineering, etc.)  
**SPECIAL COURSE OF TWO YEARS.** (*Certificate.*) (For qualified draughtsmen; affording option in architectural engineering.)  
**COMBINED COURSES IN ARTS AND ARCHITECTURE,** by which *A. B.* and *B. S. in Arch.* may be taken in six years.  
**COLLEGE GRADUATES** granted advanced standing.  
**SUMMER COURSES** in elementary and general subjects through which advanced standing may be secured.

For full information address: DR. J. H. PENNIMAN, Dean, College Hall, University of Pennsylvania, Philadelphia, Pa.

### UNIVERSITY OF ILLINOIS

Four-year professional courses in Architecture, in Architectural Engineering and in Architectural Decoration. Special courses for draftsmen and constructors. Excellent library and equipment. University fees nominal.  
**DEPARTMENT OF ARCHITECTURE,**  
 W. I. PILLSBURY, Registrar, URBANA, ILL.

### THE SOCIETY OF BEAUX-ARTS ARCHITECTS

has established

#### A FREE COURSE OF STUDY

open to draughtsmen and students of any city, modeled on the general plan pursued at the Ecole des Beaux-Arts in Paris, and comprising frequent problems in Orders, Design, Archæology, etc. An annual registration fee of two dollars is required of all students, except those paying tuition at a school of architecture.

For information apply to the Secretary of the Committee on Education, 3 East 33d St., New York City.

### TO ARCHITECTS

Perspectives rendered in water colors or pen and ink. Assistance on competitive or general architectural work. European experience. Address,

**ALWAY VEALE,**  
 500 Cherry Street, Chattanooga, Tennessee.

### PERSPECTIVES RENDERED

In Pen-and-Ink and Water Color  
**WALTER M. CAMPBELL**  
 8 Beacon Street Boston, Mass.

### WASHINGTON UNIVERSITY ST. LOUIS, MO.

offers a four-year course in Architecture, leading to the degree B. S. in Arch. Admission by examination or by diploma from accredited schools or certificate from other colleges. Qualified draughtsmen admitted as special students.

For information apply to the Department of Architecture, Washington University.

### J. W. TAYLOR'S Photograph Series of American Architecture

Harrison 3897  
 324 Dearborn Street, CHICAGO, ILL.

### UNIVERSITY OF MICHIGAN ANN ARBOR, MICH.

**DEPARTMENT OF ARCHITECTURE**  
 Four-year course in Architecture and in Architectural Engineering. Draftsmen and others adequately prepared are admitted as special students. For Bulletin describing work, address Dean of Department of Engineering.

### TO ARCHITECTS

**Competition Designs and Perspectives in**  
 Water Colors or any Brush Medium, expert—assistance on Preliminary Sketches, and general architectural work, per mail from any distance or at Architects' offices by arrangement. Address JAMES ADAMS, 725 Kearny Ave., Arlington, N. J.

## HELP AND POSITIONS WANTED

The rate for advertising under this heading in uniform style, solid type, is 50 cents for 50 words or less, payable in advance. Copy received until 12 m. Monday. Replies may be sent in care of American Architect, 231-241 West Thirty-ninth Street, or 1664 Monadnock Block, Chicago, as advertisers may desire.

### POSITIONS WANTED

**DRAUGHTSMAN,** architectural engineer, experienced designer of fireproof and non-fireproof construction, capable of preparing complete working plans for important buildings, general specifications and superintendence, thoroughly familiar with all regulations of Tenement House and Building Departments, offers his services to architects and builders requiring temporary assistance; best references; moderate compensation. Address 21-A, care American Architect. (1731-32-33-34)

**AN ARCHITECT** desires situation as an architectural draughtsman. I have, for the past 10 years, been engaged in the general practice of architecture around suburban New York; will go anywhere in New York, Pennsylvania or New England States, if permanent position can be reasonably assured; moderate salary expected; correspondence solicited. Address 8 B, care American Architect. (1732-33)

**A PROGRESSIVE** American architect, and experienced in public and private work wishes to return to the States; speaks Spanish fluently, has designed and planned and built some of the largest buildings in Mexico; will accept position as superintendent or head draughtsman in architect's office of good reputation; highest credentials will be exchanged. Address 8 C, care American Architect. (1732)

**ARCHITECTURAL** draughtsman, thirty-two years of age, twelve years' experience in best offices in different large cities, three years in present position, which is permanent, desires a position in Pittsburgh, one leading to partnership preferred; competent to take complete charge of office or perform any of the duties the successful practice of architecture necessitates. For further particulars address 8 D, care American Architect, 231 and 241 West 39th St., New York City. (1732)

## HELP WANTED

**ORNAMENTAL** Iron and Architectural draftsmen needed constantly. Membership \$2.00 per year.

The Engineering Agency, Inc.,  
 Monadnock Block, Chicago.  
 (1723&tf)

**WANTED**—High-grade draughtsman, experienced on general work and drawings. Also wanted, draughtsman having special ability in water color, rendering and designing. Address 8A, care American Architect. (1731-2)

**WANTED**—Experienced draughtsman on scale and detail drawings, a man of long office experience preferred to a graduate; state age, experience, wages and recommendations; permanent position for a satisfactory man. Address G. L. Norrman, Atlanta, Ga. (1732)

**ARCHITECTURAL** draughtsman, capable of making working drawings and details; state experience and salary desired. Address A. A., care American Architect. (1732-33)

## PROPOSALS

Treasury Department, Office of the Supervising Architect, Washington, D. C., February 17, 1909.—Sealed proposals will be received at this office until 3 o'clock P. M. on the 31st day of March, 1909, and then opened, for the construction complete of the U. S. Post Office at Ruston, La., in accordance with the drawings and specifications, copies of which may be had at this office or at the office of the Postmaster at Ruston, La., at the discretion of the Supervising Architect.—James Knox Taylor, Supervising Architect. (1731-32)

Treasury Department, Office of the Supervising Architect, Washington, D. C., February 18, 1909.—Sealed proposals will be received at this office until 3 o'clock P. M. on the 25th day of March, 1909, and then opened, for the construction complete of the U. S. Post Office at Boulder, Colorado, in accordance with the drawings and specifications, copies of which may be had at this office or at the office of the Postmaster at Boulder, Colo., at the discretion of the Supervising Architect.—James Knox Taylor, Supervising Architect. (1731-32)

Treasury Department, Office of the Supervising Architect, Washington, D. C., February 23, 1909.—Sealed proposals will be received at this office until 3 o'clock P. M. on the 1st day of April, 1909, and then opened, for the construction of the stack in connection with the extension, remodeling, etc., of the U. S. Assay Office Building, New York, N. Y., in accordance with drawing and specifications, copies of which can be obtained from the Superintendent of Construction, U. S. Custom House Building, New York, or at this office, at the discretion of the Supervising Architect.—James Knox Taylor, Supervising Architect. (1732-33)

Sealed proposals for Power House, Coal Pocket, Trestle and Conduit, Construction including plumbing, also Conduit for Acute Hospital, Construction including steam piping, at the Hudson River State Hospital, Poughkeepsie, N. Y., will be received by the State Commission in Lunacy, at the Capitol, Albany, N. Y., up to 3 o'clock P. M., on March 24th, 1909, when they will be opened and read publicly.

Treasury Department, Office of the Supervising Architect, Washington, D. C., February 26, 1909.—Sealed proposals will be received at this office until 3 P. M. on the 3d day of April, 1909, and then opened, for the construction of foundation to the extension and remodeling of the United States Assay Office Building, New York, in accordance with drawings and specifications, copies of which may be had at the office of the Superintendent of Construction of the U. S. Custom House at New York, N. Y., or at this office, at the discretion of the Supervising Architect.—James Knox Taylor, Supervising Architect. (1732-33)

### NOTICE TO CONTRACTORS.

Sealed proposals for Power House, Coal Pocket, Trestle and Conduit, Construction including plumbing, also Conduit for Acute Hospital, Construction including steam piping, at the Hudson River State Hospital, Poughkeepsie, N. Y., will be received by the State Commission in Lunacy, at the Capitol, Albany, N. Y., up to 3 o'clock P. M., on March 24th, 1909, when they will be opened and read publicly.

Proposals shall be accompanied by certified check in the sum of \$2,000 for the Power House, Coal Pocket, Trestle and Conduit, and certified check in the sum of \$600 for the Conduit for Acute Hospital, and the contractors to whom the awards are made will be required to furnish surety company's bond in the sum of \$25,000 for the Power House, and \$3,000 for the Conduit for Acute Hospital. The right is reserved to reject any and all bids.

Drawings and specifications may be consulted and blank form of proposals obtained at the Hudson River State Hospital, Poughkeepsie, N. Y., and at the office of the State Architect. Complete sets of plans and specifications will be furnished to prospective bidders upon reasonable notice to, and in the discretion of the State Architect, Franklin B. Ware, Albany, N. Y.

Note: The work for the power house does not include boilers or other equipment.

T. E. McCARR, Secretary,  
 State Commission in Lunacy.  
 Dated Albany, N. Y.,  
 26th day of February, 1909. (1732-33-34)

# VENTILATION *by* THE ROYAL SYSTEM

A Scientifically Perfect and Thoroughly Proved Method for Ventilating Buildings of All Kinds—Mills, Factories, Hospitals, Offices, Buildings, Etc.



The Royal System of Ventilation is adapted to every purpose and under complete control at all times. Send for our new 64-page booklet, "Ventilation by the Royal System." It is completely illustrated and shows every feature of this most satisfactory method.

The best  
proof of the  
effectiveness  
of the

**Royal  
System  
of  
Ventilation**

is the fact that architects and owners who have had experience with it order them for new buildings that they are erecting.



**A Few of the Many Buildings on Which This System Has Recently Been Installed:**

American Car & Foundry Co.'s new buildings, St. Louis, Mo., 23—60" 100 ventilators for New Orleans. HIGH AND PUBLIC SCHOOL buildings, Philadelphia, Trenton, N. J.; Washington, D. C.; Litchfield, Minn.; Albert Lea, Minn.; Ford City, Pa.; Elizabeth Mills, Erwin Cotton Mills, Natural History and Physics Building of University of Illinois. Another lot of 50—18" New Castle, Ind., and many others in all parts of the country. Many try to imitate but NEVER EQUAL. We will be pleased to send you a small sample.

**POINTS THAT COUNT** We call your special attention to the above skeleton of a "ROYAL" VENTILATOR showing our Edgewise Braces, our Substantially Constructed Double Cones and Patent Ribs. This with our Double Outside Deflector makes the "ROYAL" the Strongest, Most Durable and Efficient Ventilator on the market. *DON'T FORGET to send for new booklet, and always specify "ROYAL" Ventilators.*

**THE ROYAL VENTILATOR & MFG. CO.**

Main Office and Factory, 421 LOCUST ST., PHILADELPHIA, PA.

## ARCHITECTS who Specify DEMING PUMPS

insure the owner against troubles from  
**WATER SUPPLY.**

Electric Driven Pumps operated from  
any current. Send for Catalog "G"—  
Power Pumps for all uses.

**THE DEMING COMPANY, Salem Ohio.**  
See Sweet's Index for double-page announcements



## THE GEORGIAN PERIOD OF COLONIAL ARCHITECTURE

ON EASY PAYMENTS

Descriptive brochure, also full size sample sheets sent on  
request. Write for easy payment plan. 12 parts \$60

**The American Architect, 231-241 West 39th St., New York**

## FRINK'S TUNGSTEN CLUSTERS FOR INTERIOR ILLUMINATION

Are the most efficient lighting fixtures ever designed.  
Send us plans or sizes of rooms to be lighted. We will  
guarantee satisfactory results if our recommendations are  
followed.

**I. P. FRINK 551 Pearl Street, New York**



## WRITE IT IN THE SPECIFICATIONS—IT SHOULD BE ESTABROOK'S GREASE TRAP

IF YOU DON'T KNOW IT, LET US  
SEND YOU ILLUSTRATED BOOKLET  
See our ad in last week's American Architect

**R. ESTABROOK'S SONS**

1st and C Streets SOUTH BOSTON, MASS.

## Mineral Wool

FIRE, SOUND and VERMIN PROOF **INSULATOR**  
SAMPLES AND CIRCULARS FREE

**U. S. MINERAL WOOL CO., 140 Cedar St. NEW YORK**

## National Fire Proofing Co., Manufacturers of Terra Cotta Hollow Tile.

Contractors for Construction Fireproof Buildings.  
You can not be sure that you have either the best or the cheapest fireproofing  
unless you give us an opportunity to figure on your plans.

Chicago, Commercial National Bank Bldg. Pittsburgh, Fulton Bldg.  
New York Flatiron Bldg. Philadelphia, Land Title Bldg. Washing-  
ton, D. C., Colorado Bldg. Minneapolis, Minn., Lumber Ex. Boston  
Old South Bldg. Los Angeles Calif., Union Trust Bldg. St. Louis,  
Mo. Cleveland, Cuyahoga Bldg. San Francisco, Monadnock Bldg.  
London Eng., 26 Chancery Lane.

## LUFKIN STEEL TAPES

Are indispensable for Accurate Work  
Made in all styles and sizes for all classes of work

**THE LUFKIN RULE CO. SEND FOR  
CATALOG.**  
Saginaw, Mich., U. S. A. New York London, Eng. Windsor, Canada



## U. S. Changeable Directories ARE SOLD OUTRIGHT

Made according to architects' designs or sold out of stock  
in quartered oak or bronze.

**U.S. CHANGEABLE SIGN CO., 3 West 29th St., New York**

## Five Orders of Architecture

A 630-page reference book (page size 7 x 10 inches), describing in interesting  
form the Greek and Roman Orders of Architecture.  
"The Orders" gives you all the information which could heretofore be  
found only in a number of rare, costly books.

**PORTFOLIO FREE.** We will send a handsome portfolio containing  
56 detail plates 11 x 15 inches, typical of the best examples of Greek and Roman  
Architecture; to be retained only on condition of a purchase of "The Orders."  
To introduce this great work we will send it, express prepaid, for \$9.80,  
payable \$2.00 within 5 days and \$2.00 monthly. The regular list price is \$15.00.

**AMERICAN SCHOOL OF CORRESPONDENCE, Chicago, U. S. A.**

Mention Amer. Arch. 3-3-09

## USE KEWANEE BOILERS and RADIATORS

They are best for ALL kinds of heating. Fit any job.

**KEWANEE BOILER COMPANY**  
KEWANEE, ILLINOIS.

## GURNEY HEATERS

FOR HEATING ANY DESCRIPTION OF BUILDING BY STEAM OR HOT WATER

**GURNEY HEATER MANUFACTURING CO.**

NEW YORK OFFICE 12 E 42ND ST. 168-200 FRANKLIN ST. BOSTON



The expense and annoyance of painting  
will not recur every year or two if you use

**Dixon's Silica Graphite Paint**

the "Proven Shield for Steel Work." Dura-  
bility records in all climates; write for a few.

**JOSEPH DIXON CRUCIBLE CO. JERSEY CITY, N. J.**



## Write for free catalog "Plants & Plans for Beautiful Surroundings"

Full of invaluable information, illustrations of flowers  
and beautiful lawns. It shows how the modest as well  
as the most extensive grounds can easily be made  
charming and attractive. There is nothing more pleas-  
ing and delightful to cultured taste than artistic and  
properly planted grounds. Write us to-day.

**Box 426 Wagner Park Conservatories, Sidney, Ohio.**



## STEWART IRON FENCE

Recognized and Specified by the  
most prominent Architects and  
Engineers in the country.

Highest Quality Lowest Price  
Send for Catalog, and be convinced

**THE STEWART IRON WORKS CO., 1739 Covington St., Cincinnati, Ohio**  
"Largest Makers of Iron Fence in the World."

## CUTLER MAIL CHUTES

All the essentials of Modern Mail Chute Con-  
struction are covered by the Cutler patents.

Descriptive Circular and Estimates on application.

**Cutler Manufacturing Co., Rochester, N. Y.**

## Tubular Method CONCRETE LUMBER

Shop-finished concrete shells in place of wooden forms for  
Reinforced Concrete Structures saving 50 per cent. time and  
10 to 40 per cent. in costs. Send for Booklet 4-A.



**Concrete Column and  
Construction Company**



605 STEVENS BUILDING, DETROIT



## KAHN SYSTEM

Kahn Trussed Bars—Hy-Rib Sheathing—Rib Metal—Rib Lath—Rib Studs—Cup-Bars. Catalogues and samples on request.  
(See our full page ad. last week and next week.)  
TRUSSED CONCRETE STEEL CO., 618 Trussed Concrete Bldg., Detroit, Mich.  
Offices in Principal Cities.

## TRIANGULAR MESH CONCRETE REINFORCEMENT

Made by  
AMERICAN STEEL & WIRE COMPANY  
See our ad last week or next week, page 5  
Chicago, New York, Denver, San Francisco

Established 1830

THE ROBERT C. FISHER COMPANY,  
Successors to FISHER & BIRD  
MARBLE, MOSAICS and TILING  
139th-140th Sts.—Locust Ave. and East River, New York

"DETROIT-FENESTRA"

## Steel Metal Sash

See our full page advertisement last week or next week in this paper or write to  
DETROIT STEEL PRODUCTS CO., Detroit, Mich.



## VAILE & YOUNG'S Patent Metallic Skylights

Without Putty  
Construction adapted to all forms and styles of Skylights.  
Thousands of feet in use have proved its superiority. Particularly adapted for Depots, Mills, Factories, etc., where large and continuous lights are required.  
Send for Illustrated Catalogue.

214 N. Calvert St., Baltimore, Md.

## THERMOGRADE SYSTEM OF HEAT REGULATION

See next week's advertisement, or Sweet's Index  
Send for catalogue

THERMOGRADE VALVE COMPANY  
294 Washington Street BOSTON, MASS.

## LOOMIS FILTERS

Improved System Established 1880 Simple and Effective  
LOOMIS-MANNING FILTER CO.

Main Office:  
828 Land Title Bldg., Broad and Chestnut Sts., Philadelphia  
Boston Buffalo New York Baltimore Washington Chicago

## WE BUILD

Fireproof Metal Windows, Cornices, Skylights and all forms of Structural Metal Work. We are prepared to submit estimates and construct work anywhere.

Let us figure on your next job.

KASCH ROOFING CO., Akron, O.

## TURNER

240  
Reinforced Concrete  
Structures Completed

## CONSTRUCTION

CO. 11 Broadway, N. Y. City

Write for our Bulletins "Concrete Work" for free distribution

When you have a water supply problem to solve  
Investigate the

## Kewanee System of Water Supply

See our full page ad in the next or last issue of American Architect, or better still, write for our catalog now.

Kewanee Water Supply Co. - - Kewanee, Ill.

## MASON SAFETY TREADS

For Stairs, Wood, Iron, Marble or Cement, new or old  
HUNDREDS OF THOUSANDS IN USE

American Mason Safety Tread Co., Boston

## Lightning Rods, Weather Vanes

Protection assured by our continuous copper conductors. Our booklet "Flashes of Lightning" sent free. Also catalogue of weather vanes, etc.

THOMAS W. JONES, 180 Front Street,  
NEW YORK

## The ECLIPSE AIR WASHER AND COOLER

gives satisfactory results because it does not excessively increase the humidity.

The air comes in contact with many large drops of water, and thereby a greater cooling effect is produced than is possible where a fine spray—and therefore greater evaporation—is used.

Can be adapted to residence ventilation without requiring pump if city water is obtainable.

Write for brochure describing the "Eclipse."

THE DONALDSON CO., 7333 Wentworth Ave., CHICAGO, ILL.

## CARL VON HARTZFELT

Metallurgical Chemist  
WHEELING, W. VA.

Plans, specifications, estimates and supervision for Continuous Industrial Alcohol Distillery Apparatus, for light, heat and power purposes from natural gas and portable stills for vegetable waste matter. Economy and rapidity of construction a specialty. Unquestionable references.

ACTING DIRECTOR OF THE CONTINENTAL NATURAL GAS ALCOHOL CO.,  
WHEELING, W. VA., U. S. A.  
See Harper's Weekly, Oct. 3, 1908. Patent Serial No. 450,294—Aug. 2

OKONITE  
INSULATED

## ELECTRIC LIGHT WIRES

Are pronounced by leading Architects to be SAFE, DURABLE and EASILY ADJUSTED for the inside wiring of PUBLIC and PRIVATE BUILDINGS.

Willard L. Candee, H. Durant Cheever, Geo. T. Manson, W. C. Candee, W. H. Hodgins, Sec'y.  
Managers Gen'l Supt. Asst. Sec'y.

Sole Manufacturers  
THE OKONITE CO., Ltd.  
253 Broadway, New York



TRADE MARK REG. U. S. PAT. OFF.

**RELIANCE BALL BEARING DOOR HANGER CO.**

*Reliance*  
**DOOR HANGERS**

**SILENT, SMOOTH-ACTING, DURABLE**

Through an ingenious but simple ball bearing device render sliding doors perfectly mobile. The heaviest panels move with a touch. **THREE SPEEDS. NOISELESS OPERATION.**

The Largest and Best Known Municipal, Corporation, and Private Buildings in America are Equipped with Reliance Hangers.

Write for particulars before specifying.

Reliance Ball Bearing Door Hanger Co. 1 Madison Ave., New York

**DEAN BROS.' STEAM PUMP WORKS**  
**INDIANAPOLIS, IND.**

VERTICAL AND HORIZONTAL  
**ELEVATOR PUMPS**

Atlantic Type Boiler Feeders, Water Supply Pumps, Fire Pumps, Electric Pumps, Vacuum Pumps.

SEND FOR CATALOGUES.



Vertical Elevator Pump. Horizontal Plunger Pump

**Build for Permanence.**

Soft stone and imitation stone construction are as transient as the old style wooden house. Use Woodbury Gray or Hardwick White Granites and secure permanence for your design.

**WOODBURY GRANITE COMPANY,**  
Hardwick, Vermont.

Branch Offices: New York, Chicago, Pittsburg.

**The NATURO Idea**

**Solves the Water Closet Problem**

The NATURO Slat gives the erect position—which makes soiling the rim impossible.

The NATURO Seat (higher in front than at rear), eliminates the wetting-the-seat-evil.

NATURO Combinations are guaranteed in every way.


NATURO Bowls are superior in operation to the old-fashioned kind you know.

NATURO Catalog "C" free for the asking. It's worth asking for.



**The C. H. Muckenhirn Closet Company, Detroit, Mich.**

**WELD Automatic Hot Water Heater**

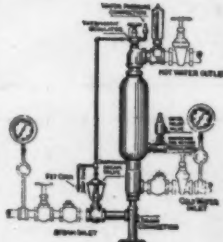

furnishes hot water at any given temperature and any quantity desired.

It is heated as used.  
No tank is needed.

It is the simplest, most durable, most practical **AUTOMATIC WATER HEATER MADE.**

Write for booklet, prices, discounts, etc.

**GEO. A. WELD CO., 79 Milk St., BOSTON, MASS.**

**Petz Patent Store Front Construction**  
(JOHN PETZ, PATENTEE)

**THE BAR WITH A REPUTATION**

We can give you hundreds of names of prominent buildings and prominent architects who have selected the Petz System, after closely examining every bar in the field. The Petz System insures a maximum of light and strength, combined with artistic beauty and ease of installation. You will be treating your customers right if you specify the Petz System. Our booklet, "Modern Store Front Construction," sent free, contains valuable information and describes and illustrates fully our different forms of bars. Write for a copy today. You'll find our bars illustrated in Sweet's Index for 1908, page 648.

For sale by Pittsburg Plate Glass Co. at all branches.

**DETROIT SHOW CASE CO. Sole Makers 462 West Fort St., Detroit, Mich.**





**HIGGINS'**

DRAWING INKS  
ETERNAL WRITING INK  
ENGROSSING INK  
TAURINE MUCILAGE  
PHOTO-MOUNTER PASTE  
DRAWING-BOARD PASTE  
LIQUID PASTE  
OFFICE PASTE  
VEGETABLE GLUE, Etc.

ARE THE FINEST AND BEST GOODS OF THEIR KIND  
Emancipate yourself from the use of corrosive and ill-smelling inks and adhesives and adopt the Higgins Inks and Adhesives. They will be a revelation to you, they are so sweet, clean and well put up, and withal so efficient. They are specially adapted for use in Architects' and Engineers' Offices, as well as for general home and office use.

AT DEALERS' GENERALLY

**Chas. M. Higgins & Co., Manufacturers**  
Branches: Chicago, London 271 Ninth St., BROOKLYN, N. Y.

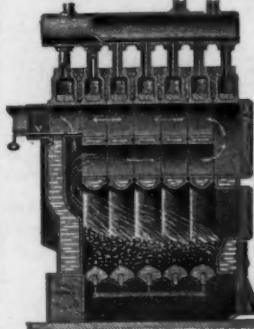


**The H. B. Smith Co.**  
133-135 Centre St., New York  
MANUFACTURERS  
**STEAM and WATER Heating Apparatus**

Factory: Westfield, Mass.

ESTABLISHED 1888.  
Send for Catalogue.


NEW YORK, PROVIDENCE, PHILADELPHIA.

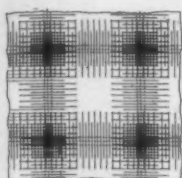

**You Can Save From Four to Twelve Cents per Square Foot**

and still have strong and easily built floors architecturally pleasing ceilings, if you use

**The Hermann**  
(Patented) System of  
**Concrete-Steel**

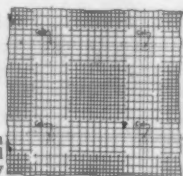

Top Reinforcement

**Floor Construction**

We furnish plans and specifications for buildings in accordance with our system, and we superintend and inspect the work, if desired. We are also ready to furnish with our designs the well-known RAN-SOME TWISTED BARS. Estimates and preliminary sketches free of charge. Write for Descriptive Circular "AA"

**Leibu Hermann, C. E., 11 B'dway, New York**  
Specialist in Concrete Construction

**STANLEY'S**  
**BALL BEARING HINGES**

In WROUGHT BRONZE and STEEL

Never Wear Down. Never Creak. Never Require Oiling.

The improved washer protects the balls against moisture and dust. For Sale by Leading Hardware Dealers.

Attractive Literature for the asking

**THE STANLEY WORKS**  
NEW BRITAIN, CONN. NEW YORK CHICAGO



**ORNAMENTS IN STAFF PLASTER AND COMPOSITION FOR INTERIOR EMBELLISHMENT, COMPOSITION AND CEMENT WORK FOR EXTERIOR USE. WE ISSUE TWO VERY COMPLETE AND EXTENSIVE CATALOGS.**

**FRANK A. SEIFERT PLASTIC RELIEF CO.**  
2623-29 DAYTON STREET, ST. LOUIS

**FRENCH'S CROWN WHITE**  
**and COLORS**

ARCHITECTS'  
TIME SAVER



HERMETICALLY  
SEALED CANS

WHY? — ASK

**SAMUEL H. FRENCH & CO.,** Paint and Varnish Manufacturers  
Established 1844. Philadelphia, U. S. A.

**"SIROCCO"**

—TRADE MARK—

**AMERICAN BLOWER CO.**  
**DETROIT**



The **ARMSTRONG**  
**Electric**  
**Elevator Signal**

FOR

Passenger Elevators

**ELEVATOR SUPPLY**  
**and REPAIR CO.**

76 W. Monroe St.  
Chicago

116 Liberty St.  
New York

**BOOKS**

**ANY** book upon architecture or allied subjects which is in print, will be supplied promptly and at the lowest price. Get our prices before buying elsewhere. Write for list of best books on any subject upon which you want information.

**THE AMERICAN ARCHITECT**  
231-241 West 39th Street, New York

ESTABLISHED 1868

THE **"HAYES"**


METALLIC GLAZED STRUCTURES

**SKYLIGHTS** FIRE PROOF WIRE GLASS **WINDOWS**

71-8TH AVE. NEW YORK

METAL LATHINGS ETC.



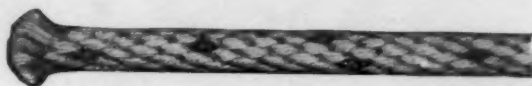

Both tests and actual use have proved that

## Samson Spot Sash Cord

is at least three times as durable as the best metal chain, and costs a great deal less. Of course it is many times more durable and economical than common cords, which haven't Spot Cord's excellence of material, nor its guaranteed perfection of braid and finish. For true economy, specify Spot Cord, and see that you get the cord with the Colored Spots.

Samples and tests gladly sent.

**Samson Cordage Works**  
Boston, Mass.

## Architects Are Invited

to correspond with us in regard to clocks of every description for their new buildings. An attractive clock in the hallway, lobby or corridor should be considered as much of a necessity as a mailing chute, ventilator or door spring.

**E. Howard Clock Co.**  
Established 1842

New York  
Boston Chicago

### A Satisfied Customer Speaks

THE KASCH ROOFING CO.

AKRON, OHIO, July 29, 1909.

Messrs. Meurer Bros. Co.,  
Brooklyn, N. Y.

Gentlemen:-

It has occurred to us that you would be interested in learning of the unqualified success we have met with in the use of your Charcoal Iron Sheets for roofing (branded Meurer's Genuine Tinned Iron Sheet) since we undertook the agency for them in Akron, early in 1909.

Knowing the lasting qualities of Iron as compared to Steel, when we placed your Iron sheet on the market, we had the following agreement printed on every invoice, entirely upon our own responsibility:

"Meurer's Tinned Iron Sheets are made from CHARCOAL IRON, not Steel. We will replace at our own expense all tin work that does not last ten years."

We have never been asked to replace a single foot, and have not spent a single penny to repair work made of your Tinned Iron Sheets. We are more than pleased with our experience.

Yours very truly,

THE KASCH ROOFING CO.  
Per *R. O. Kasch*  
Secretary.

## Terra Cotta and Pottery for Garden and Home



OUR collection of garden pottery includes reproductions of the antique and many exclusive designs in *sundials*, *flower pots*, *vases*, *benches* and other garden furniture. Terra Cotta is strong and durable. Our prices are reasonable.

Send for booklet showing choice selection of our work.

**WILLIAM GALLOWAY**

3224 WALNUT STREET

PHILADELPHIA



COULTER & WESTHOFF, Architects, Saranac Lake.

**PRESERVING  
DURABILITY**

**FAST COLORS  
ODORLESS**

WHEN YOU SPECIFY

## DEXTER BROTHERS English Shingle Stains

You are doing the best office for your client that it is possible to do.

Send for samples.

**DEXTER BROTHERS COMPANY**

103-105-107 BROAD STREET, BOSTON, MASS.

AGENTS: H. M. Hooker & Co., 128 W. Washington St., Chicago; W. S. Hueston, 6 E. 30th St., New York; John D. S. Potts, 218 Race St., Philadelphia; F. H. McDonald, 619 The Gilbert, Grand Rapids; F. T. Crowe & Co., Seattle, Spokane, Tacoma, Wash., and Portland, Ore.; Klatt-Hirsch & Co., 113 Front St., San Francisco, Cal.; W. W. Lawrence & Co., Pittsburgh, Pa.



**Bronze Standard  
and Clock-Case**

Made for  
**E. Howard  
Clock Co.**

BY



**THE GORHAM CO.**

**ARCHITECTURAL**

**BRONZE**

**FIFTH AVENUE, NEW YORK**

Works at PROVIDENCE, R. I.



## Built on Raymond Concrete Piles

Immunity from the destructive effects upon wood piling caused by lowering of the original low water level through the construction of subways, sewers and deep foundations— from over-driving— from distortion through soil pressure—the economy following the elimination of costly excavation, shoring, sheet piling and pumping, and the reduction of masonry work—these factors are made absolutely certain only when Raymond concrete piles are employed.

Engineers and architects are cordially invited to arrange with our nearest office for an inspection of work that we have under way in their vicinity.

APARTMENT HOUSE, 776 MADISON AV., N.Y.

Gordon, Tracy & Swarthout, Architects

Our engineering department will co-operate with architects and engineers in the planning and executing of difficult foundations, dock work, etc.

A copy of "The Raymond System of Concrete Piling" can be obtained at any of our offices.

**Raymond Concrete Pile Co.**

Chicago, 135 Adams St.

New York, 140 Cedar St.

Pittsburgh, Union Bank Bldg.

Baltimore, Pratt & Concord Sts.

St. Louis, 620 Chestnut St.

New Orleans, 204 Perrin Bldg.

Philadelphia, Land Title Bldg.

## ART METAL IN BRONZE AND STEEL

Artistically Exemplified



The Secretary's Desk


**Bank Equipment Our Specialty**

**ART METAL CONSTRUCTION CO.**

**Jamestown, N. Y.**

NEW YORK BOSTON CHICAGO SAN FRANCISCO

## The Broughton Mixer

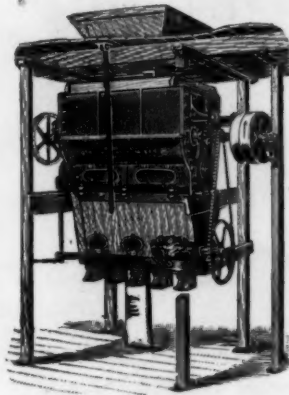

For Plaster,  
Cement, Lime,  
Patent Floor-  
ing, Etc. :: ::

Ask for Circular

**WILLIAM D. DUNNING**  
231 W. WATER STREET. SYRACUSE, N. Y.

## The Perfect Floor Covering

For banking rooms, libraries, churches, schools, hospitals, dormitories, public halls, professional and business offices, billiard parlors, restaurants, dining-rooms, stair-treads, etc. Adds to the beauty of each room.

## CORKOLIN

Warm as carpet—Lasting as linoleum

A special composition of ground cork and oxidized linseed oil; tough, durable and elastic. Sanitary, noiseless to the tread, easily cleaned. Superior to all other cork floorings. Practically everlasting. It combines all the advantages of linoleum, and heavy carpet.

Can be permanently cemented directly to the concrete floors in fire-proof buildings, rendering unnecessary the customary wood covering to the concrete.

Corkolin is made in sheets, 2 yds. wide and 30 yds. long, 3-10 in. and 3-16 in. thick, backed by burlap. Four plain colors—natural cork, terra cotta, green and blue.

Upon request we will send you color photographs showing appearance on the floor, and a unique sample of Corkolin in actual use.

**Farr & Bailey Mfg. Co.**  
Camden, N. J.

Manufacturers of Corkolin,  
Linoleum and Floor Oil-Cloth




WEARS LIKE OAK  
TRADE MARK

## Shower Baths

### INGHAM SHOWER MIXERS

ARE WHAT YOU WANT

### WHY?

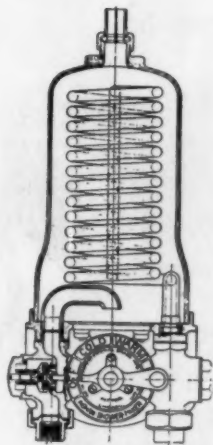

Chicago University say:  
"The only satisfactory and  
safe shower bath mixers we  
have found."

Wisconsin University or-  
dered 36 mixers after most  
thorough investigation of all  
similar devices.

### Scalding Impossible

Cold water and steam controlled by a single handle. Impossible to admit steam to chamber in advance of cold water. Capable of the closest regulation. Built for either steam or hot water operation. Entirely noiseless.

**IMPERIAL BRASS MFG. CO.**  
245 South Jefferson Street CHICAGO, ILL.

## Read the Guarantee

That goes with every Never-Split Seat



"Never-Split"  
Seats are guaran-  
teed for five years  
not to split or  
come apart at the  
joints.

Absolutely nothing is sacrificed to the mere reputa-  
tion of the strength of the bolts. The rigidity, ever-  
lastingness and sanitary perfection of the "Never-Split"  
Seat is a source of unceasing satisfaction to the dis-  
criminating architect and his client. All styles in  
wood and finish are obtainable.

Dampness and other harmful influences will not  
cause any dissatisfaction with a "Never-Split" Closet  
Seat. So do not hesitate another minute.

SPECIFY "NEVER-SPLIT."

Specification requirements may be obtained from page 8 of our  
Catalogue "C." Please make requisition by Post Card.

**NEVER-SPLIT SEAT CO.**  
EVANSVILLE, INDIANA





## Vacuum Cleaning Systems

Engineers, Designers and Manufacturers  
OF COMPLETE  
Stationary Vacuum Cleaning Equipments  
FOR

|                   |            |                     |
|-------------------|------------|---------------------|
| Office Buildings  | Hotels     | Hospitals           |
| School Buildings  | Churches   | Power Stations      |
| Library Buildings | Residences | Telephone Exchanges |
| Lodge Buildings   | Stores     | Theatres            |
| Club Buildings    | Mills      | Factories           |

Portable Vacuum Wagons for House to House Cleaning

Architects || WRITE FOR ESTIMATES  
Contractors || Illustrated and descriptive matter  
Builders ||

## The BLAISDELL MACHINERY CO.


General Office and Factory, BRADFORD PA

|                 |                |                   |
|-----------------|----------------|-------------------|
| Sales Offices   |                |                   |
| BOSTON          | NEW YORK       | CHICAGO           |
| 10 P. O. Square | 90 West Street | 428 Monadnock B'k |



## KOLL'S PATENT Lock-Joint Columns

Suitable for Pergolas, Porches or Interior Use  
are made exclusively by

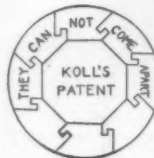

### HARTMANN-SANDERS COMPANY

Elston and Webster Avenues, CHICAGO, ILL.  
Eastern Office, 1123 Broadway, NEW YORK


Send for Catalogue W-19 of Columns,  
or W-29 of Sun-dials, Pedestals, etc.



## Medusa Waterproof Compound


MAKES ALL CONCRETE IMPERVIOUS TO WATER

It is not a wash or experiment. Gives permanent results and will not affect the strength of concrete. Beware of imitations and adulterations that are sold for less than it costs to manufacture MEDUSA.

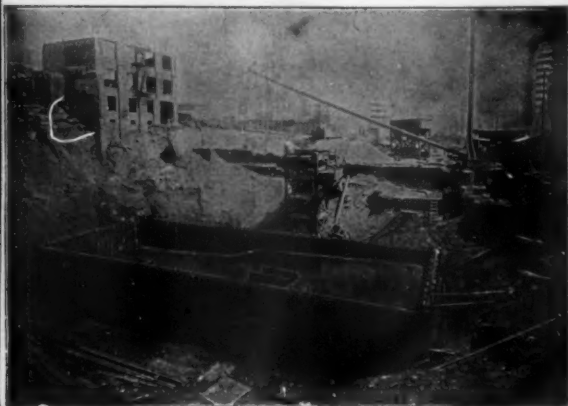

Picture of water-proofed concrete swimming pool. Olympic Club Bldg., San Francisco, California. Thompson-Starrett Co., General Contractors.  
WRITE FOR PAMPHLET.

**SANDUSKY PORTLAND CEMENT CO., Sandusky, O.**  
Send for free sample of true Portland White Cement.

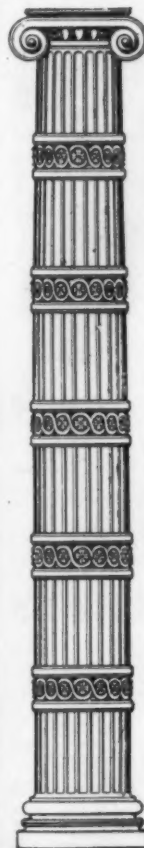

## The Northwestern Terra Cotta Co.

CHICAGO

manufactures the  
Highest Grades of  
ARCHITECTURAL  
TERRA COTTA  
ENAMELED  
WORK  
A SPECIALTY

## "H. & C." LOCKERS

Are made in different styles for different kinds of buildings.

They are made of sheet steel, reinforced with steel angles, are

**STRONG  
RIGID  
DURABLE**


Catalogue "C" gives complete information about them.

It's yours for the asking.

THE  
**HART & COOLEY CO.**

NEW BRITAIN, CONN.

79 Chambers Street, New York  
15 Lake Street, Chicago

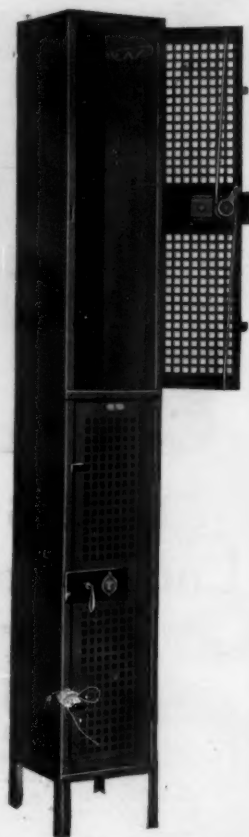

## Atlantic Terra Cotta Company

THE LARGEST MANUFACTURERS OF

## ARCHITECTURAL TERRA COTTA

— IN THE WORLD —

The first to introduce and develop  
ARCHITECTURAL FAIENCE.  
Our work is the standard of excellence.  
Our facilities for the prompt and skill-  
ful execution of contracts are un-  
equaled.

FOUR LARGE FACTORIES AT

Tottenville, N. Y.

Parth Amboy, N. J.

Rocky Hill, N. J.


GENERAL OFFICES:

**No. 1170 Broadway, New York City**

Branch Offices and Agencies in All Principal Cities

## The Yeomans Auto- matic Sewage Ejector

COMBINED WITH PIT

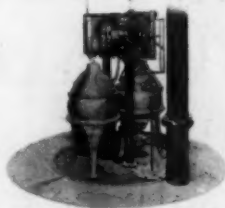

Duplex or  
Single

Electric or  
Steam  
Driven



**A Complete System of Sewage Pumping  
for City Buildings**

Requiring one-quarter the space and one-half the power  
needed by pneumatic ejectors of the same capacity

Used by most prominent architects and  
engineers from San Francisco to New York

**Yeomans Brothers**  
1141 Monadnock, Chicago

AGENTS:

C. A. Burton Machinery Co., Kansas City, Mo.  
A. C. Hanna, Monadnock, San Francisco.  
Wm. E. Quimby, Inc., 3 West 29th Street, New York.  
Arundel Iron Works, 757 West Pratt Street, Baltimore.  
P. D. Tabler, First National Bank, Birmingham.  
Quay Engineering Co., Cleveland, Ohio.  
Hampson-Fielding Engineering Co., Denver, Col.  
Buerkel & Co., Boston, Mass.

Send for our Catalogue "B" with full particulars.

THE LOWE BROTHERS COMPANY  
began by making

## Lowe Brothers High Standard Liquid Paint



better than any other made at  
that time—more than thirty  
years ago—so good that  
the "wise" manufac-  
turers said there  
would be no mar-  
ket for it. The Lowe  
Brothers Company has kept  
on making "High Standard" Paint good; better than  
"hand mixed," "strictly pure" paint or any others  
that have been modeled after it.

People in time found out that "High Standard"  
was better. It takes years to prove that the paint on  
a house is better, for the real test is one of wear. *Pro-  
tection* is, after all, what people want, as well as pros-  
perous appearance; "High Standard" wear shows  
it, and the "LITTLE BLUE FLAG"

**Is the Sign of Protection**

So more people have been buying "High Standard"  
Paint each year, and when they have need to repaint,  
they have bought "High Standard" again.

That is the best evidence of satisfaction, and there is  
abundant evidence regarding "High Standard."

And there is a Paint or Varnish for every need—out-  
side or inside—and a way to make the entire house and  
grounds harmonious—having the beautiful effect of  
*home*—and they are all the best of their kind.

Samples and sample panels on request.

Consult Sweet's Index (1907-8) pages 1378 and 1379  
and (1908-9) pages 1282 and 1283.

**THE LOWE BROS. COMPANY, 450-452 E. Third St., Dayton, O.**  
Boston Chicago New York Kansas City

## YOU WILL MAKE NO MISTAKE IF YOU SPECIFY THIS SINK



Plate D-93 Sink (Patent applied for)

The only sink made with back, apron, drain board and end piece cast integral. The handsomest, most convenient and most sanitary sink on the market. Every housekeeper who sees this sink wants it in her kitchen, and leading architects everywhere have discovered this and are specifying it. Sink made for either right or left hand corner; also made without corner piece with right or left hand drain board. Handled by leading jobbers and plumbers everywhere. Ask for special sink circular illustrating our entire line of roll rim and apron sinks, or catalogue showing "Southern Beauty" lavatories, kitchen sinks, slop sinks, etc.

### THE CAHILL IRON WORKS, No. 12 14th Street, Chattanooga, Tenn.

Eastern Branch Office and Warehouse, 76 W. 36th St. New York, N. Y.  
Thos. H. Hutchinson, Manager.

San Francisco Office, 1749 Sacramento St.  
Culin & Stanyan, Sales Agents.

Portland Branch, 650 Sherlock Bldg. H. A. Heppner & Co., Sales Agts.  
Chicago Representative, Harry Verbeck, 163 Randolph Street

## JUST ISSUED

8vo, Cloth, 232 pp., 85 Half Tones, 88 Line Cuts, \$2.50 Net

## ARCHITECTURAL COMPOSITION

An Attempt to Order and Phrase Ideas  
which hitherto have been only felt by  
the instinctive taste of Designers.

**JOHN BEVERLEY ROBINSON**

Member of the American Institute of Architects

### TABLE OF CONTENTS

What is Architecture? Unity in Art. Individuality. Similarity. Subordination. Analysis of Buildings. Primary Masses. Secondary Masses. Details. Horizontal Division. Proportion. Contrast. Practical Applications. Asymmetrical Composition. Flexibility of Types. Comparison and Criticism.

This unique work on Architectural Composition treats of the subject from an entirely new standpoint. The process of exterior design is reduced to simple and easily understood rules, which make the work especially valuable to students. Even experienced architects will find much to interest them, and to engineers and builders many excellent hints are offered. Both Text and Illustrations are altogether new, the latter affording a welcome illumination of the descriptions, and rendering the work of deep interest to the unprofessional reader.

**D. VAN NOSTRAND COMPANY**

Publishers and Booksellers

23 Murray and 27 Warren Streets, New York

If you want an establishment which will handle your engraving promptly and furnish you as perfect cuts as can be produced for letterpress printing

SEND US  
YOUR ORDERS

# MOSS

## PHOTO-ENGRAVING COMPANY

295-309 Lafayette Street, cor. Houston ("Puck" Building)  
NEW YORK



## "RICHARDSON" BOILERS

For Steam and Water

"Perfect" Furnaces

"Perfect" Ranges

Specified by Leading Architects

**RICHARDSON & BOYNTON**

234 Water St., New York

CHICAGO

BOSTON



# Refrigerator Hand Book for Architects

¶ *A hand book on refrigerator design and specification—not in any sense a catalogue, but a book of reference for the use of architects who wish to design refrigerators to be built to order.*

THE architect planning homes, hotels, clubs or restaurants will find the new REFRIGERATOR HAND BOOK full of suggestions and facts on the planning of special refrigerators. The refrigerator catalogues issued by various manufacturers are useful to the man wishing to select a stock box, but this Refrigerator Hand Book is the first information which is of any use to the architect who wishes to design a practical refrigerator to fit the special needs of his better buildings.

With this Hand Book the architect may be sure of the correct proportions of various compartments, the necessary thickness and composition of walls; exact detail of outside opening ice boxes; specifications for both construction and material that will insure best insulation under varying conditions; engineering tests of various insulating material; all standard refrigerator hardware and suggestions of possible special hardware; description of and specifications for all known linings; specifications for cold rooms and special refrigerator pantries.


***Hand Book sent only on request***

Tear off the corner coupon as  
a memo. to send for the  
Refrigerator Hand  
Book.

MEMO.

to end for Re-  
frigerator Hand  
Book to the White  
Enamel Refrigerator  
Company. St. Paul, Minn.


We will send the book  
prepaid on receipt  
of request only.

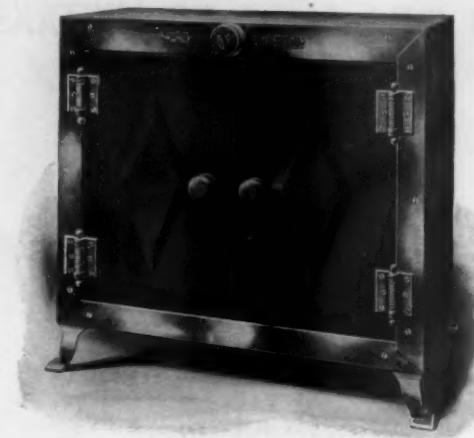

FOR HIGH CLASS  
**RESIDENCES and APARTMENTS**  
where nothing has been neglected to add to  
**COMFORT and CONVENIENCE**  
Architects should not neglect to specify  
**Electric Plate Warmers**  
Gas or steam heated Plate Warmers are out of date and  
out of place in modern buildings wired for electricity  
It is safe to specify "PROMETHEUS" ELECTRIC PLATE  
WARMERS, because plate warmers have been our specialty  
for years and we absolutely guarantee  
**EFFICIENCY and DURABILITY**  
Write for illustrated Booklet to-day  
**THE PROMETHEUS ELECTRIC CO.**  
234 East 43rd Street New York



**O**UR Furniture and Interior Woodwork is acknowl-  
edged the standard of Workmanship in Fine Cab-  
inet Making, and we guarantee its superior qualities.  
We make a specialty of designing and selling our own  
exclusive patterns, which are unexcelled in construc-  
tion, style and finish, and cannot be found elsewhere.  
We invite your inspection, also, of our Wall Papers,  
Fabrics and Decorations, in charge of competent men.  
**The Cobb-Eastman Company**  
372-378 Boylston Street  
BOSTON, MASS.  
101 Park Avenue New York

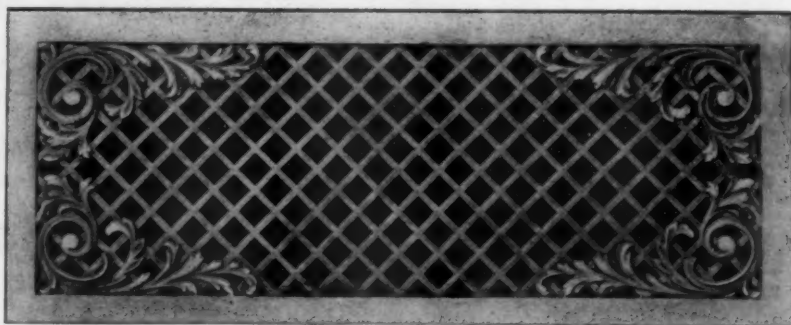


T & B grills and screens are specifically for use in buildings in which the first and dominant thought is fine equipment. T & B products are never made in competition on a matter of "how much," and withal T & B Grills and Screens are not so expensive as you might think, all things considered.

## Grills and Screens in Brass, Bronze, Iron

**Tuttle & Bailey Manufacturing Co.**

83 Beekman St., NEW YORK CITY 71 Sudbury St., BOSTON

211 Lake St., CHICAGO

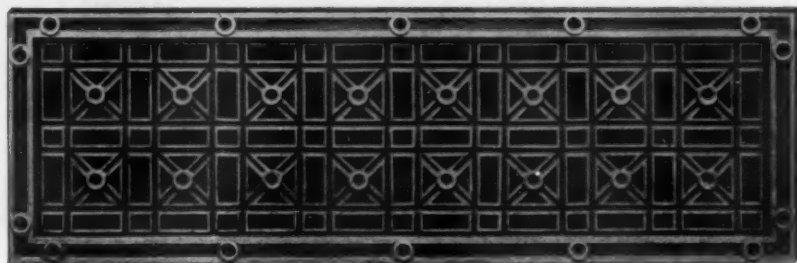

T & B Grills and Screens are strictly of one quality, the best that long experience, the employment of high artistic skill and clever workmen can produce. It will be our pleasure to send any architect or builder a beautifully illustrated book showing these products.

## VAPOR Heating



Any steamfitter can install Broomell's Vapor System.

The steamfitter works to *our* specifications.

We stand responsible for the *proper drawing of the specifications* and for the satisfactory operation of the plant when installed according to our specifications.

This is putting responsibility where it belongs—to the relief of the architect.

Architects are requested to send drawings or blue prints of buildings, from which we will make complete plans and specifications, with all engineering details minutely worked out, for installing Broomell's Vapor System. These plans can be submitted to contractors for competitive bids. Thus the architect is relieved of the labor and responsibility of getting up heating plans and specifications.

*May we send "THE VAPOR BOOK," showing all the advantages of Vapor to both architect and owner?*

**The Vapor Heating Company, Broomell's-patent Vapor System.**  
Room 554 North American Building, Philadelphia, Pa.

# PEERLESS RUBBER TILING

— CUSHION BACK —

The Most Durable and Economical  
Floor Covering Made

**BEAUTIFUL DESIGNS      EFFECTIVE COLORINGS**

Noiseless, Waterproof and Non-absorbent

---

¶ Peerless Rubber Tiling is made in large continuous sheets, and is impregnable to dirt and moisture.

¶ It is sanitary, beautiful and a durable rubber floor covering.

¶ Beware of cheap substitutions and imitations purporting to be sheet rubber tiling.

SEND FOR OUR CATALOGUE ILLUSTRATED IN COLORS.

*PRICES ON APPLICATION.*

---

MANUFACTURED EXCLUSIVELY BY


**The Peerless Rubber Manufacturing Company**

16 Warren Street and 88 Chambers Street

**NEW YORK**



The "Truss Loop" Metal Lath is the very best thing in metal lath—or any other lath—made. This is our bold, bald say-so. Now we stand right up back of this say-so, and we prove it if given half an opportunity. That's all we ask. Just the opportunity to prove the say-so.

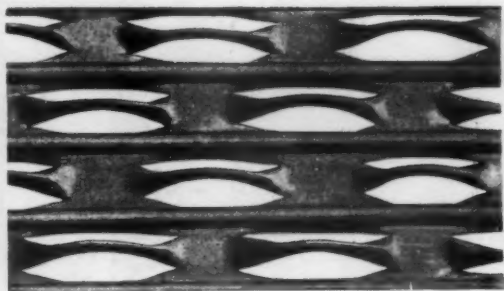

Pat. September 29th, 1908

**The Bostwick  
Steel Lath Company**  
206 Gifford Ave., NILES, OHIO

Given the opportunity we'll prove to you that the "Truss Loop" lath requires less plastic covering; that the covering is easily applied; when on 'twill stay on; that it costs less for spacing supports; that it won't sag or bulge; that it isn't thick and clumsy; that while being very rigid, still it has flexibility enough to shape easily to curved or irregular surfaces without kinking or buckling; that it is fireproof absolutely, and that in every last way it is the very best wall reinforcement and base for plastic work ever made.

Now do we get the opportunity to make all of this good? For your own final good?

## Nonpareil Cork Pipe Covering

**For Brine,  
Ammonia, Ice Water,  
Beer and Cold  
Water Lines**



**Readily Applied  
Highest Efficiency  
Longest Life  
in Service**

Section of Nonpareil Cork Covering after eleven and a half years' service on brine line in Mills Hotel No. 1, New York City. The pipe was eaten away by the brine; pieces may be seen embedded in the covering. The engineer's letter follows:

NONPAREIL CORK WORKS, 50 CHURCH STREET  
New York City.

*Gentlemen:* We accept your offer of Twenty-five (\$25.00) Dollars for the old Nonpareil Cork Covering. It really seemed too bad to disturb the covering, it being in such good condition, notwithstanding its having been in use for eleven and one-half (11½) years. I did, however, use a considerable amount of it again on the new run of pipe, and would have used it all had I been able to take it off the old run of pipe without breaking it in such short lengths, which was impossible to prevent as it was so like one piece. Certainly this experience speaks well for your cork covering for brine pipes.

Please send for the old cork at your earliest convenience and make check payable to Mills Hotel No. 1.

Thanking you, we remain,

Yours truly,

New York, N. Y., December 8, 1908.

MILLS HOTELS.

Per F. W. WHITTEMORE, Supt. Eng.


**Armstrong Cork Company**

NONPAREIL CORK WORKS  
Fulton Building, 50 Church Street, New York, N. Y.

Insulation  
Department

**Pittsburgh, Pa.**

Mr. JOHN R. LIVEZEY  
1933 Market Street, Philadelphia, Pa.

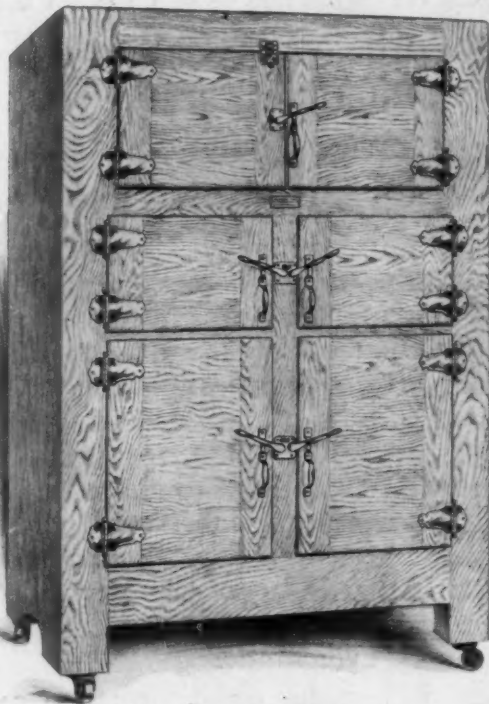

## The "Monroe" Solid Porcelain Lined Refrigerators

Especially adapted to  
**APARTMENT BUILDINGS  
PUBLIC INSTITUTIONS  
AND THE HOME**

The **only** refrigerator with inner walls made in one piece from unbreakable Solid White Porcelain more than an inch thick with all corners rounded, no cracks or crevices anywhere. It can be sterilized and made germlessly clean in an instant by wiping out with a cloth wrung from hot water.

More than twenty sizes and designs carried in stock for immediate shipment.

Special designs built to order on short notice. Six carloads of the special design here shown installed in the Aphthorp Apartments, New York City.

Correspondence solicited from architects, builders and owners.


**MONROE REFRIGERATOR CO.**

Station No. 23

CINCINNATI, O.

## Anti-Pluvius Puttyless Skylights

(TRADE MARK)

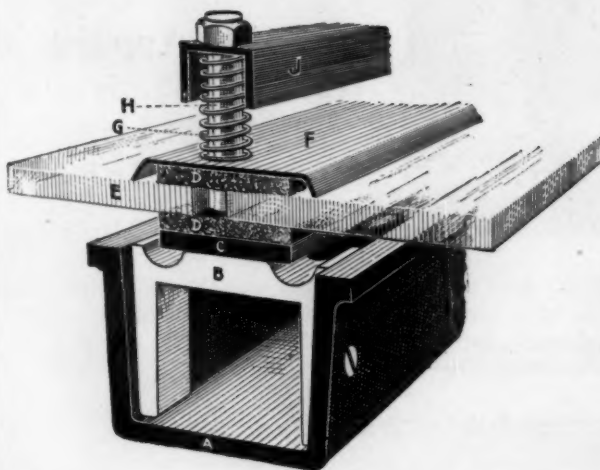

are best for all buildings requiring an abundance of light, because they let in all the light, will not leak, and keep out all the rain and dust.

They are easily erected, cleaned and repaired, because of their simple unit form of construction.

Strong and durable. Cushion resting surface for glass. Glass breakage reduced to a minimum.

Write to-day for all the facts about  
**Anti-Pluvius Skylights**—made only by

**THE G. DROUVÉ CO., Bridgeport, Conn., U. S. A.**

Western Office: 40 Dearborn Street, Chicago



TYPICAL FLOOR IN THE BELL BUILDING, MONTGOMERY, ALA.


AUSFELD & BLOUNT, Montgomery, Ala.,  
Architects

OLIVER & BURR, New York  
Contractors for Fireproofing

WELLS BROTHERS CO., New York  
Builders

The above cut shows the continuous bond of Clinton Electrically Welded Wire in place ready to receive the concrete, on the 14 foot spans used throughout in the Bell Building. Note the absence of lapping; direct lines of tension; perfect spacing and continuous bond.

The late Frank E. Kidder's handbook calls it the "Ideal Reinforcing."

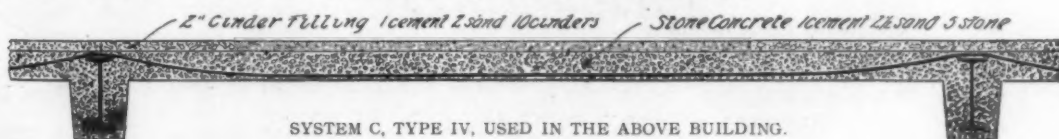

**CLINTON WIRE CLOTH COMPANY, Clinton, Mass.**

**FIREPROOFING DEPARTMENTS**

**ALBERT OLIVER, 1 MADISON AVENUE, NEW YORK**

WASHINGTON: ROSSLYN SUPPLY CO., Colorado Building  
CHICAGO: CLINTON WIRE CLOTH CO., 30-32 River Street  
SYRACUSE, N. Y.: PARAGON PLASTER CO.  
BUFFALO, N. Y.: M. J. BURKE, 500 Prudential Bldg.

ST. LOUIS: HUNKINS-WILLIS LIME AND CEMENT CO.  
SAN FRANCISCO: L. A. NORRIS, 835 Monadnock Bldg.  
SEATTLE: L. A. NORRIS, 909 Alaska Building  
CLEVELAND, OHIO: CARL HORIX, 428 Garfield Building



## "GUARANTEE"

There are as many conditions and degrees of responsibility entering into the "guaranteeing" of porcelain enameled iron plumbing fixtures as there are firms issuing "guarantee labels."

Architects of experience have decided that it is the name on a "guarantee label" that makes the guarantee worth specifying. A constantly increasing number of architects specify and insist that all enameled iron plumbing fixtures must bear the "WOLFF GUARANTEE LABEL."

Fifty-four years of quality and broad, liberal business policy are behind every "WOLFF GUARANTEE LABEL."

Established 1855.



### L. WOLFF MANUFACTURING CO.

MANUFACTURERS OF

### PLUMBING GOODS EXCLUSIVELY

The only complete line made by any one firm

**DENVER**

MINNEAPOLIS, MINN.  
615 Northwestern Bldg.  
OMAHA, NEB.,  
1108-12 Nicholas St.

**Showrooms, 91 Dearborn St., Chicago**

—BRANCH OFFICES—

KANSAS CITY, MO.,  
1205 Scarrett Bldg.  
CLEVELAND, OHIO,  
Builders Exchange Bldg.  
WASHINGTON, D. C., 327-328 Bond Bldg.

**TRENTON**

BUFFALO, N. Y.,  
77 Richmond Ave.  
SAN FRANCISCO, CAL.,  
Monadnock Bldg.

# SIDEWALK LIGHTS

CONSTRUCTED ACCORDING TO THE  
**BRUNER SYSTEM OF REINFORCED CONCRETE**

THIS IS THE ONLY CONSTRUCTION WHICH IS  
**DURABLE AND PERMANENTLY  
WATERPROOF**



A. W. WILLIAMSON, Pres.  
A. J. DE CAMP, Vice Pres.  
W. C. WILLIAMSON, Secy.  
W. H. MURPHY, Treasurer  
E. O. DE CAMP, Con. Eng.

**The Peck-Williamson  
Heating and Ventilating Co.**

**FAVORITE FURNACE**

**METAL LAUNDRY CLOTHES DRYERS**

**CINCINNATI. Oct. 30, 1908.**

HOME OFFICE:  
335-337-339 WEST FIFTH ST.  
322-324-326 PERRY STREET.

Messrs. Albert Grauer & Co.,  
913 Union Bank Building,  
Pittsburg, Penna.

Gentlemen:

Replying to your inquiry as to the service we have had from the Bruner System of Illuminating Tile, we beg to say that we have used same in the sidewalk in front of our building on Fifth Street for the past twelve years and it has given us excellent results.

We are pleased with it not only in regard to its durability, but because it gives very excellent light in the basement under the sidewalk, which we use for a shop.

Respectfully yours,

THE PECK-WILLIAMSON H. & V. CO.  
Per *A. W. Williamson*  
Pres.

A. W. W.

Since this installation was put in place many important improvements have been made, which are explained in our new booklet.

**ALBERT GRAUER & COMPANY**

PITTSBURG, PENNSYLVANIA

Detroit    Lansing    Cleveland    Columbus    Cincinnati    Philadelphia    Indianapolis



Wm. R. Walker &amp; Son, Providence, Architects

*The State Armory, Providence, R. I., is another of the hundreds of public buildings throughout the country equipped with*

## "Standard" Plumbing Fixtures

In all State and Federal specifications for the installation of plumbing equipment it is insisted upon that the fixtures combine the highest possible degree of sanitary excellence and permanent working-efficiency, because of the severe strain to which this class of plumbing service is subjected. For this reason "Standard" Fixtures are installed in a majority of the most modern and best equipped Government buildings.

Among architects and builders everywhere, genuine "Standard" Porcelain Enameled Ware is known to ensure the most wholesome sanitation; a thoroughly satisfying service, unequalled in any other equipment made.

When you specify "Standard" Fixtures, see that each piece bears the "Standard" Green and Gold Guarantee Label, otherwise it is not the genuine "Standard" Ware.

**Standard Sanitary Mfg. Co.**

**PITTSBURGH, PA.**

Offices and Showrooms in New York: "Standard" Building, 35-37 West 31st Street

St. Louis: 100-102 North Fourth Street

Louisville: 325-329 West Main Street

London, Eng.: 22 Holborn Viaduct, E. C.

Pittsburgh:

949 Penn. Ave.

Philadelphia: 1128 Walnut Street

New Orleans: Cor. Baronne and St. Joseph Sts.

Cleveland: 648-652 Huron Road, S. E.

## PORCELAIN PLUMBING GOODS

A Bath Room for  
High Class Resi-  
dences.

U

Catalogue "C" is ready  
for distribution. Write  
us on your own letter  
head if you have  
not received a  
copy.

The

**Monument Pottery  
Company**

*Manufacturers of Porcelain  
Plumbing Goods and  
Vitreous Lavatories*

**TRENTON, New Jersey,  
U. S. A.**



THE CHELSEA BATH ROOM COMBINATION NO. 15



## RICHTER MFG. CO.



Tapestries, Burlaps, Canvases, Burlo, Jute and Corduro Burlaps, Woven Wall Coverings, Art Draperies, Tapestry and other Art Fabrics

Artists' Canvases particularly in very wide widths

FINISHING AND DYEING TO ORDER  
GRASS CLOTH, TAPESTRIES, ETC.

TENAFLY  
NEW JERSEY

20 E. 21st Street  
NEW YORK CITY

43 E. Randolph St.  
CHICAGO, ILL.

An oil paint that dries out with soft, water color effect, yet is more washable than any other oil paint made.

The most important paint invention of the age



Write us for  
Color Card  
and Prices

Manufactured By

THE MURALO COMPANY  
NEW BRIGHTON, N. Y.

## THE BIGGER THE BUILDING, THE GREATER THE SAVING

Leading Architects and Engineers are Specifying

### EDISON PORTLAND CEMENT



Look for Trade-mark  
on every bag.

on their biggest work; for the same reason it pays on smaller work.

"Edison" makes more and as strong, or as much and stronger, concrete than the same amount of other brands, because—

UNIFORMLY 10 PER CENT. FINEST GROUND IN THE WORLD

ARE YOU USING IT?

EDISON PORTLAND CEMENT COMPANY

SALES OFFICES

NEW YORK: St. James Bldg.  
PHILADELPHIA: Arcade Bldg.

PITTSBURG: Machesney Bldg.  
BOSTON: Post Office Sq. Bldg.

NEWARK, N. J.: Union Bldg.  
SAVANNAH: National Bank Bldg.



"The 'GLOBE' is built on honor  
and sold on merit."

## The "GLOBE" Ventilator

IN BRASS, COPPER, GALVANIZED IRON  
AND WITH GLASS TOPS FOR SKYLIGHT PURPOSES

SIMPLE SYMMETRICAL STORM-PROOF EFFECTIVE

FOR PERFECTLY VENTILATING BUILDINGS OF EVERY CHARACTER


Smoky Chimneys Cured

SEND FOR MODEL  
AND PAMPHLET

Globe Ventilated Ridging

MANUFACTURED BY

GLOBE VENTILATOR COMPANY, TROY, N. Y.

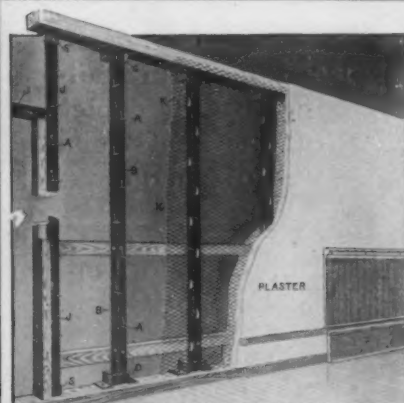

THE MECHANICAL SIMPLICITY OF

### BERGER PRONG LOCK STUDS and FURRING

Is Backed by Their All-Around Convenience and Efficiency

THEIR ability to resist fire and shock was signally demonstrated in the San Francisco fire. The exceptional ease of applying the lath is apparent at once. One man unaided can hang the lath on the prongs and fasten it securely. The tap of a hammer clinches the prong over the lath and makes a firm ground to plaster on. There's no wiring, and no waiting for the plaster to harden before the fastening is rigid—it's rigid from the start.

Prong Lock Partitions economize space; save time; save money; and the lath can't get away

Ask for catalogue F95, showing its application to various classes of construction  
Write TO-DAY

THE BERGER MFG. CO., Canton, Ohio

New York, Chicago, St. Louis, Boston, Atlanta, Philadelphia, Minneapolis, San Francisco  
Specialties — Fireproofing, Vault and Sidewalk Lights, Steel Ceilings, Ventilators, Skylights, Etc.

# Harbison - Walker Refractories Company

PITTSBURG, PA.

:: MANUFACTURERS OF ::  
**FRONT BUILDING BRICK**

## SHADES

LIGHT, GREY, BUFFS AND  
MOTTLED



## STYLES

NORMAN, ROMAN, STANDARD  
AND ORNAMENTAL

DELIVERIES GUARANTEED WHEN WANTED. GET SAMPLES AND PRICES

**New York Office,** TELEPHONE 5687-5688 MADISON **1133 Broadway**



**"CHICAGO AA"**  
1,000,000 BARRELS ANNUALLY  
HIGHEST QUALITY  
THE BEST THAT CAN BE MADE  
Chicago Portland Cement Company  
108 La Salle Street CHICAGO, ILL.



The highest grade of  
Portland Cement Manufactured  
LIGGETT BUILDING  
ST. LOUIS, MO.

John J. Cone A. W. Fiero Robert W. Hunt Jas. C. Hallsted D. W. McNaugher

### Robert W. Hunt & Co.

90 West St. 1121 The Rookery Monongahela Bank Bldg Norfolk House, Cannon St., E.C.  
New York Chicago Pittsburgh London  
405 Washington St., San Francisco

Inspection of Structural Steel and Iron, reinforcing bars, cement and other building materials. Examination and supervision of reinforced concrete work a specialty. Chemical and Physical Laboratories.



**U**NIFORM in color and tensile strength, sound and reliable. Strictly conforms to standard and Government specifications.

Send for 72-Page Booklet

MARQUETTE CEMENT MFG. CO.  
CHICAGO

“Artistic and Commercially Practicable Concrete Surface Finishes.”

The series of illustrated articles now appearing under the above title in our Monthly Bulletins are of real value to architects desiring to inform themselves on this important subject.

Upon request, your name will be placed upon our mailing list for copies of the Bulletin free of charge.

A Standard Portland for Universal Use.



Daily Output 17000 Barrels. Plants at Chicago & Pittsburg.

**Universal Portland Cement Co.**

Chicago—Pittsburg



THE  
AMERICAN  
ARCHITECT

PUBLISHED  
EVERY WEDNESDAY  
IN NEW YORK



WITH THIS PUBLICATION  
IS MERGED  
THE INLAND ARCHITECT

VOLUME  
XCV


MARCH 10, 1909

NUMBER  
1733

•TWO•THIRTY•NINE•WEST•THIRTY•NINTH•STREET•



# LUXFER

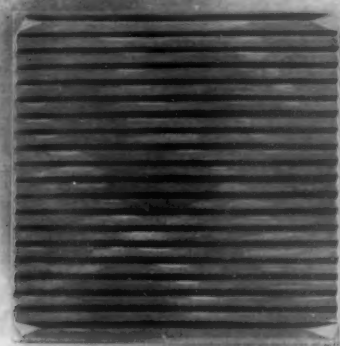

No one thing has added so much to mercantile economy as the collected results of our years of scientific research, which has resulted in the

*Luxfer*

System for daylighting buildings.

By making a reasonably small initial investment great additional rental value may be added to the building. It will give control of the actual daylight, and will pay for itself over and over again in the saving of the cost of artificial light.

It should always be remembered that if "**DAYLIGHTING**" is to be done, the only way it can possibly be done *right*, is by the LUXFER System.

We have been paid the compliment of much imitation, but none of our imitators has discovered that Prisms for **DAYLIGHTING** purposes have to be manufactured most carefully and along absolutely scientific lines.

There is *nothing* "just as good." If you want perfect results you will have to use the

*Luxfer*

System of Daylighting.


*See our Catalogue in "Sweets" pages 601-605.*

AMERICAN **Luxfer Prism** COMPANY

CHICAGO, Heyworth Bldg.  
BOSTON, 49 Federal St.  
BALTIMORE, 32 Builders' Ex.  
CLEVELAND, 1022 Garfield Bldg.  
CINCINNATI, 37 Thoms Bldg.  
DULUTH, 106 West Michigan St.

INDIANAPOLIS, 342 E. Washington St.  
KANSAS CITY, 948 N. Y. Life Bldg.  
LOS ANGELES, 232 Bradbury Bldg.  
MILWAUKEE, 1112 Railway Ex.  
NEW YORK, 507 W. Broadway.  
NEW ORLEANS, 904 Hennen Bldg.  
PITTSBURGH, 1022 Fulton Bldg.

PHILADELPHIA, 608 Chestnut St.  
ROCHESTER, 38 Exchange St.  
ST. PAUL, 615 Ryan Bldg.  
SAN FRANCISCO, 245 Oak St.  
SEATTLE, 23 Maynard Bldg.  
DALLAS, Builders' Exchange.

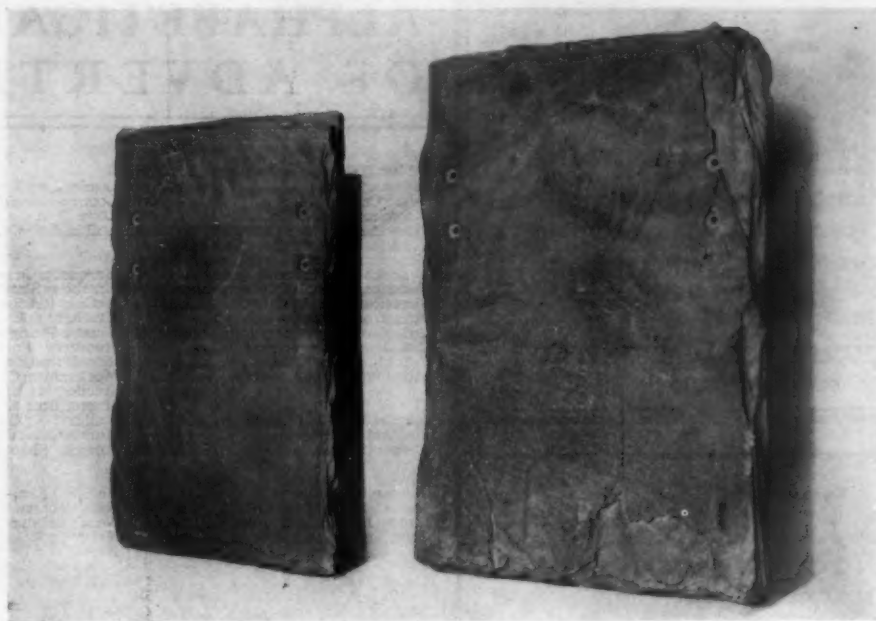

## EXTERIOR TREATMENT

Many buildings, otherwise architecturally fine, are rendered inane and characterless by a poor treatment of the roof.

The primary object is, of course, protection—and permanency of protection; and, as the wise man profits by the experience of others, he to-day is wise who has observed that while recently purveyed compounds "*will last for years*," good slate *has* stood for *centuries*.

The colors and texture are next in importance to durability.

Nothing is so difficult to handle as a large expanse of color. Nature, however, does this to perfection in foliage, earth, rocks. Why not, then, turn to nature for harmonious color scheme?

Natural slate rock with its natural, warm colors, fulfills the designer's highest ideals in these respects; and as for texture and tone, the illustrations will convince the most skeptical that the rugged solidity of these slates is a happy medium between the coarse, top-heavy and blatant roofing, and that which is thin, weak and flat.

Appreciating that our product is remarkable on account of its unquestioned intrinsic and artistic worth, we have concreted the suggestions of several architects and roofers and evolved a revival of the old English method of slating; that is, of graduating the size and thickness from eaves to ridges; laying the slates in random widths, thus obviating the stiff, mechanical effect of the ordinary "slate roof."

The natural colors may be either Unfading Green, Unfading Red, Rustic Gray, or Hard-Vein-Variegated-Green-and-Purple (the latter partly changing their original color tones, after exposure, to soft, warm browns and tans).

As our entire product is handled by ourselves, from blasting the rock to loading the finished material, we are equipped to take up, direct, all matters pertaining to valuable and artistic roofing—and solicit inquiries from interested parties.

**The Mathews Slate Company**  
Sears Building, Boston





"True in the Long Run."

Include **Triumph Ice or Refrigerating Machinery** in your specifications.

**Sweet's Index** (1909 Edition) explains.

*Bulletin 501-N.*

**THE TRIUMPH ICE MACHINE CO.**  
CINCINNATI, OHIO

Established 1884

**THE E. J. JOHNSON CO.**

38 PARK ROW, NEW YORK

Producers of

**ROOF SLATES**

OUT OF THE ORDINARY

BLACK—GREEN—PURPLE—RED

We will forward Architects our book, "Roof Slates Out of the Ordinary," upon application

**SLATE BLACKBOARDS**

Our pamphlet gives full size detail of frame and directions for setting slate. Correspondence solicited.

**"SIROCCO"**

—TRADE MARK—

**AMERICAN BLOWER CO.**  
**DETROIT**



**UNION  
METAL COLUMNS**

*For Porches, Pergolas and  
Interiors*

Dignified classical designs. Made entirely of metal. Finishes to match any wood perfectly. Will not split, check or rot. Stronger and more durable than wood. Last Longer—Cost No More. Write now for Booklet H-39, describing

**UNION METAL COLUMNS**

**UNION METAL MANUFACTURING CO.**  
398 CLIFTON ST., CANTON, O.


## ALPHABETICAL LIST OF ADVERTISERS

|          |                                              |    |          |                                                     |    |
|----------|----------------------------------------------|----|----------|-----------------------------------------------------|----|
| <b>A</b> | Abbot & Co. (o.a.m.).....                    | 59 | <b>L</b> | Leader Iron Works (e.o.w.).....                     | 45 |
|          | Adams, James.....                            | 42 |          | Loomis-Manning Filter Co.....                       | 44 |
|          | Alsen Cement.....                            | 48 |          | Lowe Bros. Co. (o.a.m.).....                        | 44 |
|          | American Blower Co.....                      | 40 |          | Lufkin Rule Co.....                                 | 45 |
|          | American Luxfer Prism Co.....                | 2  | <b>M</b> | Marquette Cement Mfg. Co.....                       | 60 |
|          | American Mason Safety Tread Co.....          | 44 |          | Matthews Slate Co.....                              | 39 |
|          | American Metal Door Co. (o.a.m.).....        | 3  |          | McCray Refrigerator Co.....                         | 48 |
|          | American Radiator Co. (e.o.w.).....          | 3  |          | Merchant & Evans Co. (e.o.w.).....                  | 59 |
|          | American School of Correspondence.....       | 44 |          | Monroe Refrigerator Co. (o.a.m.).....               | 48 |
|          | American Steel & Wire Co.....                | 5  |          | Monument Pottery Co.....                            | 48 |
|          | Armstrong Cork Co. (o.a.m.).....             | 45 |          | Moss Photo Engraving Co.....                        | 43 |
|          | Artesian Well & Supply Co. (e.o.w.).....     | 47 |          | Muckenhirn, C. H. Co.....                           | 46 |
|          | Art Metal Construction Co.....               | 50 |          | Mueller, H., Mfg. Co. (e.o.w.).....                 | 53 |
|          | Atlantic Terra Cotta Co.....                 | 50 |          | Muerer Bros. Co. (e.o.w.).....                      | 10 |
|          | Altas Portland Cement Co.....                | 50 |          | Mullins Co., The W. H.....                          | 10 |
| <b>B</b> |                                              |    |          | Muralo Co.....                                      | 47 |
|          | Beaver Mfg. Co. (o.a.m.).....                | 4  |          | Murdock Shaw Co. (e.o.w.).....                      | 47 |
|          | Bedford Quarries Co.....                     | 49 | <b>N</b> | National Fireproofing Co.....                       | 54 |
|          | Berger Mfg. Co.....                          | 49 |          | National Lead Co. (e.o.w.).....                     | 10 |
|          | Berry Bros.....                              | 49 |          | Neuchatel Asphalt Co.....                           | 10 |
|          | Bird, F. W. (o.a.m.).....                    | 50 |          | Never-Split Seat Co.....                            | 57 |
|          | Blaisdell Machinery Co.....                  | 50 |          | New York Belting & Packing Co. (e.o.w.).....        | 49 |
|          | Bostwick Steel Lath Co.....                  | 45 |          | Northwestern Terra Cotta Co.....                    | 49 |
|          | Brown Bros. Mfg. Co. (e.o.w.).....           | 53 | <b>O</b> | Okonite Co. (Ltd.) (e.o.w.).....                    | 7  |
|          | Burt Mfg. Co. (e.o.w.).....                  | 3  |          | Otis Elevator Co. (e.o.w.).....                     | 7  |
| <b>C</b> |                                              |    | <b>P</b> |                                                     |    |
|          | Cabot, Samuel, Inc.....                      | 10 |          | Parker Preston Co.....                              | 46 |
|          | Cahill Iron Works.....                       | 50 |          | Peerless Rubber Mfg. Co. (o.a.m.).....              | 46 |
|          | Campbell, Walter M.....                      | 42 |          | Pierce, Butler & Pierce Mfg. Co. (e.o.w.).....      | 56 |
|          | Carter White Lead Co. (e.o.w.).....          | 60 |          | Potteries Selling Co. (e.o.w.).....                 | 44 |
|          | Chicago Portland Cement Co.....              | 60 |          | Prescott & Son, J. B.....                           | 44 |
|          | Clinton Wire Cloth Co.....                   | 58 |          | Prometheus Electric Co.....                         | 44 |
|          | Cobb-Eastman Co.....                         | 45 | <b>R</b> |                                                     |    |
|          | Concrete Column Construction Co.....         | 48 |          | Raymond Concrete Pile Co.....                       | 46 |
|          | Corrugated Bar Co.....                       | 49 |          | Reedy, J. W., Elevator Mfg. Co. (o.a.m.).....       | 59 |
|          | Coulson & Co., J. W. (e.o.w.).....           | 59 |          | Reliance Ball Bearing Door Hanger Co.....           | 47 |
|          | Curdell, F. E. (e.o.w.).....                 | 45 |          | Richardson & Boynton Co.....                        | 51 |
|          | Cutler Mfg. Co.....                          | 52 |          | Richter Mfg. Co. (o.a.m.).....                      | 44 |
|          |                                              |    |          | Royal Ventilator & Mfg. Co. (e.o.w.).....           | 42 |
| <b>D</b> |                                              |    | <b>S</b> |                                                     |    |
|          | Dahlquist Mfg. Co.....                       | 46 |          | Samson Cordage Works.....                           | 44 |
|          | Dahlstrom Metallic Door Co.....              | 58 |          | Sandusky Portland Cement Co.....                    | 51 |
|          | Dean Bros.....                               | 47 |          | Schreiber & Sons Co., The L.....                    | 44 |
|          | Deming Co., The.....                         | 45 |          | Seifert, Frank A., Plastic Relief Co. (e.o.w.)..... | 46 |
|          | Detroit Show Case Co. (o.a.m.).....          | 8  |          | Silver Lake Co. (e.o.w.).....                       | 42 |
|          | Detroit Steel Products Co.....               | 48 |          | Sirocco Engineering Co.....                         | 42 |
|          | Dexter Bros.....                             | 45 |          | Smith Co., H. B. (e.o.w.).....                      | 42 |
|          | Dixon Crucible Co., Jos.....                 | 45 |          | Society of Beaux-Arts Architects.....               | 58 |
|          | Donaldson Co., The (o.a.m.).....             | 44 |          | Standard Sanitary Mfg. Co.....                      | 46 |
|          | Drouve, G., & Co.....                        | 44 |          | Stanley Works.....                                  | 48 |
|          | Dunning, W. D.....                           | 45 |          | Stewart Iron Works.....                             | 60 |
|          | Dwight Lumber Co. (e.o.w.).....              | 45 |          | St. Louis Portland Cement Co.....                   | 40 |
| <b>E</b> |                                              |    | <b>T</b> |                                                     |    |
|          | Edison Portland Cement Co.....               | 59 |          | Taylor, J. W.....                                   | 42 |
|          | Elevator Supply and Repair Co. (e.o.w.)..... | 10 |          | Thermograde Valve Co.....                           | 52 |
|          | Enameled Steel Tank Co. (e.o.w.).....        | 47 |          | Thomas & Smith (e.o.w.).....                        | 47 |
|          | Estabrook's Sons, R.....                     | 9  |          | Thorp Fireproof Door Co.....                        | 45 |
|          | Estey Organ Co. (e.o.w.).....                | 9  |          | Triumph Ice Machine Co. (e.o.w.).....               | 40 |
| <b>F</b> |                                              |    |          | Trussed Concrete Steel Co.....                      | 6  |
|          | Faber, A. W. (e.o.w.).....                   | 0  |          | Turner Construction Co.....                         | 44 |
|          | Farr & Bailey Mfg. Co. (e.o.w.).....         | 45 |          | Tuttle & Bailey Mfg. Co. (o.a.m.).....              |    |
|          | Fisher Co., Robert C.....                    | 45 | <b>U</b> |                                                     |    |
|          | Follansbee Bros. (e.o.w.).....               | 46 |          | U. S. Asbestos Fireproofing Co.....                 | 9  |
|          | French & Co., Samuel H.....                  | 46 |          | U. S. Changeable Sign Co.....                       | 45 |
|          | Frink, I. P.....                             | 45 |          | U. S. Mineral Wool Co.....                          | 45 |
| <b>G</b> |                                              |    |          | Union Metal Column Co.....                          | 40 |
|          | Galloway, William.....                       | 9  |          | United States Heater Co.....                        | 43 |
|          | Globe Ventilating Co.....                    | 9  |          | Universal Portland Cement Co.....                   | 60 |
|          | Gorham Co. (o.a.m.).....                     | 43 |          | University of Illinois.....                         | 42 |
|          | Goodyear Tire and Rubber Co. (e.o.w.).....   | 43 |          | University of Michigan.....                         | 42 |
|          | Grauer & Co., Albert (o.a.m.).....           | 44 |          | University of Pennsylvania.....                     | 42 |
|          | Gurney Heater Mfg. Co.....                   | 44 | <b>V</b> |                                                     |    |
| <b>H</b> |                                              |    |          | Vacuum Engineering Co. (e.o.w.).....                | 45 |
|          | Hampshire Paper Co. (e.o.w.).....            | 10 |          | Vaile & Young.....                                  | 45 |
|          | Harbison & Walker Refractories Co.....       | 60 |          | Vapor Heating Co. (o.a.m.).....                     | 42 |
|          | Hart Mfg. Co.....                            | 50 |          | Van Nostrand & Co. (e.o.w.).....                    | 42 |
|          | Hart & Cooley Co.....                        | 49 |          | Veale, Alway.....                                   | 56 |
|          | Hartman & Sanders.....                       | 42 |          | Venclos Co., The (e.o.w.).....                      | 44 |
|          | Hayes, Geo.....                              | 42 |          | Von Hartsfeld, Carl.....                            |    |
|          | Herrmann, Leibu C. E.....                    | 52 | <b>W</b> |                                                     |    |
|          | Higgins & Co., Chas. H. (e.o.w.).....        | 52 |          | Wagner Park Conservatories.....                     | 40 |
|          | Howard E. Clock Co.....                      | 52 |          | Warner Co., Charles (o.a.m.).....                   | 42 |
|          | Hough, William B. Co. (e.o.w.).....          | 60 |          | Washington University.....                          | 40 |
|          | Hunt & Co., Robert W.....                    | 47 |          | Weld Co., Geo. A. (o.a.m.).....                     | 59 |
|          | Hunt Metal Corner Co. (e.o.w.).....          | 47 |          | Western Brick Co. (o.a.m.).....                     | 48 |
| <b>I</b> |                                              |    |          | White Enamel Refrigerator Co.....                   | 46 |
|          | Imperial Brass Mfg. Co.....                  | 51 |          | Winkle Terra Cotta Co. (o.a.m.).....                | 45 |
|          | International Text Book Co. (o.a.m.).....    | 51 |          | Winslow Bros. Co., The (e.o.w.).....                | 45 |
| <b>J</b> |                                              |    |          | Wolf Mfg. Co.....                                   | 51 |
|          | Jenkins Bros.....                            | 10 |          | Woodbury Granite Co.....                            |    |
|          | Johns-Manville Co., H. W.....                | 44 | <b>Y</b> |                                                     |    |
|          | Johnson & Co., E. J.....                     | 40 |          | Yeomans Bros. (e.o.w.).....                         |    |
|          | Jones, T. W. (e.o.w.).....                   |    |          |                                                     |    |
| <b>K</b> |                                              |    |          |                                                     |    |
|          | Kasch Roofing Co. (o.a.m.).....              | 48 |          |                                                     |    |
|          | Kawneer Mfg. Co. (o.a.m.).....               | 48 |          |                                                     |    |
|          | Keasby & Mattison Co.....                    | 48 |          |                                                     |    |
|          | Kelsey Heating Co. (o.a.m.).....             | 48 |          |                                                     |    |
|          | Kewanee Boiler Co.....                       | 55 |          |                                                     |    |
|          | Kewanee Water Supply Co.....                 | 55 |          |                                                     |    |



## Indirect Heating.

Where a limited amount of space does not permit installing direct radiation, air-ducts passing fresh outside air over an AMERICAN Indirect Radiator and into the apartment, in the manner shown in the accompanying illustration frequently solve the problem.

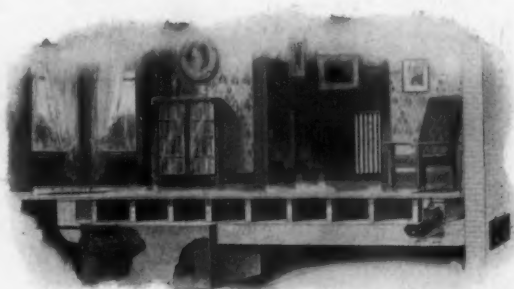

AMERICAN Indirect Radiators are made in a broad range of patterns to meet widely varying conditions and architectural requirements.

**AMERICAN & IDEAL**  
RADIATORS & BOILERS

A good method for incasing indirect radiation and a simple way to secure rotary circulation air in the room when outdoor supply is shut off.

**AMERICAN RADIATOR COMPANY**

General Offices: 282-286 Michigan Ave., Chicago

PHILADELPHIA  
NEW YORK  
BOSTON

BUFFALO  
PITTSBURG  
CINCINNATI

CLEVELAND  
INDIANAPOLIS  
CHICAGO

MILWAUKEE  
ST. LOUIS  
KANSAS CITY

ATLANTA  
MINNEAPOLIS  
OMAHA

DENVER  
SEATTLE  
SAN FRANCISCO



Warwick Mills, Centerville, R. I., using 46 30-inch Burt Ventilators.

Burt Ventilators are installed on saw tooth roofs of The Grinnell Mfg. Corporation, New Bedford, Mass., 33 30-inch; Indiana Union Traction Co., Anderson, Ind., 20 18-inch; Jones & Lamson Machine Co., Springfield, Vt., 80 20-inch; Yale & Towne Mfg. Co., Stamford, Conn., 20 18-inch Burt Ventilators.

have the greatest ventilating power of any. They are made from the very best of material, strongly braced and will give lasting service; made with Metal or Glass Tops as desired, provided with Patent Sliding Sleeve Damper, Storm and Dust Proof, open or shut, and adjustable to any degree of opening.

Send for our new ninety-six-page catalogue, giving fine illustrations of Mills, Factories, Shops, Foundries and Residences where Burt Ventilators are in successful use.

**The Burt Mfg. Co., 550 Main Street, Akron, Ohio.**

*The Largest Manufacturers of Oil Filters and Exhaust Heads in the World.*


Geo. W. Reed & Co., Montreal, Sole Manufacturers of "Burt" Ventilators for Canada.

## Workmen Are Never Drowsy

where ventilation and light are good. Therefore more good work is the result.

The saw tooth roof is the best roof for good lighting—and along the ridge of each roof is a row of Burt Ventilators, put there for good ventilation, which is as necessary (if not more so) than daylight.

## Burt Ventilators

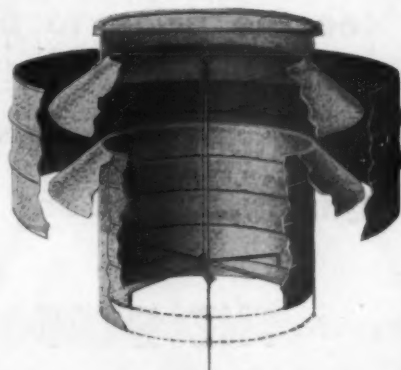

Notice Sliding Sleeve Damper. Patented.



Carrere & Hastings  
Architects  
New York

BOROUGH HALL  
Richmond, Staten Island  
New York

Geo. Brown & Co.  
Cut Stone Contractors  
New York

To specify "Old Hoosier" is to specify the **BEST**. It makes the Architect the arbiter as to the stone to be used, and the producers of "Old Hoosier" will guarantee the price to be non-fluctuating, which is ample protection.


"Old Hoosier" is produced only from The Hoosier Quarry, owned and operated exclusively by

## THE BEDFORD QUARRIES COMPANY

204 Dearborn Street  
Chicago, Ill.

1 Madison Avenue  
New York, N.Y.

818 Euclid Avenue  
Cleveland, O.

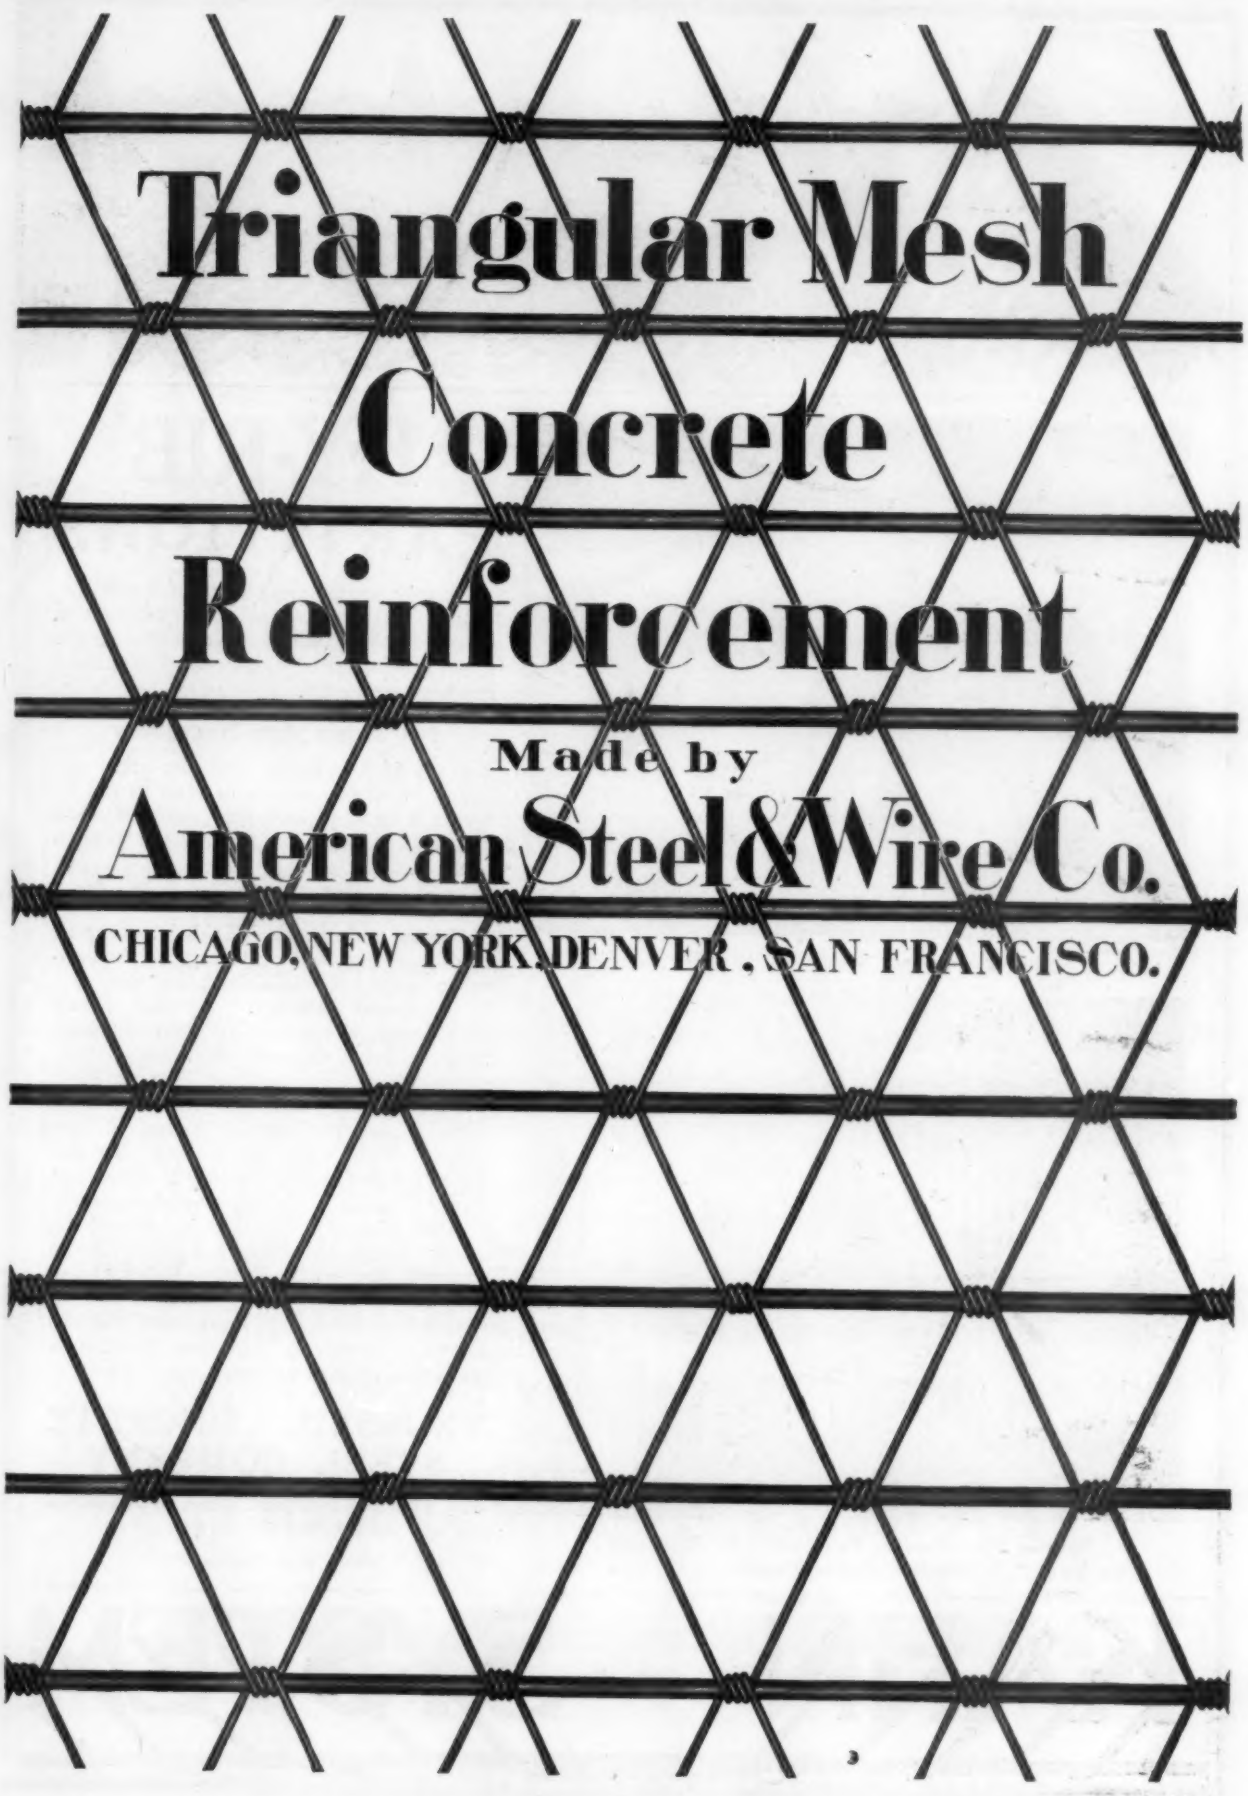


# **Triangular Mesh Concrete Reinforcement**

Made by  
**American Steel & Wire Co.**

**CHICAGO, NEW YORK, DENVER, SAN FRANCISCO.**



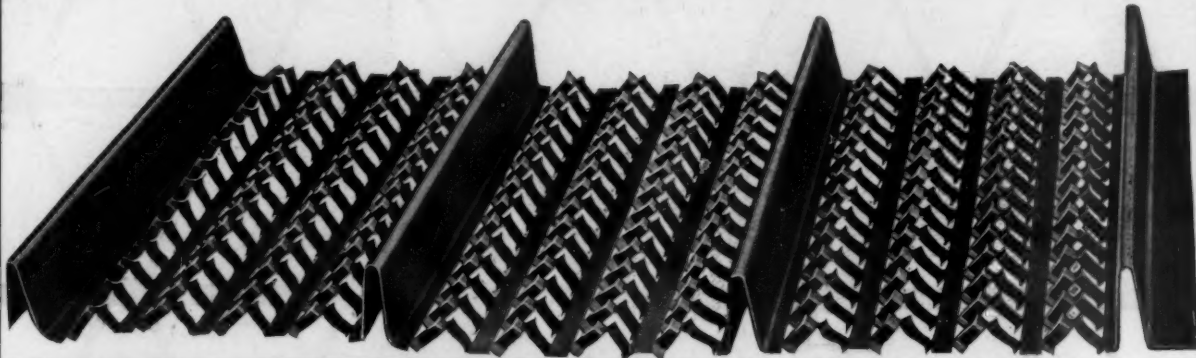

Plastering Lath Surface of HY-RIB



Reverse Side, Showing Perfect Key for Plastering  
No Dropping of Plaster

## HY-RIB PARTITIONS

Simply set up the sheets of **Hy-Rib**—plaster both sides and the partition is complete. **Hy-Rib** combines in a single sheet the ordinary lath and separate stud construction.

### No Studs Are Necessary

**Hy-Rib** does away with the great expense of wiring sheets of lath to studs. Being a unit of lath and studs **Hy-Rib** partitions have the greatest strength and rigidity.

Other uses for **Hy-Rib** are:

**Floors and Roofs.** **Hy-Rib** serves as reinforcement and centering for the concrete slab. No falsework necessary.

**Suspended Ceilings.** **Hy-Rib** does away with the small T's and channels and the great expense of wiring lath to supports.

**Furring.** **Hy-Rib** supplies the lath surface and the furring strips in one sheet. Write for large new **Hy-Rib** Catalogue—just off the press. Contains many details useful to the designer.

Also separate catalogues describing other Kahn System products—**Kahn Trussed Bar**—**Rib Metal**—**Rib-Lath**—and **Cup-Bars**. Catalogues of Tests, of Structures of every kind, and "Kahn System Standards," the best Handbook on Reinforced Concrete.

## TRUSSED CONCRETE STEEL COMPANY

618 TRUSSED CONCRETE BUILDING  
DETROIT, MICH.

Offices in all Principal Cities

# KAHN

# SYSTEM

---

**T**oday Otis Elevator equipment is in operation in practically all the principal office buildings, hotels, public edifices, etc., throughout the country. And in residences as well. This is because, no matter what the peculiar requirements in each individual case, we have always been able to meet them. We have always kept in advance of the demands made by the constant development of modern building, thus furthering that development. We offer you complete co-operation, backed by our fifty-five years of successful experience.

**OTIS ELEVATOR COMPANY**

---



The new building of the Ford Motor Co., at Detroit, Albert Kahn, Architect, has 60,000 square feet of

# Wrought Steel "DETROIT-FENESTRA" Window Sash

PATENTED


This sash is not costly, but very substantial. It is being used by architects and engineers everywhere for the better class of industrial construction.

## Detroit Steel Products Co.


Manufacturers

BOULEVARD AND CHENE STREET

DETROIT

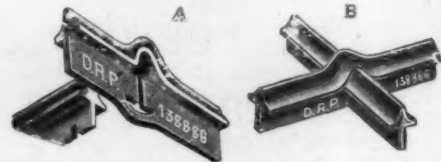

Note: Finished Joint "B"

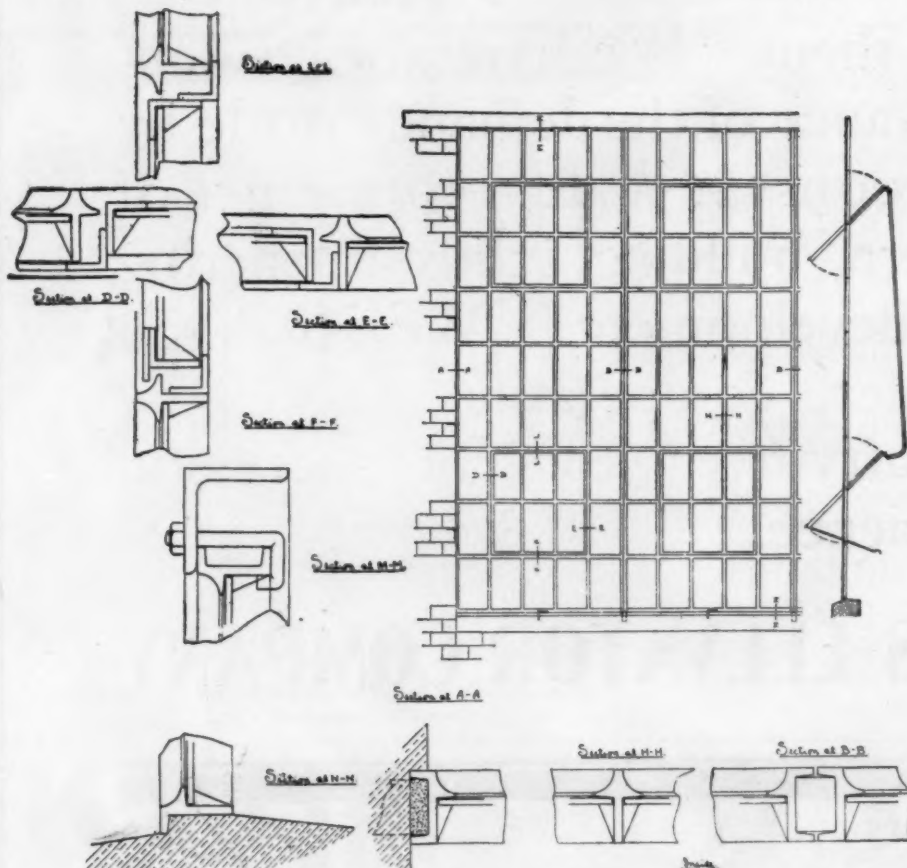

Openings shown are for 10x16 in. standard size glass.

We are manufacturing a line of standards in a factory type sash which is built to interchangeable units, multiples of which can be used in an opening. This line of standards is made in twenty-one different styles, sizes and variations of ventilation. Panes are all standard 10x16 glass. We will furnish catalog of standards with full details on application.



# "CASTELL"

## DRAWING PENCILS

Made in 16 degrees, 6B to 8H

### THE FINEST IN EXISTENCE

Sold by all stationers and dealers in artist's materials. Sample sent to all parties interested on receipt of 10 cents in postage stamps.

A. W. FABER, 41 Dickerson Street  
NEWARK NEW JERSEY

## "DIABLO" ASBESTOS WINDOWS

ABSOLUTELY FLAME-PROOF

ADDRESS:

U. S. ASBESTOS FIREPROOFING CO., 25 West 33d St., New York  
525 "The Rookery," Chicago



## The "GLOBE" Ventilator

IN BRASS, COPPER, GALVANIZED IRON  
AND WITH GLASS TOPS FOR SKYLIGHT PURPOSES

SIMPLE SYMMETRICAL STORM-PROOF EFFECTIVE  
FOR PERFECTLY VENTILATING BUILDINGS OF EVERY CHARACTER

Smoky Chimneys Cured

SEND FOR MODEL  
AND PAMPHLET

Globe Ventilated Ridging

MANUFACTURED BY

"The 'GLOBE' is built on honor  
and sold on merit."

GLOBE VENTILATOR COMPANY, TROY, N. Y.

# CHURCH ORGAN SUGGESTIONS FOR ARCHITECTS' USE

We have prepared a Brochure with the above title, containing some valuable information and suggestions in reference to the location, ventilation, dimensions, etc., of pipe organs in churches.

This has been edited from the standpoint of the architect and we shall be glad to send a copy of it, free of charge, to any practicing architect who will ask us for it, using the attached coupon.

**ESTEY ORGAN COMPANY**  
BRATTLEBORO, VT.

Tear off here. To  
ESTEY  
ORGAN CO.,  
BRATTLEBORO, VT.


Please send, without  
cost to me, a copy of  
"Church Organ Suggestions."

NAME.....

ADDRESS.....

## A Scientific Insulator

Contains innumerable minute dead-air spaces, giving highest insulating power. Warmer than back-plaster or six layers of rosin paper and costs less than 1c. a foot. Decay, moth and vermin proof and unflammable.

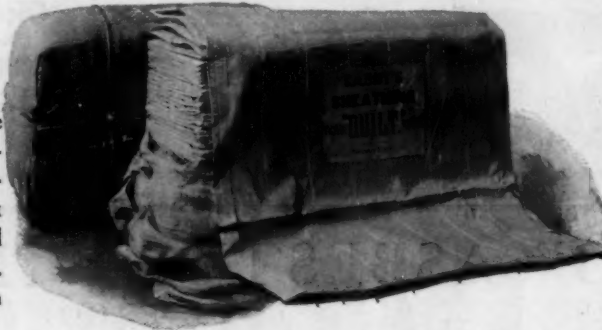


**Samuel Cabot, Inc., Boston, Mass.**  
1133 Broadway, New York 28 Dearborn Ave., Chicago

## A Perfect Deafener

Prevents the transmission of sound through walls and floors by absorbing and breaking up the sound-waves. The only deafener that does this. Send for Report of Prof. Norton on Sound-proofing tests for New England Conservatory of Music.

Samples also on request

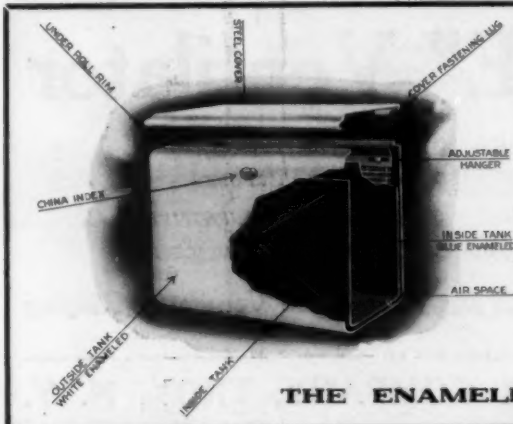

## Tanks That Cannot Leak Tanks That Cannot Sweat


Closet tank troubles needn't bother you any more now that

## THE "KAZOO"

the **All Steel Porcelain Enameled Closet Tank** can be had. This is an all steel box drawn from one sheet of metal, all corners and edges rounded, no seams of any kind anywhere, and porcelain enameled inside and out. Top is of stamped steel also enameled. Inside tank is also a one piece steel box, enameled inside and out and guaranteed to withstand the chemical action of any water on earth. There is a half inch air space between the tanks which prevents sweating. There being no joints, it cannot leak.

ASK FOR FULL DETAILS.

**THE ENAMELED STEEL TANK CO., Kalamazoo, Mich.**

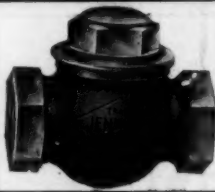

### JENKINS BROS. VALVES

are made in Brass or Iron in a variety of types and sizes to meet every condition of service. *Standard Pattern*, for ordinary pressures, *Extra Heavy Pattern*, for high pressures. Made of new steam metal; high grade workmanship; interchangeable parts. All genuine bear Trade Mark. *Catalog?*

**Jenkins Bros.** 6  
New York, Boston, Philadelphia, Chicago

## ASPHALT FLOORS, ROOFS, SIDEWALK and CARRIAGE WAYS

of Public Buildings, Hospitals, Warehouses, Stables, Cellars, etc., laid with

### VAL de TRAVERS ROCK ASPHALT

Durable, Fireproof and Impervious. For estimates and list of works executed, apply to

**The Neuchatel Asphalt Co., Limited, 265 Broadway, New York**


An oil paint that dries out with soft, water color effect, yet is more washable than any other oil paint made.

The most important paint invention of the age



Write us for Color Card and Prices

Manufactured By  
**THE MURALO COMPANY**  
NEW BRIGHTON, N. Y.

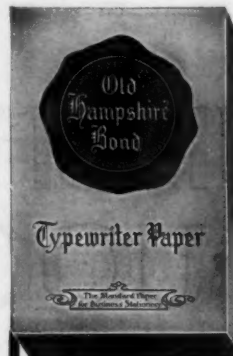

## What Typewriter Paper Do You Use?

The idea in buying a particular brand of typewriter paper is good—the best thing, however, is not only to buy by brand, but to know the relative merits of the brand you buy.

The paper you use represents you just as the clothes you wear represent you. Bearing your messages and your signature, it cannot fail to carry a suggestion of your character. A clean, crisp sheet of OLD HAMPSHIRE BOND adds a message "between the lines," a message of quality.

What we most want is your careful consideration of the use of a paper that fairly represents you—a paper that, finding itself among a pile of twenty or thirty other letters, won't feel like a suit of overalls at an Inauguration Ball. So please

SEND FOR THE SPECIMEN BOOK

In case you find difficulty in securing Old Hampshire Bond Typewriter Paper from your regular stationer, send us \$2.00 and we will forward you, prepaid, a box of medium weight.

**Hampshire Paper Company, South Hadley Falls, Mass.**

The only paper makers in the world making bond papers exclusively.

## HELP AND POSITIONS WANTED

The rate for advertising under this heading in uniform style, solid type, is 50 cents for 50 words or less, payable in advance. Copy received until 12 m. Monday. Replies may be sent in care of American Architect, 231-241 West Thirty-ninth Street, or 1664 Monadnock Block, Chicago, as advertisers may desire.

### POSITIONS WANTED

**DRAUGHTSMAN**, architectural engineer, experienced designer of fireproof and non-fireproof construction, capable of preparing complete working plans for important buildings, general specifications and superintendence, thoroughly familiar with all regulations of Tenement House and Building Departments, offers his services to architects and builders requiring temporary assistance; best references; moderate compensation. Address 21-A, care American Architect. (1731-32-33-34)

**AN ARCHITECT** desires situation as an architectural draughtsman. I have, for the past 10 years, been engaged in the general practice of architecture around suburban New York; will go anywhere in New York, Pennsylvania or New England States, if permanent position can be reasonably assured; moderate salary expected; correspondence solicited. Address S B, care American Architect. (1732-33)

**YOUNG MAN**, technical graduate, with several years' experience in leading offices in Chicago, desires permanent position of responsibility in office doing first-class work. Able designer, thoroughly experienced in the preparation of sketches, working drawings, details and construction. Capable of taking entire charge of office. Middle West preferred. Address M. T., care American Architect, 1664 Monadnock Block, Chicago. (1733)

**A BOY**, 18, would like a position as tracer; experience. Address 10 C, care American Architect. (1733)

**POSITION WANTED** by draughtsman experienced in rendering and designing. Address 10 E, care American Architect. (1733)

### HELP WANTED

**ORNAMENTAL** Iron and Architectural draftsmen needed constantly. Membership \$2.00 per year.

The Engineering Agency, Inc.,  
Monadnock Block, Chicago.  
(1723&tf)

**WANTED**—One architectural engineer, experienced designer fireproof construction, steel and reinforced concrete; capable of preparing complete working drawings, specifications, etc. Address 10 A, care American Architect. (1733 & tf)

**ARCHITECTURAL** draughtsman, capable of making working drawings and details; state experience and salary desired. Address A. A., care American Architect. (1732-33)

**WANTED** — Architectural draughtsman with sufficient technical training and practical experience for a steady position. Address 10 B, care American Architect. (1833 & tf)

**WANTED**—Good designer and water colorist, also first-class man for general working drawings and details; give references and state salary wanted. Address 10 D, care American Architect. (1733)

**WANTED** — Competent architectural draughtsman; state experience, references, age and salary expected. Pollmar & Ropes, Architects, Detroit, Mich. (1733-4)

### PROPOSALS

Treasury Department, Office of the Supervising Architect, Washington, D. C., February 23, 1909.—Sealed proposals will be received at this office until 3 o'clock P. M. on the 1st day of April, 1909, and then opened, for the construction of the stack in connection with the extension, remodeling, etc., of the U. S. Assay Office Building, New York, N. Y., in accordance with drawing and specifications, copies of which can be obtained from the Superintendent of Construction, U. S. Custom House Building, New York, or at this office, at the discretion of the Supervising Architect.—James Knox Taylor, Supervising Architect. (1732-33)

### NOTICE TO CONTRACTORS.

Sealed proposals for construction of Nurses' (Attendants) Home, including heating, plumbing and electric work; for two horizontal tubular boilers; for engine, generator and switchboard; and for glass inclosures for verandahs, at the Central Islip State Hospital, Central Islip, N. Y., will be received by the State Commission in Lunacy at the Capitol, Albany, N. Y., up to 3 o'clock P. M. on March 24th, 1909, when they will be opened and read publicly.

Proposals shall be accompanied by certified checks in the sum of \$5,000 for the Nurses' Home; \$250 for the two boilers; \$500 for the engine, generator and switchboard, and \$250 for the glass inclosures for verandahs, and the contractors to whom the awards are made will be required to furnish surety company's bond in the sum of \$50,000 for the Nurses' Home; \$2,500 for the two boilers; \$4,000 for the engine, generator and switchboard, and \$1,500 for the glass inclosures for verandahs. The right is reserved to reject any or all bids.

Drawings and specifications may be consulted and blank forms of proposals obtained at the Central Islip State Hospital, Central Islip, N. Y.; at the office of the State Commission in Lunacy, Room 5212, 1 Madison avenue, New York City, and at the office of the State Architect. Complete sets of plans and specifications will be furnished to prospective bidders upon reasonable notice to and in the discretion of the State Architect, Franklin B. Ware, Albany, N. Y.

T. E. McGARR, Secretary,  
State Commission in Lunacy.  
Dated Feb. 26, 1909. (1733-34)

Treasury Department, Office of the Supervising Architect, Washington, D. C., February 26, 1909.—Sealed proposals will be received at this office until 3 P. M. on the 3d day of April, 1909, and then opened, for the construction of foundation to the extension and remodeling of the United States Assay Office Building, New York, in accordance with drawings and specifications, copies of which may be had at the office of the Superintendent of Construction of the U. S. Custom House at New York, N. Y., or at this office, at the discretion of the Supervising Architect.—James Knox Taylor, Supervising Architect. (1732-33)

### NOTICE TO CONTRACTORS.

Sealed proposals for Power House, Coal Pocket, Trestle and Conduit, Construction including plumbing, also Conduit for Acute Hospital, Construction including steam piping, at the Hudson River State Hospital, Poughkeepsie, N. Y., will be received by the State Commission in Lunacy, at the Capitol, Albany, N. Y., up to 3 o'clock P. M., on March 24th, 1909, when they will be opened and read publicly.

Proposals shall be accompanied by certified check in the sum of \$2,000 for the Power House, Coal Pocket, Trestle and Conduit, and certified check in the sum of \$600 for the Conduit for Acute Hospital, and the contractors to whom the awards are made will be required to furnish surety company's bond in the sum of \$25,000 for the Power House, and \$3,000 for the Conduit for Acute Hospital. The right is reserved to reject any and all bids.

Drawings and specifications may be consulted and blank form of proposals obtained at the Hudson River State Hospital, Poughkeepsie, N. Y., and at the office of the State Architect. Complete sets of plans and specifications will be furnished to prospective bidders upon reasonable notice to, and in the discretion of the State Architect, Franklin B. Ware, Albany, N. Y.

Note: The work for the power house does not include boilers or other equipment.  
T. E. McGARR, Secretary,  
State Commission in Lunacy.

Albany, N. Y.,  
26th day of February, 1909. (1732-33-34)

Treasury Department, Office of the Supervising Architect, Washington, D. C., March 1, 1909.—Sealed proposals will be received at this office until 3 o'clock P. M. on the 7th day of April, 1909, and then opened for the construction (including plumbing, gas piping, heating apparatus, electric conduits and wiring) of the U. S. Post Office at Marion, Ohio, in accordance with drawings and specifications, copies of which may be obtained from the Custodian of the site at Marion, Ohio, or at this office at the discretion of the Supervising Architect.—James Knox Taylor, Supervising Architect. (1733-34)

Treasury Department, Office of the Supervising Architect, Washington, D. C., March 1, 1909.—Sealed proposals will be received at this office until 3 o'clock P. M. on the 5th day of April, 1909, and then opened for the construction (including plumbing, gas piping, heating apparatus, electric conduits and wiring) of the U. S. Post Office

at Dothan, Alabama, in accordance with drawings and specifications, copies of which may be obtained from the Custodian of site at Dothan, Alabama, or at this office at the discretion of the Supervising Architect.—James Knox Taylor, Supervising Architect. (1733-34)

### NOTICE TO CONTRACTORS.

Sealed proposals for construction of Nurses' (Attendants) Home, including heating, plumbing and electric work; for two horizontal tubular boilers; for engine, generator and switchboard; and for glass inclosures for verandahs, at the Central Islip State Hospital, Central Islip, N. Y., will be received by the State Commission in Lunacy at the Capitol, Albany, N. Y., up to 3 o'clock P. M. on March 24th, 1909, when they will be opened and read publicly.

Proposals shall be accompanied by certified checks in the sum of \$5,000 for the Nurses' Home; \$250 for the two boilers; \$500 for the engine, generator and switchboard, and \$250 for the glass inclosures for verandahs, and the contractors to whom the awards are made will be required to furnish surety company's bond in the sum of \$50,000 for the Nurses' Home; \$2,500 for the two boilers; \$4,000 for the engine, generator and switchboard, and \$1,500 for the glass inclosures for verandahs. The right is reserved to reject any or all bids.

Drawings and specifications may be consulted and blank forms of proposals obtained at the Central Islip State Hospital, Central Islip, N. Y.; at the office of the State Commission in Lunacy, Room 5212, 1 Madison avenue, New York City, and at the office of the State Architect. Complete sets of plans and specifications will be furnished to prospective bidders upon reasonable notice to and in the discretion of the State Architect, Franklin B. Ware, Albany, N. Y.

T. E. McGARR, Secretary,  
State Commission in Lunacy.  
Dated Feb. 26, 1909. (1733-34)

Treasury Department, Office of the Supervising Architect, Washington, D. C., March 6, 1909.—Sealed proposals will be received at this office until 3 o'clock P. M. on the 26th day of March, 1909, and then opened, for the installation of a vacuum-cleaning system for the U. S. Post Office and Court House at Atlanta, Ga., in accordance with drawings and specification, copies of which may be had at this office, or at the office of the superintendent, Atlanta, Ga., at the discretion of the Supervising Architect.—James Knox Taylor, Supervising Architect. (1733-34)

### NOTICE TO CONTRACTORS.

Sealed proposals for Power House, Coal Pocket and Conduits construction, including plumbing and electric work, and for Laundry building, construction, including heating, plumbing and electric work, at the Kings Park State Hospital, Kings Park, N. Y., will be received by the State Commission in Lunacy at the Capitol, Albany, N. Y., up to 3 o'clock P. M., on March 24th, 1909, when they will be opened and read publicly.

Proposals shall be accompanied by certified check in the sum of \$2,000 each for the Power House, and Laundry, and the contractors to whom the awards are made will be required to furnish surety company's bond in the sum of \$25,000 for the Power House and \$25,000 for the Laundry. The right is reserved to reject any and all bids.

Drawings and specifications may be consulted and blank forms of proposals obtained at the Kings Park State Hospital, Kings Park, N. Y., at the office of the State Commission in Lunacy, Room 5212, 1 Madison avenue, New York City, and at the office of the State Architect. Complete sets of plans and specifications will be furnished to prospective bidders upon reasonable notice to, and in the discretion of the State Architect, Franklin B. Ware, Albany, N. Y.

NOTE: This work does not include boilers or other equipment in the Power House, or laundry machinery.

T. E. McGARR, Secretary,  
State Commission in Lunacy.  
Dated Feb. 26th, 1909. (1733-34)

Treasury Department, Office of the Supervising Architect, Washington, D. C., March 6, 1909.—Sealed proposals will be received at this office until 3 o'clock P. M. on the 12th day of April, 1909, and then opened, for the construction (including plumbing, water supply system, etc.) of the superstructure to the extension, remodeling, etc., of the United States Assay Office Building, New York, in accordance with drawings and specifications, copies of which may be had at the office of the Superintendent of Construction, U. S. Custom House, New York City, or at this office, at the discretion of the Supervising Architect.—James Knox Taylor, Supervising Architect. (1733-34)



### UNIVERSITY OF PENNSYLVANIA SCHOOL OF ARCHITECTURE

**FOUR-YEAR COURSE.** (*Degree B. S. in Arch.*) (Architectural engineering may be taken in lieu of advanced design, etc.)  
**GRADUATE YEAR.** (*Degree M. S. in Arch.*) (Allowing specialization in design or in architectural engineering, etc.)  
**SPECIAL COURSE OF TWO YEARS.** (*Certificate.*) (For qualified draughtsmen; affording option in architectural engineering.)  
**COMBINED COURSES IN ARTS AND ARCHITECTURE,** by which A. B. and B. S. in Arch. may be taken in six years.  
**COLLEGE GRADUATES** granted advanced standing.  
**SUMMER COURSES** in elementary and general subjects through which advanced standing may be secured.

For full information address: DR. J. H. PENNIMAN, Dean, College Hall, University of Pennsylvania, Philadelphia, Pa.

### UNIVERSITY OF ILLINOIS

Four-year professional courses in Architecture, in Architectural Engineering and in Architectural Decoration. Special courses for draughtsmen and constructors. Excellent library and equipment. University fees nominal.

DEPARTMENT OF ARCHITECTURE,  
W. I. PILLSBURY, Registrar, URBANA, ILL.

### THE SOCIETY OF BEAUX-ARTS ARCHITECTS

has established

#### A FREE COURSE OF STUDY

open to draughtsmen and students of any city, modeled on the general plan pursued at the Ecole des Beaux-Arts in Paris, and comprising frequent problems in Orders, Design, Archaeology, etc. An annual registration fee of two dollars is required of all students, except those paying tuition at a school of architecture.

For information apply to the Secretary of the Committee on Education, 3 East 33d St., New York City.

### TO ARCHITECTS

Perspectives rendered in water colors or pen and ink. Assistance on competitive or general architectural work. European experience. Address,

**ALWAY VEALE,**

500 Cherry Street, Chattanooga, Tennessee.

### PERSPECTIVES RENDERED

In Pen-and-Ink and Water Color  
WALTER M. CAMPBELL

8 Beacon Street Boston, Mass.

### WASHINGTON UNIVERSITY ST. LOUIS, MO.

offers a four-year course in Architecture, leading to the degree B. S. in Arch. Admission by examination or by diploma from accredited schools or certificate from other colleges. Qualified draughtsmen admitted as special students.

For information apply to the Department of Architecture, Washington University.

### J. W. TAYLOR'S Photograph Series of American Architecture

Harrison 3897

324 Dearborn Street, CHICAGO, ILL.


### UNIVERSITY OF MICHIGAN ANN ARBOR, MICH.

#### DEPARTMENT OF ARCHITECTURE

Four-year course in Architecture and in Architectural Engineering. Draftsmen and others adequately prepared are admitted as special students. For Bulletin describing work, address Dean of Department of Engineering.

### TO ARCHITECTS

Competition Designs and Perspectives in Water Colors or any Brush Medium, expert assistance on Preliminary Sketches, and general architectural work, per mail from any distance or at Architects' offices by arrangement. Address JAMES ADAMS, 725 Kearny Ave., Arlington, N. J.

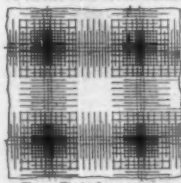


Top Reinforcement

IT WILL PAY YOU TO INVESTIGATE  
 The **HERMANN** (Patented) **SYSTEM** of  
 CONCRETE STEEL FLOOR CONSTRUCTION

Ask for Circular "AA"

LEIBU HERMANN, C. E.

11 Broadway, New York

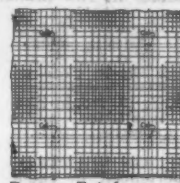

Bottom Reinforcement



**MAXWELL-BRISCOE PLANT AT NEW CASTLE, IND.**  
**THE LARGEST AUTO FACTORY UNDER ONE ROOF IN THE WORLD.**

This immense plant is properly ventilated with only 150 18-inch "Royal" Double Cone Ventilators.  
 Lockwood, Green & Co., Architects and Engineers, Boston, Mass.

engineers and by the "test of use" as the **real test** of the Royal's superiority over all **other** makes. Upon request (without cost) we will be pleased to send you our **1909 Booklet** and sample. Hundreds of requests have been received. Specifications are continuously being changed by architects and contractors instructed to use the "Royal" instead of what had been specified. Many of these letters have been exceedingly favorable to us. May we not have your permission to send you Booklet?

## Perhaps

you are not interested in knowing how many ventilators are on a certain building. Only if they are the **Right Kind**, if their construction is correct. We are willing to stand by the **Tests** made by many

**The Royal Ventilator Mfg. Company** OFFICE AND FACTORY  
 421 Locust St., Philadelphia

# INTERLOCKING RUBBER TILING



3-8 TYPE



## For Quality



5-16 TYPE

Send for our New Illustrated CATALOGUE and SAMPLES

## The Goodyear Tire & Rubber Co.

Headquarters Tiling Department  
1914 Broadway, New York City

Factory and Executive Offices  
Akron, Ohio

### A FACT WORTH KNOWING

One of the features of the Improved Capitol Boilers is the quick action secured. This is caused by the waterways that extend inwardly towards the fire. The shape and arrangement compel them to absorb the heat. The fire surrounds these waterways and therefore quick action is secured. That's why you never hear the word "sluggish" in connection with




This one point puts the Capitol Boiler in a class by itself. Well worth remembering when you are considering heating apparatus. Have you our catalog?

### United States Heater Company.

Home Office and Works, DETROIT, MICH.

BRANCHES: DETROIT, NEW YORK, CHICAGO, OMAHA, KANSAS CITY

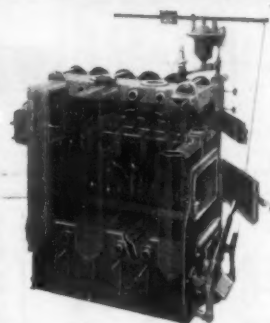

Improved Capitol Boiler Showing  
Internal Construction and  
Water Travel.



Improved  
Capitol Steam Boiler.

# MOSS

## PHOTO-ENGRAVING COMPANY

295-309 Lafayette Street, cor. Houston ("Puck" Building)  
NEW YORK

Best quality of work guaranteed.

Write for Samples and Prices

HALFTONES  
ZINC ETCHING  
COLOR WORK

## TURNER CONSTRUCTION

240  
Reinforced Concrete  
Structures Completed

CO. 11 Broadway, N. Y. City

Write for our Bulletins "Concrete Work" for free distribution

## MASON SAFETY TREADS

For Stairs, Wood, Iron, Marble or Cement  
New or old

HUNDREDS OF THOUSANDS IN USE

American Mason Safety Tread Co., Boston

## LOOMIS FILTERS

Improved System Established 1880 Simple and Effective

LOOMIS-MANNING FILTER CO.

Main Office:

828 Land Title Building, Broad and Chestnut Streets, Philadelphia  
Boston Buffalo New York Baltimore Washington Chicago

## Five Orders of Architecture

A 500-page reference book (page size 7 x 10 inches), describing in interesting form the Greek and Roman Orders of Architecture.

"The Orders" gives you all the information which could heretofore be found only in a number of rare, costly books.

**PORTFOLIO FREE.** We will send a handsome portfolio containing 56 detail plates 11 x 15 inches, typical of the best examples of Greek and Roman Architecture; to be retained only on condition of a purchase of "The Orders."

To introduce this great work we will send it, express prepaid, for \$9.80, payable \$2.00 within 5 days and \$2.00 monthly. The regular list price is \$15.00.

AMERICAN SCHOOL OF CORRESPONDENCE, Chicago, U. S. A.

Mention Amer. Arch. 3-10-09

## J-M Asbestos and Magnesia Products

Asbestos Roofing, Keystone Hair Insulator, Asbestos Wood, Asbestos Wall Plaster, Pipe Covering, Etc.

H. W. JOHNS-MANVILLE CO.

New York, Milwaukee, Chicago, Boston, Philadelphia, St. Louis, Pittsburg, Cleveland, Buffalo, Baltimore, New Orleans, Kansas City, Minneapolis, San Francisco, Los Angeles, Seattle, Dallas, London

## CARL VON HARTZFELT Metallurgical Chemist WHEELING, W. VA.

Plans, specifications, estimates and supervision for **Continuous Industrial Alcohol Distillery Apparatus**, for light, heat and power purposes from natural gas and portable stills for vegetable waste matter. Economy and rapidity of construction a specialty. Unquestionable references.

ACTING DIRECTOR OF THE CONTINENTAL NATURAL GAS ALCOHOL CO  
WHEELING, W. VA., U. S. A.


See Harper's Weekly, Oct. 3, 1908. Patent Serial No. 450,294—Aug. 2

## GURNEY HEATERS

FOR HEATING ANY DESCRIPTION OF BUILDING BY STEAM OR HOT WATER

GURNEY HEATER MANUFACTURING CO.

NEW YORK OFFICE 12 E. 42ND ST. 188-200 FRANKLIN ST. BOSTON

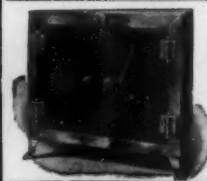

## ELECTRIC PLATE WARMERS

are now specified by all prominent ARCHITECTS for high-class RESIDENCES and APARTMENTS. The old-time GAS or STEAM heated Plate Warmer is out of place in modern buildings equipped with modern conveniences. See our adv. on page 48-March 3-09.

Write to-day for illustrated booklet.

THE PROMETHEUS ELECTRIC CO.  
234 East 43d Street, New York

## LOVELL SASH OPERATOR

PRINCIPLE DIFFERENT—SERVICE GREATER

**TWO RODS SLIDE**

Operated by Rack and Pinion

Long Runs. Simple to Erect. Send for Folder.

THE G. DROUVE CO. Bridgeport, Conn.

CHICAGO



SAMSON SPOT  
SASH CORD

AMERICAN

# ALSEN CEMENT

Yearly Capacity, over 2,000,000  
Barrels

45 Broadway, New York

GERMAN

## THE MONUMENT POTTERY COMPANY

MANUFACTURERS OF PORCELAIN PLUMBING GOODS  
and VITREOUS WARE SPECIAL GOODS MADE TO ORDER

WRITE US FOR OUR COMPLETE ILLUSTRATED CATALOGUE

TRENTON, N. J., - - - U. S. A.

## THE L. SCHREIBER & SONS CO.

STRUCTURAL STEEL  CINCINNATI  ORNAMENTAL IRON

BRANCH OFFICES NEW YORK • CHICAGO • PITTSBURG • ATLANTA • NEW ORLEANS • SAN FRANCISCO • RICHMOND




ESTABLISHED 1855

**L. Wolff Manufacturing Co.****Manufacturers of Plumbing Goods Exclusively**

The only complete line made by any one firm

**DENVER** Showrooms, 91 Dearborn Street, Chicago **TRENTON**

See our full-page advertisement last week and next week

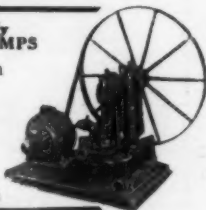**ARCHITECTS** who Specify **DEMING PUMPS**insure the owner against troubles from  
**WATER SUPPLY.**Electric Driven Pumps operated from  
any current. Send for Catalog "G"—  
Power Pumps for all uses.**THE DEMING COMPANY,** Salem, Ohio  
See Sweet's Index for double-page announcement**A DRILLED WELL**Is the ideal source of water supply  
for country residences. Architects  
should get in touch with**ARTESIAN WELL & SUPPLY CO.**  
PROVIDENCE, R. I.**LUFKIN STEEL TAPES**Are Indispensable for Accurate Work  
Made in all styles and sizes for all classes of work  
**THE LUFKIN RULE CO.** SEND FOR  
CATALOG.  
Saginaw, Mich., U. S. A. New York London, Eng.  
Windsor, Canada**The Broughton Mixer**for plaster, lime, patent flooring, etc. See  
display ad next week. Ask for circular.**WM. D. DUNNING, 231 W. Water St., Syracuse, N. Y.****WE MANUFACTURE**Leader Hot Water Stor-  
Water Supply Systems for  
urban Homes, Country Clubs, County Farms, etc.**Leader**Pneumatic Tanks,  
age Tanks, Leader  
Country and Sub-

Write for catalog or see Sweet's Index.

**LEADER IRON WORKS, DECATUR, ILL.**  
15 William St., New York**Tubular Method CONCRETE LUMBER**Shop-finished concrete shells in place of wooden forms for  
Reinforced Concrete Structures saving 50 per cent. time and  
10 to 40 per cent. in costs. Send for Booklet 4-A.**Concrete Column and  
Construction Company**

605 STEVENS BUILDING, DETROIT

The expense and annoyance of painting  
will not recur every year or two if you use**Dixon's Silica Graphite Paint**the "Proven Shield for Steel Work." Dura-  
bility records in all climates; write for a few.**JOSEPH DIXON CRUCIBLE CO. JERSEY CITY, N. J.****FRINK'S SPECIAL REFLECTORS  
FOR TUNGSTEN LAMPS**are unsurpassed. Architects and builders will do well to  
specify these fixtures. Catalogue and full  
information on request.**I. P. FRINK, 551 Pearl Street, NEW YORK****Mineral Wool****FIRE, SOUND and VERMIN PROOF INSULATOR**  
SAMPLES AND CIRCULARS FREE**U. S. MINERAL WOOL CO., 140 Cedar St., NEW YORK****Richardson Fireproof DOORS**See our full page advertisement in this  
paper last week or next or write to**THORP FIREPROOF DOOR CO., MINNEAPOLIS.**

Established 1830

**THE ROBERT C. FISHER COMPANY,**

Successors to FISHER &amp; BIRD

**MARBLE, MOSAICS and TILING**

139th-140th Sts.—Locust Ave. and East River, New York

**U. S. Changeable Directories  
ARE SOLD OUTRIGHT**Made according to architects' designs or sold out of stock  
in quartered oak or bronze.**U.S. CHANGEABLE SIGN CO., 3 West 29th St., New York****VAILE & YOUNG'S  
Patent Metallic Skylights**


Without Putty

Construction adapted to all forms and styles of  
Skylights.Thousands of feet in use have proved its superior-  
ity. Particularly adapted for Depots, Mills, Factories,  
etc., where large and continuous lights are required.

Send for Illustrated Catalogue.

214 N. Calvert St., Baltimore, Md.

**Bostwick Truss-Loop Metal Lath**Marks a new era in modern building construc-  
tion. We are prepared to furnish absolute proof  
of its great economy.**BOSTWICK STEEL LATH CO., Niles, Ohio**Seals with or  
without water.Put into the White House by  
the U. S. Government.**F. E. CUDELL'S****Patent Sewer-Gas  
and Backwater Trap**For Wash Bowls, Sinks, Bath  
and Wash Tubs.**CLEVELAND - OHIO**Cudell  
Anti-Syphon

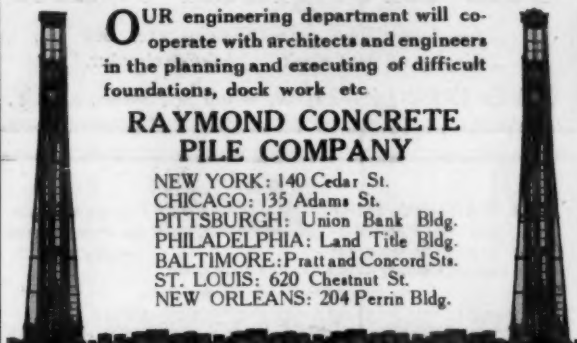

**OUR** engineering department will co-operate with architects and engineers in the planning and executing of difficult foundations, dock work etc.

**RAYMOND CONCRETE PILE COMPANY**

NEW YORK: 140 Cedar St.  
CHICAGO: 135 Adams St.  
PITTSBURGH: Union Bank Bldg.  
PHILADELPHIA: Land Tide Bldg.  
BALTIMORE: Pratt and Concord Sts.  
ST. LOUIS: 620 Chestnut St.  
NEW ORLEANS: 204 Perrin Bldg.

**PARKER, PRESTON & CO.'S Weatherproof Coating**

Creates an impervious coating to Stucco, Cement and Concrete, Plaster and Brick Surfaces.

For exterior use: Prevents absorption of dampness from rain-storms, and other causes.

Does not fill the pores or affect character of surface. Dries without gloss, producing soft, rich, even color effect.

Ready for use, durable, economical, practical.

Adamant Stucco, Brick and Plaster Coating.

For interior use:  
Adamant Cement Floor Coating.  
Art in Shingle Stains. (Waterproof and Odorless.)  
Waterproof Flat Brick Stains.

*Manufactured solely by*

**PARKER, PRESTON & CO., Inc.**  
New York Office: 25 West 42nd St.      Norwich, Conn.

**STANLEY'S BALL BEARING HINGES**

In WROUGHT BRONZE and STEEL

Never Wear Down. Never Creak. Never Require Oiling.

The improved washer protects the balls against moisture and dust. For Sale by Leading Hardware Dealers.

*Attractive Literature for the asking*

**THE STANLEY WORKS**  
NEW BRITAIN, CONN.      NEW YORK      CHICAGO

**The NATURO Idea**

**Solves the Water Closet Problem**

The **NATURO** Slant gives the erect position— which makes soiling the rim impossible.

The **NATURO** Seat (higher in front than at rear), eliminates the wetting-the-seat-evil


**NATURO** Combinations are guaranteed in every way.

**NATURO** Bowls are superior in operation to the old-fashioned kind you know.

**NATURO** Catalog "C" free for the asking. It's worth asking for.



**The C. H. Muckenhirn Closet Company, Detroit, Mich.**

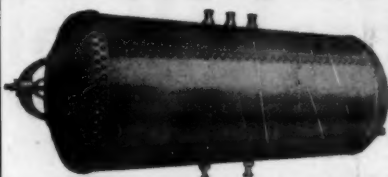

**"Dahlquist"**

THAT IS THE NAME TO REMEMBER WHEN YOU SPECIFY BOILERS

**BOSTON COPPER BOILERS**

ARE BY TEST THE BEST

Will give satisfaction to you and your client.

Our Copper Range Boilers are the best made and every one guaranteed. *Let us send you illustrated booklet and price list.*

**DAHLQUIST MFG. CO., 38 W. 3d St., BOSTON**

**FRENCH'S CROWN WHITE and COLORS**

ARCHITECTS' TIME SAVER



HERMETICALLY SEALED CANS

**WHY? — ASK**

**SAMUEL H. FRENCH & CO.,** Paint and Varnish Manufacturers  
Established 1844.      Philadelphia, U. S. A.

WHEN YOU GET TO **SASH CORD** SPECIFY **SILVER LAKE A**

And insist upon having it put in. To insure you against substitution, we stamp our name on every foot of our cord.



**SILVER LAKE BRAIDED SASH CORD**

Was originated by us, and for forty years has been recognized as—

**THE STANDARD**  
Established 1869

**The Winkle TerraCotta Company**  
MANUFACTURERS OF

**ARCHITECTURAL TERRA COTTA**

In All Colors

Office: Rooms 502 and 503, Century Building  
ST. LOUIS, MO.  
Works, Cheltenham, St. Louis


## DEAN BROS.' STEAM PUMP WORKS

### INDIANAPOLIS, IND.


VERTICAL AND HORIZONTAL  
ELEVATOR PUMPS

Atlantic Type Boiler Feeders, Water Supply Pumps, Fire Pumps, Electric Pumps, Vacuum Pumps.

SEND FOR  
CATALOGUES,

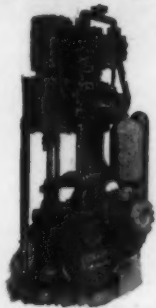

Vertical Elevator Pump.

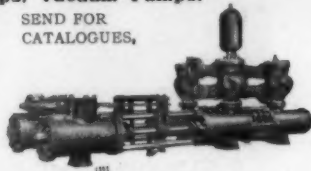

Horizontal Plunger Pump

## PREVENT SMOKY FIREPLACES

Do You Know Murdock-Shaw Perfect Fireplace Dampers Are Specified by Architects Throughout the Country?



Ask for Circular and Prices from

**MURDOCK-SHAW CO.**

127 Federal Street  
BOSTON, MASS.

## RELIANCE BALL BEARING DOOR HANGER CO.

*Reliance*  
**DOOR  
HANGERS**

**SILENT, SMOOTH-  
ACTING, DURABLE**

Through an ingenious but simple ball bearing device render sliding doors perfectly mobile. The heaviest panels move with a touch. **THREE SPEEDS. NOISELESS OPERATION.**

The Largest and Best Known Municipal, Corporation, and Private Buildings in America are Equipped with Reliance Hangers.

Write for particulars before specifying.

Reliance Ball Bearing Door Hanger Co. 1 Madison Ave., New York

**THOMAS & SMITH**  
Manufacturers  
17-19 So. Carpenter St.  
Chicago

N. Y. ... 288 Hudson St. L. Thomas  
Cleveland. ... Hickox Building  
McDonald Bros.  
Cincinnati. ... Mercantile  
Library Bldg.  
McDonald Bros.

*Thomas' ...*  
**Acme Air Purifying and Cooling System**  
CLEANSES IN  
GOVERNS HUMIDITY

Detroit  
Majestic. McDonald Bros.  
Minneapolis. Security  
Bank Bldg. Geo. A. Yokoms Co.  
St. Louis Chemical. T. K. Peters Co.  
Kansas City. Postal. Kan. City Eng. Co.  
Denver Mining Exc. Thomas & Smith, Inc.  
Pittsburg, Pa. 1101 Park Bldg. J. A. Lienendecker  
Boston. 88 Broad St. Benj. K. Hough  
Philadelphia. Bailey Bldg. Theo. Kolischer Eng. Co.




## Do You Know

Our Corner, Ground and Picture Hanging BEADS are made of the best Galvanized Steel, Solid Zinc, Brass or Bronze. Make straight, solid corners on roughest brick walls, wood or metal lathing.

Sample and points on 15 different applications sent free on request.

**Hunt Metal Corner Co.**  
561 Atlantic Ave., Boston, Mass.

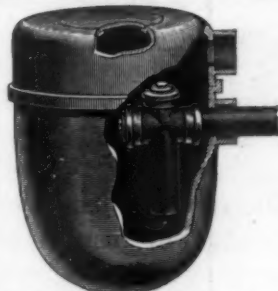

## ESTABROOK'S GREASE TRAP

There is a good reason, Mr. Architect, why you should know about this **Grease Trap**. It will satisfy you—and your client. Send us your address and say you saw this ad.—we will answer promptly.

WITH EXTENSION TOP. Also made without extension top. We have a Grease Trap Booklet—Can we send it?

**R. ESTABROOK'S SONS**

Cor. First and C Sts.  
So. Boston, Mass.

ESTABLISHED 1868


THE "HAYES"

METALLIC GLAZED STRUCTURES

SKYLIGHTS FIRE PROOF WIRE GLASS WINDOWS

71-8TH AVE. NEW YORK

METAL LATHINGS ETC.

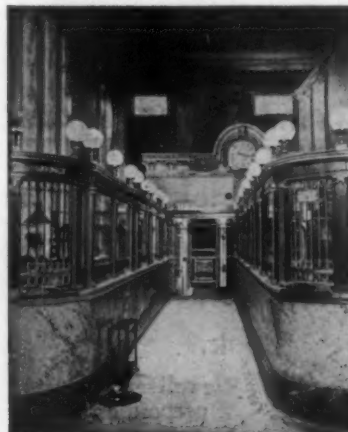

## Specialties

Bronze, Steel and Marble Equipment for Banks.  
Fireproof Steel Filing Devices for Vaults and Record Rooms in Court Houses, Public Buildings, Banks, &c.  
"Standard" and "Bracket" Stacks in Steel for Libraries.

An Extensive Line of Fireproof Steel Furniture for all Public and Business Buildings.

Many Notable Installations. Every Customer a Reference

**ART METAL  
CONSTRUCTION CO.**  
JAMESTOWN, N. Y.



# Refrigerator Hand Book for Architects

¶ *A hand book on refrigerator design and specification—not in any sense a catalogue, but a 'book of reference for the use of architects who wish to design refrigerators to be built to order.*

THE architect planning homes, hotels, clubs or restaurants will find the new REFRIGERATOR HAND BOOK full of suggestions and facts on the planning of special refrigerators. The refrigerator catalogues issued by various manufacturers are useful to the man wishing to select a stock box, but this Refrigerator Hand Book is the first information which is of any use to the architect who wishes to design a practical refrigerator to fit the special needs of his better buildings.

With this Hand Book the architect may be sure of the correct proportions of various compartments, the necessary thickness and composition of walls; exact detail of outside opening ice boxes; specifications for both construction and material that will insure best insulation under varying conditions; engineering tests of various insulating material; all standard refrigerator hardware and suggestions of possible special hardware; description of and specifications for all known linings; specifications for cold rooms and special refrigerator pantries.

***Hand Book sent only on request***

MEMO.

to send for Refrigerator Hand Book to the White Enamel Refrigerator Company, St. Paul, Minn.

Tear off the corner coupon as a memo. to send for the Refrigerator Hand Book.

We will send the book prepaid on receipt of request only.



[COULTER & WESTHOFF, Architects, Saranac Lake.

PRESERVING  
DURABILITY

FAST COLORS  
ODORLESS

WHEN YOU SPECIFY

## DEXTER BROTHERS English Shingle Stains

You are doing the best office for your client that it is possible to do.  
Send for samples.

DEXTER BROTHERS COMPANY  
103-105-107 BROAD STREET, BOSTON, MASS.

AGENTS: H. M. Hooker & Co., 128 W. Washington St., Chicago; W. S. Hueston, 6 E. 30th St., New York; John D. S. Potts, 218 Race St., Philadelphia; F. H. McDonald, 619 The Gilbert, Grand Rapids; F. T. Crowe & Co., Seattle, Spokane, Tacoma, Wash., and Portland, Ore.; Klatt-Hirsch & Co., 113 Front St., San Francisco, Cal.; W. W. Lawrence & Co., Pittsburgh, Pa.



Artistic Gateways a Specialty

STEWART  
IRON FENCE

Recognized and Specified by the most prominent Architects and Engineers in the country.

Highest Quality Lowest Price  
Send for Catalog, and be convinced

THE STEWART IRON WORKS CO., 1739 Covington St., Cincinnati, Ohio  
"Largest Makers of Iron Fence in the World."

## McCray Refrigerators

Built to order for any space—any capacity—all sanitary linings—Opal Glass, Porcelain Tile, White Enameled Wood, Odorless White Wood. Standard for over 25 years. All stock sizes and styles ready for immediate shipment. Built-to-order refrigerators can be shipped in 3 weeks. See Sweet's Index, pages 1092-96 and send for catalog you are interested in.

No. A. H. Built-to-order for Residences  
No. 85. Regular Size Residences  
No. 66. For Groceries

No. 58. For Meat Markets  
No. 47. For Hotels, Clubs, Institutions  
No. 71. For Florists

McCray Refrigerator Company, 907 Mill St., Kendallville, Ind.

## CORRUGATED BARS FOR REINFORCED CONCRETE CONSTRUCTION

We also supply Economy Unit Frames, Spiral Column Reinforcement and High Tensile Wire Mesh.

Let us co-operate with you in your fireproofing problems.

CORRUGATED BAR CO.,

ST. LOUIS

## USE KEWANEE BOILERS and RADIATORS

They are best for ALL kinds of heating. Fit any job.

KEWANEE BOILER COMPANY  
KEWANEE, ILLINOIS.

For Students and Draughtsmen

JUST PUBLISHED

## Architectural Composition

By John Beverley Robinson, A.I.A.


This unique work on Architectural Composition treats of the subject from an entirely new standpoint. The process of exterior design is reduced to simple and easily understood rules, which make the work especially valuable to students. Even experienced architects will find much to interest them, and to engineers and builders many excellent hints are offered. Both Text and Illustrations are altogether new, the latter affording a welcome illumination of the descriptions, and rendering the work of deep interest to the unprofessional reader.

Illustrated by eighty-eight half-tone engravings and eighty-five line drawings. Octavo, cloth; **232 pages, \$2.50.**

**AMERICAN ARCHITECT**


231-241 W. 39th Street,

New York

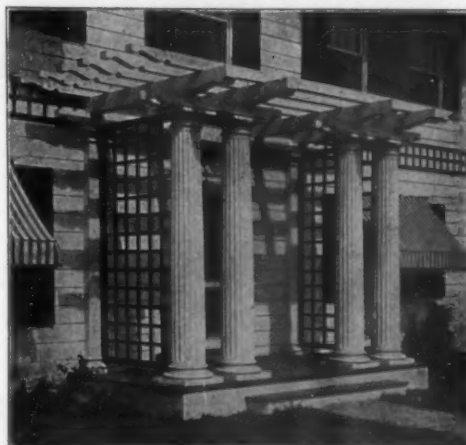

## KOLL'S PATENT Lock-Joint Columns


Suitable for Pergolas, Porches or Interior Use  
are made exclusively by

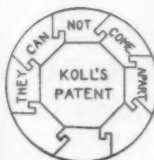

**HARTMANN-SANDERS COMPANY**

Elston and Webster Avenues, CHICAGO, ILL.  
Eastern Office, 1123 Broadway, NEW YORK

Send for Catalogue W-19 of Columns,  
or W-29 of Sun-dials, Pedestals, etc.

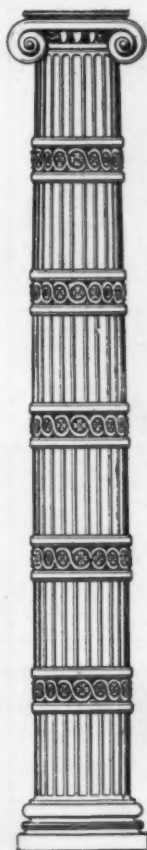

The  
Northwestern  
Terra Cotta Co.  
CHICAGO

manufactures the  
Highest Grades of  
ARCHITECTURAL  
TERRA COTTA  
ENAMELED  
WORK  
A SPECIALTY



Berger Raydiant Lights in accounting room below court.  
First National Bank, Birmingham, Ala.

**ECONOMY OF INSTALLATION  
MAXIMUM EFFICIENCY**

That's what you get when you put in

**BERGER'S**  
*Raydiant* **SIDEWALK  
LIGHTS**

**NO CENTERING REQUIRED**

Easily and quickly installed. Galvanized steel forms hold glass  
in position while concrete and reinforcing rods are being applied

Catalog F-9-V on request

**THE BERGER MFG. CO. :: :: CANTON, OHIO**  
New York, Philadelphia, Boston, Chicago, St. Louis, Minneapolis,  
Atlanta, San Francisco

## Atlantic Terra Cotta Company

THE LARGEST MANUFACTURERS OF

### ARCHITECTURAL TERRA COTTA

— IN THE WORLD —

The first to introduce and develop  
ARCHITECTURAL FAIENCE.  
Our work is the standard of excellence.  
Our facilities for the prompt and skilful  
execution of contracts are unequalled.

FOUR LARGE FACTORIES AT

Tottenville, N. Y.      Perth Amboy, N. J.      Rocky Hill, N. J.

GENERAL OFFICES:

**No. 1170 Broadway, New York City**

Branch Offices and Agencies in All Principal Cities

## YOU WILL MAKE NO MISTAKE IF YOU SPECIFY THIS SINK

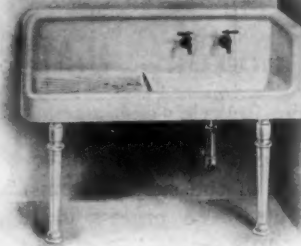


Plate D-93 Sink (Patent applied for)

The only sink made with back, apron, drain board and end piece cast integral. The handsomest, most convenient and most sanitary sink on the market. Every house-keeper who sees this sink wants it in her kitchen, and leading architects everywhere have discovered this and are specifying it. Sink made for either right or left hand corner; also made without corner piece with right or left hand drain board. Handled by leading jobbers and plumbers everywhere. Ask for special sink circular illustrating our entire line of roll rim and apron sinks, or catalogue showing "Southern Beauty" lavatories, kitchen sinks, slop sinks, etc.

**THE CAHILL IRON WORKS, No. 12 14th Street, Chattanooga, Tenn.**

Eastern Branch Office and Warehouse, 76 W. 36th St. New York. N. Y.  
Thos. H. Hutchinson, Manager.

San Francisco Office, 1749 Sacramento St.  
Culin & Stanyan, Sales Agents.

Portland Branch, 650 Sherlock Bldg. H. A. Heppner & Co., Sales Agts.  
Chicago Representative, Harry Verbeek, 163 Randolph Street



## Vacuum Cleaning Systems

[Engineers, Designers and Manufacturers  
OF COMPLETE  
Stationary Vacuum Cleaning Equipments  
FOR

|                   |            |                     |
|-------------------|------------|---------------------|
| Office Buildings  | Hotels     | Hospitals           |
| School Buildings  | Churches   | Power Stations      |
| Library Buildings | Residences | Telephone Exchanges |
| Lodge Buildings   | Stores     | Theatres            |
| Club Buildings    | Mills      | Factories           |

Portable Vacuum Wagons for House to House Cleaning

Architects  
Contractors  
Builders

|| WRITE FOR ESTIMATES  
|| Illustrated and descriptive matter

**The BLAISDELL MACHINERY CO.**

General Office and Factory, BRADFORD PA

Sales Offices

BOSTON  
10 P. O. Square

NEW YORK  
90 West Street

CHICAGO  
428 Monadnock B'k

## "H. & C." LOCKERS

Are made in different  
styles for different kinds  
of buildings.

They are made of sheet  
steel, reinforced with  
steel angles, are

**STRONG  
RIGID  
DURABLE**


Catalogue "C" gives  
complete information  
about them.

It's yours for the asking.

THE  
**HART & COOLEY CO.**

NEW BRITAIN, CONN.

79 Chambers Street, New York  
15 Lake Street, Chicago

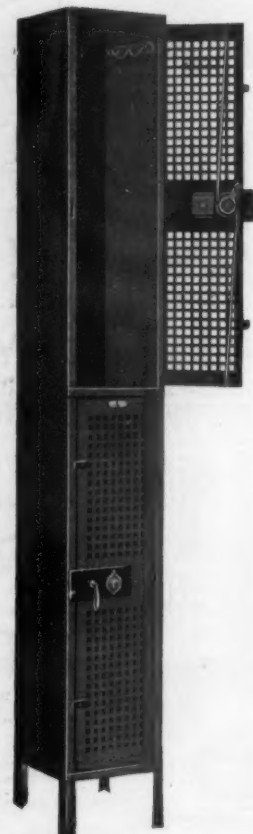






### Medusa Waterproof Compound MAKES ALL CONCRETE IMPERVIOUS TO WATER

It is not a wash or experiment. Gives permanent results and will not affect the strength of concrete. Beware of imitations and adulterations that are sold for less than it costs to manufacture MEDUSA.

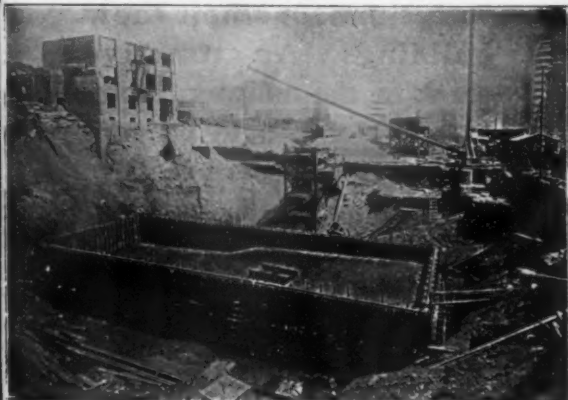

Picture of water-proofed concrete swimming pool. Olympic Club Bldg., San Francisco, California. Thompson-Starrett Co., General Contractors.  
WRITE FOR PAMPHLET.

**SANDUSKY PORTLAND CEMENT CO., Sandusky, O.**  
Send for free sample of true Portland White Cement.

## The Art of Greece

was expressed in white. Its architects, its sculptors, have never been surpassed. To the architects and sculptors of America we offer our Hardwick White Granite, the whitest granite known. We have skilled craftsmen and the most modern facilities for producing granite work of any description. The Wisconsin State Capitol is being built of this stone.

### WOODBURY GRANITE COMPANY

Hardwick, Vermont

MR. GEORGE H. BICKFORD, General Manager

NEW YORK: 1 Madison Ave.

CHICAGO:  
832 Monadnock Block

PITTSBURG:  
2419 Farmers Bank Bldg.



### "RICHARDSON" BOILERS

For Steam and Water

"Perfect" Furnaces

"Perfect" Ranges

Specified by Leading Architects

**RICHARDSON & BOYNTON**

234 Water St., New York

CHICAGO


BOSTON

## Shower Baths

### INGHAM SHOWER MIXERS

ARE WHAT YOU WANT

**WHY?**

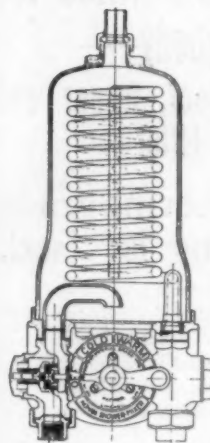

Chicago University say:  
"The only satisfactory and safe shower bath mixers we have found."

Wisconsin University ordered 36 mixers after most thorough investigation of all similar devices.

#### Scalding Impossible

Cold water and steam controlled by a single handle. Impossible to admit steam to chamber in advance of cold water. Capable of the closest regulation. Built for either steam or hot water operation. Entirely noiseless.

**IMPERIAL BRASS MFG. CO.**

245 South Jefferson Street

CHICAGO, ILL.

## The Most Careful Design

may be defeated by the use of inferior reinforcing steel.

—It is satisfaction to feel secure in the knowledge that the reinforcing material in your concrete structure meets the most exacting requirements of your design.

### M/B Special Open Hearth Bar

(Cold Twisted)

#### FOR REINFORCING CONCRETE

is a superior steel manufactured under most rigid specifications. It is the only known steel which has ductility and high elastic limit combined.

—Costs no more than ordinary deformed steel and guarantees the safety of your concrete.



M-B Bar, elastic limit, 64,000 lbs. per square inch. Specimen was bent cold.

—The M-B Bar is rolled from new Billet Stock. Its elastic limit is 60,000 lbs. per square inch yet it is not brittle for it can be bent double cold without fracture. This feature means a saving of several dollars a ton in handling and bending alone. Shown by Government Tests to have highest mechanical bond.

—“The Bar That Never Failed” is a booklet which contains form and much valuable information. You should have a copy of it. Write today.

**William B. Hough Company**  
Chicago, U. S. A.

## Architects Are Invited

to correspond with us in regard to clocks of every description for their new buildings. An attractive clock in the hallway, lobby or corridor should be considered as much of a necessity as a mailing chute, ventilator or door spring.

### E. Howard Clock Co.

Established 1842

New York

Boston

Chicago



**Heating Problems  
are Simplified for  
Everybody—  
Architect, Owner and  
Steam Fitter—**

### When the Thermograde System of Heating is Used.

It is operated with but one valve and heats the whole or a fractional part of the radiator. No air valves are used. No water hammer or air binding. 25% less coal is required. And the maintenance expense is reduced by one-half. Can be used with a vacuum or as a low pressure system.

Adopted by the Government in the new buildings at West Point and used in the best office buildings, hotels and apartment houses, as well as homes, all over the country.

If you are interested in building of any description it will pay you to send for our catalogue.

**THERMOGRADE VALVE COMPANY**  
294 WASHINGTON STREET, BOSTON, MASS.

Page 1028 Sweet's Index.

## Cutler Mail Chutes

Are in a class by themselves and are made by the original inventors but under recent patents which protect exclusive use of the essential features of modern Mail Chute construction, in both hinged and removable fronts.

Persistent infringement of our patents makes it necessary to sue the purchaser as well as the makers, and we courteously call the attention of architects to this.

Remembering always that the main thing is safe transmission of mail, we do not neglect design and finish and their relation to architectural surroundings.

Thousands of buildings are equipped with Cutler Mail Chutes. There is no advantage in trying experiments. Specify Cutler Chutes and refuse substitutes.

Infringers are being prosecuted.

**THE CUTLER MFG. CO.**  
ROCHESTER, N. Y.

## Mueller Colonial Self-Closing Work

If men were not wasteful a conservation policy for protection of natural resources would be unnecessary, just as self-closing work would be unnecessary if tenants and subordinates were not wasteful.

As a nation seeks to protect itself the private building owner must protect himself.

While the nation, however, is still at the mercy of fallible humanity for enforcement of its policy, the private owner by use of Mueller Colonial Self-Closing work puts an infallible mechanical check on wastefulness.

TRADE MARK  
**COLONIAL**  
REGISTERED

Works and General Offices  
**DECATUR, ILL., U. S. A.**  
West Cerro Gordo St.

**H. MUELLER MFG. CO.**

**Mueller**  
**Colonial Self-Closing Basin Cock**  
Primo Handle




(Patented)  
**D-12906**

A one-sixth turn of the handle of Mueller Colonial Self-Closing work, either to right or left, gives a full opening. Roller bearings operating in a recess in the handle makes the opening of the cock easy and assists in giving it a quick and positive closing.

Unconditionally guaranteed.

Eastern Division  
**NEW YORK, N. Y., U. S. A.**  
254 Canal St., Cor. Lafayette

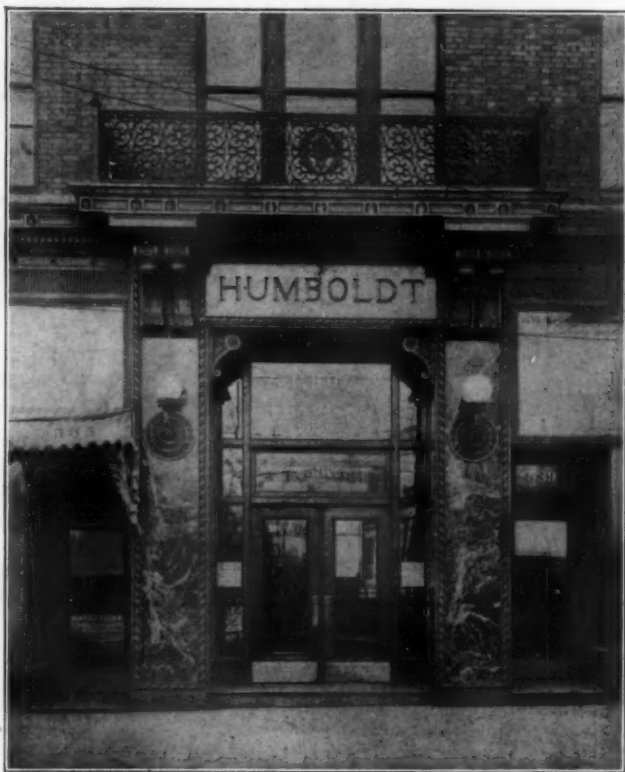

**BRONZE ENTRANCE HUMBOLDT BUILDING, ST. LOUIS**  
*Mauran Russell & Garden, Architects.*

## BROWN BROS. MFG. CO.

*ESTABLISHED 1860*

22nd Street and Campbell Ave.  
**CHICAGO**



**Ornamental Iron**  
*and*  
**Bronze**



automatic  
 suggests that  
 were small stones occ.  
 way has been where there  
 a cluster of finer particles."

### Fire-Resisting Residences.

At the present time the problem of building is a very grave one after one gets outside the suitable range of ordinary steel construction such as is employed in large city buildings. For all small structures there has been until recently the same old choice that has been available for 5,000 years: wood, brick and stone, alone or in suitable combination. The more slightly civilized people have generally used wood as nearest to the hand and easiest to work, and those of larger experience and powers have gone on to brick and stone. Here in America our civilization is still too crude and the country is too new to have gotten fairly beyond the timber stage. We are not so many generations yet past the log cabin, in spite of the fact that our material progress has taken on the outward form of orderliness and even complexity. This, however, seems really to be only skin deep when one judges it not as a Chauvinist, but as a man of affairs. It is not a civilization of great stability and depth that looks coolly at the casualty list of nearly a hundred thousand killed and wounded annually on the railroads and contemptuously figures the probable cost of safety appliances per victim. The same superficial quality still appears in our building. It would be hard to imagine a country better capable in skill and resources of fine permanent architecture, and it would be quite impossible to find one in which fine permanent architecture has been until quite recently a smaller proportion of the whole.

As a nation we build for to-morrow or next week and lay bets at rather small odds with the insurance companies that our structures will burn before they rot or tumble down. A large proportion of the buildings erected in some parts of this country are apparently of the flimsiest timber construction compatible with their holding together until they are sold, and in consequence the losses annually by fire rise to an amount that is simply appalling. Insurance with all its benefit to the individual in case of disaster cannot make up to the community as a whole the losses thus incurred. Somehow, in the long run, the losses

—Extract from Editorial in  
*Engineering Record*, Oct. 31, 1908.



One of the most celebrated architects in the country is now building for himself a residence of

## Terra Cotta Hollow Tile

in accordance with the methods advocated in this book.

These methods have solved the problems of

### Economical Fireproof Houses

and they are meeting with the endorsement of the country's greatest architects.

If you have not a copy of our book ask for one.

### National Fire Proofing Company

Manufacturers of

### Terra Cotta Hollow Tile

Contractors for Construction of Fireproof Buildings

The largest company in the world devoted exclusively to the business of fireproof construction. Capital Twelve and one-half Million Dollars.

|                                         |                                |
|-----------------------------------------|--------------------------------|
| Pittsburgh, Fulton Building             | Chicago, Commercial National   |
| Philadelphia, Land Title Bldg.          | Bank Building                  |
| Washington, D. C., Colorado             | New York, Flatiron Building    |
| Building                                | Cincinnati, Union Trust Bldg.  |
| Boston, Old South Building              | Cleveland, Cuyahoga Building   |
| St. Louis, Victoria Building            | Canton, O., City National Bank |
| Minneapolis, Minn., Lumber Ex. Building |                                |
| San Francisco, Monadnock Bldg.          | London, Eng., 27 Chancery Lane |

Twenty-six factories throughout the United States.

# A Problem

*10 years Experience  
+ 10 years of Experimenting  
+ 9000 Successful installations  
+ Expert Engineering Knowledge  
+ Brain, labor & material  
Total = The Kewanee System of Water Supply*

**Q** Yes, the Kewanee System involves something more than just so much material. That is a point worth remembering, when you select a water supply system.

**Q** It is much like the building which you design for a client. That building represents a great deal more than so much lumber, brick, cement, etc. It is the result of your experience, technical knowledge and exclusive design. If someone else wants to put up a similar building, it is only fair that he should go to you to get the same results, instead of to an imitator who says, "I can furnish something just as good at less cost."

**Q** Our record of results deserves your confidence in us. There are over nine thousand **Kewanee Systems** in successful operation. We invite you to take advantage of our services. You and your client will be protected by our guarantee.

**Q** If our catalog is not in your files, better write us for one. Your inquiry will enable us to indicate what we can do for you. We make no charge for preliminary specifications and estimates.

*When you write please mention this publication.*

**Kewanee Water Supply Company, Kewanee, Illinois.**

1566 Hudson-Terminal Building, 50 Church Street, New York City.

710 Diamond Bank Building, Pittsburg, Pa.

1212 Marquette Building, Chicago.



## RAISED REAR VENT CLOSETS ADOPTED BY THE NATIONAL GOVERN- MENT IN EQUIPPING THIS BUILDING



CADET BARRACKS, WEST POINT MILITARY ACADEMY

We illustrate in this issue the New Cadet Barracks recently completed at West Point, New York, and the type of Raised Rear Vent Water Closet used in this building.


The Raised Rear Vent Water Closet ventilates perfectly the room in which it is placed. No germicide, disinfectant, or deodorizer is necessary to kill the odors, as there are no odors.

No mechanical fan, gas jet, or steam coil is needed, the heat in the building being ample to cause that degree of rarification in sheet metal vent duct necessary to create a perfect draft, sufficient to carry off all odors.

We appeal to the Architects (no one knows better than they the inestimable value of perfect ventilation) to specify Raised Rear Vents for every place where a Water Closet is used. These vents are not confined to any one type of Water Closet. We furnish these Raised Rear Vents on all the different grades of Water Closets we manufacture—the cheapest as well as the highest priced.

The plumber can be supplied with these different types of Raised Rear Vent Closets by any jobber of Plumbing Material in the United States.

**POTTERIES SELLING CO.**  
TRENTON, N. J.

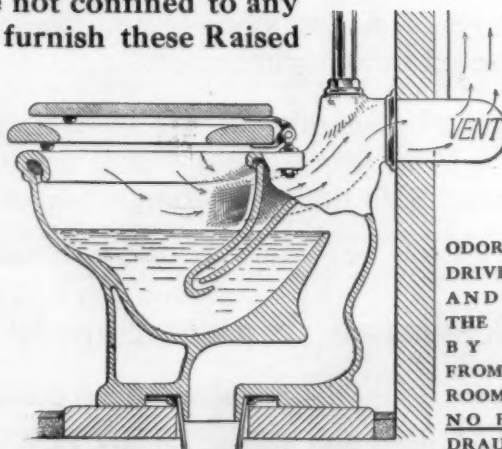

SECTIONAL VIEW

ODORS ARE  
DRIVEN UP  
AND OUT  
THE VENT  
BY AIR  
FROM THE  
ROOM.  
NO BACK  
DRAUGHTS



## "NEVER-SPLIT" SEATS

ARE GUARANTEED FOR FIVE YEARS NOT  
TO SPLIT OR COME APART AT THE JOINTS




"Never-Split" Closet Seats are to other closet seats what sterling silver is to white metal. What is the use of telling you more? You know the principle—four sturdy steel bolts inserted at the joints holding the regular tongue and groove and glue absolutely rigid. "Never-Split" Seats are the strongest and most secure seats on the market. The goods are better manufactured, have handsomer designs, are more sightly and better finished than any other closet seat. Upon notification of specification we will send you a written guarantee for five years. Insist upon "Never-Split" Closet Seats and you run absolutely no risk.

*Our Catalogue "C" Displays a Complete Line. Write for It To-day.*

**NEVER-SPLIT SEAT CO.**

EVANSVILLE, IND.

*The AUTOMOBILE*

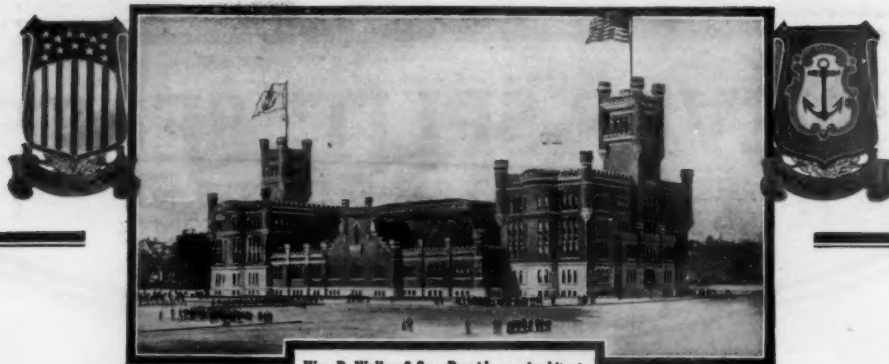

Wm. R. Walker &amp; Son, Providence, Architects

*The State Armory, Providence, R. I., is another of the hundreds of public buildings throughout the country equipped with*

## "Standard" Plumbing Fixtures

In all State and Federal specifications for the installation of plumbing equipment it is insisted upon that the fixtures combine the highest possible degree of sanitary excellence and permanent working-efficiency, because of the severe strain to which this class of plumbing service is subjected. For this reason "Standard" Fixtures are installed in a majority of the most modern and best equipped Government buildings.

Among architects and builders everywhere, genuine "Standard" Porcelain Enamelled Ware is known to ensure the most wholesome sanitation; a thoroughly satisfying service, unequalled in any other equipment made.

When you specify "Standard" Fixtures, see that each piece bears the "Standard" Green and Gold Guarantee Label, otherwise it is not the genuine "Standard" Ware.

**Standard Sanitary Mfg. Co.**

**PITTSBURGH, PA.**

Offices and Showrooms in New York: "Standard" Building, 35-37 West 31st Street

St. Louis: 100-102 North Fourth Street

Louisville: 325-329 West Main Street

London, Eng.: 22 Holborn Viaduct, E. C.

Pittsburgh:

949 Penn. Ave.

Philadelphia: 1128 Walnut Street

New Orleans: Cor. Baronne and St. Joseph Sts.

Cleveland: 648-652 Huron Road, S. E.

## DAHLSTROM PATENT

HOLLOW SHEET METAL DOORS  
ARE USED IN THIS BUILDING



U. S. Express Building, New York. Clinton & Russell, Architects

We also make

### COLD DRAWN MOULDINGS

For Casings, Crown Mouldings, etc. Catalogue showing numerous designs sent upon application

**DAHLSTROM METALLIC DOOR CO.**  
JAMESTOWN, N. Y.



OUR Furniture and Interior Woodwork is acknowledged the standard of Workmanship in Fine Cabinet Making, and we guarantee its superior qualities.

We make a specialty of designing and selling our own exclusive patterns, which are unexcelled in construction, style and finish, and cannot be found elsewhere.

We invite your inspection, also, of our Wall Papers, Fabrics and Decorations, in charge of competent men.

## The Cobb-Eastman Company

372-378 Boylston Street  
BOSTON, MASS.

101 Park Avenue

New York

# J. W. REEDY ELEVATOR MFG. CO.

PASSENGER AND FREIGHT  
**ELEVATORS**

83-91 ILLINOIS STREET

CHICAGO



## A. H. Abbott & Co. DRAWING SUPPLIES

Instruments, Tracing Cloth, Papers,  
Colors, Scales, Levels, Transits, etc.  
BLUE-PRINTS

78 Wabash Ave., CHICAGO

# "WESTERN" MEDIUM PRICED

VITRIFIED and IMPERVIOUS  
**FACING BRICK**

Sold at prices midway between common back-  
ing and mechanically perfect pressed Brick.  
Capacity 75,000,000 yearly.

**WESTERN BRICK COMPANY**  
DANVILLE, ILL.

Write for Catalogue

# THE BIGGER THE BUILDING, THE GREATER THE SAVING

Leading Architects and Engineers are Specifying

## EDISON PORTLAND CEMENT



Look for Trade-mark  
on every bag.

on their biggest work; for the same reason it pays on smaller work.

"Edison" makes more and as strong, or as much and stronger, concrete than the same amount of  
other brands, because—

UNIFORMLY 10 PER CENT. FINEST GROUND IN THE WORLD

ARE YOU USING IT?

## EDISON PORTLAND CEMENT COMPANY

SALES OFFICES

NEW YORK: St. James Bldg.

PITTSBURG: Macheaney Bldg.

NEWARK, N. J.: Union Bldg.

PHILADELPHIA: Arcade Bldg.

BOSTON: Post Office Sq. Bldg.

SAVANNAH: National Bank Bldg.

# "Merchant's Old Method"

OPEN HEARTH BASE

Coated by the Palm Oil Process.

This brand carries with it a reputation for lasting quality.

It is specified by leading Architects and Engineers who know its value for roofing from actual ex-  
perience with it for years.


GET A LINE ON THE QUALITY BY WRITING US FOR FACTS. FREE FOR THE ASKING.

NEW YORK  
BROOKLYN  
BALTIMORE

**MERCHANT & EVANS CO.**  
Manufacturers of HIGH GRADE ROOFING TIN  
PHILADELPHIA

CHICAGO  
KANSAS CITY  
DENVER

"Reg. U. S."  
**M & E**  
Pat. Off.

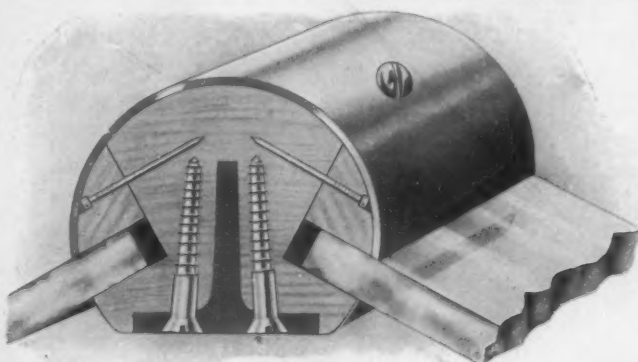

Corner Post No. 13

# THE COULSON PATENT STORE FRONT CONSTRUCTION

we know to be the best and the only  
practical construction of its kind.

We can convince you of the same if  
you will write to us for a description  
and our catalogue "D700."

## J. W. COULSON & CO.

Sole Owners and Manufacturers

Main Office, 234 North Third Street

COLUMBUS, OHIO



# Harbison - Walker Refractories Company

PITTSBURG, PA.

:: MANUFACTURERS OF ::  
**FRONT BUILDING BRICK**

## SHADES

LIGHT, GREY, BUFFS AND  
MOTTLED

## STYLES

NORMAN, ROMAN, STANDARD  
AND ORNAMENTAL

DELIVERIES GUARANTEED WHEN WANTED. GET SAMPLES AND PRICES

**New York Office,** TELEPHONE 5687-5688 MADISON **1133 Broadway**



**"CHICAGO AA"**  
1,000,000 BARRELS ANNUALLY  
HIGHEST QUALITY  
THE BEST THAT CAN BE MADE  
Chicago Portland Cement Company  
108 La Salle Street CHICAGO, ILL.



The highest grade of  
Portland Cement Manufactured  
LIGGETT BUILDING  
ST. LOUIS, MO.

John J. Cone A. W. Fiero Robert W. Hunt Jas. C. Hallsted D. W. McNaughton

### Robert W. Hunt & Co.

90 West St. 1121 The Rookery Monongahela Bldg. Norfolk House, Cannon St., E.C.  
New York Chicago Pittsburgh London  
425 Washington St., San Francisco

Inspection of Structural Steel and iron; reinforcing bars, cement and other building materials. Examination and supervision of reinforced concrete work a specialty. Chemical and Physical Laboratories



**UNIFORM** in color and tensile strength, sound and reliable. Strictly conforms to standard and Government specifications.

Send for 72-Page Booklet

MARQUETTE CEMENT MFG. CO.  
CHICAGO

“Artistic and Commercially Practicable Concrete Surface Finishes.”

The series of illustrated articles now appearing under the above title in our Monthly Bulletins are of real value to architects desiring to inform themselves on this important subject.

Upon request, your name will be placed upon our mailing list for copies of the Bulletin free of charge.

A Standard Portland for Universal Use.



Daily Output 17000 Barrels. Plants at Chicago & Pittsburg.

**Universal Portland Cement Co.**

Chicago—Pittsburg

LIBRARY OF THE  
NEW YORK  
ACADEMY OF DESIGN  
1909

THE  
AMERICAN  
ARCHITECT

PUBLISHED  
EVERY WEDNESDAY  
IN NEW YORK



WITH THIS PUBLICATION  
IS MERGED  
THE INLAND ARCHITECT

VOLUME  
XCV

MARCH 17, 1909

NUMBER  
1734

•TWO •THIRTY •NINE •WEST •THIRTY •NINTH •STREET •

# Luxfer System

## OF DAYLIGHTING

**W**HETHER your plans call for sidewalks, floor lights, skylights, canopies, or transom lights, there is but one **safe** rule. Specify "**LUXFER**" and we will see that the contractor does not substitute.



With over 27,000 buildings in the United States, and over 4,000 in Chicago alone equipped with the **LUXFER SYSTEM** and hundreds more under construction, we have proof enough that **LUXFER SYSTEM** is the best system of daylighting.

A **LUXFER** installation pays for itself by the reduced lighting bills alone, to say nothing about the increase in rents. **LUXFER SYSTEM** has long passed the experimental stage; it is the standard and only successful system of daylighting dark places.

*See our catalogue in "Sweet's Index,"  
pages 601-605.*

**AMERICAN Luxfer Prism COMPANY**

CHICAGO, Heyworth Bldg.  
BOSTON, 49 Federal St.  
BALTIMORE, 32 Builders' Ex.  
CLEVELAND, 1022 Garfield Bldg.  
CINCINNATI, 37 Thoms Bldg.  
DULUTH, 106 West Michigan St.

INDIANAPOLIS, 342 E. Washington St.  
KANSAS CITY, 948 N. Y. Life Bldg.  
LOS ANGELES, 232 Bradbury Bldg.  
MILWAUKEE, 1112 Railway Ex.  
NEW YORK, 507 W. Broadway.  
NEW ORLEANS, 904 Hennen Bldg.  
PITTSBURGH, 1022 Fulton Bldg.

PHILADELPHIA, 807 Chestnut St.  
ROCHESTER, 38 Exchange St.  
ST. PAUL, 615 Ryan Bldg.  
SAN FRANCISCO, 245 Oak St.  
SEATTLE, 23 Maynard Bldg.  
DALLAS, Builders' Exchange.





## Specify Carter

THE architect who specifies Carter Strictly Pure White Lead knows there will be no trouble of any kind in the painting end of the work—no cracking, scaling or checking paint. His client is sure of a first-class and durable job of painting.

# **CARTER** Strictly Pure **White Lead**

is perfectly corroded by the only modern and scientific process in the white lead industry. All imperfectly corroded lead is eliminated by costly washing and separating machinery, consequently Carter White Lead is a **pure white**—it produces the brightest, clearest and most durable colors. The **extreme whiteness** of Carter requires more color to produce a given tint, therefore, the tints stay brighter longer—are more durable.

Every architect should have a copy of our beautiful booklet, "PURE PAINT," with set of modern color schemes, showing several houses in different styles of architecture, decorated in colors. Send for this booklet today and let us forward you a free sample of Carter Lead that you may thoroughly test and compare it with other brands.

## Carter White Lead Co.

W. P. Station 100

CHICAGO, ILL.

Factories: CHICAGO—OMAHA

THE LARGEST WHITE LEAD FACTORY IN THE WORLD



"We will pay \$100 and cost of analysis for the detection of any adulteration in this or any other package bearing this brand."




PIERCE  MARK

Our New House Heating Boiler

## **THE MODERN- IMPROVED**

For Steam and Water

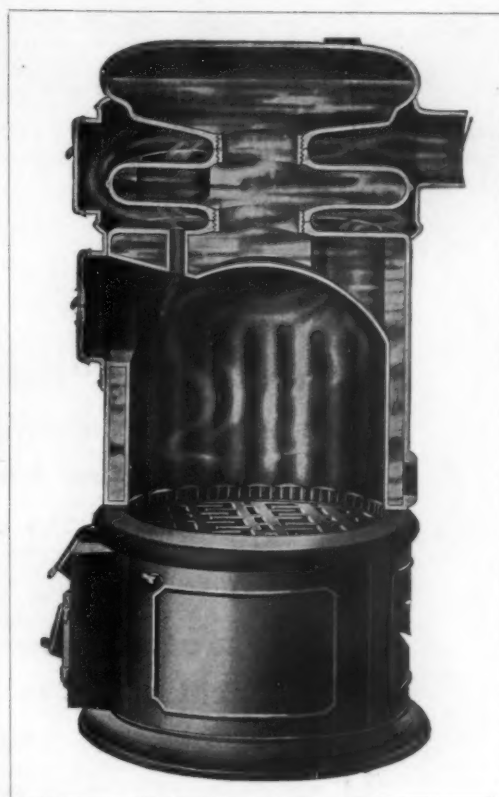

This new boiler has many new features that are fully described in our Blue Book, which we will send to any one interested.

**PIERCE, BUTLER & PIERCE MFG. CO.**

SYRACUSE, N. Y.

Manufacturers of Boilers and Radiators  
for Steam and Hot Water and Sanitary  
Plumbing Fixtures.

"It pays to procure both Heating and Plumbing  
Fixtures from one Manufacturer."



Rankin & Kellogg  
Architects  
Philadelphia, Pa.

U. S. FEDERAL BUILDING  
Indianapolis, Ind.

Wm. Bradley & Sons  
Cut Stone Contractors  
Bedford, Ind.

The reputation of "Bedford Stone" as the ideal close grained, even colored, easily carved and sound, weatherproof stone has been built and rests to-day on the product of the original Bedford Quarry "Old Hoosier."

In order to secure this stone, architects should close their specifications to read "Old Hoosier" from the Hoosier Quarry of The Bedford Quarries Company. In so doing there is ample protection because the price of "Old Hoosier" is non-fluctuating.

Correspondence with architects respectfully solicited.

## THE BEDFORD QUARRIES COMPANY

204 Dearborn Street  
Chicago, Ill.

1 Madison Avenue  
New York, N.Y.

818 Euclid Avenue  
Cleveland, O.



FIFTY FOUR YEARS OF QUALITY  
WOLFF'S PLUMBING GOODS



## "Guaranteed"

Architects are cautioned that there are many **guarantee** labels being used on porcelain enameled iron plumbing fixtures, and that, in accepting a **guaranteed** tub, it will be the part of caution to identify the firm issuing the **guarantee label** as to financial responsibility and record of having made good, in a broad way, all that a guarantee label both states and implies.

The **Wolff Guarantee** is fifty-four years old, and during that time has made a reputation for itself, unique in the relation of a manufacturer to his product.

The cost of tearing out and replacing imperfect plumbing fixtures is so great that a guarantee label must have a broader meaning on plumbing equipment than on any other branch of building equipment. The guarantee label that is not backed by reputation and undoubted financial responsibility is indeed an empty statement.

Wolff's first grade Enameled Iron "Corona" Bath Tub (see illustration above) bears our diamond-shaped, blue and gold Guarantee Label in addition to our regular Corona Label. The bath tubs are fitted up complete with most desirable fittings adapted for use in apartments, residences, hospitals and public institutions.

Established 1855

### L. Wolff Manufacturing Co.

Manufacturers of

### Plumbing Goods Exclusively

The only complete line made by  
any one firm

DENVER

Showrooms: 91 Dearborn Street, Chicago

TRENTON

BRANCH OFFICES:

615 Northwestern Building, Minneapolis, Minn.

77 Richmond Avenue, Buffalo, N. Y.

Builder's Exchange, Cleveland, Ohio.

Monadnock Building, San Francisco, Cal.

1205 Scarrett Building, Kansas City, Mo.

1108-12 Nicholas Street, Omaha, Neb.

327 Bond Building, Washington, D. C.



# THE WINSLOW BROS. COMPANY

NEW YORK

— CHICAGO —

SAN FRANCISCO

AGENCIES IN ALL PRINCIPAL CITIES OF THE UNITED STATES

U U

## ORNAMENTAL IRON AND BRONZE

U U



EIGHTH STORY BALCONY

PALACE HOTEL, SAN FRANCISCO

TROWBRIDGE &amp; LIVINGSTONE, Architects

# RICHARDSON FIRE PROOF DOORS

"Make each room a separate building"



OLD COPPER ENTRANCE COLUMBIA SAVINGS BANK  
Shand and La Faye, Architects, Columbia, S. C.

We work to **Architects' details** in **Copper or Bronze Covered** wood work for **Entrances** for **All Classes of Buildings**. Working details will be submitted from sketches or elevations.

Richardson Standard Doors are recommended by the National Board of Underwriters for **Corridor** and **Communicating Doors** for Office Buildings, Theatres and Buildings of like nature.

REPRESENTATIVE IN PRINCIPAL CITIES

**Thorp Fire Proof Door Co.**

**Minneapolis, Minn.**



## A Consult- ing Expert in a Handful

This little book contains more knowledge about the building trades than any other book of its size in existence. It is intended for the use of Architects, Architectural Draftsmen, Structural Draftsmen, Contractors, Carpenters, Sanitary Engineers, Students, and all interested in the constructing trades. It provides at a moment's notice practical information and data needed in every-day work that is hard to find in ordinary textbooks. As it can be readily understood by those not having a knowledge of higher mathematics, it is of as much value to the worker ambitious for promotion as it is for the executive and designer. It contains in part: arithmetic, weights, measures, formulas, mensuration, geometrical drawing, structural designing, masonry, carpentry and joinery, roofing, plastering, plumbing, heating and ventilation, gas and gas-fitting, estimating, elements of architectural designing, etc.

**SPECIAL OFFER.**—To make better known the great value of I. C. S. instruction we will send the Building Trades Handbook containing 372 pages, 220 illustrations, nicely bound in cloth with gilt title and top, printed on high-grade book paper in clear type, and regularly sold for \$1.25, to any one sending us the coupon below and

**50c**

Act NOW.

### International Textbook Company

Box 943-P, Scranton, Pa.

I enclose 50 cents which together with this coupon entitles me to one copy of your Building Trades Handbook. Please send the book promptly.

Name \_\_\_\_\_

St. & No. \_\_\_\_\_

City \_\_\_\_\_

State \_\_\_\_\_

**Good for 75 cents**

### JUST ISSUED

8vo, Cloth, 232 pp., 85 Half Tones, 88 Line Cuts, \$2.50 Net

## ARCHITECTURAL COMPOSITION

An Attempt to Order and Phrase Ideas which hitherto have been only felt by the Instinctive taste of Designers.

**JOHN BEVERLEY ROBINSON**

Member of the American Institute of Architects

### TABLE OF CONTENTS

What is Architecture? Unity in Art. Individuality. Similarity. Subordination. Analysis of Buildings. Primary Masses. Secondary Masses. Details. Horizontal Division. Proportion. Contrast. Practical Applications. Asymmetrical Composition. Flexibility of Types. Comparison and Criticism.

This unique work on Architectural Composition treats of the subject from an entirely new standpoint. The process of exterior design is reduced to simple and easily understood rules, which make the work especially valuable to students. Even experienced architects will find much to interest them, and to engineers and builders many excellent hints are offered. Both Text and Illustrations are altogether new, the latter affording a welcome illumination of the descriptions, and rendering the work of deep interest to the unprofessional reader.

**D. VAN NOSTRAND COMPANY**

Publishers and Booksellers

23 Murray and 27 Warren Streets, New York



### "RICHARDSON" BOILERS

For Steam and Water

"Perfect" Furnaces

"Perfect" Ranges

Specified by Leading Architects

**RICHARDSON & BOYNTON**

234 Water St., New York

CHICAGO

BOSTON



# Factory Saved by J-M Asbestos Roofing



The Gallipolis Chair Co., Gallipolis, Ohio, write:

"On February 6th fire broke out in our Finishing Shop, and as we keep a quantity of oil and varnishes in this department, the fire had quite a headway before we could get the water started. The blaze ran the full length of our building, but your Roofing prevented it from coming out through the top of our building. Your Roofing no doubt saved our entire factory, as it kept the blaze from spreading to our other buildings. We are still using the same Roofing that was in the fire, and it does not show that it is damaged at all.

We recommend your Roofing to anyone interested, and will use same Roofing on our entire factory."

## USED 3 MONTHS AS A FLOOR SURFACE WITHOUT INJURY

Says E. Hill Turnock, of Elkhart, Ind.:

"An additional story was added to the Monger Building here, and for three months all building operations were carried out on the old roof, covered with J-M Asbestos Roofing, using it in the most severe manner for the handling of iron, cut stone, masonry, carpentry, etc. At conclusion of the work it was practically as good as new. I believe this roofing material stood more hard usage in those three months than it ordinarily would have to in twenty years.

I can recommend it as a very durable material."

## IN GOOD CONDITION AFTER 24 YEARS' SERVICE

In a letter to A. P. Russell & Co., Buckhannon, W. Va., the Newlon Foundry & Machine Co., of Grafton, W. Va., state:

"Referring to your communication of June 5th to Mr. E. E. Fuller of Wheeling, W. Va., regarding the length of time that the H. W. Johns-Manville Asbestos Roofing was in service on the Grafton Gas & Electric Light Co.'s plant of this city, would advise that the writer put it on in 1884. It was taken off this past spring—making twenty-four years it was on the building. It was in very good condition when removed, being taken off for improvement."

J-M ASBESTOS ROOFING is practically indestructible, because made of an indestructible mineral—Asbestos. Its first cost is its only cost. Requires no coating or painting.

Write nearest Branch for Samples and Catalog



### H. W. JOHNS - MANVILLE CO.



Baltimore  
Boston  
Buffalo  
Chicago

Cleveland  
Dallas  
Detroit  
Kansas City

London  
Los Angeles  
Milwaukee  
Minneapolis

New Orleans  
New York  
Philadelphia  
Pittsburg

San Francisco  
Seattle  
St. Louis

(912)

## "DIABLO" ASBESTOS WINDOWS

ABSOLUTELY FLAME-PROOF

ADDRESS:

U. S. ASBESTOS FIREPROOFING CO., 25 West 33d St., New York  
525 "The Rookery," Chicago

## THE L. SCHREIBER & SONS CO.

STRUCTURAL STEEL  CINCINNATI  ORNAMENTAL IRON

BRANCH OFFICES NEW YORK • CHICAGO • PITTSBURG • ATLANTA • NEW ORLEANS • SAN FRANCISCO • RICHMOND

## THE MONUMENT POTTERY COMPANY

MANUFACTURERS OF PORCELAIN PLUMBING GOODS  
and VITREOUS WARE SPECIAL GOODS MADE TO ORDER

WRITE US FOR OUR COMPLETE ILLUSTRATED CATALOGUE

TRENTON, N. J.,

U. S. A.

AMERICAN

# ALSEN CEMENT

GERMAN

Yearly Capacity, over 2,000,000  
Barrels

"The Absolutely Safe"

45 Broadway, New York



Charles Barton Keen, Architect. Philadelphia

## Cabot's Shingle Stains

The Original and Standard, and the  
Only Creosote, Wood-preserving Stains

Distinguishable by the softness, depth and transparency of their colors, and their durability. No muddy or tawdry colors, no blackening, no washing off.

SAMPLES OF ALL COLORS ON REQUEST

SAMUEL CABOT, Inc., Sole Manufacturer, Boston, Mass.

1133 Broadway, New York

28 Dearborn Avenue, Chicago

## ASPHALT FLOORS, ROOFS, SIDEWALK and CARRIAGE WAYS

of Public Buildings, Hospitals, Warehouses, Stables, Cellars, etc., laid with

### VAL de TRAVERS ROCK ASPHALT

Durable, Fireproof and Impervious. For estimates and list of works executed, apply to

The Neuchatel Asphalt Co., Limited, 265 Broadway, New York



## JENKINS BROS. VALVES

The high quality possessed by these valves has earned for them a reputation that is world wide. In metal, in design and in workmanship they come up to the requirements of the most exacting service. Accept no valves as Jenkins Bros. unless they bear trade-mark as shown in the cut. Write for catalog.

Jenkins Bros., New York, Boston, Philadelphia, Chicago

**GOOD SLATE IS A TRUE PROTECTOR**  
**MATHEWS NATURAL COLOR SLATE** is also **A BEAUTIFIER**  
**SPECIFY IT AND GET IT**

THE MATHEWS SLATE COMPANY

SEARS BUILDING, BOSTON

# DEATH KNELL OF BESSEMER TIN PLATE

Mr. Chas. Schwab says: "In five years there will not be a Bessemer steel converting works left in the United States. Bessemer steel will be of no use. The same is true of structural steel as well as rails. They will all be made by the "open hearth" process of manufacture. Costly changes in the construction of the plants will be necessary to make the improvements in the method of manufacture."—Pittsburgh Gazette-Times, December 16, 1908.

THE REASON—Bessemer converting process doesn't drive out the Excess Sulphur and Phosphorus which are ruinous to steel rails and tin plate—worse for tin plate because it's thin and must serve during the life of the building.

TRADE MARK  
SCOTT'S  
IX  
EXTRA COATED  
REGISTERED  
HAMMERED  
OPEN HEARTH

## SCOTT'S EXTRA COATED ROOFING TIN

TRADE MARK  
SCOTT'S  
IC  
EXTRA COATED  
REGISTERED  
HAMMERED  
OPEN HEARTH


is as durable as the foundations of your house or factory. The Follansbee mills are the only ones producing Hammered Open Hearth Roofing Plate in America. No Excess Sulphur or Phosphorus. Fireproof. Write for booklet "J."


**FOLLANSBEE BROTHERS CO., PITTSBURGH, PA.**

Only Makers



## INTERLOCKING RUBBER TILING

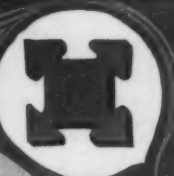

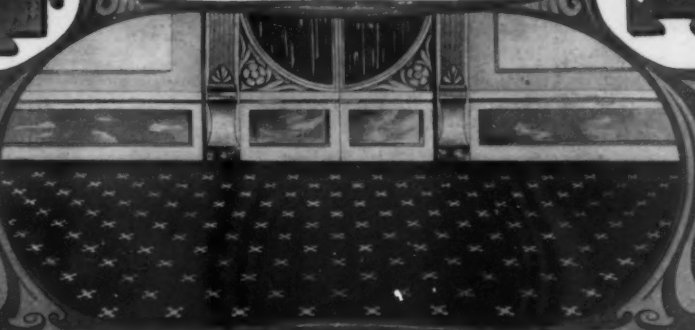


WE ARE THE ORIGINAL MANUFACTURERS OF  
**INTERLOCKING RUBBER TILING.**  
 IT IS THE BEST FLOOR MADE AND IS PARTICULARLY ADAPTED FOR CHURCHES,  
 SCHOOLS, THEATRES, PUBLIC INSTITUTIONS, LIBRARIES AND PRIVATE RESIDENCES ETC.  
**NEW YORK BELTING & PACKING CO., LTD.**  
 91-93 CHAMBERS STREET, NEW YORK

BRANCHES

|                                                                            |                                   |                                          |                                                     |
|----------------------------------------------------------------------------|-----------------------------------|------------------------------------------|-----------------------------------------------------|
| INDIANAPOLIS, IND. 229-50 MERIDIAN ST.                                     | CHICAGO, ILL. 150 LAKE ST.        | ST. LOUIS, MO. 218-220 CHESTNUT ST.      | PHILADELPHIA, PA. 118-120 NORTH 8 <sup>TH</sup> ST. |
| SAN FRANCISCO, CAL. E. 11 <sup>TH</sup> ST. & 5 <sup>TH</sup> AVE. OAKLAND | BOSTON, MASS. 232 SUMMER ST.      | BALTIMORE, MD. 114 W. BALTIMORE ST.      | BUFFALO, N.Y. 600 PRUDENTIAL BLDG.                  |
| PITTSBURGH, PA. 913-915 LIBERTY AVE.                                       | SPOKANE, WASH. 163 S. LINCOLN ST. | LONDON, E.C. ENGLAND 11 SOUTHAMPTON ROW. |                                                     |

## “Truss Loop” Metal Lath has all others beaten to a “frazzle”

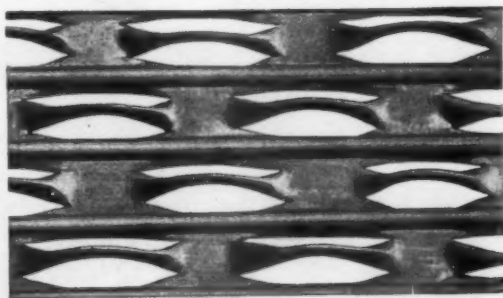

Patented Sept. 29th, 1908

This is no idle talk—the proofs that this is so are right here at your call awaiting your request to “send ‘em.”


“TRUSS LOOP” Metal is an innovation in Metal Lath; it has features that are wholly distinct in themselves and that fact makes “TRUSS LOOP” the supreme product it is.

The use of “TRUSS LOOP” Metal Lath means economies from start to finish. It is not costly initially; it requires less plastic covering; less labor cost for erection; less cost for spacing supports. It holds the covering absolutely—there is a clinch for the mortar that no other Metal Lath affords—it isn't thick and clumsy, and, while it is of extreme rigidity, still it has a flexibility which allows for working evenly around curved surfaces or forms without buckling or kinking. It is everything you could ever hope for in Metal Lath.

Every architect and builder in the United States should get wise to the value of “TRUSS LOOP.” We'll afford every facility for any investigation you care to set on foot. For your own good let us hear from you soon.

**The Bostwick  
Steel Lath Company**  
 206 Gifford Ave., Niles, Ohio



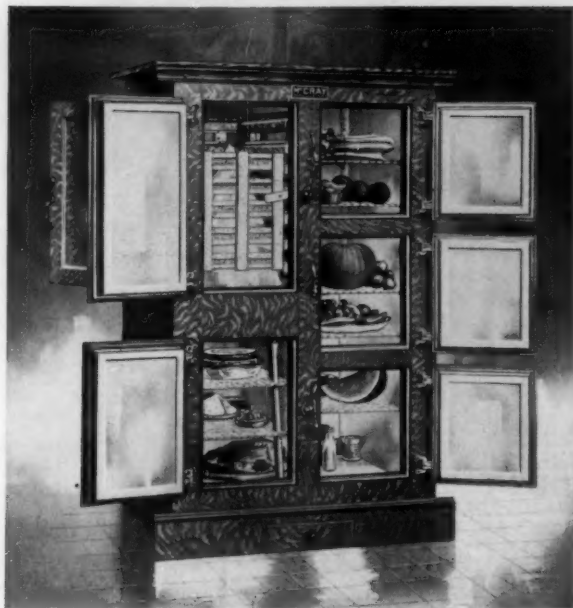

## Easy to Specify

An architect in Cleveland, Ohio, gave us the following specifications:

*"Space for refrigerator is 37 inches wide, 30 inches deep, 66 inches high—want side door to ice chamber for icing from outside. Opal glass lined."*

These instructions together with floor plans were sent us and our drafting department did the rest—sent sketches—arranged the interior—sent estimate. After which the refrigerator was built, shipped and installed in the residence.

## McCRAY REFRIGERATORS

*(Keep things fresh)*

in stock sizes may be as truly an integral part of the house as the built-to-order refrigerators, by considering the refrigerator location early and making provision in accordance with the specific dimensions in Sweet's Index.

Fifteen floor plans showing the relative position of kitchen, pantries, refrigerator and outside icing facilities in representative American Houses, also exact measurements for arranging the wall opening for outside icing door and locating the drain pipe for stock sizes of McCray Refrigerators, will be found on pages 1082 to 1086 of the 1909 Sweet's Index.

*A postal card request will bring you our best discounts, and a copy of the new book, "McCray Refrigerators in American Homes."*

McCray Refrigerator Company,  
907 Mill Street, Kendallville, Ind.

## ALPHABETICAL LIST OF ADVERTISERS

|          |                                              |    |          |                                                     |    |
|----------|----------------------------------------------|----|----------|-----------------------------------------------------|----|
| <b>A</b> | Abbot & Co. (o.a.m.).....                    | 44 | <b>L</b> | Leader Iron Works (e.o.w.).....                     |    |
|          | Adams, James.....                            | 9  |          | Loomis-Manning Filter Co.....                       | 47 |
|          | Alsen Cement.....                            | 49 |          | Lowe Bros. Co. (o.a.m.).....                        | 46 |
|          | American Blower Co.....                      | 2  |          | Lufkin Rule Co.....                                 | 46 |
|          | American Luxfer Prism Co.....                | 50 | <b>M</b> | Marquette Cement Mfg. Co.*.....                     | 60 |
|          | American Radiator Co. (e.o.w.).....          | 46 |          | Matthews Slate Co.....                              | 10 |
|          | American School of Correspondence.....       | 47 |          | McCray Refrigerator Co.....                         | 42 |
|          | American Steel & Wire Co.....                | 47 |          | Merchant & Evans Co. (e.o.w.).....                  | 42 |
|          | Armstrong Cork Co. (o.a.m.).....             | 50 |          | Monroe Refrigerator Co. (o.a.m.).....               | 9  |
|          | Artesian Well & Supply Co. (e.o.w.).....     | 49 |          | Monument Pottery Co.....                            | 56 |
|          | Art Metal Construction Co.....               | 49 |          | Moss Photo Engraving Co.....                        | 48 |
|          | Altas Portland Cement Co.....                |    |          | Muckenhirn, C. H. Co.....                           | 51 |
| <b>B</b> | Beaver Mfg. Co. (o.a.m.).....                | 4  |          | Mueller, H., Mfg. Co. (e.o.w.).....                 | 51 |
|          | Bedford Quarries Co.....                     | 59 |          | Muerer Bros. Co. (e.o.w.).....                      | 59 |
|          | Berger Mfg. Co.....                          | 57 |          | Mullins Co., The W. H.....                          | 59 |
|          | Berry Bros.....                              | 58 |          | Muralo Co.....                                      | 59 |
|          | Bird, P. W. (o.a.m.).....                    | 58 |          | Murdock Shaw Co. (e.o.w.).....                      |    |
|          | Blaisdell Machinery Co.....                  | 53 | <b>N</b> | National Fireproofing Co.....                       | 46 |
|          | Bostwick Steel Lath Co.....                  | 41 |          | National Lead Co (e.o.w.).....                      | 57 |
|          | Brown Bros. Mfg. Co. (e.o.w.).....           |    |          | Neuchatel Asphalt Co.....                           | 10 |
|          | Burt Mfg. Co. (e.o.w.).....                  |    |          | Never-Split Seat Co.....                            | 52 |
| <b>C</b> | Cabot, Samuel, Inc.....                      | 10 |          | New York Belting & Packing Co. (e.o.w.).....        | 41 |
|          | Cahill Iron Works.....                       | 56 |          | Northwestern Terra Cotta Co.....                    | 53 |
|          | Campbell, Walter M.....                      | 44 | <b>O</b> | Okonite Co. (Ltd.) (e.o.w.).....                    | 47 |
|          | Carter White Lead Co. (e.o.w.).....          | 3  |          | Otis Elevator Co. (e.o.w.).....                     |    |
|          | Chicago Portland Cement Co.....              | 40 | <b>P</b> | Parker Preston Co.....                              | 47 |
|          | Clinton Wire Cloth Co.....                   | 54 |          | Peerless Rubber Mfg. Co. (o.a.m.).....              |    |
|          | Cobb-Eastman Co.....                         | 46 |          | Pierce, Butler & Pierce Mfg. Co. (e.o.w.).....      | 3  |
|          | Concrete Column Construction Co.....         | 43 |          | Potteries Selling Co. (e.o.w.).....                 |    |
|          | Corrugated Bar Co.....                       | 43 |          | Prescott & Son, J. B.....                           | 59 |
|          | Coulson & Co., J. W. (e.o.w.).....           | 46 |          | Prometheus Electric Co.....                         | 59 |
|          | Curdella, F. E. (e.o.w.).....                | 46 | <b>R</b> | Raymond Concrete Pile Co.....                       | 51 |
|          | Cutler Mfg. Co.....                          |    |          | Reedy, J. W., Elevator Mfg. Co. (o.a.m.).....       |    |
| <b>D</b> | Dahlquist Mfg. Co.....                       | 49 |          | Reliance Ball Bearing Door Hanger Co.....           | 48 |
|          | Dahlstrom Metallic Door Co.....              | 54 |          | Richardson & Boynton Co.....                        | 58 |
|          | Dean Bros.....                               | 48 |          | Richter Mfg. Co. (o.a.m.).....                      |    |
|          | Deming Co., The.....                         | 46 |          | Royal Ventilator & Mfg. Co. (e.o.w.).....           |    |
|          | Detroit Show Case Co. (o.a.m.).....          | 47 | <b>S</b> | Samson Cordage Works.....                           | 46 |
|          | Detroit Steel Products Co.....               | 46 |          | Sandusky Portland Cement Co.....                    | 53 |
|          | Dexter Bros.....                             | 46 |          | Schreiber & Sons Co., The L.....                    | 9  |
|          | Dixon Crucible Co., Jos.....                 | 46 |          | Seifert, Frank A., Plastic Relief Co. (e.o.w.)..... | 49 |
|          | Donaldson Co., The (o.a.m.).....             | 47 |          | Silver Lake Co. (e.o.w.).....                       | 49 |
|          | Drouve, G., & Co.....                        | 52 |          | Sirocco Engineering Co.....                         | 48 |
|          | Dunning, W. D.....                           | 52 |          | Smith Co., H. B. (e.o.w.).....                      | 48 |
|          | Dwight Lumber Co. (e.o.w.).....              | 50 |          | Society of Beaux-Arts Architects.....               | 44 |
| <b>E</b> | Edison Portland Cement Co.....               | 59 |          | Standard Sanitary Mfg. Co.....                      | 49 |
|          | Elevator Supply and Repair Co. (e.o.w.)..... | 49 |          | Stanley Works.....                                  | 49 |
|          | Enameled Steel Tank Co. (e.o.w.).....        | 46 |          | Stewart Iron Works.....                             | 46 |
|          | Estabrook's Sons, R.....                     | 46 |          | St. Louis Portland Cement Co.....                   | 60 |
|          | Estey Organ Co. (e.o.w.).....                |    | <b>T</b> | Taylor, J. W.....                                   | 44 |
| <b>F</b> | Faber, A. W. (e.o.w.).....                   | 52 |          | Thermograde Valve Co. (e.o.w.).....                 |    |
|          | Farr & Bailey Mfg. Co. (e.o.w.).....         | 47 |          | Thomas & Smith (e.o.w.).....                        | 7  |
|          | Fisher Co., Robert C.....                    | 10 |          | Thorp Fireproof Door Co.....                        | 47 |
|          | Follansbee Bros. (e.o.w.).....               | 44 |          | Triumph Ice Machine Co. (e.o.w.).....               | 47 |
|          | French & Co., Samuel H.....                  | 44 |          | Trussed Concrete Steel Co.....                      | 47 |
|          | Frink, I. P.....                             | 46 |          | Turner Construction Co.....                         | 47 |
| <b>G</b> | Galloway, William.....                       | 51 |          | Tuttle & Bailey Mfg. Co. (o.a.m.).....              |    |
|          | Garner Ventilating Co.....                   | 53 | <b>U</b> | U. S. Asbestos Fireproofing Co.....                 | 9  |
|          | Globe Ventilating Co.....                    | 59 |          | U. S. Changeable Sign Co.....                       | 46 |
|          | Gorham Co. (o.a.m.).....                     | 43 |          | U. S. Mineral Wool Co.....                          | 46 |
|          | Goodyear Tire and Rubber Co. (e.o.w.).....   | 46 |          | Union Metal Mfg. Co.....                            | 48 |
|          | Grauer & Co., Albert (o.a.m.).....           | 46 |          | United States Heater Co.....                        | 60 |
|          | Gurney Heater Mfg. Co.....                   |    |          | Universal Portland Cement Co.....                   | 44 |
| <b>H</b> | Hampshire Paper Co. (e.o.w.).....            | 60 |          | University of Illinois.....                         | 44 |
|          | Harbison & Walker Refractories Co.....       | 59 |          | University of Michigan.....                         | 44 |
|          | Hart Mfg. Co.....                            | 54 |          | University of Pennsylvania.....                     | 44 |
|          | Hart & Cooley Co.....                        | 53 | <b>V</b> | Vacuum Engineering Co. (e.o.w.).....                | 44 |
|          | Hartman & Sanders.....                       | 49 |          | Vacuum Ventilator Co.....                           | 50 |
|          | Hayes, Geo.....                              | 47 |          | Vaile & Young.....                                  | 47 |
|          | Hermann, Leibu C. E.....                     | 51 |          | Vapor Heating Co. (o.a.m.).....                     | 8  |
|          | Higgins & Co., Chas. H. (e.o.w.).....        | 48 |          | Van Nostrand & Co. (e.o.w.).....                    | 44 |
|          | Howard E. Clock Co.....                      | 60 |          | Veale, Alway.....                                   | 46 |
|          | Hough, William B. Co. (e.o.w.).....          | 47 |          | Venclos Co., The (e.o.w.).....                      |    |
|          | Hunt & Co., Robert W.....                    | 47 |          | Von Hartsfelt, Carl.....                            |    |
|          | Hunt Metal Corner Co. (e.o.w.).....          |    | <b>W</b> | Wagner Park Conservatories.....                     | 50 |
| <b>I</b> | Imperial Brass Mfg. Co.....                  | 52 |          | Warner Co., Charles (o.a.m.).....                   | 44 |
|          | International Text Book Co. (o.a.m.).....    | 8  |          | Washington University.....                          | 48 |
| <b>J</b> | Jenkins Bros.....                            | 10 |          | Weld Co., Geo. A. (o.a.m.).....                     | 56 |
|          | Johns-Manville Co., H. W.....                | 9  |          | Western Brick Co. (o.a.m.).....                     | 56 |
|          | Johnson & Co., E. J.....                     | 48 |          | White Enamel Refrigerator Co.....                   | 6  |
|          | Jones, T. W. (e.o.w.).....                   | 47 |          | Winkle Terra Cotta Co. (o.a.m.).....                | 3  |
| <b>K</b> | Kasch Roofing Co. (o.a.m.).....              | 46 |          | Wolf Mfg. Co.....                                   | 48 |
|          | Kawneer Mfg. Co. (o.a.m.).....               | 47 |          | Woodbury Granite Co.....                            |    |
|          | Keasby & Mattison Co.....                    |    | <b>Y</b> | Yeomans Bros. (e.o.w.).....                         | 54 |
|          | Kelsey Heating Co. (o.a.m.).....             |    |          |                                                     |    |
|          | Kewanee Boiler Co.....                       |    |          |                                                     |    |
|          | Kewanee Water Supply Co.....                 |    |          |                                                     |    |

# INTERLOCKING RUBBER TILING



3-8 TYPE



For Quality



5-16 TYPE


Send for our New Illustrated CATALOGUE and SAMPLES

## The Goodyear Tire & Rubber Co.

Headquarters Tiling Department  
1914 Broadway, New York City


Factory and Executive Offices  
Akron, Ohio

PERFECT

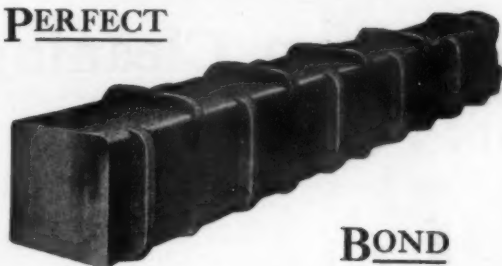

BOND

PERFECT

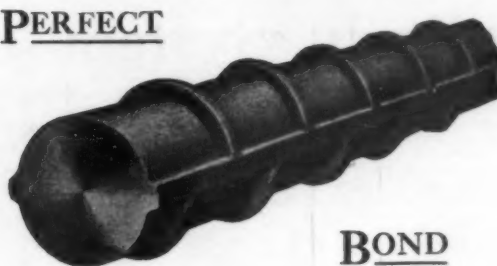

BOND

ARCHITECTS SHOULD SPECIFY "FABRICATED REINFORCEMENT"

Insist upon accuracy in the bending and placing of reinforcing steel.

We supply Corrugated Bars bent ready to place in the forms. Our shop methods make possible an accurate conformity to details that is not attained where bars and stirrups are bent on the job.

WE FURNISH THE STEEL READY TO PLACE IN THE FORMS

## CORRUGATED BAR COMPANY

(Formerly Expanded Metal and Corrugated Bar Co.)

BANK OF COMMERCE BLDG.,

ST. LOUIS, MO.

### UNIVERSITY OF PENNSYLVANIA SCHOOL OF ARCHITECTURE

**FOUR-YEAR COURSE.** (*Degree B. S. in Arch.*) (Architectural engineering may be taken in lieu of advanced design, etc.)  
**GRADUATE YEAR.** (*Degree M. S. in Arch.*) (Allowing specialization in design or in architectural engineering, etc.)  
**SPECIAL COURSE OF TWO YEARS.** (*Certificate.*) (For qualified draughtsmen; affording option in architectural engineering.)  
**COMBINED COURSES IN ARTS AND ARCHITECTURE,** by which *A. B.* and *B. S. in Arch.* may be taken in six years.  
**COLLEGE GRADUATES** granted advanced standing.  
**SUMMER COURSES** in elementary and general subjects through which advanced standing may be secured.

For full information address: DR. J. H. PENNIMAN, Dean, College Hall, University of Pennsylvania, Philadelphia, Pa.

### UNIVERSITY OF ILLINOIS

Four-year professional courses in Architecture, in Architectural Engineering and in Architectural Decoration. Special courses for draftsmen and constructors. Excellent library and equipment. University fees nominal.  
 DEPARTMENT OF ARCHITECTURE,  
 W. I. PILLSBURY, Registrar, URBANA, ILL.

### THE SOCIETY OF BEAUX-ARTS ARCHITECTS

has established

#### A FREE COURSE OF STUDY

open to draughtsmen and students of any city, modeled on the general plan pursued at the Ecole des Beaux-Arts in Paris, and comprising frequent problems in Orders, Design, Archeology, etc. An annual registration fee of two dollars is required of all students, except those paying tuition at a school of architecture.

For information apply to the Secretary of the Committee on Education, 3 East 33d St., New York City.

### TO ARCHITECTS

Perspectives rendered in water colors or pen and ink. Assistance on competitive or general architectural work. European experience. Address,

ALWAY VEALE,

500 Cherry Street, Chattanooga, Tennessee.

### PERSPECTIVES RENDERED

In Pen-and-Ink and Water Color

WALTER M. CAMPBELL

8 Beacon Street

Boston, Mass.

### WASHINGTON UNIVERSITY

ST. LOUIS, MO.

offers a four-year course in Architecture, leading to the degree B. S. in Arch. Admission by examination or by diploma from accredited schools or certificate from other colleges. Qualified draughtsmen admitted as special students.  
 For information apply to the Department of Architecture, Washington University.

### J. W. TAYLOR'S Photograph Series of American Architecture

Harrison 3897

324 Dearborn Street, CHICAGO, ILL.

### UNIVERSITY OF MICHIGAN ANN ARBOR, MICH.

#### DEPARTMENT OF ARCHITECTURE

Four-year course in Architecture and in Architectural Engineering. Draftsmen and others adequately prepared are admitted as special students. For Bulletin describing work, address Dean of Department of Engineering.

### TO ARCHITECTS

Competition Designs and Perspectives in Water Colors or any Brush Medium, expert assistance on Preliminary Sketches, and general architectural work, per mail from any distance or at Architects' offices by arrangement. Address JAMES ADAMS, 795 Kearny Ave., Arlington, N. J.

"If a man can write a better book, preach a better sermon, or make a better rat-trap than his neighbor; though he build his house in the woods, the world will make a beaten path to his door."—EMERSON.

Established 1844

## FRENCH'S CROWN PAINT

"QUALITY AND ECONOMY"

SAMUEL H. FRENCH & CO., Paint and Varnish Manufacturers  
 PHILADELPHIA, U. S. A.


# Sanitary System of Vacuum Cleaning

Manufactured by the

## VACUUM ENGINEERING COMPANY

114 Liberty Street, New York

No  
Troublesome  
Tanks  
Employed

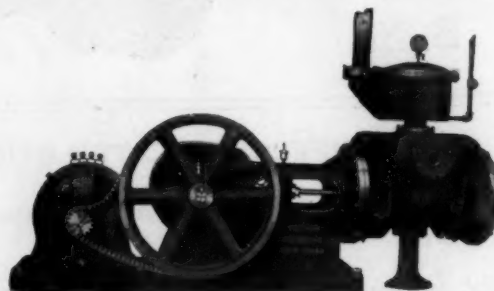

The Above Cut Represents the Complete Plant

All Dust, Etc.,  
Discharged  
Direct to the  
Sewer

### IF YOU ARE INTERESTED, WRITE US

Our System is installed at the National City Bank, New York City; Palace Hotel, San Francisco; Union Station, Washington, D. C., and other prominent buildings throughout the country.

#### BRANCH OFFICES:

PHILADELPHIA  
Lehigh Avenue and 18th Street

CHICAGO  
825 Marquette Building

SAN FRANCISCO  
772 Monadnock Building



## HELP AND POSITIONS WANTED

The rate for advertising under this heading in uniform style, solid type, is 50 cents for 50 words or less, payable in advance. Copy received until 12 m. Monday. Replies may be sent in care of American Architect, 231-241 West Thirty-ninth Street, or 1664 Monadnock Block, Chicago, as advertisers may desire.

### POSITIONS WANTED

**DRAUGHTSMAN**, architectural engineer, experienced designer of fireproof and non-fireproof construction, capable of preparing complete working plans for important buildings, general specifications and superintendence, thoroughly familiar with all regulations of Tenement House and Building Departments, offers his services to architects and builders requiring temporary assistance; best references; moderate compensation. Address 21-A, care American Architect. (1731-32-33-34)

**FIRST-CLASS ARCHITECT** wishes association with architectural or construction company; Chicago, Washington or New York preferred. Address Architect, Room 73, Mitchell Bldg., Cincinnati, O. (1734-5)

**OPEN FOR ENGAGEMENT**.—An expert in architectural bronze; designer, draughtsman; estimator and with executive ability; at present holding a position as assistant manager and chief draughtsman at large well-known architectural bronze works; well known among trade as hustler and most able man. Address G. S., American Architect. (1734-5-6-7)

**YOUNG MAN**, 18, wishes position with architect; willing to start from beginning and work his way up; four years Evening High School training; seven months' experience in marble detail drawing and construction. Can show samples of work. Fred G. Bolte, 1509 Lexington Avenue, New York City. 11 A. (1734)

**WANTED**.—Draughtsman, married, American, of more than 10 years' experience in first-class offices, desires engagement and working interest in business with reliable and professional architect in a thriving city of Illinois, Indiana or Ohio, where integrity, industry and conscientious efforts will be appreciated; good designer and detailer; practical and systematic and well educated. Address 11 C, care American Architect. (1734)

**EXPERIENCED** draughtsman wants position; well up in rendering designing (E&I). Address 10 A, care American Architect. (1734)

### HELP WANTED

**ORNAMENTAL** Iron and Architectural draftsmen needed constantly. Membership \$2.00 per year.

The Engineering Agency, Inc., Chicago. Monadnock Block, (1723&tf)

**WANTED**.—One architectural engineer, experienced designer fireproof construction, steel and reinforced concrete; capable of preparing complete working drawings, specifications, etc. Address 10 A, care American Architect. (1733 & tf)

**WANTED**.—Architectural draughtsman with sufficient technical training and practical experience for a steady position. Address 10 B, care American Architect. (1833 & tf)

**WANTED**.—Competent architectural draughtsman; state experience, references, age and salary expected. Pollmar & Ropes, Architects, Detroit, Mich. (1733-4)

**WANTED**.—Competent architectural draughtsman on apartment and tenement house work; state reference and salary expected. Address 11 B, care American Architect. (1734-5)

### PROPOSALS

#### NOTICE TO CONTRACTORS.

Sealed proposals for construction of Nurses' (Attendants) Home, including heating, plumbing and electric work; for two horizontal tubular boilers; for engine, generator and switchboard; and for glass inclosures for verandahs, at the Central Islip State Hospital, Central Islip, N. Y., will be received by the State Commission in Lunacy at the Capitol, Albany, N. Y., up to 3 o'clock P. M. on March 24th, 1909, when they will be opened and read publicly.

Proposals shall be accompanied by certified checks in the sum of \$5,000 for the Nurses' Home; \$250 for the two boilers; \$500 for the engine, generator and switchboard, and \$250 for the glass inclosures for verandahs, and the contractors to whom the awards are made will be required to furnish

surety company's bond in the sum of \$50,000 for the Nurses' Home; \$2,500 for the two boilers; \$4,000 for the engine, generator and switchboard, and \$1,500 for the glass inclosures for verandahs. The right is reserved to reject any or all bids.

Drawings and specifications may be consulted and blank forms of proposals obtained at the Central Islip State Hospital, Central Islip, N. Y.; at the office of the State Commission in Lunacy, Room 5212, 1 Madison Avenue, New York City, and at the office of the State Architect. Complete sets of plans and specifications will be furnished to prospective bidders upon reasonable notice to and in the discretion of the State Architect, Franklin B. Ware, Albany, N. Y.

T. E. McGARR, Secretary,  
State Commission in Lunacy.

Dated Feb. 26, 1909.

(1733-34)

#### NOTICE TO CONTRACTORS.

Sealed proposals for Power House, Coal Pocket, Trestle and Conduit, Construction including plumbing, also Conduit for Acute Hospital, Construction including steam piping, at the Hudson River State Hospital, Poughkeepsie, N. Y., will be received by the State Commission in Lunacy, at the Capitol, Albany, N. Y., up to 3 o'clock P. M., on March 24th, 1909, when they will be opened and read publicly.

Proposals shall be accompanied by certified check in the sum of \$2,000 for the Power House, Coal Pocket, Trestle and Conduit, and certified check in the sum of \$600 for the Conduit for Acute Hospital, and the contractors to whom the awards are made will be required to furnish surety company's bond in the sum of \$25,000 for the Power House, and \$3,000 for the Conduit for Acute Hospital. The right is reserved to reject any and all bids.

Drawings and specifications may be consulted and blank forms of proposals obtained at the Hudson River State Hospital, Poughkeepsie, N. Y., and at the office of the State Architect. Complete sets of plans and specifications will be furnished to prospective bidders upon reasonable notice to, and in the discretion of the State Architect, Franklin B. Ware, Albany, N. Y.

Note: The work for the power house does not include boilers or other equipment.

T. E. McGARR, Secretary,  
State Commission in Lunacy.

Dated Albany, N. Y.,

26th day of February, 1909.

(1732-33-34)

Treasury Department, Office of the Supervising Architect, Washington, D. C., March 1, 1909.—Sealed proposals will be received at this office until 3 o'clock P. M. on the 7th day of April, 1909, and then opened for the construction (including plumbing, gas piping, heating apparatus, electric conduits and wiring) of the U. S. Post Office at Marion, Ohio, in accordance with drawings and specifications, copies of which may be obtained from the Custodian of the site at Marion, Ohio, or at this office at the discretion of the Supervising Architect.—James Knox Taylor, Supervising Architect. (1733-34)

Treasury Department, Office of the Supervising Architect, Washington, D. C., March 1, 1909.—Sealed proposals will be received at this office until 3 o'clock P. M. on the 5th day of April, 1909, and then opened for the construction (including plumbing, gas piping, heating apparatus, electric conduits and wiring) of the U. S. Post Office at Dothan, Alabama, in accordance with drawings and specifications, copies of which may be obtained from the Custodian of site at Dothan, Alabama, or at this office at the discretion of the Supervising Architect.—James Knox Taylor, Supervising Architect. (1733-34)

#### NOTICE TO CONTRACTORS.

Sealed proposals for construction of Nurses' (Attendants) Home, including heating, plumbing and electric work; for two horizontal tubular boilers; for engine, generator and switchboard; and for glass inclosures for verandahs, at the Central Islip State Hospital, Central Islip, N. Y., will be received by the State Commission in Lunacy at the Capitol, Albany, N. Y., up to 3 o'clock P. M. on March 24th, 1909, when they will be opened and read publicly.

Proposals shall be accompanied by certified checks in the sum of \$5,000 for the Nurses' Home; \$250 for the two boilers; \$500 for the engine, generator and switchboard, and \$250 for the glass inclosures for verandahs, and the contractors to whom the awards are made will be required to furnish surety company's bond in the sum of \$50,000 for the Nurses' Home; \$2,500 for the two boilers; \$4,000 for the engine, generator and switchboard, and \$1,500 for the glass inclosures for verandahs. The right is reserved to reject any or all bids.

Drawings and specifications may be consulted and blank forms of proposals obtained at the Central Islip State Hospital, Central Islip, N. Y.; at the office of the State Commission in Lunacy, Room 5212, 1 Madison Avenue, New York City, and at the

office of the State Architect. Complete sets of plans and specifications will be furnished to prospective bidders upon reasonable notice to and in the discretion of the State Architect, Franklin B. Ware, Albany, N. Y.

T. E. McGARR, Secretary,  
State Commission in Lunacy.

Dated Feb. 26, 1909.

(1733-34)

Treasury Department, Office of the Supervising Architect, Washington, D. C., March 6, 1909.—Sealed proposals will be received at this office until 3 o'clock P. M. on the 26th day of March, 1909, and then opened, for the installation of a vacuum-cleaning system for the U. S. Post Office and Court House at Atlanta, Ga., in accordance with drawings and specification, copies of which may be had at this office, or at the office of the superintendent, Atlanta, Ga., at the discretion of the Supervising Architect.—James Knox Taylor, Supervising Architect. (1733-34)

#### NOTICE TO CONTRACTORS.

Sealed proposals for Power House, Coal Pocket and Conduits construction, including plumbing and electric work, and for Laundry building, construction, including heating, plumbing and electric work, at the Kings Park State Hospital, Kings Park, N. Y., will be received by the State Commission in Lunacy at the Capitol, Albany, N. Y., up to 3 o'clock P. M., on March 24th, 1909, when they will be opened and read publicly.

Proposals shall be accompanied by certified check in the sum of \$2,000 each for the Power House, and Laundry, and the contractors to whom the awards are made will be required to furnish surety company's bond in the sum of \$25,000 for the Power House and \$25,000 for the Laundry. The right is reserved to reject any and all bids.

Drawings and specifications may be consulted and blank forms of proposals obtained at the Kings Park State Hospital, Kings Park, N. Y., at the office of the State Commission in Lunacy, Room 5212, 1 Madison Avenue, New York City, and at the office of the State Architect. Complete sets of plans and specifications will be furnished to prospective bidders upon reasonable notice to, and in the discretion of the State Architect, Franklin B. Ware, Albany, N. Y.

NOTE: This work does not include boilers or other equipment in the Power House, or laundry machinery.

T. E. McGARR, Secretary,  
State Commission in Lunacy.

Dated Feb. 26th, 1909.

(1733-34)

Treasury Department, Office of the Supervising Architect, Washington, D. C., March 6, 1909.—Sealed proposals will be received at this office until 3 o'clock P. M. on the 12th day of April, 1909, and then opened, for the construction (including plumbing, water supply system, etc.) of the superstructure to the extension, remodeling, etc., of the United States Assay Office Building, New York, in accordance with drawings and specifications, copies of which may be had at the office of the Superintendent of Construction, U. S. Custom House, New York City, or at this office, at the discretion of the Supervising Architect.—James Knox Taylor, Supervising Architect. (1733-34)

Treasury Department, Office of the Supervising Architect, Washington, D. C., March 9, 1909.—Sealed proposals will be received at this office until 3 o'clock P. M. on the 14th day of April, 1909, and then opened for the construction (complete) of the U. S. Post Office at Pittsburg, Kansas, in accordance with the drawings and specification, copies of which may be had at this office or at the office of the Postmaster, Pittsburg, Kansas.—James Knox Taylor, Supervising Architect. (1734-35)

Treasury Department, Office of the Supervising Architect, Washington, D. C., March 9, 1909.—Sealed proposals will be received at this office until 3 o'clock P. M. on the 15th day of April, 1909, and then opened, for the construction (including plumbing, gas piping, heating apparatus, electric conduits and wiring) of the U. S. Post Office at Fayetteville, North Carolina, in accordance with the drawings and specification, copies of which may be obtained from the Custodian of site at Fayetteville, N. C., or at this office, at the direction of the Supervising Architect.—James Knox Taylor, Supervising Architect. (1734-35)

Treasury Department, Office of the Supervising Architect, Washington, D. C., March 13, 1909.—Sealed proposals will be received at this office until 3 o'clock P. M. on the 19th day of April, 1909, and then opened, for the construction (complete) of the U. S. Post Office at Sumter, South Carolina, in accordance with the drawings and specification, copies of which may be had at this office or at the office of the Postmaster at Sumter, S. C., at the discretion of the Supervising Architect.—James Knox Taylor, Supervising Architect. (1734-35)

**ARCHITECTS** who Specify

DEMING PUMPS

insure the owner against troubles from  
**WATER SUPPLY.**Electric Driven Pumps operated from  
any current. Send for Catalog "G"—  
Power Pumps for all uses.**THE DEMING COMPANY,** Salem, Ohio.  
See Sweet's Index for double-page announcement**CARL VON HARTZFELT**Metallurgical Chemist  
WHEELING, W. VA.Plans, specifications, estimates and supervision for **Continuous Industrial Alcohol Distillery Apparatus**, for light, heat and power purposes from natural gas and portable stills for vegetable waste matter. Economy and rapidity of construction a specialty. Unquestionable references.ACTING DIRECTOR OF THE CONTINENTAL NATURAL GAS ALCOHOL CO.,  
WHEELING, W. VA., U. S. A.See *Harper's Weekly*, Oct. 3, 1908. Patent Serial No. 450,294—Aug. 2**REFLECTORS**for all purposes are made by "FRINK." We solve  
lighting problems. Our engineering department  
is at your service. Send us plans or sizes of rooms  
to be lighted, or data for special lighting. : : :**I. P. FRINK, 551 Pearl Street, NEW YORK****WRITE IT IN  
THE SPECIFICATIONS—IT SHOULD BE  
ESTABROOK'S GREASE TRAP**IF YOU DON'T KNOW IT, LET US  
SEND YOU ILLUSTRATED BOOKLET  
See our ad in last week's American Architect**R. ESTABROOK'S SONS**

1st and C Streets SOUTH BOSTON, MASS.

**Mineral Wool****FIRE, SOUND and VERMIN PROOF INSULATOR**  
SAMPLES AND CIRCULARS FREE**U. S. MINERAL WOOL CO.,** 140 Cedar St.,  
NEW YORK**LUFKIN STEEL TAPES**Are Indispensable for Accurate Work  
Made in all styles and sizes for all classes of work**THE LUFKIN RULE CO.** SEND FOR  
CATALOG.Saginaw, Mich., U. S. A. New York London, Eng.  
Windsor, Canada**Five Orders of Architecture**A 530-page reference book (page size 7 x 10 inches), describing in interesting  
form the Greek and Roman Orders of Architecture."The Orders" gives you all the information which could heretofore be  
found only in a number of rare, costly books.**PORTFOLIO FREE.** We will send a handsome portfolio containing  
66 detail plates 11 x 15 inches, typical of the best examples of Greek and Roman  
Architecture; to be retained only on condition of a purchase of "The Orders."To introduce this great work we will send it, express prepaid, for \$2.50,  
payable \$2.00 within 5 days and \$2.00 monthly. The regular list price is \$15.00.**AMERICAN SCHOOL OF CORRESPONDENCE, Chicago, U. S. A.**

Mention Amer. Arch. 3-17-08

**GURNEY HEATERS**


OR HEATING ANY DESCRIPTION OF BUILDING BY STEAM OR HOT WATER

**GURNEY HEATER MANUFACTURING CO.**NEW YORK OFFICE 12 E 42<sup>ND</sup> ST. 185-200 FRANKLIN ST. BOSTON**National Fire Proofing Co.,** Manufacturers of Terra  
Cotta Hollow Tile.Contractors for Construction Fireproof Buildings.  
You can not be sure that you have either the best or the cheapest fireproofing  
unless you give us an opportunity to figure on your plans.Chicago, Commercial National Bank Bldg. Pittsburgh, Fulton Bldg.  
New York Flatiron Bldg. Philadelphia, Land Title Bldg. Washing-  
ton, D. C., Colorado Bldg. Minneapolis, Minn., Lumber Ex. Boston  
Old South Bldg. Los Angeles Calif., Union Trust Bldg. St. Louis,  
Mo. Cleveland, Cuyahoga Bldg. San Francisco, Monadnock Bldg.  
London Eng., 26 Chancery Lane.**U. S. Changeable Directories  
ARE SOLD OUTRIGHT**Made according to architects' designs or sold out of stock  
in quartered oak or bronze.**U. S. CHANGEABLE SIGN CO., 3 West 29th St., New York****USE KEWANEE BOILERS and  
RADIATORS**

They are best for ALL kinds of heating. Fit any job.

**KEWANEE BOILER COMPANY**

KEWANEE, ILLINOIS.

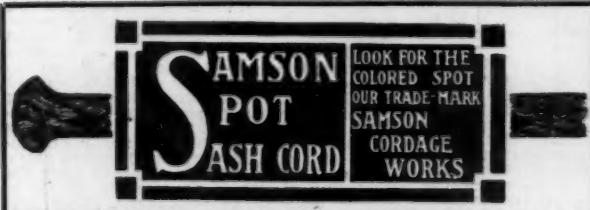The expense and annoyance of painting  
will not recur every year or two if you use**Dixon's Silica Graphite Paint**the "Proven Shield for Steel Work." Dura-  
bility records in all climates; write for a few.**JOSEPH DIXON CRUCIBLE CO. JERSEY CITY, N. J.**LOOK FOR THE  
COLORED SPOT  
OUR TRADE-MARK  
SAMSON  
CORDAGE  
WORKS**STEWART'S  
IRON FENCE**Recognized and Specified by the  
most prominent Architects and  
Engineers in the country.Highest Quality Lowest Price  
Send for Catalog, and be convinced**THE STEWART IRON WORKS CO., 1739 Covington St., Cincinnati, Ohio**  
"Largest Makers of Iron Fence in the World."**CUTLER MAIL CHUTES**Have behind them 25 years of success-  
ful business and ample resources

Descriptive Circular and Estimates on application

**Cutler Manufacturing Co., Rochester, N. Y.****Tubular Method CONCRETE LUMBER**Shop-finished concrete shells in place of wooden forms for  
Reinforced Concrete Structures saving 50 per cent. time and  
10 to 40 per cent. in costs. Send for Booklet 4-A.**Concrete Column and  
Construction Company**

605 STEVENS BUILDING, DETROIT





## KAHN SYSTEM

Kahn Trussed Bars—Hy-Rib Sheathing—Rib Metal—Rib Lath—Rib Studs—Cup-Bars. Catalogues and samples on request.  
(See our full page ad. last week and next week.)  
**TRUSSED CONCRETE STEEL CO., 618 Trussed Concrete Bldg., Detroit, Mich.**  
Offices in Principal Cities.

## ADAMANT CEMENT, BRICK AND PLASTER COATING

Highest class treatment for Cement, Concrete, Brick and Plaster

Interior and exterior use. High tone effect. Rich colors. Durable.

Ready for use. No sediment. No waste. Economical.

Adamant Cement Floor Coating. Art in Shingle Stains.

Weatherproof Coating.

Manufactured solely by **Parker, Preston & Co., Inc., Norwich, Conn.**

## TRIANGULAR MESH CONCRETE REINFORCEMENT

Made by

**AMERICAN STEEL & WIRE COMPANY**

See our ad last week or next week, page 5

**Chicago, New York, Denver, San Francisco**

## TURNER CONSTRUCTION CO.

240  
Reinforced Concrete  
Structures Completed

11 Broadway, N. Y. City

Write for our Bulletins "Concrete Work" for free distribution

Established 1830

**THE ROBERT C. FISHER COMPANY,**

Successors to FISHER & BIRD

**MARBLE, MOSAICS and TILING**

139th-140th Sts.—Locust Ave. and East River, New York

When You Have a Water Supply Problem to Solve

Investigate the

**Kewanee System of Water Supply**

See our full page ad in the next or last issue of American Architect, or better still, write for our catalog now.

**KEWANEE WATER SUPPLY CO., KEWANEE, ILL.**

## "DETROIT-FENESTRA" Steel Metal Sash

See our full page advertisement last week or next week in this paper or write to

**DETROIT STEEL PRODUCTS CO., Detroit, Mich.**

## MASON SAFETY TREADS

For Stairs, Wood, Iron, Marble or Cement

New or old

HUNDREDS OF THOUSANDS IN USE

**American Mason Safety Tread Co., Boston**



## VAILE & YOUNG'S Patent Metallic Skylights

Without Putty

Construction adapted to all forms and styles of Skylights.

Thousands of feet in use have proved its superiority. Particularly adapted for Depots, Mills, Factories, etc., where large and continuous lights are required.

Send for Illustrated Catalogue.

214 N. Calvert St., Baltimore, Md.

## Lightning Rods, Weather Vanes

Protection assured by our continuous copper conductors. For booklet "Flashes of Lightning" sent free. Also catalogue of weather vanes, etc.

**THOMAS W. JONES, 180 Front Street, NEW YORK**

## LOOMIS FILTERS

Improved System

Established 1880

Simple and Effective

**LOOMIS-MANNING FILTER CO.**

Main Office:

828 Land Title Building, Broad and Chestnut Streets, Philadelphia  
Boston Buffalo New York Baltimore Washington Chicago


## THOSE FULL SIZE DETAILS of the Anti-Pluvius Skylight

(PUTTYLESS)

May Simplify a Skylight Problem. Sent on Request.

**THE G. DROUÉ CO. Bridgeport, Conn.**

CHICAGO

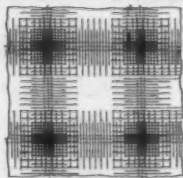


Top Reinforcement

IT WILL PAY YOU TO INVESTIGATE  
The **HERMANN** (Patented) **SYSTEM** of  
CONCRETE STEEL FLOOR CONSTRUCTION

Ask for Circular "AA"

**LEIBU HERMANN, C. E. 11 Broadway, New York**

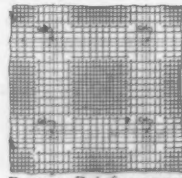

Bottom Reinforcement

**OKONITE INSULATED**

## ELECTRIC LIGHT WIRES

Are pronounced by leading Architects to be **SAFE, DURABLE** and **EASILY ADJUSTED** for the inside wiring of **PUBLIC and PRIVATE BUILDINGS.**

Sole Manufacturers

**THE OKONITE CO., Ltd.**

253 Broadway, New York

Willard L. Candee, H. Durant Cheever, Geo. T. Manson, W. C. Candee, W. H. Hodgins, Sec'y.  
Managers  
Asst. Sec'y.



TRADE MARK REG. U.S. PAT. OFF.





**RELIANCE BALL BEARING DOOR HANGER CO.**  
UNION, N. Y.

*Reliance*  
**DOOR HANGERS**

**SILENT, SMOOTH-ACTING, DURABLE**

Through an ingenious but simple ball bearing device render sliding doors perfectly mobile. The heaviest panels move with a touch. **THREE SPEEDS. NOISELESS OPERATION.**

The Largest and Best Known Municipal, Corporation, and Private Buildings in America are Equipped with Reliance Hangers.

*Write for particulars before specifying.*



Reliance Ball Bearing Door Hanger Co. 1 Madison Ave., New York

**DEAN BROS.' STEAM PUMP WORKS**  
**INDIANAPOLIS, IND.**

VERTICAL AND HORIZONTAL  
**ELEVATOR PUMPS**

Atlantic Type Boiler Feeders, Water Supply Pumps, Fire Pumps, Electric Pumps, Vacuum Pumps.

SEND FOR CATALOGUES.

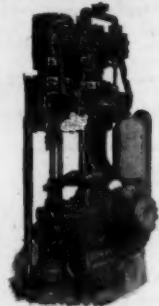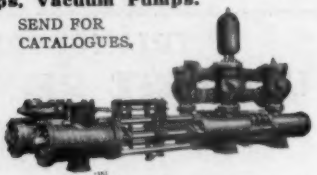Vertical Elevator Pump. Horizontal Plunger Pump

**PINK, WHITE OR GRAY**

granite can be had from us. Estimates furnished if desired on work set in place in the building.

Ⓢ Rough stock to any amount.

**WOODBURY GRANITE COMPANY,**  
Hardwick, Vermont.

Branch Offices: New York, Chicago, Pittsburg.

**The NATURO Idea**

**Solves the Water Closet Problem**

The **NATURO** Slant gives the erect position—which makes soiling the rim impossible.

The **NATURO** Seat (higher in front than at rear), eliminates the wetting-the-seat-evil.

**NATURO** Combinations are guaranteed in every way.

**NATURO** Bowls are superior in operation to the old-fashioned kind you know.

**NATURO** Catalog "C" free for the asking. It's worth asking for.



**The C. H. Muckenhiirn Closet Company, Detroit, Mich.**

Established 1884

**THE E. J. JOHNSON CO.**  
38 PARK ROW, NEW YORK  
Producers of

**ROOF SLATES**

OUT OF THE ORDINARY  
BLACK—GREEN—PURPLE—RED

We will forward Architects our book, "Roof Slates Out of the Ordinary," upon application

**SLATE BLACKBOARDS**

Our pamphlet gives full size detail of frame and directions for setting slate. Correspondence solicited.



**UNION METAL COLUMNS**

*For Porches, Pergolas and Interiors*

Dignified classical designs. Made entirely of metal. Finishes to match any wood perfectly. Will not split, check or rot. Stronger and more durable than wood. Last Longer—Cost No More. Write now for Booklet H-39, describing

**UNION METAL COLUMNS**  
**UNION METAL MANUFACTURING CO.**  
378 CLIFTON ST., CANTON, O.




**HIGGINS'**

DRAWING INKS  
ETERNAL WRITING INK  
ENGROSSING INK  
TAURINE MUCILAGE  
PHOTO-MOUNTER PASTE  
DRAWING-BOARD PASTE  
LIQUID PASTE  
OFFICE PASTE  
VEGETABLE GLUE, Etc.

ARE THE FINEST AND BEST GOODS OF THEIR KIND  
Emancipate yourself from the use of corrosive and ill-smelling inks and adhesives and adopt the Higgins Inks and Adhesives. They will be a revelation to you, they are so sweet, clean and well put up, and withal so efficient. They are specially adapted for use in Architects' and Engineers' Offices, as well as for general home and office use.

AT DEALERS' GENERALLY


**Chas. M. Higgins & Co., Manufacturers**  
Branches: Chicago, London 271 Ninth St., BROOKLYN, N. Y.

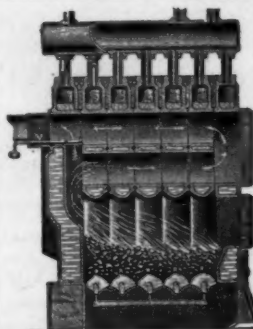

**The H. B. Smith Co.**  
133-135 Centre St., New York  
MANUFACTURERS  
**STEAM and WATER Heating Apparatus**  
Factory: Westfield, Mass.

ESTABLISHED 1863.  
Send for Catalogue.

NEW YORK, PROVIDENCE, PHILADELPHIA.

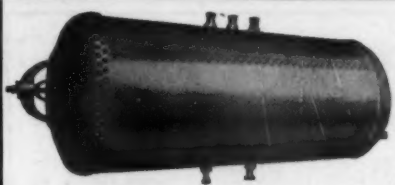

**"Dahlquist"**

THAT IS THE NAME  
TO REMEMBER  
WHEN YOU  
SPECIFY BOILERS

## BOSTON COPPER BOILERS

ARE BY TEST THE BEST

Will give satisfaction to you and your client.

Our Copper Range Boilers are the best made and every one guaranteed. Let us send you illustrated booklet and price list.

DAHLQUIST MFG. CO., 38 W. 3d St., BOSTON



ORNAMENTS IN STAFF  
PLASTER AND COMPO-  
SITION FOR INTERIOR  
EMBELLISHMENT, COM-  
POSITION AND CEMENT  
WORK FOR EXTERIOR  
USE. WE ISSUE TWO  
VERY COMPLETE AND  
EXTENSIVE CATALOGS.

FRANK A. SEIFERT PLASTIC RELIEF CO.

2623-29 DAYTON STREET, ST. LOUIS

## STANLEY'S BALL BEARING HINGES

In WROUGHT BRONZE and STEEL

Never Wear Down. Never Creak. Never Require Oiling.

The improved washer protects the balls against moisture and dust. For Sale by Leading Hardware Dealers.

Attractive Literature for the asking

THE STANLEY WORKS

NEW BRITAIN, CONN. NEW YORK CHICAGO

## BOOKS

ANY book upon architecture or allied subjects which is in print, will be supplied promptly and at the lowest price. Get our prices before buying elsewhere. Write for list of best books on any subject upon which you want information.

THE AMERICAN ARCHITECT

231-241 West 39th Street, New York

**"SIROCCO"**

—TRADE MARK—

AMERICAN BLOWER CO.  
DETROIT



The **ARMSTRONG**  
Electric  
Elevator Signal  
FOR  
Passenger Elevators

ELEVATOR SUPPLY  
and REPAIR CO.

76 W. Monroe St.  
Chicago

116 Liberty St.  
New York



## Specialties

Bronze, Steel and Marble  
Equipment for Banks.  
Fireproof Steel Filing De-  
vices for Vaults and Record  
Rooms in Court Houses,  
Public Buildings, Banks, &c.  
"Standard" and "Bracket"  
Stacks in Steel for  
Libraries.

An Extensive Line of Fire-  
proof Steel Furniture for  
all Public and Business  
Buildings.  
Many Notable Installations.  
Every Customer a Reference.

ART METAL  
CONSTRUCTION CO.  
JAMESTOWN, N. Y.

ESTABLISHED 1868

THE "HAYES"

METALLIC GLAZED STRUCTURES


SKYLIGHTS FIRE PROOF WIRE GLASS WINDOWS

71-8th AVE. NEW YORK

METAL LATHINGS ETC.

## Every Architect Ought To Know

about the "VACUUM," the simplest and most powerful ventilator on the market. The VACUUM VENTILATOR is perfectly stationary, therefore noiseless. Works perfectly whether below or above the level of ridgepole or of adjacent buildings.

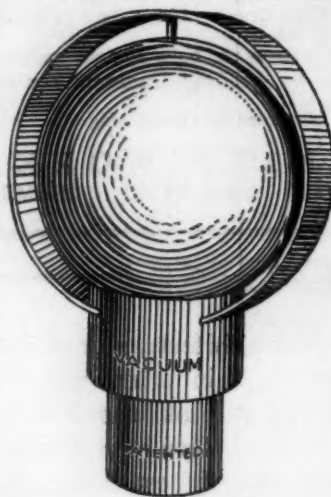

It makes the ventilation problem an easy one.

Please specify by name and address, thereby being sure to get the ventilator which excels any other make in efficiency 25% to 100%. Particulars and references upon application. Liberal commission to reliable agents.

**THE VACUUM VENTILATOR CO.**  
141 Milk Street, Boston, Mass.

We also have a window inlet for fresh air, which is unequalled for use in residences, hospitals, offices, or anywhere that a plentiful supply of fresh air is wanted without the usual accompaniment of draft.

## APPROVED

### AMERICAN METAL DOOR COMPANY'S STANDARD CONSTRUCTION FIREPROOF DOOR

approved by the National Board of Fire Underwriters, and hence secures the lowest insurance cost. Buildings equipped in all sections of the United States.

**WE MAKE THE BEST**

**Fireproof Corridor, Partition, Elevator and  
Stairway Doors and Windows**

Our products are finished by *baked enamel process*, attaining the highest Art Metal Results.

The American Metal Door Company is the only factory in the country manufacturing all kinds of high-grade fireproof interior trim—the only place where you can get metal doors, windows, base boards, picture moulds, partitions, etc., to absolutely match in finish and detail. Our products are manufactured according to the requirements of the Underwriters. Send us your plans and specifications for estimates.

**AMERICAN METAL DOOR COMPANY**  
MAIN OFFICE AND FACTORY · JAMESTOWN, N. Y.

## DWIGHT SPECIAL

== THIN ==

### HARDWOOD FLOORING

The best form of thin hardwood flooring yet devised.

See Monthly Lithographic Illustration in *American Architect*.

Send for samples.

The growing cost of Hardwoods necessitates the use of thin flooring which, if properly made and laid, is as serviceable as thick flooring.

SOLE MANUFACTURER  
**DWIGHT LUMBER COMPANY**  
DETROIT, MICH.



### Over 60,000 Barrels Nazareth Portland Cement

Used in Street Paving Work in Philadelphia  
During 1908 by the  
Filbert Paving and Construction Company.

**CHARLES WARNER COMPANY**  
SALES AGENT  
Executive Offices, Wilmington, Delaware  
Land Title Bldg. 1 Madison Ave. 161 Devonshire St.  
PHILADELPHIA NEW YORK BOSTON



## Garden Terra Cotta Italian Flower Pots



THE Galloway Pots have met the popular demand for an ornamental pot, having strength, durability and artistic design at a reasonable price. Made in three shapes and all sizes.

Our booklet, "Terra Cotta and Pottery for Garden and Home," filled with beautiful designs of *Pots, Vases, Sun Dials, Benches* and other pieces of garden furniture, will be sent upon request.

**WILLIAM GALLOWAY**

3224 WALNUT STREET

PHILADELPHIA

**For 10 Years, and still  
as good as when put on**

Dec. 1st, 1899.

MEURER BROS. & Co.,

577 Flushing Ave., Brooklyn, N. Y.

Dear Sirs:—I have examined the Tin Plates, "Meurer's Genuine Tinned Iron Sheets," 10x14, which you furnished for my factory building. I find that they are as you represented them to be, the best in the market.

The Composition Roof, which I had on my buildings, consisted of two or three layers of heavy Tar Felt Paper, with overlapping joints, covered with a composition of Mica, Asphalt, Plumbago and Asbestos.


It was put down in the Spring of 1892, and was guaranteed for 20 years. It never was watertight, the whole business cracked and the guarantee was not worth the paper it was written on.

I paid about \$350 for the Composition Roof, and it was money thrown away. My new Tin Roof will cost \$450.

After my experience no one can talk composition roof to me again. Very respectfully,  
(Signed) F. SCHAEFFLER,  
Per S.

Copy.

## This Structure is being erected on Raymond Concrete Piles

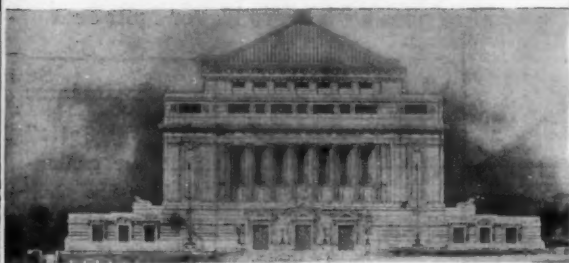

MEMORIAL HALL, PITTSBURGH

Palmer & Hornbostel, Architects

P. W. Finn, Contractor

When the excavations were begun a stratum of blue clay, from six to twelve feet thick, underlaid by a soft, sandy, spongy stratum, partaking of the nature of quicksand, was encountered. It was therefore deemed necessary to place *Raymond concrete piles* under the footings which were below the stratum of blue clay.

Engineers, architects and others interested in the construction of dependable foundations are cordially invited to arrange with our nearest office for an inspection of work that we have under way in their vicinity.

Our engineering department will cooperate with architects and engineers in the planning and executing of difficult foundations, dock work, etc.

A copy of "The Raymond System of Concrete Piling" can be obtained at any of our offices.

## Raymond Concrete Pile Co.

Chicago, 135 Adams St.  
Pittsburgh, Union Bank Bldg.  
St. Louis, 620 Chestnut St.

New York, 140 Cedar St.  
Baltimore, Pratt & Concord Sts.  
New Orleans, 204 Perrin Bldg.  
Philadelphia, Land Title Bldg.

## Architects Are Invited

to correspond with us in regard to clocks of every description for their new buildings. An attractive clock in the hallway, lobby or corridor should be considered as much of a necessity as a mailing chute, ventilator or door spring.

## E. Howard Clock Co.


Established 1842

New York

Boston

Chicago

## The Broughton Mixer

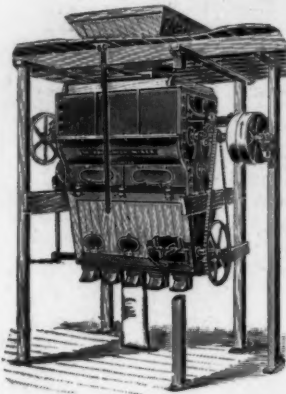

For Plaster,  
Cement, Lime,  
Patent Floor-  
ing, Etc. :: ::

Ask for Circular

**WILLIAM D. DUNNING**

231 W. WATER STREET.

SYRACUSE, N. Y.

## Durability—Elasticity— Low Cost

are three of *Corkolin's* strong points. Noiselessness, sanitary qualities, attractiveness and superior materials are others. *Corkolin* is the longest wearing elastic flooring made, and the most satisfactory.

## CORKOLIN

Warm as carpet—Lasting as linoleum

*Corkolin* is ideal for churches, libraries, banking-rooms, schools, hospitals, sanitariums, dormitories, public halls, gymnasiums, professional and business offices, billiard parlors, etc. *Corkolin* makes wood floors unnecessary in fireproof buildings. It can be permanently cemented directly on the concrete floor.

*Corkolin* is an improved composition of ground cork and oxidized linseed oil, and is superior to all other cork floorings. Made in four plain colors—natural cork, terra cotta, green and blue. Rolled in sheets, 2 yds. wide and 30 yds. long,  $\frac{3}{16}$ " and  $\frac{1}{8}$ " thick, backed by burlap.

Write us for color photographs, showing *Corkolin* in actual use, and full information regarding it. We will also send you a unique and useful sample.

**Farr & Bailey Mfg. Co.**  
Camden, N. J.

Manufacturers of *Corkolin*,  
Linoleum and Floor Oil-Cloth




## Shower Baths

### INGHAM SHOWER MIXERS

ARE WHAT YOU WANT

### WHY?

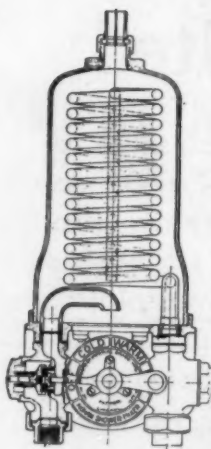

Chicago University say.  
"The only satisfactory and  
safe shower bath mixers we  
have found."

Wisconsin University or-  
dered 36 mixers after most  
thorough investigation of all  
similar devices.

### Scalding Impossible

Cold water and steam controlled by a single handle. Impossible to admit steam to chamber in advance of cold water. Capable of the closest regulation. Built for either steam or hot water operation. Entirely noiseless.

**IMPERIAL BRASS MFG. CO.**

245 South Jefferson Street

CHICAGO, ILL.

## Read the Guarantee

That goes with every *Never-Split Seat*



### "Never-Split"

Seats are guaran-  
teed for five years  
not to split or  
come apart at the  
joints.

Absolutely nothing is sacrificed to the mere reputa-  
tion of the strength of the bolts. The rigidity, ever-  
lastingness and sanitary perfection of the "Never-Split"  
Seat is a source of unceasing satisfaction to the dis-  
criminating architect and his client. All styles in  
wood and finish are obtainable.

Dampness and other harmful influences will not  
cause any dissatisfaction with a "Never-Split" Closet  
Seat. So do not hesitate another minute.

SPECIFY "NEVER-SPLIT."

Specification requirements may be obtained from page 8 of our  
Catalogue "C." Please make requisition by Post Card.

**NEVER-SPLIT SEAT CO.**  
EVANSVILLE, INDIANA



## Vacuum Cleaning Systems

[Engineers, Designers and Manufacturers  
OF COMPLETE  
Stationary Vacuum Cleaning Equipments  
FOR

|                   |            |                     |
|-------------------|------------|---------------------|
| Office Buildings  | Hotels     | Hospitals           |
| School Buildings  | Churches   | Power Stations      |
| Library Buildings | Residences | Telephone Exchanges |
| Lodge Buildings   | Stores     | Theatres            |
| Club Buildings    | Mills      | Factories           |

Portable Vacuum Wagons for House to House Cleaning

Architects  
Contractors  
Builders

|| WRITE FOR ESTIMATES  
|| Illustrated and descriptive matter

## The BLAISDELL MACHINERY CO.

General Office and Factory, BRADFORD PA

BOSTON  
10 P. O. Square

Sales Offices  
NEW YORK  
90 West Street

CHICAGO  
428 Monadnock B'k

## VENTILATION



(Patented)

## ARCHITECTS and OTHERS

Will be interested to know that a complete, self-contained mechanical ventilating apparatus is now on the market that can be installed and operated in the room or rooms you desire to ventilate at a comparatively small cost without making any change whatever in the present construction of the building.  
Write for Pamphlet A.

## Garner Ventilating Co.

CHICAGO:  
115 Dearborn Street.


NEW YORK:  
136 Liberty Street.



## Medusa Waterproof Compound


**MAKES ALL CONCRETE IMPERVIOUS TO WATER**

It is not a wash or experiment. Gives permanent results and will not affect the strength of concrete. Beware of imitations and adulterations that are sold for less than it costs to manufacture MEDUSA.

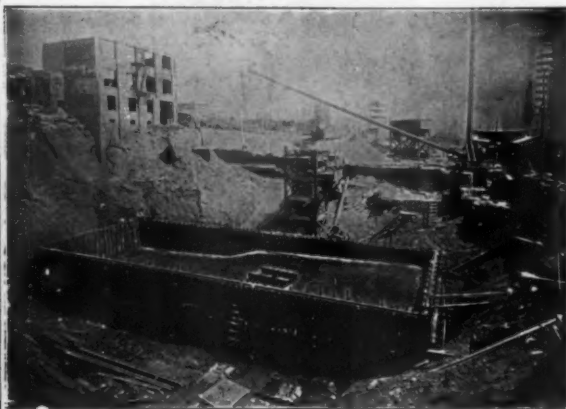

Picture of water-proofed concrete swimming pool. Olympic Club Bldg., San Francisco, California. Thompson-Starrett Co., General Contractors.  
WRITE FOR PAMPHLET.

**SANDUSKY PORTLAND CEMENT CO., Sandusky, O.**  
Send for free sample of true Portland White Cement.

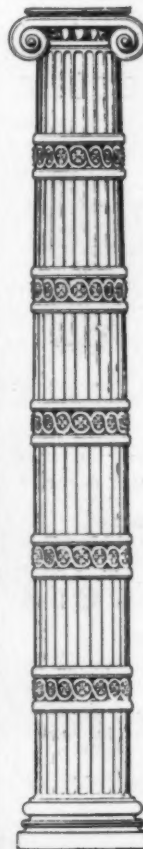

## The Northwestern Terra Cotta Co.

CHICAGO

manufactures the  
Highest Grades of  
ARCHITECTURAL  
TERRA COTTA

ENAMELED  
WORK

A SPECIALTY



## "H. & C." LOCKERS

Are made in different styles for different kinds of buildings.

They are made of sheet steel, reinforced with steel angles, are

**STRONG  
RIGID  
DURABLE**


Catalogue "C" gives complete information about them.

It's yours for the asking.

THE  
**HART & COOLEY CO.**

NEW BRITAIN, CONN.

79 Chambers Street, New York  
15 Lake Street, Chicago

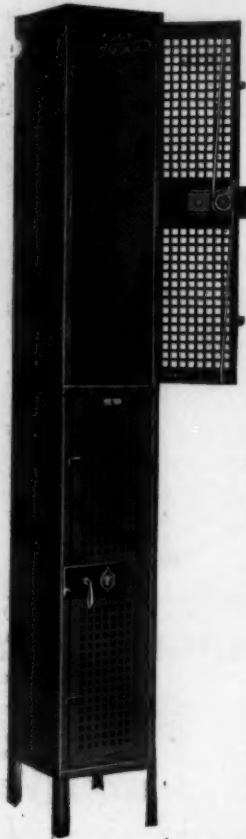

**O**UR Furniture and Interior Woodwork is acknowledged the standard of Workmanship in Fine Cabinet Making, and we guarantee its superior qualities.

We make a specialty of designing and selling our own exclusive patterns, which are unexcelled in construction, style and finish, and cannot be found elsewhere.

We invite your inspection, also, of our Wall Papers, Fabrics and Decorations, in charge of competent men.

**The Cobb-Eastman Company**


372-378 Boylston Street  
BOSTON, MASS.

101 Park Avenue

New York

## The Yeomans Auto- matic Sewage Ejector

COMBINED WITH PIT

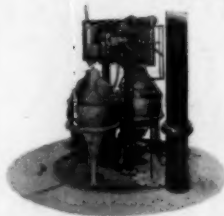

Duplex or  
Single

Electric or  
Steam  
Driven



**A Complete System of Sewage Pumping  
for City Buildings**

Requiring one-quarter the space and one-half the power needed by pneumatic ejectors of the same capacity

Used by most prominent architects and engineers from San Francisco to New York

**Yeomans Brothers**

1141 Monadnock, Chicago

AGENTS:

C. A. Burton Machinery Co., Kansas City, Mo.  
A. C. Hanna, Monadnock, San Francisco.  
Wm. E. Quimby, Inc., 3 West 29th Street, New York.  
Arundel Iron Works, 757 West Pratt Street, Baltimore.  
P. D. Tabler, First National Bank, Birmingham.  
Quay Engineering Co., Cleveland, Ohio.  
Hampson-Fielding Engineering Co., Denver, Col.  
Buerkel & Co., Boston, Mass.

Send for our Catalogue "B" with full particulars.

## DAHLSTROM PATENT

HOLLOW SHEET METAL DOORS  
ARE USED IN THIS BUILDING



U. S. Express Building, New York.

Clinton & Russell, Architects

We also make

**COLD DRAWN MOULDINGS**

For Casings, Crown Mouldings, etc. Catalogue showing numerous designs sent upon application

**DAHLSTROM METALLIC DOOR CO.**

JAMESTOWN, N. Y.




COLLECTION of ninety-six *Illustrations and Floor Plans* embracing the best examples of dwellings which have actually been erected by prominent architects and which have appeared in *The American Architect* during the last few years

## DETACHED DWELLINGS



Country  
and  
Suburban

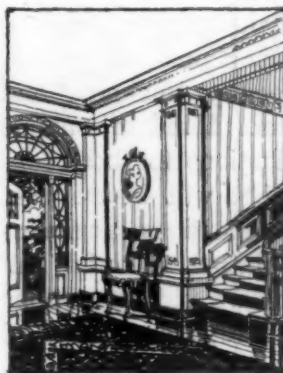

Swetland Publishing Co.  
New York

Reduced fac-simile of cover. Actual size, 9 x 12

In Portfolio, Binders' Board Covers  
or Substantially Bound in Cloth **\$5.00**

*Sample sheets sent on request*

**THE AMERICAN ARCHITECT**  
231-241 West Thirty-ninth Street, New York City

# Refrigerator Hand Book for Architects

**¶** *A hand book on refrigerator design and specification—not in any sense a catalogue, but a book of reference for the use of architects who wish to design refrigerators to be built to order.*

THE architect planning homes, hotels, clubs or restaurants will find the new REFRIGERATOR HAND BOOK full of suggestions and facts on the planning of special refrigerators. The refrigerator catalogues issued by various manufacturers are useful to the man wishing to select a stock box, but this Refrigerator Hand Book is the first information which is of any use to the architect who wishes to design a practical refrigerator to fit the special needs of his better buildings.

With this Hand Book the architect may be sure of the correct proportions of various compartments, the necessary thickness and composition of walls; exact detail of outside opening ice boxes; specifications for both construction and material that will insure best insulation under varying conditions; engineering tests of various insulating material; all standard refrigerator hardware and suggestions of possible special hardware; description of and specifications for all known linings; specifications for cold rooms and special refrigerator pantries.

## *Hand Book sent only on request*

MEMO.

To send for Refrigerator Hand Book to the White Enamel Refrigerator Company, St. Paul, Minn.

Tear off the corner coupon as a memo. to send for the Refrigerator Hand Book.

We will send the book prepaid on receipt of request only.

## YOU WILL MAKE NO MISTAKE IF YOU SPECIFY THIS SINK

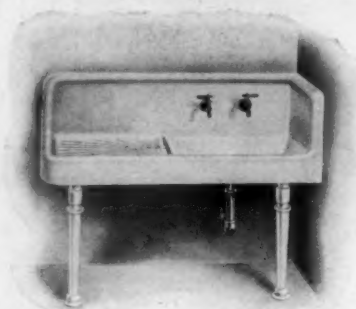


Plate D-93 Sink (Patent applied for)

The only sink made with back, apron, drain board and end piece cast integral. The handsomest, most convenient and most sanitary sink on the market. Every housekeeper who sees this sink wants it in her kitchen, and leading architects everywhere have discovered this and are specifying it. Sink made for either right or left hand corner; also made without corner piece with right or left hand drain board. Handled by leading jobbers and plumbers everywhere. Ask for special sink circular illustrating our entire line of roll rim and apron sinks, or catalogue showing "Southern Beauty" lavatories, kitchen sinks, slop sinks, etc.

### THE CAHILL IRON WORKS, No. 12 14th Street, Chattanooga, Tenn.

Eastern Branch Office and Warehouse, 76 W. 36th St. New York, N. Y.  
Thos. H. Hutchinson, Manager.

San Francisco Office, 1749 Sacramento St.  
Culin & Stanyan, Sales Agents.

Portland Branch, 650 Sherlock Bldg. H. A. Heppner & Co., Sales' Agts.  
Chicago Representative, Harry Verbeek, 163 Randolph Street

If you want an establishment which will handle your engraving promptly and furnish you as perfect cuts as can be produced for letterpress printing

SEND US  
YOUR ORDERS


# MOSS

## PHOTO-ENGRAVING COMPANY

295-309 Lafayette Street, cor. Houston ("Puck" Building)  
NEW YORK



## THE MANHATTAN BRIDGE

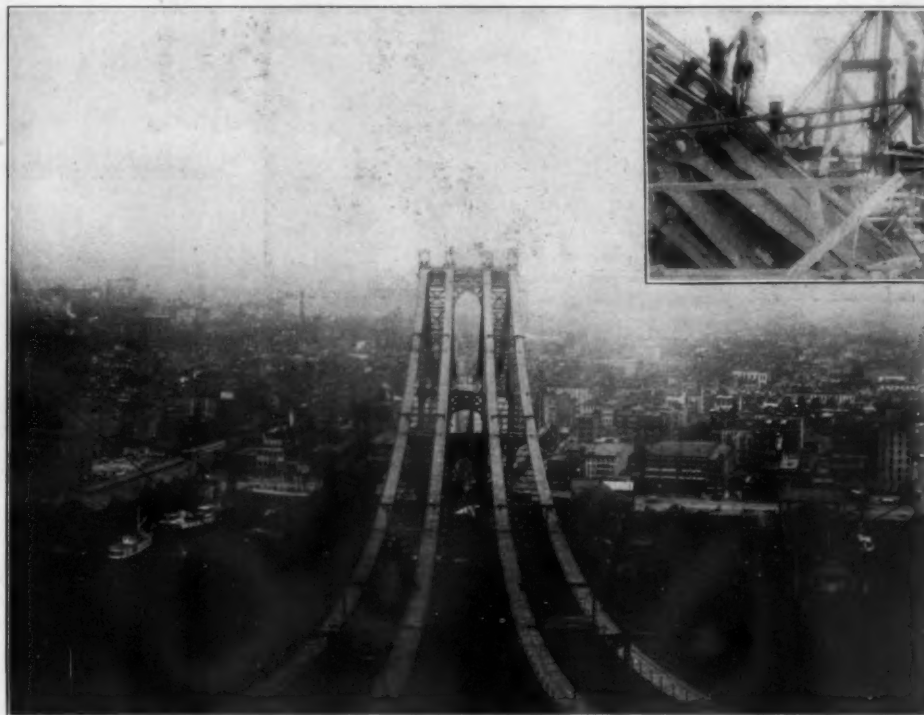

## RED LEAD

### THE PROTECTOR OF NEW YORK BRIDGES

The fourth great bridge to span the East River between New York and Brooklyn is to be known as the "Manhattan Bridge."

The illustrations given here show the construction in process. The photograph for the main picture, taken from the top of the Brooklyn pier, shows the four gigantic cables on which the roadways will rest. The smaller picture shows how the cablestrands are anchored and drawn to a uniform tension before they are encased in their outer coverings.

The metal on this structure, as on all the other East River bridges, is protected from corrosion by Pure Red Lead, in accordance with the specifications of the New York Department of Bridges.

Inquiries for information about protective coatings for metal will be welcome, and will receive prompt attention.

For finishing coats on metal, where lighter shades than red are desired, prime with National Lead Company's red lead and finish with their Pure White Lead, Dutch Boy Painter trade-mark.



## NATIONAL LEAD COMPANY

New York, Boston, Buffalo, Chicago, Cincinnati, Cleveland, St. Louis, Philadelphia (John T. Lewis & Bros. Co.), Pittsburgh (National Lead & Oil Co.)

# VARNISHING

DONE WITH BERRY BROTHERS' CELEBRATED VARNISH

## LIQUID GRANITE

produces a finish, which for durability, is without an equal. This Varnish has for years been the leading Varnish on Floors, Stairways, Balustrades, Window Sills and Seats, Bath Rooms, etc., or wherever the wear is greatest, and its reputation for withstanding hard usage has made its fame wide spread. Architects will do well to consider **Liquid Granite** in their specifications.

## BERRY BROTHERS, Limited

Varnish Manufacturers

DETROIT

Established 1858

NEW YORK, 262 Pearl St.

BOSTON, 520 Atlantic Ave.

PHILADELPHIA, 26-28 North 4th St.


BALTIMORE, 29 South Hanover St.

CHICAGO, 25 Lake St.

CINCINNATI, 420 Main St.

ST. LOUIS, 112 South 4th St.

SAN FRANCISCO, 666-668 Howard St.

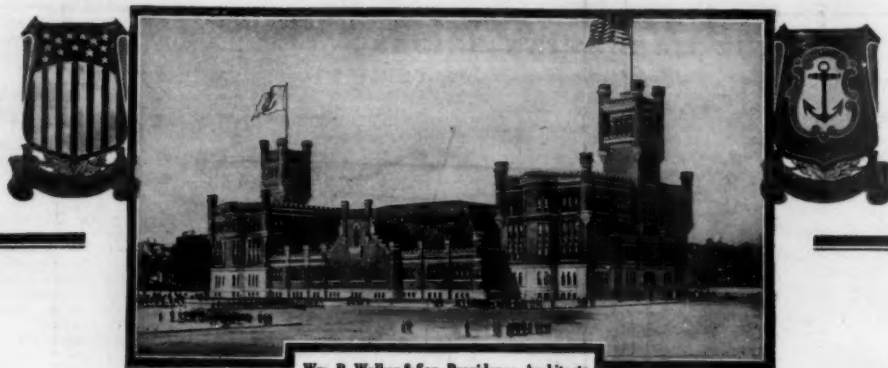

Wm. R. Walker &amp; Son, Providence, Architects

*The State Armory, Providence, R. I., is another of the hundreds of public buildings throughout the country equipped with*

## "Standard" Plumbing Fixtures

In all State and Federal specifications for the installation of plumbing equipment it is insisted upon that the fixtures combine the highest possible degree of sanitary excellence and permanent working-efficiency, because of the severe strain to which this class of plumbing service is subjected. For this reason "Standard" Fixtures are installed in a majority of the most modern and best equipped Government buildings.

**A**mong architects and builders everywhere, genuine "Standard" Porcelain Enameled Ware is known to ensure the most wholesome sanitation; a thoroughly satisfying service, unequalled in any other equipment made.

When you specify "Standard" Fixtures, see that each piece bears the "Standard" Green and Gold Guarantee Label, otherwise it is not the genuine "Standard" Ware.

**Standard Sanitary Mfg. Co.**

**PITTSBURGH, PA.**

Offices and Showrooms in New York: "Standard" Building, 35-37 West 31st Street

St. Louis: 100-102 North Fourth Street

Louisville: 325-329 West Main Street

London, Eng.: 22 Holborn Viaduct, E. C.

Pittsburgh:

949 Penn. Ave.

Philadelphia: 1128 Walnut Street

New Orleans: Cor. Baronne and St. Joseph Sts.

Cleveland: 648-652 Huron Road, S. E.



T. Stewart White's Residence, Grand Rapids, Mich.  
Williams & Crow, Architects.

Neponset Black Waterproof Building Paper was  
Used on This House.

The leading architects from one end of this country to the other have specified NEPONSET for over twenty-five years.

If you have not received a copy of our book "Comfortable Homes" write us for it.

**F. W. BIRD & SON, MAKERS**

Established 1817. Main Office, EAST WALPOLE, MASS.

New York

Washington

Chicago

*Our Florian sound deadening felt is the cleanest deadening felt made.*

## NEPONSET Black Waterproof Building Paper

The difference in the cost, per house, between NEPONSET and common rosin sized paper is insignificant—not even enough to pay for one ton of coal—but NEPONSET saves a ton of coal in a short time because it is **waterproof** and **air tight**.

NEPONSET sheds water like a duck's back—try it in a glass of water.

**HART MFG. CO.**  
HARTFORD, CONN.  
**SPECIFY**  
**"DIAMOND H" SWITCHES AND RECEPTACLES**  
For Electric Light and Power



**ELECTRIC PLATE WARMERS**  
are now specified by all prominent ARCHITECTS for high-class RESIDENCES and APARTMENTS. The old-time GAS or STEAM heated Plate Warmer is out of place in modern buildings equipped with modern conveniences. See our adv. on page 48-March 3-09.  
Write to-day for illustrated booklet.  
**THE PROMETHEUS ELECTRIC CO.**  
234 East 43d Street, New York

An oil paint that dries out with soft, water color effect, yet is more washable than any other oil paint made.

The most important paint invention of the age



Write us for Color Card and Prices

Manufactured By  
**THE MURALO COMPANY**  
NEW BRIGHTON, N. Y.

## THE BIGGER THE BUILDING, THE GREATER THE SAVING

Leading Architects and Engineers are Specifying

### EDISON PORTLAND CEMENT

on their biggest work; for the same reason it pays on smaller work.

"Edison" makes more and as strong, or as much and stronger, concrete than the same amount of other brands, because—

**UNIFORMLY 10 PER CENT. FINEST GROUND IN THE WORLD**

ARE YOU USING IT?

**EDISON PORTLAND CEMENT COMPANY**



Look for Trade-mark on every bag.

NEW YORK: St. James Bldg.  
PHILADELPHIA: Arcade Bldg.

SALES OFFICES  
PITTSBURG: Machesney Bldg.  
BOSTON: Post Office Sq. Bldg.

NEWARK, N. J.: Union Bldg.  
SAVANNAH: National Bank Bldg.



## The "GLOBE" Ventilator

IN BRASS, COPPER, GALVANIZED IRON  
AND WITH GLASS TOPS FOR SKYLIGHT PURPOSES

SIMPLE SYMMETRICAL STORM-PROOF EFFECTIVE  
FOR PERFECTLY VENTILATING BUILDINGS OF EVERY CHARACTER

Smoky Chimneys Cured

SEND FOR MODEL  
AND PAMPHLET

Globe Ventilated Ridging

MANUFACTURED BY

"The 'GLOBE' is built on honor and sold on merit."

**GLOBE VENTILATOR COMPANY, TROY, N. Y.**



### THE MECHANICAL SIMPLICITY OF BERGER PRONG LOCK STUDS and FURRING

Is Backed by Their All-Around Convenience and Efficiency

THEIR ability to resist fire and shock was signally demonstrated in the San Francisco fire. The exceptional ease of applying the lath is apparent at once. One man unaided can hang the lath on the prongs and fasten it securely. The tap of a hammer clinches the prong over the lath and makes a firm ground to plaster on. There's no wiring, and no waiting for the plaster to harden before the fastening is rigid—it's rigid from the start.

Prong Lock Partitions economise space; save time; save money; and the lath can't get away

Ask for catalogue F95, showing its application to various classes of construction  
Write TO-DAY

**THE BERGER MFG. CO., Canton, Ohio**  
New York, Chicago, St. Louis, Boston, Atlanta, Philadelphia, Minneapolis, San Francisco  
Specialties — Fireproofing, Vault and Sidewalk Lights, Steel Ceilings, Ventilators, Skylights, Etc.



# Harbison - Walker Refractories Company

PITTSBURG, PA.

:: MANUFACTURERS OF ::  
**FRONT BUILDING BRICK**

## SHADES

LIGHT, GREY, BUFFS AND  
MOTTLED



## STYLES

NORMAN, ROMAN, STANDARD  
AND ORNAMENTAL

DELIVERIES GUARANTEED WHEN WANTED. GET SAMPLES AND PRICES

**New York Office,** TELEPHONE 5687-5688 MADISON **1133 Broadway**



**"CHICAGO AA"**  
1,000,000 BARRELS ANNUALLY  
HIGHEST QUALITY  
THE BEST THAT CAN BE MADE  
**Chicago Portland Cement Company**  
108 La Salle Street CHICAGO, ILL.



The highest grade of  
Portland Cement Manufactured  
**LIGGETT BUILDING**  
ST. LOUIS, MO.

John J. Cone A. W. Fiero Robert W. Hunt Jas. C. Hallsted D. W. McNaughton

## Robert W. Hunt & Co.

90 West St. 1111 The Rookery Monongahela Bank Bldg Norfolk House, Cannon St., E.C.  
New York Chicago Pittsburgh London  
405 Washington St., San Francisco

Inspection of Structural Steel and Iron, reinforcing bars, cement and other building materials. Examination and supervision of reinforced concrete work a specialty. Chemical and Physical Laboratories.



**UNIFORM** in color and tensile strength, sound and reliable. Strictly conforms to standard and Government specifications.

Send for 72-Page Booklet

**MARQUETTE CEMENT MFG. CO.**  
CHICAGO

“Artistic and Commercially Practicable Concrete Surface Finishes.”

The series of illustrated articles now appearing under the above title in our Monthly Bulletins are of real value to architects desiring to inform themselves on this important subject.

Upon request, your name will be placed upon our mailing list for copies of the Bulletin free of charge.

A Standard Portland for Universal Use.



Daily Output 17000 Barrels. Plants at Chicago & Pittsburg.

**Universal Portland Cement Co.**

Chicago—Pittsburg

THE  
AMERICAN  
ARCHITECT



PUBLISHED  
EVERY WEDNESDAY  
IN NEW YORK



WITH THIS PUBLICATION  
IS MERGED  
THE INLAND ARCHITECT

VOLUME  
XCV


MARCH 24, 1909

NUMBER  
1735

•TWO•THIRTY•NINE•WEST•THIRTY•NINTH•STREET•

# DAYLIGHTING WITH LUXFER SYSTEM

The only good, cheerful, wholesome illuminant. It gives colors their true value. The light costs nothing, and is constant between sunrise and sunset every day in the year.

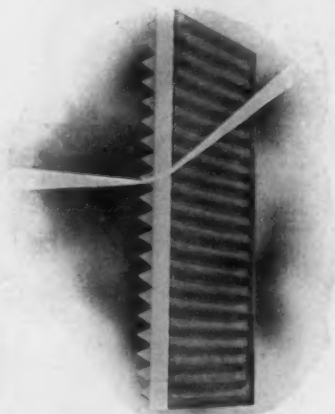

This illustration shows how light rays are bent by means of prism angles



The above building has the largest solid panels of prisms ever installed

There is no belt to slip nor dynamo to repair, hence Luxfer system costs nothing after the installation and the saving in your gas and electric light bills alone will pay for that in a short time. Luxfer is the standard and only successful system of daylighting dark places, and is used in over 27,000 buildings in the United States, and hundreds more under construction. Upon your request, we will send you literature upon all forms of installations. Tell us about your problem and we will supply you with full information.

*See our Catalogue in "Sweets" pages 601-605.*

AMERICAN **Luxfer Prism** COMPANY

CHICAGO, Heyworth Bldg.  
BOSTON, 49 Federal St.  
BALTIMORE, 32 Builders' Ex.  
CLEVELAND, 1022 Garfield Bldg.  
CINCINNATI, 37 Thoms Bldg.  
DULUTH, 106 West Michigan St.


INDIANAPOLIS, 342 E. Washington St.  
KANSAS CITY, 948 N. Y. Life Bldg.  
LOS ANGELES, 232 Bradbury Bldg.  
MILWAUKEE, 1112 Railway Ex.  
NEW YORK, 507 W. Broadway.  
NEW ORLEANS, 904 Hennen Bldg.  
PITTSBURGH, 1022 Fulton Bldg.

PHILADELPHIA, 807 Chestnut St.  
ROCHESTER, 38 Exchange St.  
ST. PAUL, 615 Ryan Bldg.  
SAN FRANCISCO, 245 Oak St.  
SEATTLE, 23 Maynard Bldg.  
DALLAS, Builders' Exchange.



## Indirect Heating.

Where a limited amount of space does not permit installing direct radiation, air-ducts passing fresh outside air over an AMERICAN Indirect Radiator and into the apartment, in the manner shown in the accompanying illustration frequently solve the problem.

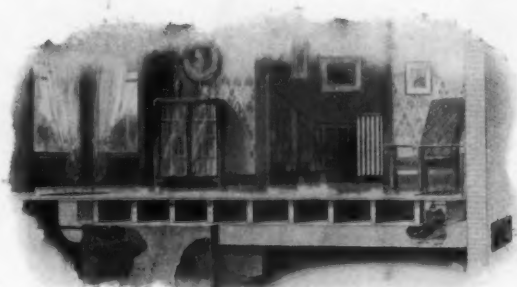

AMERICAN Indirect Radiators are made in a broad range of patterns to meet widely varying conditions and architectural requirements.

AMERICAN & IDEAL  
RADIATORS & BOILERS

A good method for incasing indirect radiation and a simple way to secure rotary circulation air in the room when outdoor supply is shut off.

**AMERICAN RADIATOR COMPANY**

General Offices: 282-286 Michigan Ave., Chicago

PHILADELPHIA  
NEW YORK  
BOSTON

BUFFALO  
PITTSBURG  
CINCINNATI

CLEVELAND  
INDIANAPOLIS  
CHICAGO

MILWAUKEE  
ST. LOUIS  
KANSAS CITY

ATLANTA  
MINNEAPOLIS  
OMAHA

DENVER  
SEATTLE  
SAN FRANCISCO



Warwick Mills, Centerville, R. I., using 46 30-inch Burt Ventilators.

Burt Ventilators are installed on saw tooth roofs of The Grinnell Mfg. Corporation, New Bedford, Mass., 33 30-inch; Indiana Union Traction Co., Anderson, Ind., 36 18-inch; Jones & Lamson Machine Co., Springfield, Vt., 80 20-inch; Yale & Towne Mfg. Co., Stamford, Conn., 20 18-inch Burt Ventilators.

have the greatest ventilating power of any. They are made from the very best of material, strongly braced and will give lasting service; made with Metal or Glass Tops as desired, provided with Patent Sliding Sleeve Damper, Storm and Dust Proof, open or shut, and adjustable to any degree of opening.

Send for our new ninety-six-page catalogue, giving fine illustrations of Mills, Factories, Shops, Foundries and Residences where Burt Ventilators are in successful use.

**The Burt Mfg. Co., 550 Main Street, Akron, Ohio.**

*The Largest Manufacturers of Oil Filters and Exhaust Heads in the World.*


Geo. W. Reed & Co., Montreal, Sole Manufacturers of "Burt" Ventilators for Canada.

## Workmen Are Never Drowsy


where ventilation and light are good. Therefore more good work is the result.

The saw tooth roof is the best roof for good lighting—and along the ridge of each roof is a row of Burt Ventilators, put there for good ventilation, which is as necessary (if not more so) than daylight.

## Burt Ventilators

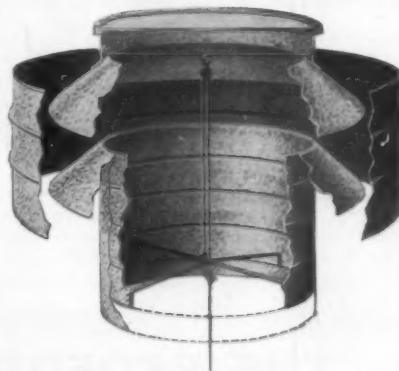

Notice Sliding Sleeve Damper. Patented.

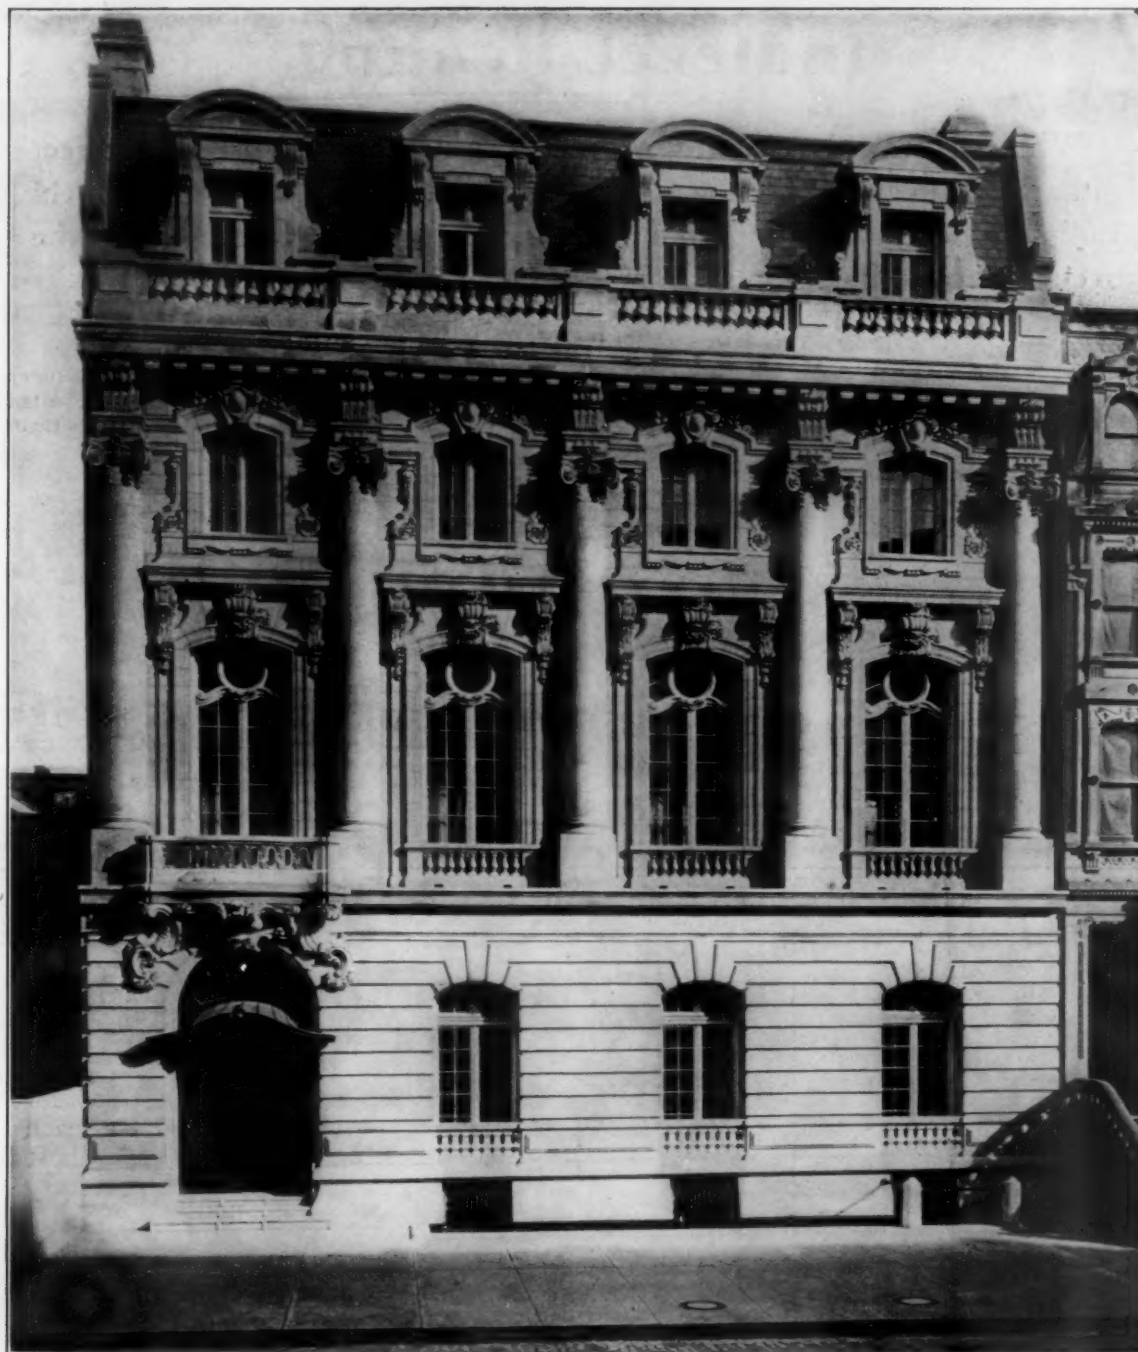

Carrere & Hastings  
Architects  
New York, N. Y.

SLOAN RESIDENCE—NEW YORK CITY

Bar, Thaw & Fraser Co.  
Cut Stone Contractors  
Hoboken, N. J.

## Even Colored Stone

Architects specifying "Buff or Blue Bedford Stone" and desirous of obtaining an "Even Colored Stone" cannot obtain results on such open specifications. The only way to accomplish this is for the Architect to close the specifications to read "Old Hoosier" from the Hoosier Quarry of the Bedford Quarries Company, which will insure the most Even Colored, closest grained, and thoroughly sound weather-proof stone on the market.

The price of "Old Hoosier" is non-fluctuating.


Correspondence with Architects respectfully solicited.

## THE BEDFORD QUARRIES COMPANY

204 Dearborn Street  
Chicago, Ill.

1 Madison Avenue  
New York, N. Y.



818 Euclid Avenue  
Cleveland, Ohio

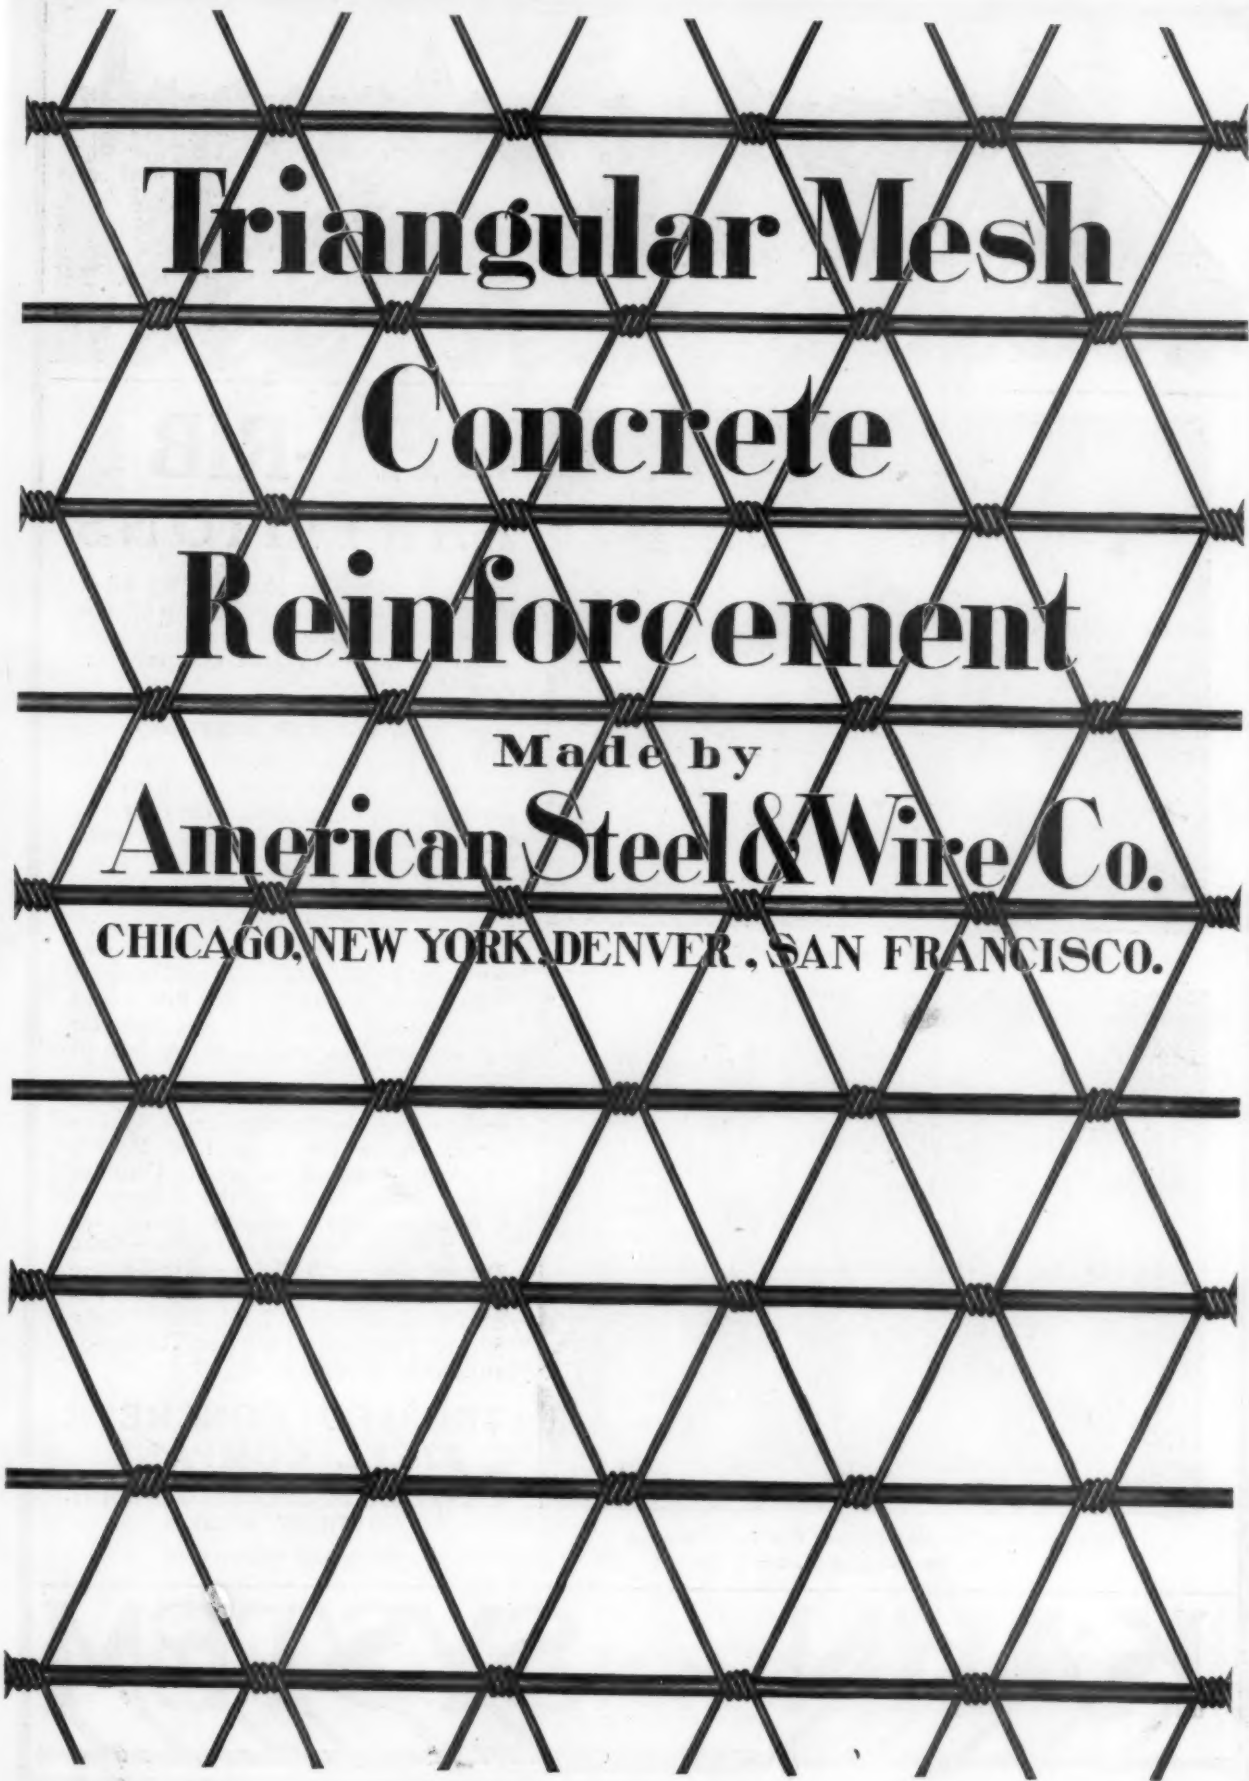


# Triangular Mesh Concrete Reinforcement

Made by  
**American Steel & Wire Co.**  
CHICAGO, NEW YORK, DENVER, SAN FRANCISCO.



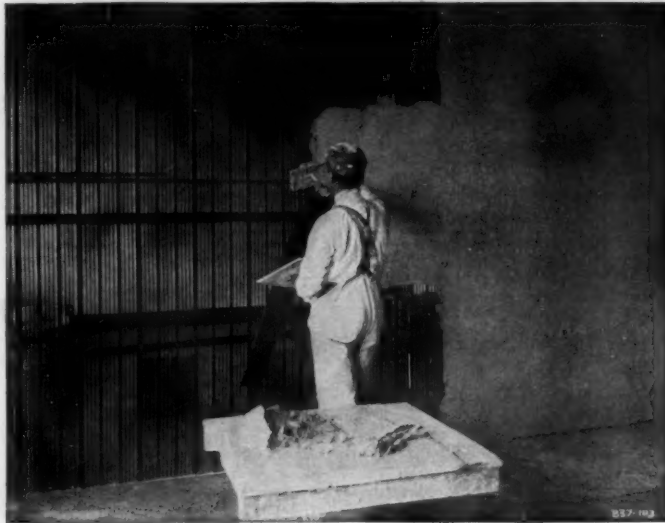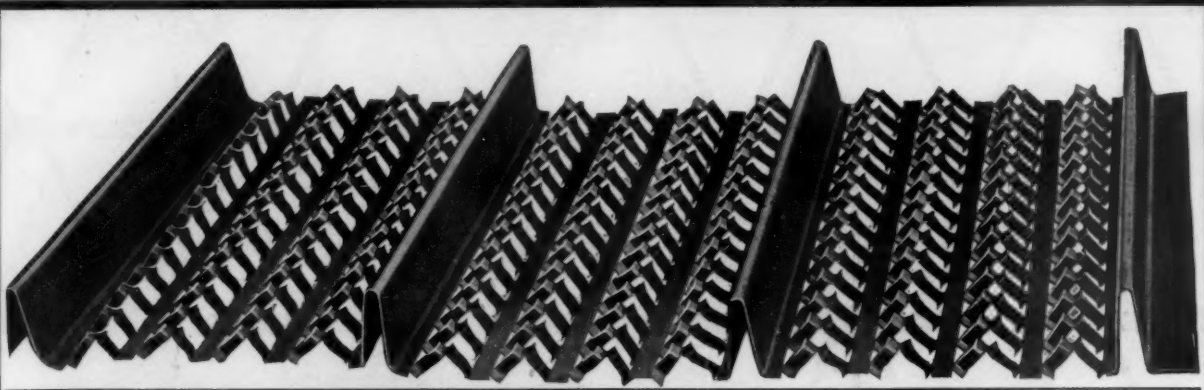

Plastering Lath Surface of HY-RIB

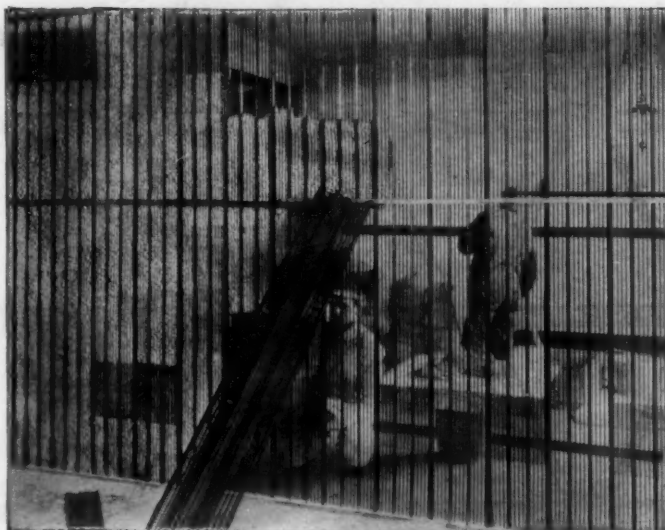

Reverse Side, Showing Perfect Key for Plastering  
No Dropping of Plaster

## HY-RIB PARTITIONS

Simply set up the sheets of **Hy-Rib**—plaster both sides and the partition is complete. **Hy-Rib** combines in a single sheet the ordinary lath and separate stud construction.

### No Studs Are Necessary

**Hy-Rib** does away with the great expense of wiring sheets of lath to studs. Being a unit of lath and studs **Hy-Rib** partitions have the greatest strength and rigidity.

Other uses for **Hy-Rib** are:

**Floors and Roofs.** **Hy-Rib** serves as reinforcement and centering for the concrete slab. No falsework necessary.

**Suspended Ceilings.** **Hy-Rib** does away with the small T's and channels and the great expense of wiring lath to supports.

**Furring.** **Hy-Rib** supplies the lath surface and the furring strips in one sheet. Write for large new **Hy-Rib** Catalogue—just off the press. Contains many details useful to the designer.


Also separate catalogues describing other Kahn System products—**Kahn Trussed Bar**—**Rib Metal**—**Rib-Lath**—and **Cup-Bars**. Catalogues of Tests, of Structures of every kind, and "Kahn System Standards," the best Handbook on Reinforced Concrete.

## TRUSSED CONCRETE STEEL COMPANY

618 TRUSSED CONCRETE BUILDING  
DETROIT, MICH.

Offices in all Principal Cities


# KAHN SYSTEM

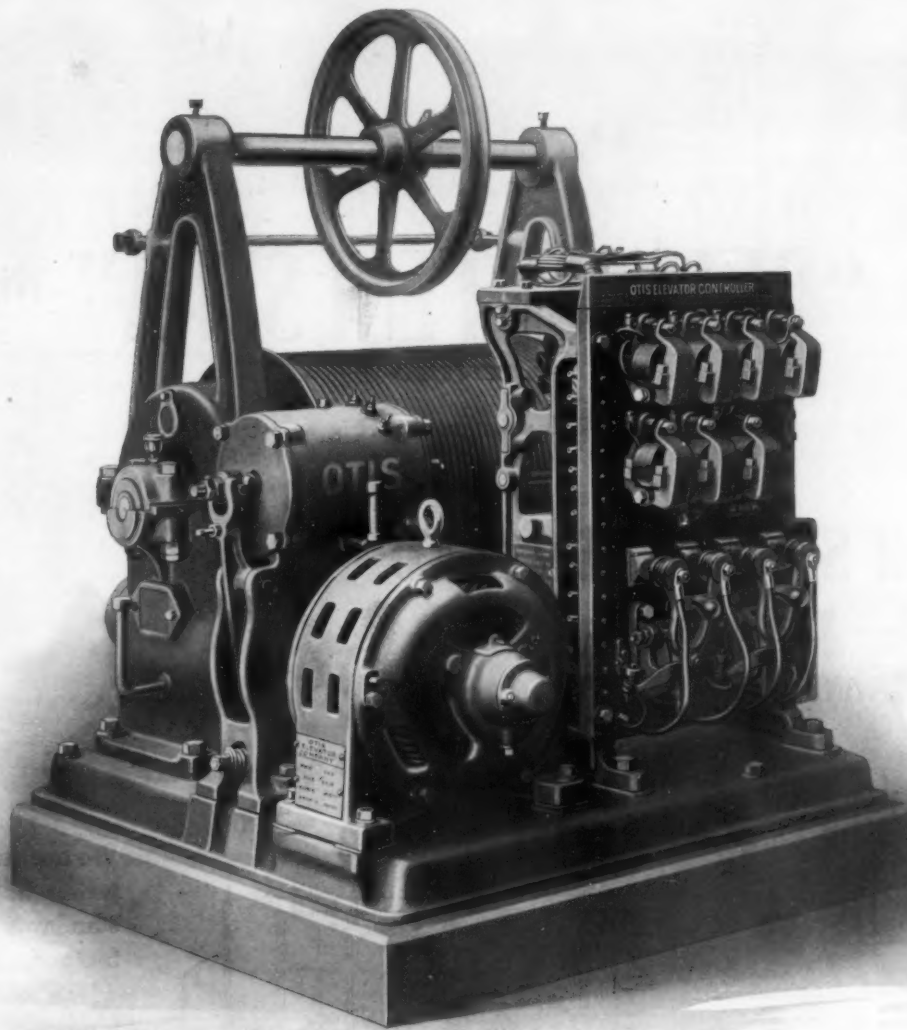

Light duty Multiphase Alternating Current Elevator Machine, with full automatic control, as used in connection with the Otis Automatic Push Button Elevator.

Catalogue A 9 on request.

**OTIS ELEVATOR COMPANY**

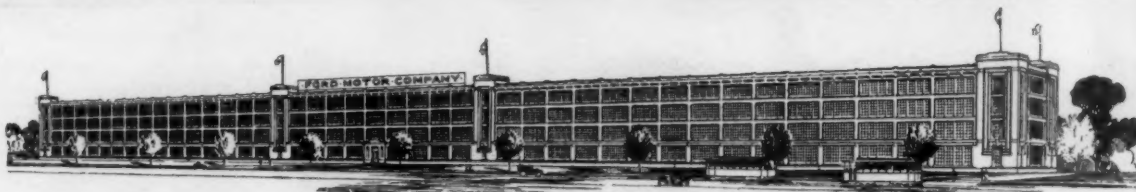

The new building of the Ford Motor Co., at Detroit, Albert Kahn, Architect, has 60,000 square feet of

## Wrought Steel "DETROIT-FENESTRA" Window Sash

PATENTED

This sash is not costly, but very substantial. It is being used by architects and engineers everywhere for the better class of industrial construction.

### Detroit Steel Products Co.


Manufacturers

BOULEVARD AND CHENE STREET

DETROIT



Note: Finished Joint "B"

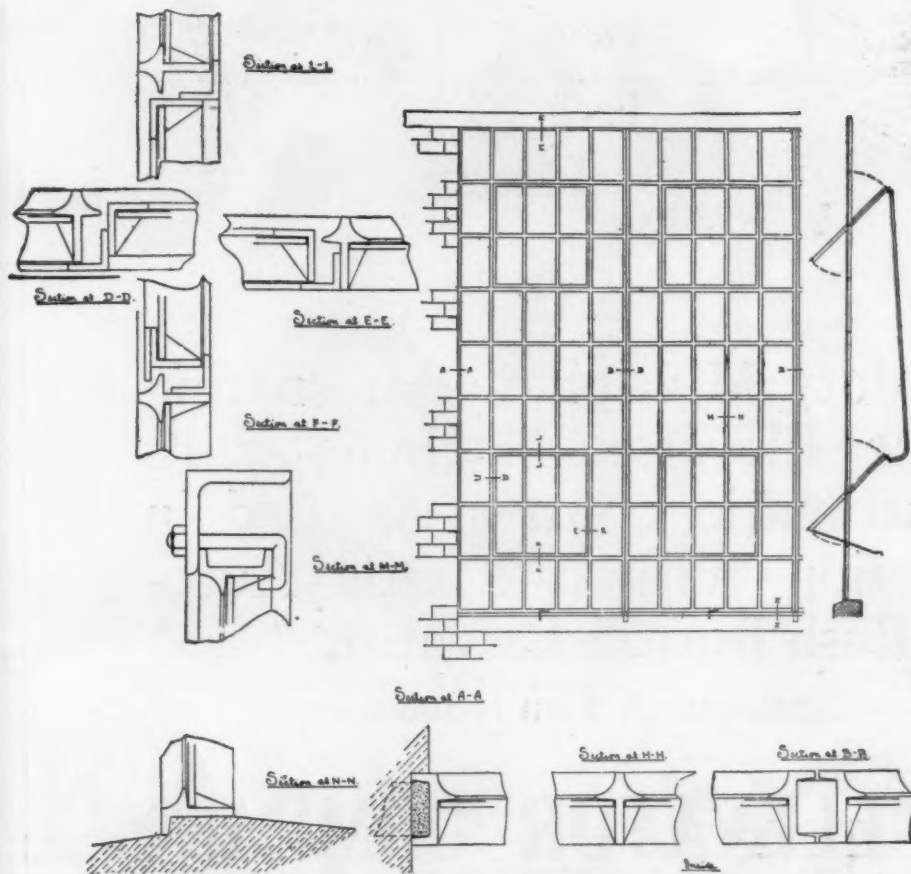

Openings shown are for 10x16 in. standard size glass.

We are manufacturing a line of standards in a factory type sash which is built to interchangeable units, multiples of which can be used in an opening. This line of standards is made in twenty-one different styles, sizes and variations of ventilation. Panes are all standard 10x16 glass. We will furnish catalog of standards with full details on application.



# CASTELL

## DRAWING PENCILS

Made in 16 degrees, 6B to 8H

## THE FINEST IN EXISTENCE

Sold by all stationers and dealers in artist's materials. Sample sent to all parties interested on receipt of 10 cents in postage stamps.

A. W. FABER, 41 Dickerson Street  
NEWARK NEW JERSEY

## "DIABLO" ASBESTOS WINDOWS

ABSOLUTELY FLAME-PROOF

ADDRESS:

U. S. ASBESTOS FIREPROOFING CO., 25 West 33d St., New York  
525 "The Rookery," Chicago

## The "GLOBE" Ventilator

IN BRASS, COPPER, GALVANIZED IRON  
AND WITH GLASS TOPS FOR SKYLIGHT PURPOSESSIMPLE SYMMETRICAL STORM-PROOF EFFECTIVE  
FOR PERFECTLY VENTILATING BUILDINGS OF EVERY CHARACTER

Smoky Chimneys Cured

SEND FOR MODEL  
AND PAMPHLET

Globe Ventilator Ridging

MANUFACTURED BY

"The 'GLOBE' is built on honor  
and sold on merit."

GLOBE VENTILATOR COMPANY, TROY, N. Y.

## Mueller Colonial Self-Closing Work

(Patented)

The ornamentation of a watch case appeals to the eye but the real value of the time piece—the works—is hid from view.

In exterior appearance Mueller Colonial Self-Closing work, like a watch, is designed to please the eye, but its real value—the mechanism—is not to be seen.

Mueller Colonial Self-Closing work operates against pressure by means of a strong phosphor-bronze spring, adjustable by screw tension. Three rollers in a recess in the handle make opening the cock an easy matter, while the closing is quick and positive. A full opening of the cock is secured by a one-sixth turn of the handle, either to right or left.



D-12002

TRADE MARK  
COLONIAL  
REGISTERED

H. MUELLER MFG. CO.

Works and General Offices  
DECATUR, ILL., U. S. A.  
West Cerro Gordo St.Eastern Division  
NEW YORK, N. Y., U. S. A.  
254 Canal St., Cor. Lafayette

## Cabot's Shingle Stains

The first made, first in quality and first in the favor of those who have used them. Scientifically balanced formulæ, purest ingredients, no adulteration. The standard for 25 years.

Samples, Color-Chart and Catalogue sent on request




C. P. H. Gilbert, Architect, New York

## Can be Relied Upon

to give fresh, artistic coloring effects and to wear as long as any colors can; to preserve the shingles thoroughly (Creosote) and not turn black or wash off. Every gallon guaranteed.

Samuel Cabot, Inc., Sole Manufacturer, Boston, Mass. 1133 Broadway, New York  
28 Dearborn Ave., Chicago

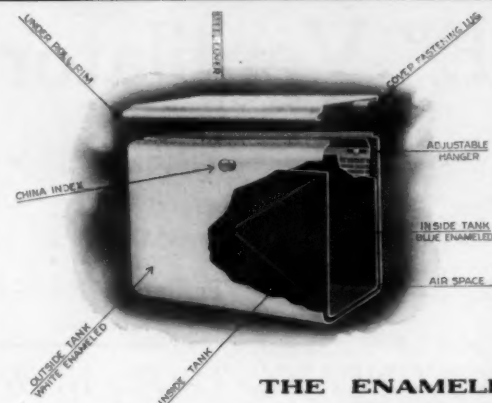

## Tanks That Cannot Leak Tanks That Cannot Sweat

Closet tank troubles needn't bother you any more now that

### THE "KAZOO"

the **All Steel Porcelain Enameled Closet Tank** can be had. This is an all steel box drawn from one sheet of metal, all corners and edges rounded, no seams of any kind anywhere, and porcelain enameled inside and out. Top is of stamped steel also enameled. Inside tank is also a one piece steel box, enameled inside and out and guaranteed to withstand the chemical action of any water on earth. There is a half inch air space between the tanks which prevents sweating. There being no joints, it cannot leak.

ASK FOR FULL DETAILS.

THE ENAMELED STEEL TANK CO., Kalamazoo, Mich.



## Jenkins Bros. Radiator Valves

are made of an excellent grade of new steam metal, and are recommended by the leading architects and consulting engineers, because they are the heaviest, strongest and most durable. Steam users are always assured of obtaining entire satisfaction, as they are absolutely guaranteed. The genuine bear trade-mark as shown in cut. Write for catalog.

Jenkins Bros., New York, Boston, Philadelphia, Chicago.

## ASPHALT FLOORS, ROOFS, SIDEWALK and CARRIAGE WAYS

of Public Buildings, Hospitals, Warehouses, Stables, Cellars, etc., laid with

### VAL de TRAVERS ROCK ASPHALT

Durable, Fireproof and Impervious. For estimates and list of works executed, apply to

The Neuchatel Asphalt Co., Limited, 265 Broadway, New York


An oil paint that dries out with soft, water color effect, yet is more washable than any other oil paint made.

The most  
important  
paint  
invention  
of the age



Write us for  
Color Card  
and Prices

Manufactured By  
**THE MURALO COMPANY**  
NEW BRIGHTON, N. Y.

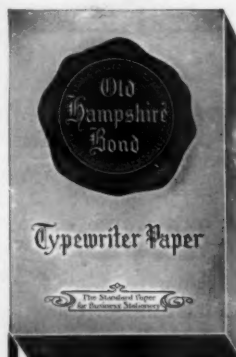

## What Typewriter Paper Do You Use?

The idea in buying a particular brand of typewriter paper is good—the best thing, however, is not only to buy by brand, but to know the relative merits of the brand you buy.

The paper you use represents you just as the clothes you wear represent you. Bearing your messages and your signature, it cannot fail to carry a suggestion of your character. A clean, crisp sheet of OLD HAMPSHIRE BOND adds a message "between the lines," a message of quality.


What we most want is your careful consideration of the use of a paper that fairly represents you—a paper that, finding itself among a pile of twenty or thirty other letters, won't feel like a suit of overalls at an Inauguration Ball. So please

SEND FOR THE SPECIMEN BOOK

In case you find difficulty in securing Old Hampshire Bond Typewriter Paper from your regular stationer, send us \$2.00 and we will forward you, prepaid, a box of medium weight.

**Hampshire Paper Company, South Hadley Falls, Mass.**

The only paper makers in the world making bond papers exclusively.

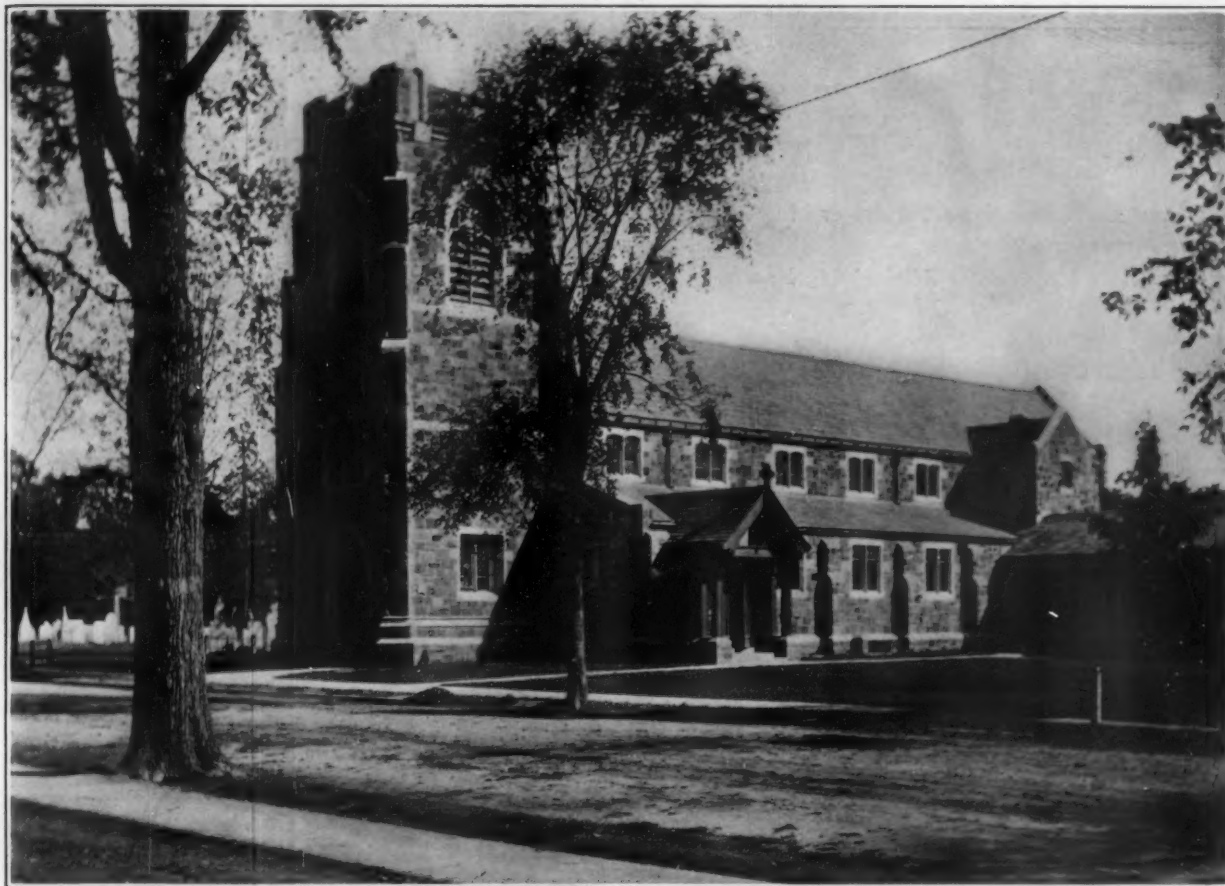

CHRIST CHURCH

CRAM, GOODHUE & FERGUSON Architects

WEST HAVEN, CONN.

THE ROOF IS OF

**Mathews**  
Hard-Vein-Variegated-Green-and-Purple  
**Slates**

Graduated in Size and Thickness  
Random Widths

TWENTY-FOUR OTHER BUILDINGS BY THE SAME ARCHITECTS  
HAVE RECENTLY BEEN ROOFED WITH

**Mathews Natural Color Slates**

THE CONTINUOUS USE, BY THE SAME ARCHITECTS, OF OUR

**Natural Color Slates**

EMPHATICALLY DEMONSTRATES THEIR

**Artistic Utility**

**THE MATHEWS SLATE COMPANY**

Main: Office Sears Building, Boston





"True in the Long Run."

Include **Triumph Ice** or **Refrigerating Machinery** in your specifications.

**Sweet's Index** (1909 Edition) explains.

*Bulletin 501-N.*

**THE TRIUMPH ICE MACHINE CO.**  
CINCINNATI, OHIO

Established 1884

**THE E. J. JOHNSON CO.**

38 PARK ROW, NEW YORK

Producers of

**ROOF SLATES**

OUT OF THE ORDINARY

BLACK—GREEN—PURPLE—RED

We will forward Architects our book, "Roof Slates Out of the Ordinary," upon application

**SLATE BLACKBOARDS**

Our pamphlet gives full size detail of frame and directions for setting slate. Correspondence solicited.

**"SIROCCO"**

Trade Mark

The word "SIROCCO" is a guarantee of highest efficiency when used in connection with

**BLOWER SYSTEMS OF HEATING, VENTILATING, DRYING, COOLING, AND MECHANICAL DRAFT.**



Write for new  
"SIROCCO" Catalogue.

"SIROCCO"


The Little Blower with Immense Capacity.

**AMERICAN BLOWER COMPANY**

General Offices:

**DETROIT**

Works:  
DETROIT, - MICH.,  
and TROY, N. Y.

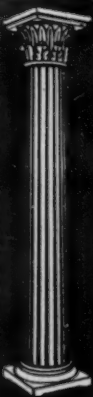

**UNION  
METAL COLUMNS**

*For Porches and Pergolas*

DIGNIFIED classical designs. Made entirely of metal, in all sizes up to 40" in diameter. Finish to match any wood perfectly. Will not split, check or rot. Stronger and more durable than wood. Last Longer—Cost No More. Write now for Booklet H-38, describing

**UNION METAL COLUMNS**

(Patented)

**UNION METAL MANUFACTURING CO.**  
388 CLIFTON ST., CANTON, O.

We ship everywhere

## ALPHABETICAL LIST OF ADVERTISERS

|                                              |    |          |                                                     |            |
|----------------------------------------------|----|----------|-----------------------------------------------------|------------|
| Abbot & Co. (o.a.m.).....                    |    | <b>L</b> | Leader Iron Works (e.o.w.).....                     | 43         |
| Adams, James.....                            | 40 |          | Loomis-Manning Filter Co.....                       | 42         |
| Alsen Cement.....                            | 59 |          | Lowe Bros. Co. (o.a.m.).....                        | 42         |
| American Blower Co.....                      | 38 |          | Lufkin Rule Co.....                                 | 43         |
| American Luxfer Prism Co.....                | 2  | <b>M</b> | Marquette Cement Mfg. Co.....                       | 60         |
| American Mason Safety Tread Co.....          | 42 |          | Matthews Slate Co.....                              | 37         |
| American Metal Door Co. (o.a.m.).....        |    |          | McCray Refrigerator Co.....                         | 42         |
| American Radiator Co. (e.o.w.).....          | 3  |          | Merchant & Evans Co. (e.o.w.).....                  | 59         |
| American School of Correspondence.....       | 42 |          | Monroe Refrigerator Co. (o.a.m.).....               | 59         |
| American Steel & Wire Co.....                | 5  |          | Monument Pottery Co.....                            | 59         |
| Armstrong Cork Co. (o.a.m.).....             |    |          | Moss Photo Engraving Co.....                        | 39         |
| Artesian Well & Supply Co. (e.o.w.).....     | 43 |          | Muckenhirn, C. H. Co.....                           | 44         |
| Art Metal Construction Co.....               | 45 |          | Mueller, H. Mfg. Co. (e.o.w.).....                  | 9          |
| Atlas Portland Cement Co.....                | 2  |          | Muerer Bros. Co. (e.o.w.).....                      | 40         |
| <b>B</b>                                     |    |          | Mullins Co., The W. H.....                          | 40         |
| Beaver Mfg. Co. (o.a.m.).....                | 52 |          | Muralo Co.....                                      | 10-51A-51B |
| Bedford Quarries Co.....                     | 4  |          | Murdock Shaw Co. (e.o.w.).....                      | 45         |
| Berger Mfg. Co.....                          | 49 | <b>N</b> | National Fireproofing Co.....                       | 53         |
| Berry Bros.....                              |    |          | National Lead Co. (e.o.w.).....                     | 10         |
| Bird, F. W. (o.a.m.).....                    |    |          | Neuchatel Asphalt Co.....                           | 57         |
| Blaisdell Machinery Co.....                  | 46 |          | Never-Split Seat Co.....                            | 49         |
| Bostwick Steel Lath Co.....                  | 43 |          | New York Belting & Packing Co. (e.o.w.).....        | 49         |
| Bradley Mfg. Co., The.....                   | 45 |          | Northwestern Terra Cotta Co.....                    | 49         |
| Brown Bros. Mfg. Co. (e.o.w.).....           | 50 | <b>O</b> | Okonite Co. (Ltd.) (e.o.w.).....                    | 7          |
| Burt Mfg. Co. (e.o.w.).....                  | 3  |          | Otis Elevator Co. (e.o.w.).....                     | 7          |
| <b>C</b>                                     |    | <b>P</b> | Parker Preston Co.....                              | 44         |
| Cabot, Samuel, Inc.....                      | 10 |          | Peerless Rubber Mfg. Co. (o.a.m.).....              | 44         |
| Cahill Iron Works.....                       | 46 |          | Pierce, Butler & Pierce Mfg. Co. (e.o.w.).....      | 56         |
| Campbell, Walter M.....                      | 40 |          | Potteries Selling Co. (e.o.w.).....                 | 42         |
| Carter White Lead Co. (e.o.w.).....          |    |          | Prescott & Son, J. B.....                           | 42         |
| Chicago Portland Cement Co.....              | 60 |          | Prometheus Electric Co.....                         | 42         |
| Clinton Wire Cloth Co.....                   |    | <b>R</b> | Raymond Concrete Pile Co.....                       | 44         |
| Cobb-Eastman Co.....                         | 58 |          | Reliance Ball Bearing Door Hanger Co.....           | 45         |
| Concrete Column Construction Co.....         | 43 |          | Richardson & Boynton Co.....                        | 47         |
| Corrugated Bar Co.....                       | 42 |          | Richter Mfg. Co. (o.a.m.).....                      | 54         |
| Coulson & Co., J. W. (e.o.w.).....           | 56 |          | Royal Ventilator & Mfg. Co. (e.o.w.).....           | 54         |
| Curdellis, F. E. (e.o.w.).....               | 43 | <b>S</b> | Samson Cordage Works.....                           | 42         |
| Cutler Mfg. Co.....                          | 50 |          | Sandusky Portland Cement Co.....                    | 47         |
| <b>D</b>                                     |    |          | Schreiber & Sons Co., The L.....                    | 42         |
| Dahlquist Mfg. Co.....                       | 44 |          | Seifert, Frank A., Plastic Relief Co. (e.o.w.)..... | 44         |
| Dahlstrom Metallic Door Co.....              | 58 |          | Silver Lake Co. (e.o.w.).....                       | 44         |
| Dean Bros.....                               | 43 |          | Sirocco Engineering Co.....                         | 38         |
| Deming Co., The.....                         | 45 |          | Smith Co., H. B. (e.o.w.).....                      | 40         |
| Detroit Show Case Co. (o.a.m.).....          | 43 |          | Society of Beaux-Arts Architects.....               | 58         |
| Detroit Steel Products Co.....               | 8  |          | Standard Sanitary Mfg. Co.....                      | 44         |
| Dexter Bros.....                             | 46 |          | Stanley Works.....                                  | 42         |
| Dixon Crucible Co., Jos.....                 | 43 |          | Stewart Iron Works.....                             | 60         |
| Donaldson Co., The (o.a.m.).....             | 42 |          | St. Louis Portland Cement Co.....                   | 60         |
| Drouve, G. & Co.....                         | 42 | <b>T</b> | Taylor, J. W.....                                   | 40         |
| Dunning, W. D.....                           | 42 |          | Thermograde Valve Co.....                           | 49         |
| Dwight Lumber Co. (e.o.w.).....              | 42 |          | Thomas & Smith (e.o.w.).....                        | 45         |
| <b>E</b>                                     |    |          | Thorp Fireproof Door Co.....                        | 38         |
| Edison Portland Cement Co.....               | 59 |          | Triumph Ice Machine Co. (e.o.w.).....               | 6          |
| Elevator Supply and Repair Co. (e.o.w.)..... | 10 |          | Trussed Concrete Steel Co.....                      | 42         |
| Enameled Steel Tank Co. (e.o.w.).....        | 51 |          | Turner Construction Co.....                         | 42         |
| Estey Organ Co. (e.o.w.).....                |    |          | Tuttle & Bailey Mfg. Co. (o.a.m.).....              | 9          |
| <b>F</b>                                     |    | <b>U</b> | U. S. Asbestos Fireproofing Co.....                 | 9          |
| Faber, A. W. (e.o.w.).....                   | 9  |          | U. S. Changeable Sign Co.....                       | 43         |
| Farr & Bailey Mfg. Co. (e.o.w.).....         | 43 |          | U. S. Mineral Wool Co.....                          | 38         |
| Fisher Co., Robert C.....                    | 43 |          | Union Metal Mfg. Co.....                            | 39         |
| Follansbee Bros. (e.o.w.).....               |    |          | United States Heater Co.....                        | 60         |
| French & Co., Samuel H.....                  | 44 |          | Universal Portland Cement Co.....                   | 40         |
| Frink, I. P.....                             | 43 |          | University of Illinois.....                         | 40         |
| <b>G</b>                                     |    |          | University of Michigan.....                         | 40         |
| Galloway, William.....                       | 43 |          | University of Pennsylvania.....                     | 40         |
| Garner Ventilating Co.....                   |    | <b>V</b> | Vacuum Engineering Co. (e.o.w.).....                | 52         |
| Globe Ventilating Co.....                    | 9  |          | Vacuum Ventilator Co.....                           | 43         |
| Gorham Co. (o.a.m.).....                     |    |          | Vaile & Young.....                                  | 40         |
| Goodyear Tire and Rubber Co. (e.o.w.).....   | 39 |          | Vapor Heating Co. (o.a.m.).....                     | 40         |
| Grauer & Co., Albert (o.a.m.).....           | 42 |          | Van Nostrand & Co. (e.o.w.).....                    | 40         |
| Gurney Heater Mfg. Co.....                   |    |          | Veale, Alway.....                                   | 56         |
| <b>H</b>                                     |    |          | Venclos Co., The (e.o.w.).....                      | 42         |
| Hampshire Paper Co. (e.o.w.).....            | 10 |          | Von Hartzfeld, Carl.....                            | 42         |
| Harbison & Walker Refractories Co.....       | 60 | <b>W</b> | Wagner Park Conservatories.....                     |            |
| Hart Mfg. Co.....                            | 46 |          | Warner Co., Charles (o.a.m.).....                   | 40         |
| Hart & Cooley Co.....                        | 46 |          | Washington University.....                          | 40         |
| Hartman & Sanders (o.a.m.).....              | 45 |          | Weld Co., Geo. A. (o.a.m.).....                     | 48         |
| Hayes, Geo.....                              | 40 |          | Western Brick Co. (o.a.m.).....                     | 48         |
| Hermann, Leiba C. E.....                     | 48 |          | White Enamel Refrigerator Co.....                   | 43         |
| Higgins & Co., Chas. H. (e.o.w.).....        | 49 |          | Winkle Terra Cotta Co. (o.a.m.).....                | 43         |
| Howard E. Clock Co.....                      | 45 |          | Winslow Bros. Co., The (e.o.w.).....                | 43         |
| Hough, William B. Co. (e.o.w.).....          | 40 |          | Wolf Mfg. Co.....                                   | 47         |
| Hunt & Co., Robert W.....                    | 47 |          | Woodbury Granite Co.....                            | 47         |
| Hunt Metal Corner Co. (e.o.w.).....          | 47 | <b>Y</b> | Yeomans Bros. (e.o.w.).....                         |            |
| <b>I</b>                                     |    |          |                                                     |            |
| Imperial Brass Mfg. Co.....                  | 47 |          |                                                     |            |
| International Text Book Co. (o.a.m.).....    |    |          |                                                     |            |
| <b>J</b>                                     |    |          |                                                     |            |
| Jenkins Bros.....                            | 10 |          |                                                     |            |
| Johns-Manville Co., H. W.....                | 38 |          |                                                     |            |
| Johnson & Co., E. J.....                     | 42 |          |                                                     |            |
| Jones, T. W. (e.o.w.).....                   | 55 |          |                                                     |            |
| <b>K</b>                                     |    |          |                                                     |            |
| Kasch Roofing Co. (o.a.m.).....              | 42 |          |                                                     |            |
| Kawneer Mfg. Co. (o.a.m.).....               | 42 |          |                                                     |            |
| Keasby & Mattison Co.....                    | 52 |          |                                                     |            |
| Kelsey Heating Co. (o.a.m.).....             | 42 |          |                                                     |            |
| Kewance Boiler Co.....                       | 42 |          |                                                     |            |
| Kewance Water Supply Co.....                 | 55 |          |                                                     |            |

# INTERLOCKING RUBBER TILING



3-8 TYPE



## For Quality



5-16 TYPE

Send for our New Illustrated CATALOGUE and SAMPLES

## The Goodyear Tire & Rubber Co.

Headquarters Tiling Department  
1914 Broadway, New York City

Factory and Executive Offices  
Akron, Ohio



Improved Capitol Boiler Showing  
Internal Construction and  
Water Travel.

### ABOUT THOSE DIVIDED SECTIONS

There are "Capitol" reasons why you should know about those "Divided Sections." Their advantage must appeal to you. Proper allowance for expansion and contraction, extending the life of the boiler to the maximum. Low waterline on steam boilers—especially desirable for buildings with low basement ceilings. Quick repair—allows immediate and economical repair in case of any accident to the boiler. **With no other boiler can this be so quickly done.**



We are glad to furnish detailed information and sectional cuts on application.

### United States Heater Company.

Home Office and Works, DETROIT, MICH.

BRANCHES: DETROIT, NEW YORK, CHICAGO, OMAHA, KANSAS CITY



Improved  
Capitol Steam Boiler.

# MOSS

## PHOTO-ENGRAVING COMPANY

295-309 Lafayette Street, cor. Houston ("Puck" Building)  
NEW YORK

Best quality of work guaranteed.

Write for Samples and Prices

HALFTONES  
ZINC ETCHING  
COLOR WORK

### UNIVERSITY OF PENNSYLVANIA SCHOOL OF ARCHITECTURE

**FOUR-YEAR COURSE.** (*Degree B. S. in Arch.*) (Architectural engineering may be taken in lieu of advanced design, etc.)  
**GRADUATE YEAR.** (*Degree M. S. in Arch.*) (Allowing specialization in design or in architectural engineering, etc.)  
**SPECIAL COURSE OF TWO YEARS.** (*Certificate.*) (For qualified draughtsmen; affording option in architectural engineering.)  
**COMBINED COURSES IN ARTS AND ARCHITECTURE,** by which *A. B.* and *B. S. in Arch.* may be taken in six years.  
**COLLEGE GRADUATES** granted advanced standing.  
**SUMMER COURSES** in elementary and general subjects through which advanced standing may be secured.

For full information address: DR. J. H. PENNIMAN, Dean, College Hall, University of Pennsylvania, Philadelphia, Pa.

### UNIVERSITY OF ILLINOIS

Four-year professional courses in Architecture, in Architectural Engineering and in Architectural Decoration. Special courses for draftsmen and constructors. Excellent library and equipment. University fees nominal.  
**DEPARTMENT OF ARCHITECTURE,**  
 W. I. PILLSBURY, Registrar, URBANA, ILL.

### THE SOCIETY OF BEAUX-ARTS ARCHITECTS

has established

#### A FREE COURSE OF STUDY

open to draughtsmen and students of any city, modeled on the general plan pursued at the Ecole des Beaux-Arts in Paris, and comprising frequent problems in Orders, Design, Archaeology, etc. An annual registration fee of two dollars is required of all students, except those paying tuition at a school of architecture.

For information apply to the Secretary of the Committee on Education, 3 East 33d St., New York City.

### WASHINGTON UNIVERSITY ST. LOUIS, MO.

offers a four-year course in Architecture, leading to the degree B. S. in Arch. Admission by examination or by diploma from accredited schools or certificate from other colleges. Qualified draughtsmen admitted as special students.  
 For information apply to the Department of Architecture, Washington University.

**J. W. TAYLOR'S** Photograph Series of  
**American Architecture**  
 Harrison 3897  
**324 Dearborn Street, CHICAGO, ILL.**

### TO ARCHITECTS

Perspectives rendered in water colors or pen and ink. Assistance on competitive or general architectural work. European experience. Address,

**ALWAY VEALE,**  
 500 Cherry Street, Chattanooga, Tennessee.

### UNIVERSITY OF MICHIGAN ANN ARBOR, MICH.


**DEPARTMENT OF ARCHITECTURE**  
 Four-year course in Architecture and in Architectural Engineering. Draftsmen and others adequately prepared are admitted as special students. For Bulletin describing work, address Dean of Department of Engineering.

### PERSPECTIVES RENDERED

In Pen-and-Ink and Water Color  
**WALTER M. CAMPBELL**  
 8 Beacon Street Boston, Mass.

### TO ARCHITECTS

**Competition Designs and Perspectives** in Water Colors or any Brush Medium, expert-assistance on Preliminary Sketches, and general architectural work, per mail from any distance or at Architects' offices by arrangement. Address **JAMES ADAMS,** 725 Kearny Ave., Arlington, N. J.

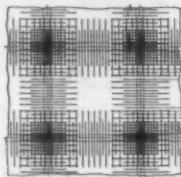


Top Reinforcement

IT WILL PAY YOU TO INVESTIGATE  
 The **HERMANN** (Patented) **SYSTEM** of  
 CONCRETE STEEL FLOOR CONSTRUCTION

Ask for Circular "AA"

**LEIBU HERMANN, C. E.** 11 Broadway, New York

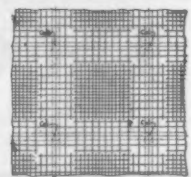

Bottom Reinforcement



American Bank Building, Seattle, Wash.  
 A. Warren Gould, Architect.  
 Equipped with Mullins Fire-Proof Windows.

sill or sash. Warping or buckling is impossible and heat contraction or expansion does not affect them in any way.

Mullins Fire-proof Windows are manufactured under supervision of Underwriters' Laboratories, Inc., according to the latest specifications of the National Board of Fire Underwriters, and every window is inspected, approved and labeled with their official label. We have catalogs showing our various lines of product. Please specify the particular class of sheet metal work you are interested in and we will send you the proper catalog for same.

**W. H. Mullins Company, 206 Franklin Street, Salem, Ohio.**

## The Windows They Wanted

It is with pride that we point to the fact that the owners of this fine building give us repeat orders for Mullins Fire-Proof Windows. Every window in this building is a "Mullins" and that means, protection, durability—and last but not least a great saving in the cost of insurance.

## Mullins Fire-Proof Storm-Proof Dust-Proof Windows

make their own reputation wherever installed. Not only are they the most perfect windows made but they are the most effective fire-proof windows made. Entirely lock-seamed metal, no soldered joints in frame, sill or sash. Warping or buckling is impossible and heat contraction or expansion does not affect them in any way.





**HELP AND POSITIONS WANTED**

The rate for advertising under this heading in uniform style, solid type, is 50 cents for 50 words or less, payable in advance. Copy received until 12 m. Monday. Replies may be sent in care of American Architect, 231-241 West Thirty-ninth Street, or 1664 Monadnock Block, Chicago, as advertisers may desire.

**OFFICES TO RENT**

Convenient studios, with skylight, for Architects, Builders, Decorators, etc.; low rents; in new business building, 42-44 West 39th Street, near 5th Ave.

T. P. WHITE, Agent,  
5-7 East 42d Street.  
(1735-7-8)

**POSITIONS WANTED**

**DRAUGHTSMAN**, architectural engineer, experienced designer of fireproof and non-fireproof construction, capable of preparing complete working plans for important buildings, general specifications and superintendence, thoroughly familiar with all regulations of Tenement House and Building Departments, offers his services to architects and builders requiring temporary assistance; best references; moderate compensation. Address 21-A, care American Architect. (1735-6-7-8)

**FIRST-CLASS ARCHITECT** wishes association with architectural or construction company; Chicago, Washington or New York preferred. Address Architect, Room 73, Mitchell Bldg., Cincinnati, O. (1734-5)

**OPEN FOR ENGAGEMENT**.—An expert in architectural bronze; designer, draughtsman; estimator and with executive ability; at present holding a position as assistant manager and chief draughtsman at large well-known architectural bronze works; well known among trade as hustler and most able man. Address G. S., American Architect. (1734-5-6-7)

**DRAUGHTSMAN** with good experience in designing and rendering of large or small buildings wants position in New York or nearby. Address 10 E, care American Architect. (1736)

**EXPERIENCED draughtsman** wants position; well up in rendering designing and practical work. Address 10 E, care American Architect. (1734)

**ASSISTANT draughtsman** of three and a-half years' experience, at present employed, wishes a permanent position with a

New York architect; have had a thorough practical education with a leading architect on first-class city and country work. Address 12-A, care American Architect. (1735)

**WANTED**—By an experienced draughtsman and engineer, with 20 years' experience office and outside; New York State qualifications as inspector of buildings; will furnish good references and examples of past work; position as superintendent or with structural steel company anywhere east of Mississippi River. Address L. S. Arnold, 2205 14th St., Troy, N. Y. (1735)

**HELP WANTED**

**ORNAMENTAL iron and Architectural draftsmen** needed constantly. Membership \$2.00 per year.

The Engineering Agency, Inc.,  
Chicago.  
Monadnock Block, (1723&tf)

**WANTED**—One architectural engineer, experienced designer fireproof construction, steel and reinforced concrete; capable of preparing complete working drawings, specifications, etc. Address 10 A, care American Architect. (1733 & tf)

**WANTED**—Architectural draughtsman with sufficient technical training and practical experience for a steady position. Address 10 B, care American Architect. (1733 & tf)

**WANTED**—Competent architectural draughtsman on apartment and tenement house work; state reference and salary expected. Address 11 B, care American Architect. (1734-5)

**WANTED**

Copies of the American Architect, dated January 6, 1909, No. 1724. We will pay 25c. a copy for this number. Address

AMERICAN ARCHITECT

231-241 West 39th St., New York City

**PROPOSALS**

Treasury Department, Office of the Supervising Architect, Washington, D. C., March 9, 1909.—Sealed proposals will be received at this office until 3 o'clock P. M. on the 14th day of April, 1909, and then opened for the construction (complete) of the U. S.

Post Office at Pittsburg, Kansas, in accordance with the drawings and specification, copies of which may be had at this office or at the office of the Postmaster, Pittsburg, Kansas.—James Knox Taylor, Supervising Architect. (1734-35)

Treasury Department, Office of the Supervising Architect, Washington, D. C., March 9, 1909.—Sealed proposals will be received at this office until 3 o'clock P. M. on the 15th day of April, 1909, and then opened, for the construction (including plumbing, gas piping, heating apparatus, electric conduits and wiring), of the U. S. Post Office at Fayetteville, North Carolina, in accordance with the drawings and specification, copies of which may be obtained from the Custodian of site at Fayetteville, N. C., or at this office, at the direction of the Supervising Architect.—James Knox Taylor, Supervising Architect. (1734-35)

Treasury Department, Office of the Supervising Architect, Washington, D. C., March 13, 1909.—Sealed proposals will be received at this office until 3 o'clock P. M. on the 19th day of April, 1909, and then opened, for the construction (complete) of the U. S. Post Office at Sumter, South Carolina, in accordance with the drawings and specification, copies of which may be had at this office or at the office of the Postmaster at Sumter, S. C., at the discretion of the Supervising Architect.—James Knox Taylor, Supervising Architect. (1734-35)

Treasury Department, Office of the Supervising Architect, Washington, D. C., March 16, 1909.—Sealed proposals will be received at this office until 3 o'clock P. M. on the 21st day of April, 1909, and then opened, for the construction complete (including plumbing, gas piping, heating apparatus, electric conduits and wiring), of the United States Post Office at Manistee, Michigan, in accordance with drawings and specifications, copies of which may be obtained from the Custodian of site at Manistee, Mich., or at this office, at the discretion of the Supervising Architect.—James Knox Taylor, Supervising Architect. (1735-36)

Treasury Department, Office of the Supervising Architect, Washington, D. C., March 15, 1909.—Sealed proposals will be received at this office until 3 o'clock P. M. on the 20th day of April, 1909, and then opened, for the construction complete of the United States Post Office at Kearney, Neb., in accordance with the drawings and specifications, copies of which may be had at this office, or at the office of the Postmaster at Kearney, Neb., at the discretion of the Supervising Architect.—J. K. Taylor. (1735-36)

# "Colonial Architecture"

(THE GEORGIAN PERIOD)

"The most interesting of all American publications in the field of architecture."—*Review of Reviews*.

"The most important work on architecture yet produced in America."—*The Nation*, New York.

"No more serviceable and attractive series of measured drawings could be offered. The finest specimens of Colonial Architecture are treated so as to be of immediate value to the profession."—*Press*, Phila.

Published in Twelve Parts in Separate Portfolios, \$60.00

Bound in Three Volumes, \$66.00. 351 Plates, 525 Text

Illustrations. Sample Sheets Sent on Request.

THE AMERICAN ARCHITECT,

239 WEST 39th STREET, NEW YORK

## TURNER CONSTRUCTION

240  
Reinforced Concrete  
Structures Completed

CO. 11 Broadway, N. Y. City

Write for our Bulletins "Concrete Work" for free distribution

## MASON SAFETY TREADS

For Stairs, Wood, Iron, Marble or Cement

New or old

HUNDREDS OF THOUSANDS IN USE

American Mason Safety Tread Co., Boston

## LOOMIS FILTERS

Improved System

Established 1880

Simple and Effective

LOOMIS-MANNING FILTER CO.

Main Office:

826 Land Title Building, Broad and Chestnut Streets, Philadelphia  
Boston Buffalo New York Baltimore Washington Chicago

## Five Orders of Architecture

A 50-page reference book (page size 7 x 10 inches), describing in interesting form the Greek and Roman Orders of Architecture.

"The Orders" gives you all the information which could heretofore be found only in a number of rare, costly books.

**PORTFOLIO FREE.** We will send a handsome portfolio containing 58 detail plates 11 x 15 inches, typical of the best examples of Greek and Roman Architecture; to be retained only on condition of a purchase of "The Orders."

To introduce this great work we will send it, express prepaid, for \$9.90, payable \$2.00 within 5 days and \$4.00 monthly. The regular list price is \$15.00.

AMERICAN SCHOOL OF CORRESPONDENCE, Chicago, U. S. A.

Mention Amer. Arch. 3-24-09.

## J-M Asbestos and Magnesite Products

Asbestos Roofing, Keystone Hair Insulator, Asbestos Wood, Asbestos Wall Plaster, Pipe Covering, Etc.

H. W. JOHNS-MANVILLE CO.

New York, Milwaukee, Chicago, Boston, Philadelphia, St. Louis, Pittsburgh, Cleveland, Buffalo, Baltimore, New Orleans, Kansas City, Minneapolis, San Francisco, Los Angeles, Seattle, Dallas, London

## CARL VON HARTZFELT Metallurgical Chemist

WHEELING, W. VA.

Plans, specifications, estimates and supervision for **Continuous Industrial Alcohol Distillery Apparatus**, for light, heat and power purposes from natural gas and portable stills for vegetable waste matter. Economy and rapidity of construction a specialty. Unquestionable references.

ACTING DIRECTOR OF THE CONTINENTAL NATURAL GAS ALCOHOL CO., WHEELING, W. VA., U. S. A.


See Harper's Weekly, Oct. 3, 1908. Patent Serial No. 450,294—Aug. 2

## GURNEY HEATERS

FOR HEATING ANY DESCRIPTION OF BUILDING BY STEAM OR HOT WATER

GURNEY HEATER MANUFACTURING CO.

NEW YORK OFFICE 12 E 42<sup>ND</sup> ST. 186-200 FRANKLIN ST. BOSTON

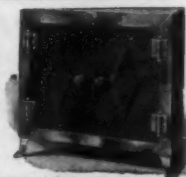

## ELECTRIC PLATE WARMERS

are now specified by all prominent ARCHITECTS for high-class RESIDENCES and APARTMENTS. The old-time GAS or STEAM heated Plate Warmer is out of place in modern buildings equipped with modern conveniences. See our adv. on page 48-March 3-09.

Write to-day for illustrated booklet.

THE PROMETHEUS ELECTRIC CO.  
234 East 43d Street, New York

## LOVELL SASH OPERATOR

PRINCIPLE DIFFERENT—SERVICE GREATER

TWO RODS SLIDE

Operated by Rack and Pinion

Long Run.


Simple to Erect.

Send for Folder.

THE G. DROUÉ CO.

CHICAGO

Bridgeport, Conn.

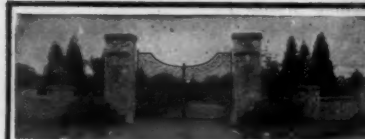

Artistic Gateways a Specialty

THE STEWART IRON WORKS CO., 1739 Covington St., Cincinnati, Ohio

"Largest Makers of Iron Fence in the World."

## STEWART'S IRON FENCE

Recognized and Specified by the most prominent Architects and Engineers in the country.

Highest Quality Lowest Price

Send for Catalog, and be convinced

## CORRUGATED BARS

FOR REINFORCED CONCRETE CONSTRUCTION

We also supply Economy Unit Frames, Spiral Column Reinforcement and High Tensile Wire Mesh.

Let us co-operate with you in your fireproofing problems.

CORRUGATED BAR CO.,

ST. LOUIS



SPOT CORD  
GUARANTEED FREE FROM  
IMPERFECTIONS OF BRAID OR FINISH  
SEND FOR SAMPLES  
SAMSON CORDAGE WORKS  
BOSTON, MASS.

## USE KEWANEE BOILERS and RADIATORS

They are best for ALL kinds of heating. Fit any job.

KEWANEE BOILER COMPANY  
KEWANEE, ILLINOIS.

## McCray Refrigerators

Built to order for any space—any capacity—all sanitary linings:—Opal Glass, Porcelain Tile, White Enamelled Wood, Odorless White Wood. Standard for over 25 years. All stock sizes and styles ready for immediate shipment. Built-to-order refrigerators can be shipped in 3 weeks. See Sweet's Index, pages 1082-86 and send for catalog you are interested in.

No. A. H. Built-to-order for Residences

No. 85. Regular Size Residences

No. 66. For Groceries

No. 58. For Meat Markets

No. 47. For Hotels, Clubs, Institutions

No. 71. For Florists

McCray Refrigerator Company, 907 Mill St., Kendallville, Ind.

# THE L. SCHREIBER & SONS CO.

STRUCTURAL STEEL CINCINNATI ORNAMENTAL IRON

BRANCH OFFICES NEW YORK • CHICAGO • PITTSBURG • ATLANTA • NEW ORLEANS • SAN FRANCISCO • RICHMOND

ESTABLISHED 1855


**L. Wolff Manufacturing Co.**

Manufacturers of Plumbing Goods Exclusively

The only complete line made by any one firm

DENVER Showrooms, 91 Dearborn Street, Chicago TRENTON

See our full-page advertisement last week and next week

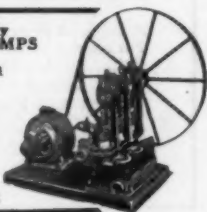**ARCHITECTS** who Specify **DEMING PUMPS**insure the owner against troubles from  
**WATER SUPPLY.**Electric Driven Pumps operated from  
any current. Send for Catalog "G"—  
Power Pumps for all uses.**THE DEMING COMPANY,** Salem Ohio.  
See Sweet's index for double-page announcement**The Broughton Mixer**for plaster, lime, patent flooring, etc. See  
display ad next week. Ask for circular.**WM. D. DUNNING**, 231 W. Water St., Syracuse, N. Y.

WE MANUFACTURE

Leader Hot Water Stor-  
Water Supply Systems for  
urban Homes, Country Clubs, County Farms, etc.

Write for catalog or see Sweet's Index.

**Leader**Pneumatic Tanks,  
age Tanks, Leader  
Country and Sub-**LEADER IRON WORKS**, DECATUR, ILL.  
15 William St., New York**A DRILLED WELL**Is the ideal source of water supply  
for country residences. Architects  
should get in touch with**ARTESIAN WELL & SUPPLY CO.**  
PROVIDENCE, R. I.**LUFKIN STEEL TAPES**Are Indispensable for Accurate Work  
Made in all styles and sizes for all classes of work**THE LUFKIN RULE CO.** SEND FOR  
CATALOG.  
Saginaw, Mich. U. S. A. New York London, Eng. Windsor, CanadaThe expense and annoyance of painting  
will not recur every year or two if you use**Dixon's Silica Graphite Paint**the "Proven Shield for Steel Work." Dura-  
bility records in all climates; write for a few.**JOSEPH DIXON CRUCIBLE CO.** JERSEY CITY, N. J.**Twin-Light Reflectors**Made by "FRINK" are superior to any others on  
the market. Those who have windows to light  
should certainly get full information regarding  
these fixtures. Correspondence invited. . . .**I. P. FRINK**, 551 Pearl Street, NEW YORK**Mineral Wool****FIRE, SOUND and VERMIN PROOF INSULATOR**  
SAMPLES AND CIRCULARS FREE**U. S. MINERAL WOOL CO.**, 140 Cedar St.  
NEW YORK**Richardson Fireproof DOORS**See our full page advertisement in this  
paper last week or next or write to**THORP FIREPROOF DOOR CO.**, MINNEAPOLIS.

Established 1840

**THE ROBERT C. FISHER COMPANY**,

Successors to FISHER &amp; BIRD

**MARBLE, MOSAICS and TILING**

139th-140th Sts.—Locust Ave. and East River, New York

**U. S. Changeable Directories**  
**ARE SOLD OUTRIGHT**Made according to architects' designs or sold out of stock  
in quartered oak or bronze.**U.S. CHANGEABLE SIGN CO.**, 3 West 29th St., New York**VAILE & YOUNG'S**  
**Patent Metallic Skylights**Without Putty  
Construction adapted to all forms and styles of  
Skylights.Thousands of feet in use have proved its superior-  
ity. Particularly adapted for Depots, Mills, Factories,  
etc., where large and continuous lights are required.  
Send for Illustrated Catalogue.

214 N. Calvert St., Baltimore, Md.

**Bostwick Truss-Loop Metal Lath**Marks a new era in modern building construc-  
tion. We are prepared to furnish absolute proof  
of its great economy.**BOSTWICK STEEL LATH CO.**, Niles, OhioSeals with or  
without water.Cudell  
Trap  
S. & S. S. R.Put into the White House by  
the U. S. Government.**F. E. CUDELL'S****Patent Sewer-Gas**  
**and Backwater Trap**For Wash Bowls, Sinks, Bath  
and Wash Tubs.**CLEVELAND - OHIO**Cudell  
Anti-Siphon





**OUR** engineering department will co-operate with architects and engineers in the planning and executing of difficult foundations, dock work, etc.

**RAYMOND CONCRETE PILE COMPANY**

NEW YORK: 140 Cedar St.  
CHICAGO: 135 Adams St.  
PITTSBURGH: Union Bank Bldg.  
PHILADELPHIA: Land Tide Bldg.  
BALTIMORE: Pratt and Concord Sts.  
ST. LOUIS: 620 Chestnut St.  
NEW ORLEANS: 204 Perrin Bldg.

## PARKER, PRESTON & CO.'S Weatherproof Coating

Creates an impervious coating to Stucco, Cement and Concrete, Plaster and Brick Surfaces.

For exterior use: Prevents absorption of dampness from rain-storms, and other causes.

Does not fill the pores or affect character of surface. Dries without gloss, producing soft, rich, even color effect.

Ready for use, durable, economical, practical.

Adamant Stucco, Brick and Plaster Coating.

For interior use:

Adamant Cement Floor Coating.

Art in Shingle Stains. (Waterproof and Odorless.)

Waterproof Flat Brick Stains.

Manufactured solely by

**PARKER, PRESTON & CO., Inc.**  
New York Office: 25 West 42nd St.      Norwich, Conn.

## STANLEY'S BALL BEARING HINGES

In WROUGHT BRONZE and STEEL

Never Wear Down. Never Creak. Never Require Oiling.

The improved washer protects the balls against moisture and dust. For Sale by Leading Hardware Dealers.

*Attractive Literature for the asking*

**THE STANLEY WORKS**  
NEW BRITAIN, CONN.      NEW YORK      CHICAGO

## The NATURO Idea

Solves the Water Closet Problem

The NATURO Slat gives the erect position—which makes soiling the rim impossible.

The NATURO Seat (higher in front than at rear), eliminates the wetting-the-seat-evil


NATURO Combinations are guaranteed in every way.

NATURO Bowls are superior in operation to the old-fashioned kind you know.

NATURO Catalog "C" free for the asking. It's worth asking for.



The C. H. Muckenhirn Closet Company, Detroit, Mich.

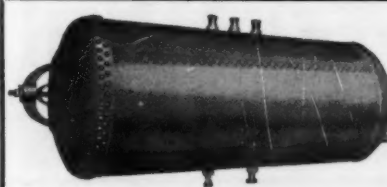

**"Dahlquist"**

THAT IS THE NAME  
TO REMEMBER  
WHEN YOU  
SPECIFY BOILERS

**BOSTON COPPER BOILERS**

ARE BY TEST THE BEST

Will give satisfaction to you and your client.  
Our Copper Range Boilers are the best made and every one guaranteed. Let us send you illustrated booklet and price list.

**DAHLQUIST MFG. CO., 38 W. 3d St., BOSTON**

## FRENCH'S CROWN WHITE and COLORS

ARCHITECTS'  
TIME SAVER



HERMETICALLY  
SEALED CANS

WHY? — ASK

**SAMUEL H. FRENCH & CO.,** Paint and Varnish Manufacturers  
Established 1844.      Philadelphia, U. S. A.

WHEN YOU GET TO **SASH CORD** SPECIFY

**SILVER LAKE A**

And insist upon having it put in. To insure you against substitution, we stamp our name on every foot of our cord.



**SILVER LAKE BRAIDED SASH CORD**

Was originated by us, and for forty years has been recognized as—

**THE STANDARD**

Established 1869

## BOOKS

**A**NY book upon architecture or allied subjects which is in print, will be supplied promptly and at the lowest price. Get our prices before buying elsewhere. Write for list of best books on any subject upon which you want information.

**THE AMERICAN ARCHITECT**

231-241 West 39th Street, New York


## DEAN BROS.' STEAM PUMP WORKS

INDIANAPOLIS, IND.


VERTICAL AND HORIZONTAL  
ELEVATOR PUMPS

Atlantic Type Boiler Feeders, Water Supply Pumps, Fire Pumps, Electric Pumps, Vacuum Pumps.

SEND FOR  
CATALOGUES,

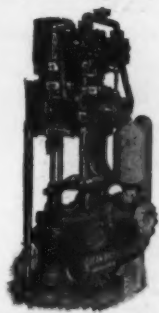


Vertical Elevator Pump.

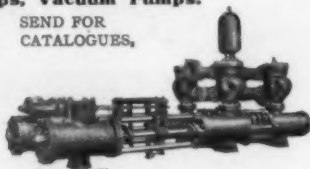

Horizontal Plunger Pump

## PREVENT SMOKY FIREPLACES

Do You Know Murdock-Shaw Perfect Fireplace Dampers  
Are Specified by Architects Throughout the Country?

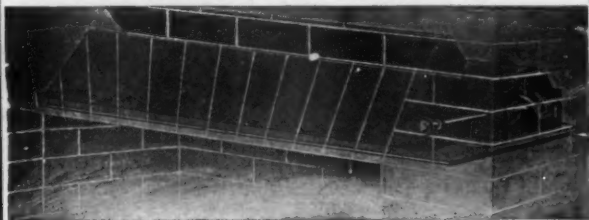

Ask for Circular and Prices from

**MURDOCK-SHAW CO.**

127 Federal Street  
BOSTON, MASS.

RELIANCE BALL BEARING DOOR HANGER CO.

*Reliance*  
DOOR  
HANGERS

**SILENT, SMOOTH-  
ACTING, DURABLE**

Through an ingenious but simple ball bearing device render sliding doors perfectly mobile. The heaviest panels move with a touch. **THREE SPEEDS. NOISELESS OPERATION.**

The Largest and Best Known Municipal, Corporation, and Private Buildings in America are Equipped with Reliance Hangers.

Write for particulars before specifying.

Reliance Ball Bearing Door Hanger Co. 1 Madison Ave., New York

THOMAS & SMITH

Manufacturers

17-19 So. Carpenter St.  
Chicago

N. Y. ... 288 Hudson St. L. Thomas  
Cleveland. ... Hickox Building  
McDonald Bros.  
Cincinnati. ... Mercantile  
Library Bldg.  
McDonald Bros.

*Thomas' Acme Air Purifying and Cooling System*  
GOVERNS HUMIDITY  
CLEANSES AIR

Detroit  
Majestic. McDonald Bros.  
Minneapolis. Security  
Bank Bldg. Geo. A. Yokoms Co.  
St. Louis Chemical. T. K. Peters Co.  
Kansas City. Postal. Kan. City Eng. Co.  
Denver Mining Exc. Thomas & Smith, Inc.  
Pittsburg, Pa. 1101 Park Bldg. J. A. Lienendecker  
Boston. 88 Broad St. Benj. K. Hough  
Philadelphia. Bailey Bldg. Theo. Kolischer Eng. Co.



## Do You Know

Our Corner, Ground and Picture Hanging BEADS are made of the best Galvanized Steel, Solid Zinc, Brass or Bronze. Make straight, solid corners on roughest brick walls, wood or metal lathing.

Sample and points on 15 different applications sent free on request.

**Hunt Metal Corner Co.**  
561 Atlantic Ave., Boston, Mass.

The SUPERIORITY of

*Cemeline*

**LIQUID**  
IS BASED  
ON TESTS  
THAT TELL

"Cemeline" Will Fulfill These Demands.

"Cemeline" is a coating, tried and tested for years, on old or new stone, concrete, cement blocks, brick, wood or metal.

It produces a thorough WATER-PROOFING, the surface being hermetically sealed after the application of "Cemeline."

It is absolutely fireproof. Heat and flames will not affect a surface of "Cemeline."

"Cemeline" is quickly applied by following simple directions. Nothing known to chemistry can equal it. One gallon of liquid covers 225 sq. ft. of concrete, brick or stone surface.

"Cemeline" is carried in stock in the following standard colors: Natural, Cement, Bedford Stone, Brown Stone and Cement Red. Any desired shade made, if quantity justifies.

Send for Free Samples and More Information.

THE BRADLEY MFG. CO., 1920 Gest St., CINCINNATI, OHIO.

ESTABLISHED 1868

THE "HAYES"  
METALLIC GLAZED STRUCTURES  
SKYLIGHTS FIRE PROOF WIRE GLASS WINDOWS  
71-8TH AVE. NEW YORK  
METAL LATHINGS ETC.

## Specialties

Bronze, Steel and Marble Equipment for Banks.


Fireproof Steel Filing Devices for Vaults and Record Rooms in Court Houses, Public Buildings, Banks, &c.

"Standard" and "Bracket" Stacks in Steel for Libraries.

An Extensive Line of Fireproof Steel Furniture for all Public and Business Buildings.

Many Notable Installations. Every Customer a Reference.

**ART METAL  
CONSTRUCTION CO.**  
JAMESTOWN, N. Y.

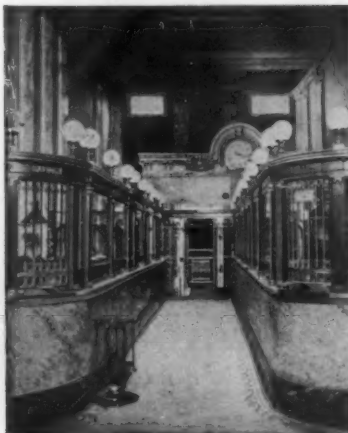

# PETRIFAX

## INTERIOR and EXTERIOR COATING

For Concrete, Cement, Brick or Stucco.

*"If the coat fits, put it on"*

**P**REVENTS DAMPNESS  
PRODUCES ARTISTIC EFFECTS  
ROOF AGAINST DUST ON FLOORS

*Write for Catalogue "F"*

**Dexter Brothers Co.**

75 Broad St., BOSTON

## YOU WILL MAKE NO MISTAKE IF YOU SPECIFY THIS SINK

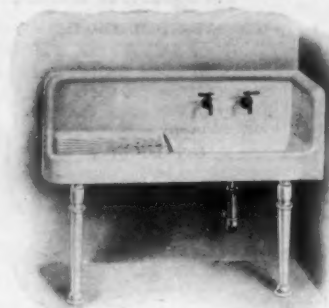


Plate D-93 Sink (Patent applied for)

The only sink made with back, apron, drain board and end piece cast integral. The handsomest, most convenient and most sanitary sink on the market. Every house-keeper who sees this sink wants it in her kitchen, and leading architects everywhere have discovered this and are specifying it. Sink made for either right or left hand corner; also made without corner piece with right or left hand drain board. Handled by leading jobbers and plumbers everywhere. Ask for special sink circular illustrating our entire line of roll rim and apron sinks, or catalogue showing "Southern Beauty" lavatories, kitchen sinks, slop sinks, etc.

**THE CAHILL IRON WORKS, No. 12 14th Street, Chattanooga, Tenn.**

Eastern Branch Office and Warehouse, 76 W. 36th St. New York, N. Y.  
Thos. H. Hutchinson, Manager.

San Francisco Office, 1749 Sacramento St.  
Culin & Stanyan, Sales Agents.

Portland Branch, 650 Sherlock Bldg. H. A. Heppner & Co., Sales Agts.  
Chicago Representative, Harry Verbeek, 163 Randolph Street



## Vacuum Cleaning Systems

[Engineers, Designers and Manufacturers  
OF COMPLETE  
Stationary Vacuum Cleaning Equipments  
FOR

|                   |            |                     |
|-------------------|------------|---------------------|
| Office Buildings  | Hotels     | Hospitals           |
| School Buildings  | Churches   | Power Stations      |
| Library Buildings | Residences | Telephone Exchanges |
| Lodge Buildings   | Stores     | Theatres            |
| Club Buildings    | Mills      | Factories           |

Portable Vacuum Wagons for House to House Cleaning

Architects  
Contractors  
Builders

|| **WRITE FOR ESTIMATES**  
Illustrated and descriptive matter

**The BLAISDELL MACHINERY CO.**

General Office and Factory, BRADFORD PA

Sales Offices

BOSTON  
10 P. O. Square

NEW YORK  
90 West Street

CHICAGO  
428 Monadnock B'k

## "H. & C." LOCKERS

Are made in different  
styles for different kinds  
of buildings.

They are made of sheet  
steel, reinforced with  
steel angles, are

**STRONG  
RIGID  
DURABLE**


Catalogue "C" gives  
complete information  
about them.

It's yours for the asking.

**THE  
HART & COOLEY CO.**

NEW BRITAIN, CONN.

79 Chambers Street, New York  
15 Lake Street, Chicago

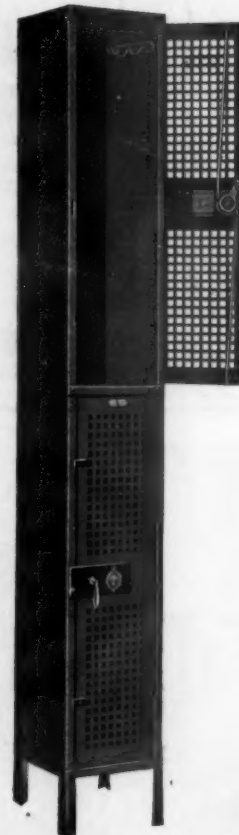





**Medusa Waterproof Compound**  
**MAKES ALL CONCRETE IMPERVIOUS TO WATER**  
 It is not a wash or experiment. Gives permanent results and will not affect the strength of concrete. Beware of imitations and adulterations that are sold for less than it costs to manufacture MEDUSA.



Picture of water-proofed concrete swimming pool. Olympic Club Bldg., San Francisco, California. Thompson-Starrett Co., General Contractors.  
**WRITE FOR PAMPHLET.**

**SANDUSKY PORTLAND CEMENT CO., Sandusky, O.**  
 Send for free sample of true Portland White Cement.



## **"RICHARDSON" BOILERS**

For Steam and Water

**"Perfect" Furnaces**

**"Perfect" Ranges**

Specified by Leading Architects

**RICHARDSON & BOYNTON**

224 Water St., New York

CHICAGO

BOSTON

## **REPEAT ORDERS**

**I**N 1906 we built the Providence, R. I., Post Office in Woodbury Gray Granite. In 1907 we furnished this stone for the Post Offices at Hamilton, Ohio, and Des Moines, Iowa. Last month we received the granite contract for the York, Neb., Post Office. The Government appreciates a good stone.

Woodbury Gray Granite stands the test of service.

### **WOODBURY GRANITE COMPANY**

Hardwick, Vermont

MR. GEORGE H. BICKFORD, General Manager

NEW YORK: 1 Madison Ave.

CHICAGO:

832 Monadnock Block

PITTSBURG:


2419 Farmers Bank Bldg.

## **Shower Baths**

**INGHAM  
 SHOWER  
 MIXERS**

ARE WHAT YOU WANT

**WHY?**

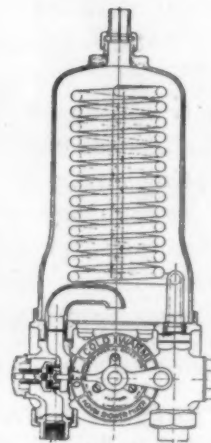

Chicago University say:  
 "The only satisfactory and safe shower bath mixers we have found."

Wisconsin University ordered 36 mixers after most thorough investigation of all similar devices.

### **Scalding Impossible**

Cold water and steam controlled by a single handle. Impossible to admit steam to chamber in advance of cold water. Capable of the closest regulation. Built for either steam or hot water operation. Entirely noiseless.

**IMPERIAL BRASS MFG. CO.**

245 South Jefferson Street

CHICAGO, ILL.

# Refrigerator Hand Book for Architects

¶ *A hand book on refrigerator design and specification—not in any sense a catalogue, but a book of reference for the use of architects who wish to design refrigerators to be built to order.*

THE architect planning homes, hotels, clubs or restaurants will find the new REFRIGERATOR HAND BOOK full of suggestions and facts on the planning of special refrigerators. The refrigerator catalogues issued by various manufacturers are useful to the man wishing to select a stock box, but this Refrigerator Hand Book is the first information which is of any use to the architect who wishes to design a practical refrigerator to fit the special needs of his better buildings.

With this Hand Book the architect may be sure of the correct proportions of various compartments, the necessary thickness and composition of walls; exact detail of outside opening ice boxes; specifications for both construction and material that will insure best insulation under varying conditions; engineering tests of various insulating material; all standard refrigerator hardware and suggestions of possible special hardware; description of and specifications for all known linings; specifications for cold rooms and special refrigerator pantries.

***Hand Book sent only on request***

MEMO.

to send for Refrigerator Hand Book to the White Enamel Refrigerator Company, St. Paul, Minn.

Tear off the corner coupon as a memo. to send for the Refrigerator Hand Book.

We will send the book prepaid on receipt of request only.

## Architects Are Invited

to correspond with us in regard to clocks of every description for their new buildings. An attractive clock in the hallway, lobby or corridor should be considered as much of a necessity as a mailing chute, ventilator or door spring.

**E. Howard Clock Co.**

Established 1842

New York

Boston

Chicago

For Students and Draughtsmen

**JUST PUBLISHED**

## Architectural Composition

By John Beverley Robinson, A.I.A.


This unique work on Architectural Composition treats of the subject from an entirely new standpoint. The process of exterior design is reduced to simple and easily understood rules, which make the work especially valuable to students. Even experienced architects will find much to interest them, and to engineers and builders many excellent hints are offered. Both Text and Illustrations are altogether new, the latter affording a welcome illumination of the descriptions, and rendering the work of deep interest to the unprofessional reader.

Illustrated by eighty-eight half-tone engravings and eighty-five line drawings. Octavo, cloth; **232 pages, \$2.50.**

**AMERICAN ARCHITECT**

231-241 W. 39th Street,

New York

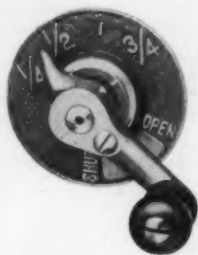

## Heating Problems are Simplified for Everybody—

Architect, Owner and  
Steam Fitter—

### When the Thermograde System of Heating is Used.

It is operated with but one valve and heats the whole or a fractional part of the radiator. No air valves are used. No water hammer or air binding. 25% less coal is required. And the maintenance expense is reduced by one-half. Can be used with a vacuum or as a low pressure system.

Adopted by the Government in the new buildings at West Point and used in the best office buildings, hotels and apartment houses, as well as homes, all over the country.

If you are interested in building of any description it will pay you to send for our catalogue.

#### **THERMOGRADE VALVE COMPANY**

294 WASHINGTON STREET, BOSTON, MASS.

Page 1028 Sweet's Index.

## The Most Careful Design

may be defeated by the use of inferior reinforcing steel.

—It is satisfaction to feel secure in the knowledge that the reinforcing material in your concrete structure meets the most exacting requirements of your design.

### **M/B Special Open Hearth Bar**

(Cold Twisted)

#### **FOR REINFORCING CONCRETE**

is a superior steel manufactured under most rigid specifications. It is the only known steel which has ductility and high elastic limit combined.

—Costs no more than ordinary deformed steel and guarantees the safety of your concrete.




M-B Bar, elastic limit, 64,000 lbs. per square inch. Specimen was bent cold.

—The M-B Bar is rolled from new Billet Stock. Its elastic limit is 60,000 lbs. per square inch yet it is not brittle for it can be bent double cold without fracture. This feature means a saving of several dollars a ton in handling and bending alone. Shown by Government Tests to have highest mechanical bond.

—“The Bar That Never Failed” is a booklet which contains forms and much valuable information. You should have a copy of it. Write today.

**William B. Hough Company**  
Chicago, U. S. A.

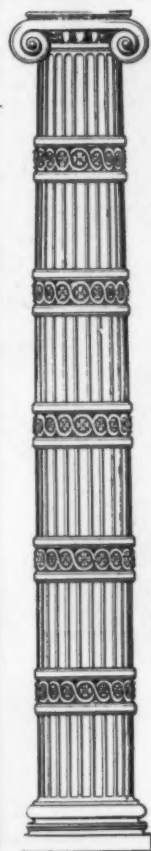

## The Northwestern Terra Cotta Co. CHICAGO

manufactures the  
Highest Grades of  
**ARCHITECTURAL  
TERRA COTTA**  
**ENAMELED  
WORK**  
**A SPECIALTY**



The Dime Savings Bank, Brooklyn, N. Y.  
Berger Sidewalk Lights Installed

**ECONOMY OF INSTALLATION  
MAXIMUM EFFICIENCY**

That's what you get when you put in

**BERGER'S**  
**Radiant** **SIDEWALK**  
**LIGHTS**

**NO CENTERING REQUIRED**

Easily and quickly installed. Galvanized steel forms hold glass in position while concrete and reinforcing rods are being applied.

Catalog F-9-V on request

**THE BERGER MFG. CO.** :: :: :: **CANTON, OHIO**  
New York, Philadelphia, Boston, Chicago, St. Louis, Minneapolis,  
Atlanta, San Francisco



# CUTLER MAIL CHUTES

are a necessity in any modern building of the office, apartment or hotel class, because in such buildings the convenient, and certain dispatch of mail is a matter of first importance, and CUTLER MAIL CHUTES afford the only means of securing just this result.

¶ We do not merely meet the Post Office Department requirements, but having an experience of twenty-five years in the satisfactory equipment of thousands of buildings with mailing apparatus, go beyond them to a higher standard of our own.

¶ Mere cheapness should be the last consideration in providing for handling the important mail of such buildings, particularly when it is remembered that the cost of even our very best work is but a trifling part in the total expense of the building—absolutely insignificant when the vital importance of its service is remembered.

¶ Our business has grown with and has been an essential feature of, the development of the tall building. From the Produce Exchange, seven stories, in 1885 to the Metropolitan Tower, forty-one stories, in 1908, all the important buildings, making steps in this advance, are built around CUTLER MAIL CHUTES.

¶ Without the elevator this growth would have been impossible, without the mail chute thousands of business men would have been too far from the Post Office. All essentials of modern mail chutes are fully protected by the Cutler system of recent mail chute patents.

*Infringers are being prosecuted.*

**THE CUTLER MFG. CO.**  
ROCHESTER, N. Y.

# BROWN BROS. MFG. CO.

*Established 1860*



22d Street and Campbell Avenue

**CHICAGO**



CAST IRON MARQUEE, CHICAGO ATHLETIC ASSOCIATION

*Richard E. Schmidt, Gordon & Martin, Architects.*




**Ornamental Iron**  
*AND*  
**Bronze**

## MARVELO WALL PAINT

AN OIL PAINT THAT DRIES OUT "DEAD FLAT" WITH SOFT WATER COLOR EFFECT  
YET IS MORE WASHABLE THAN ANY OTHER PAINT MADE

DECORATIVE SUGGESTION FOR A HALL

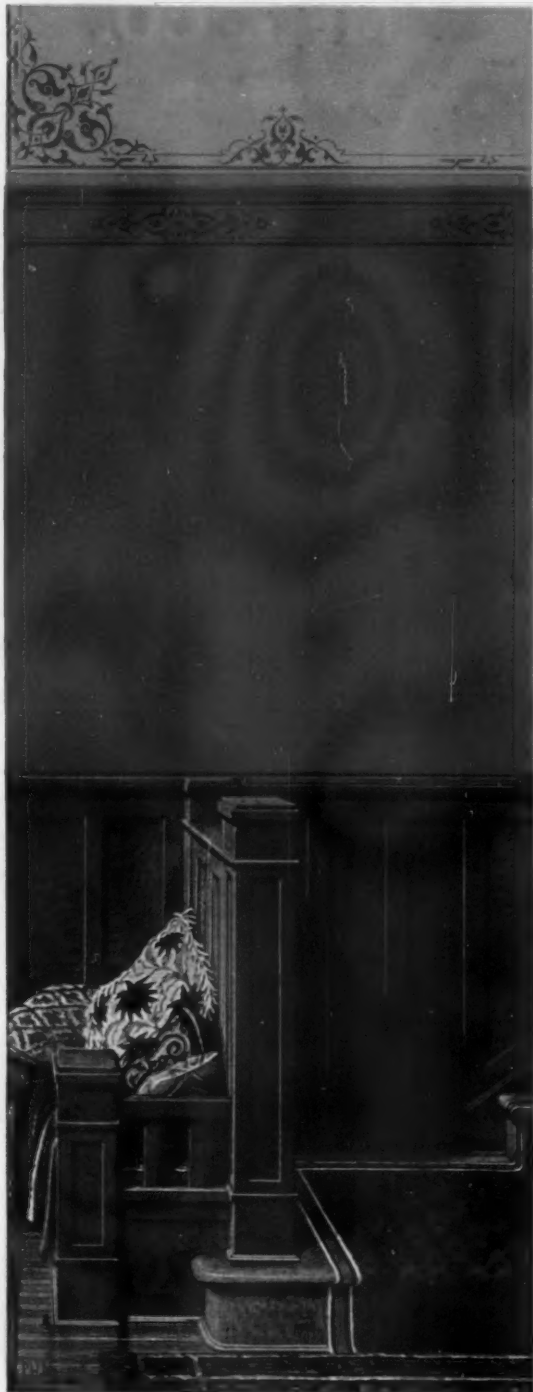

PATENT APPLIED FOR

DECORATIVE SUGGESTION FOR A DINING ROOM



PATENT APPLIED FOR

SOLE MANUFACTURERS

**THE MURALO COMPANY**  
NEW BRIGHTON, NEW YORK

See Next Page



Sole Manufacturers  
THE MURALO COMPANY  
NEW BRIGHTON  
NEW YORK

#### NOTICE

Upon application we shall be pleased to forward folders and decorative suggestions executed in Marvelo Wall Paint showing the beautiful effects obtained with its use

## MARVELO WALL PAINT

The well-earned reputation that Marvelo Wall Paint enjoys among leading Architects, Decorators and Contractors is proof of its many excellent qualities.

The invention of Marvelo Wall Paint fills a "longfelt want" in the painting trade for a thoroughly washable paint that will dry out "dead flat" with a soft, rich, water-color effect.

Marvelo Wall Paint covers more surface than any white lead or other paint and covers it better. The actual test will show that 100 pounds of Marvelo Wall Paint, thinned down, makes as much paint as 150 pounds of the best white lead, because it takes considerably more oil or other thinners and it is very much more opaque. It produces a beautiful, fine finish, having wonderful easy flowing and spreading qualities.

As Marvelo Wall Paint contains no lead or other poisonous matter, its sanitary qualities alone make it the ideal paint for the interior painting of residences, schools, public buildings, hotels, sanitariums, hospitals, etc.

Sole Manufacturers

Chicago Branch  
24 Market Street

THE MURALO COMPANY  
New Brighton, N. Y.

## What a Prominent Architect writes about Marvelo Wall Paint

Carlton Strong, Architect  
Pittsburg Office, 265 Dithridge Street  
In the Bellefield Dwellings Building

June 24th, 1908

The Muralo Company  
New Brighton, Staten Island  
New York

Gentlemen:—

Your circular letter of the 23rd suggests that perhaps you might be glad to know that "Marvelo" was used throughout the new "Rittenhouse" building, recently completed in Pittsburg.

It is one of the best and most richly furnished buildings in the country and all of its large public rooms such as ball rooms, dinner rooms, restaurant, confectionery, &c., are decorated in strong color schemes worked out in "Marvelo" paint where its qualities appear to advantage.

I am sending this as news, not for any other purpose. You may however use my name as a believer in the good qualities of "Marvelo."

Respectfully yours

*Carlton Strong.*

I enclose an illustration  
of the building referred to.  
D.ct CS.

Architect

Carlton Strong, Architect  
Pittsburg Office, 265 Dithridge Street  
In the Bellefield Dwellings Building

June 29th, 1908

Mr. H. W. Pearson, Sec'y and Mgr.  
The Muralo Company  
New Brighton, Staten Island  
New York

Dear Sir:—

In response to your request of the 26th for leave to circulate copies of my letter of the 24th, in the interest of Marvelo Wall Paint, I beg to say that I am disposed to consent in spite of the fact that it is contrary to my usual policy to do so.

I do this because I am persuaded by the force of personal experience to believe in the reputable character and artistic and sanitary possibilities of "Marvelo" and therefore think it not improper to commend it to those of my profession.

Respectfully yours

*Carlton Strong.*


Dict CS

Architect



## Country and City Churches

By G. G. UNGEWITTER

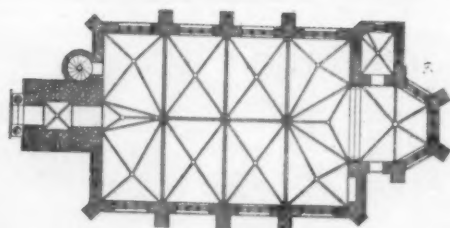

Drawings of perspective views, details and plans of small and medium sized churches. Forty-seven lithographed plates, folio size. Notes in German.

Ungewitter was a master of the German Gothic, and the churches designed by him show a beauty and purity of style unsurpassable. Many of the churches designed for small towns and villages are easily adaptable to chapels, both for city and country. While the majority of illustrations show medium size and small churches, many of them will serve as models for larger and more elaborate work.

In Portfolio, \$12.00

### THE AMERICAN ARCHITECT

231-241 West 39th Street

New York

## CHURCH ORGAN SUGGESTIONS

FOR ARCHITECTS' USE

THE above is the title of a Brochure we have just prepared exclusively for the use of architects. We shall be glad to send a copy of it free to any practicing architect if the attached coupon is used.

Our purpose in doing this is to give to architects information that will enable them to provide a suitable place for the pipe organ, which has become one of the most important features of a modern church.

The following subjects are discussed in this Brochure:

The Position of the Organ  
The Organ Chamber  
Space Required for the Organ  
Smothered Organs  
Organ Floor Timbers  
Dry Ventilation  
Guard Against a Bad Position  
Baptistries  
Location of the Console  
Access to Organ Gallery  
Organ Cases  
Tables (showing cost, weight and dimensions for organs)

## ESTEY ORGAN COMPANY

BRATTLEBORO,  
VT.

To  
ESTEY  
ORGAN  
COMPANY  
BRATTLEBORO, VT.

Please send, without cost to me, a copy of "Church Organ Suggestions."

Name.....

Address.....



Asbestos "Century" Shingle Roof—Dayton Gun Club, Dayton, Ky.; William Lampe, Newport, Ky., Architect; R. L. Brown, Covington, Contractor

## Asbestos "Century" Shingles

"The Roof that Outlives the Building"


House-owners make a step-child of the roof because they have been driven to believe that no roof can be worth the money it costs. It's hard for a client to swallow a big roofing bill when he sees following it a long string of nagging little bills for painting and repairs.

Every client with an open mind appreciates Asbestos "Century" Shingles—their indestructibility means genuine protection against weather and fire. Their beauty makes the house attractive and adds to its market value. Their first cost is little, if any, higher than many less desirable roofings—and they bring no cost of up-keep. Three colors, numerous shapes and several sizes. Ask your Roofer for new quotations. Send for Booklet, "Mattison 1908."

**The Keasbey & Mattison Company, Factors**  
Ambler, Pennsylvania

## Every Architect Ought To Know

about the "VACUUM," the simplest and most powerful ventilator on the market. The VACUUM VENTILATOR is perfectly stationary, therefore noiseless.

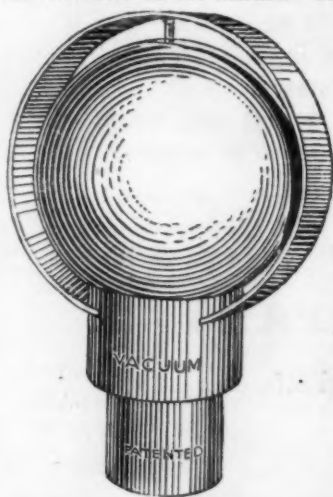

Works perfectly whether below or above the level of ridgepole or of adjacent buildings.

It makes the ventilation problem an easy one.

Please specify by name and address, thereby being sure to get the ventilator which excels any other make in efficiency 25% to 100%. Particulars and references upon application. Liberal commission to reliable agents.

**THE VACUUM VENTILATOR CO.**  
141 Milk Street, Boston, Mass.

We also have a window inlet for fresh air, which is unequalled for use in residences, hospitals, offices, or anywhere that a plentiful supply of fresh air is wanted without the usual accompaniment of draft.



Designed and executed by Chas. Rohlf, Buffalo, N. Y.

**Anna Katherine Green**

the author's dining room, finished with

## Beaver Board

The Modern Wall and Ceiling Material

Made of selected pure wood fibre, shredded and pressed into panels, 33 sizes of uniform thickness. A non-conductor of heat. A sound deadener. Easily applied. Nails direct to studding.

**Takes Place of Both Lath and Plaster**

Eliminates unsanitary wall paper. Tint with oil or cold water paint. Susceptible to artistic decoration. Descriptive booklet and sample FREE. Write to-day, lest you forget.



**The Beaver Manufacturing Co.**  
239 Perry Street, Buffalo, N. Y.

autom.  
suggests that  
ere small stones occ.  
e way has been where there  
a cluster of finer particles."

#### Fire-Resisting Residences.

At the present time the problem of building is a very grave one after one gets outside the suitable range of ordinary steel construction such as is employed in large city buildings. For all small structures there has been until recently the same old choice that has been available for 5,000 years: wood, brick and stone, alone or in suitable combination. The more slightly civilized people have generally used wood as nearest to the hand and easiest to work, and those of larger experience and powers have gone on to brick and stone. Here in America our civilization is still too crude and the country is too new to have gotten fairly beyond the timber stage. We are not so many generations yet past the log cabin, in spite of the fact that our material progress has taken on the outward form of orderliness and even complexity. This, however, seems really to be only skin deep when one judges it not as a Chauvinist, but as a man of affairs. It is not a civilization of great stability and depth that looks coolly at the casualty list of nearly a hundred thousand killed and wounded annually on the railroads and contemptuously figures the probable cost of safety appliances per victim. The same superficial quality still appears in our building. It would be hard to imagine a country better capable in skill and resources of fine permanent architecture, and it would be quite impossible to find one in which fine permanent architecture has been until quite recently a smaller proportion of the whole.

As a nation we build for to-morrow or next week and lay bets at rather small odds with the insurance companies that our structures will burn before they rot or tumble down. A large proportion of the buildings erected in some parts of this country are apparently of the flimsiest timber construction compatible with their holding together until they are sold, and in consequence the losses annually by fire rise to an amount that is simply appalling. Insurance with all its benefit to the individual in case of disaster cannot make up to the community as a whole the losses thus incurred. Somehow, in the long run, the losses

—Extract from Editorial in  
*Engineering Record*, Oct. 31, 1908.



One of the most celebrated architects in the country is now building for himself a residence of

## Terra Cotta Hollow Tile

in accordance with the methods advocated in this book.

These methods have solved the problems of

### Economical Fireproof Houses

and they are meeting with the endorsement of the country's greatest architects.

If you have not a copy of our book ask for one.

### National Fire Proofing Company

Manufacturers of

#### Terra Cotta Hollow Tile

Contractors for Construction of Fireproof Buildings

The largest company in the world devoted exclusively to the business of fireproof construction. Capital Twelve and one-half Million Dollars.


|                                |                                |
|--------------------------------|--------------------------------|
| Pittsburgh, Fulton Building    | Chicago, Commercial National   |
| Philadelphia, Land Title Bldg. | Bank Building                  |
| Washington, D. C., Colorado    | New York, Flatiron Building    |
| Building                       | Cincinnati, Union Trust Bldg.  |
| Boston, Old South Building     | Cleveland, Cuyahoga Building   |
| St. Louis, Victoria Building   | Canton, O., City National Bank |
| Minneapolis, Minn., Lumber Ex. | Building                       |
| San Francisco, Monadnock Bldg. | London, Eng., 27 Chancery Lane |

Twenty-six factories throughout the United States.



THE SAW-TOOTH ROOF  
PROPERLY VENTILATED WITH

# ROYAL VENTILATORS

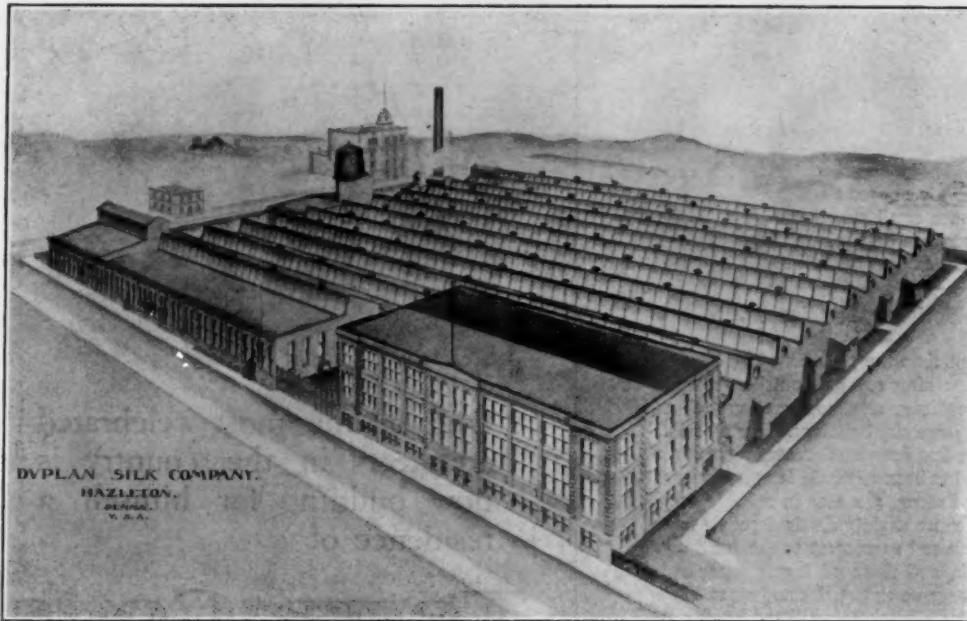

DUPLAN SILK COMPANY,  
HAZLETON,  
PA.

DUPLAN SILK MILLS WITH SAW-TOOTH ROOF

Properly ventilated with only 44 18-INCH "ROYAL" VENTILATORS. Ballinger & Perrot, Engineers

will give you the best satisfaction that can be obtained in properly ventilating all kinds of manufacturing plants.

Our 1909 Booklet will fully explain the superiority of the

"ROYAL"  
Double-Cone  
VENTILATORS  
over all other  
makes.

## Points That Count

We call your special attention to our Edgewise Braces, our Substantially Constructed Double Cones and Patent Ribs. This, with our Double Outside Deflector, makes the "ROYAL" the Strongest, Most Durable and Efficient Ventilator on the market.

Don't forget to send for new booklet, and always specify "ROYAL" Ventilators.

Many try to imitate but NEVER EQUAL. We will be pleased to send you a small sample.

The Royal Ventilator & Mfg. Co., 421 Locust St., Philadelphia, Pa. Main Office and Factory:

# BUILDING DETAILS

FOUR PARTS—NOW READY  
PRICE PER PART \$1.85

Published with **ten drawings** to each part to provide complete and accurate data of the various parts of building construction.

The plates are 16 inches by 22 inches—nearly one and one-half by two feet—thus bringing out the clearness in detail.

The different materials are clearly indicated, dimensions figured, with full explanatory notes.

Photographic reproductions of the completed work are also given, beginning with Part II.

Write us for table of contents and other information.

THE AMERICAN ARCHITECT  
231-241 WEST 39th STREET, NEW YORK



## Every Architect Should Have This Catalogue

This catalogue shows how over 9,000 water supply problems have been successfully solved.

It gives a great deal of valuable information on this subject, is beautifully illustrated and is a valuable book of reference.

Write for our catalogue and learn what great progress we have made in this field. See definite examples of the success of the Kewanee System of Water Supply, demonstrated by operation in residences, schools, hotels, office buildings, public institutions, etc.

You may be confronted with a water supply problem any day. Better write for the Kewanee catalogue now, while you think of it. Please mention this magazine.

### Kewanee Water Supply Company

KEWANEE, ILLINOIS

1566 Hudson-Terminal Bldg., 50 Church St., New York City

305 Diamond Bank Bldg., Pittsburg, Pa.

1217 Marquette Bldg., Chicago, Illinois

## RAISED REAR VENT CLOSETS ADOPTED BY THE NATIONAL GOVERNMENT IN EQUIPPING THIS BUILDING



CADET BARRACKS, WEST POINT MILITARY ACADEMY

We illustrate in this issue the New Cadet Barracks recently completed at West Point, New York, and the type of Raised Rear Vent Water Closet used in this building.


The Raised Rear Vent Water Closet ventilates perfectly the room in which it is placed. No germicide, disinfectant, or deodorizer is necessary to kill the odors, as there are no odors.

No mechanical fan, gas jet, or steam coil is needed, the heat in the building being ample to cause that degree of rarification in sheet metal vent duct necessary to create a perfect draft, sufficient to carry off all odors.

We appeal to the Architects (no one knows better than they the inestimable value of perfect ventilation) to specify Raised Rear Vents for every place where a Water Closet is used. These vents are not confined to any one type of Water Closet. We furnish these Raised Rear Vents on all the different grades of Water Closets we manufacture—the cheapest as well as the highest priced.

The plumber can be supplied with these different types of Raised Rear Vent Closets by any jobber of Plumbing Material in the United States.

**POTTERIES SELLING CO.**  
TRENTON, N. J.

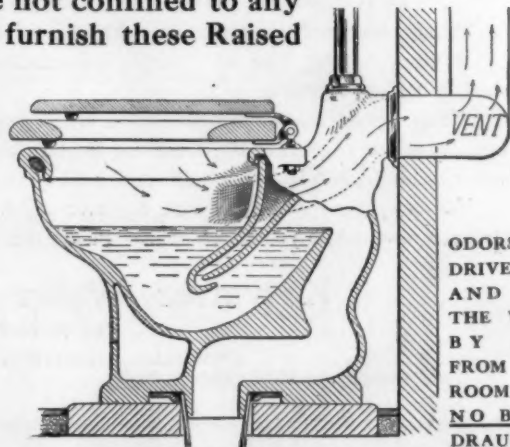

SECTIONAL VIEW

ODORS ARE  
DRIVEN UP  
AND OUT  
THE VENT  
BY AIR  
FROM THE  
ROOM.  
NO BACK  
DRAUGHTS



# Closet Seat Construction

The ordinary closet seat depends upon glue alone to hold it together at the joints. Glue loses most of its adhesive power in time when subjected to widely uneven conditions of moisture and heat.

Here are the four sections of the famous

## "NEVER-SPLIT" SEAT

with bolts, nuts and washers inserted, ready to be put together.



HALF-TONE PHOTOGRAPHED DIRECTLY FROM THE GOODS


No wordy argument is necessary to further impress upon any practical mind the advantages of this method of closet seat construction.

The idea, fortunately, is protected by United States "Letters Patent," which we regard so highly that no economy in the selection or seasoning of woods is practiced beyond that regularly given to the higher grades of ordinary manufacture—thus positively insuring the most lasting form of closet seat construction by virtue of the vise-like grip of the strong steel bolts.

NEVER-SPLIT CLOSET SEATS are of the highest embodiment, all the style, beauty, sanitary perfection and lasting qualities that can be put into an article of honest manufacture.

*Specification data may be obtained from page 8 of our Catalog "C." Please make requisition by Post Card*

**NEVER-SPLIT SEAT COMPANY, Evansville, Ind.**

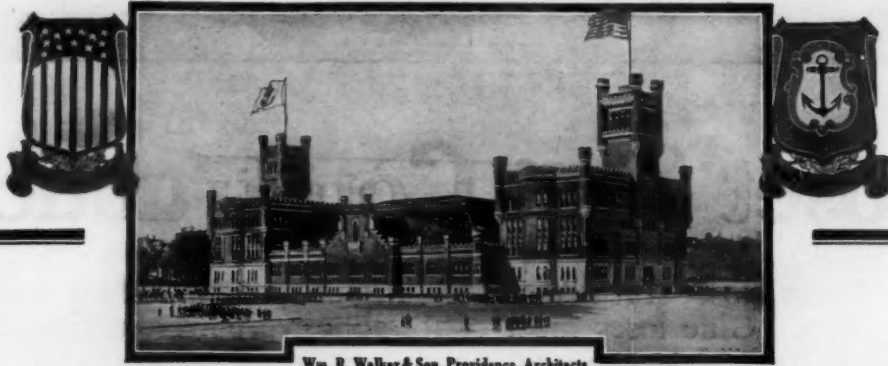

Wm. R. Walker &amp; Son, Providence, Architects

*The State Armory, Providence, R. I., is another of the hundreds of public buildings throughout the country equipped with*

## "Standard" Plumbing Fixtures

In all State and Federal specifications for the installation of plumbing equipment it is insisted upon that the fixtures combine the highest possible degree of sanitary excellence and permanent working-efficiency, because of the severe strain to which this class of plumbing service is subjected. For this reason "Standard" Fixtures are installed in a majority of the most modern and best equipped Government buildings.

Among architects and builders everywhere, genuine "Standard" Porcelain Enameled Ware is known to ensure the most wholesome sanitation; a thoroughly satisfying service, unequalled in any other equipment made.

When you specify "Standard" Fixtures, see that each piece bears the "Standard" Green and Gold Guarantee Label, otherwise it is not the genuine "Standard" Ware.

**Standard Sanitary Mfg. Co.**

**PITTSBURGH, PA.**

Offices and Showrooms in New York: "Standard" Building, 35-37 West 31st Street

St. Louis: 100-102 North Fourth Street

Louisville: 325-329 West Main Street

London, Eng.: 22 Holborn Viaduct, E. C.

Pittsburgh:

949 Penn. Ave.

Philadelphia: 1128 Walnut Street

New Orleans: Cor. Baronne and St. Joseph Sts.

Cleveland: 648-652 Huron Road, S. E.

## DAHLSTROM PATENT

HOLLOW SHEET METAL DOORS  
ARE USED IN THIS BUILDING



U. S. Express Building, New York. Clinton & Russell, Architects

We also make

**COLD DRAWN MOULDINGS**

For Casings, Crown Mouldings, etc. Catalogue showing numerous designs sent upon application

**DAHLSTROM METALLIC DOOR CO.**  
JAMESTOWN, N. Y.



OUR Furniture and Interior Woodwork is acknowledged the standard of Workmanship in Fine Cabinet Making, and we guarantee its superior qualities.

We make a specialty of designing and selling our own exclusive patterns, which are unexcelled in construction, style and finish, and cannot be found elsewhere.

We invite your inspection, also, of our Wall Papers, Fabrics and Decorations, in charge of competent men.

**The Cobb-Eastman Company**

372-378 Boylston Street  
BOSTON, MASS.

101 Park Avenue



New York

|          |                                                                  |        |
|----------|------------------------------------------------------------------|--------|
| AMERICAN | <b>ALSEN CEMENT</b>                                              | GERMAN |
|          | "The Absolutely Safe"                                            |        |
|          | Yearly Capacity, over 2,000,000 Barrels<br>45 Broadway, New York |        |

|                                                                                            |       |          |
|--------------------------------------------------------------------------------------------|-------|----------|
| <b>THE MONUMENT POTTERY COMPANY</b>                                                        |       |          |
| MANUFACTURERS OF PORCELAIN PLUMBING GOODS<br>and VITREOUS WARE SPECIAL GOODS MADE TO ORDER |       |          |
| WRITE US FOR OUR COMPLETE ILLUSTRATED CATALOGUE                                            |       |          |
| TRENTON, N. J.,                                                                            | - - - | U. S. A. |

|   |   |                               |                               |
|---|---|-------------------------------|-------------------------------|
| <b>THE BIGGER THE BUILDING, THE GREATER THE SAVING</b>                                                                      |   |                               |                               |
| Leading Architects and Engineers are Specifying                                                                             |   |                               |                               |
| <b>EDISON PORTLAND CEMENT</b>                                                                                               |   |                               |                               |
|  <p>Look for Trade-mark on every bag.</p> | <p>on their biggest work; for the same reason it pays on smaller work.<br/>"Edison" makes more and as strong, or as much and stronger, concrete than the same amount of other brands, because—</p> <p><b>UNIFORMLY 10 PER CENT. FINEST GROUND IN THE WORLD</b></p> <p><b>ARE YOU USING IT?</b></p> <p><b>EDISON PORTLAND CEMENT COMPANY</b></p> |                               |                               |
|   | SALES OFFICES   |                               |                               |
|   | NEW YORK: St. James Bldg.   | PITTSBURG: Machesney Bldg.    | NEWARK, N. J.: Union Bldg.    |
|   | PHILADELPHIA: Arcade Bldg.   | BOSTON: Post Office Sq. Bldg. | SAVANNAH: National Bank Bldg. |
|   |   |                               |                               |

|   |                                                                                            |   |
|---|--------------------------------------------------------------------------------------------|---|
| <b>"Merchant's Old Method"</b>                                                                                               |                                                                                            | OPEN HEARTH BASE<br>Coated by the Palm Oil Process.                                                                |
| This brand carries with it a reputation for lasting quality.                                                                 |                                                                                            |   |
| It is specified by leading Architects and Engineers who know its value for roofing from actual experience with it for years. |                                                                                            |   |
| GET A LINE ON THE QUALITY BY WRITING US FOR FACTS. FREE FOR THE ASKING.                                                      |                                                                                            |   |
| NEW YORK<br>BROOKLYN<br>BALTIMORE                                                                                            | <b>MERCHANT &amp; EVANS CO.</b><br>Manufacturers of HIGH GRADE ROOFING TIN<br>PHILADELPHIA | CHICAGO<br>KANSAS CITY<br>DENVER                                                                                   |
|   |                                                                                            | "Reg. U. S."<br><br>Pat. Off. |
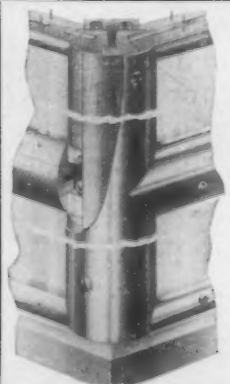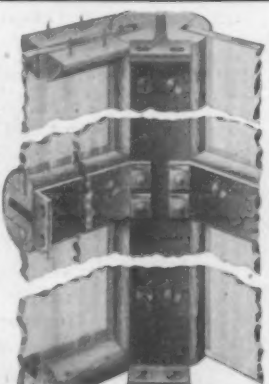
|   |   |   |
|---|---|---|
|  <p>FRONT VIEW</p> | <p><b>COULSON</b><br/> <b>Patent Store Front Construction</b></p> <p>Of course you have heard of it, but let us tell you more about it. We will be glad to send you our complete illustrated catalogue, upon receipt of request. Brief description given on pages 643-645 in Sweet's Index for 1909.</p> <p>When writing for catalogue, ask for D-700.</p> <p><b>J. W. Coulson &amp; Co.</b><br/>         Sole Owners and Manufacturers<br/>         234 North 3rd Street - COLUMBUS, OHIO</p> |  <p>SIDE VIEW</p> |
|   |   |   |
|   |   |   |
|   |   |   |
|   |   |   |



# Harbison - Walker Refractories Company

PITTSBURG, PA.

:: MANUFACTURERS OF ::  
**FRONT BUILDING BRICK**

## SHADES

LIGHT, GREY, BUFFS AND  
MOTTLED



## STYLES

NORMAN, ROMAN, STANDARD  
AND ORNAMENTAL

DELIVERIES GUARANTEED WHEN WANTED. GET SAMPLES AND PRICES

**New York Office,** TELEPHONE 5687-5688 MADISON **1133 Broadway**



**"CHICAGO AA"**  
1,000,000 BARRELS ANNUALLY  
HIGHEST QUALITY  
THE BEST THAT CAN BE MADE  
Chicago Portland Cement Company  
108 La Salle Street CHICAGO, ILL.



The highest grade of  
Portland Cement Manufactured  
LIGGETT BUILDING  
ST. LOUIS, MO.

John J. Cone A. W. Fiero Robert W. Hunt Jas. C. Hallsted D. W. McNaugher

### Robert W. Hunt & Co.

90 West St. 1121 The Rookery Monongahela Bank Bldg Norfolk House, Cannon St., E.C.  
New York Chicago Pittsburgh London  
405 Washington St., San Francisco

Inspection of Structural Steel and Iron, reinforcing bars, cement and other building materials. Examination and supervision of reinforced concrete work a specialty. Chemical and Physical Laboratories.



**U**NIFORM in color and tensile strength, sound and reliable. Strictly conforms to standard and Government specifications.

Send for 72-Page Booklet

MARQUETTE CEMENT MFG. CO.  
CHICAGO

“Artistic and Commercially Practicable Concrete Surface Finishes.”

The series of illustrated articles now appearing under the above title in our Monthly Bulletins are of real value to architects desiring to inform themselves on this important subject.

Upon request, your name will be placed upon our mailing list for copies of the Bulletin free of charge.

A Standard Portland for Universal Use.



Daily Output 17000 Barrels. Plants at Chicago & Pittsburg.

**Universal Portland Cement Co.**

Chicago—Pittsburg



# THE AMERICAN ARCHITECT

PUBLISHED  
EVERY WEDNESDAY  
IN NEW YORK



WITH THIS PUBLICATION  
IS MERGED  
THE INLAND ARCHITECT

VOLUME  
XCV

MARCH 31, 1909


NUMBER  
1736

•TWO•THIRTY•NINE•WEST•THIRTY•NINTH•STREET•

# SUCCESSFUL DAYLIGHTING

Will be found in one System only, that is, Luxfer. There are many so-called daylighting systems, but they are made of just plain glass, and not what will be found in Luxfer. Luxfer is absolutely

correct as to angles and made of the finest quality of pressed crystal glass by our own special process.

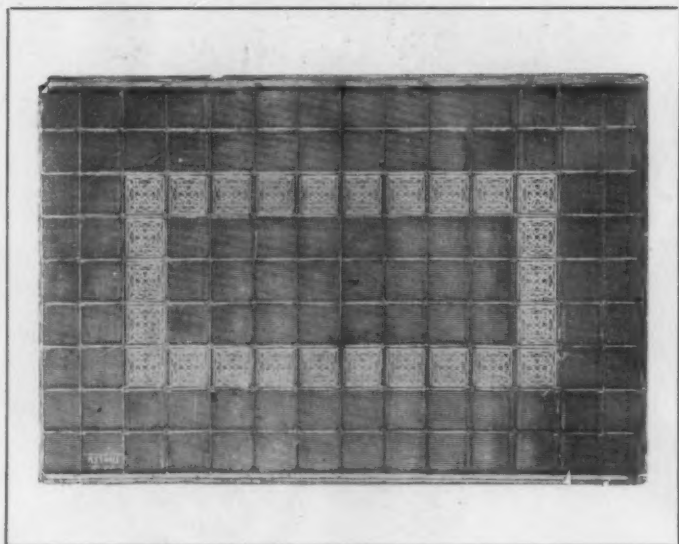

When installing Luxfer System you can rest assured that it is not an experiment, for Luxfer has long passed that stage. It is the standard and only successful system of daylighting dark

places. Luxfer System is used in the largest and best buildings in the United States, flooding the interior with a continuous stream of daylight.

*See our Catalogue in "Sweets Index,"  
pages 601-605.*

AMERICAN **Luxfer Prism** COMPANY

CHICAGO, Heyworth Bldg.  
BOSTON, 49 Federal St.  
BALTIMORE, 32 Builders' Ex.  
CLEVELAND, 1022 Garfield Bldg.  
CINCINNATI, 37 Thoma Bldg.  
DULUTH, 106 West Michigan St.

INDIANAPOLIS, 342 E. Washington St.  
KANSAS CITY, 948 N. Y. Life Bldg.  
LOS ANGELES, 232 Bradbury Bldg.  
MILWAUKEE, 1112 Railway Ex.  
NEW YORK, 507 W. Broadway.  
NEW ORLEANS, 904 Hennen Bldg.  
PITTSBURGH, 1022 Fulton Bldg.

PHILADELPHIA, 807 Chestnut St.  
ROCHESTER, 38 Exchange St.  
ST. PAUL, 615 Ryan Bldg.  
SAN FRANCISCO, 245 Oak St.  
SEATTLE, 23 Maynard Bldg.  
DALLAS, Builders' Exchange.





## Specify Carter

THE architect who specifies Carter Strictly Pure White Lead knows there will be no trouble of any kind in the painting end of the work—no cracking, scaling or checking paint. His client is sure of a first-class and durable job of painting.

# **CARTER** Strictly Pure **White Lead**

is perfectly corroded by the only modern and scientific process in the white lead industry. All imperfectly corroded lead is eliminated by costly washing and separating machinery, consequently Carter White Lead is a **pure white**—it produces the brightest, clearest and most durable colors. The **extreme whiteness** of Carter requires more color to produce a given tint, therefore, the tints stay brighter longer—are more durable.

Every architect should have a copy of our beautiful booklet, "PURE PAINT," with set of modern color schemes, showing several houses in different styles of architecture, decorated in colors. Send for this booklet today and let us forward you a free sample of Carter Lead that you may thoroughly test and compare it with other brands.

## Carter White Lead Co.

W. P. Station 100

CHICAGO, ILL.

Factories: CHICAGO—OMAHA

THE LARGEST WHITE LEAD FACTORY IN THE WORLD

"To Be Sure It's Pure,  
Look for **CARTER**  
on the Keg"




"We will pay \$100 and cost of analysis for the detection of any adulteration in this or any other package bearing this brand."

PIERCE  MARK

Our New House Heating Boiler

# **THE MODERN- IMPROVED**

For Steam and Water

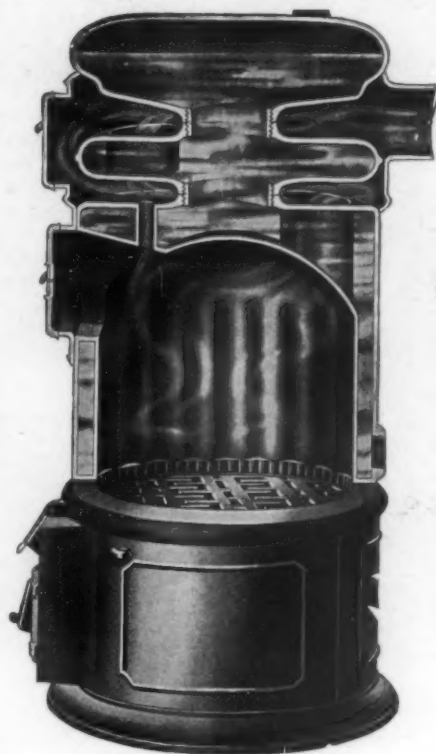

This new boiler has many new features that are fully described in our Blue Book, which we will send to any one interested.

**PIERCE, BUTLER & PIERCE MFG. CO.**

SYRACUSE, N. Y.

Manufacturers of Boilers and Radiators  
for Steam and Hot Water and Sanitary  
Plumbing Fixtures.

"It pays to procure both Heating and Plumbing  
Fixtures from one Manufacturer."



Shepley, Rutan & Coolidge  
Architects

DETAIL OF ENTRANCE TO BORLAND BLOCK, CHICAGO

Jno. Tait  
Cut Stone Contractor

It always has been and will continue to be the policy of **THE BEDFORD QUARRIES COMPANY** to maintain one fixed, non-fluctuating public price to the buyer of "**OLD HOOSIER STONE.**" This will afford protection to the Architect and his client, where "**BEDFORD STONE**" is specified on the close specifications "**OLD HOOSIER STONE**" from "**THE HOOSIER QUARRY OF THE BEDFORD QUARRIES COMPANY**"


Correspondence solicited.

## THE BEDFORD QUARRIES COMPANY

204 Dearborn Street  
Chicago, Ill.

1 Madison Avenue  
New York, N.Y.

818 Euclid Avenue  
Cleveland, O.

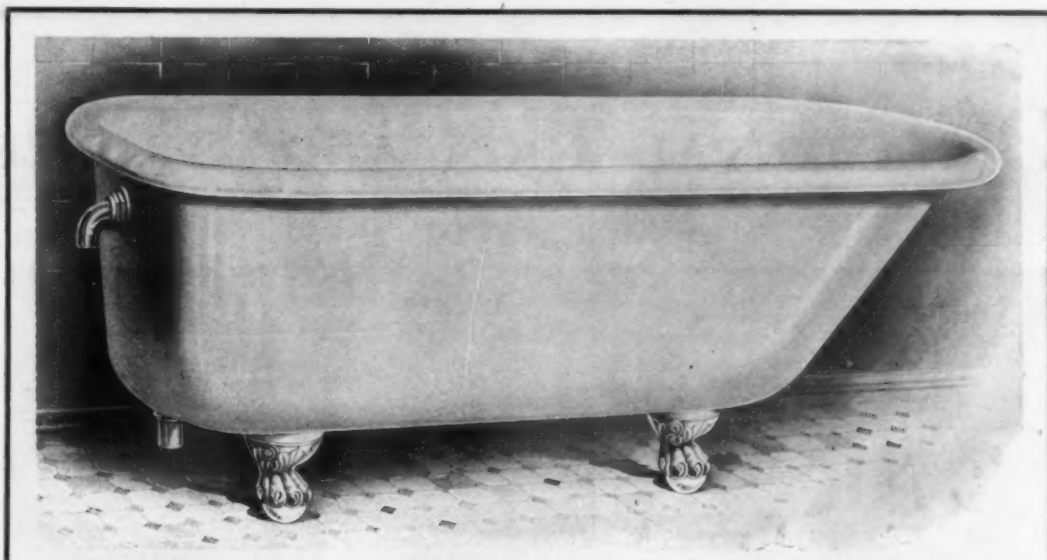

FIFTY FOUR YEARS OF QUALITY  
WOLFF'S PLUMBING GOODS



## "Guaranteed"

Architects are cautioned that there are many **guarantee** labels being used on porcelain enameled iron plumbing fixtures, and that, in accepting a **guaranteed** tub, it will be the part of caution to identify the firm issuing the **guarantee label** as to financial responsibility and record of having made good, in a broad way, all that a guarantee label both states and implies.

The **Wolff Guarantee** is fifty-four years old, and during that time has made a reputation for itself, unique in the relation of a manufacturer to his product.

The cost of tearing out and replacing imperfect plumbing fixtures is so great that a guarantee label must have a broader meaning on plumbing equipment than on any other branch of building equipment. The guarantee label that is not backed by reputation and undoubted financial responsibility is indeed an empty statement.

Wolff's first grade Enameled Iron "Corona" Bath Tub (see illustration above) bears our diamond-shaped, blue and gold Guarantee Label in addition to our regular Corona Label. The bath tubs are fitted up complete with most desirable fittings adapted for use in apartments, residences, hospitals and public institutions.

Established 1855

## L. Wolff Manufacturing Co.

Manufacturers of

### Plumbing Goods Exclusively

The only complete line made by  
any one firm

DENVER

Showrooms: 91 Dearborn Street, Chicago

TRENTON

#### BRANCH OFFICES:

615 Northwestern Building, Minneapolis, Minn.

77 Richmond Avenue, Buffalo, N. Y.

Builder's Exchange, Cleveland, Ohio.

Monadnock Building, San Francisco, Cal.

1205 Scarrett Building, Kansas City, Mo.

1108-12 Nicholas Street, Omaha, Neb.

327 Bond Building, Washington, D. C.



# ORNAMENTAL IRON AND BRONZE



ELEVATOR ENCLOSURE, 1st STORY

ALASKA BUILDING, SAN FRANCISCO

MEYERS & WARD, Architects



## THE WINSLOW BROS. COMPANY

NEW YORK


— CHICAGO —

SAN FRANCISCO

AGENCIES IN ALL PRINCIPAL CITIES OF THE UNITED STATES

# RICHARDSON FIRE PROOF DOORS

"Make each room a separate building"

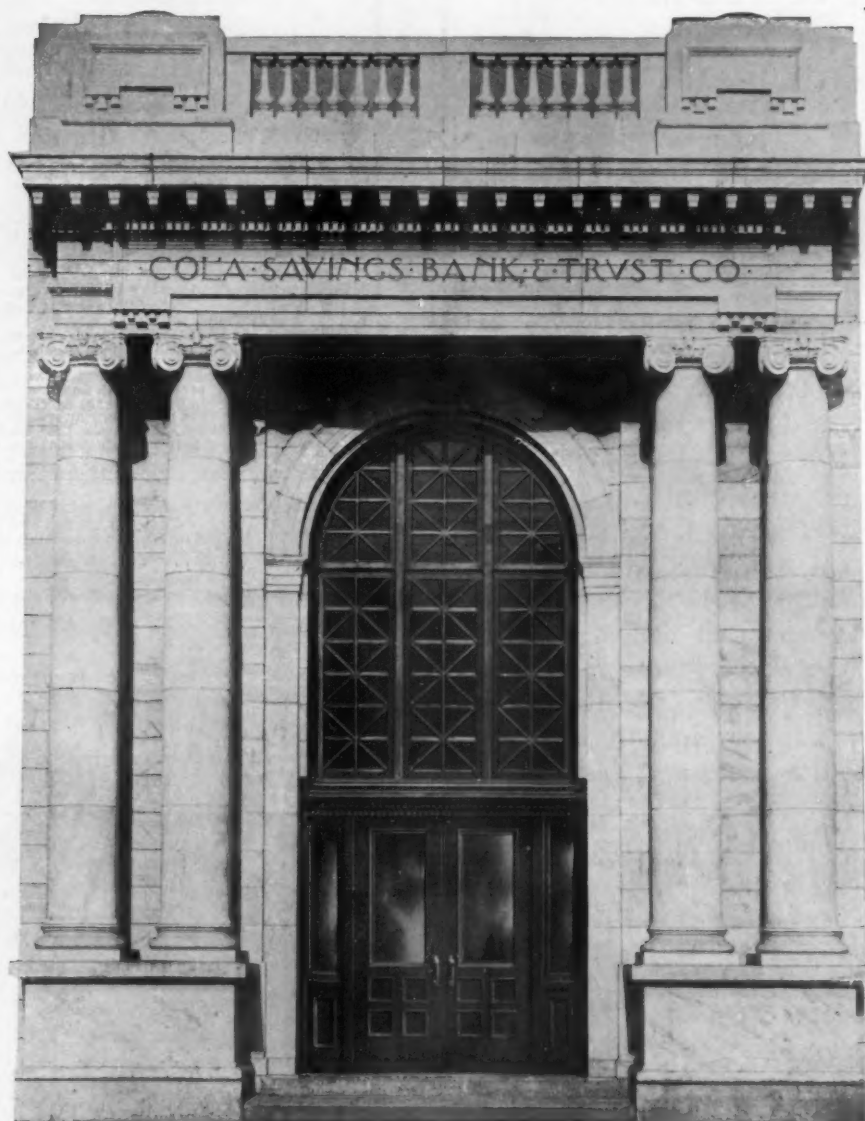

OLD COPPER ENTRANCE COLUMBIA SAVINGS BANK  
Shand and La Faye, Architects, Columbia, S. C.

We work to **Architects' details** in **Copper or Bronze Covered** wood work for **Entrances** for **All Classes of Buildings**. Working details will be submitted from sketches or elevations.

Richardson Standard Doors are recommended by the National Board of Underwriters for **Corridor** and **Communicating Doors** for Office Buildings, Theatres and Buildings of like nature.

REPRESENTATIVE IN PRINCIPAL CITIES

**Thorp Fire Proof Door Co.**

**Minneapolis, Minn.**

## ARTISTIC INTERIORS FOR HOMES



**T**HIS is the title of a practical booklet designed for the use of men who plan and those who carry out

color schemes for home interiors.

The book is published to meet the growing demand for the use of paint on inside walls—a demand based upon the requirements of good health and good art.

Ten interiors are shown, each so printed as to represent the actual effect of the scheme, including valuable suggestions for rugs, furniture and hangings. The medium of the proposed decorations is National Lead Company's White Lead (Dutch Boy Painter trade mark), together with the necessary linseed oil, turpentine, etc.

The treatments are rich, yet simple and harmonious. To increase its practical value the booklet contains a sheet showing in actual white lead and oil paint the various colors for all required combinations. Ask for a copy.



### NATIONAL LEAD COMPANY

New York, Boston, Buffalo, Chicago.  
Cincinnati, Cleveland, St. Louis,  
Philadelphia Pittsburgh  
(John T. Lewis & Bros. Co.) (National Lead & Oil Co.)

### JUST ISSUED

8vo, Cloth, 232 pp., 85 Half Tones, 88 Line Cuts, \$2.50 Net

## ARCHITECTURAL COMPOSITION

An Attempt to Order and Phrase Ideas which hitherto have been only felt by the Instinctive taste of Designers.

**JOHN BEVERLEY ROBINSON**  
Member of the American Institute of Architects

### TABLE OF CONTENTS

What is Architecture? Unity in Art. Individuality. Similarity. Subordination. Analysis of Buildings. Primary Masses. Secondary Masses. Details. Horizontal Division. Proportion. Contrast. Practical Applications. Asymmetrical Composition. Flexibility of Types. Comparison and Criticism.

This unique work on Architectural Composition treats of the subject from an entirely new standpoint. The process of exterior design is reduced to simple and easily understood rules, which make the work especially valuable to students. Even experienced architects will find much to interest them, and to engineers and builders many excellent hints are offered. Both Text and Illustrations are altogether new, the latter affording a welcome illumination of the descriptions, and rendering the work of deep interest to the unprofessional reader

**D. VAN NOSTRAND COMPANY**  
Publishers and Booksellers  
23 Murray and 27 Warren Streets, New York



### "RICHARDSON" BOILERS For Steam and Water

"Perfect" Furnaces

"Perfect" Ranges

Specified by Leading Architects


**RICHARDSON & BOYNTON**  
234 Water St., New York

CHICAGO

BOSTON



## The Only Prepared Roofing Permitted Within the Fire Limits of San Francisco Since the Disaster

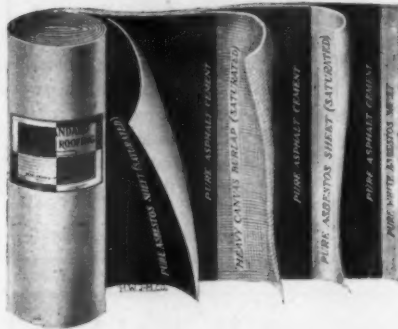

J-M ASBESTOS ROOFING is a positive fire protection against burning sparks, embers, etc., because made of a fireproof, indestructible mineral—Asbestos. Fire protection is better than fire insurance. It is the "cheapest per year" roofing, because it never needs painting or coating, and is not affected by acids, chemical fumes, salt air, heat or cold or the gases of combustion. Is also an excellent insulator and keeps buildings warm in winter and cool in summer.

### J-M Asbestos Roofing

has been adopted by most of the modern factory plants and representative institutions, such as Buick Motor Co., Cleveland, O., Bullock Electric Mfg. Co., Cincinnati, O., Glidden Varnish Co., Cleveland, O., International Harvester Co., Chicago, Ill., American Car & Foundry Co., Wilmington, Del., American Steel Wire Co., Pittsburg, Pa., Diamond Match Co., Chico, Cal., National Lead Co., New York, and thousands of others.

*Write nearest Branch for Samples and Catalog*



### H. W. JOHNS-MANVILLE CO.

Manufacturers of Asbestos and Magnesite Products, Asbestos Roofings, Packings, Electrical Supplies, Etc.

Baltimore  
Boston  
Buffalo  
Chicago

Cleveland  
Dallas  
Detroit  
Kansas City

London  
Los Angeles  
Milwaukee  
Minneapolis

New Orleans  
New York  
Philadelphia  
Pittsburg

San Francisco  
Seattle  
St. Louis

(974)



## "DIABLO" ASBESTOS WINDOWS

ABSOLUTELY FLAME-PROOF

ADDRESS:

U. S. ASBESTOS FIREPROOFING CO., 25 West 33d St., New York  
525 "The Rookery," Chicago

## • THE L. SCHREIBER & SONS CO. •

STRUCTURAL STEEL  CINCINNATI  ORNAMENTAL IRON

BRANCH OFFICES NEW YORK • CHICAGO • PITTSBURG • ATLANTA • NEW ORLEANS • SAN FRANCISCO • RICHMOND

## THE MONUMENT POTTERY COMPANY

MANUFACTURERS OF PORCELAIN PLUMBING GOODS  
and VITREOUS WARE SPECIAL GOODS MADE TO ORDER

WRITE US FOR OUR COMPLETE ILLUSTRATED CATALOGUE

TRENTON, N. J., - - - U. S. A.

AMERICAN

# ALSEN CEMENT

Yearly Capacity, over 2,000,000  
Barrels

"The Absolutely Safe"

45 Broadway, New York

GERMAN

## A Scientific Insulator

Contains innumerable minute dead-air spaces, giving highest insulating power. Warmer than back-plaster or six layers of rosin paper and costs less than 1c. a foot. Decay, moth and vermin proof and unflammable.



**Samuel Cabot, Inc., Boston, Mass.**  
1133 Broadway, New York      28 Dearborn Ave., Chicago

## A Perfect Deafener

Prevents the transmission of sound through walls and floors by absorbing and breaking up the sound-waves. The only deafener that does this. Send for Report of Prof. Norton on Sound-proofing tests for New England Conservatory of Music.

Samples also on request

## ASPHALT FLOORS, ROOFS, SIDEWALK and CARRIAGE WAYS

of Public Buildings, Hospitals, Warehouses, Stables, Cellars, etc., laid with

### VAL de TRAVERS ROCK ASPHALT

Durable, Fireproof and Impervious. For estimates and list of works executed, apply to

The Neuchatel Asphalt Co., Limited, 265 Broadway, New York



## JENKINS BROS. VALVES

are heavy and strong. They give good satisfaction to the user. They are easily kept tight, and as all parts are renewable, they are practically indestructible. Do not merely ask for "Jenkins" Valves, but insist on having JENKINS BROS.; they alone bear our Trade Mark, and are guaranteed. May we send you our catalog? 3

Jenkins Bros., New York, Boston, Philadelphia, Chicago

LOOK TO NATURE FOR YOUR COLOR TREATMENT

## MATHEWS NATURAL COLOR SLATE ROCK

ACCOMPLISHES THE BEST SCHEMES

THE MATHEWS SLATE COMPANY

SEARS BUILDING, BOSTON

## WHY TIN ROOFS ARE BEST

Because tile, shingle and slate are adapted to only very steep slopes, while tar-and-gravel and similar composition roofings must be laid flat or they will melt or "creep" in hot weather.



## SCOTT'S EXTRA COATED ROOFING TIN



will go anywhere, either on a flat deck or on a vertical wall. It's easily laid and lightest of all roofs, weighing only 65 lbs. to 100 sq. ft. and requiring less costly roof construction. Besides it is fireproof. Scott's Extra Coated Roofing Tin is the longest lived of roofs. It will last as long as the building. This tin plate is different from all other American makes. It's hammered Open Hearth, Welsh processed. Write for Booklet "J" explaining why.

FOLLANSBEE BROS. CO.,

PITTSBURGH, PA.

ONLY MAKERS

**INTERLOCKING RUBBER TILING**

WE ARE THE ORIGINAL MANUFACTURERS OF  
**INTERLOCKING RUBBER TILING.**  
 IT IS THE BEST FLOOR MADE AND IS PARTICULARLY ADAPTED FOR CHURCHES,  
 SCHOOLS, THEATRES, PUBLIC INSTITUTIONS, LIBRARIES AND PRIVATE RESIDENCES ETC.  
**NEW YORK BELTING & PACKING CO., LTD.**  
 91-93 CHAMBERS STREET, NEW YORK  
 BRANCHES


INDIANAPOLIS, IND. 229 SO. MERIDIAN ST. CHICAGO, ILL. 150 LAKE ST. ST. LOUIS, MO. 218-220 CHESTNUT ST. PHILADELPHIA, PA. 118-120 NORTH 8TH ST.  
 SAN FRANCISCO, CAL. E. 18TH ST. & 3RD AVE. OAKLAND BOSTON, MASS. 232 SUMMER ST. BALTIMORE, MD. 114 W. BALTIMORE ST. BUFFALO, N.Y. 600 PRUDENTIAL BLDG.  
 PITTSBURGH, PA. 913-915 LIBERTY AVE. SPOKANE, WASH. 163 S. LINCOLN ST. LONDON, E.C. ENGLAND 11 SOUTHAMPTON ROW

## An Innovation in the Field of Metal Lath

### THE TRUSS LOOP LATH

**I**T is positively the greatest thing in the line of Metal Lath that has ever been devised. While we know this is the best there is in Metal Lath, still we hardly expect you to take our plain say so in the matter; we expect to have to prove it to you and we surely are anxiously awaiting the chance to do this. We've got the proofs, we come with "the goods on us," all we seek, all we ask for, is the opportunity to make good.

Just a bit of evidence of the "Truss Loop" here follows: A new building erected at Cincinnati was finished, half with the usual expanded Metal Lath, half with "Truss Loop." Careful record was kept of costs: Leaving out details, the result showed a cost of 18 cents a yard for "Truss Loop", 31 1-5 cents per yard for expanded metal; weight of mortar on Bostwick 44 lbs. to the yard; on expanded metal 67 lbs. This is only one instance, others if you desire.

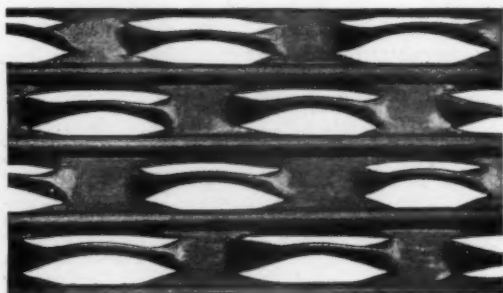

Pat. September 29th, 1908.

It takes less material to cover "Truss Lath" than any other kind and being rid of so much weight, there is no chance for sag or bulge. "Truss Loop" has these primary features to commend it: Economy in covering material; small cost in erection; a less cost for spacing supports. From these three prime economies radiate no end of other economies. Perhaps you'd like a sample for test; ask for it.

**The Bostwick Steel Lath Co., 206 Gifford Avenue, Niles, Ohio**



# CUTLER MAIL CHUTES

are a necessity in any modern building of the office, apartment or hotel class, because in such buildings the convenient, and certain dispatch of mail is a matter of first importance, and CUTLER MAIL CHUTES afford the only means of securing just this result.

¶ We do not merely meet the Post Office Department requirements, but having an experience of twenty-five years in the satisfactory equipment of thousands of buildings with mailing apparatus, go beyond them to a higher standard of our own.

¶ Mere cheapness should be the last consideration in providing for handling the important mail of such buildings, particularly when it is remembered that the cost of even our very best work is but a trifling part in the total expense of the building—absolutely insignificant when the vital importance of its service is remembered.

¶ Our business has grown with and has been an essential feature of, the development of the tall building. From the Produce Exchange, seven stories, in 1885 to the Metropolitan Tower, forty-one stories, in 1908, all the important buildings, making steps in this advance, are built around CUTLER MAIL CHUTES.

¶ Without the elevator this growth would have been impossible, without the mail chute thousands of business men would have been too far from the Post Office. All essentials of modern mail chutes are fully protected by the Cutler system of recent mail chute patents.

*Infringers are being prosecuted.*

**THE CUTLER MFG. CO.**  
ROCHESTER, N. Y.

## ALPHABETICAL LIST OF ADVERTISERS

|          |                                              |    |          |                                                     |    |
|----------|----------------------------------------------|----|----------|-----------------------------------------------------|----|
| <b>A</b> | Abbot & Co. (o.a.m.).....                    | 44 | <b>L</b> | Leader Iron Works (e.o.w.).....                     |    |
|          | Adams, James.....                            | 9  |          | Loomis-Manning Filter Co.....                       | 47 |
|          | American Blower Co.....                      | 49 |          | Lowe Bros. Co. (o.a.m.).....                        |    |
|          | American Luxier Prism Co.....                | 2  |          | Lufkin Rule Co.....                                 | 46 |
|          | American Mason Safety Tread Co.....          | 47 |          |                                                     |    |
|          | American Metal Door Co. (o.a.m.).....        |    | <b>M</b> | Marquette Cement Mfg. Co.....                       | 60 |
|          | American Radiator Co. (e.o.w.).....          |    |          | Matthews Slate Co.....                              | 10 |
|          | American School of Correspondence.....       | 46 |          | McCray Refrigerator Co.....                         | 56 |
|          | American Steel & Wire Co.....                | 47 |          | Merchant & Evans Co. (e.o.w.).....                  |    |
|          | Armstrong Cork Co. (o.a.m.).....             | 58 |          | Monroe Refrigerator Co. (o.a.m.).....               |    |
|          | Artesian Well & Supply Co. (e.o.w.).....     | 49 |          | Monument Pottery Co.....                            | 9  |
|          | Art Metal Construction Co.....               | 49 |          | Moss Photo Engraving Co.....                        | 50 |
|          | Atlantic Terra Cotta Co.....                 | 50 |          | Muckenhirn, C. H. Co.....                           | 48 |
|          | Atlas Portland Cement Co.....                |    |          | Mueller, H., Mfg. Co. (e.o.w.).....                 | 51 |
| <b>B</b> |                                              |    |          | Muerer Bros. Co. (e.o.w.).....                      | 49 |
|          | Beaver Mfg. Co. (o.a.m.).....                |    |          | Mullins Co., The W. H.....                          | 59 |
|          | Bedford Quarries Co.....                     | 4  |          | Muralo Co.....                                      | 59 |
|          | Berger Mfg. Co.....                          | 59 |          | Murdock Shaw Co. (e.o.w.).....                      |    |
|          | Berry Bros.....                              | 57 |          |                                                     |    |
|          | Bird, F. W. (o.a.m.).....                    |    | <b>N</b> | National Fireproofing Co.....                       | 46 |
|          | Blaisdell Machinery Co.....                  | 53 |          | National Lead Co. (e.o.w.).....                     | 8  |
|          | Bostwick Steel Lath Co.....                  | 41 |          | Neuchatel Asphalt Co.....                           | 10 |
|          | Bradley Mfg. Co., The (e.o.w.).....          |    |          | Never-Split Seat Co.....                            | 52 |
|          | Brown Bros. Mfg. Co. (e.o.w.).....           |    |          | New York Belting & Packing Co. (e.o.w.).....        | 41 |
|          | Burt Mfg. Co. (e.o.w.).....                  |    |          | Northwestern Terra Cotta Co.....                    | 53 |
| <b>C</b> |                                              |    | <b>O</b> |                                                     |    |
|          | Cabot, Samuel, Inc.....                      | 10 |          | Okonite Co. (Ltd.) (e.o.w.).....                    | 47 |
|          | Cahill Iron Works.....                       | 50 |          | Otis Elevator Co. (e.o.w.).....                     |    |
|          | Campbell, Walter M.....                      | 44 |          |                                                     |    |
|          | Carter White Lead Co. (e.o.w.).....          | 3  | <b>P</b> | Parker Preston Co.....                              | 47 |
|          | Champion Iron Co.....                        | 44 |          | Peerless Rubber Mfg. Co. (o.a.m.).....              |    |
|          | Chicago Portland Cement Co.....              | 60 |          | Pierce, Butler & Pierce Mfg. Co. (e.o.w.).....      | 3  |
|          | Clinton Wire Cloth Co.....                   |    |          | Potteries Selling Co. (e.o.w.).....                 |    |
|          | Cobb-Eastman Co.....                         | 54 |          | Prescott & Son, J. B.....                           |    |
|          | Concrete Column Construction Co.....         | 49 |          | Prometheus Electric Co.....                         | 47 |
|          | Corrugated Bar Co.....                       | 43 |          |                                                     |    |
|          | Coulson & Co., J. W. (e.o.w.).....           |    | <b>R</b> |                                                     |    |
|          | Curdells, F. E. (e.o.w.).....                |    |          | Raymond Concrete Pile Co.....                       | 51 |
|          | Cutler Mfg. Co.....                          | 42 |          | Reliance Ball Bearing Door Hanger Co.....           | 48 |
| <b>D</b> |                                              |    |          | Richardson & Boynton Co.....                        | 8  |
|          | Dahlquist Mfg. Co.....                       | 44 |          | Richter Mfg. Co. (o.a.m.).....                      |    |
|          | Dahlstrom Metallic Door Co.....              | 54 |          | Royal Ventilator & Mfg. Co. (e.o.w.).....           |    |
|          | Dean Bros.....                               | 48 |          |                                                     |    |
|          | Deming Co., The.....                         | 46 | <b>S</b> |                                                     |    |
|          | Detroit Show Case Co. (o.a.m.).....          |    |          | Samson Cordage Works.....                           | 46 |
|          | Detroit Steel Products Co.....               | 47 |          | Sandusky Portland Cement Co.....                    | 53 |
|          | Dexter Bros.....                             | 50 |          | Schreiber & Sons Co., The L.....                    | 9  |
|          | Dixon Crucible Co., Jos.....                 | 46 |          | Seifert, Frank A., Plastic Relief Co. (e.o.w.)..... | 49 |
|          | Donaldson Co., The (o.a.m.).....             |    |          | Silver Lake Co. (e.o.w.).....                       |    |
|          | Drouve, G., & Co.....                        | 47 |          | Sirocco Engineering Co.....                         | 49 |
|          | Dunning, W. D.....                           | 52 |          | Smith Co., H. B. (e.o.w.).....                      | 48 |
|          | Dwight Lumber Co. (e.o.w.).....              | 51 |          | Society of Beaux-Arts Architects.....               | 44 |
| <b>E</b> |                                              |    |          | Standard Sanitary Mfg. Co.....                      | 58 |
|          | Edison Portland Cement Co.....               | 59 |          | Stanley Works.....                                  | 59 |
|          | Elevator Supply and Repair Co. (e.o.w.)..... | 49 |          | Stewart Iron Works.....                             | 46 |
|          | Enameled Steel Tank Co. (e.o.w.).....        |    |          | St. Louis Portland Cement Co.....                   | 60 |
|          | Estey Organ Co. (e.o.w.).....                |    | <b>T</b> |                                                     |    |
| <b>F</b> |                                              |    |          | Taylor, J. W.....                                   | 44 |
|          | Faber, A. W. (e.o.w.).....                   |    |          | Thermograde Valve Co.....                           | 44 |
|          | Farr & Bailey Mfg. Co. (e.o.w.).....         | 52 |          | Thomas & Smith (e.o.w.).....                        | 44 |
|          | Fisher Co., Robert C.....                    | 47 |          | Thorp Fireproof Door Co.....                        | 7  |
|          | Follansbee Bros. (e.o.w.).....               | 10 |          | Triumph Ice Machine Co. (e.o.w.).....               |    |
|          | French & Co., Samuel H.....                  | 44 |          | Trussed Concrete Steel Co.....                      | 55 |
|          | Frink, I. P.....                             | 46 |          | Turner Construction Co.....                         | 47 |
| <b>G</b> |                                              |    |          | Tuttle & Bailey Mfg. Co. (o.a.m.).....              |    |
|          | Galloway, William.....                       |    | <b>U</b> |                                                     |    |
|          | Garner Ventilating Co.....                   |    |          | U. S. Asbestos Fireproofing Co.....                 | 9  |
|          | Globe Ventilating Co.....                    | 59 |          | U. S. Changeable Sign Co.....                       | 46 |
|          | Gorham Co. (o.a.m.).....                     |    |          | U. S. Mineral Wool Co.....                          | 46 |
|          | Goodyear Tire and Rubber Co. (e.o.w.).....   | 43 |          | Union Metal Mfg. Co.....                            | 48 |
|          | Grauer & Co., Albert (o.a.m.).....           |    |          | United States Heater Co.....                        |    |
|          | Gurney Heater Mfg. Co.....                   | 46 |          | Universal Portland Cement Co.....                   | 60 |
| <b>H</b> |                                              |    |          | University of Illinois.....                         | 44 |
|          | Hampshire Paper Co. (e.o.w.).....            |    |          | University of Michigan.....                         | 44 |
|          | Harbison & Walker Refractories Co.....       | 60 |          | University of Pennsylvania.....                     | 44 |
|          | Hart Mfg. Co.....                            |    | <b>V</b> |                                                     |    |
|          | Hart & Cooley Co.....                        | 54 |          | Vacuum Engineering Co. (o.a.m.).....                |    |
|          | Hartman & Sanders (o.a.m.).....              |    |          | Vacuum Ventilator Co.....                           | 53 |
|          | Hayes, Geo.....                              | 49 |          | Vaile & Young.....                                  | 47 |
|          | Hermann, Leibu C. E.....                     | 47 |          | Vapor Heating Co. (o.a.m.).....                     |    |
|          | Higgins & Co., Chas. H. (e.o.w.).....        | 48 |          | Van Nostrand & Co. (e.o.w.).....                    | 8  |
|          | Howard E. Clock Co.....                      | 51 |          | Veale, Alway.....                                   | 44 |
|          | Hough, William B. Co. (e.o.w.).....          |    |          | Venclos Co., The (e.o.w.).....                      | 46 |
|          | Hunt & Co., Robert W.....                    | 60 |          | Von Hartzfeld, Carl.....                            |    |
|          | Hunt Metal Corner Co. (e.o.w.).....          |    | <b>W</b> |                                                     |    |
| <b>I</b> |                                              |    |          | Wagner Park Conservatories.....                     |    |
|          | Imperial Brass Mfg. Co.....                  | 52 |          | Warner Co., Charles (o.a.m.).....                   |    |
|          | International Text Book Co. (o.a.m.).....    |    |          | Washington University.....                          | 44 |
| <b>J</b> |                                              |    |          | Weld Co., Geo. A. (o.a.m.).....                     |    |
|          | Jenkins Bros.....                            | 10 |          | Western Brick Co. (o.a.m.).....                     | 56 |
|          | Johna-Manville Co., H. W.....                | 9  |          | White Enamel Refrigerator Co.....                   |    |
|          | Johnson Co., E. J.....                       | 48 |          | Winkle Terra Cotta Co. (o.a.m.).....                |    |
|          | Jones, T. W. (e.o.w.).....                   | 47 |          | Winslow Bros. Co., The (e.o.w.).....                | 6  |
| <b>K</b> |                                              |    |          | Wolf Mfg. Co.....                                   | 5  |
|          | Kasch Roofing Co. (o.a.m.).....              |    |          | Woodbury Granite Co.....                            | 48 |
|          | Kawneer Mfg. Co. (o.a.m.).....               |    | <b>Y</b> |                                                     |    |
|          | Keasby & Mattison Co.....                    |    |          | Yeomans Bros. (e.o.w.).....                         | 54 |
|          | Kelsey Heating Co. (o.a.m.).....             |    |          |                                                     |    |
|          | Kewanee Boiler Co.....                       | 46 |          |                                                     |    |
|          | Kewanee Water Supply Co.....                 | 47 |          |                                                     |    |

# INTERLOCKING RUBBER TILING



3-8 TYPE



For Quality



5-16 TYPE


Send for our New Illustrated CATALOGUE and SAMPLES

## The Goodyear Tire & Rubber Co.

Headquarters Tiling Department  
1914 Broadway, New York City


Factory and Executive Offices  
Akron, Ohio

PERFECT

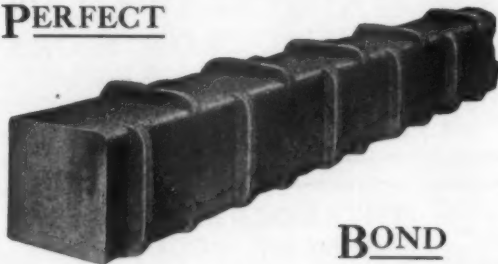

BOND

PERFECT

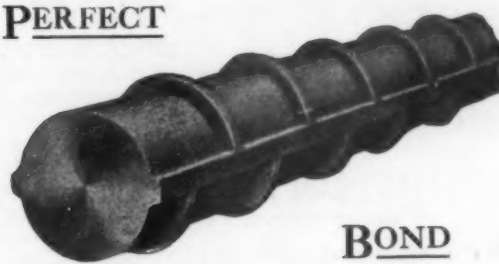

BOND

ARCHITECTS SHOULD SPECIFY "FABRICATED REINFORCEMENT"

Insist upon accuracy in the bending and placing of reinforcing steel.

We supply Corrugated Bars bent ready to place in the forms. Our shop methods make possible an accurate conformity to details that is not attained where bars and stirrups are bent on the job.

WE FURNISH THE STEEL READY TO PLACE IN THE FORMS

## CORRUGATED BAR COMPANY

(Formerly Expanded Metal and Corrugated Bar Co.)

BANK OF COMMERCE BLDG.,

ST. LOUIS, MO.

### UNIVERSITY OF PENNSYLVANIA SCHOOL OF ARCHITECTURE

**FOUR-YEAR COURSE.** (*Degree B. S. in Arch.*) (Architectural engineering may be taken in lieu of advanced design, etc.)  
**GRADUATE YEAR.** (*Degree M. S. in Arch.*) (Allowing specialization in design or in architectural engineering, etc.)  
**SPECIAL COURSE OF TWO YEARS.** (*Certificate.*) (For qualified draughtsmen; affording option in architectural engineering.)  
**COMBINED COURSES IN ARTS AND ARCHITECTURE,** by which A. B. and B. S. in Arch. may be taken in six years.  
**COLLEGE GRADUATES** granted advanced standing.  
**SUMMER COURSES** in elementary and general subjects through which advanced standing may be secured.

For full information address: DR. J. H. PENNIMAN, Dean, College Hall, University of Pennsylvania, Philadelphia, Pa.

### UNIVERSITY OF ILLINOIS

Four-year professional courses in Architecture, in Architectural Engineering and in Architectural Decoration. Special courses for draftsmen and constructors. Excellent library and equipment. University fees nominal.  
**DEPARTMENT OF ARCHITECTURE,**  
 W. I. PILLSBURY, Registrar, URBANA, ILL.

### THE SOCIETY OF BEAUX-ARTS ARCHITECTS

has established

#### A FREE COURSE OF STUDY

open to draughtsmen and students of any city, modeled on the general plan pursued at the Ecole des Beaux-Arts in Paris, and comprising frequent problems in Orders, Design, Archaeology, etc. An annual registration fee of two dollars is required of all students, except those paying tuition at a school of architecture.

For information apply to the Secretary of the Committee on Education, 3 East 33d St., New York City.

### TO ARCHITECTS

Perspectives rendered in water colors or pen and ink. Assistance on competitive or general architectural work. European experience. Address,

**ALWAY VEALE,**

500 Cherry Street, Chattanooga, Tennessee.

### PERSPECTIVES RENDERED

In Pen-and-Ink and Water Color  
**WALTER M. CAMPBELL**

8 Beacon Street Boston, Mass.

### WASHINGTON UNIVERSITY ST. LOUIS, MO.

offers a four-year course in Architecture, leading to the degree B. S. in Arch. Admission by examination or by diploma from accredited schools or certificate from other colleges. Qualified draughtsmen admitted as special students.

For information apply to the Department of Architecture, Washington University.

### J. W. TAYLOR'S Photograph Series of American Architecture

Harrison 3897

324 Dearborn Street, CHICAGO, ILL.

### UNIVERSITY OF MICHIGAN ANN ARBOR, MICH.

#### DEPARTMENT OF ARCHITECTURE

Four-year course in Architecture and in Architectural Engineering. Draftsmen and others adequately prepared are admitted as special students. For Bulletin describing work, address Dean of Department of Engineering.

### TO ARCHITECTS

**Competition Designs and Perspectives** in Water Colors or any Brush Medium, expert-assistance on Preliminary Sketches, and general architectural work, per mail from any distance or at Architects' offices by arrangement. Address JAMES ADAMS, 795 Kearny Ave., Arlington, N. J.


"If a man can write a better book, preach a better sermon, or make a better rat-trap than his neighbor; though he build his house in the woods, the world will make a beaten path to his door."—EMERSON.

Established 1844

## FRENCH'S CROWN PAINT

"QUALITY AND ECONOMY"

**SAMUEL H. FRENCH & CO.,** Paint and Varnish Manufacturers  
 PHILADELPHIA, U. S. A.

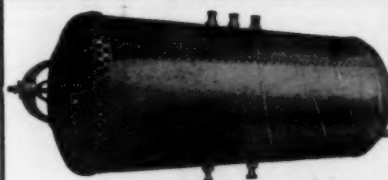

**"Dahlquist"**

THAT IS THE NAME  
TO REMEMBER

WHEN YOU  
SPECIFY BOILERS

## BOSTON COPPER BOILERS

ARE BY TEST THE BEST

Will give satisfaction to you and your client.

Our Copper Range Boilers are the best made and every one guaranteed. Let us send you illustrated booklet and price list.

**DAHLQUIST MFG. CO., 38 W. 3d St., BOSTON**

## For STRUCTURAL and ORNAMENTAL IRON WORK

cell work, fencing, entrances, or anything in the steel line, write


**THE CHAMPION IRON COMPANY, Kenton, Ohio**

## THERMOGRADE SYSTEM OF HEAT REGULATION

See next week's advertisement, or Sweet's Index  
 Send for catalogue

### THERMOGRADE VALVE COMPANY

294 Washington Street BOSTON, MASS.

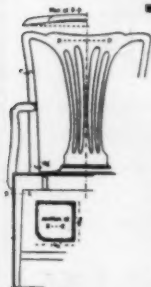

## SEATS OF THE COLONISTS

*Part I*—This collection of illustrations is particularly valuable to architects in making suggestions to clients in connection with colonial work.

The glossary and other text treat of this interesting subject in a comprehensive manner, and as a study of colonial furniture, it is complete in its treatment, containing photographs and measured drawings of the original Chippendale, and the reduced illustrations shown here only hint at the method of treatment. The price of this collection is \$5. Sample sheets, full size, will be sent on request. Write for them to-day.

THE AMERICAN ARCHITECT, 231 West 39th St., NEW YORK CITY





## HELP AND POSITIONS WANTED

The rate for advertising under this heading in uniform style, solid type, is 50 cents for 50 words or less, payable in advance. Copy received until 12 m. Monday. Replies may be sent in care of American Architect, 231-241 West Thirty-ninth Street, or 1664 Monadnock Block, Chicago, as advertisers may desire.

### POSITIONS WANTED

**DRAFTSMAN**, architectural engineer, experienced designer of fireproof and non-fireproof construction, capable of preparing complete working plans for important buildings, general specifications and superintendence, thoroughly familiar with all regulations of Tenement House and Building Departments, offers his services to architects and builders requiring temporary assistance; best references; moderate compensation. Address 21-A, care American Architect. (1735-6-7-8)

**OPEN FOR ENGAGEMENT**.—An expert in architectural bronze; designer, draftsman; estimator and with executive ability; at present holding a position as assistant manager and chief draftsman at large well-known architectural bronze works; well known among trade as hustler and most able man. Address G. S., American Architect. (1734-5-6-7)

**DRAFTSMAN** with good experience in designing and rendering of large or small buildings wants position in New York or nearby. Address 10 E, care American Architect. (1736)

**ARCHITECTURAL** draftsman, age 21, single; familiar with city and country residences; good references furnished; will send samples of work upon request; salary not to be considered as much as position with opportunity to work up. Address 13A, care American Architect. (1736)

**AN ARCHITECTURAL** draftsman of 10 years' experience would like a short engagement, beginning April 20; competition or working drawing; references. Address 13 B, care American Architect. (1736)

**YOUNG MAN**, 17, with thorough knowledge of orders, desires position in architect's office where he can learn to do practical work, etc.; he has done several successful order problems in the Beaux-Arts Society competitions; salary low. Address R. P., care American Architect. (1736)

### HELP WANTED

**ORNAMENTAL** iron and Architectural draftsmen needed constantly. Membership \$2.00 per year.

The Engineering Agency, Inc.,  
Monadnock Block, Chicago.  
(1723&1f)

### WANTED

Copies of the American Architect, dated January 6, 1909 No. 1724. We will pay 25c. a copy for this number. Address  
**AMERICAN ARCHITECT**  
231-241 West 39th St., New York City

## PROPOSALS

Treasury Department, Office of the Supervising Architect, Washington, D. C., March 16, 1909.—Sealed proposals will be received at this office until 3 o'clock P. M. on the 21st day of April, 1909, and then opened, for the construction complete (including plumbing, gas piping, heating apparatus, electric conduits and wiring), of the United States Post Office at Manistee, Michigan, in accordance with drawings and specifications, copies of which may be obtained from the Custodian of site at Manistee, Mich., or at this office, at the discretion of the Supervising Architect.—James Knox Taylor, Supervising Architect. (1735-36)

Treasury Department, Office of the Supervising Architect, Washington, D. C., March 15, 1909.—Sealed proposals will be received at this office until 3 o'clock P. M. on the 20th day of April, 1909, and then opened, for the construction complete of the United States Post Office at Kearney, Neb., in accordance with the drawings and specifications, copies of which may be had at this office, or at the office of the Postmaster at Kearney, Neb., at the discretion of the Supervising Architect.—J. K. Taylor. (1735-36)

Treasury Department, Office of the Supervising Architect, Washington, D. C., March 24, 1909.—Sealed proposals will be received at this office until 3 o'clock P. M. on the 28th day of April, 1909, and then opened for the construction (complete) of the U. S. Post Office building at Kewanee, Illinois, in accordance with the drawings and specifications, copies of which may be had at this office or at the office of the Postmaster at Kewanee, Illinois, at the discretion of the Supervising Architect.—James Knox Taylor, Supervising Architect. (1736-37)

Treasury Department, Office of the Supervising Architect, Washington, D. C., March 22, 1909.—Sealed proposals will be received at this office until 3 o'clock P. M. on the 1st day of May, 1909, and then opened, for the construction (including plumbing, gas piping, heating apparatus, electric conduits and wiring), of the U. S. Post Office, Michigan City, Indiana, in accordance with the drawings and specification, copies of which may be had from the Custodian of the site at Michigan City, Ind., or at this office at the discretion of the Supervising Architect.—James Knox Taylor, Supervising Architect. (1736-37)

Treasury Department, Office of the Supervising Architect, Washington, D. C., March 23, 1909.—Sealed proposals will be received at this office until 3 o'clock P. M. on the 23d day of April, 1909, and then opened, for the installation of a conduit and wiring system, and extension of the present gas-piping system, in the U. S. Post Office, Court House and Custom House at Newbern, North Carolina, in accordance with drawings and specification, copies of which may be had at this office or at the office of the Custodian.—James Knox Taylor, Supervising Architect. (1736-37)

Treasury Department, Office of the Supervising Architect, Washington, D. C., March 18, 1909.—Sealed proposals will be received at this office until 3 o'clock P. M. on the 22d day of April, 1909, and then opened, for the construction (including plumbing, gas

piping, heating apparatus, electric wiring and conduits) of the United States Post Office at Willimantic, Connecticut, in accordance with the drawings and specifications, copies of which may be had from the Custodian of site at Willimantic, Conn., or at this office, at the discretion of the Supervising Architect.—James Knox Taylor, Supervising Architect. (1736-37)

Treasury Department, Office of the Supervising Architect, Washington, D. C., March 22, 1909.—Sealed proposals will be received at this office until 3 o'clock P. M. on the 26th day of April, 1909, and then opened, for the construction (including plumbing, gas piping, heating apparatus, electric conduits and wiring), of the U. S. Post Office at Barre, Vermont, in accordance with drawings and specifications, copies of which may be obtained from the Custodian of site at Barre, Vermont, or at this office, at the discretion of the Supervising Architect.—James Knox Taylor, Supervising Architect. (1736-37)

### NOTICE TO CONTRACTORS

#### NEW YORK STATE FAIR BUILDINGS

Sealed proposals will be received at the office of the New York State Fair Commission, Post-Standard Building, Syracuse, N. Y., up to 3 o'clock p. m., Saturday, April 10, 1909, and opened in public, for the entire work of the construction of the Administration, State, Grange, Dairy, Press, Stable and Carriage Building, Annex to Stable and Carriage Building, Forage and Blacksmith Shop, Loading Dock near stable, two Loading Docks near Manufactures and Liberal Arts Building, one Loading Dock connected to Manufactures and Liberal Arts Building, and Highway Retaining Wall along Belle Isle Road, to be built on the State Fair Grounds, Syracuse, N. Y.

Proposals shall be accompanied by a certified check in the sum of five thousand dollars (\$5,000.00).

Contractor to whom award is made will be required to furnish a Surety Company Bond in the sum of one hundred thousand dollars (\$100,000).

The right is reserved to reject any, or all, bids.

The contract will provide that the building shall be completed on or before September 1st, 1909.

On and after March 26, 1909, drawings and specifications may be consulted and blank forms of proposal obtained at the office of Green & Wicks, Architects, 110 Franklin street, Buffalo, N. Y.

Complete sets of plans and specifications will be furnished to prospective bidders upon reasonable notice to Messrs. Green & Wicks, Architects.

A. E. PERREN,

Commissioner of Grounds and Buildings,  
Post-Standard Building,  
Syracuse, N. Y.

Treasury Department, Office of the Supervising Architect, Washington, D. C., March 27th, 1909.—Sealed proposals will be received at this office until 3 o'clock P. M. on the 3d day of May, 1909, and then opened, for the construction (complete) of the U. S. Post Office and Court House at Lake Charles, La., in accordance with drawings and specifications, copies of which may be had from the Postmaster at Lake Charles, La., or at this office at the discretion of the Supervising Architect.—James Knox Taylor, Supervising Architect. (1736-37)

## "COLONIAL ARCHITECTURE"

### (THE GEORGIAN PERIOD)

- 'The most interesting of all American publications in the field of architecture.'—*Review of Reviews*.
- "The most important work on architecture yet produced in America."—*The Nation*, New York.
- "No more serviceable and attractive series of measured drawings could be offered. The finest specimens of Colonial Architecture are treated so as to be of immediate value to the profession."—*Press*, Phila.

Published in Twelve Parts in Separate Portfolios, \$60.00  
Bound in Three Volumes, \$66.00. 351 Plates, 525 Text  
Illustrations. Sample Sheets Sent on Request.

THE AMERICAN ARCHITECT,


239 WEST 39th STREET, NEW YORK

**ARCHITECTS** who Specify **DEMING PUMPS**

insure the owner against troubles from

**WATER SUPPLY**

Electric Driven Pumps operated from any current. Send for Catalog "G"—Power Pumps for all uses.

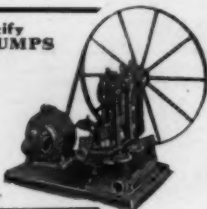**THE DEMING COMPANY, Salem, Ohio**  
See Sweet's Index for double-page announcement**CARL VON HARTZFELT** Metallurgical Chemist **WHEELING, W. VA.**Plans, specifications, estimates and supervision for **Continuous Industrial Alcohol Distillery Apparatus**, for light, heat and power purposes from natural gas and portable stills for vegetable waste matter. Economy and rapidity of construction a specialty. Unquestionable references.

ACTING DIRECTOR OF THE CONTINENTAL NATURAL GAS ALCOHOL CO., WHEELING, W. VA., U. S. A.

See *Harper's Weekly*, Oct. 3, 1908. Patent Serial No. 450,294—Aug. 2**THE STANDARD**

for over fifty years. Frink's Reflectors. All sizes and shapes for every conceivable purpose. State your wants and we can meet them. Investigation means adoption.

**I. P. FRINK, 551 Pearl Street, New York.**THE AMERICAN ARCHITECT'S Book Department is prepared to furnish any architectural work now in print on short notice. Our book advertising, appearing from time to time, will keep you posted. All inquiries promptly answered. **THE AMERICAN ARCHITECT, 231-241 W. 39th St., New York.****Mineral Wool****FIRE, SOUND and VERMIN PROOF INSULATOR**  
SAMPLES AND CIRCULARS FREE**U. S. MINERAL WOOL CO., 140 Cedar St. NEW YORK****National Fire Proofing Co.,** Manufacturers of Terra Cotta Hollow Tile.

Contractors for Construction Fireproof Buildings. You can not be sure that you have either the best or the cheapest fireproofing unless you give us an opportunity to figure on your plans.

Chicago, Commercial National Bank Bldg. Pittsburgh, Fulton Bldg. New York Flatiron Bldg. Philadelphia, Land Title Bldg. Washington, D. C., Colorado Bldg. Minneapolis, Minn., Lumber Ex. Boston Old South Bldg. Los Angeles Calif., Union Trust Bldg. St. Louis, Mo., Cleveland, Cuyahoga Bldg. San Francisco, Monadnock Bldg. London Eng., 26 Chancery Lane.

**LUFKIN STEEL TAPES**Are Indispensable for Accurate Work  
Made in all styles and sizes for all classes of work**THE LUFKIN RULE CO. SEND FOR CATALOG.**

Saginaw, Mich., U. S. A. New York London, Eng. Windsor, Canada

**U. S. Changeable Directories**  
**ARE SOLD OUTRIGHT**

Made according to architects' designs or sold out of stock in quartered oak or bronze.

**U. S. CHANGEABLE SIGN CO., 3 West 29th St., New York****Five Orders of Architecture**

A 550-page reference book (page size 7 x 10 inches), describing in interesting form the Greek and Roman Orders of Architecture. "The Orders" gives you all the information which could heretofore be found only in a number of rare, costly books.

**PORTFOLIO FREE.** We will send a handsome portfolio containing 56 detail plates 11 x 15 inches, typical of the best examples of Greek and Roman Architecture; to be retained only on condition of a purchase of "The Orders."

To introduce this great work we will send it, express prepaid, for \$9.00, payable \$2.00 within 5 days and \$2.00 monthly. The regular list price is \$15.00.

**AMERICAN SCHOOL OF CORRESPONDENCE, Chicago, U. S. A.**

Mention Amer. Arch. 3-31-09

**USE KEWANEE BOILERS and RADIATORS**

They are best for ALL kinds of heating. Fit any job.

**KEWANEE BOILER COMPANY**  
KEWANEE, ILLINOIS.**GURNEY HEATERS**


FOR HEATING ANY DESCRIPTION OF BUILDING BY STEAM OR HOT WATER

**GURNEY HEATER MANUFACTURING CO.**NEW YORK OFFICE, 12 E 42<sup>ND</sup> ST. 188-200 FRANKLIN ST. BOSTON

The expense and annoyance of painting will not recur every year or two if you use

**Dixon's Silica Graphite Paint**

the "Proven Shield for Steel Work." Durability records in all climates; write for a few.

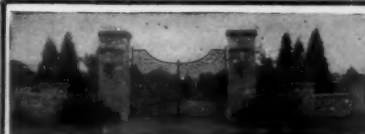**JOSEPH DIXON CRUCIBLE CO.****JERSEY CITY, N. J.****SAMSON SPOT SASH CORD****STEWART IRON FENCE**

Recognized and Specified by the most prominent Architects and Engineers in the country.

Highest Quality Lowest Price  
Send for Catalog, and be convinced**THE STEWART IRON WORKS CO., 1739 Covington St., Cincinnati, Ohio**

"Largest Makers of Iron Fence in the World."

**BOOKS ON ARCHITECTURE**

Any book upon architecture or allied subjects which is in print, will be supplied promptly and at the lowest price. Get our prices before buying elsewhere. Write for list of best books on any subject upon which you want information.

**THE AMERICAN ARCHITECT, 231-241 West 39th Street, New York**



**ELECTRIC PLATE WARMERS**  
are now specified by all prominent ARCHITECTS for high class RESIDENCES and APARTMENTS. The old-time GAS or STEAM heated Plate Warmer is out of place in modern buildings equipped with modern conveniences. See our adv. on page 48-March 3-09.  
Write to-day for illustrated booklet.  
**THE PROMETHEUS ELECTRIC CO.**  
234 East 43d Street, New York

**ADAMANT CEMENT, BRICK AND PLASTER COATING**  
Highest class treatment for Cement, Concrete, Brick and Plaster  
Interior and exterior use. High tone effect. Rich colors. Durable.  
Ready for use. No sediment. No waste. Economical.  
Adamant Cement Floor Coating. Art in Shingle Stains.  
Weatherproof Coating.  
Manufactured solely by **Parker, Preston & Co., Inc., Norwich, Conn.**

**TRIANGULAR MESH  
CONCRETE REINFORCEMENT**  
Made by  
**AMERICAN STEEL & WIRE COMPANY**  
See our ad last week or next week, page 5  
**Chicago, New York, Denver, San Francisco**

**TURNER** <sup>240</sup>  
Reinforced Concrete  
Structures Completed  
**CONSTRUCTION**  
**CO.** 11 Broadway, N. Y. City  
Write for our Bulletins "Concrete Work" for free distribution

Established 1830  
**THE ROBERT C. FISHER COMPANY,**  
Successors to FISHER & BIRD  
**MARBLE, MOSAICS and TILING**  
139th-140th Sts.—Locust Ave. and East River, New York

When You Have a Water Supply Problem to Solve  
Investigate the  
**Kewanee System of Water Supply**  
See our full page ad in the next or last issue of American Architect, or better still, write for our catalog now.  
**KEWANEE WATER SUPPLY CO., . . . KEWANEE, 'LL.**

"DETROIT-FENESTRA"  
**Steel Metal Sash**  
See our full page advertisement last week or next week in this paper or write to  
**DETROIT STEEL PRODUCTS CO., Detroit, Mich.**

**MASON SAFETY TREADS**  
For Stairs, Wood, Iron, Marble or Cement  
New or old  
HUNDREDS OF THOUSANDS IN USE  
**American Mason Safety Tread Co., Boston**




**VAILE & YOUNG'S  
Patent Metallic Skylights**  
Without Putty  
Construction adapted to all forms and styles of Skylights.  
Thousands of feet in use have proved its superiority. Particularly adapted for Depots, Mills, Factories, etc., where large and continuous lights are required.  
Send for Illustrated Catalogue.  
214 N. Calvert St., Baltimore, Md.

**Lightning Rods, Weather Vanes**  
Protection assured by our continuous copper conductors. Our booklet "Flashes of Lightning" sent free. Also catalogue of weather vanes, etc.  
**THOMAS W. JONES, 180 Front Street, NEW YORK**


**LOOMIS FILTERS**  
Improved System Established 1880 Simple and Effective  
**LOOMIS-MANNING FILTER CO.**  
Main Office:  
828 Land Title Building, Broad and Chestnut Streets, Philadelphia  
Boston Buffalo New York Baltimore Washington Chicago

THOSE FULL SIZE DETAILS of the  
**Anti-Pluvius Skylight**  
(PUTTYLESS)  
May Simplify a Skylight Problem. Sent on Request.  
**THE G. DROUVÉ CO. Bridgeport, Conn.**  
CHICAGO

IT WILL PAY YOU TO INVESTIGATE  
The **HERMANN** (Patented) **SYSTEM** of  
CONCRETE STEEL FLOOR CONSTRUCTION  
Ask for Circular "AA"  
**LEIBU HERMANN, C. E. 11 Broadway, New York**

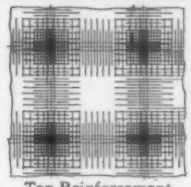

Top Reinforcement

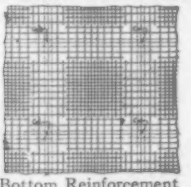

Bottom Reinforcement

**OKONITE INSULATED ELECTRIC LIGHT WIRES**  
Are pronounced by leading Architects to be SAFE, DURABLE and EASILY ADJUSTED for the inside wiring of PUBLIC and PRIVATE BUILDINGS.  
Sole Manufacturers  
**THE OKONITE CO., Ltd.**  
253 Broadway, New York



Willard L. Candee, H. Durant Cheever, Geo. T. Manson, W. C. Candee, W. H. Hodgins, Sec'y. Asst. Sec'y.



# RELIANCE BALL BEARING DOOR HANGER CO.

*Reliance*  
**DOOR  
HANGERS**

## SILENT, SMOOTH- ACTING, DURABLE

Through an ingenious but simple ball bearing device render sliding doors perfectly mobile. The heaviest panels move with a touch. **THREE SPEEDS. NOISELESS OPERATION.**

The Largest and Best Known Municipal, Corporation, and Private Buildings in America are Equipped with Reliance Hangers.

Write for particulars before specifying.

Reliance Ball Bearing Door Hanger Co. 1 Madison Ave., New York

# DEAN BROS.' STEAM PUMP WORKS INDIANAPOLIS, IND.


## VERTICAL AND HORIZONTAL ELEVATOR PUMPS

Atlantic Type Boiler Feeders, Water Supply Pumps, Fire Pumps, Electric Pumps, Vacuum Pumps.

SEND FOR  
CATALOGUES.



Vertical Elevator Pump.

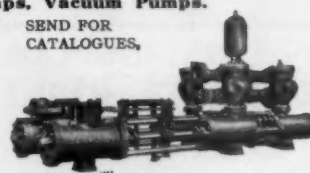

Horizontal Plunger Pump

# Build for Permanence.

Soft stone and imitation stone construction are as transient as the old style wooden house. Use Woodbury Gray or Hardwick White Granites and secure permanence for your design.

**WOODBURY GRANITE COMPANY,**  
Hardwick, Vermont.

Branch Offices: New York, Chicago, Pittsburg.

# The NATURO Idea

## Solves the Water Closet Problem

The **NATURO** Slant gives the erect position—which makes soiling the rim impossible. The **NATURO** Seat (higher in front than at rear), eliminates the wetting-the-seat-evil. **NATURO** Combinations are guaranteed in every way. **NATURO** Bowls are superior in operation to the old-fashioned kind you know. **NATURO** Catalog "C" free for the asking. It's worth asking for.



The C. H. Muckenhirn Closet Company, Detroit, Mich.

Established 1884

**THE E. J. JOHNSON CO.**

38 PARK ROW, NEW YORK

Producers of

# ROOF SLATES

OUT OF THE ORDINARY

BLACK—GREEN—PURPLE—RED

We will forward Architects our book, "Roof Slates Out of the Ordinary," upon application

**SLATE BLACKBOARDS**

Our pamphlet gives full size detail of frame and directions for setting slate. Correspondence solicited.

# UNION METAL COLUMNS


## For Porches and Pergolas

DIGNIFIED classical designs. Made entirely of metal, in all sizes up to 40" in diameter. Finish to match any wood perfectly. Will not split, check or rot. Stronger and more durable than wood. Last Longer—Cost No More. Write now for Booklet H-36, describing

**UNION METAL COLUMNS**  
(Patented)

**UNION METAL MANUFACTURING CO.**  
368 CLIFTON ST., CANTON, O.

We ship everywhere

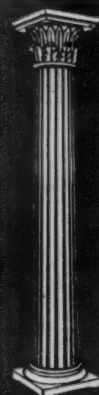


**HIGGINS'**

DRAWING INKS  
ETERNAL WRITING INK  
ENGROSSING INK  
TAURINE MUCILAGE  
PHOTO-MOUNTER PASTE  
DRAWING-BOARD PASTE  
LIQUID PASTE  
OFFICE PASTE  
VEGETABLE GLUE, Etc.

ARE THE FINEST AND BEST GOODS OF THEIR KIND. Emancipate yourself from the use of corrosive and ill-smelling inks and adhesives and adopt the Higgins Inks and Adhesives. They will be a revelation to you, they are so sweet, clean and well put up, and withal so efficient. They are specially adapted for use in Architects' and Engineers' Offices, as well as for general home and office use.

AT DEALERS' GENERALLY

**Chas. M. Higgins & Co., Manufacturers**  
Branches: Chicago, London 271 Ninth St. BROOKLYN, N. Y.

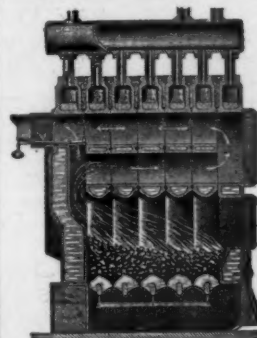

ESTABLISHED 1853.  
Send for Catalogue.

**The H. B. Smith Co.**

133-135 Centre St., New York

MANUFACTURERS

**STEAM and WATER**

# Heating Apparatus

Factory: Westfield, Mass.

NEW YORK, PROVIDENCE,  
PHILADELPHIA

## TUBULAR METHOD

This is the title of Booklet No. 4-A, telling about

### CONCRETE LUMBER

and its use in place of wooden forms for all  
**Reinforced Concrete Construction**

saving 50% in time, 10% to 40% in costs, and ensuring  
**Perfect Structures**—eliminating all danger during or after construction. Yours for the asking.


**Concrete Column and Construction Company**  
605 STEVENS BUILDING, DETROIT



ORNAMENTS IN STAFF  
PLASTER AND COMPO-  
SITION FOR INTERIOR  
EMBELLISHMENT, COM-  
POSITION AND CEMENT  
WORK FOR EXTERIOR  
USE. WE ISSUE TWO  
VERY COMPLETE AND  
EXTENSIVE CATALOGS.

**FRANK A. SEIFERT PLASTIC RELIEF CO.**  
2623-29 DAYTON STREET, ST. LOUIS

### "A B C" HEATING AND VENTILATING APPARATUS FOR SCHOOLS

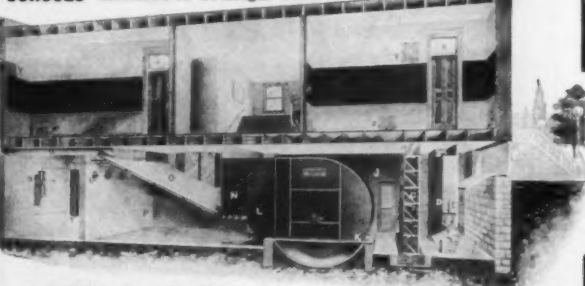

**SIROCCO**  
AMERICAN FLOWER COMPANY

General Offices: **DETROIT**  
Works:  
Detroit, Mich., and Troy, N. Y.



### Specialties

Bronze, Steel and Marble  
Equipment for Banks.  
Fireproof Steel Filing De-  
vices for Vaults and Record  
Rooms in Court Houses,  
Public Buildings, Banks, &c.  
"Standard" and "Bracket"  
Stacks in Steel for  
Libraries.

An Extensive Line of Fire-  
proof Steel Furniture for  
all Public and Business  
Buildings.

Many Notable Installations.  
Every Customer a Reference

**ART METAL  
CONSTRUCTION CO.**  
JAMESTOWN, N. Y.

## Infinite Variety

of classic and modern statuary, motifs and  
designs, correctly and faithfully designed and  
worked out in sheet bronze, copper and zinc.

## Mullins

### Art Architectural Sheet Metal Work and Statuary



is an absolute reproduction of the  
original design, and has a sharp,  
clean and beautiful effect.

The Mullins Statuary is for  
Monuments and Buildings—made  
of Sheet Copper and Bronze, artis-  
tic and high class in every respect.

Architects and contractors  
seeking information about Cor-  
nices, Panels, Friezes, and all  
Ornamental Work, should have  
our large 120-page catalog—it is  
free. Also ask for separate catalog  
of Mullins Sheet Metal Statuary,  
which is as durable and artistic as  
cast bronze or sculptured work,  
and costs less.

Please specify the kind of  
Metal Work or Statuary you are  
interested in, and proper catalog  
will be sent.

**W. H. Mullins Co.**  
206 Franklin Street, Salem, O.



### The **ARMSTRONG** Electric Elevator Signal

FOR  
Passenger Elevators

**ELEVATOR SUPPLY  
and REPAIR CO.**

76 W. Monroe St.  
Chicago

116 Liberty St.  
New York

ESTABLISHED 1868

THE "**HAYES**"  
METALLIC GLAZED STRUCTURES  
**SKYLIGHTS** FIRE PROOF WIRE GLASS **WINDOWS**  
71-8<sup>TH</sup> AVE. NEW YORK  
**METAL LATHINGS ETC.**

## Atlantic Terra Cotta Company

THE LARGEST MANUFACTURERS OF

### ARCHITECTURAL TERRA COTTA

— IN THE WORLD —

The first to introduce and develop  
ARCHITECTURAL FAIENCE.  
Our work is the standard of excellence.  
Our facilities for the prompt and skill-  
ful execution of contracts are un-  
equaled.

#### FOUR LARGE FACTORIES AT

Tottenville, N. Y.      Perth Amboy, N. J.      Rocky Hill, N. J.

#### GENERAL OFFICES:

**No. 1170 Broadway, New York City**

Branch Offices and Agencies in All Principal Cities

## YOU WILL MAKE NO MISTAKE IF YOU SPECIFY THIS SINK

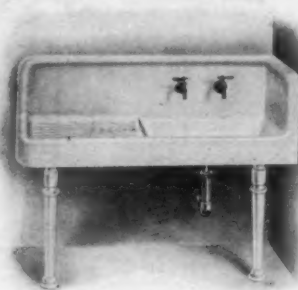


Plate D-93 Sink (Patent applied for)

The only sink made with back, apron, drain board and end piece cast integral. The handsomest, most convenient and most sanitary sink on the market. Every house-keeper who sees this sink wants it in her kitchen, and leading architects everywhere have discovered this and are specifying it. Sink made for either right or left hand corner; also made without corner piece with right or left hand drain board. Handled by leading jobbers and plumbers everywhere. Ask for special sink circular illustrating our entire line of roll rim and apron sinks, or catalogue showing "Southern Beauty" lavatories, kitchen sinks, slop sinks, etc.

### THE CAHILL IRON WORKS, No. 12 14th Street, Chattanooga, Tenn.

Eastern Branch Office and Warehouse, 76 W. 36th St. New York, N. Y.  
Thos. H. Hutchinson, Manager.

San Francisco Office, 1749 Sacramento St.  
Culin & Stanyan, Sales Agents.

Portland Branch, 650 Sherlock Bldg. H. A. Heppner & Co., Sales Agts.  
Chicago Representative, Harry Verbeek, 163 Randolph Street



R. K. MOSELY, ARCHITECT

## DEXTER BROTHERS' English Shingle Stains

The average stain will not hold its color at the seaside; ours will. This is perhaps the hardest test of a stain. Ours gives no offensive odor, will not wash off nor turn black. It gives a wealth of artistic beauty at a lower cost than paint.

*Samples and particulars on request.*

**DEXTER BROS. CO., 75 Broad St., Boston**

If you want an establishment which will handle your engraving promptly and furnish you as perfect cuts as can be produced for letterpress printing

SEND US  
YOUR ORDERS

# MOSS

## PHOTO-ENGRAVING COMPANY

295-309 Lafayette Street, cor. Houston ("Puck" Building)  
NEW YORK



## DWIGHT SPECIAL

### — THIN —

## HARDWOOD FLOORING

The best form of thin hardwood flooring yet devised.

See Monthly Lithographic Illustration in *American Architect*.

Send for samples.

The growing cost of Hardwoods necessitates the use of thin flooring which, if properly made and laid, is as serviceable as thick flooring.

SOLE MANUFACTURER

**DWIGHT LUMBER COMPANY**  
DETROIT, MICH.



## Meurer Old Method

A roofing plate of the highest grade. 40 pounds of rich coating on a base of fine rehammered open hearth steel. None any better, few that are equal.

Our Hand-Book is yours for the asking.

**Meurer Brothers Co.**  
Brooklyn, N. Y.

AGENCIES { New York City    Denver Salt Lake City  
                  San Francisco    Los Angeles    Seattle

## Built on Raymond Concrete Piles



Office and Loft Building  
at Broadway and 12th St.,  
New York.

821 Broadway Co., Owners  
Samuel Sass, Architect

### Raymond Concrete Pile Company

Chicago, 135 Adams St.    New York, 140 Cedar St.  
Pittsburgh, Union Bank Bldg.    Baltimore, Pratt & Concord Sts.  
St. Louis, 620 Chestnut St.    New Orleans, 204 Perrin Bldg.  
Philadelphia, Land Title Bldg.

Raymond Concrete Piles were the first successful concrete piles to be made and placed in the United States.

The satisfaction that they have given wherever used, due to their economy, permanence, dependability and freedom from the dangers that other types of piling, whether of wood or concrete, are subject to is responsible for the fact that Raymond concrete piles are being used more extensively to-day throughout the United States than are those of any other type.

Our engineering department will cooperate with architects and engineers in the planning and execution of difficult foundations, dock work, etc.

Architects and engineers are cordially invited to arrange with our nearest office for an inspection of work that we have under way in their vicinity.

A copy of "The Raymond System of Concrete Piling" can be obtained at any of our offices.

## Architects Are Invited

to correspond with us in regard to clocks of every description for their new buildings. An attractive clock in the hallway, lobby or corridor should be considered as much of a necessity as a mailing chute, ventilator or door spring.

**E. Howard Clock Co.**


Established 1842

New York

Boston

Chicago

## The Broughton Mixer

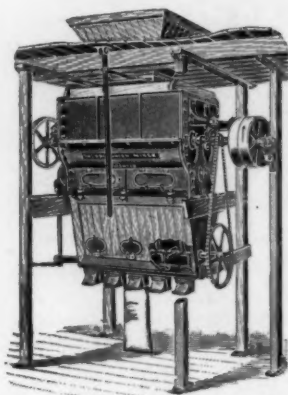

For Plaster,  
Cement, Lime,  
Patent Floor-  
ing, Etc. :: ::

Ask for Circular

WILLIAM D. DUNNING

231 W. WATER STREET.

SYRACUSE, N. Y.

## A safe flooring to specify

You will have no complaints where *Corkolin* is used. It will not rot like rubber tiling, nor loosen and crack like cork tiling. It is unaffected by heat, cold or moisture. It will stand the hardest wear, and will last twenty years with ordinary use. It really improves with age.

## CORKOLIN

is warm as carpet and lasting as linoleum

It is soft and elastic to the tread. Does not absorb grease or dirt. Easily cleaned. Especially adapted to public buildings. And it is *inexpensive*.

*Corkolin* is the ideal flooring for fire-proof buildings. It can be permanently cemented direct to the concrete floor, making wood floors unnecessary.

*Corkolin* is an improved compound of ground cork and oxidized linseed oil, and is superior to all other cork floorings. Rolled in sheets 2 yards wide and 30 yards long,  $\frac{3}{16}$ " and  $\frac{1}{4}$ " thick. Four plain colors—natural cork, terra cotta, green and blue.

Upon request we will send you color photographs of *Corkolin* showing appearance on the floor. We will also send you a unique and useful sample of *Corkolin* showing it in actual use.

Farr & Bailey Mfg. Co.  
Camden, N. J.

Manufacturers of *Corkolin*,  
Linoleum and Floor Oilcloth.




WEARS LIKE OAK  
(TRADE MARK)

## Shower Baths

INGHAM  
SHOWER  
MIXERS

ARE WHAT YOU WANT

WHY?

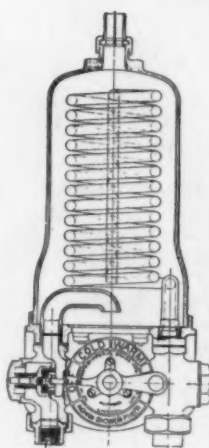

Chicago University say:  
"The only satisfactory and  
safe shower bath mixers we  
have found."

Wisconsin University or-  
dered 36 mixers after most  
thorough investigation of all  
similar devices.

### Scalding Impossible

Cold water and steam controlled by a single handle. Impossible to admit steam to chamber in advance of cold water. Capable of the closest regulation. Built for either steam or hot water operation. Entirely noiseless.


IMPERIAL BRASS MFG. CO.

245 South Jefferson Street

CHICAGO, ILL.

## Read the Guarantee

That goes with every Never-Split Seat

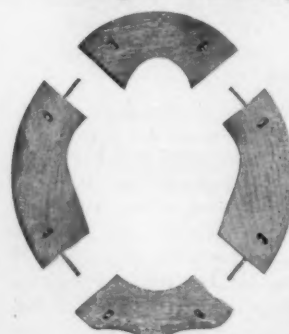

"Never-Split"  
Seats are guaran-  
teed for five years  
not to split or  
come apart at the  
joints.

Absolutely nothing is sacrificed to the mere reputation of the strength of the bolts. The rigidity, everlastingness and sanitary perfection of the "Never-Split" Seat is a source of unceasing satisfaction to the discriminating architect and his client. All styles in wood and finish are obtainable.

Dampness and other harmful influences will not cause any dissatisfaction with a "Never-Split" Closet Seat. So do not hesitate another minute.

SPECIFY "NEVER-SPLIT."

Specification requirements may be obtained from page 8 of our Catalogue "C." Please make requisition by Post Card.

NEVER-SPLIT SEAT CO.  
EVANSVILLE, INDIANA



## Vacuum Cleaning Systems

Engineers, Designers and Manufacturers  
OF COMPLETE  
Stationary Vacuum Cleaning Equipments  
FOR

|                   |            |                     |
|-------------------|------------|---------------------|
| Office Buildings  | Hotels     | Hospitals           |
| School Buildings  | Churches   | Power Stations      |
| Library Buildings | Residences | Telephone Exchanges |
| Lodge Buildings   | Stores     | Theatres            |
| Club Buildings    | Mills      | Factories           |

Portable Vacuum Wagons for House to House Cleaning

Architects  
Contractors  
Builders

WRITE FOR ESTIMATES  
Illustrated and descriptive matter

## The BLAISDELL MACHINERY CO.

General Office and Factory, BRADFORD PA


BOSTON  
10 P. O. Square

Sales Offices  
NEW YORK  
90 West Street

CHICAGO  
428 Monadnock B'k

## Every Architect Ought To Know

about the "VACUUM," the simplest and most powerful ventilator on the market. The VACUUM VENTILATOR is perfectly stationary, therefore noiseless.

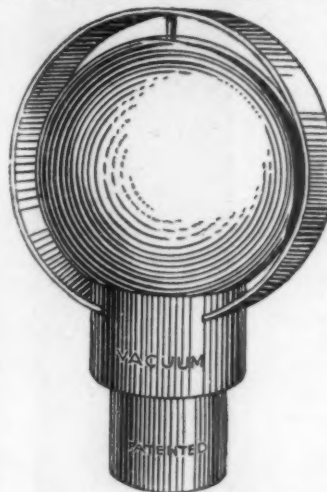

Works perfectly whether below or above the level of ridgepole or of adjacent buildings.

It makes the ventilation problem an easy one.

Please specify by name and address, thereby being sure to get the ventilator which excels any other make in efficiency 25% to 100%. Particulars and references upon application. Liberal commission to reliable agents.

## THE VACUUM VENTILATOR CO.

141 Milk Street, Boston, Mass.


We also have a window inlet for fresh air, which is unequalled for use in residences, hospitals, offices, or anywhere that a plentiful supply of fresh air is wanted without the usual accompaniment of draft.



## Medusa Waterproof Compound

MAKES ALL CONCRETE IMPERVIOUS TO WATER


It is not a wash or experiment. Gives permanent results and will not affect the strength of concrete. Beware of imitations and adulterations that are sold for less than it costs to manufacture MEDUSA.

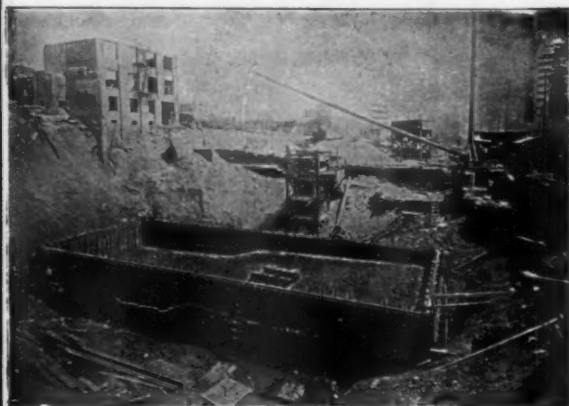

Picture of water-proofed concrete swimming pool. Olympic Club Bldg., San Francisco, California. Thompson-Starrett Co., General Contractors.

WRITE FOR PAMPHLET.

SANDUSKY PORTLAND CEMENT CO., Sandusky, O.  
Send for free sample of true Portland White Cement.

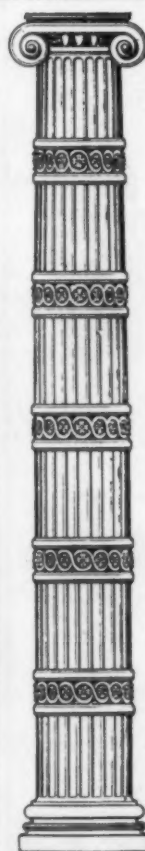

## The Northwestern Terra Cotta Co.

CHICAGO

manufactures the  
Highest Grades of  
ARCHITECTURAL  
TERRA COTTA

ENAMELED  
WORK  
A SPECIALTY



## "H. & C." STEEL LOCKERS

Are made in different styles for different places, of sheet steel, reinforced with steel angles, have perforated bottoms, solid sides, and are well ventilated. Can be arranged in single or double rows. Finished in a high grade, baked enamel, can be shipped knocked down, and are easy to assemble.

### "H. & C." LOCKERS

Are the kind to specify for Hotels, Schools, Factories, Offices, Mills, etc. where it is desirable to have Strong, Rigid and Durable Lockers that can be readily inspected, and are clean and sanitary.

*Our Catalog "C" gives complete information.*

**HART & COOLEY  
COMPANY**

NEW BRITAIN, - - CONN.  
NEW YORK CHICAGO  
79 Chambers St. 15 Lake St.



**O**UR Furniture and Interior Woodwork is acknowledged the standard of Workmanship in Fine Cabinet Making, and we guarantee its superior qualities.

We make a specialty of designing and selling our own exclusive patterns, which are unexcelled in construction, style and finish, and cannot be found elsewhere.

We invite your inspection, also, of our Wall Papers, Fabrics and Decorations, in charge of competent men.

**The Cobb-Eastman Company**


372-378 Boylston Street  
BOSTON, MASS.

101 Park Avenue

New York

## The Yeomans Automatic Sewage Ejector

COMBINED WITH PIT

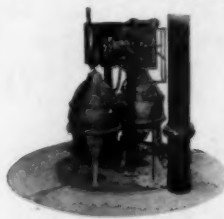

Duplex or  
Single

Electric or  
Steam  
Driven



**A Complete System of Sewage Pumping  
for City Buildings**

Requiring one-quarter the space and one-half the power needed by pneumatic ejectors of the same capacity

Used by most prominent architects and engineers from San Francisco to New York

**Yeomans Brothers**

1141 Monadnock, Chicago

AGENTS:

C. A. Burton Machinery Co., Kansas City, Mo.  
A. C. Hanna, Monadnock, San Francisco.  
Wm. E. Quimby, Inc., 3 West 29th Street, New York.  
Arundel Iron Works, 757 West Pratt Street, Baltimore.  
P. D. Tabler, First National Bank, Birmingham.  
Quay Engineering Co., Cleveland, Ohio.  
Hampson-Fielding Engineering Co., Denver, Col.  
Buerkel & Co., Boston, Mass.

Send for our Catalogue "B" with full particulars.

## DAHLSTROM PATENT

HOLLOW SHEET METAL DOORS  
ARE USED IN THIS BUILDING



U. S. Express Building, New York. Clinton & Russell, Architects

We also make

**COLD DRAWN MOULDINGS**

For Casings, Crown Mouldings, etc. Catalogue showing numerous designs sent upon application

**DAHLSTROM METALLIC DOOR CO.**  
JAMESTOWN, N. Y.

**Prof. C. DERLETH, Jr.,****University of California**

says in report to owners on design of the Stockton Hotel,  
Stockton, Cal.:

*"No doubt you have been told that there are many systems for reinforced concrete construction, and some of you may be in doubt as to what type should be used. In general, a building of reinforced concrete, designed irrespective of a distinctive type or system, will cost more money than an alternative design recognizing a well developed method, such, for instance, as the KAHN SYSTEM, which is here proposed. The difference in cost results not because a patented system has superior merits theoretically, but because it has been tried—because the materials are manufactured according to system, and may be readily obtained; moreover, because a company representing a responsible system may be counted upon to furnish high grade materials."*

## An UNGLOVED TREATMENT OF A DELICATE SUBJECT

**M**ANY Engineers and Architects of high Standing in the profession have said to us: "I like the Kahn System of Reinforced Concrete and consider it the best on the market. You have the finest and most complete series of products. Your designs are scientifically and carefully prepared—Your service is of the highest efficiency. Pound for pound, I think the Kahn System unquestionably will give me the best value in the completed building, but,"—and they hesitate—"I cannot specify the Kahn System, because I want to be fair and leave my specifications open."

This view-point is wrong. It is unjust to themselves—unfair to their clients. In reinforced concrete there are as many different systems and as great a difference between them as in lumber or brick. You would not permit the contractor to use hemlock if you wanted yellow pine; or common in place of pressed brick. Insist on the same standard of excellence in reinforced concrete.

If you are not acquainted with the **Kahn System** we would gladly demonstrate to you what we mean by "best at minimum cost." Let us submit suggestions on any work you may have in hand.

# **KAHN SYSTEM**

## **Trussed Concrete Steel Co.**

Kahn Trussed Bars—Ribbed Metal  
Cup-Bars—Hy-Rib—Rib-Lath  
"Trus-con" Chemical Products

652 Trussed Concrete Bldg.  
DETROIT, MICHIGAN  
Offices in Principal Cities

# Refrigerator Hand Book for Architects

**¶** *A hand book on refrigerator design and specification—not in any sense a catalogue, but a book of reference for the use of architects who wish to design refrigerators to be built to order.*

THE architect planning homes, hotels, clubs or restaurants will find the new REFRIGERATOR HAND BOOK full of suggestions and facts on the planning of special refrigerators. The refrigerator catalogues issued by various manufacturers are useful to the man wishing to select a stock box, but this Refrigerator Hand Book is the first information which is of any use to the architect who wishes to design a practical refrigerator to fit the special needs of his better buildings.

With this Hand Book the architect may be sure of the correct proportions of various compartments, the necessary thickness and composition of walls; exact detail of outside opening ice boxes; specifications for both construction and material that will insure best insulation under varying conditions; engineering tests of various insulating material; all standard refrigerator hardware and suggestions of possible special hardware; description of and specifications for all known linings; specifications for cold rooms and special refrigerator pantries.


***Hand Book sent only on request***

MEMO.

to send for Refrigerator Hand Book to the White Enamel Refrigerator Company, St. Paul, Minn.

Tear off the corner coupon as a memo. to send for the Refrigerator Hand Book.

We will send the book prepaid on receipt of request only.

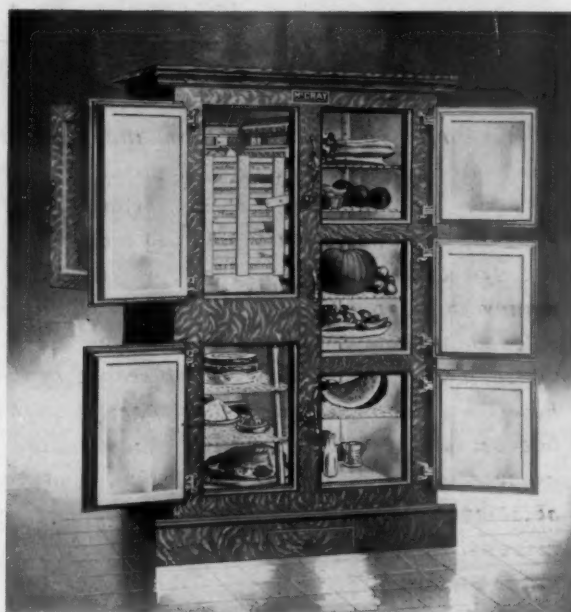

## Easy to Specify

An architect in Cleveland, Ohio, gave us the following specifications:

*"Space for refrigerator is 37 inches wide, 30 inches deep, 66 inches high—want side door to ice chamber for icing from outside. Opal glass lined."*

These instructions together with floor plans were sent us and our drafting department did the rest—sent sketches—arranged the interior—sent estimate. After which the refrigerator was built, shipped and installed in the residence.

**McCray**  
**REFRIGERATORS**  
*(Keep things fresh)*

in stock sizes may be as truly an integral part of the house as the built-to-order refrigerators, by considering the refrigerator location early and making provision in accordance with the specific dimensions in Sweet's Index.

Fifteen floor plans showing the relative position of kitchen, pantries, refrigerator and outside icing facilities in representative American Houses, also exact measurements for arranging the wall opening for outside icing door and locating the drain pipe for stock sizes of McCray Refrigerators, will be found on pages 1082 to 1086 of the 1909 Sweet's Index.

*A postal card request will bring you our best discounts, and a copy of the new book, "McCray Refrigerators in American Homes."*

McCray Refrigerator Company,  
907 Mill Street, Kendallville, Ind.



# VARNISHING

DONE WITH BERRY BROTHERS' CELEBRATED VARNISH  
**LIQUID GRANITE**

produces a finish, which for durability, is without an equal. This Varnish has for years been the leading Varnish on Floors, Stairways, Balustrades, Window Sills and Seats, Bath Rooms, etc., or wherever the wear is greatest, and its reputation for withstanding hard usage has made its fame wide spread. Architects will do well to consider **Liquid Granite** in their specifications.

## BERRY BROTHERS, Limited

Varnish Manufacturers

DETROIT

Established 1858

NEW YORK, 262 Pearl St.

BOSTON, 520 Atlantic Ave.

PHILADELPHIA, 26-28 North 4th St.


BALTIMORE, 29 South Hanover St.

CHICAGO, 25 Lake St.

CINCINNATI, 420 Main St.

ST. LOUIS, 112 South 4th St.

SAN FRANCISCO, 666-668 Howard St.

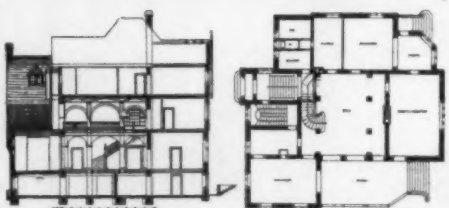

## "The Villas of Grunewald"

By EGON HESSLING

"The most elegant and characteristic villas and country houses erected in Grunewald, the fashionable suburb of Berlin, Germany. Full exterior and interior views, facades, staircases, details and ground plans. Three series of 100 plates each, quarto size, heliotype prints, reproduced from photographs specially taken, and from measured drawings by various prominent architects. Notes in German.

The "Grunewald" is one of the most representative residential sections of Germany, and contains numerous examples of finely constructed villas designed and executed in most excellent taste.

In addition to the more pretentious buildings there are illustrated a number of smaller country houses of simple and refined style. The buildings are not all in pure German style; many show a modern treatment of old English work.

Price per series in portfolio, \$8.00

**The American Architect**

231-241 West 39th St.

NEW YORK



Wm. R. Walker &amp; Son, Providence, Architects

*The State Armory, Providence, R. I., is another of the hundreds of public buildings throughout the country equipped with*

## "Standard" Plumbing Fixtures

In all State and Federal specifications for the installation of plumbing equipment it is insisted upon that the fixtures combine the highest possible degree of sanitary excellence and permanent working-efficiency, because of the severe strain to which this class of plumbing service is subjected. For this reason "Standard" Fixtures are installed in a majority of the most modern and best equipped Government buildings.

Among architects and builders everywhere, genuine "Standard" Porcelain Enameled Ware is known to ensure the most wholesome sanitation; a thoroughly satisfying service, unequalled in any other equipment made.

When you specify "Standard" Fixtures, see that each piece bears the "Standard" Green and Gold Guarantee Label, otherwise it is not the genuine "Standard" Ware.

**Standard Sanitary Mfg. Co.**

**PITTSBURGH, PA.**

Offices and Showrooms in New York: "Standard" Building, 35-37 West 31st Street

St. Louis: 100-102 North Fourth Street

Louisville: 325-329 West Main Street

London, Eng.: 22 Holborn Viaduct, E. C.

Pittsburgh:

949 Penn. Ave.

Philadelphia: 1128 Walnut Street

New Orleans: Cor. Baronne and St. Joseph Sts.

Cleveland: 648-652 Huron Road, S. E.

## NONPAREIL CORKBOARD



**For Insulating Cold Storage Warehouses, Abattoirs, Breweries, Dairies, Ice Plants, Refrigerators, etc:**

To insulate cold storage rooms properly is just as important as to provide means to keep them cold. At least four-fifths of the work the average refrigerating machine does, or eighty out of every hundred pounds of ice used in cooling storage rooms, goes to remove the heat that is leaking in constantly through walls, floors, and ceilings. You can't stop this waste altogether, for no material is heat-proof, but by **scientific Insulation** you can reduce it to a minimum.

This is where we can help you. We have installed Nonpareil Corkboard in hundreds of plants all over the country. It is composed of granulated cork made up in sheets of convenient size. Cork consists chiefly of air sealed up in microscopic cells so that it can't circulate. Nonpareil Corkboard, therefore, is a splendid non-conductor, for every one of these little cells helps to prevent the passage of heat.

These cells are waterproof, too. Hence Nonpareil Corkboard won't absorb moisture, won't rot, won't mold, won't give off offensive odors, won't taint goods in storage. It is easy to put up, strong and sanitary, too. You can nail it against studding; put it up in cement against brick walls; lay it under concrete floors; plaster its surface. Nonpareil Corkboard is the only cold storage insulating material approved by the National Board of Fire Underwriters.

Advice and estimates cost you nothing.

**Armstrong Cork Company** Insulation Department **Pittsburgh, Pa.**

Branches in the larger cities.

## STANLEY'S BALL BEARING HINGES

In WROUGHT BRONZE and STEEL

Never Wear Down. Never Creak. Never Require Oiling.

The improved washer protects the balls against moisture and dust. For Sale by Leading Hardware Dealers.

*Attractive Literature for the asking*

**THE STANLEY WORKS**  
NEW BRITAIN, CONN. NEW YORK CHICAGO

An oil paint that dries out with soft, water color effect, yet is more washable than any other oil paint made.

The most important paint invention of the age



Write us for  
Color Card  
and Prices

Manufactured By  
**THE MURALO COMPANY**  
NEW BRIGHTON, N. Y.

## THE BIGGER THE BUILDING, THE GREATER THE SAVING

Leading Architects and Engineers are Specifying

### EDISON PORTLAND CEMENT



Look for Trade-mark  
on every bag.

on their biggest work; for the same reason it pays on smaller work.  
"Edison" makes more and as strong, or as much and stronger, concrete than the same amount of other brands, because—

UNIFORMLY 10 PER CENT. FINEST GROUND IN THE WORLD

ARE YOU USING IT?

**EDISON PORTLAND CEMENT COMPANY**

NEW YORK: St. James Bldg.  
PHILADELPHIA: Arcade Bldg.

SALES OFFICES  
PITTSBURG: Machesney Bldg.  
BOSTON: Post Office Sq. Bldg.

NEWARK, N. J.: Union Bldg.  
SAVANNAH: National Bank Bldg.



## The "GLOBE" Ventilator

IN BRASS, COPPER, GALVANIZED IRON  
AND WITH GLASS TOPS FOR SKYLIGHT PURPOSES

SIMPLE SYMMETRICAL STORM-PROOF EFFECTIVE  
FOR PERFECTLY VENTILATING BUILDINGS OF EVERY CHARACTER

Smoky Chimneys Cured


SEND FOR MODEL  
AND PAMPHLET

Globe Ventilated Ridging

MANUFACTURED BY

The 'GLOBE' is built on honor  
and sold on merit."

**GLOBE VENTILATOR COMPANY, TROY, N. Y.**

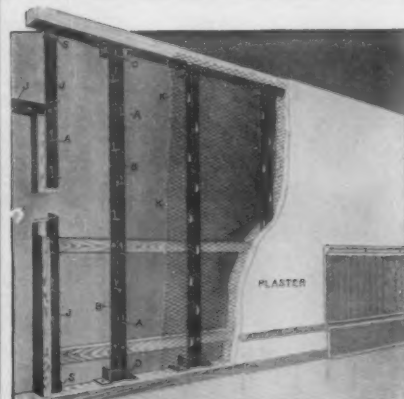

## THE MECHANICAL SIMPLICITY OF BERGER PRONG LOCK STUDS and FURRING

Is Backed by Their All-Around Convenience and Efficiency

THEIR ability to resist fire and shock was signally demonstrated in the San Francisco fire. The exceptional ease of applying the lath is apparent at once. One man unaided can hang the lath on the prongs and fasten it securely. The tap of a hammer clinches the prong over the lath and makes a firm ground to plaster on. There's no wiring, and no waiting for the plaster to harden before the fastening is rigid—it's rigid from the start.

Prong Lock Partitions economize space; save time; save money; and the lath can't get away.  
Ask for catalogue F95, showing its application to various classes of construction  
Write TO-DAY

**THE BERGER MFG. CO., Canton, Ohio**  
New York, Chicago, St. Louis, Boston, Atlanta, Philadelphia, Minneapolis, San Francisco  
Specialties — Fireproofing, Vault and Sidewalk Lights, Steel Ceilings, Ventilators, Skylights, Etc.



# Harbison - Walker Refractories Company

PITTSBURG, PA.

**:: MANUFACTURERS OF ::**  
**FRONT BUILDING BRICK**

## SHADES

LIGHT, GREY, BUFFS AND  
MOTTLED



## STYLES

NORMAN, ROMAN, STANDARD  
AND ORNAMENTAL

DELIVERIES GUARANTEED WHEN WANTED. GET SAMPLES AND PRICES

**New York Office,** TELEPHONE 5687-5688 MADISON **1133 Broadway**



**"CHICAGO AA"**  
**1,000,000 BARRELS ANNUALLY**  
 HIGHEST QUALITY  
 THE BEST THAT CAN BE MADE  
**Chicago Portland Cement Company**  
 108 La Salle Street CHICAGO, ILL.



The highest grade of  
 Portland Cement Manufactured  
**LIGGETT BUILDING**  
 ST. LOUIS, MO.

John J. Cone A. W. Fiero Robert W. Hunt Jas. C. Hallsted D. W. McNaugher

## Robert W. Hunt & Co.

90 West St. 1121 The Rookery Monongahela Bank Bldg. Norfolk House, Cannon St., E.C.  
**New York Chicago Pittsburgh London**  
 495 Washington St. San Francisco

¶ Inspection of Structural Steel and Iron, reinforcing bars, cement and other building materials. Examination and supervision of reinforced concrete work a specialty. Chemical and Physical Laboratories.



**UNIFORM** in color and tensile strength, sound and reliable. Strictly conforms to standard and Government specifications.

Send for 72-Page Booklet

**MARQUETTE CEMENT MFG. CO.**  
 CHICAGO

“Artistic and Commercially Practicable Concrete Surface Finishes.”

The series of illustrated articles now appearing under the above title in our Monthly Bulletins are of real value to architects desiring to inform themselves on this important subject.

Upon request, your name will be placed upon our mailing list for copies of the Bulletin free of charge.

A Standard Portland for Universal Use.



Daily Output 17000 Barrels. Plants at Chicago & Pittsburg.

**Universal Portland Cement Co.**

Chicago—Pittsburg

