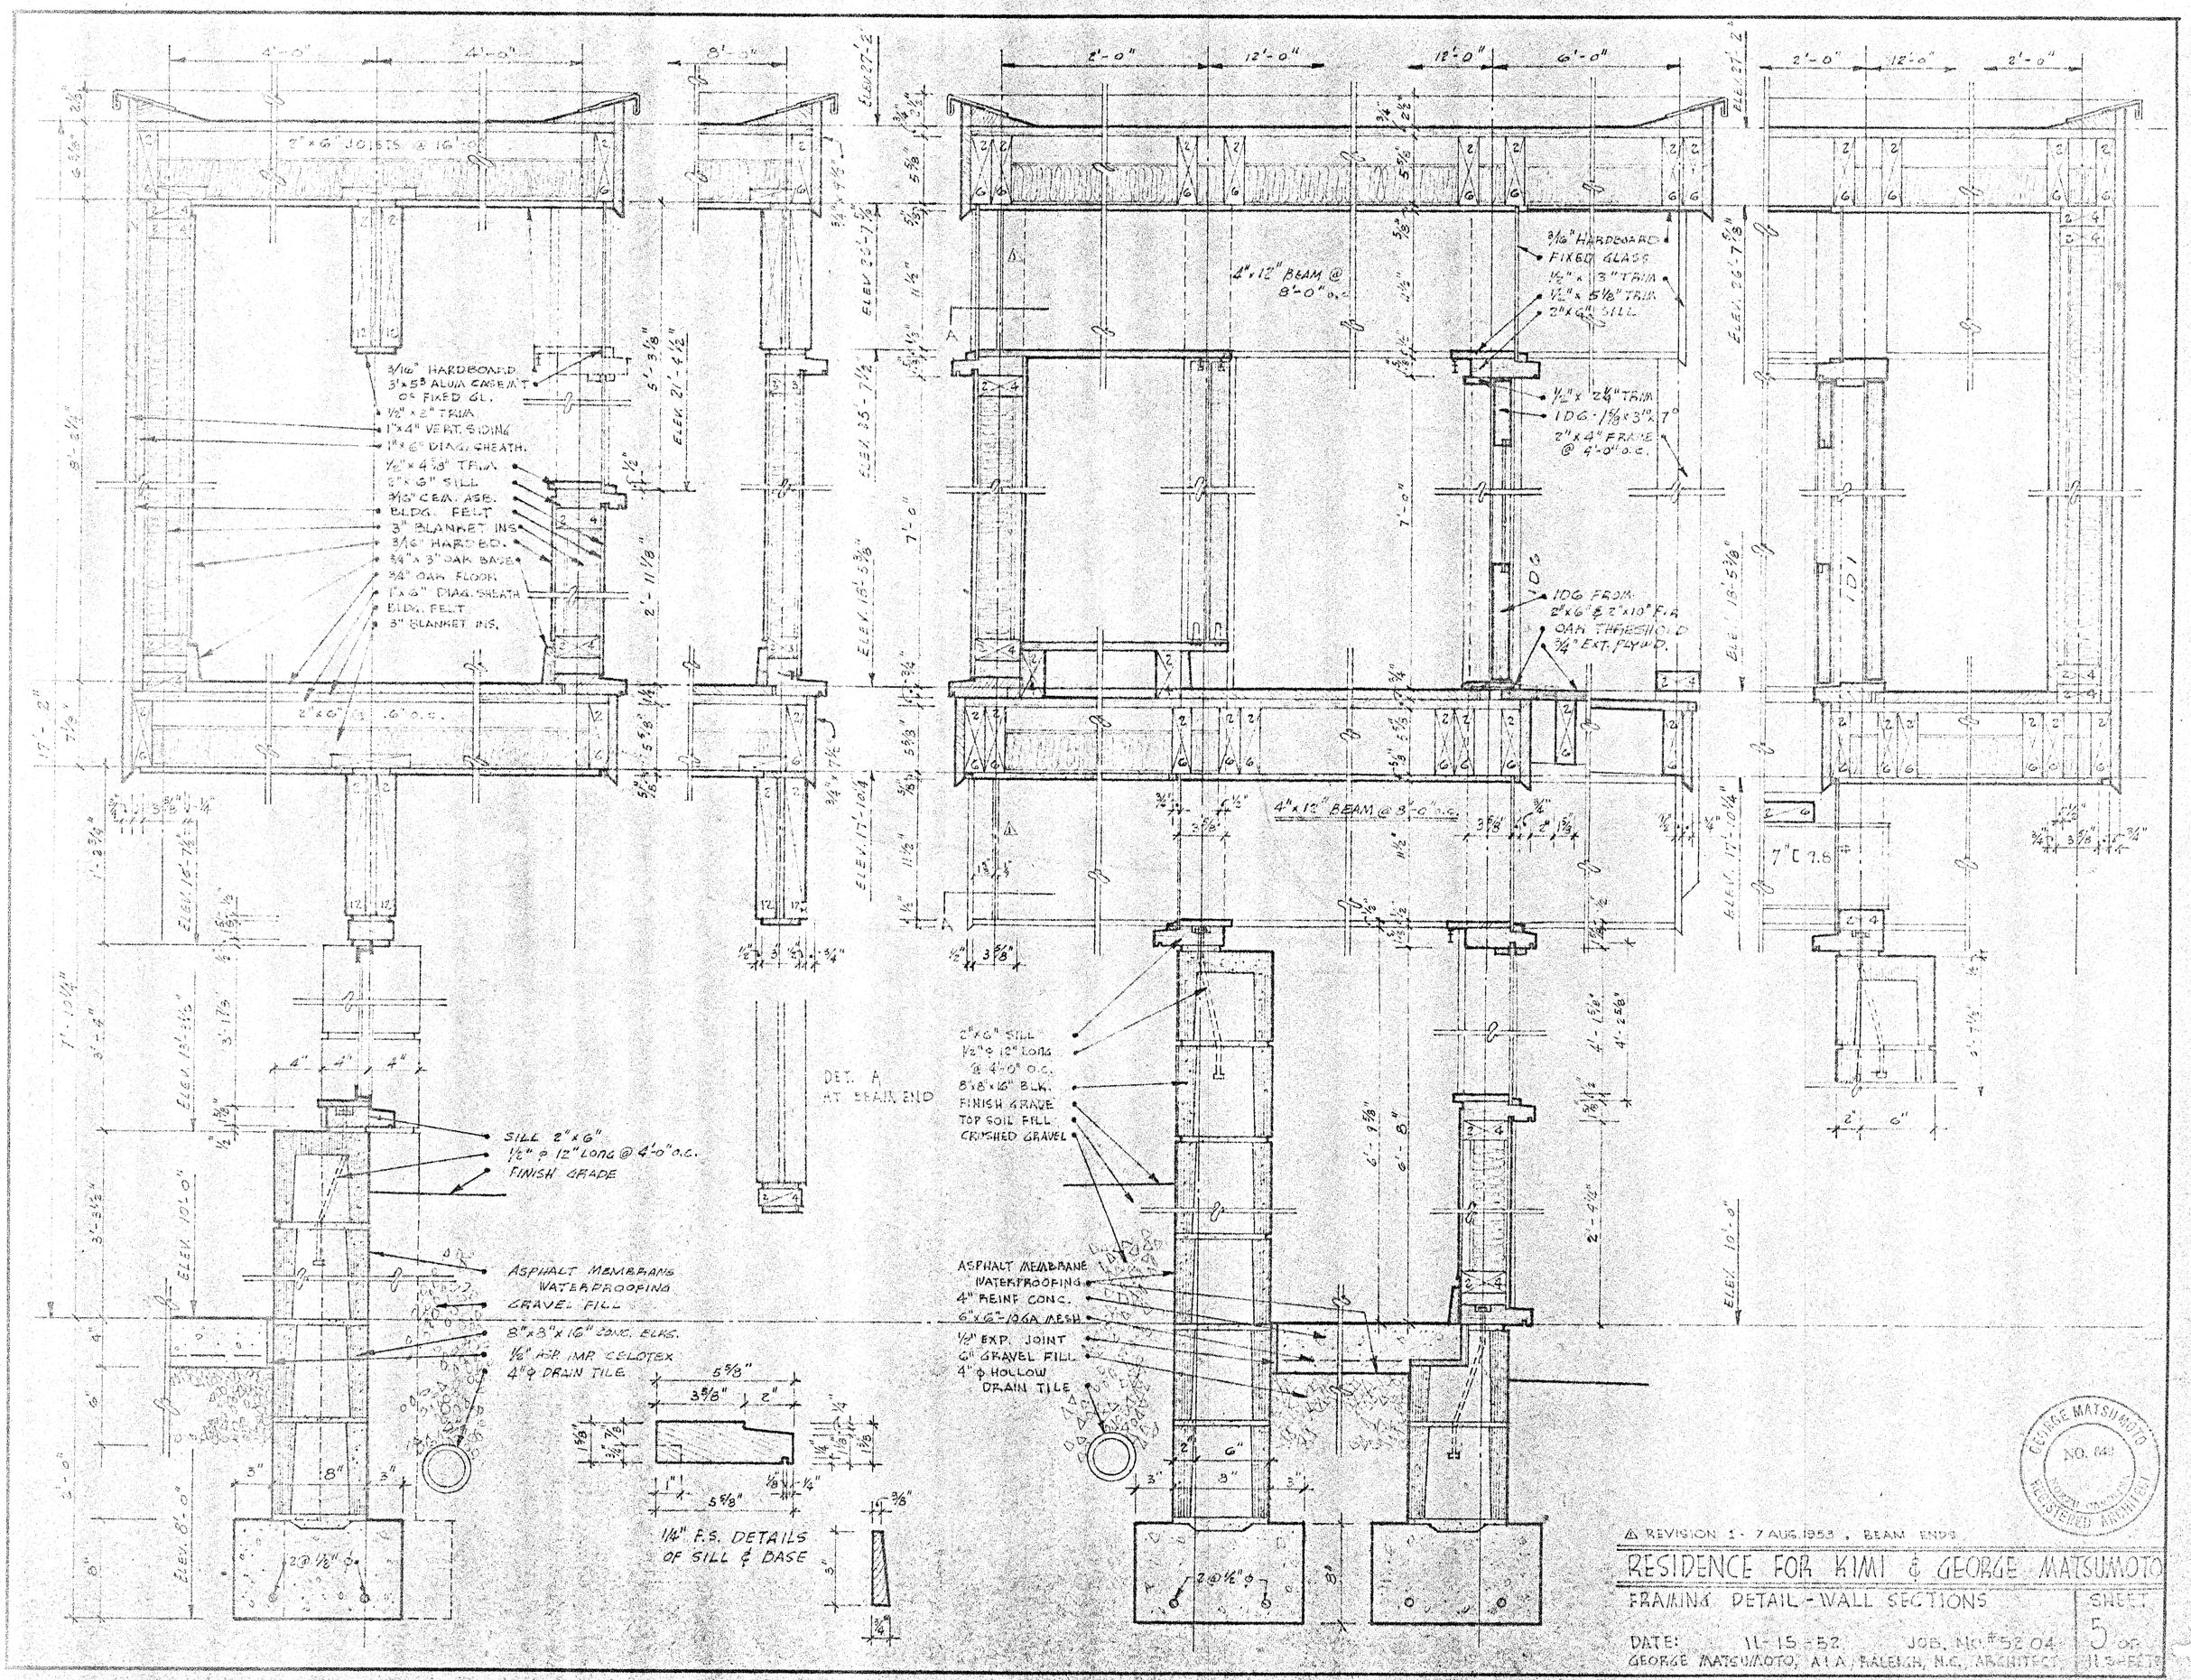

△ REVISION 1 - 7 AUG. 1953, BEAM ENDS

RESIDENCE FOR KIMI & GEORGE MATSUMOTO

FRAMING DETAIL - WALL SECTIONS

DATE: 11-15-52 JOB. No. #5204

GEORGE MATSUMOTO, A.I.A., RALEIGH, N.C., ARCHITECT

SHEET 5 OF 11 SHEETS